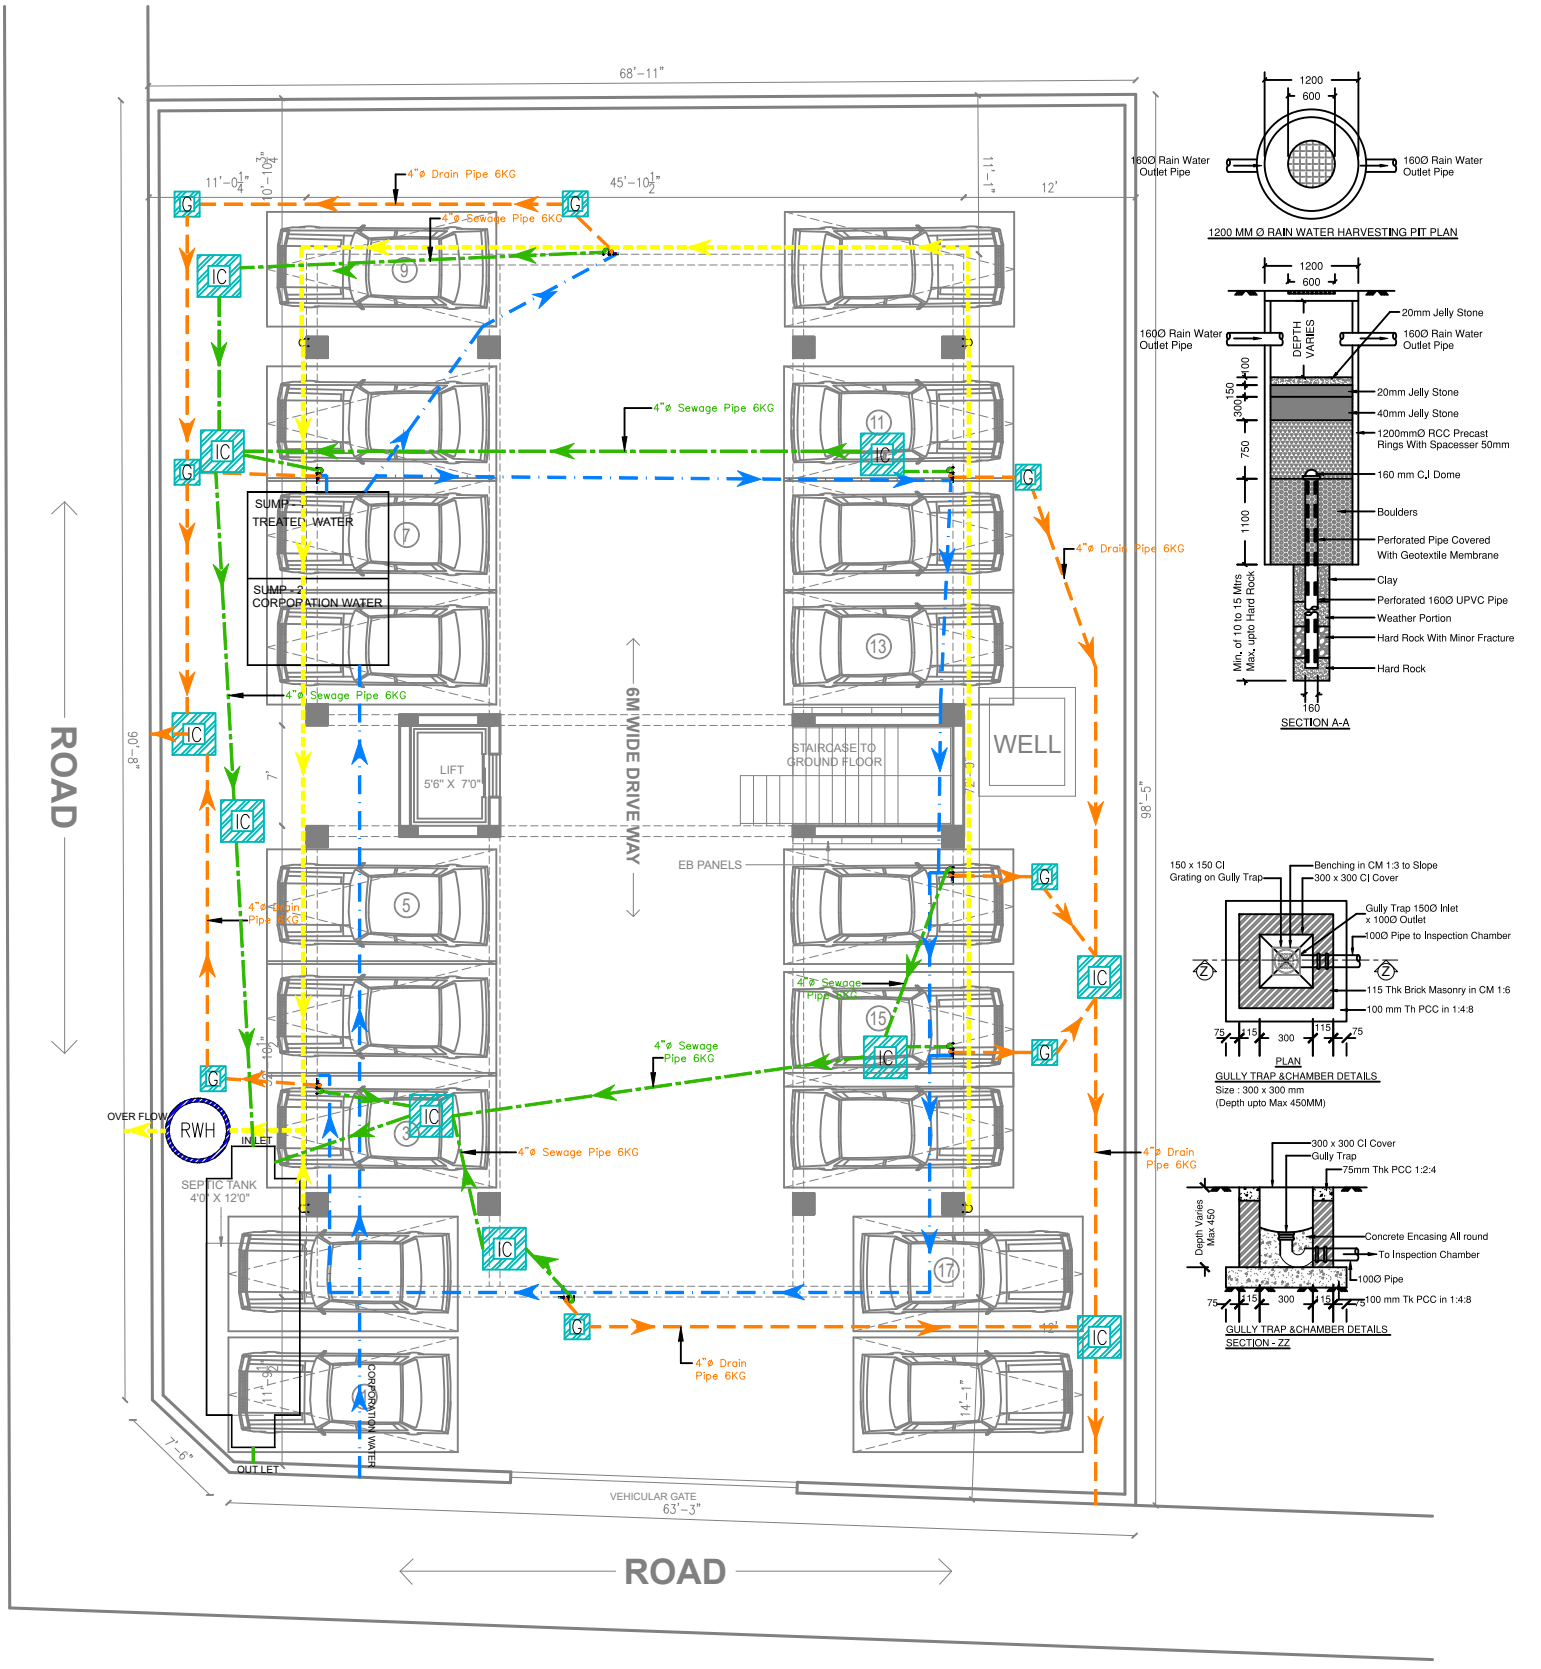


1200 MM Ø RAIN WATER HARVESTING PIT PLAN

SECTION A-A

PLAN

GULLY TRAP &CHAMBER DETAILS
Size : 300 x 300 mm
(Depth upto Max 450MM)

GULLY TRAP &CHAMBER DETAILS
SECTION - ZZ

NOTES:-

- SEWAGE PIPE
- DRAIN PIPE
- CORPORATION WATER
- RWH

NOTES:

1. ALL DIMENSIONS ARE IN FEET & INCHES UNLESS SPECIFIED.
2. ANY DISCREPANCY IN THE DRAWING TO BE BROUGHT TO THE ARCHITECT'S NOTICE IMMEDIATELY.
3. ARCHITECTURAL DRAWING TO HAVE PRESIDENCE OVER STRUCTURAL DRAWING.
4. ALL DIMENSIONS NEED VERIFICATION AS PER SITE.

DRAWING TITLE:

STILT FLOOR PLAN

CLIENT:	ORIENTATION:
APARTMENT BUILDING FOR METROPOLE AT SALEM.	

DRAWING NO:	SHEET NO:
P 601	1/5


DATE:	SCALE:	ISSUED FOR:
06-04-2026	NTS	DISCUSSION
DRAWN BY:		CHECKED BY:
GOWTHAM		M.D.

ARCHITECTS:

ADARSH ASSOCIATES
Architects & Interior consultants
A S TOWERS, 2A, 6TH CROSS, MARAVANERI, OPP. TO BALA BHARATHI GATE
SALEM - 636007
OFF: +91-427-4031503 | +91-8508622422
E-MAIL: adarshassociates.salem@gmail.com
WEBSITE: www.adarshassociates.com

Contractors, vendors & consultants must verify all dimensions at site and notify this to architect, in case of any discrepancies prior to carrying out work.
Written dimensions take precedence over scaled dimensions.
ADARSH ASSOCIATES retains copyrights on this drawing.

FILE PATH: \\ADARSH6\G\AA-PROJECTS\COMMERCIAL\2024\2409-METROPOLES - PUSHPA VIHAR APARTMENT -FAIRLANDS\02_DRAWINGS\01_ARCHITECTURAL\MET-APT-PUSHPA VIHAR-601 TO 603 -P- PLUMBING LAYOUT.DWG PLOT DATE: 4/8/2026 3:43 PM

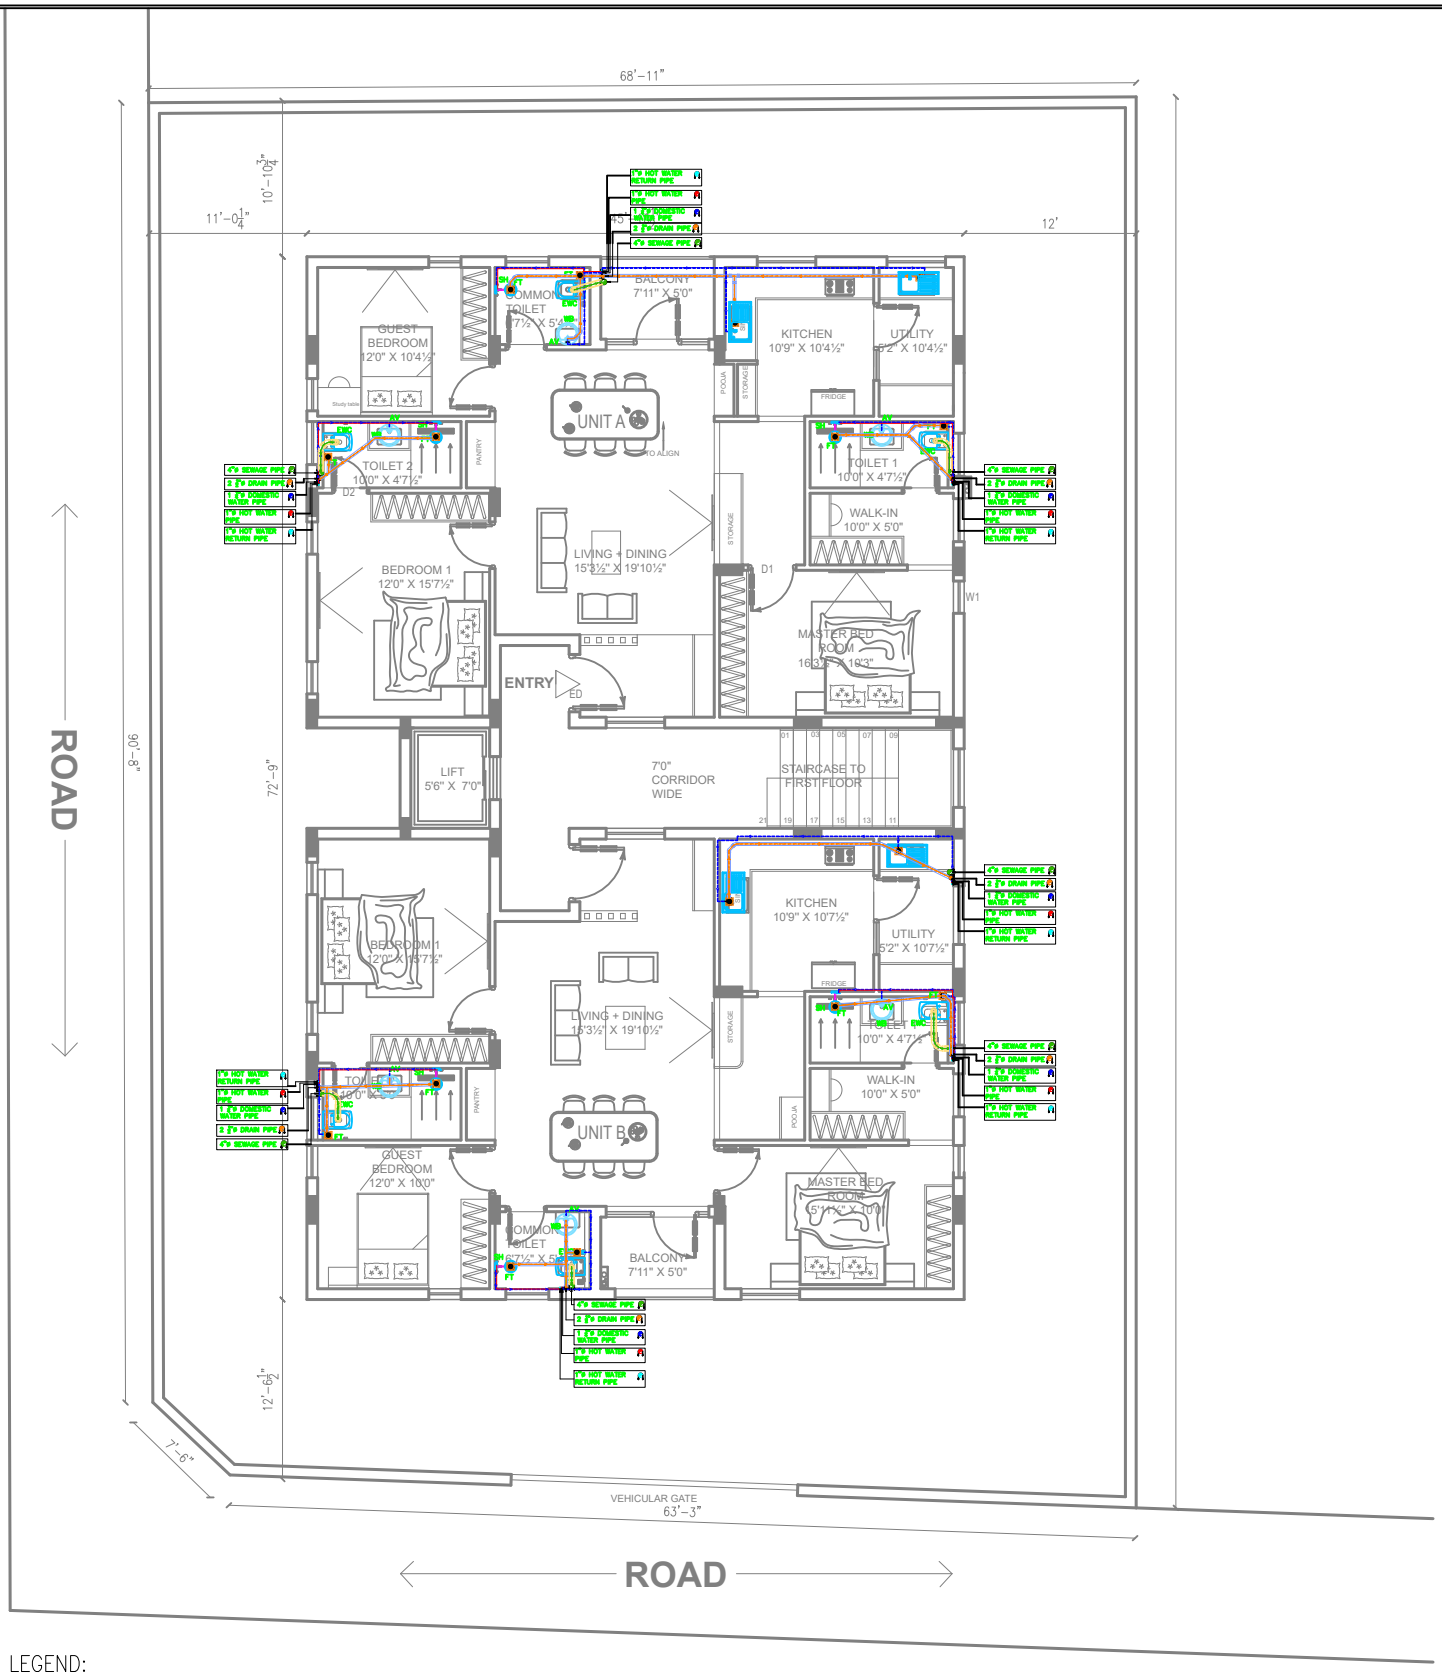

LEGEND:

	EWC	EUROPEAN WATER CLOSET (WALL MOUNTED WITH FLUSH TANK)	→	AV	VALVE CONTROL	SC	ANGULAR STOP COCK
	WB	WASH BASIN	▨	LW	LEDGE WALL	HF	HEALTH FAUCET FOR EWC
	SH	SHOWER	≡	SP	110ø PVC SEWAGE PIPE (6Kg)	AV	ANGLE VALVE
	SC	ANGULAR STOP COCK	≡	WP	75ø PVC WASTE PIPE (6Kg)	DWS	DOMESTIC WATER PIPE
	FT	FLOOR TRAP	≡	WP	40ø PVC WASTE PIPE (10Kg)	HWS	HOT WATER PIPE

NOTES:

1. ALL DIMENSIONS ARE IN FEET & INCHES UNLESS SPECIFIED.
2. ANY DISCREPANCY IN THE DRAWING TO BE BROUGHT TO THE ARCHITECT'S NOTICE IMMEDIATELY.
3. ARCHITECTURAL DRAWING TO HAVE PRESIDENCE OVER STRUCTURAL DRAWING.
4. ALL DIMENSIONS NEED VERIFICATION AS PER SITE.

DRAWING TITLE:

(1,2,3) FLOOR PLAN

CLIENT:

APARTMENT BUILDING FOR METROPOLE

AT SALEM.

ORIENTATION:

DRAWING NO:	SHEET NO:
P 602	2/5


DATE:	SCALE:	ISSUED FOR:
06-04-2026	NTS	DISCUSSION

DRAWN BY:	CHECKED BY:
GOWTHAM	M.D.

ARCHITECTS:

ADARSH ASSOCIATES
Architects & Interior consultants
A S TOWERS, 2A, 6TH CROSS, MARAVANERI, OPP. TO BALA BHARATHI GATE
SALEM - 636007
OFF: +91-427-4031503 | +91-8508622422
E-MAIL: adarshassociates.salem@gmail.com
WEBSITE: www.adarshassociates.com

© Contractors, vendors & consultants must verify all dimensions at site and notify this to architect, in case of any discrepancies prior to carrying out work.
Written dimensions take precedence over scaled dimensions.
ADARSH ASSOCIATES retains copyrights on this drawing.

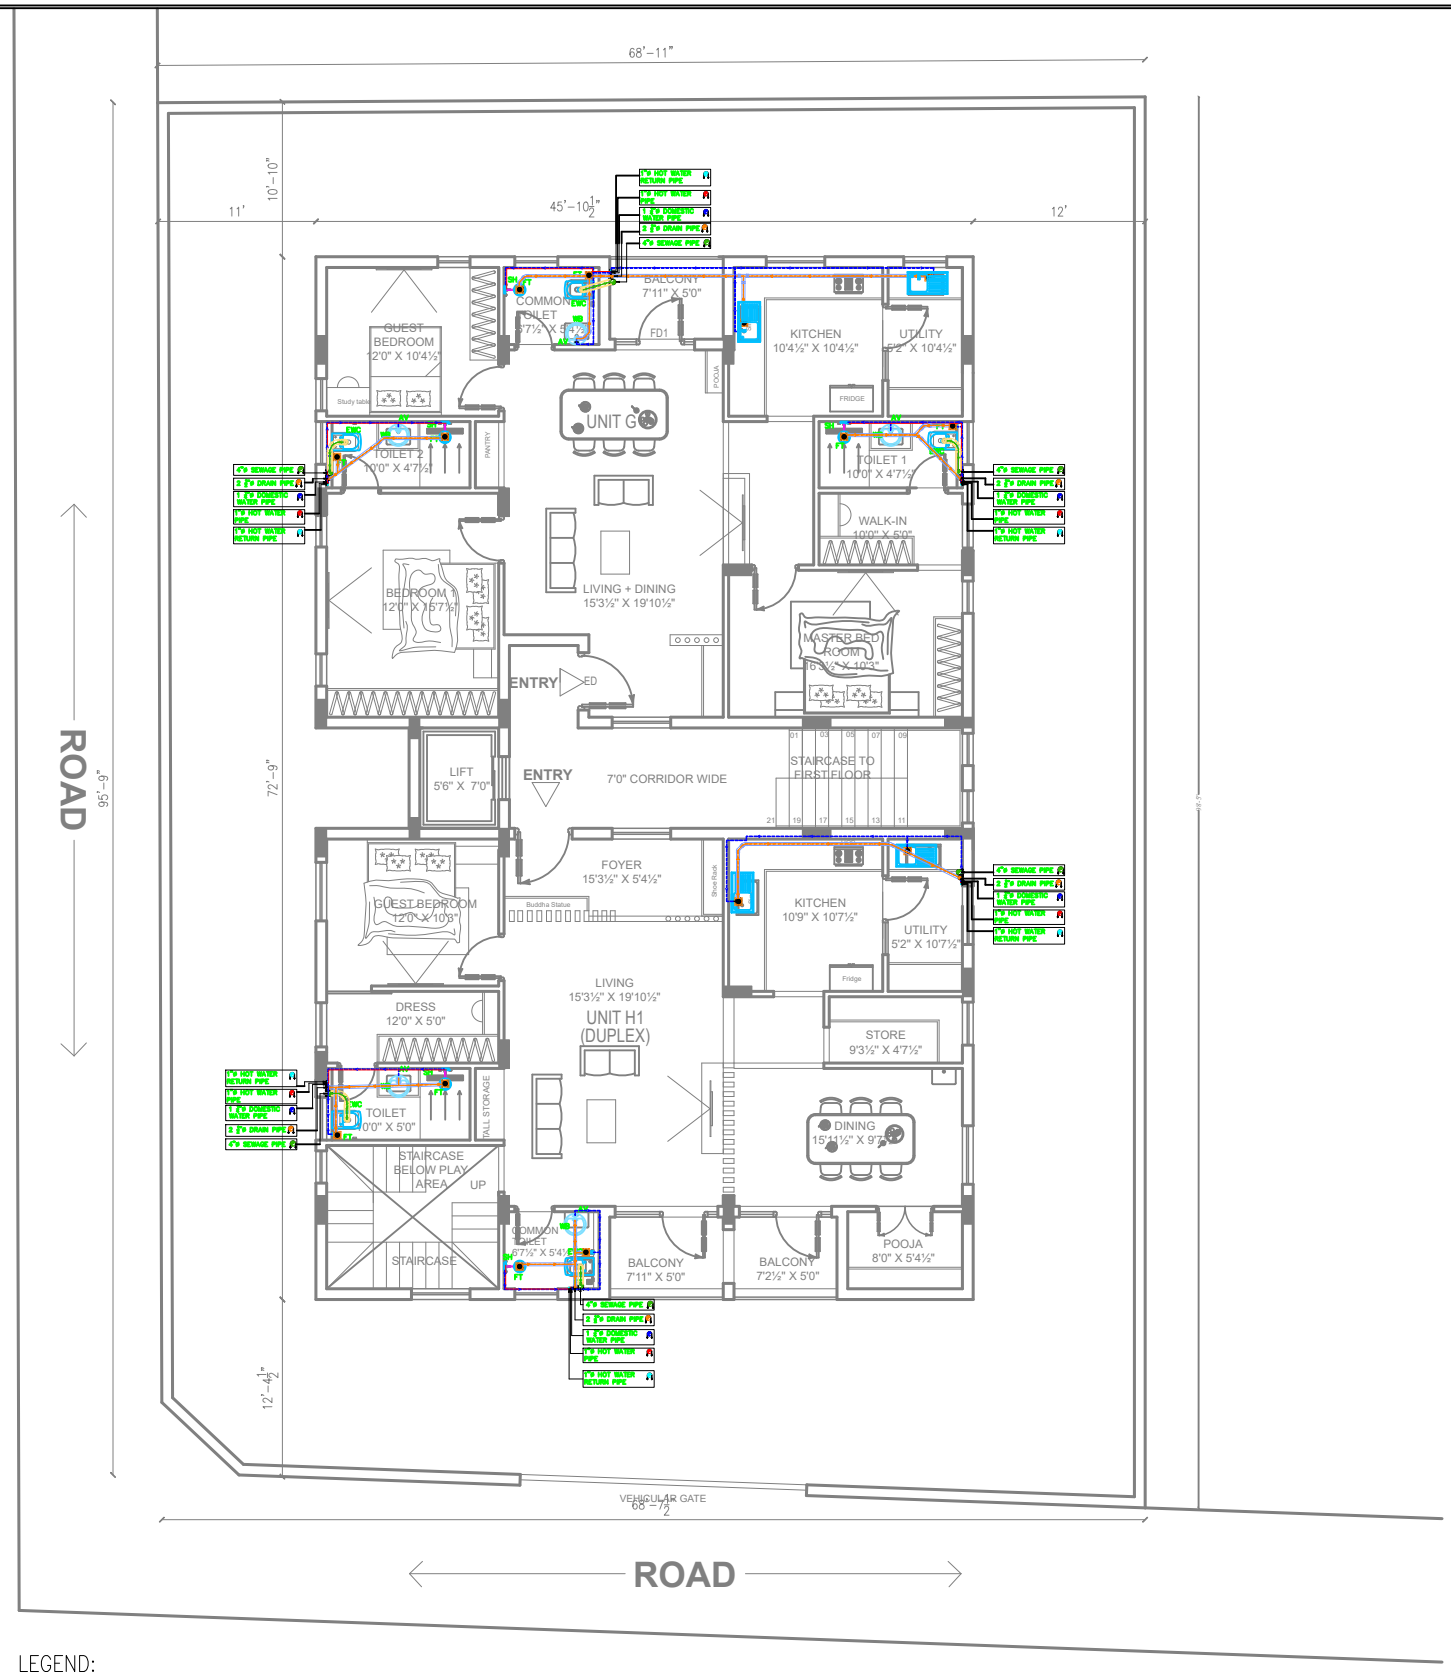

LEGEND:

	EWC	EUROPEAN WATER CLOSET (WALL MOUNTED WITH FLUSH TANK)		AV	VALVE CONTROL	SC	ANGULAR STOP COCK
	WB	WASH BASIN		LW	LEDGE WALL	HF	HEALTH FAUCET FOR EWC
	SH	SHOWER		SP	110ø PVC SEWAGE PIPE (6Kg)	AV	ANGLE VALVE
	SC	ANGULAR STOP COCK		WP	75ø PVC WASTE PIPE (6Kg)	DWS	DOMESTIC WATER PIPE
	FT	FLOOR TRAP		WP	40ø PVC WASTE PIPE (10Kg)	HWS	HOT WATER PIPE

NOTES:

1. ALL DIMENSIONS ARE IN FEET & INCHES UNLESS SPECIFIED.
2. ANY DISCREPANCY IN THE DRAWING TO BE BROUGHT TO THE ARCHITECT'S NOTICE IMMEDIATELY.
3. ARCHITECTURAL DRAWING TO HAVE PRESIDENCE OVER STRUCTURAL DRAWING.
4. ALL DIMENSIONS NEED VERIFICATION AS PER SITE.

DRAWING TITLE:

4RD FLOOR PLAN

CLIENT:

APARTMENT BUILDING FOR METROPOLE

AT SALEM.

ORIENTATION:

DRAWING NO: P 603


SHEET NO: 3/5

DATE:	SCALE:	ISSUED FOR:
06-04-2026	NTS	DISCUSSION
DRAWN BY: GOWTHAM	CHECKED BY: M.D.	

ARCHITECTS:

ADARSH ASSOCIATES
Architects & Interior consultants
A S TOWERS, 2A, 6TH CROSS, MARAVANERI, OPP. TO BALA BHARATHI GATE
SALEM - 636007
OFF: +91-427-4031503 | +91-8508622422
E-MAIL: adarshassociates.salem@gmail.com
WEBSITE: www.adarshassociates.com

Contractors, vendors & consultants must verify all dimensions at site and notify this to architect, in case of any discrepancies prior to carrying out work.
Written dimensions take precedence over scaled dimensions.
ADARSH ASSOCIATES retains copyrights on this drawing.

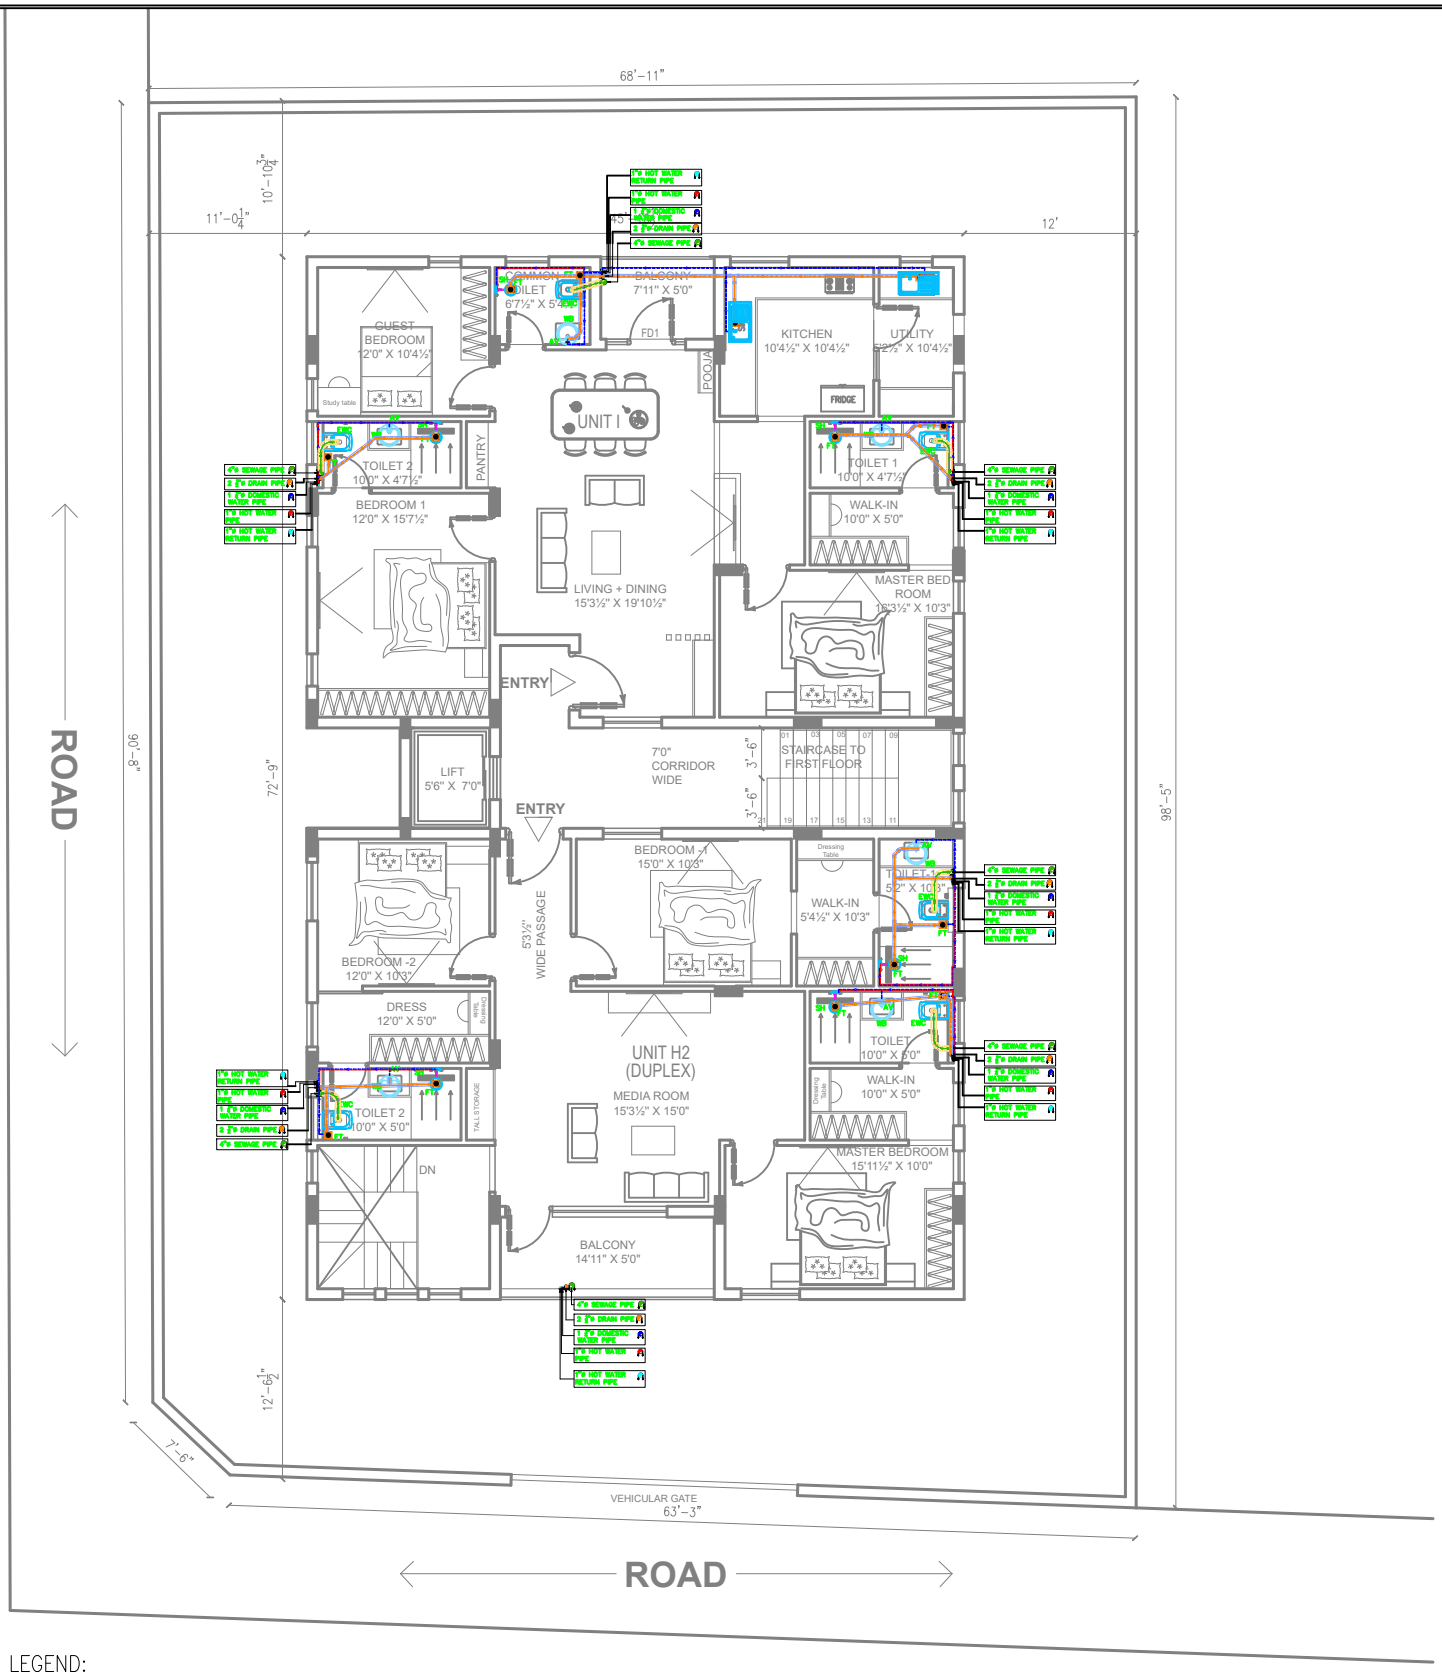

LEGEND:

	EWC	EUROPEAN WATER CLOSET (WALL MOUNTED WITH FLUSH TANK)		AV	VALVE CONTROL	SC	ANGULAR STOP COCK
	WB	WASH BASIN		LW	LEDGE WALL	HF	HEALTH FAUCET FOR EWC
	SH	SHOWER		SP	110ø PVC SEWAGE PIPE (6Kg)	AV	ANGLE VALVE
	SC	ANGULAR STOP COCK		WP	75ø PVC WASTE PIPE (6Kg)	DWS	DOMESTIC WATER PIPE
	FT	FLOOR TRAP		WP	40ø PVC WASTE PIPE (10Kg)	HWS	HOT WATER PIPE

NOTES:

1. ALL DIMENSIONS ARE IN FEET & INCHES UNLESS SPECIFIED.
2. ANY DISCREPANCY IN THE DRAWING TO BE BROUGHT TO THE ARCHITECT'S NOTICE IMMEDIATELY.
3. ARCHITECTURAL DRAWING TO HAVE PRESIDENCE OVER STRUCTURAL DRAWING.
4. ALL DIMENSIONS NEED VERIFICATION AS PER SITE.

DRAWING TITLE:

5th FLOOR PLAN

CLIENT:

APARTMENT BUILDING FOR METROPOLE

AT SALEM.

ORIENTATION:

DRAWING NO:	SHEET NO:
P 604	4/5

DATE:	SCALE:	ISSUED FOR:
06-04-2026	NTS	DISCUSSION

DRAWN BY:	CHECKED BY:
GOWTHAM	M.D.

ARCHITECTS:

ADARSH ASSOCIATES
Architects & Interior consultants
A S TOWERS, 2A, 6TH CROSS, MARAVANERI, OPP. TO BALA BHARATHI GATE
SALEM - 636007
OFF: +91-427-4031503 | +91-8508622422
E-MAIL: adarshassociates.salem@gmail.com
WEBSITE: www.adarshassociates.com

Contractors, vendors & consultants must verify all dimensions at site and notify this to architect, in case of any discrepancies prior to carrying out work.
Written dimensions take precedence over scaled dimensions.
ADARSH ASSOCIATES retains copyrights on this drawing.



RIDGE LINE

LEGEND:

	EWC	EUROPEAN WATER CLOSET (WALL MOUNTED WITH FLUSH TANK)		AV	VALVE CONTROL	SC	ANGULAR STOP COCK
	WB	WASH BASIN		LW	LEDGE WALL	HF	HEALTH FAUCET FOR EWC
	SH	SHOWER		SP	110ø PVC SEWAGE PIPE (6Kg)	AV	ANGLE VALVE
	SC	ANGULAR STOP COCK		WP	75ø PVC WASTE PIPE (6Kg)	DWS	DOMESTIC WATER PIPE
	FT	FLOOR TRAP		WP	40ø PVC WASTE PIPE (10Kg)	HWS	HOT WATER PIPE

NOTES:

1. ALL DIMENSIONS ARE IN FEET & INCHES UNLESS SPECIFIED.
2. ANY DISCREPANCY IN THE DRAWING TO BE BROUGHT TO THE ARCHITECT'S NOTICE IMMEDIATELY.
3. ARCHITECTURAL DRAWING TO HAVE PRESIDENCE OVER STRUCTURAL DRAWING.
4. ALL DIMENSIONS NEED VERIFICATION AS PER SITE.

DRAWING TITLE: TERRACE FLOOR PLAN

CLIENT: APARTMENT BUILDING FOR METROPOLE

AT SALEM.

ORIENTATION:

DRAWING NO:	SHEET NO:
P 605	5/5

DATE:	SCALE:	ISSUED FOR:
06-04-2026	NTS	DISCUSSION

DRAWN BY:	CHECKED BY:
GOWTHAM	M.D.

ARCHITECTS:

ADARSH ASSOCIATES
Architects & Interior consultants
A S TOWERS, 2A, 6TH CROSS, MARAVANERI, OPP. TO BALA BHARATHI GATE
SALEM - 636007
OFF: +91-427-4031503 | +91-8508622422
E-MAIL: adarshassociates.salem@gmail.com
WEBSITE: www.adarshassociates.com

© Contractors, vendors & consultants must verify all dimensions at site and notify this to architect, in case of any discrepancies prior to carrying out work. Written dimensions take precedence over scaled dimensions. ADARSH ASSOCIATES retains copyrights on this drawing.