
BLOCK -18 NON MEDICAL BOYS HOSTEL


DETAILED PLAN SHOWING THE PROPOSED CONSTRUCTION OF SRI BALAJI VIDYAPEETH MADURAI CAMPUS INSTITUTIONAL BUILDING - HRB AT, R.S.No: **397**/2B, 3B, 4B, 5, 6, 7, 8, 9, 10, 11, 12, 13, **398**/1, 2, 3, 4, 5, **399**/1, 2, 3, 4, 5, 6, 7, 8, 9, **400**/1B,2B,3,4B,5B,6,7B,8,9,10,11,12,13, 14, 15, 16, 17, 18, 19, 20, **401**/1B,5,6 AND **402**/1 IN MELAKOTTAI VILLAGE,R.S.No.**124**/1, 2, 3, 4, 5, 6, 7, 8, 9, 10, 11, 12, 13A, 13B, 14, 15, 16, 17A, 17B, 18, **125**/1, 2A, 2B, 3, 4A, 4B, 4C, 5, **126**/1, 2, 3, 4, 5, 6, 7,8, 9, 10A,10B,11,12, 13, **127**/1A, 1B, 1C, 1D ,2, 3, 4,5 ,6A, 6B, 7, 8A, 8B, 8C, 8D, 8E, 8F, 8G, 8H, **128**/1, 2, 3, 4, 5 ,6, 7, 8, 9, 10, 11, 12, 13, 14, 15, **129**/1, 2, 3, 4, 5, 6, 7 AND **130**/1A IN NADUKOTTAI VILLAGE, THIRUMANGALAM TALUK, N.KAMATCHIPURAM PANCHAYAT MADURAI DISTRICT.

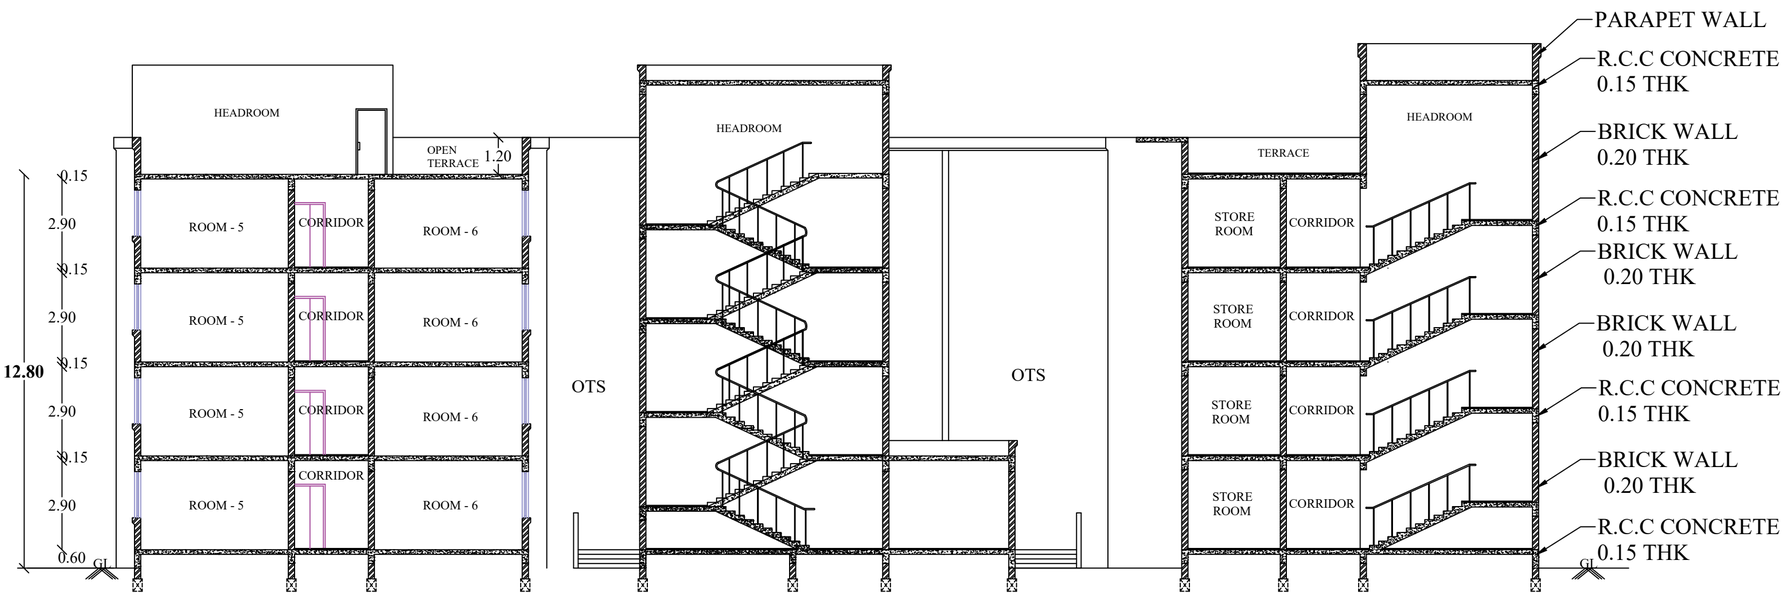

SECTION -"AA"



ELVATION

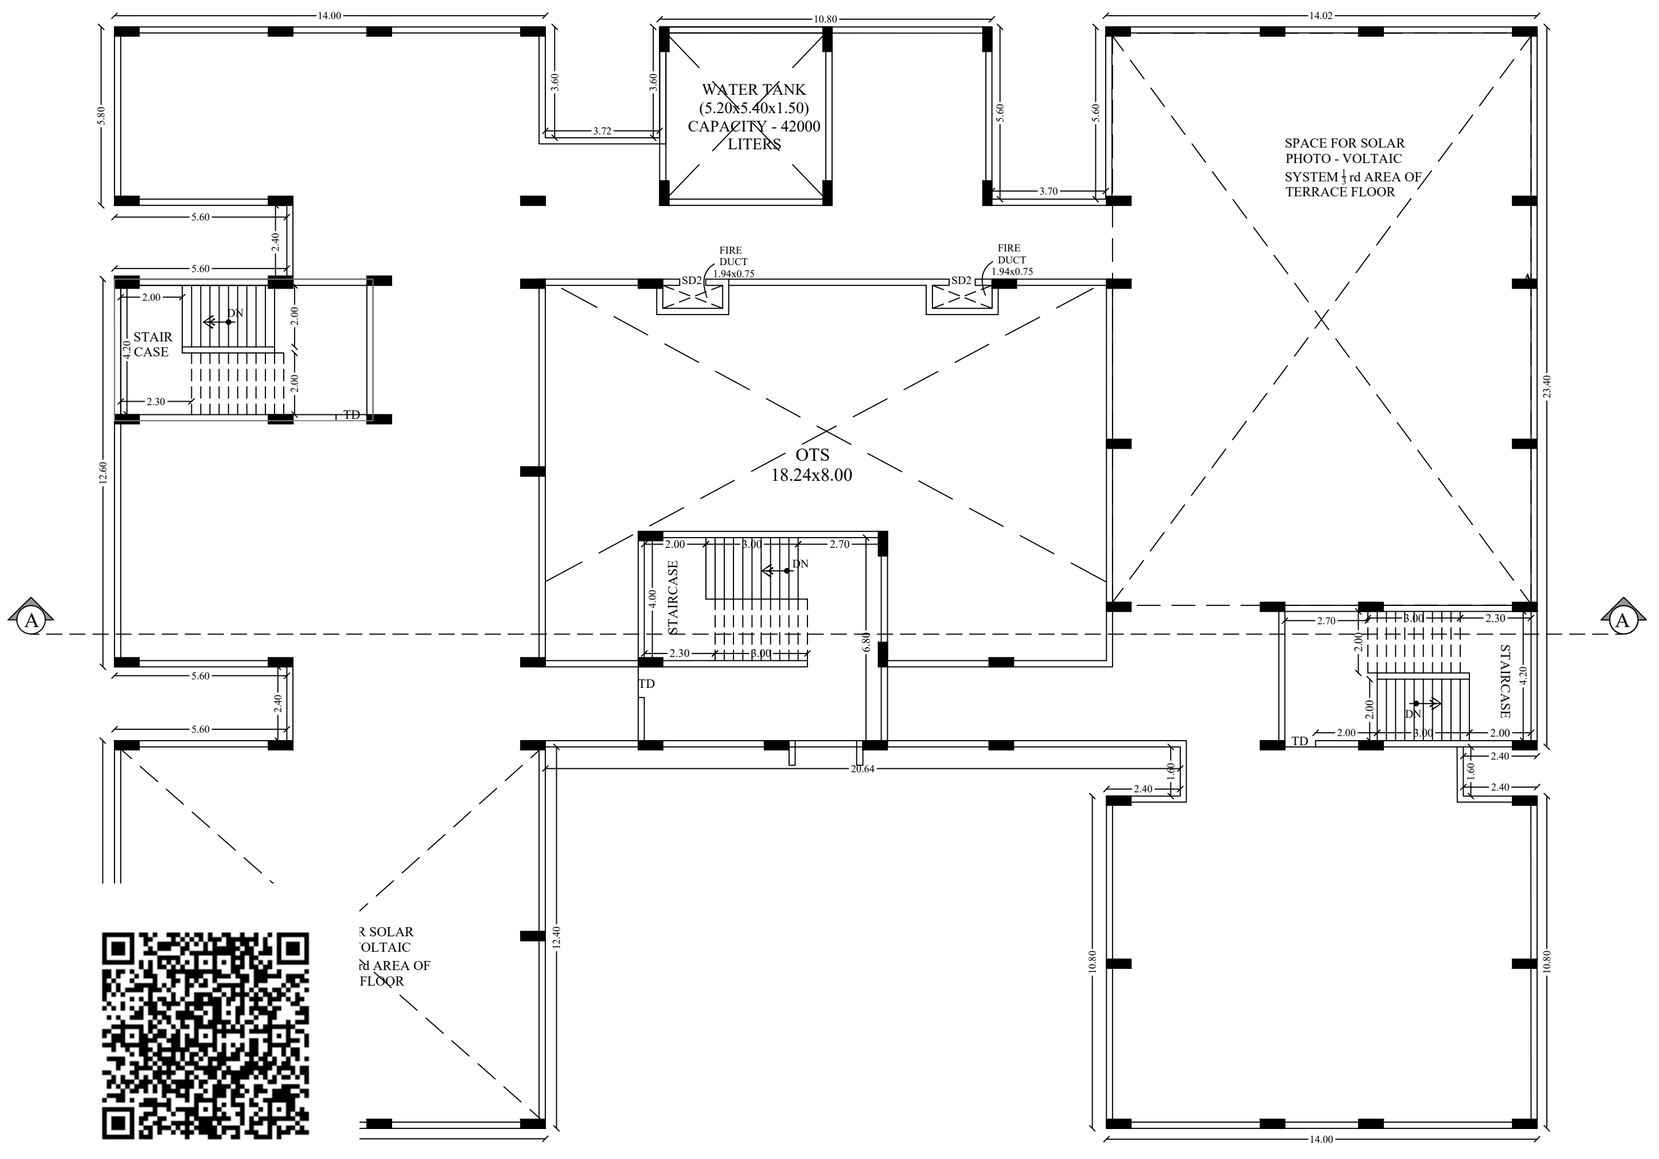

TERRACE FLOOR PLAN

AREA STATEMENT

FLOOR NAME	F.S.I AREA (SQ.M)	NON F.S.I AREA (SQ.M)	TOTAL BUILT UP AREA EXCLUDING DEDUCTION	OTS AND DUCT DEDUCTION
GROUND FLOOR	1381.97	-	1381.97	164.92
FIRST FLOOR	1290.97	-	1290.97	192.02
SECOND FLOOR	1146.40	-	1146.40	192.02
THIRD FLOOR	1146.40	-	1146.40	192.02
TERRACE FLOOR HEAD ROOM	-	133.99	133.99	-
TOTAL	**4965.74**	**133.99**	**5099.73**	**740.98**

JOINERY DETAILS

SL.NO	TYPE	DESCRIPTION	SIZE
1	MD	MAIN DOOR	2.10 X 2.40
2	D1	DOOR	0.76 X 2.40
3	D2	DOOR	1.00 X 2.40
4	D3	DOOR	1.85 X 2.40
5	ED	DOOR	1.00 X 2.40
6	TD	DOOR	1.00 X 2.40
7	W1	WINDOW	6.00 X 1.40
8	W2	WINDOW	1.20 X 1.40
9	W3	WINDOW	2.00 X 2.00
10	W4	WINDOW	2.40 X 2.00
11	V1	VENTILATOR	6.00 X 6.00

SCALE 1:100 | ALL DIMENSIONS ARE IN METER

NOTE

1. FIRE EXTINGUISHER TO BE PROVIDED. FE
2. FIRE ALARM TO BE PROVIDED. FA
3. RAIN WATER HARVESTING SYSTEM WILL BE PROVIDED
4. SOLAR SYSTEM TO BE PROVIDED.
5. STRUCTURE IS DESIGNED SAFELY FOR EARTH QUAKE RESISTANCE
6. WASTE WATER TO BE CONNECTED TO UNDER GROUND SEWAGE SYSTEM
7. MECHANICAL VENTILATION TO BE PROVIDED.

R. MANIKANDAN, M.Tech, (Structures)
Registered Structural Engineer Grade I
SE/GR-I/19/06/154 (CMDA), RSE 100692025(GCC)
CGLRGN/SE/Gr-I/2019/09/030(DTCP)
AURA ENGINEERING CONSULTANTS
#8, 50th Street, 7th Avenue, Ashok Nagar, Chennai - 600 083. Ph: 9790751378

STRUCTURAL ENGINEER

LE. GIRINATH
CA/93/16447
TECHNICALIYA CONSULTANTS PRIVATE LIMITED
OLD NO:25, NEW NO: 41, VASANTHA AVENUE,
MRC NAGAR, R.A. PURAM, CHENNAI 600 028.
24933278, 24933287 24953303 Fax: 24933431

ARCHITECT


Er. V.SUREYA PRAKASH B.E.,
REGISTERED ENGINEER GRADE-I
018/2024/RE-GR-I/DTCP/MADURAI
21B, First Floor, Kannadhasan Street,
S.S.Colony, Madurai-16. Ph: 7373969777

ENGINEER

Sri Balaji Vidyapeeth (Deemed-to-be-University) Puducherry


APPLICANT

BLOCK -18 NON MEDICAL BOYS HOSTEL

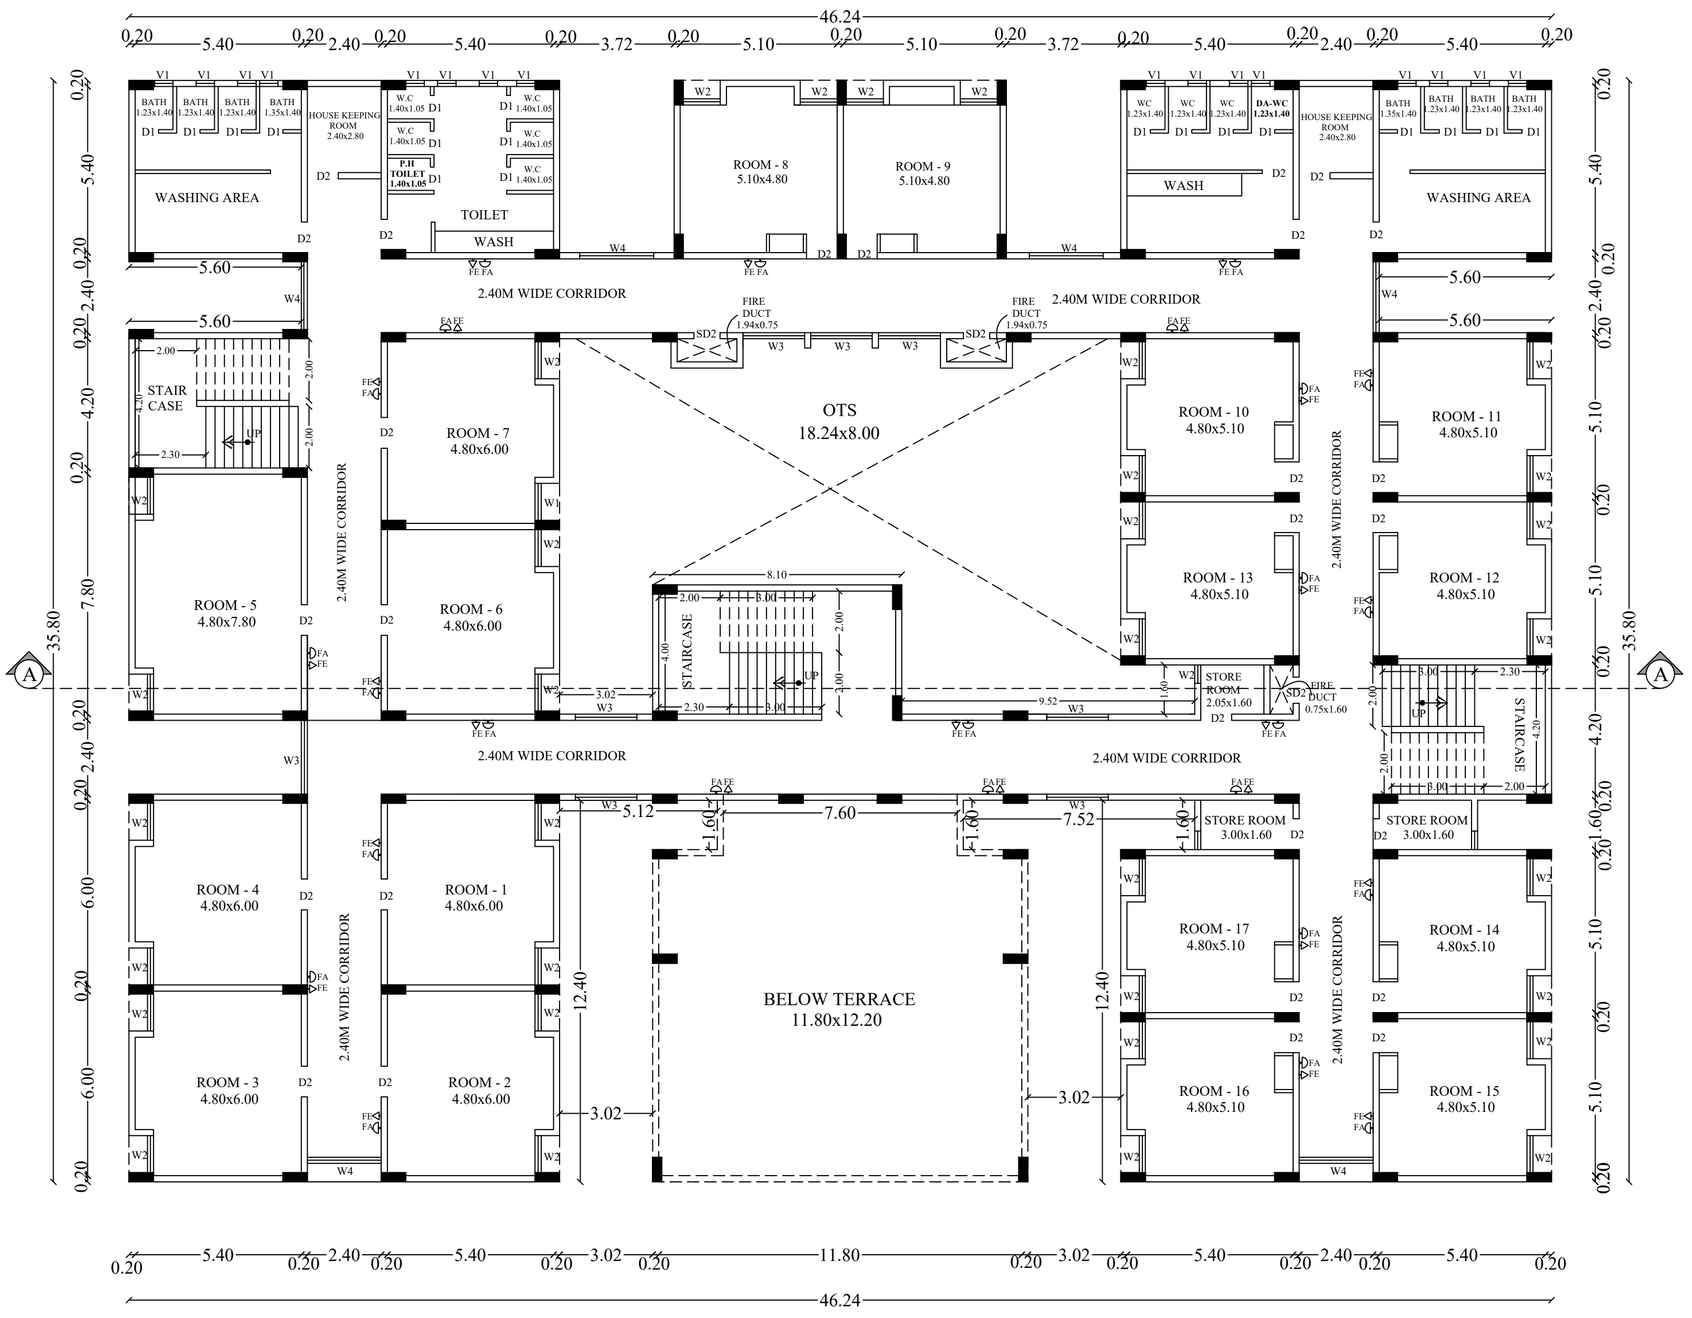

THIRD FLOOR PLAN

(MECHANICAL VENTILATION PROVIDED)

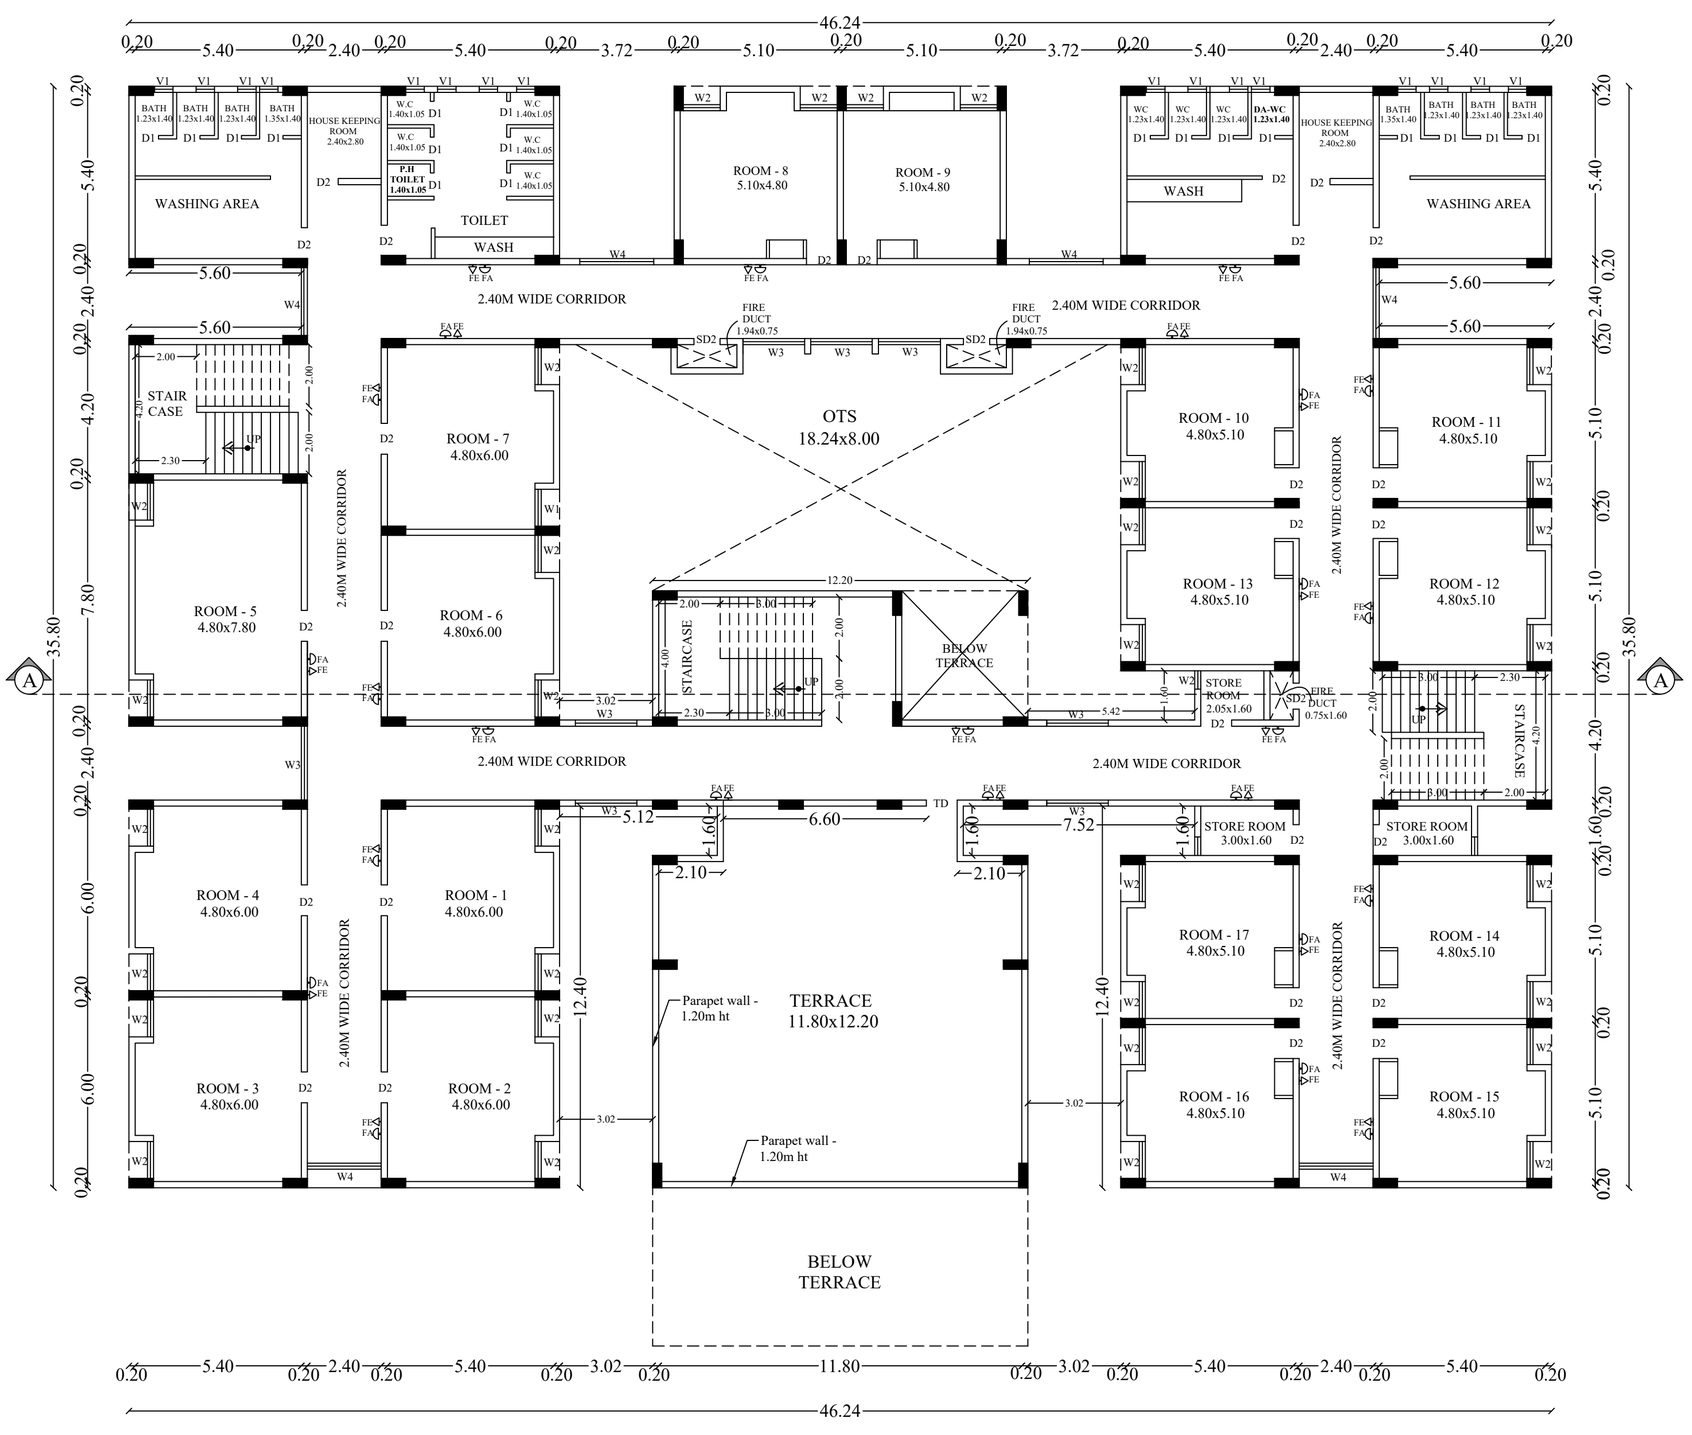

SECOND FLOOR PLAN

(MECHANICAL VENTILATION PROVIDED)

DETAILED PLAN SHOWING THE PROPOSED CONSTRUCTION OF SRI BALAJI VIDYAPEETH MADURAI CAMPUS INSTITUTIONAL BUILDING - HRB AT, R.S.No: **397**/2B, 3B, 4B, 5, 6, 7, 8, 9, 10, 11, 12, 13, **398**/1, 2, 3, 4, 5, **399**/1, 2, 3, 4, 5, 6, 7, 8, 9, **400**/1B,2B,3,4B,5B,6,7B,8,9,10,11,12,13, 14, 15, 16, 17, 18, 19, 20, **401**/1B,5,6 AND **402**/1 IN MELAKOTTAI VILLAGE,R.S.No.**124**/1, 2, 3, 4, 5, 6, 7, 8, 9, 10, 11, 12, 13A, 13B, 14, 15, 16, 17A, 17B, 18, **125**/1, 2A, 2B, 3, 4A, 4B, 4C, 5, **126**/1, 2, 3, 4, 5, 6, 7,8, 9, 10A,10B,11,12, 13, **127**/1A, 1B, 1C, 1D ,2, 3, 4,5 ,6A, 6B, 7, 8A, 8B, 8C, 8D, 8E, 8F, 8G, 8H, **128**/1, 2, 3, 4, 5 ,6, 7, 8, 9, 10, 11, 12, 13, 14, 15, **129**/1, 2, 3, 4, 5, 6, 7 AND **130**/1A IN NADUKOTTAI VILLAGE, THIRUMANGALAM TALUK, N.KAMATCHIPURAM PANCHAYAT MADURAI DISTRICT.

SCALE 1:100 | ALL DIMENSIONS ARE IN METER

AREA STATEMENT

FLOOR NAME	F.S.I AREA (SQ.M)	NON F.S.I AREA (SQ.M)	TOTAL BUILT UP AREA EXCLUDING DEDUCTION	OTS AND DUCT DEDUCTION
GROUND FLOOR	1381.97	-	1381.97	164.92
FIRST FLOOR	1290.97	-	1290.97	192.02
SECOND FLOOR	1146.40	-	1146.40	192.02
THIRD FLOOR	1146.40	-	1146.40	192.02
TERRACE FLOOR HEAD ROOM	-	133.99	133.99	-
TOTAL	**4965.74**	**133.99**	**5099.73**	**740.98**

JOINERY DETAILS

SL.NO	TYPE	DESCRIPTION	SIZE
1	MD	MAIN DOOR	2.10 X 2.40
2	D1	DOOR	0.76 X 2.40
3	D2	DOOR	1.00 X 2.40
4	D3	DOOR	1.85 X 2.40
5	ED	DOOR	1.00 X 2.40
6	TD	DOOR	1.00 X 2.40
7	W1	WINDOW	6.00 X 1.40
8	W2	WINDOW	1.20 X 1.40
9	W3	WINDOW	2.00 X 2.00
10	W4	WINDOW	2.40 X 2.00
11	V1	VENTILATOR	6.00 X 6.00

NOTE

1. FIRE EXTINGUISHER TO BE PROVIDED. FE
2. FIRE ALARM TO BE PROVIDED. FA
3. RAIN WATER HARVESTING SYSTEM WILL BE PROVIDED
4. SOLAR SYSTEM TO BE PROVIDED.
5. STRUCTURE IS DESIGNED SAFELY FOR EARTH QUAKE RESISTANCE
6. WASTE WATER TO BE CONNECTED TO UNDER GROUND SEWAGE SYSTEM
7. MECHANICAL VENTILATION TO BE PROVIDED.

R. MANIKANDAN, M.Tech, (Structures)
Registered Structural Engineer Grade I
SE/GR-I/19/06/154 (CMDA), RSE 100592025(GCC)
CGLRGN/SE/Gr-I/2019/09/036(DTCP)
AURA ENGINEERING CONSULTANTS
#8, 50th Street, 7th Avenue, Ashok Nagar, Chennai - 600 083. Ph: 9790751378

STRUCTURAL ENGINEER

L.E. GIRINATH
CA/93/16417
TECHNICALIYA CONSULTANTS PRIVATE LIMITED
OLD NO:25, NEW NO: 41, VASANTHA AVENUE,
MRC NAGAR, R.A. PURAM, CHENNAI 600 028.
24933278, 24933287 24953303 Fax: 24933351

ARCHITECT


Er. V.SUREYA PRAKASH B.E.,
REGISTERED ENGINEER GRADE-I
018/2024/RE-GR-I/DTCP/MADURAI
21B, First Floor, Kannadhasan Street,
S.S.Colony, Madurai-16. Ph: 7373969777

ENGINEER


Sri Balaji Vidyapeeth (Deemed-to-be University) Pondicherry - 607402

APPLICANT

BLOCK -18 NON MEDICAL BOYS HOSTEL

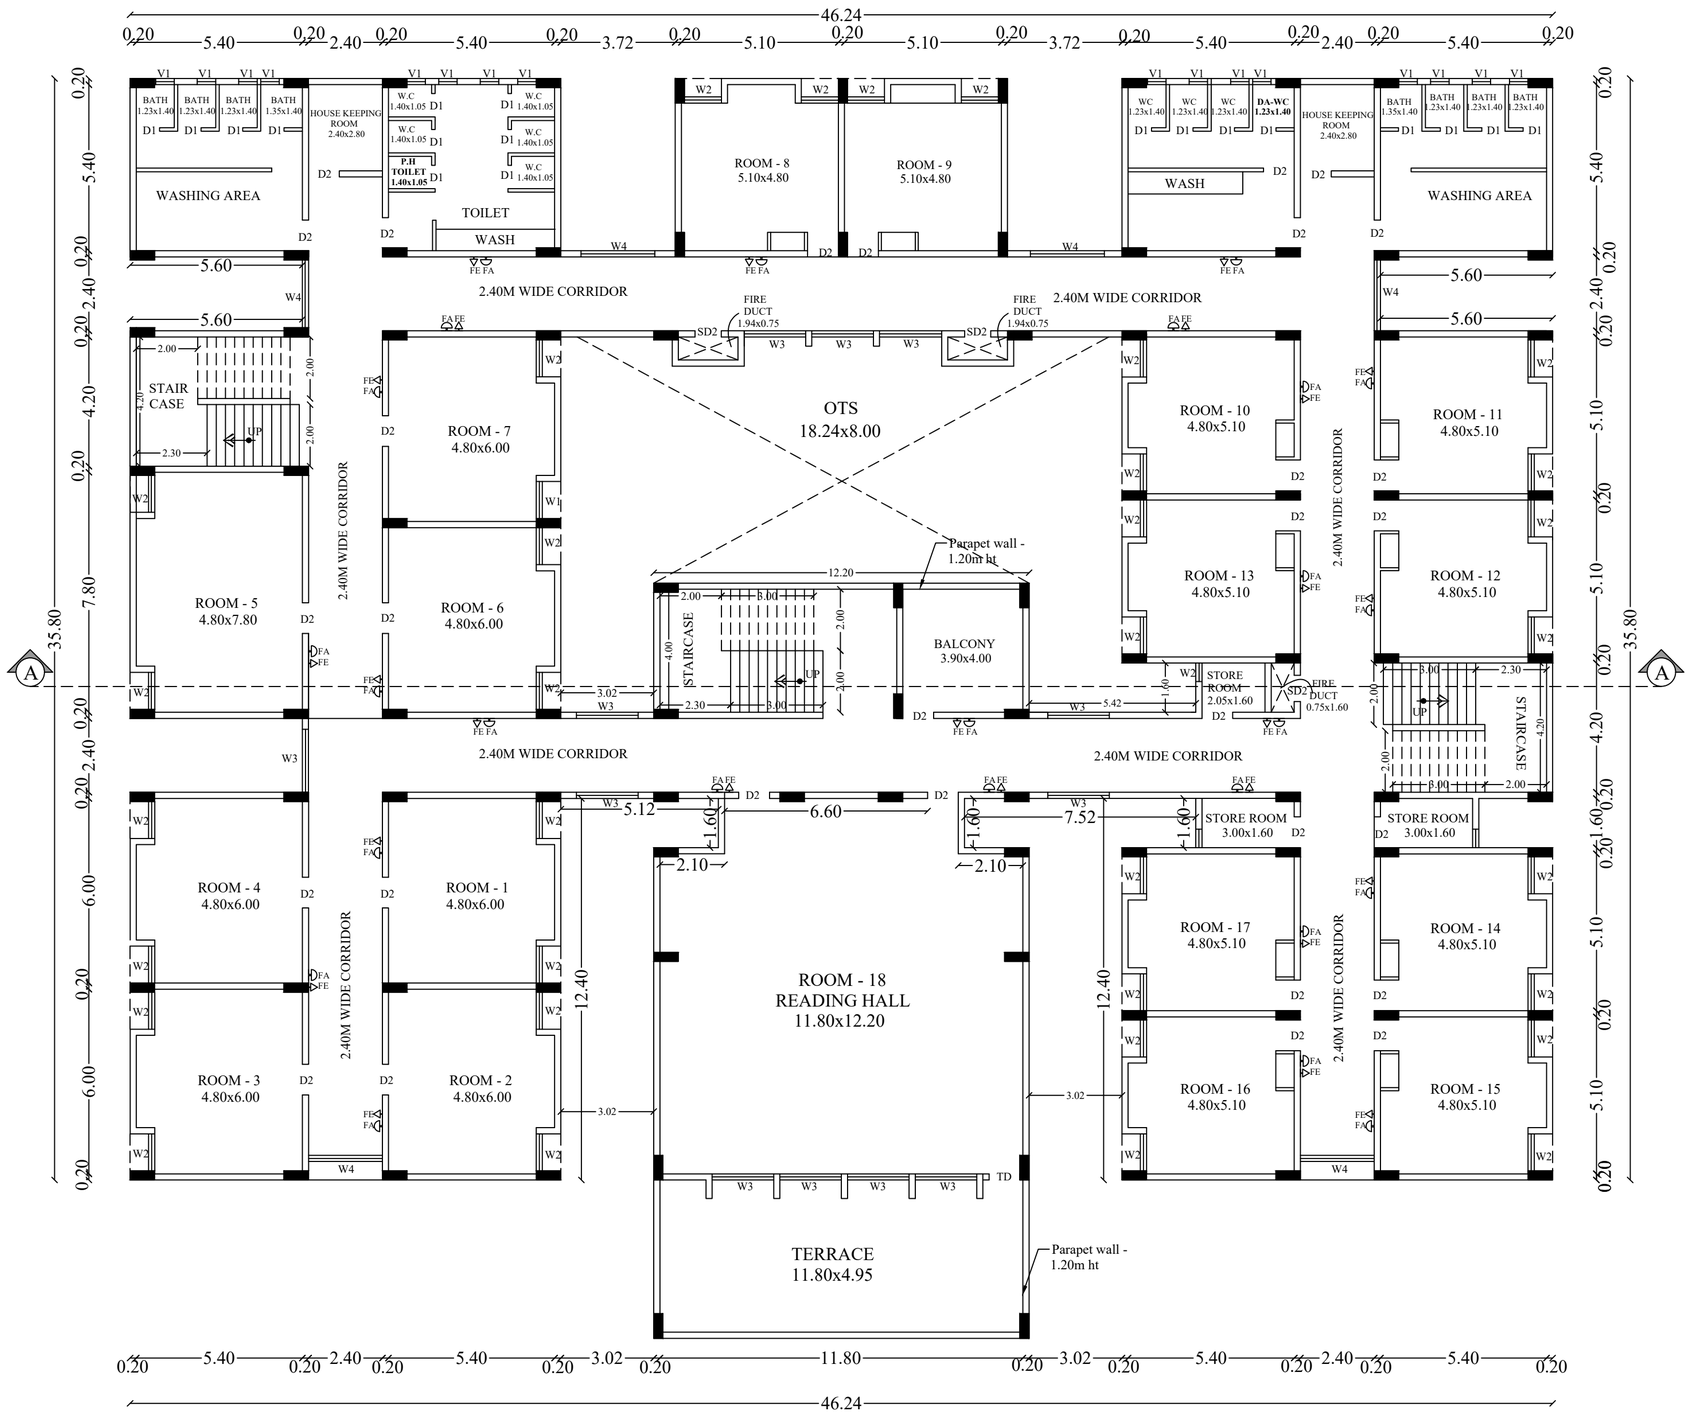

FIRST FLOOR PLAN
(MECHANICAL VENTILATION PROVIDED)

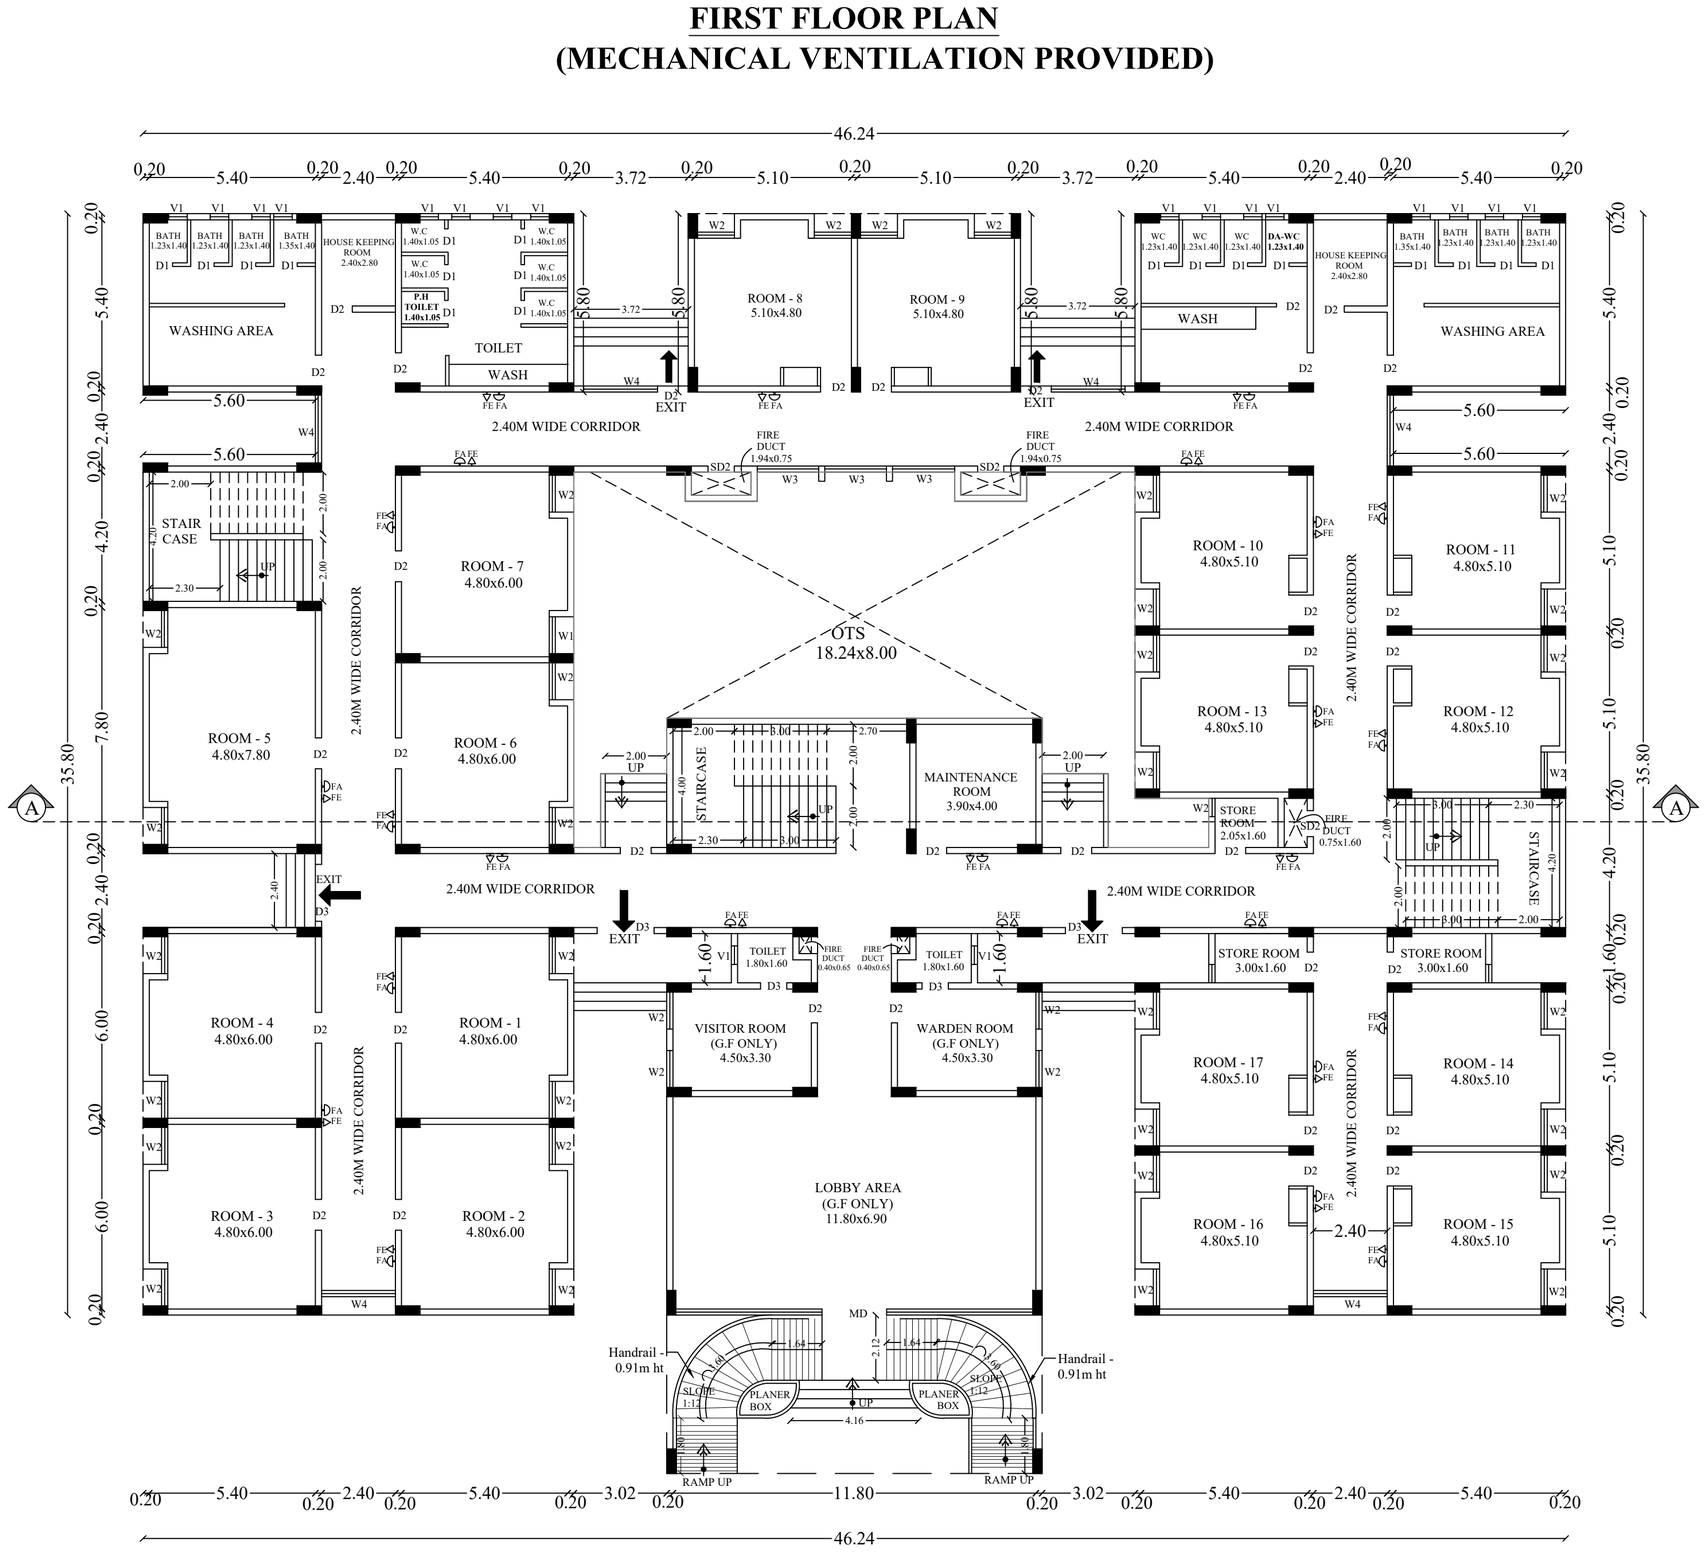

GROUND FLOOR PLAN
(MECHANICAL VENTILATION PROVIDED)

SHEET NO :54/56

DETAILED PLAN SHOWING THE PROPOSED CONSTRUCTION OF SRI BALAJI VIDYAPEETH MADURAI CAMPUS INSTITUTIONAL BUILDING - HRB AT, R.S.No: **397**/2B, 3B, 4B, 5, 6, 7, 8, 9, 10, 11, 12, 13, **398**/1, 2, 3, 4, 5, **399**/1, 2, 3, 4, 5, 6, 7, 8, 9, **400**/1B,2B,3,4B,5B,6,7B,8,9,10,11,12,13, 14, 15, 16, 17, 18, 19, 20, **401**/1B,5,6 AND **402**/1 IN MELAKOTTAI VILLAGE,R.S.No.**124**/1, 2, 3, 4, 5, 6, 7, 8, 9, 10, 11, 12, 13A, 13B, 14, 15, 16, 17A, 17B, 18, **125**/1, 2A, 2B, 3, 4A, 4B, 4C, 5, **126**/1, 2, 3, 4, 5, 6, 7,8, 9, 10A,10B,11,12, 13, **127**/1A, 1B, 1C, 1D ,2, 3, 4,5 ,6A, 6B, 7, 8A, 8B, 8C, 8D, 8E, 8F, 8G, 8H, **128**/1, 2, 3, 4, 5 ,6, 7, 8, 9, 10, 11, 12, 13, 14, 15, **129**/1, 2, 3, 4, 5, 6, 7 AND **130**/1A IN NADUKOTTAI VILLAGE, THIRUMANGALAM TALUK, N.KAMATCHIPURAM PANCHAYAT MADURAI DISTRICT.

SCALE 1:100 | ALL DIMENSIONS ARE IN METER

AREA STATEMENT

FLOOR NAME	F.S.I AREA (SQ.M)	NON F.S.I AREA (SQ.M)	TOTAL BUILT UP AREA EXCLUDING DEDUCTION	OTS AND DUCT DEDUCTION
GROUND FLOOR	1381.97	-	1381.97	164.92
FIRST FLOOR	1290.97	-	1290.97	192.02
SECOND FLOOR	1146.40	-	1146.40	192.02
THIRD FLOOR	1146.40	-	1146.40	192.02
TERRACE FLOOR HEAD ROOM	-	133.99	133.99	-
TOTAL	**4965.74**	**133.99**	**5099.73**	**740.98**

JOINERY DETAILS

SL.NO	TYPE	DESCRIPTION	SIZE
1	MD	MAIN DOOR	2.10 X 2.40
2	D1	DOOR	0.76 X 2.40
3	D2	DOOR	1.00 X 2.40
4	D3	DOOR	1.85 X 2.40
5	ED	DOOR	1.00 X 2.40
6	TD	DOOR	1.00 X 2.40
7	W1	WINDOW	6.00 X 1.40
8	W2	WINDOW	1.20 X 1.40
9	W3	WINDOW	2.00 X 2.00
10	W4	WINDOW	2.40 X 2.00
11	V1	VENTILATOR	6.00 X 6.00

NOTE

1. FIRE EXTINGUISHER TO BE PROVIDED. FE
2. FIRE ALARM TO BE PROVIDED. FA
3. RAIN WATER HARVESTING SYSTEM WILL BE PROVIDED
4. SOLAR SYSTEM TO BE PROVIDED.
5. STRUCTURE IS DESIGNED SAFELY FOR EARTH QUAKE RESISTANCE
6. WASTE WATER TO BE CONNECTED TO UNDER GROUND SEWAGE SYSTEM
7. MECHANICAL VENTILATION TO BE PROVIDED.

R. MANIKANDAN, M.Tech, (Structures)
Registered Structural Engineer Grade I
SE/GR-I/19/06/154 (CMDA), RSE 100692025(GCC)
CGLRGN/SE/Gr-I/2019/09/030(DTCP)
AURA ENGINEERING CONSULTANTS
#8, 50th Street, 7th Avenue, Ashok Nagar, Chennai - 600 083. Ph: 9790751378

STRUCTURAL ENGINEER

L.E. GIRINATH
CA/93/16417
TECHNICALIYA CONSULTANTS PRIVATE LIMITED
OLD NO:25, NEW NO: 41, VASANTHA AVENUE,
MRC NAGAR, R.A. PURAM, CHENNAI 600 028.
24933278, 24933287 24953303 Fax: 24937231

ARCHITECT

Er. V.SUREYA PRAKASH B.E.,
REGISTERED ENGINEER GRADE-I
018/2024/RE-GR-I/DTCP/MADURAI
21B, First Floor, Kannadhasan Street,
S.S.Colony, Madurai-16. Ph: 7373969777


ENGINEER

Pondicherry (Deemed-to-be-University) - 607402

APPLICANT

BLOCK -17 NON MEDICAL GIRLS HOSTEL


DETAILED PLAN SHOWING THE PROPOSED CONSTRUCTION OF SRI BALAJI VIDYAPEETH MADURAI CAMPUS INSTITUTIONAL BUILDING - HRB AT, R.S.No: **397**/2B, 3B, 4B, 5, 6, 7, 8, 9, 10, 11, 12, 13, **398**/1, 2, 3, 4, 5, **399**/1, 2, 3, 4, 5, 6, 7, 8, 9, **400**/1B,2B,3,4B,5B,6,7B,8,9,10,11,12,13, 14, 15, 16, 17, 18, 19, 20, **401**/1B,5,6 AND **402**/1 IN MELAKOTTAI VILLAGE,R.S.No.**124**/1, 2, 3, 4, 5, 6, 7, 8, 9, 10, 11, 12, 13A, 13B, 14, 15, 16, 17A, 17B, 18, **125**/1, 2A, 2B, 3, 4A, 4B, 4C, 5, **126**/1, 2, 3, 4, 5, 6, 7,8, 9, 10A,10B,11,12, 13, **127**/1A, 1B, 1C, 1D ,2, 3, 4,5 ,6A, 6B, 7, 8A, 8B, 8C, 8D, 8E, 8F, 8G, 8H, **128**/1, 2, 3, 4, 5 ,6, 7, 8, 9, 10, 11, 12, 13, 14, 15, **129**/1, 2, 3, 4, 5, 6, 7 AND **130**/1A IN NADUKOTTAI VILLAGE, THIRUMANGALAM TALUK, N.KAMATCHIPURAM PANCHAYAT MADURAI DISTRICT.

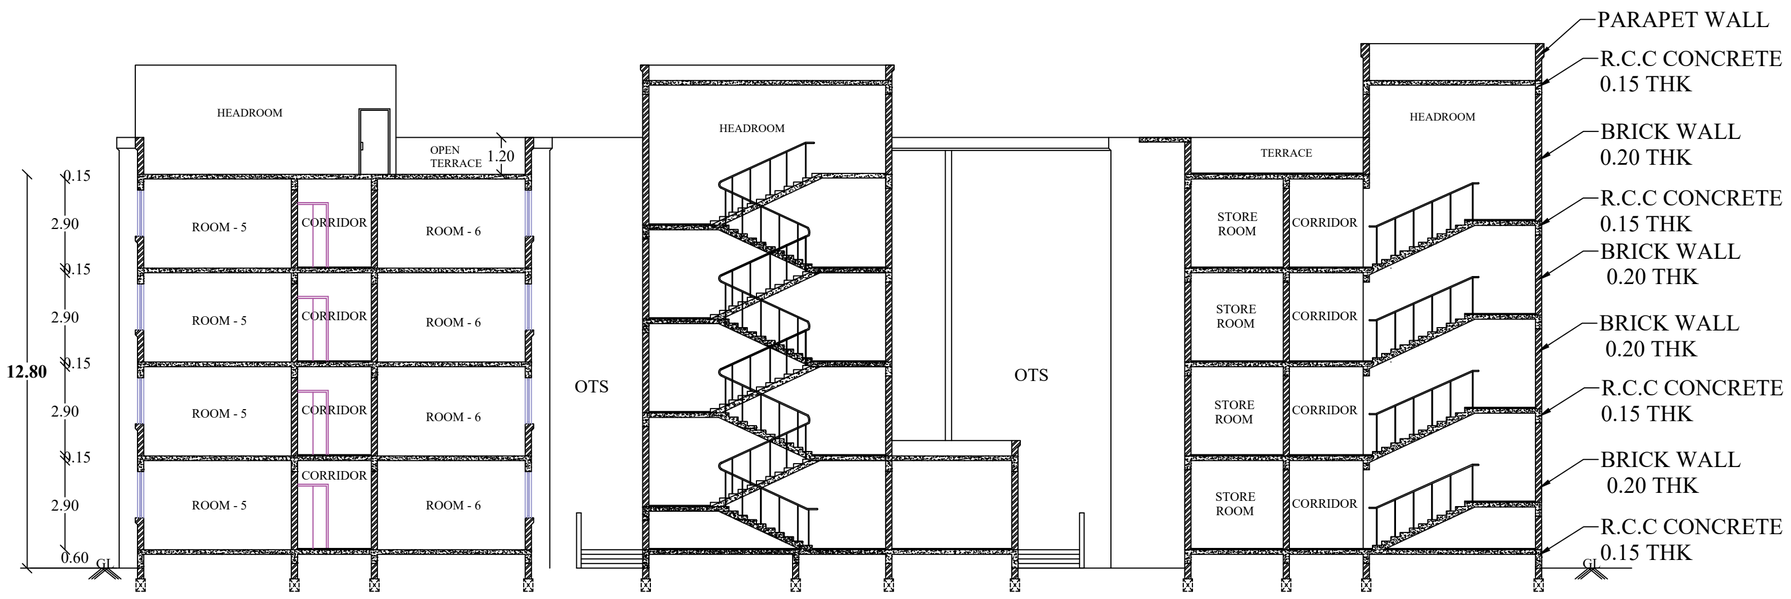

SECTION -"AA"



ELVATION

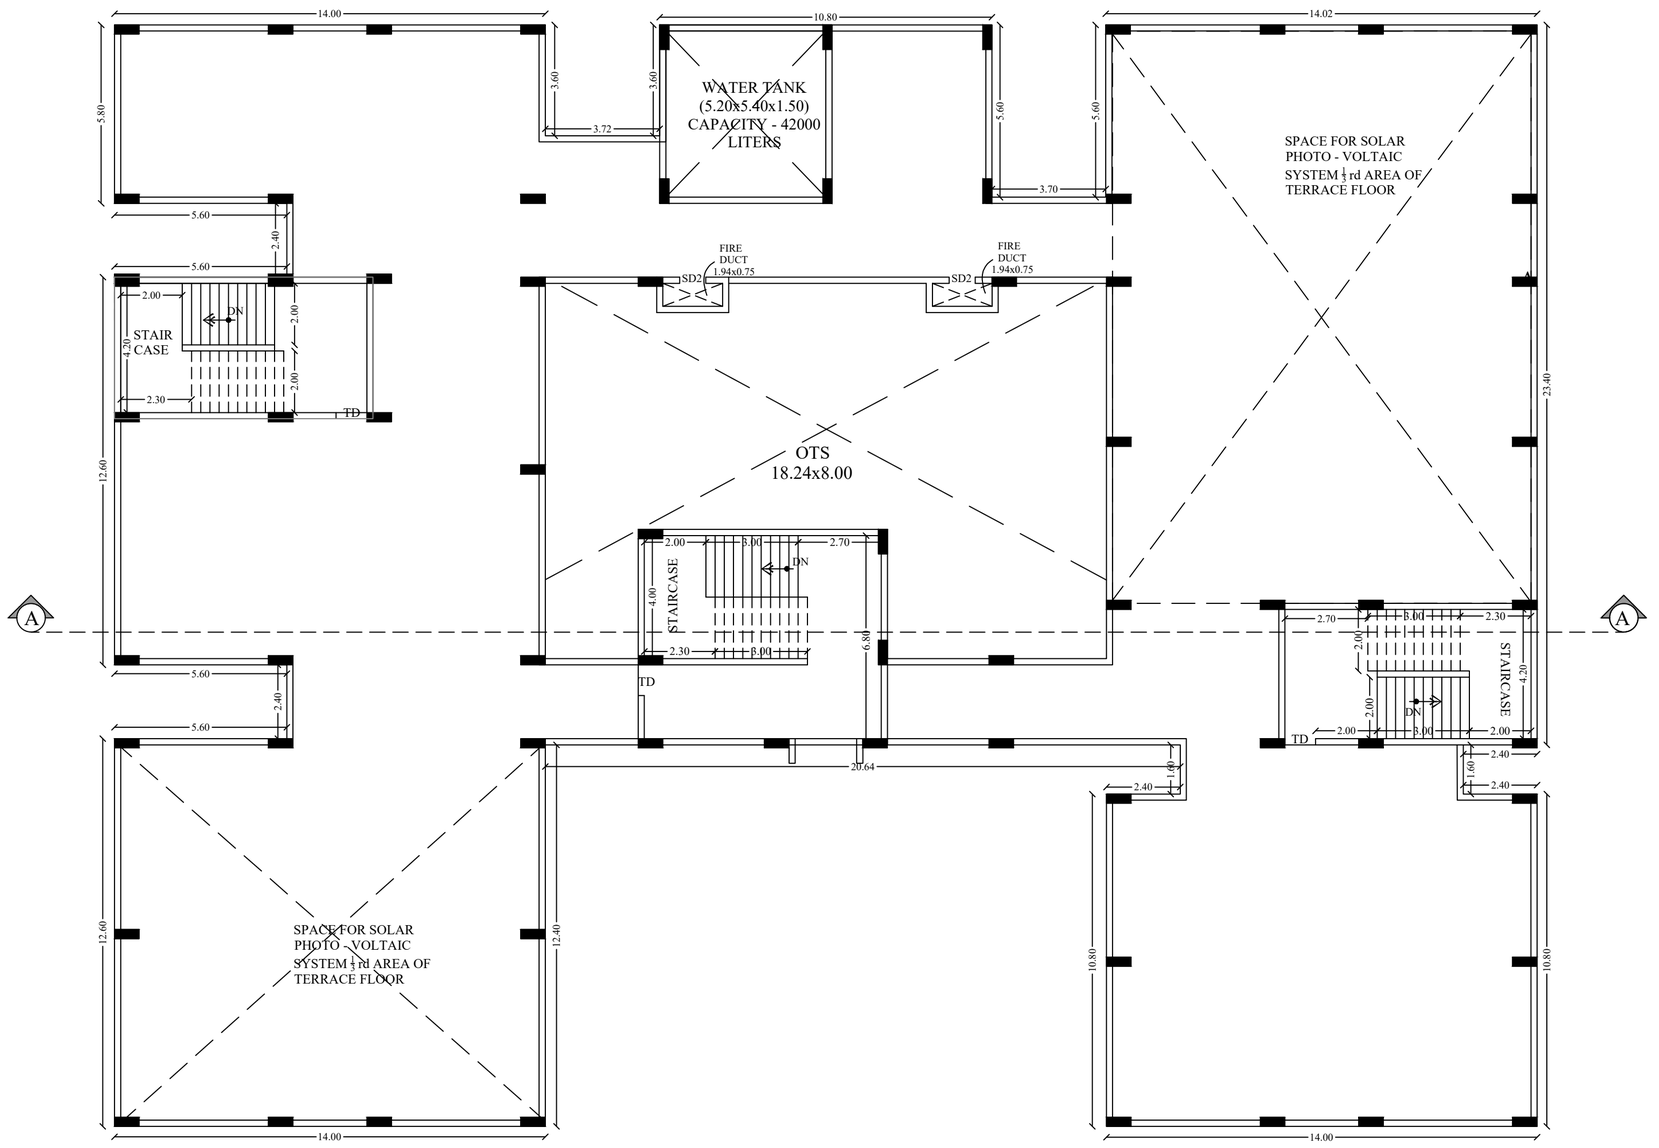

TERRACE FLOOR PLAN

AREA STATEMENT

FLOOR NAME	F.S.I AREA (SQ.M)	NON F.S.I AREA (SQ.M)	TOTAL BUILT UP AREA EXCLUDING DEDUCTION	OTS AND DUCT DEDUCTION
GROUND FLOOR	1381.97	-	1381.97	164.92
FIRST FLOOR	1290.97	-	1290.97	192.02
SECOND FLOOR	1146.40	-	1146.40	192.02
THIRD FLOOR	1146.40	-	1146.40	192.02
TERRACE FLOOR HEAD ROOM	-	133.99	133.99	-
TOTAL	**4965.74**	**133.99**	**5099.73**	**740.98**

SCALE 1:100 | ALL DIMENSIONS ARE IN METER

JOINERY DETAILS

SL.NO	TYPE	DESCRIPTION	SIZE
1	MD	MAIN DOOR	2.10 X 2.40
2	D1	DOOR	0.76 X 2.40
3	D2	DOOR	1.00 X 2.40
4	D3	DOOR	1.85 X 2.40
5	ED	DOOR	1.00 X 2.40
6	TD	DOOR	1.00 X 2.40
7	W1	WINDOW	6.00 X 1.40
8	W2	WINDOW	1.20 X 1.40
9	W3	WINDOW	2.00 X 2.00
10	W4	WINDOW	2.40 X 2.00
11	V1	VENTILATOR	6.00 X 6.00

NOTE

1. FIRE EXTINGUISHER TO BE PROVIDED. FE
2. FIRE ALARM TO BE PROVIDED. FA
3. RAIN WATER HARVESTING SYSTEM WILL BE PROVIDED
4. SOLAR SYSTEM TO BE PROVIDED.
5. STRUCTURE IS DESIGNED SAFELY FOR EARTH QUAKE RESISTANCE
6. WASTE WATER TO BE CONNECTED TO UNDER GROUND SEWAGE SYSTEM
7. MECHANICAL VENTILATION TO BE PROVIDED.

R. MANIKANDAN, M.Tech, (Structures)
Registered Structural Engineer Grade I
SE/GR-I/19/06/154 (CMDA), RSE 100692025(GCC)
CGLRGN/SE/Gr-I/2019/09/036(DTCP)
AURA ENGINEERING CONSULTANTS
#8, 50th Street, 7th Avenue, Ashok Nagar,
Chennai - 600 083. Ph: 9790751378

STRUCTURAL ENGINEER

L.E. GIRINATH
CA/93/16417
TECHNICALIYA CONSULTANTS PRIVATE LIMITED
OLD NO:25, NEW NO: 41, VASANTHA AVENUE,
MRC NAGAR, R.A. PURAM, CHENNAI 600 028.
24933278, 24933287 24953303 Fax: 24933281


ARCHITECT

Er. V.SUREYA PRAKASH B.E.,
REGISTERED ENGINEER GRADE-I
018/2024/RE-GR-I/DTCP/MADURAI
21B, First Floor, Kannadhasan Street,
S.S.Colony, Madurai-16. Ph: 7373969777

ENGINEER


APPLICANT

BLOCK -17 NON MEDICAL GIRLS HOSTEL

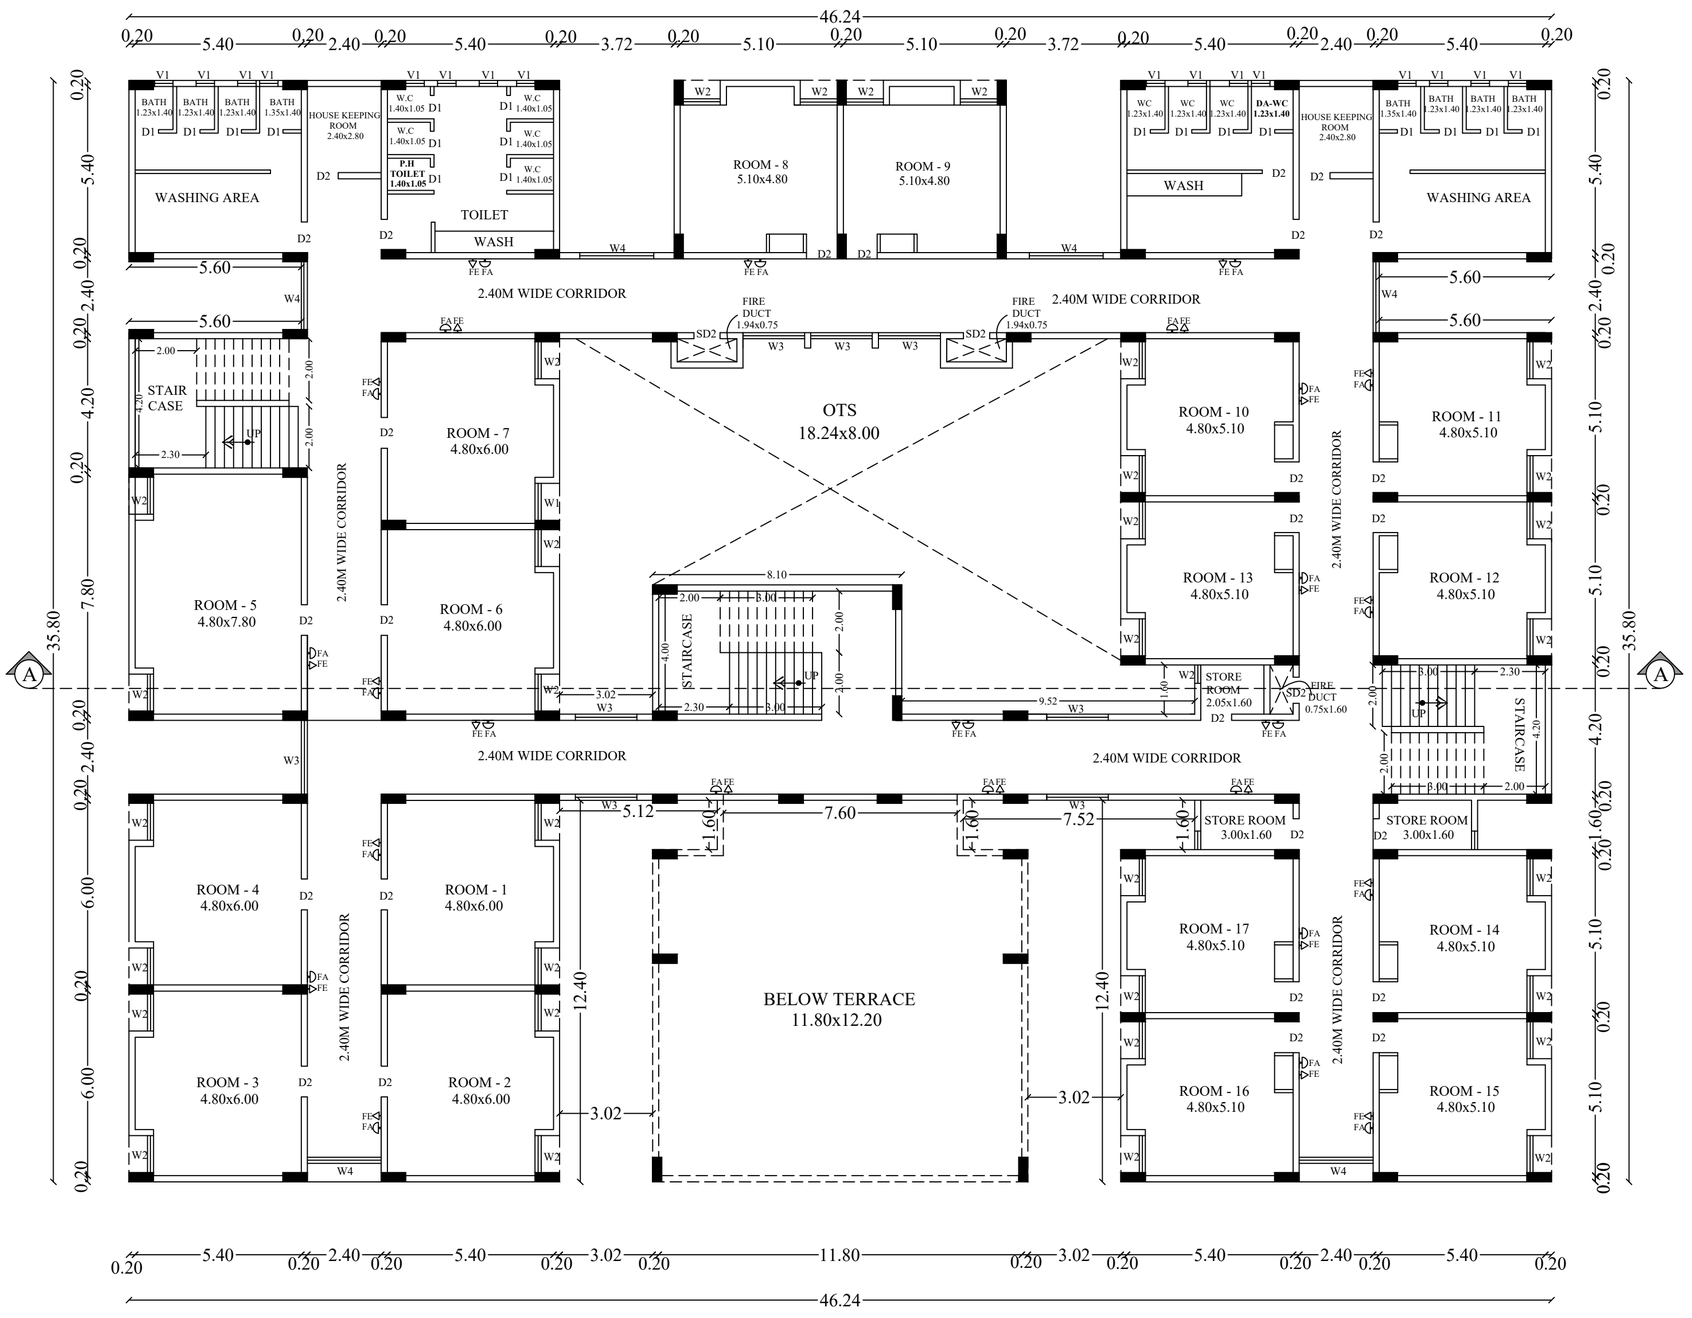

THIRD FLOOR PLAN

(MECHANICAL VENTILATION PROVIDED)

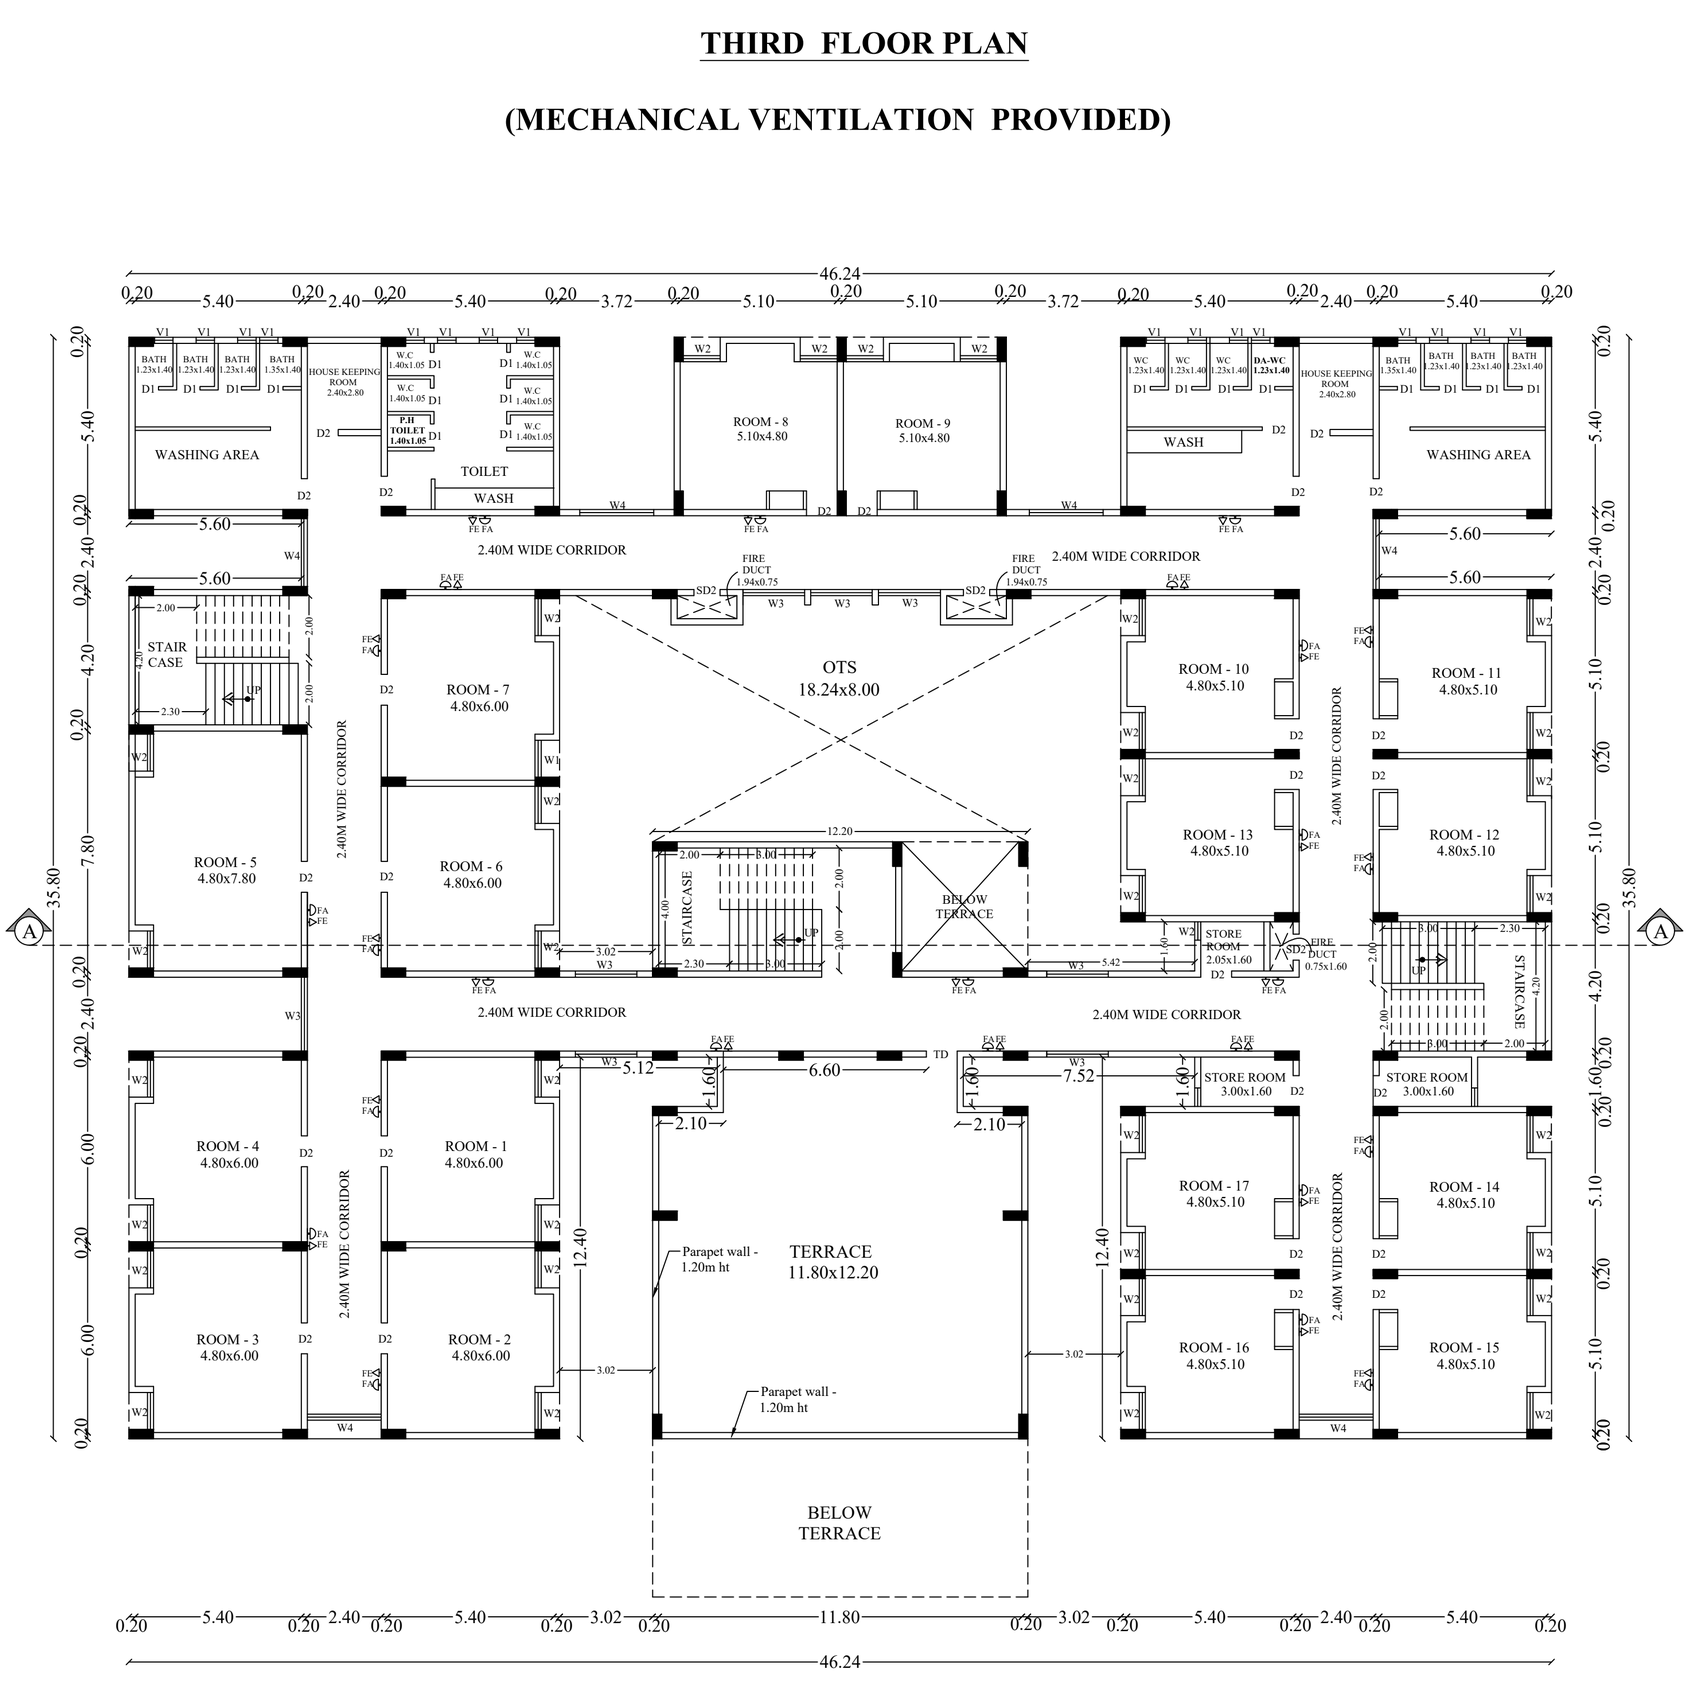

SECOND FLOOR PLAN

(MECHANICAL VENTILATION PROVIDED)

DETAILED PLAN SHOWING THE PROPOSED CONSTRUCTION OF SRI BALAJI VIDYAPEETH MADURAI CAMPUS INSTITUTIONAL BUILDING - HRB AT, R.S.No: **397**/2B, 3B, 4B, 5, 6, 7, 8, 9, 10, 11, 12, 13, **398**/1, 2, 3, 4, 5, **399**/1, 2, 3, 4, 5, 6, 7, 8, 9, **400**/1B,2B,3,4B,5B,6,7B,8,9,10,11,12,13, 14, 15, 16, 17, 18, 19, 20, **401**/1B,5,6 AND **402**/1 IN MELAKOTTAI VILLAGE,R.S.No.**124**/1, 2, 3, 4, 5, 6, 7, 8, 9, 10, 11, 12, 13A, 13B, 14, 15, 16, 17A, 17B, 18, **125**/1, 2A, 2B, 3, 4A, 4B, 4C, 5, **126**/1, 2, 3, 4, 5, 6, 7,8, 9, 10A,10B,11,12, 13, **127**/1A, 1B, 1C, 1D ,2, 3, 4,5 ,6A, 6B, 7, 8A, 8B, 8C, 8D, 8E, 8F, 8G, 8H, **128**/1, 2, 3, 4, 5 ,6, 7, 8, 9, 10, 11, 12, 13, 14, 15, **129**/1, 2, 3, 4, 5, 6, 7 AND **130**/1A IN NADUKOTTAI VILLAGE, THIRUMANGALAM TALUK, N.KAMATCHIPURAM PANCHAYAT MADURAI DISTRICT.

SCALE 1:100 | ALL DIMENSIONS ARE IN METER

AREA STATEMENT

FLOOR NAME	F.S.I AREA (SQ.M)	NON F.S.I AREA (SQ.M)	TOTAL BUILT UP AREA EXCLUDING DEDUCTION	OTS AND DUCT DEDUCTION
GROUND FLOOR	1381.97	-	1381.97	164.92
FIRST FLOOR	1290.97	-	1290.97	192.02
SECOND FLOOR	1146.40	-	1146.40	192.02
THIRD FLOOR	1146.40	-	1146.40	192.02
TERRACE FLOOR HEAD ROOM	-	133.99	133.99	-
TOTAL	**4965.74**	**133.99**	**5099.73**	**740.98**

JOINERY DETAILS

SL.NO	TYPE	DESCRIPTION	SIZE
1	MD	MAIN DOOR	2.10 X 2.40
2	D1	DOOR	0.76 X 2.40
3	D2	DOOR	1.00 X 2.40
4	D3	DOOR	1.85 X 2.40
5	ED	DOOR	1.00 X 2.40
6	TD	DOOR	1.00 X 2.40
7	W1	WINDOW	6.00 X 1.40
8	W2	WINDOW	1.20 X 1.40
9	W3	WINDOW	2.00 X 2.00
10	W4	WINDOW	2.40 X 2.00
11	V1	VENTILATOR	6.00 X 6.00

NOTE

1. FIRE EXTINGUISHER TO BE PROVIDED. FE
2. FIRE ALARM TO BE PROVIDED. FA
3. RAIN WATER HARVESTING SYSTEM WILL BE PROVIDED
4. SOLAR SYSTEM TO BE PROVIDED.
5. STRUCTURE IS DESIGNED SAFELY FOR EARTH QUAKE RESISTANCE
6. WASTE WATER TO BE CONNECTED TO UNDER GROUND SEWAGE SYSTEM
7. MECHANICAL VENTILATION TO BE PROVIDED.

R. MANIKANDAN, M.Tech, (Structures)
Registered Structural Engineer Grade I
SE/GR-I/19/06/154 (CMDA), RSE 100692025(GCC)
CGLRGN/SE/Gr-I/2019/09/036(DTCP)
AURA ENGINEERING CONSULTANTS
#8, 50th Street, 7th Avenue, Ashok Nagar,
Chennai - 600 083. Ph: 9790751378

STRUCTURAL ENGINEER

L.E. GIRINATH
CA/93/16417
TECHNICALIYA CONSULTANTS PRIVATE LIMITED
OLD NO:25, NEW NO: 41, VASANTHA AVENUE,
MRC NAGAR, R.A. PURAM, CHENNAI 600 028.
24933278, 24933287 24953303 Fax: 24933304

ARCHITECT


Er. V.SUREYA PRAKASH B.E.,
REGISTERED ENGINEER GRADE-I
018/2024/RE-GR-I/DTCP/MADURAI
21B, First Floor, Kannadhasan Street,
S.S.Colony, Madurai-16. Ph: 7373969777

ENGINEER

Pondicherry - 607402


APPLICANT

BLOCK -17 NON MEDICAL GIRLS HOSTEL

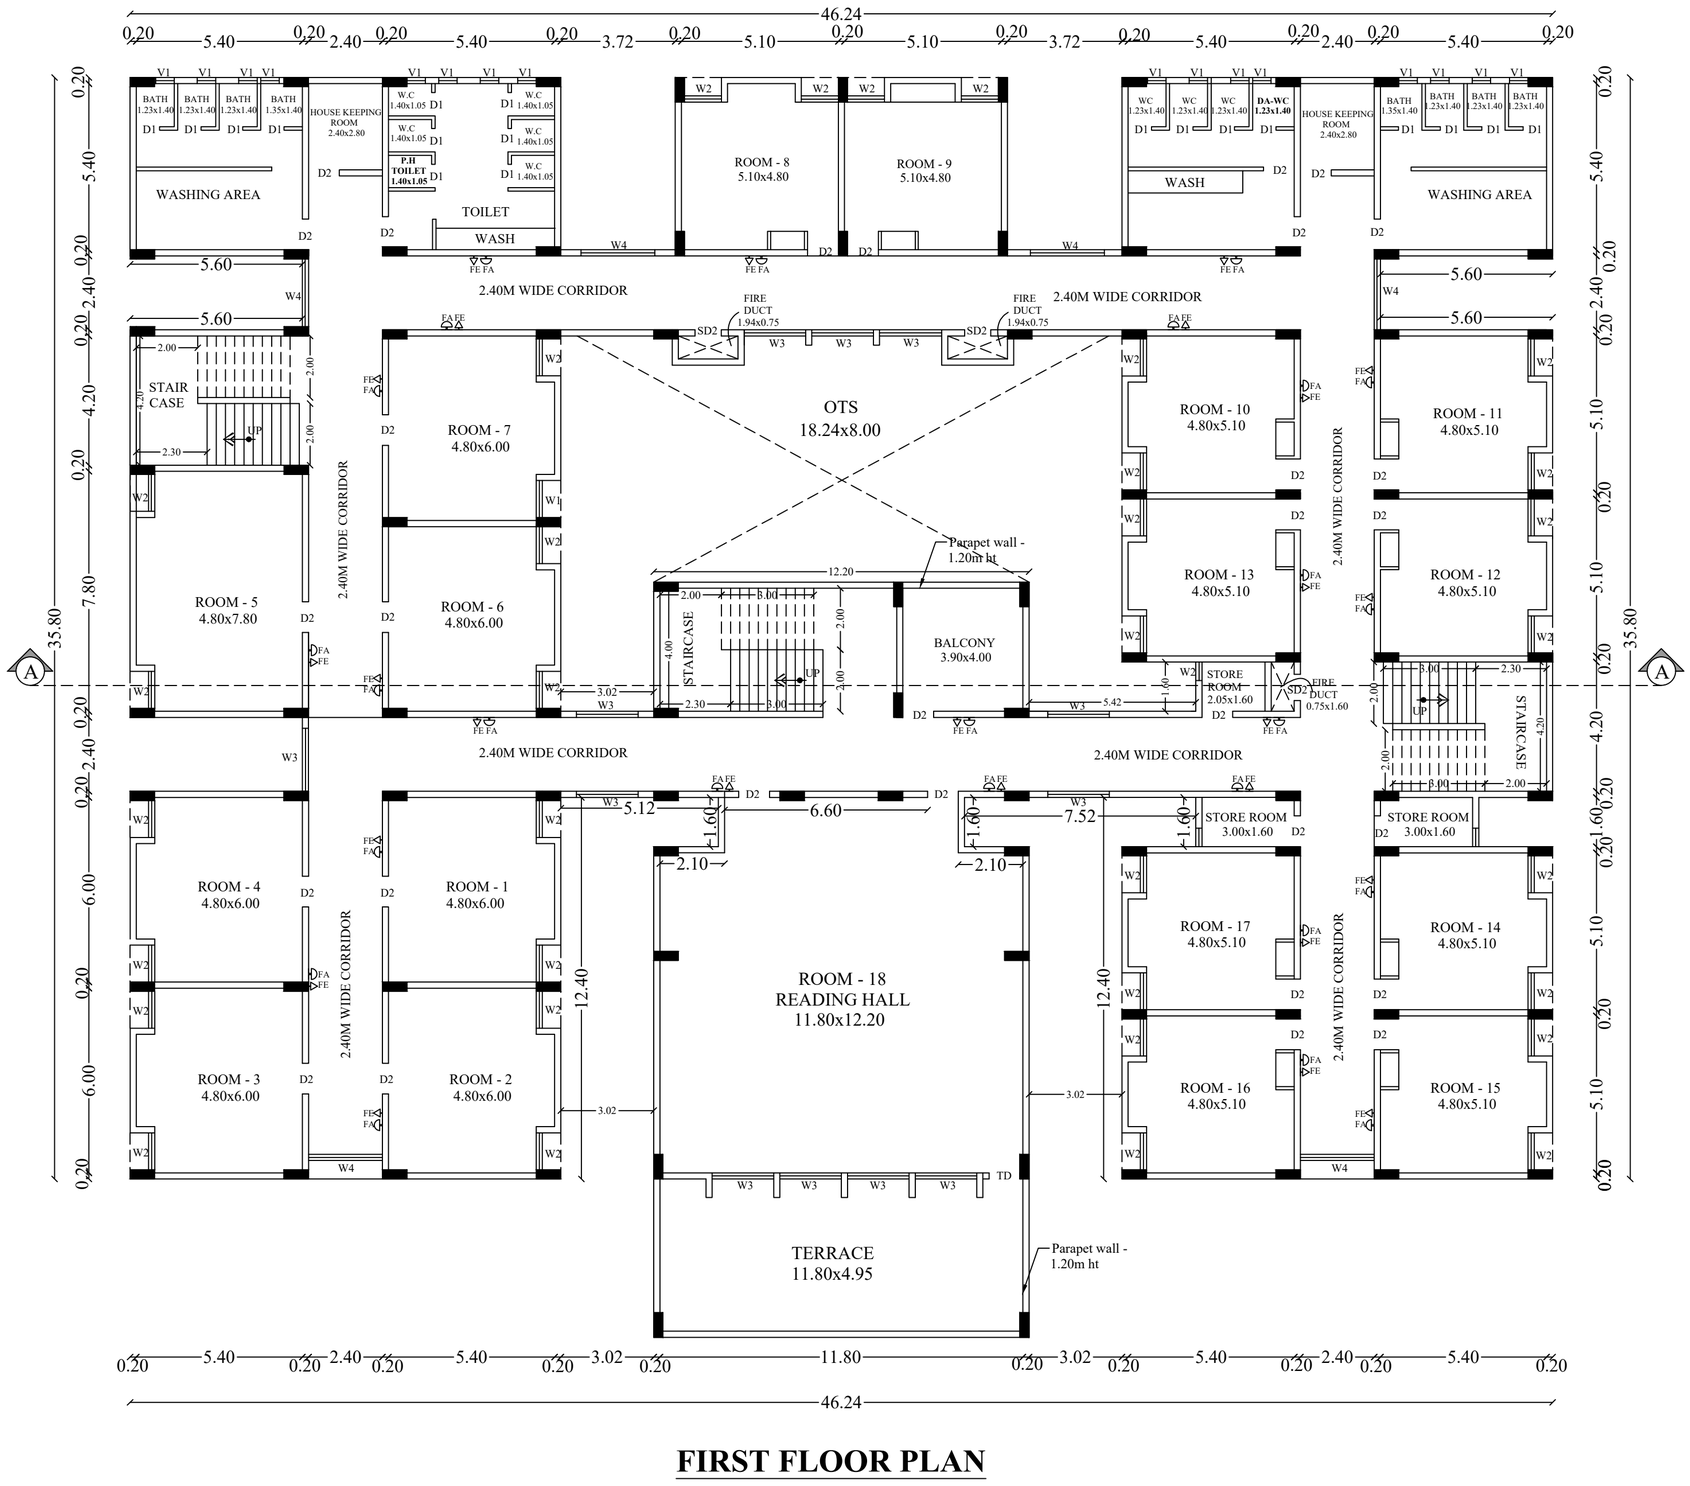

FIRST FLOOR PLAN

(MECHANICAL VENTILATION PROVIDED)

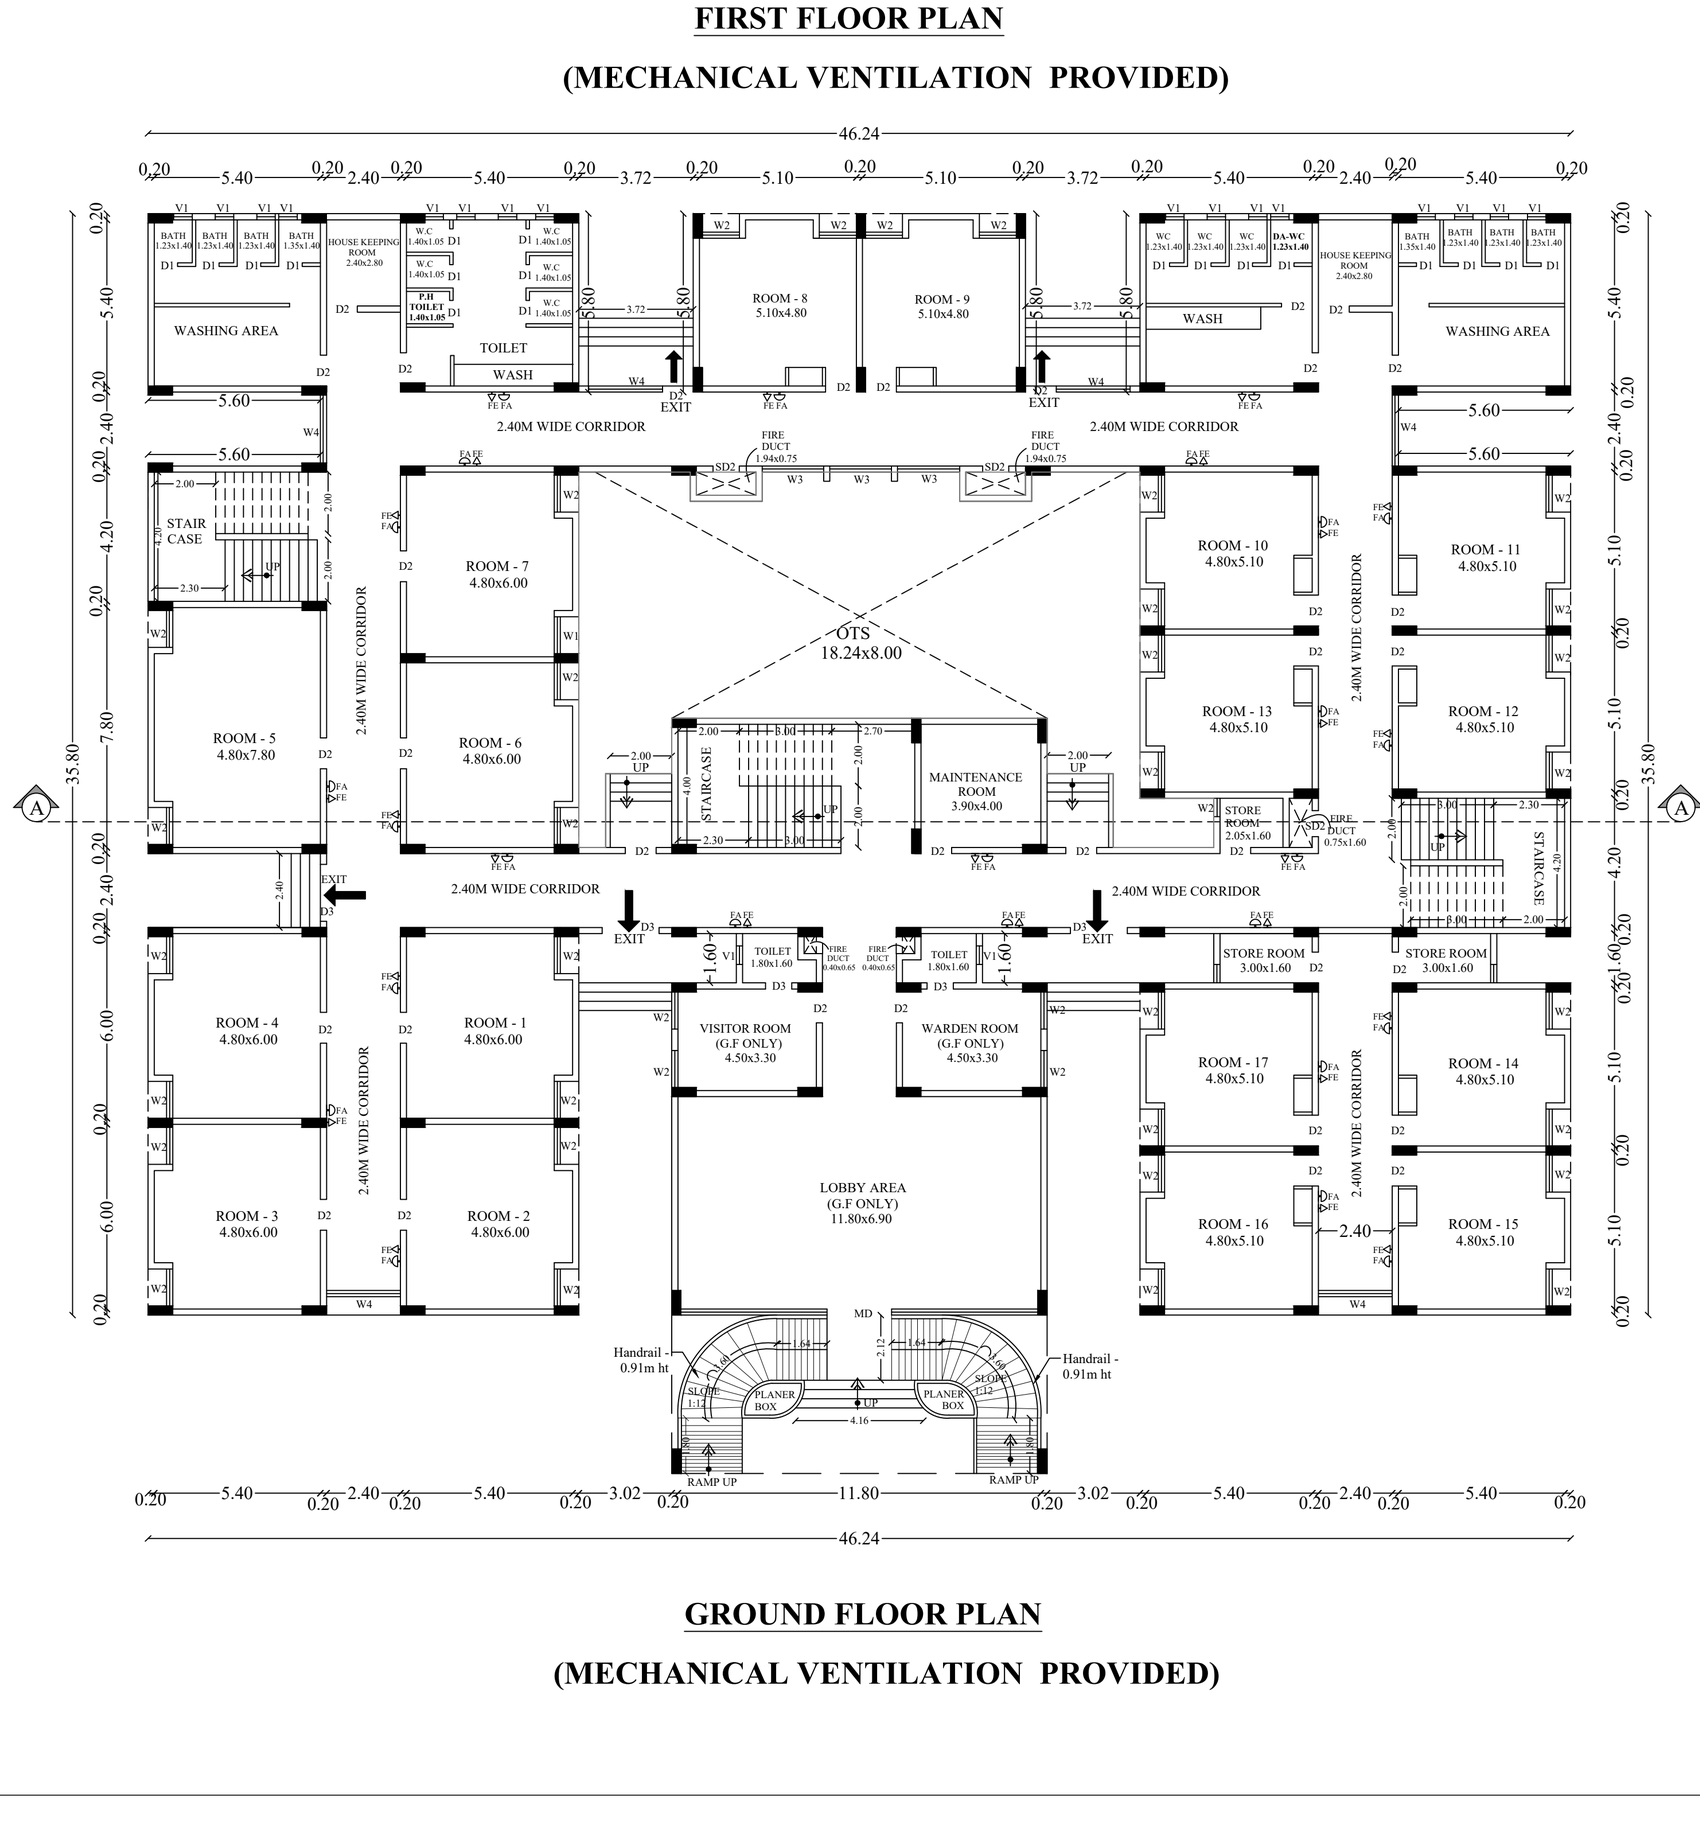

GROUND FLOOR PLAN

(MECHANICAL VENTILATION PROVIDED)

DETAILED PLAN SHOWING THE PROPOSED CONSTRUCTION OF SRI BALAJI VIDYAPEETH MADURAI CAMPUS INSTITUTIONAL BUILDING - HRB AT, R.S.No: **397**/2B, 3B, 4B, 5, 6, 7, 8, 9, 10, 11, 12, 13, **398**/1, 2, 3, 4, 5, **399**/1, 2, 3, 4, 5, 6, 7, 8, 9, **400**/1B,2B,3,4B,5B,6,7B,8,9,10,11,12,13, 14, 15, 16, 17, 18, 19, 20, **401**/1B,5,6 AND **402**/1 IN MELAKOTTAI VILLAGE,R.S.No.**124**/1, 2, 3, 4, 5, 6, 7, 8, 9, 10, 11, 12, 13A, 13B, 14, 15, 16, 17A, 17B, 18, **125**/1, 2A, 2B, 3, 4A, 4B, 4C, 5, **126**/1, 2, 3, 4, 5, 6, 7,8, 9, 10A,10B,11,12, 13, **127**/1A, 1B, 1C, 1D ,2, 3, 4,5 ,6A, 6B, 7, 8A, 8B, 8C, 8D, 8E, 8F, 8G, 8H, **128**/1, 2, 3, 4, 5 ,6, 7, 8, 9, 10, 11, 12, 13, 14, 15, **129**/1, 2, 3, 4, 5, 6, 7 AND **130**/1A IN NADUKOTTAI VILLAGE, THIRUMANGALAM TALUK, N.KAMATCHIPURAM PANCHAYAT MADURAI DISTRICT.

SCALE 1:100 | ALL DIMENSIONS ARE IN METER

AREA STATEMENT

FLOOR NAME	F.S.I AREA (SQ.M)	NON F.S.I AREA (SQ.M)	TOTAL BUILT UP AREA EXCLUDING DEDUCTION	OTS AND DUCT DEDUCTION
GROUND FLOOR	1381.97	-	1381.97	164.92
FIRST FLOOR	1290.97	-	1290.97	192.02
SECOND FLOOR	1146.40	-	1146.40	192.02
THIRD FLOOR	1146.40	-	1146.40	192.02
TERRACE FLOOR HEAD ROOM	-	133.99	133.99	-
TOTAL	**4965.74**	**133.99**	**5099.73**	**740.98**

JOINERY DETAILS

SL.NO	TYPE	DESCRIPTION	SIZE
1	MD	MAIN DOOR	2.10 X 2.40
2	D1	DOOR	0.76 X 2.40
3	D2	DOOR	1.00 X 2.40
4	D3	DOOR	1.85 X 2.40
5	ED	DOOR	1.00 X 2.40
6	TD	DOOR	1.00 X 2.40
7	W1	WINDOW	6.00 X 1.40
8	W2	WINDOW	1.20 X 1.40
9	W3	WINDOW	2.00 X 2.00
10	W4	WINDOW	2.40 X 2.00
11	V1	VENTILATOR	6.00 X 6.00

NOTE

1. FIRE EXTINGUISHER TO BE PROVIDED. FE
2. FIRE ALARM TO BE PROVIDED. FA
3. RAIN WATER HARVESTING SYSTEM WILL BE PROVIDED
4. SOLAR SYSTEM TO BE PROVIDED.
5. STRUCTURE IS DESIGNED SAFELY FOR EARTH QUAKE RESISTANCE
6. WASTE WATER TO BE CONNECTED TO UNDER GROUND SEWAGE SYSTEM
7. MECHANICAL VENTILATION TO BE PROVIDED.

R. MANIKANDAN, M.Tech, (Structures)
Registered Structural Engineer Grade I
SE/GR-I/19/06/154 (CMDA), RSE 100692025(GCC)
CGLRGN/SE/Gr-I/2019/09/036(DTCP)
AURA ENGINEERING CONSULTANTS
#8, 50th Street, 7th Avenue, Ashok Nagar,
Chennai - 600 083. Ph: 9790751378

STRUCTURAL ENGINEER

L.E. GIRINATH
CA/93/16447
TECHNICALIYA CONSULTANTS PRIVATE LIMITED
OLD NO:25, NEW NO: 41, VASANTHA AVENUE,
MRC NAGAR, R.A. PURAM, CHENNAI 600 028.
24933278, 24933287 24953303 Fax: 24933284

ARCHITECT


Er. V.SUREYA PRAKASH B.E.,
REGISTERED ENGINEER GRADE-I
018/2024/RE-GR-I/DTCP/MADURAI
21B, First Floor, Kannadhasan Street,
S.S.Colony, Madurai-16. Ph: 7373969777

ENGINEER


Sri Balaji Vidyapeeth (Deemed-to-be-University) Pondicherry - 607402

APPLICANT

BLOCK -16 MEDICAL KITCHEN AND DINING

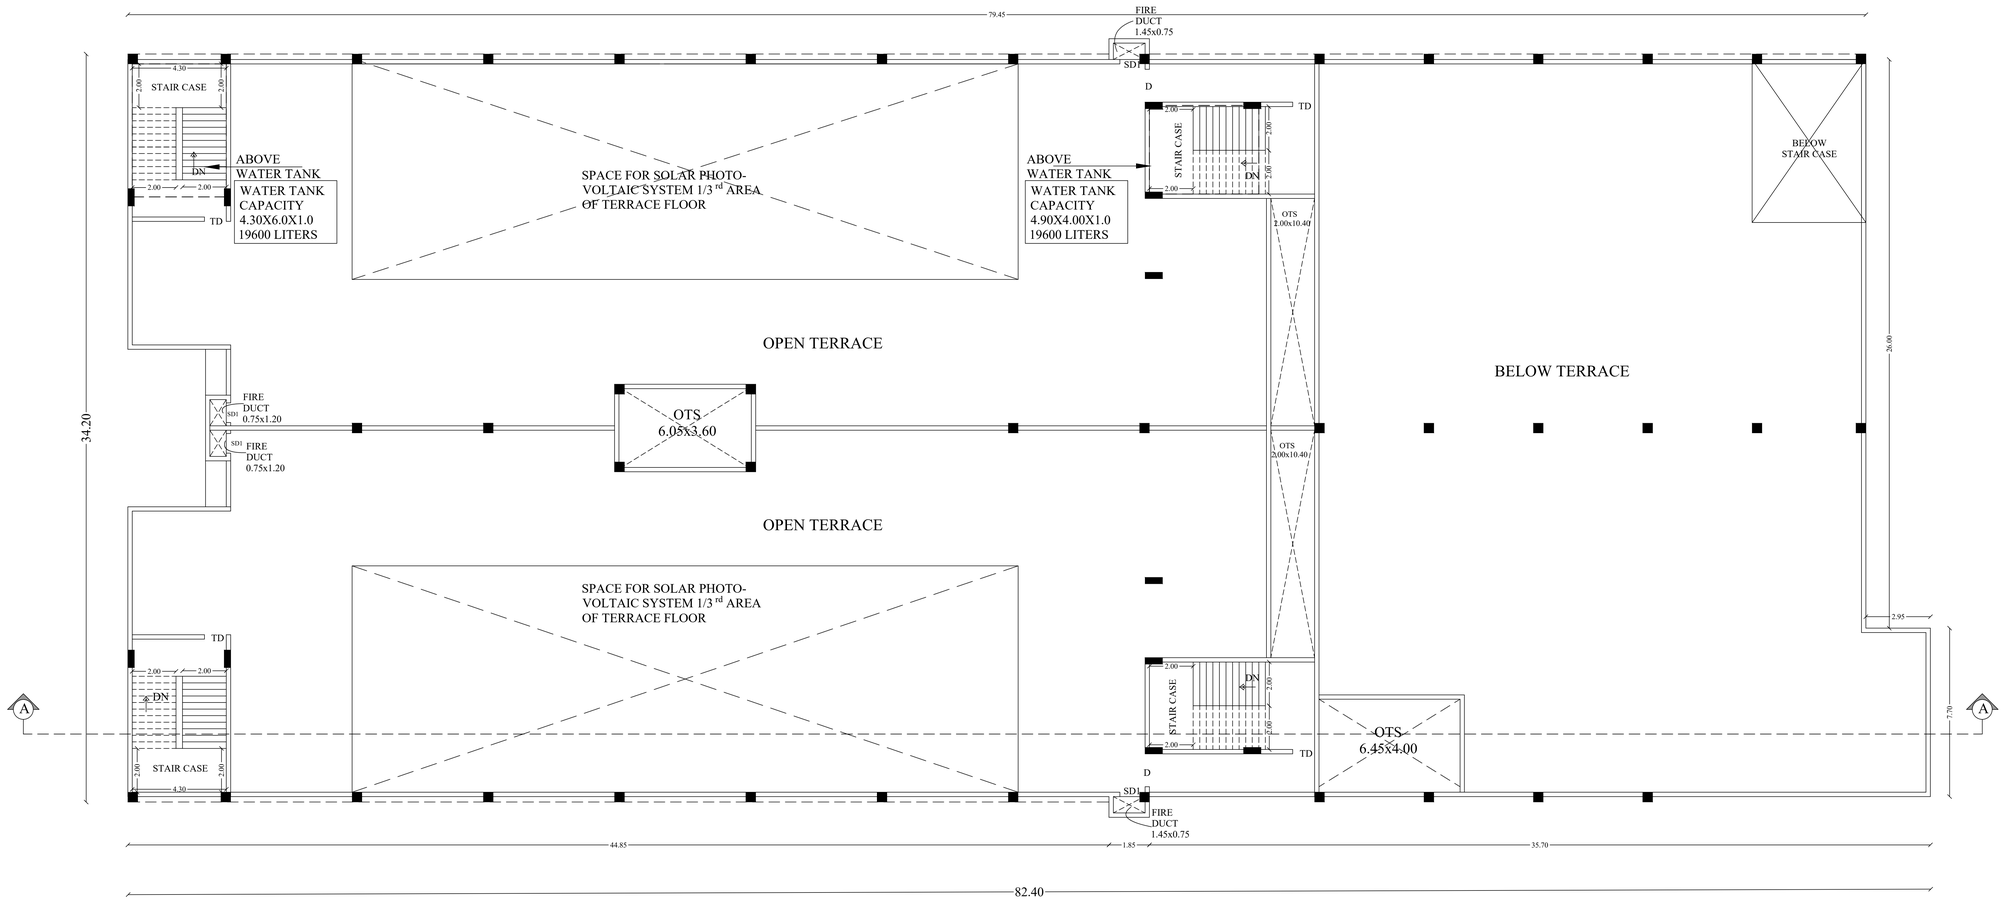

TERRACE FLOOR PLAN

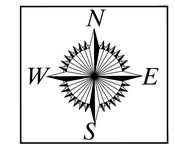

DETAILED PLAN SHOWING THE PROPOSED CONSTRUCTION OF SRI BALAJI VIDYAPEETH MADURAI CAMPUS INSTITUTIONAL BUILDING - HRB AT, R.S.No: **397**/2B, 3B, 4B, 5, 6, 7, 8, 9, 10, 11, 12, 13, **398**/1, 2, 3, 4, 5, 399/1, 2, 3, 4, 5, 6, 7, 8, 9, **400**/1B,2B,3,4B,5B,6,7B,8,9,10,11,12,13, 14, 15, 16, 17, 18, 19, 20, **401**/1B,5,6 AND **402**/1 IN MELAKOTTAI VILLAGE,R.S.No.**124**/1, 2, 3, 4, 5, 6, 7, 8, 9, 10, 11, 12, 13A, 13B, 14, 15, 16, 17A, 17B, 18, **125**/1, 2A, 2B, 3, 4A, 4B, 4C, 5, **126**/1, 2, 3, 4, 5, 6, 7,8, 9, 10A,10B,11,12, 13, **127**/1A, 1B, 1C, 1D ,2, 3, 4,5 ,6A, 6B, 7, 8A, 8B, 8C, 8D, 8E, 8F, 8G, 8H, **128**/1, 2, 3, 4, 5 ,6, 7, 8, 9, 10, 11, 12, 13, 14, 15, **129**/1, 2, 3, 4, 5, 6, 7 AND **130**/1A IN NADUKOTTAI VILLAGE, THIRUMANGALAM TALUK, N.KAMATCHIPURAM PANCHAYAT MADURAI DISTRICT.

SCALE 1:100	ALL DIMENSIONS ARE IN METER

AREA STATEMENT

FLOOR NAME	F.S.I AREA (SQ.M)	NON F.S.I AREA (SQ.M)	TOTAL BUILT UP AREA EXCLUDING DEDUCTION	OTS AND DUCT DEDUCTION
GROUND FLOOR	2949.70	-	2949.70	30.84
FIRST FLOOR	1771.86	-	1771.86	67.35
TERRACE FLOOR HEAD ROOM	-	172.30	172.30	-
TOTAL	**4721.56**	**172.30**	**4893.86**	**98.19**

SCHEDULE OF JOINERY

SL.NO	TYPE	DESCRIPTION	SIZE
1	MD	MAINDOOR	1.80 X 3.00
2	D	DOOR	1.50 X 2.10
3	D1	DOOR	1.20 X 2.10
4	D2	DOOR	1.00 X 2.10
5	D3	DOOR	0.80 X 2.10
6	ED	DOOR	1.00 X 2.40
6	TD	DOOR	1.00 X 2.40
7	SD1	DOOR	0.90 X 1.50
8	SD2	DOOR	0.75 X 1.50
9	W1	WINDOW	0.60 X 1.40
10	W2	WINDOW	1.20 X 1.40
11	W3	WINDOW	2.00 X 1.40
12	W4	WINDOW	2.40 X 1.40
13	V1	VENTILATOR	0.90 X 0.60

NOTE

1. FIRE EXTINGUISHER TO BE PROVIDED. FE △
2. FIRE ALARM TO BE PROVIDED. FA △
3. RAIN WATER HARVESTING SYSTEM WILL BE PROVIDED
4. SOLAR SYSTEM TO BE PROVIDED.
5. STRUCTURE IS DESIGNED SAFELY FOR EARTH QUAKE RESISTANCE
6. WASTE WATER TO BE CONNECTED TO UNDER GROUND SEWAGE SYSTEM
7. MECHANICAL VENTILATION PROVIDED.

R. MANIKANDAN, B.E., M.S.(Struct.Engg.)
Registered Structural Engineer Grade I
SE/GR-I/19/06/154 (CMDA), RSE 133692025(GCC)
CSLRGN/SE/Gr-I/2019/09/036(DTCP)
AURA ENGINEERING CONSULTANTS
#8, 50th Street, 7th Avenue, Ashok Nagar,
Chennai - 600 083. Ph: 9790751378

STRUCTURAL ENGINEER

L.E. GIRINATH
CA/03/16417
TECHNICALIYA CONSULTANTS PRIVATE LIMITED
OLD NO:25, NEW NO: 41, VASANTHA AVENUE,
MRC NAGAR, R.A. PURAM, CHENNAI 600 028.
24933278, 24933287 24953303 Fax: 24933351


ARCHITECT

Er. V.SUREYA PRAKASH B.E.,
REGISTERED ENGINEER GRADE-I
018/2024/RE-GR-I/DTCP/MADURAI
21B, First Floor, Kannadasan Street,
S.S.Colony, Madurai-16. Ph: 7373969777

ENGINEER


APPLICANT

BLOCK -16 MEDICAL KITCHEN AND DINING

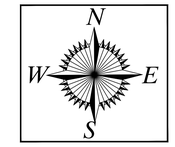


DETAILED PLAN SHOWING THE PROPOSED CONSTRUCTION OF SRI BALAJI VIDYAPEETH MADURAI CAMPUS INSTITUTIONAL BUILDING - HRB AT, R.S.No: **397**/2B, 3B, 4B, 5, 6, 7, 8, 9, 10, 11, 12, 13, **398**/1, 2, 3, 4, 5, 399/1, 2, 3, 4, 5, 6, 7, 8, 9, **400**/1B,2B,3,4B,5B,6,7B,8,9,10,11,12,13, 14, 15, 16, 17, 18, 19, 20, **401**/1B,5,6 AND **402**/1 IN MELAKOTTAI VILLAGE,R.S.No.**124**/1, 2, 3, 4, 5, 6, 7, 8, 9, 10, 11, 12, 13A, 13B, 14, 15, 16, 17A, 17B, 18, **125**/1, 2A, 2B, 3, 4A, 4B, 4C, 5, **126**/1, 2, 3, 4, 5, 6, 7,8, 9, 10A,10B,11,12, 13, **127**/1A, 1B, 1C, 1D ,2, 3, 4,5 ,6A, 6B, 7, 8A, 8B, 8C, 8D, 8E, 8F, 8G, 8H, **128**/1, 2, 3, 4, 5 ,6, 7, 8, 9, 10, 11, 12, 13, 14, 15, **129**/1, 2, 3, 4, 5, 6, 7 AND **130**/1A IN NADUKOTTAI VILLAGE, THIRUMANGALAM TALUK, N.KAMATCHIPURAM PANCHAYAT MADURAI DISTRICT.

SCALE 1:100 | ALL DIMENSIONS ARE IN METER

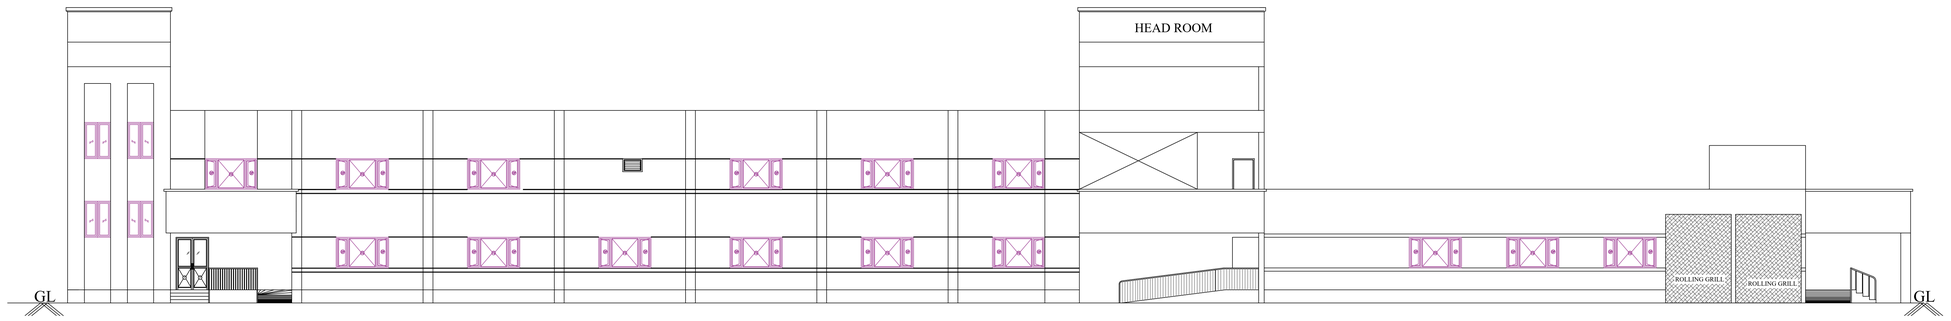

ELEVATION

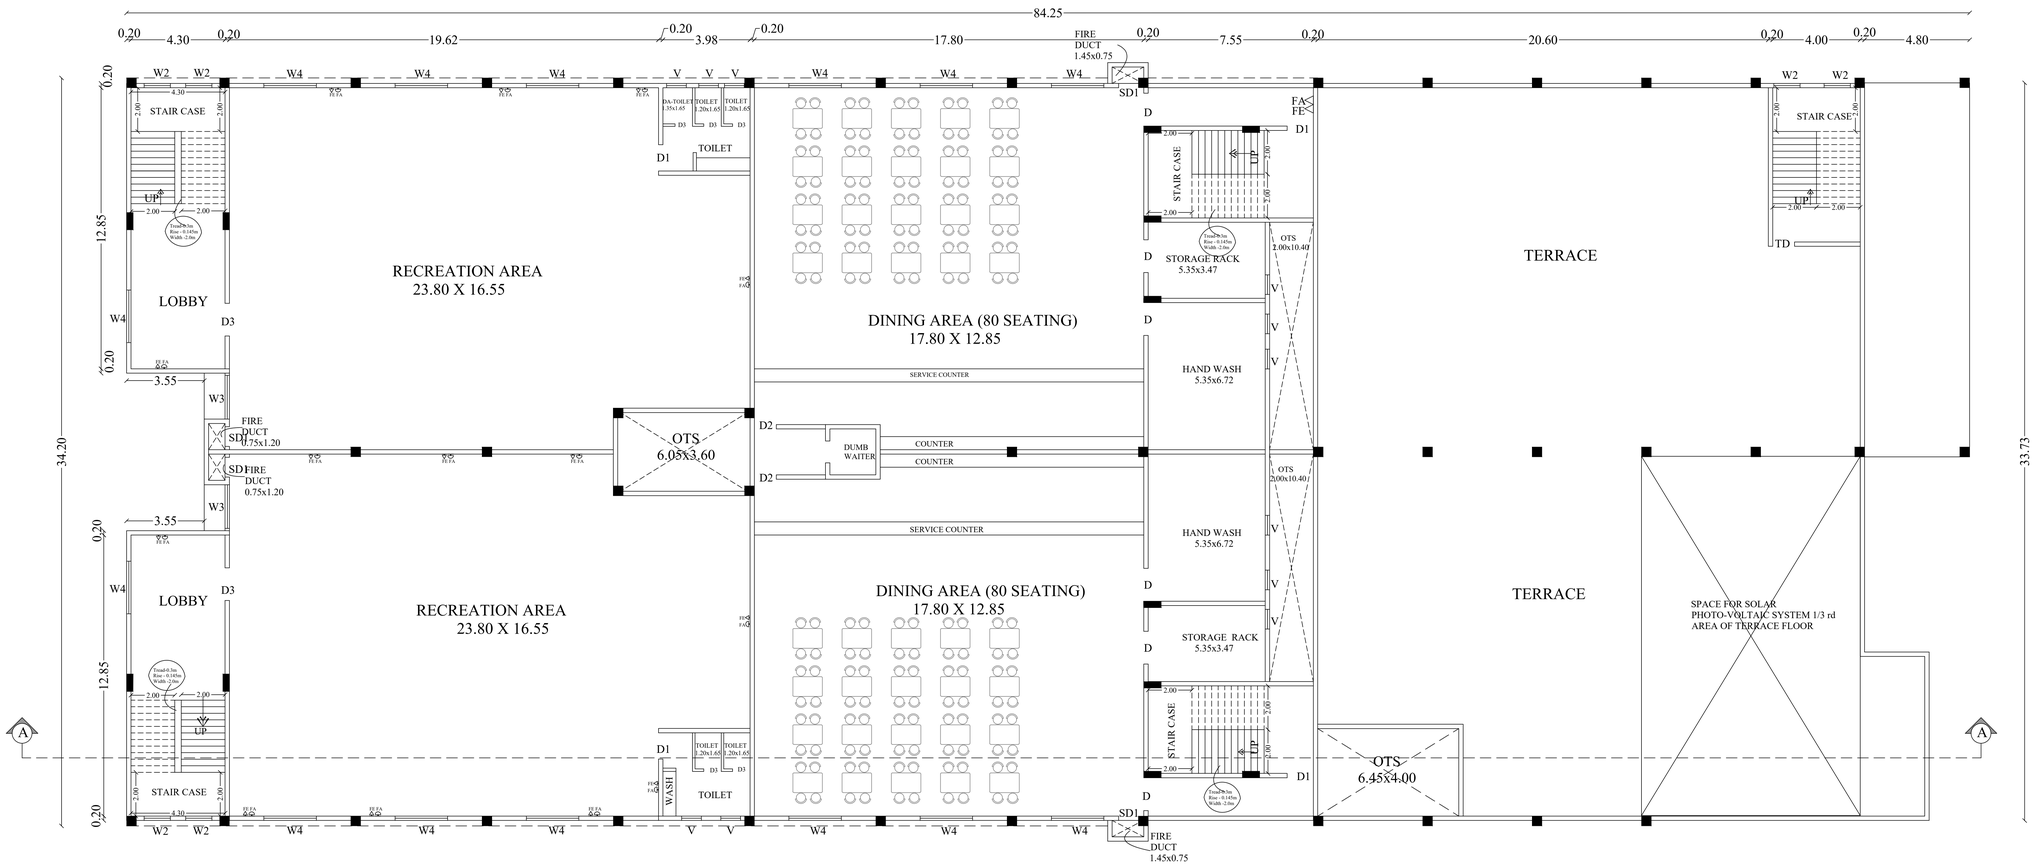

FIRST FLOOR PLAN
(MECHANICAL VENTILATION PROVIDED)

AREA STATEMENT

FLOOR NAME	F.S.I AREA (SQ.M)	NON F.S.I AREA (SQ.M)	TOTAL BUILT UP AREA EXCLUDING DEDUCTION	OTS AND DUCT DEDUCTION
GROUND FLOOR	2949.70	-	2949.70	30.84
FIRST FLOOR	1771.86	-	1771.86	67.35
TERRACE FLOOR HEAD ROOM	-	172.30	172.30	-
TOTAL	**4721.56**	**172.30**	**4893.86**	**98.19**

SCHEDULE OF JOINERY

SL.NO	TYPE	DESCRIPTION	SIZE
1	MD	MAINDOOR	1.80 X 3.00
2	D	DOOR	1.50 X 2.10
3	D1	DOOR	1.20 X 2.10
4	D2	DOOR	1.00 X 2.10
5	D3	DOOR	0.80 X 2.10
6	ED	DOOR	1.00 X 2.40
6	TD	DOOR	1.00 X 2.40
7	SD1	DOOR	0.90 X 1.50
8	SD2	DOOR	0.75 X 1.50
9	W1	WINDOW	0.60 X 1.40
10	W2	WINDOW	1.20 X 1.40
11	W3	WINDOW	2.00 X 1.40
12	W4	WINDOW	2.40 X 1.40
13	V1	VENTILATOR	0.90 X 0.60

NOTE

1. FIRE EXTINGUISHER TO BE PROVIDED. FE △
2. FIRE ALARM TO BE PROVIDED. FA △
3. RAIN WATER HARVESTING SYSTEM WILL BE PROVIDED
4. SOLAR SYSTEM TO BE PROVIDED.
5. STRUCTURE IS DESIGNED SAFELY FOR EARTH QUAKE RESISTANCE
6. WASTE WATER TO BE CONNECTED TO UNDER GROUND SEWAGE SYSTEM
7. MECHANICAL VENTILATION PROVIDED.

R. MANIKANDAN, B.E., M.S.(Structures)
Registered Structural Engineer Grade I
SE/GR-I/19/06/154 (CMDA), RSE 190292025(GCC)
CGLRGN/SE/Gr-I/2019/09/030(DTCP)
AURA ENGINEERING CONSULTANTS
#8, 50th Street, 7th Avenue, Ashok Nagar,
Chennai - 600 083. Ph: 9790751378

STRUCTURAL ENGINEER

LE.GIRINATH
CA/93/16417
TECHNICALIYA CONSULTANTS PRIVATE LIMITED
OLD NO:25, NEW NO: 41, VASANTHA AVENUE,
MHC NAGAR, R.A. PURAM, CHENNAI 600 028.
24933276, 24933287 24953303 Fax: 24[illegible]


ARCHITECT

Er. V.SUREYA PRAKASH B.E.,
REGISTERED ENGINEER GRADE-I
018/2024/RE-GR-I/DTCP/MADURAI
21B, First Floor, Kannadhasan Street,
S.S.Colony, Madurai-16. Ph: 7373969777


ENGINEER

APPLICANT

BLOCK -16 MEDICAL KITCHEN AND DINING

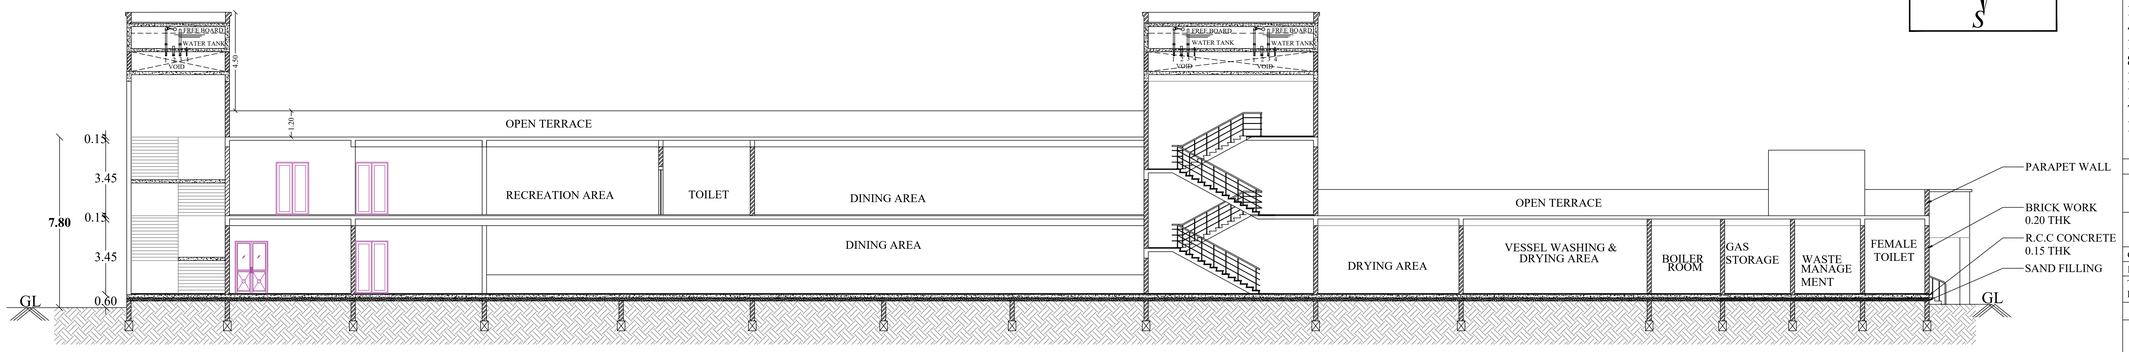

SECTION ON-'AA'

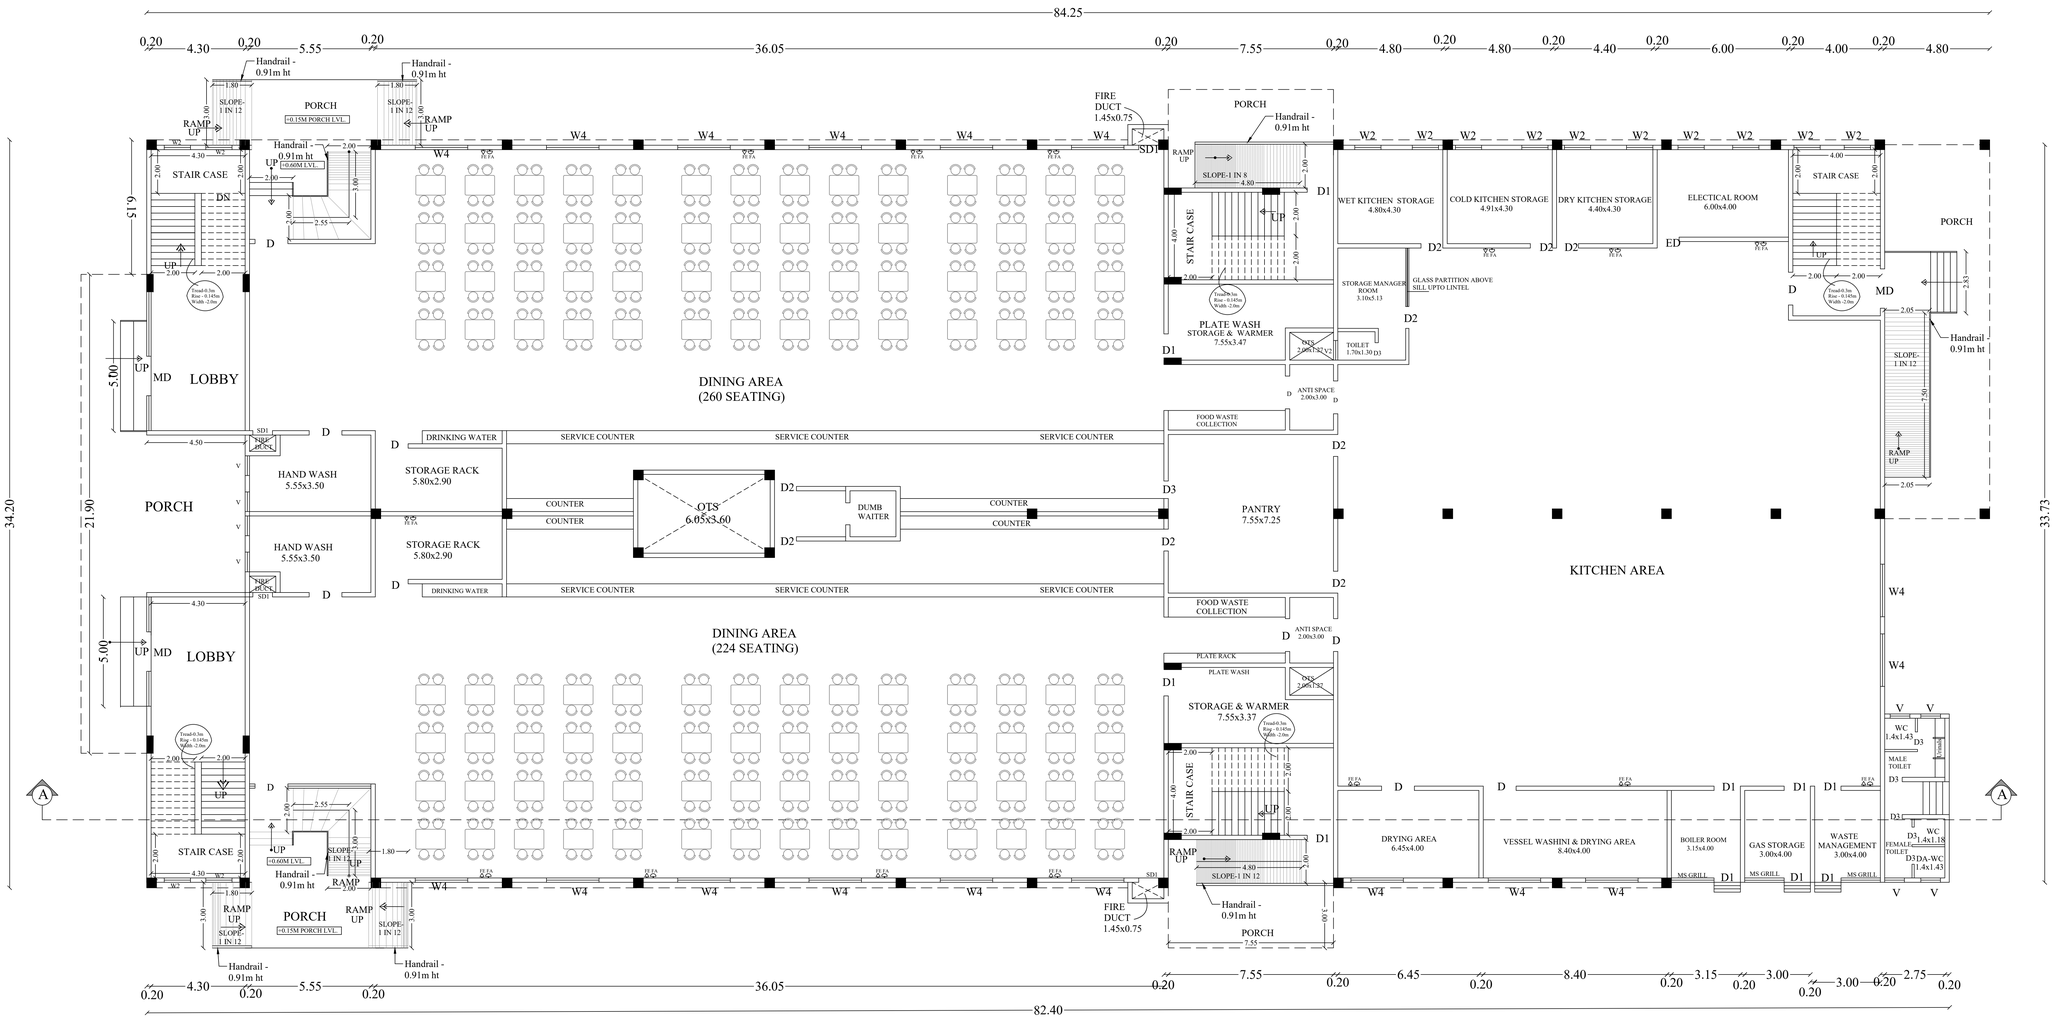

GROUND FLOOR PLAN

(MECHANICAL VENTILATION PROVIDED)

DETAILED PLAN SHOWING THE PROPOSED CONSTRUCTION OF SRI BALAJI VIDYAPEETH MADURAI CAMPUS INSTITUTIONAL BUILDING - HRB AT, R.S.No: **397**/2B, 3B, 4B, 5, 6, 7, 8, 9, 10, 11, 12, 13, **398**/1, 2, 3, 4, 5, 399/1, 2, 3, 4, 5, 6, 7, 8, 9, **400**/1B,2B,3,4B,5B,6,7B,8,9,10,11,12,13, 14, 15, 16, 17, 18, 19, 20, **401**/1B,5,6 AND **402**/1 IN MELAKOTTAI VILLAGE,R.S.No.**124**/1, 2, 3, 4, 5, 6, 7, 8, 9, 10, 11, 12, 13A, 13B, 14, 15, 16, 17A, 17B, 18, **125**/1, 2A, 2B, 3, 4A, 4B, 4C, 5, **126**/1, 2, 3, 4, 5, 6, 7,8, 9, 10A,10B,11,12, 13, **127**/1A, 1B, 1C, 1D ,2, 3, 4,5 ,6A, 6B, 7, 8A, 8B, 8C, 8D, 8E, 8F, 8G, 8H, **128**/1, 2, 3, 4, 5 ,6, 7, 8, 9, 10, 11, 12, 13, 14, 15, **129**/1, 2, 3, 4, 5, 6, 7 AND **130**/1A IN NADUKOTTAI VILLAGE, THIRUMANGALAM TALUK, N.KAMATCHIPURAM PANCHAYAT MADURAI DISTRICT.

SCALE 1:100	ALL DIMENSIONS ARE IN METER

AREA STATEMENT

FLOOR NAME	F.S.I AREA (SQ.M)	NON F.S.I AREA (SQ.M)	TOTAL BUILT UP AREA EXCLUDING DEDUCTION	OTS AND DUCT DEDUCTION
GROUND FLOOR	2949.70	-	2949.70	30.84
FIRST FLOOR	1771.86	-	1771.86	67.35
TERRACE FLOOR HEAD ROOM	-	172.30	172.30	-
TOTAL	**4721.56**	**172.30**	**4893.86**	**98.19**

SCHEDULE OF JOINERY

SL.NO	TYPE	DESCRIPTION	SIZE
1	MD	MAINDOOR	1.80 X 3.00
2	D	DOOR	1.50 X 2.10
3	D1	DOOR	1.20 X 2.10
4	D2	DOOR	1.00 X 2.10
5	D3	DOOR	0.80 X 2.10
6	ED	DOOR	1.00 X 2.40
6	TD	DOOR	1.00 X 2.40
7	SD1	DOOR	0.90 X 1.50
8	SD2	DOOR	0.75 X 1.50
9	W1	WINDOW	0.60 X 1.40
10	W2	WINDOW	1.20 X 1.40
11	W3	WINDOW	2.00 X 1.40
12	W4	WINDOW	2.40 X 1.40
13	V1	VENTILATOR	0.90 X 0.60

NOTE

1. FIRE EXTINGUISHER TO BE PROVIDED. FE △
2. FIRE ALARM TO BE PROVIDED. FA △
3. RAIN WATER HARVESTING SYSTEM WILL BE PROVIDED
4. SOLAR SYSTEM TO BE PROVIDED.
5. STRUCTURE IS DESIGNED SAFELY FOR EARTH QUAKE RESISTANCE
6. WASTE WATER TO BE CONNECTED TO UNDER GROUND SEWAGE SYSTEM
7. MECHANICAL VENTILATION PROVIDED.

R. MANIKANDAN, M.Sc., (Engineering)
Registered Structural Engineer Grade I
SE/GR-I/15/06/154 (CMDA), RSE 103692025(GCC)
CGLRGN/SE/Gr-I/2019/09/036(DTCP)
AURA ENGINEERING CONSULTANTS
#68, 50th Street, 7th Avenue, Ashok Nagar,
Chennai - 600 083. Ph: 9790751378

STRUCTURAL ENGINEER

LE. GIRINATH
CA/03/16417
TECHNICALIVA CONSULTANTS PRIVATE LIMITED
OLD NO:25, NEW NO: 41, VASANTHA AVENUE,
MRC NAGAR, R.A. PURAM, CHENNAI 600 028.
24933278, 24933287 24933303 Fax: 24933434


ARCHITECT

Er. V.SUREYA PRAKASH B.E.,
REGISTERED ENGINEER GRADE-I
018/2024/RE-GR-I/DTCP/MADURAI
21B, First Floor, Kannadhasan Street,
S.S.Colony, Madurai-16. Ph: 7373969777

ENGINEER

APPLICANT

BLOCK -15 UG & PG MEDICAL BOYS HOSTEL

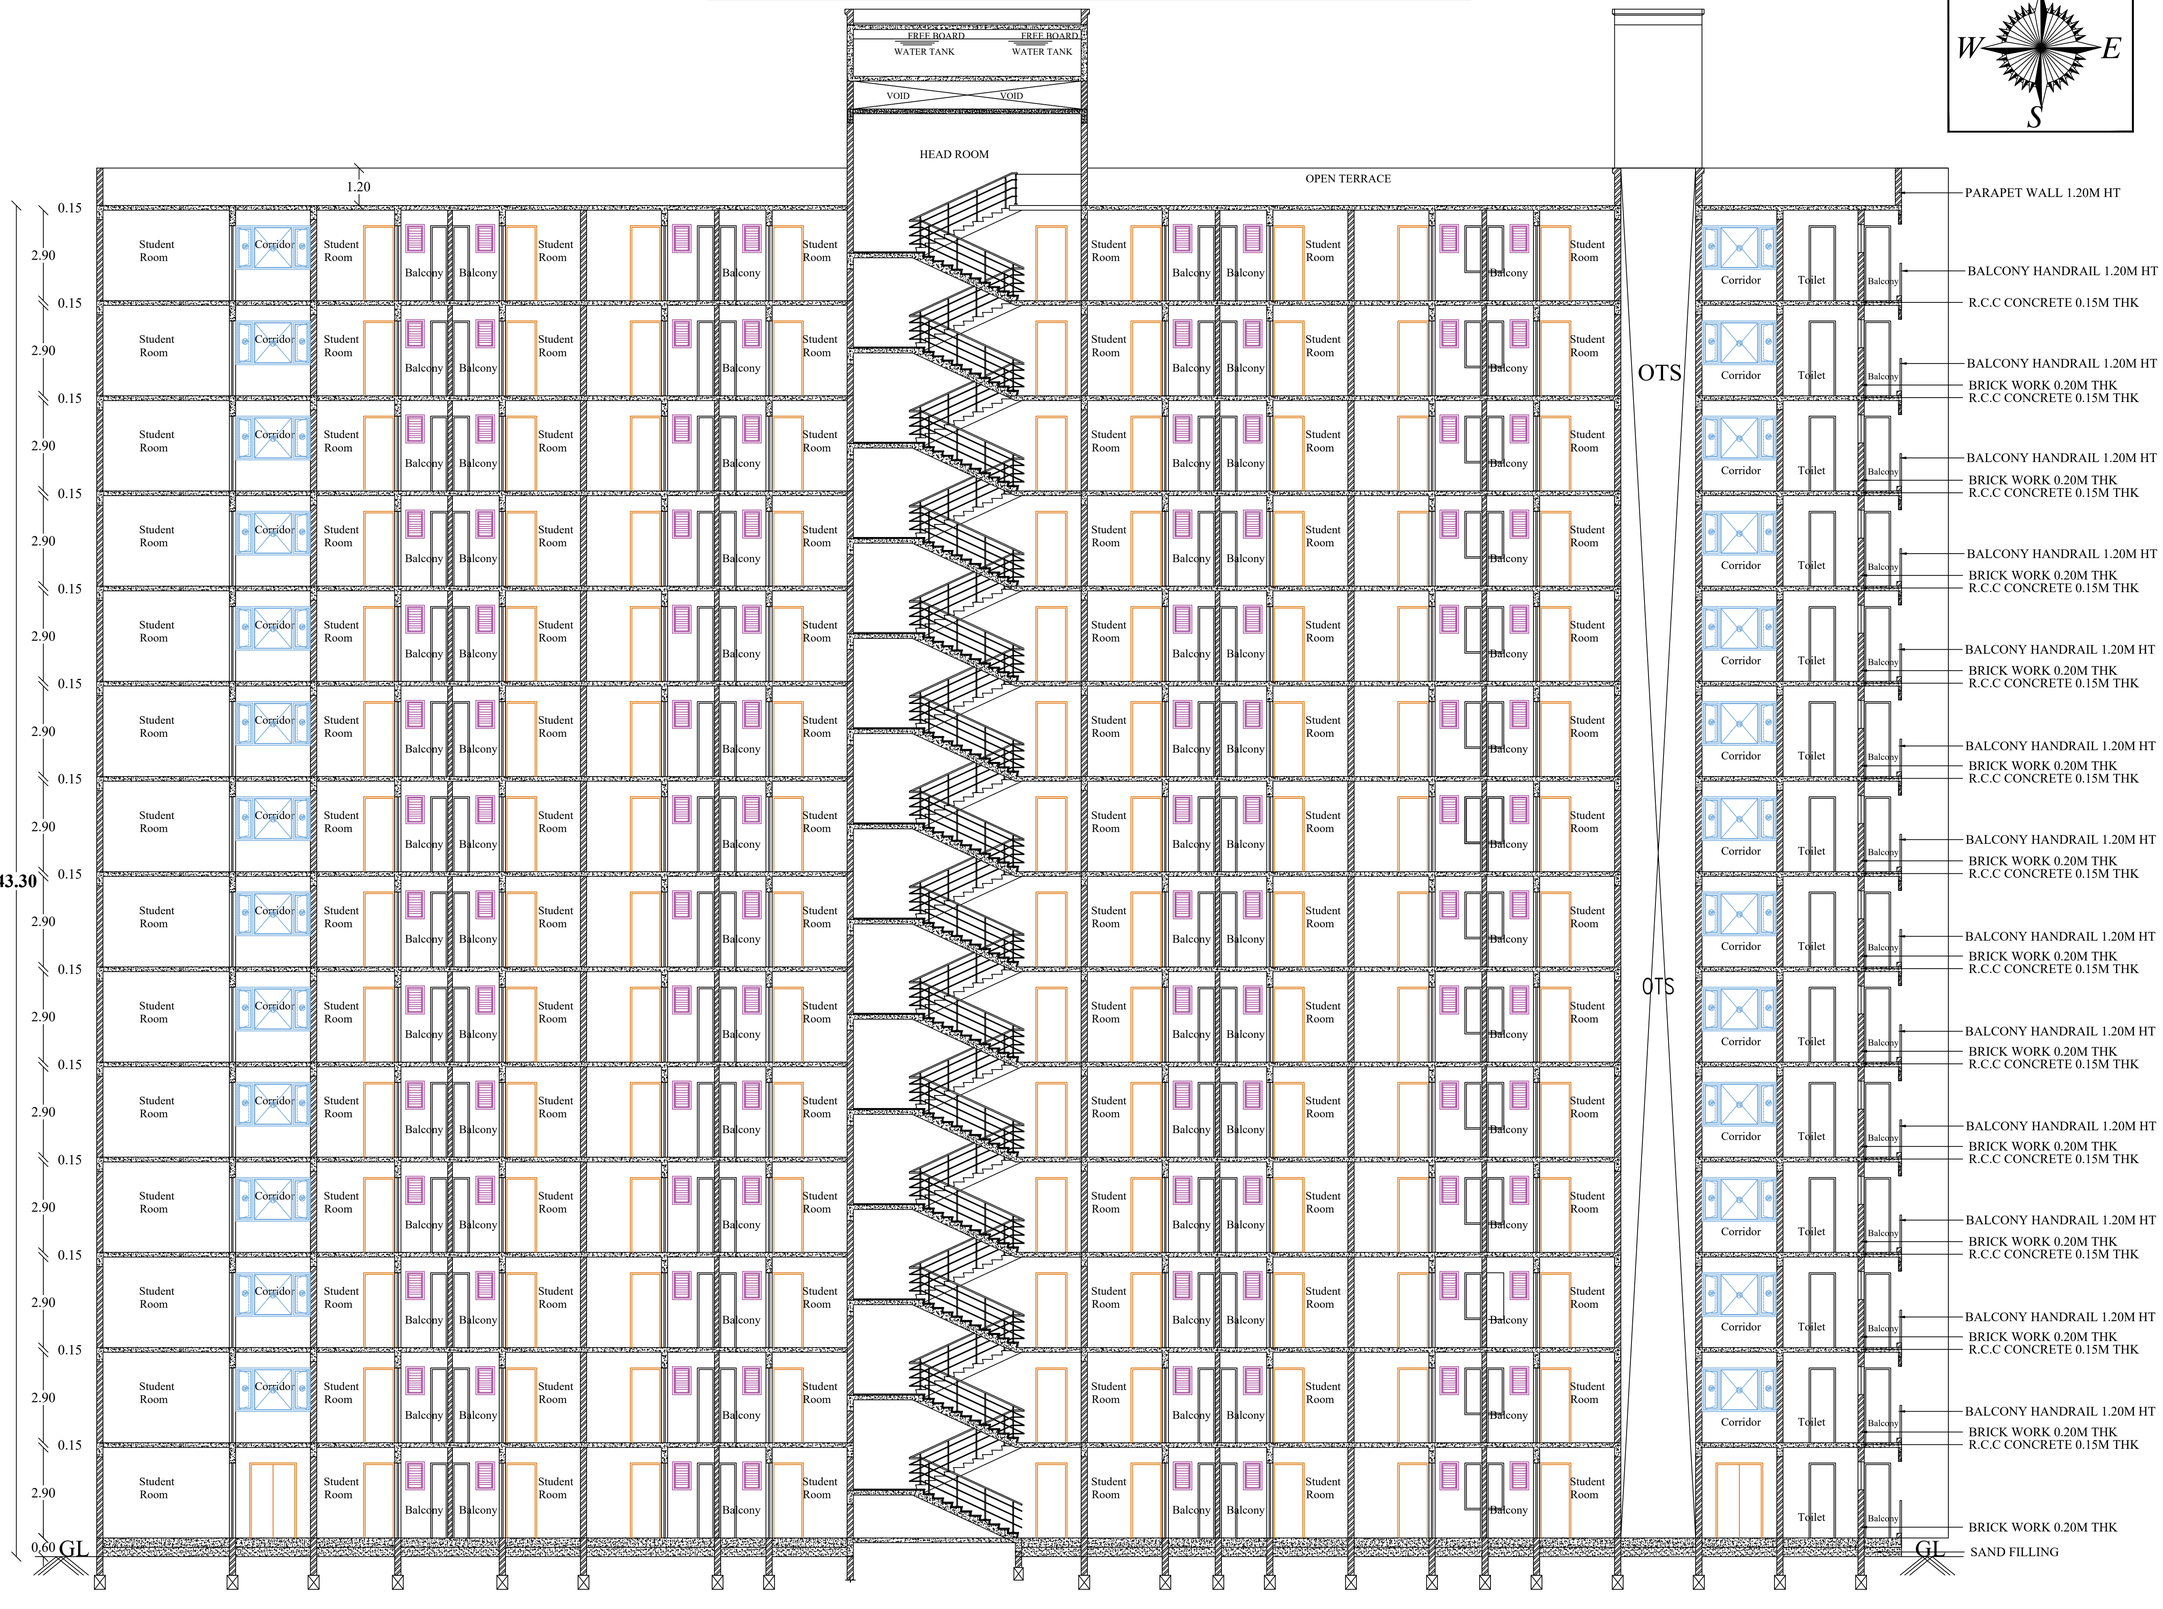

SECTION ON -AA

SHEET NO :47/56

SCALE 1:100 | ALL DIMENSIONS ARE IN METER

AREA STATEMENT

FLOOR NAME	F.S.I AREA (SQ.M)	NON F.S.I AREA (SQ.M)	TOTAL BUILT UP AREA EXCLUDING DEDUCTION	OTS AND DUCT DEDUCTION
GROUND FLOOR	1504.98	-	1504.98	523.70
FIRST FLOOR	1379.49	-	1379.49	539.33
SECOND FLOOR	1431.15	-	1431.15	572.47
THIRD FLOOR	1346.36	-	1346.36	572.47
FOURTH FLOOR	1346.36	-	1346.36	572.47
FIFTH FLOOR	1346.36	-	1346.36	572.47
SIXTH FLOOR	1346.36	-	1346.36	572.47
SEVENTH FLOOR	1509.25	-	1509.25	572.47
EIGHTH FLOOR	1346.36	-	1346.36	572.47
NINTH FLOOR	1346.36	-	1346.36	572.47
TENTH FLOOR	1346.36	-	1346.36	572.47
ELEVENTH FLOOR	1509.25	-	1509.25	572.47
TWELFTH FLOOR	1346.36	-	1346.36	572.47
THIRTEENTH FLOOR	1346.36	-	1346.36	572.47
TERRACE FLOOR HEAD ROOM	-	243.39	243.39	-
TOTAL	**19451.36**	**243.39**	19694.75	**7932.67**

JOINERY DETAILS

S.NO.	TYPE	SIZE	DESCRIPTION
01	MD	1.50 X 2.40	GLASS DOOR
02	D	0.85 X 2.40	TOILET DOOR
03	D1	1.00 X 2.40	DOOR
04	LD	1.00 X 2.40	LIFT DOOR
05	TD	1.00 X 2.40	TERRACE DOOR
06	SD1	0.90 X 1.50	SHAFT DOOR
07	SD2	0.75 X 1.50	SHAFT DOOR
08	SD3	0.55 X 1.50	SHAFT DOOR
09	W	4.80 X 2.40	WINDOW
10	W1	2.40 X 1.40	WINDOW
11	W2	1.20 X 1.40	WINDOW
12	W2	2.00 X 2.00	WINDOW
13	V1	0.60 X 0.90	VENTILATOR

NOTE

1. FIRE EXTINGUISHER TO BE PROVIDED. FE
2. FIRE ALARM TO BE PROVIDED. FA
3. RAIN WATER HARVESTING SYSTEM WILL BE PROVIDED
4. SOLAR SYSTEM TO BE PROVIDED.
5. STRUCTURE IS DESIGNED SAFELY FOR EARTH QUAKE RESISTANCE
6. WASTE WATER TO BE CONNECTED TO UNDER GROUND SEWAGE SYSTEM
7. MECHANICAL VENTILATION TO BE PROVIDED.

R. MANIKANDAN, B.E.(Civil), (Grade I-97)
Registered Structural Engineer Grade I
SE/GR-I/19/06/154 (CMDA), RSE 10692025(GCC)
CSLRGN/SE/Gr.-I/2019/06/036(DTCP)
AURA ENGINEERING CONSULTANTS
#8, 50th Street, 7th Avenue, Ashok Nagar,
Chennai - 600 083. Ph: 9790751378

STRUCTURAL ENGINEER

LE. GIRINATH
CA/93/16417
TECHNICALIVA CONSULTANTS PRIVATE LIMITED
OLD NO:25, NEW NO: 41, VASANTHA AVENUE,
MHC NAGAR, R.A. PURAM, CHENNAI [illegible]
24933278, 24933287 24953303 Fax: [illegible]


ARCHITECT

Er. V.SUREYA PRAKASH B.E.,
REGISTERED ENGINEER GRADE-I
018/2024/RE-GR-I/DTCP/MADURAI
21B, First Floor, Kannadhasan Street,
S.S.Colony, Madurai-16. Ph: 7373969777


ENGINEER

APPLICANT

BLOCK -15 UG & PG MEDICAL BOYS HOSTEL

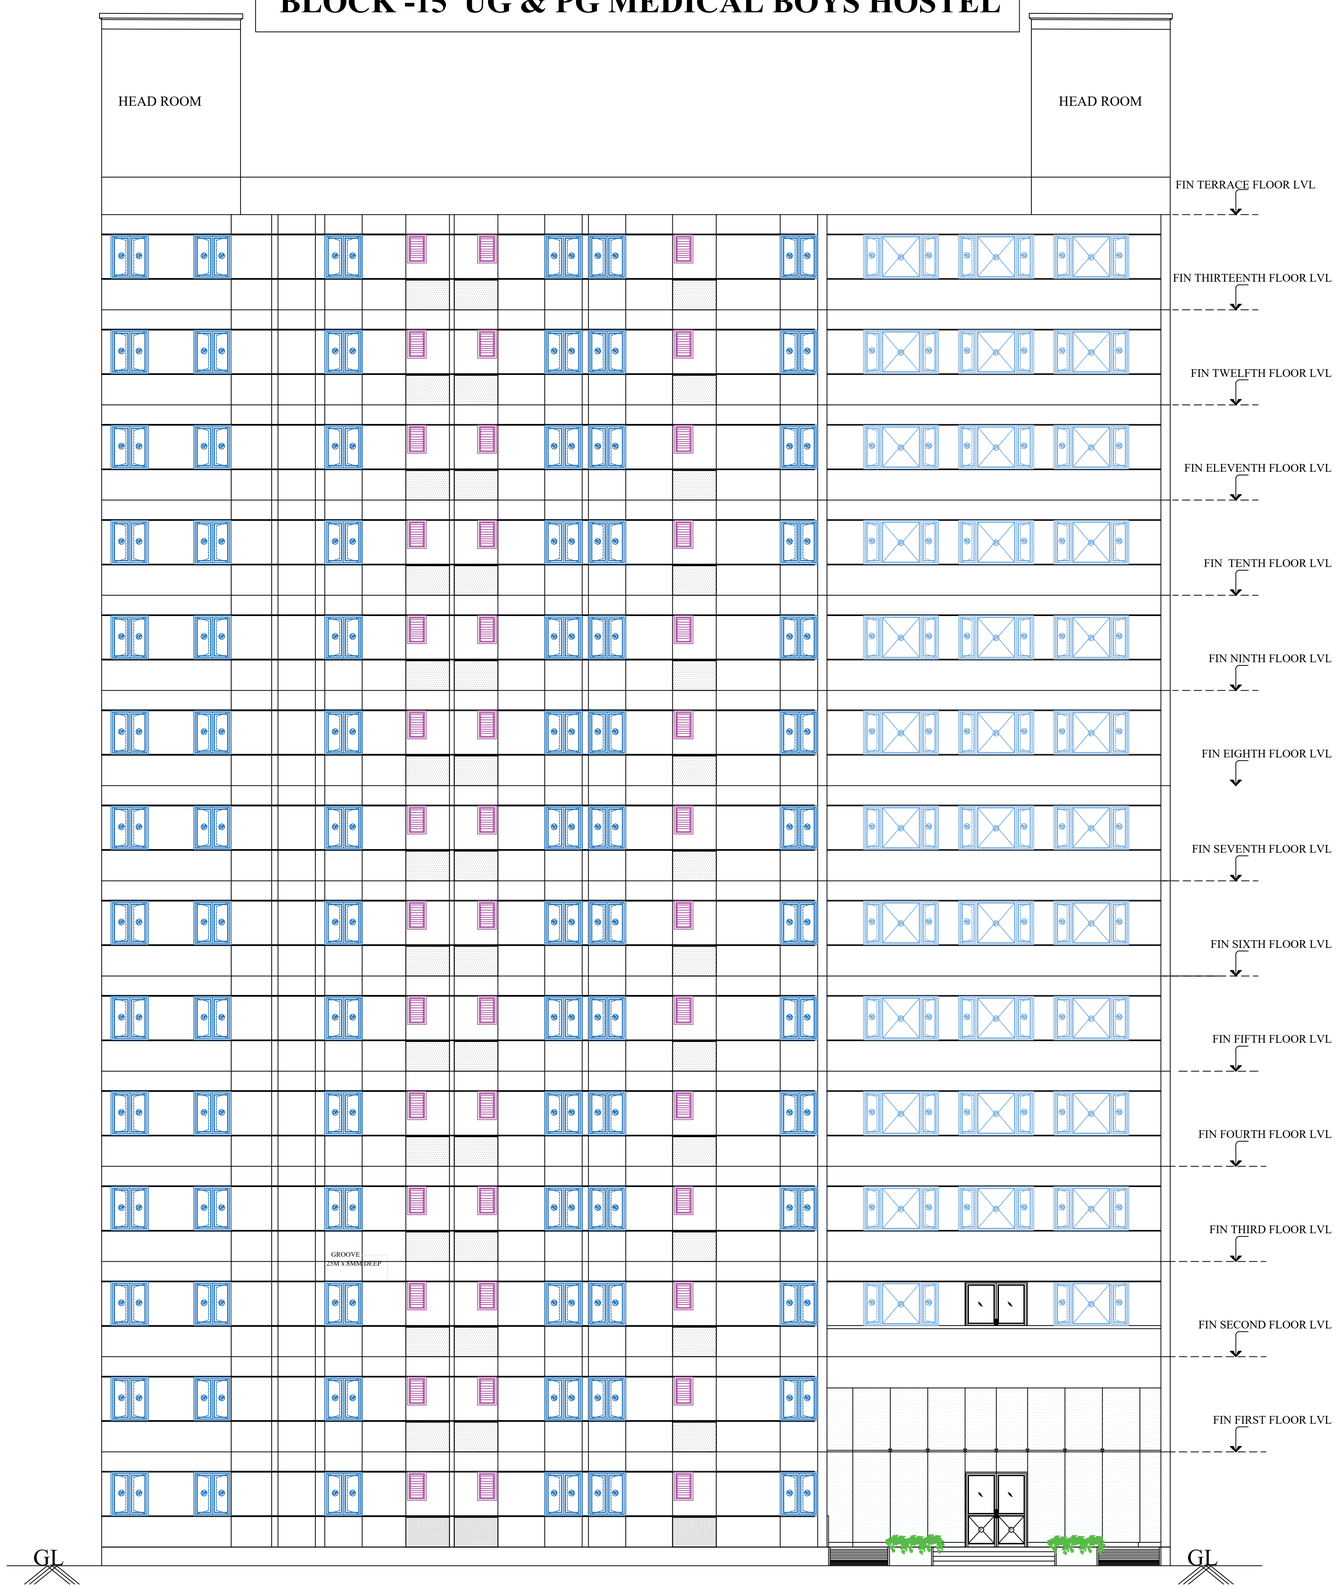

ELEVATION

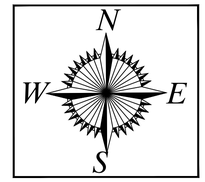

SHEET NO :46/56

SCALE 1:100 | ALL DIMENSIONS ARE IN METER

AREA STATEMENT

FLOOR NAME	F.S.I AREA (SQ.M)	NON F.S.I AREA (SQ.M)	TOTAL BUILT UP AREA EXCLUDING DEDUCTION	OTS AND DUCT DEDUCTION
GROUND FLOOR	1504.98	-	1504.98	523.70
FIRST FLOOR	1379.49	-	1379.49	539.33
SECOND FLOOR	1431.15	-	1431.15	572.47
THIRD FLOOR	1346.36	-	1346.36	572.47
FOURTH FLOOR	1346.36	-	1346.36	572.47
FIFTH FLOOR	1346.36	-	1346.36	572.47
SIXTH FLOOR	1346.36	-	1346.36	572.47
SEVENTH FLOOR	1509.25	-	1509.25	572.47
EIGHTH FLOOR	1346.36	-	1346.36	572.47
NINTH FLOOR	1346.36	-	1346.36	572.47
TENTH FLOOR	1346.36	-	1346.36	572.47
ELEVENTH FLOOR	1509.25	-	1509.25	572.47
TWELFTH FLOOR	1346.36	-	1346.36	572.47
THIRTEENTH FLOOR	1346.36	-	1346.36	572.47
TERRACE FLOOR HEAD ROOM	-	243.39	243.39	-
TOTAL	**19451.36**	**243.39**	19694.75	**7932.67**

JOINERY DETAILS

S.NO.	TYPE	SIZE	DESCRIPTION
01	MD	1.50 X 2.40	GLASS DOOR
02	D	0.85 X 2.40	TOILET DOOR
03	D1	1.00 X 2.40	DOOR
04	LD	1.00 X 2.40	LIFT DOOR
05	TD	1.00 X 2.40	TERRACE DOOR
06	SD1	0.90 X 1.50	SHAFT DOOR
07	SD2	0.75 X 1.50	SHAFT DOOR
08	SD3	0.55 X 1.50	SHAFT DOOR
09	W	4.80 X 2.40	WINDOW
10	W1	2.40 X 1.40	WINDOW
11	W2	1.20 X 1.40	WINDOW
12	W2	2.00 X 2.00	WINDOW
13	V1	0.60 X 0.90	VENTILATOR

NOTE

1. FIRE EXTINGUISHER TO BE PROVIDED. FE
2. FIRE ALARM TO BE PROVIDED. FA
3. RAIN WATER HARVESTING SYSTEM WILL BE PROVIDED
4. SOLAR SYSTEM TO BE PROVIDED.
5. STRUCTURE IS DESIGNED SAFELY FOR EARTH QUAKE RESISTANCE
6. WASTE WATER TO BE CONNECTED TO UNDER GROUND SEWAGE SYSTEM
7. MECHANICAL VENTILATION TO BE PROVIDED.

R. MANIKANDAN, B.E., M.S.
Registered Structural Engineer Grade I
SE/GR-I/19/06/154 (CMDA), RSE 190892025(GCC)
CGLRGN/SE/Gr-I/2019/09/030(DTCP)
AURA ENGINEERING CONSULTANTS
#8, 50th Street, 7th Avenue, Ashok Nagar,
Chennai - 600 083. Ph: 9790751378

STRUCTURAL ENGINEER

LE. GIRINATH
CA/93/16417
TECHNICALIYA CONSULTANTS PRIVATE LIMITED
OLD NO:25, NEW NO: 49, VASANTHA AVENUE,
MRC NAGAR, R.A. PURAM, CHENNAI 600 028.
24933276, 24933287 24953303 Fax: 2495...

ARCHITECT


Er. V.SUREYA PRAKASH B.E.,
REGISTERED ENGINEER GRADE-I
018/2024/RE-GR-I/DTCP/MADURAI
21B, First Floor, Kannadhasan Street,
S.S.Colony, Madurai-16. Ph: 7373969777

ENGINEER

APPLICANT


DETAILED PLAN SHOWING THE PROPOSED CONSTRUCTION OF SRI BALAJI VIDYAPEETH MADURAI CAMPUS INSTITUTIONAL BUILDING - HRB AT, R.S.No: **397**/2B, 3B, 4B, 5, 6, 7, 8, 9, 10, 11, 12, 13, **398**/1, 2, 3, 4, 5, 399/1, 2, 3, 4, 5, 6, 7, 8, 9, **400**/1B,2B,3,4B,5B,6,7B,8,9,10,11,12,13, 14, 15, 16, 17, 18, 19, 20, **401**/1B,5,6 AND **402**/1 IN MELAKOTTAI VILLAGE,R.S.No.**124**/1, 2, 3, 4, 5, 6, 7, 8, 9, 10, 11, 12, 13A, 13B, 14, 15, 16, 17A, 17B, 18, **125**/1, 2A, 2B, 3, 4A, 4B, 4C, 5, **126**/1, 2, 3, 4, 5, 6, 7,8, 9, 10A,10B,11,12, 13, **127**/1A, 1B, 1C, 1D ,2, 3, 4,5 ,6A, 6B, 7, 8A, 8B, 8C, 8D, 8E, 8F, 8G, 8H, **128**/1, 2, 3, 4, 5 ,6, 7, 8, 9, 10, 11, 12, 13, 14, 15, **129**/1, 2, 3, 4, 5, 6, 7 AND **130**/1A IN NADUKOTTAI VILLAGE, THIRUMANGALAM TALUK, N.KAMATCHIPURAM PANCHAYAT MADURAI DISTRICT.

BLOCK -15 UG & PG MEDICAL BOYS HOSTEL

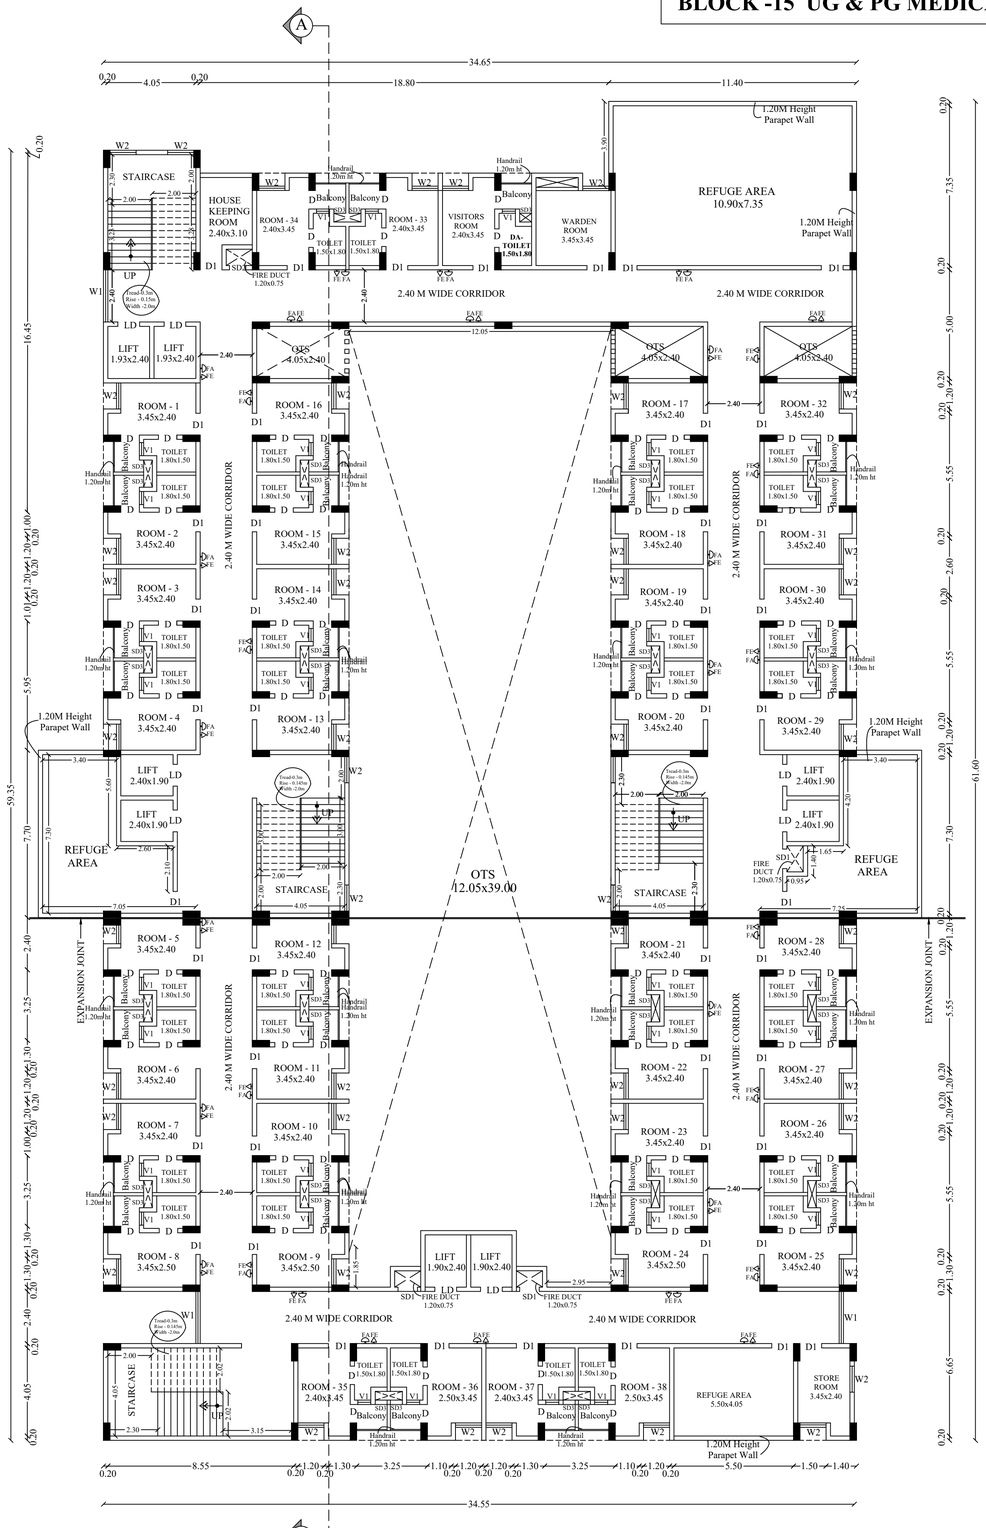

SEVENTH AND ELEVENTH (TYPICAL FLOOR PLAN)

(MECHANICAL VENTILATION PROVIDED)

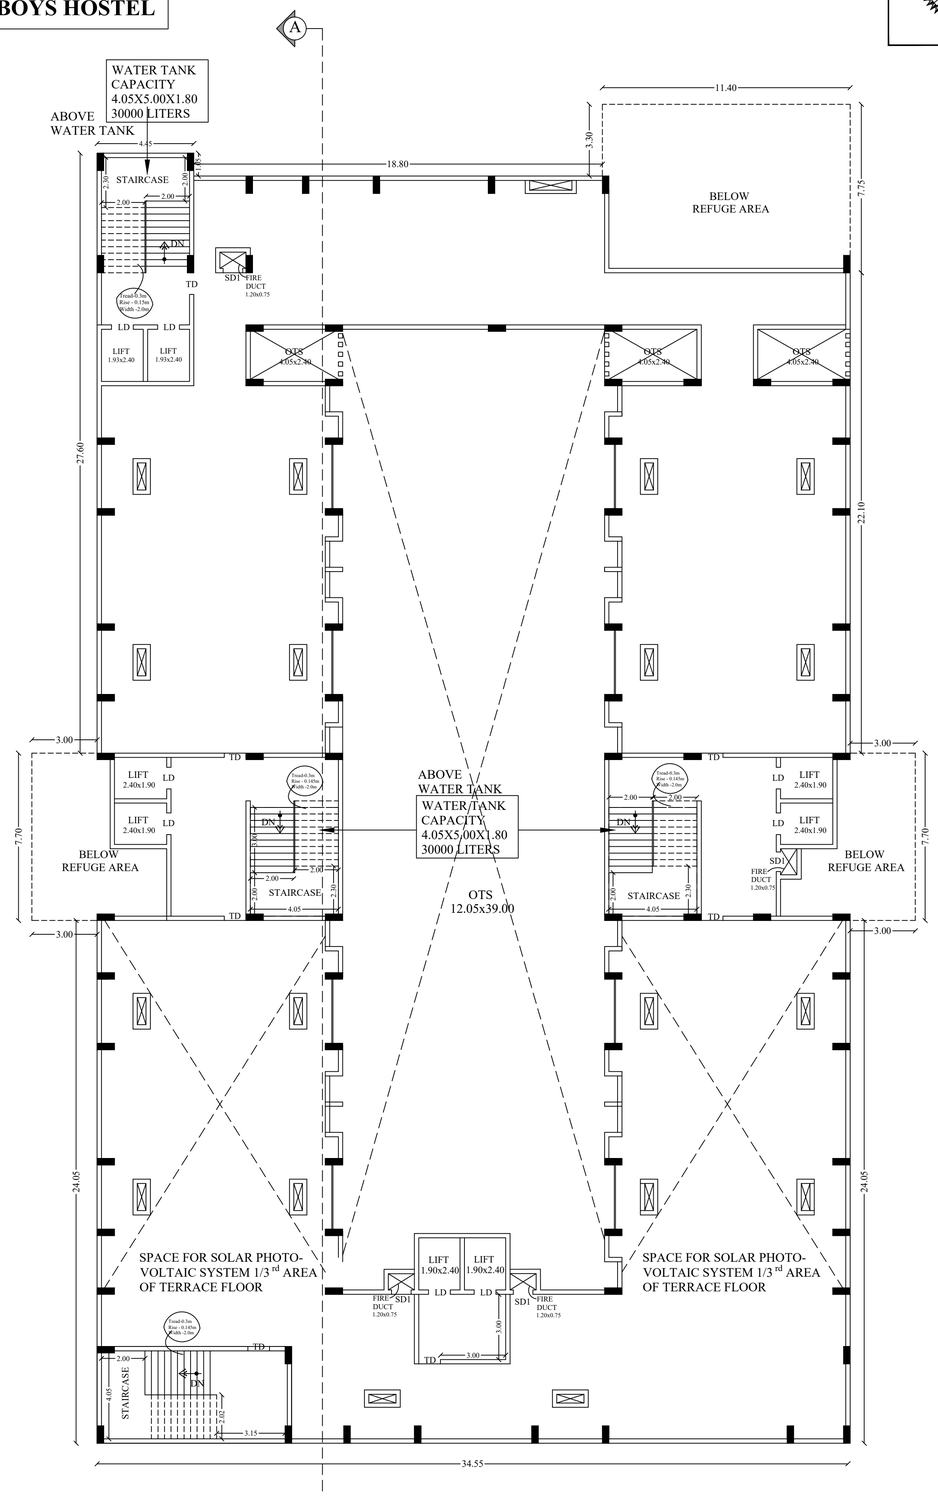

TERRACE FLOOR PLAN

SHEET NO :45/56

SCALE 1:100 | ALL DIMENSIONS ARE IN METER

AREA STATEMENT

FLOOR NAME	F.S.I AREA (SQ.M)	NON F.S.I AREA (SQ.M)	TOTAL BUILT UP AREA EXCLUDING DEDUCTION	OTS AND DUCT DEDUCTION
GROUND FLOOR	1504.98	-	1504.98	523.70
FIRST FLOOR	1379.49	-	1379.49	539.33
SECOND FLOOR	1431.15	-	1431.15	572.47
THIRD FLOOR	1346.36	-	1346.36	572.47
FOURTH FLOOR	1346.36	-	1346.36	572.47
FIFTH FLOOR	1346.36	-	1346.36	572.47
SIXTH FLOOR	1346.36	-	1346.36	572.47
SEVENTH FLOOR	1509.25	-	1509.25	572.47
EIGHTH FLOOR	1346.36	-	1346.36	572.47
NINTH FLOOR	1346.36	-	1346.36	572.47
TENTH FLOOR	1346.36	-	1346.36	572.47
ELEVENTH FLOOR	1509.25	-	1509.25	572.47
TWELFTH FLOOR	1346.36	-	1346.36	572.47
THIRTEENTH FLOOR	1346.36	-	1346.36	572.47
TERRACE FLOOR HEAD ROOM	-	243.39	243.39	-
TOTAL	**19451.36**	**243.39**	19694.75	**7932.67**

JOINERY DETAILS

S.NO.	TYPE	SIZE	DESCRIPTION
01	MD	1.50 X 2.40	GLASS DOOR
02	D	0.85 X 2.40	TOILET DOOR
03	D1	1.00 X 2.40	DOOR
04	LD	1.00 X 2.40	LIFT DOOR
05	TD	1.00 X 2.40	TERRACE DOOR
06	SD1	0.90 X 1.50	SHAFT DOOR
07	SD2	0.75 X 1.50	SHAFT DOOR
08	SD3	0.55 X 1.50	SHAFT DOOR
09	W	4.80 X 2.40	WINDOW
10	W1	2.40 X 1.40	WINDOW
11	W2	1.20 X 1.40	WINDOW
12	W2	2.00 X 2.00	WINDOW
13	V1	0.60 X 0.90	VENTILATOR

NOTE

1. FIRE EXTINGUISHER TO BE PROVIDED. FE
2. FIRE ALARM TO BE PROVIDED. FA
3. RAIN WATER HARVESTING SYSTEM WILL BE PROVIDED
4. SOLAR SYSTEM TO BE PROVIDED.
5. STRUCTURE IS DESIGNED SAFELY FOR EARTH QUAKE RESISTANCE
6. WASTE WATER TO BE CONNECTED TO UNDER GROUND SEWAGE SYSTEM
7. MECHANICAL VENTILATION PROVIDED.

R. MANIKANDAN, B.Tech, (Structural)
Registered Structural Engineer Grade I
SE/GR-I/19/16/154 (CMDA), RSE 1329/2025(GCC)
COLRGN/SE/GR-I/2019/09/036(DTCP)
AURA ENGINEERING CONSULTANTS
#8, 50th Street, 7th Avenue, Ashok Nagar,
Chennai - 600 083. Ph: 9790751378

STRUCTURAL ENGINEER

LE. GIRINATH
CA/93/18417
TECHNICALIYA CONSULTANTS PRIVATE LIMITED
OLD NO:25, NEW NO: 41, VASANTHA AVENUE,
MRC NAGAR, R.A. PURAM, CHENNAI 600 028.
24933278, 24933287 24953303 Fax: 24

ARCHITECT


Er. V.SUREYA PRAKASH B.E.,
REGISTERED ENGINEER GRADE-I
018/2024/RE-GR-I/DTCP/MADURAI
21B, First Floor, Kannadhasan Street,
S.S.Colony, Madurai-16. Ph: 7373969777

ENGINEER

APPLICANT


DETAILED PLAN SHOWING THE PROPOSED CONSTRUCTION OF SRI BALAJI VIDYAPEETH MADURAI CAMPUS INSTITUTIONAL BUILDING - HRB AT, R.S.No: **397**/2B, 3B, 4B, 5, 6, 7, 8, 9, 10, 11, 12, 13, **398**/1, 2, 3, 4, 5, 399/1, 2, 3, 4, 5, 6, 7, 8, 9, **400**/1B,2B,3,4B,5B,6,7B,8,9,10,11,12,13, 14, 15, 16, 17, 18, 19, 20, **401**/1B,5,6 AND **402**/1 IN MELAKOTTAI VILLAGE,R.S.No.**124**/1, 2, 3, 4, 5, 6, 7, 8, 9, 10, 11, 12, 13A, 13B, 14, 15, 16, 17A, 17B, 18, **125**/1, 2A, 2B, 3, 4A, 4B, 4C, 5, **126**/1, 2, 3, 4, 5, 6, 7,8, 9, 10A,10B,11,12, 13, **127**/1A, 1B, 1C, 1D ,2, 3, 4,5 ,6A, 6B, 7, 8A, 8B, 8C, 8D, 8E, 8F, 8G, 8H, **128**/1, 2, 3, 4, 5 ,6, 7, 8, 9, 10, 11, 12, 13, 14, 15, **129**/1, 2, 3, 4, 5, 6, 7 AND **130**/1A IN NADUKOTTAI VILLAGE, THIRUMANGALAM TALUK, N.KAMATCHIPURAM PANCHAYAT MADURAI DISTRICT.

BLOCK -15 UG & PG MEDICAL BOYS HOSTEL

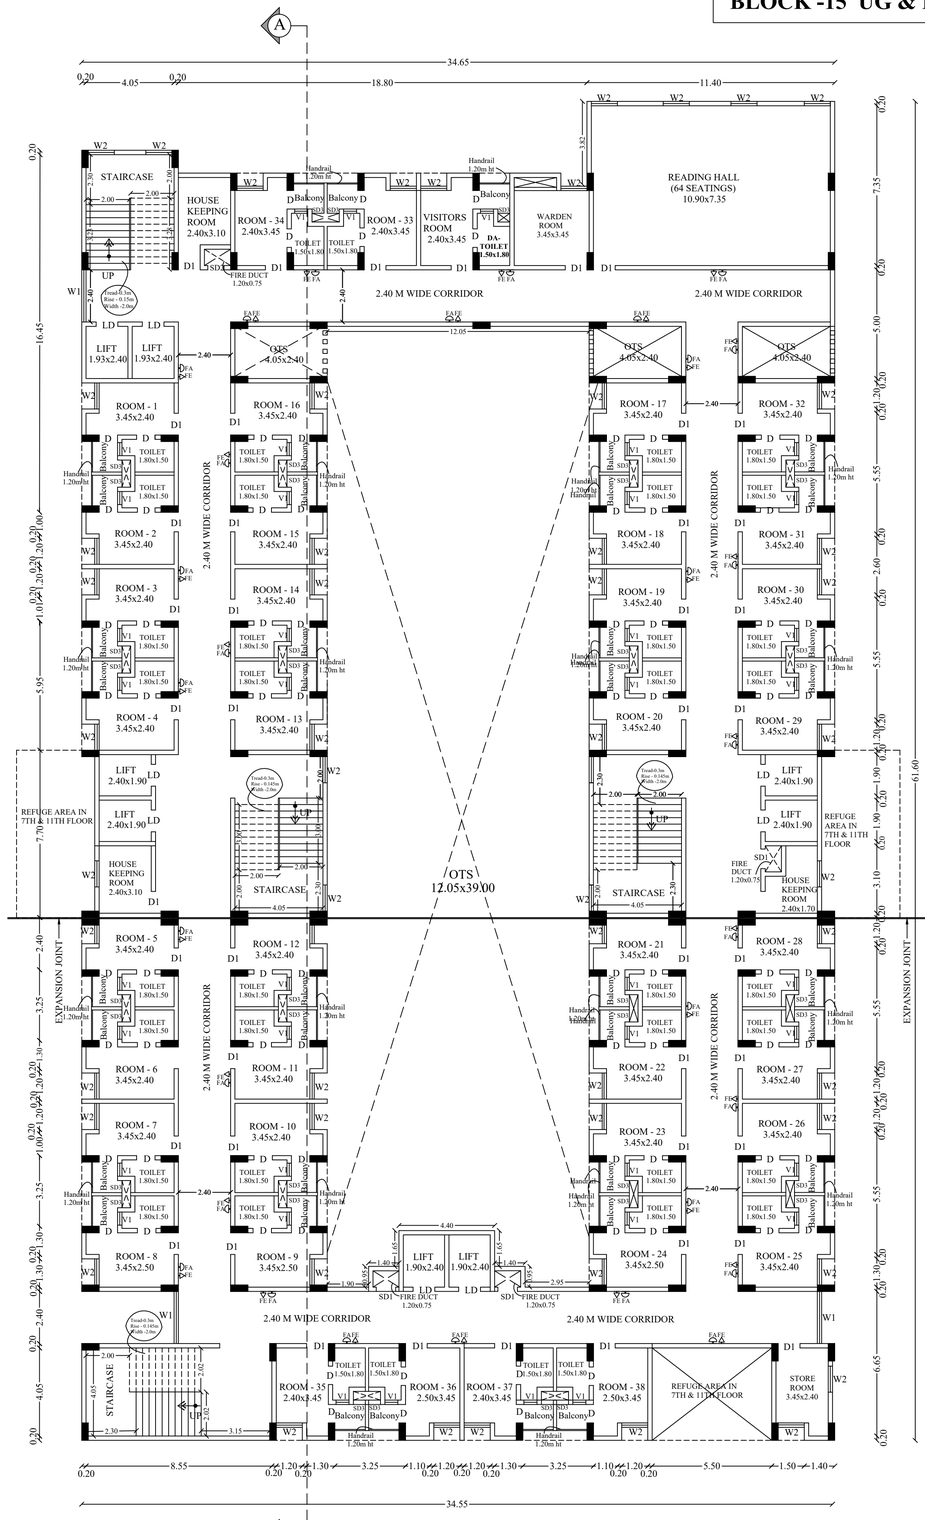

SECOND FLOOR PLAN

(MECHANICAL VENTILATION PROVIDED)

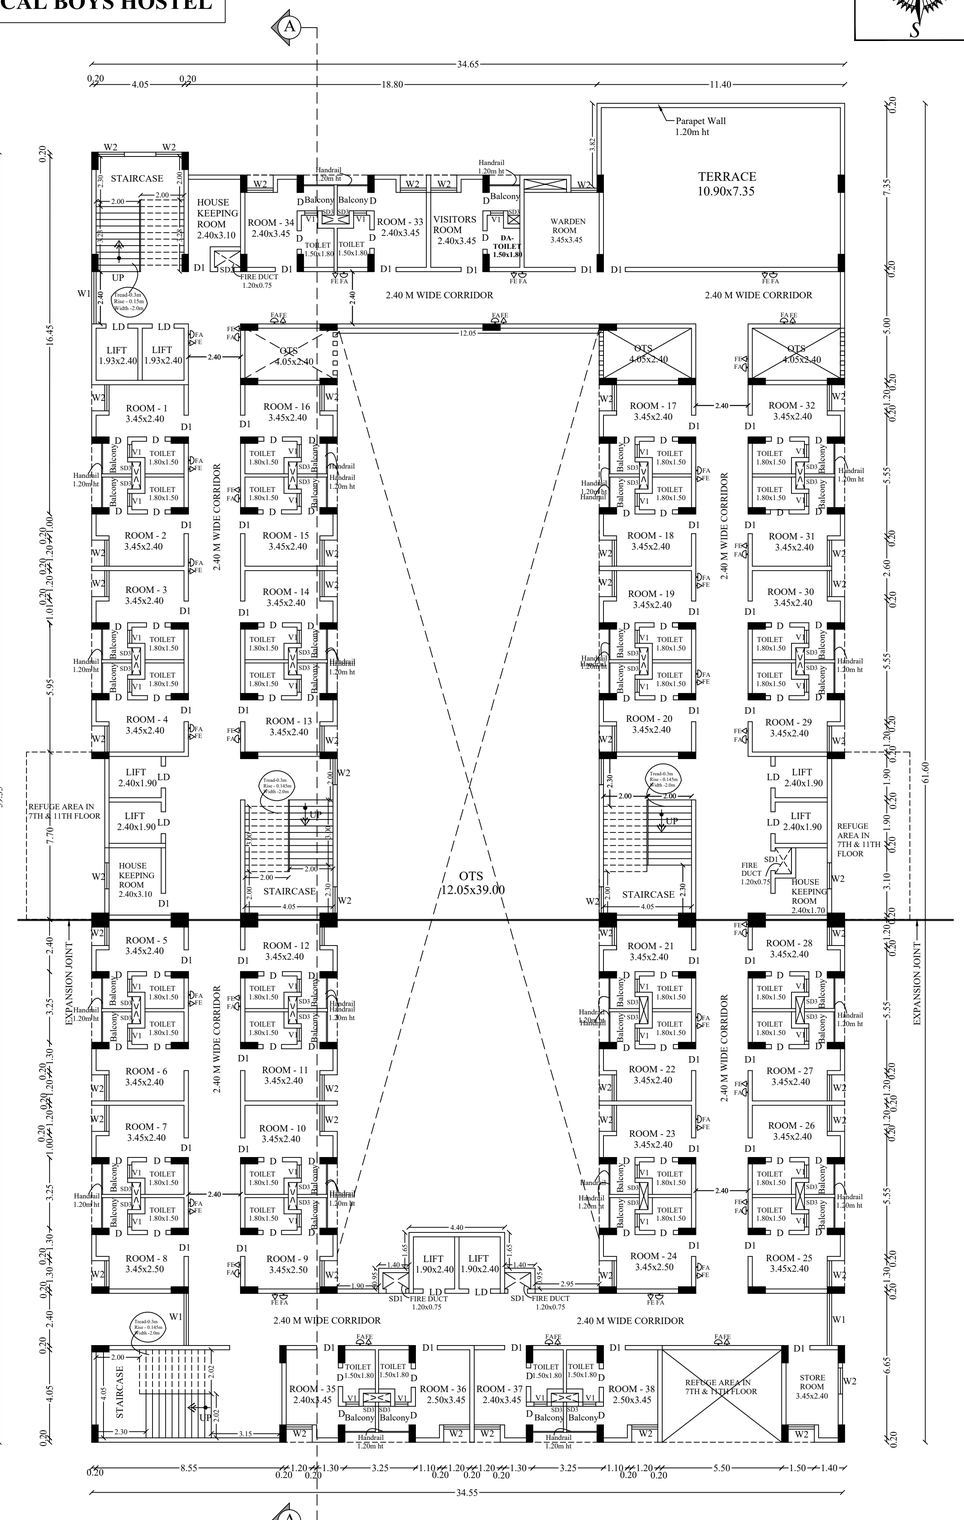

THIRD, FOURTH, FIFTH, SIXTH, EIGHTH, NINTH, TENTH, TWELFTH & THIRTEENTH (TYPICAL FLOOR PLAN)

(MECHANICAL VENTILATION PROVIDED)

N

W E

S

SCALE 1:100 | ALL DIMENSIONS ARE IN METER

AREA STATEMENT

FLOOR NAME	F.S.I AREA (SQ.M)	NON F.S.I AREA (SQ.M)	TOTAL BUILT UP AREA EXCLUDING DEDUCTION	OTS AND DUCT DEDUCTION
GROUND FLOOR	1504.98	-	1504.98	523.70
FIRST FLOOR	1379.49	-	1379.49	539.33
SECOND FLOOR	1431.15	-	1431.15	572.47
THIRD FLOOR	1346.36	-	1346.36	572.47
FOURTH FLOOR	1346.36	-	1346.36	572.47
FIFTH FLOOR	1346.36	-	1346.36	572.47
SIXTH FLOOR	1346.36	-	1346.36	572.47
SEVENTH FLOOR	1509.25	-	1509.25	572.47
EIGHTH FLOOR	1346.36	-	1346.36	572.47
NINTH FLOOR	1346.36	-	1346.36	572.47
TENTH FLOOR	1346.36	-	1346.36	572.47
ELEVENTH FLOOR	1509.25	-	1509.25	572.47
TWELFTH FLOOR	1346.36	-	1346.36	572.47
THIRTEENTH FLOOR	1346.36	-	1346.36	572.47
TERRACE FLOOR HEAD ROOM	-	243.39	243.39	-
TOTAL	**19451.36**	**243.39**	19694.75	**7932.67**

JOINERY DETAILS

S.NO.	TYPE	SIZE	DESCRIPTION
01	MD	1.50 X 2.40	GLASS DOOR
02	D	0.85 X 2.40	TOILET DOOR
03	D1	1.00 X 2.40	DOOR
04	LD	1.00 X 2.40	LIFT DOOR
05	TD	1.00 X 2.40	TERRACE DOOR
06	SD1	0.90 X 1.50	SHAFT DOOR
07	SD2	0.75 X 1.50	SHAFT DOOR
08	SD3	0.55 X 1.50	SHAFT DOOR
09	W	4.80 X 2.40	WINDOW
10	W1	2.40 X 1.40	WINDOW
11	W2	1.20 X 1.40	WINDOW
12	W2	2.00 X 2.00	WINDOW
13	V1	0.60 X 0.90	VENTILATOR

NOTE

1. FIRE EXTINGUISHER TO BE PROVIDED. FE
2. FIRE ALARM TO BE PROVIDED. FA
3. RAIN WATER HARVESTING SYSTEM WILL BE PROVIDED
4. SOLAR SYSTEM TO BE PROVIDED.
5. STRUCTURE IS DESIGNED SAFELY FOR EARTH QUAKE RESISTANCE
6. WASTE WATER TO BE CONNECTED TO UNDER GROUND SEWAGE SYSTEM
7. MECHANICAL VENTILATION PROVIDED.

R. MANIKANDAN, B.E.(Civil), (Structural)
Registered Structural Engineer Grade I
SE/GR-I/15/06/154 (CMDA), RSE 103592025(GCC)
CULRCH/55/56-I/2015/05/054(DTCP)
AURA ENGINEERING CONSULTANTS
#8, 50th Street, 7th Avenue, Ashok Nagar,
Chennai - 600 083. Ph: 9790751378

STRUCTURAL ENGINEER

LE. GIRINATH
CA/93/16417
TECHNICALIYA CONSULTANTS PRIVATE LIMITED
OLD NO:28, NEW NO: 41, VASANTHA AVENUE,
NHC NAGAR, R.A. PURAM, CHENNAI 600 028.
24933278, 24933287 24953303 Fax: 24[illegible]

ARCHITECT


Er. V.SUREYA PRAKASH B.E.,
REGISTERED ENGINEER GRADE-I
018/2024/RE-GR-I/DTCP/MADURAI
21B, First Floor, Kannadhasan Street,
S.S.Colony, Madurai-16. Ph: 7373969777

ENGINEER

APPLICANT


DETAILED PLAN SHOWING THE PROPOSED CONSTRUCTION OF SRI BALAJI VIDYAPEETH MADURAI CAMPUS INSTITUTIONAL BUILDING - HRB AT, R.S.No: **397**/2B, 3B, 4B, 5, 6, 7, 8, 9, 10, 11, 12, 13, **398**/1, 2, 3, 4, 5, 399/1, 2, 3, 4, 5, 6, 7, 8, 9, **400**/1B,2B,3,4B,5B,6,7B,8,9,10,11,12,13, 14, 15, 16, 17, 18, 19, 20, **401**/1B,5,6 AND **402**/1 IN MELAKOTTAI VILLAGE,R.S.No.**124**/1, 2, 3, 4, 5, 6, 7, 8, 9, 10, 11, 12, 13A, 13B, 14, 15, 16, 17A, 17B, 18, **125**/1, 2A, 2B, 3, 4A, 4B, 4C, 5, **126**/1, 2, 3, 4, 5, 6, 7,8, 9, 10A,10B,11,12, 13, **127**/1A, 1B, 1C, 1D ,2, 3, 4,5 ,6A, 6B, 7, 8A, 8B, 8C, 8D, 8E, 8F, 8G, 8H, **128**/1, 2, 3, 4, 5 ,6, 7, 8, 9, 10, 11, 12, 13, 14, 15, **129**/1, 2, 3, 4, 5, 6, 7 AND **130**/1A IN NADUKOTTAI VILLAGE, THIRUMANGALAM TALUK, N.KAMATCHIPURAM PANCHAYAT MADURAI DISTRICT.

BLOCK -15 UG & PG MEDICAL BOYS HOSTEL

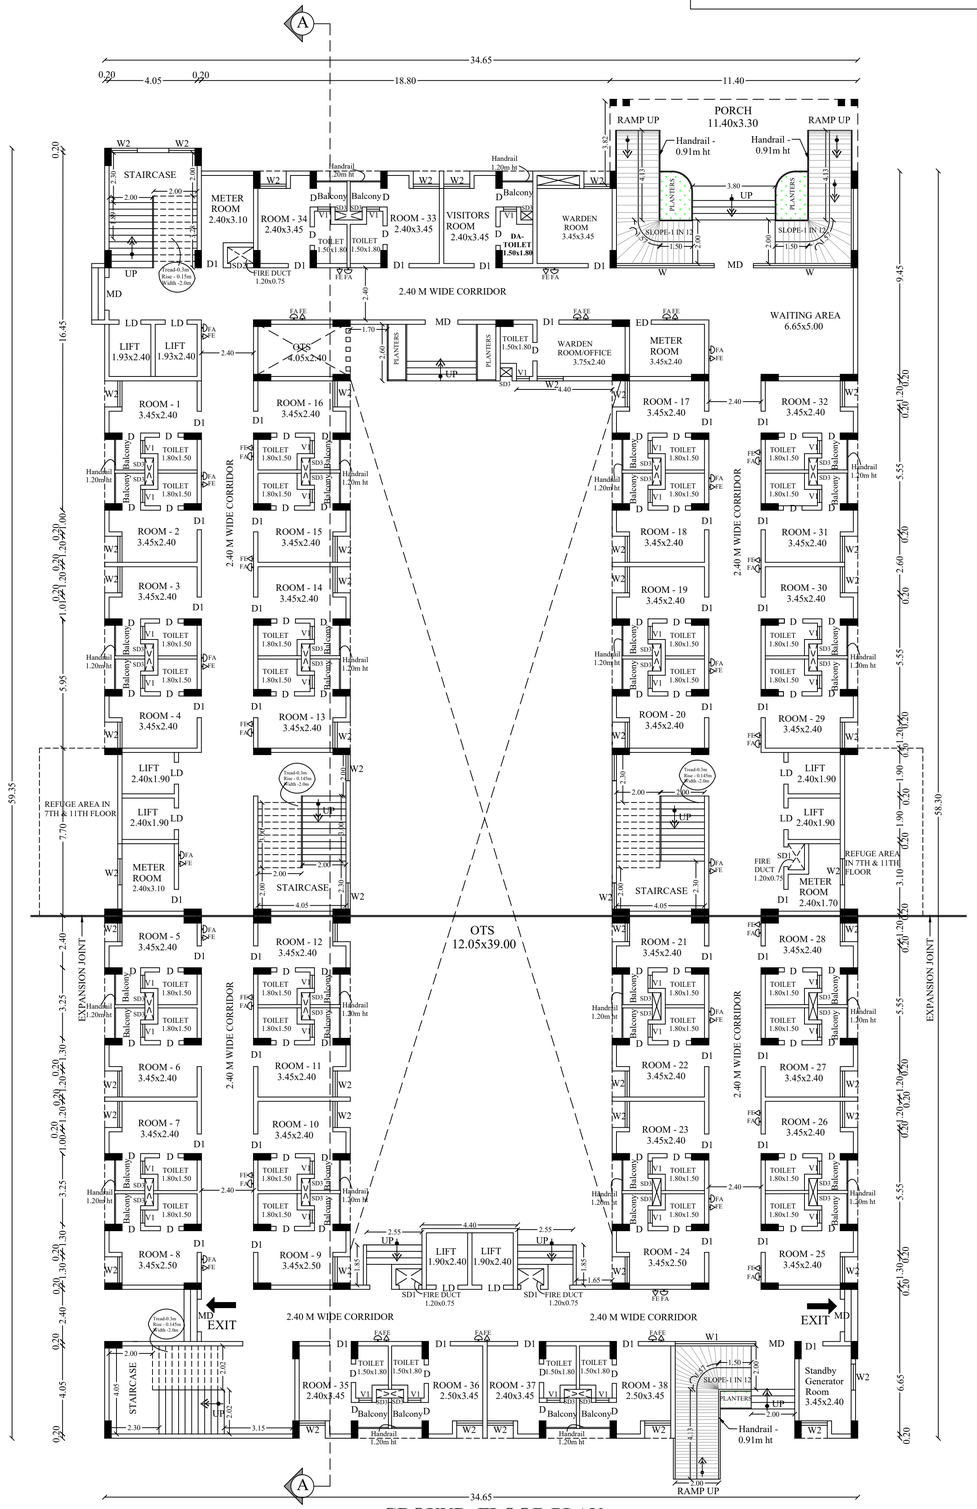

GROUND FLOOR PLAN

(MECHANICAL VENTILATION PROVIDED)

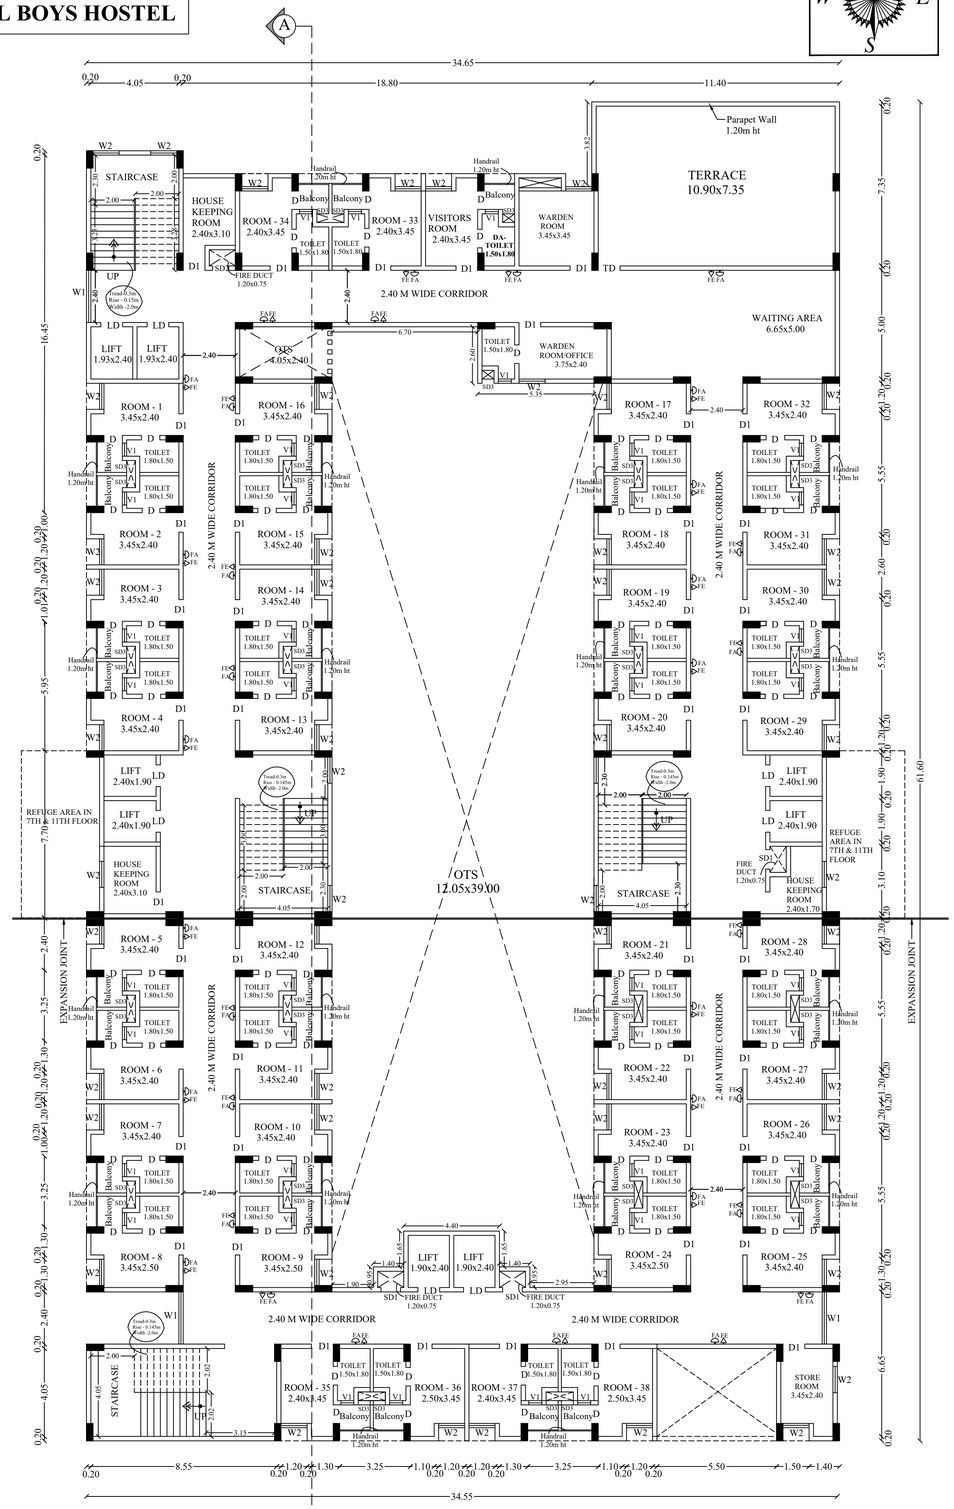

FIRST FLOOR PLAN

(MECHANICAL VENTILATION PROVIDED)

SHEET NO :43/56

SCALE 1:100 | ALL DIMENSIONS ARE IN METER

AREA STATEMENT

FLOOR NAME	F.S.I AREA (SQ.M)	NON F.S.I AREA (SQ.M)	TOTAL BUILT UP AREA EXCLUDING DEDUCTION	OTS AND DUCT DEDUCTION
GROUND FLOOR	1504.98	-	1504.98	523.70
FIRST FLOOR	1379.49	-	1379.49	539.33
SECOND FLOOR	1431.15	-	1431.15	572.47
THIRD FLOOR	1346.36	-	1346.36	572.47
FOURTH FLOOR	1346.36	-	1346.36	572.47
FIFTH FLOOR	1346.36	-	1346.36	572.47
SIXTH FLOOR	1346.36	-	1346.36	572.47
SEVENTH FLOOR	1509.25	-	1509.25	572.47
EIGHTH FLOOR	1346.36	-	1346.36	572.47
NINTH FLOOR	1346.36	-	1346.36	572.47
TENTH FLOOR	1346.36	-	1346.36	572.47
ELEVENTH FLOOR	1509.25	-	1509.25	572.47
TWELFTH FLOOR	1346.36	-	1346.36	572.47
THIRTEENTH FLOOR	1346.36	-	1346.36	572.47
TERRACE FLOOR HEAD ROOM	-	243.39	243.39	-
TOTAL	**19451.36**	**243.39**	19694.75	**7932.67**

JOINERY DETAILS

S.NO.	TYPE	SIZE	DESCRIPTION
01	MD	1.50 X 2.40	GLASS DOOR
02	D	0.85 X 2.40	TOILET DOOR
03	D1	1.00 X 2.40	DOOR
04	LD	1.00 X 2.40	LIFT DOOR
05	TD	1.00 X 2.40	TERRACE DOOR
06	SD1	0.90 X 1.50	SHAFT DOOR
07	SD2	0.75 X 1.50	SHAFT DOOR
08	SD3	0.55 X 1.50	SHAFT DOOR
09	W	4.80 X 2.40	WINDOW
10	W1	2.40 X 1.40	WINDOW
11	W2	1.20 X 1.40	WINDOW
12	W2	2.00 X 2.00	WINDOW
13	V1	0.60 X 0.90	VENTILATOR

NOTE

1. FIRE EXTINGUISHER TO BE PROVIDED. FE
2. FIRE ALARM TO BE PROVIDED. FA
3. RAIN WATER HARVESTING SYSTEM WILL BE PROVIDED
4. SOLAR SYSTEM TO BE PROVIDED.
5. STRUCTURE IS DESIGNED SAFELY FOR EARTH QUAKE RESISTANCE
6. WASTE WATER TO BE CONNECTED TO UNDER GROUND SEWAGE SYSTEM
7. MECHANICAL VENTILATION PROVIDED.

R. MANIKANDAN, B.Tech, (Struct.Eng)
Registered Structural Engineer Grade I
SE/GR-I/19/06/154 (CMDA), RSE 1305/2025(DCC)
COLR(H)/SE/Gr-I/2019/09/036/DTCP)
AURA ENGINEERING CONSULTANTS
#8, 50th Street, 7th Avenue, Ashok Nagar,
Chennai - 600 083. Ph: 9790751378

STRUCTURAL ENGINEER

LE. GIRINATH
CA/93/16417
TECHNICALIVA CONSULTANTS PRIVATE LIMITED
OLD NO:25, NEW NO: 41, VASANTHA AVENUE,
MRC NAGAR, R.A. PURAM, CHENNAI
24933276, 24933287 24955303 Fax:


ARCHITECT

Er. V.SUREYA PRAKASH B.E.,
REGISTERED ENGINEER GRADE-I
018/2024/RE-GR-I/DTCP/MADURAI
21B, First Floor, Kannadhasan Street,
S.S.Colony, Madurai-16. Ph: 7373969777

ENGINEER

APPLICANT

BLOCK -14 UG & PG MEDICAL GIRLS HOSTEL

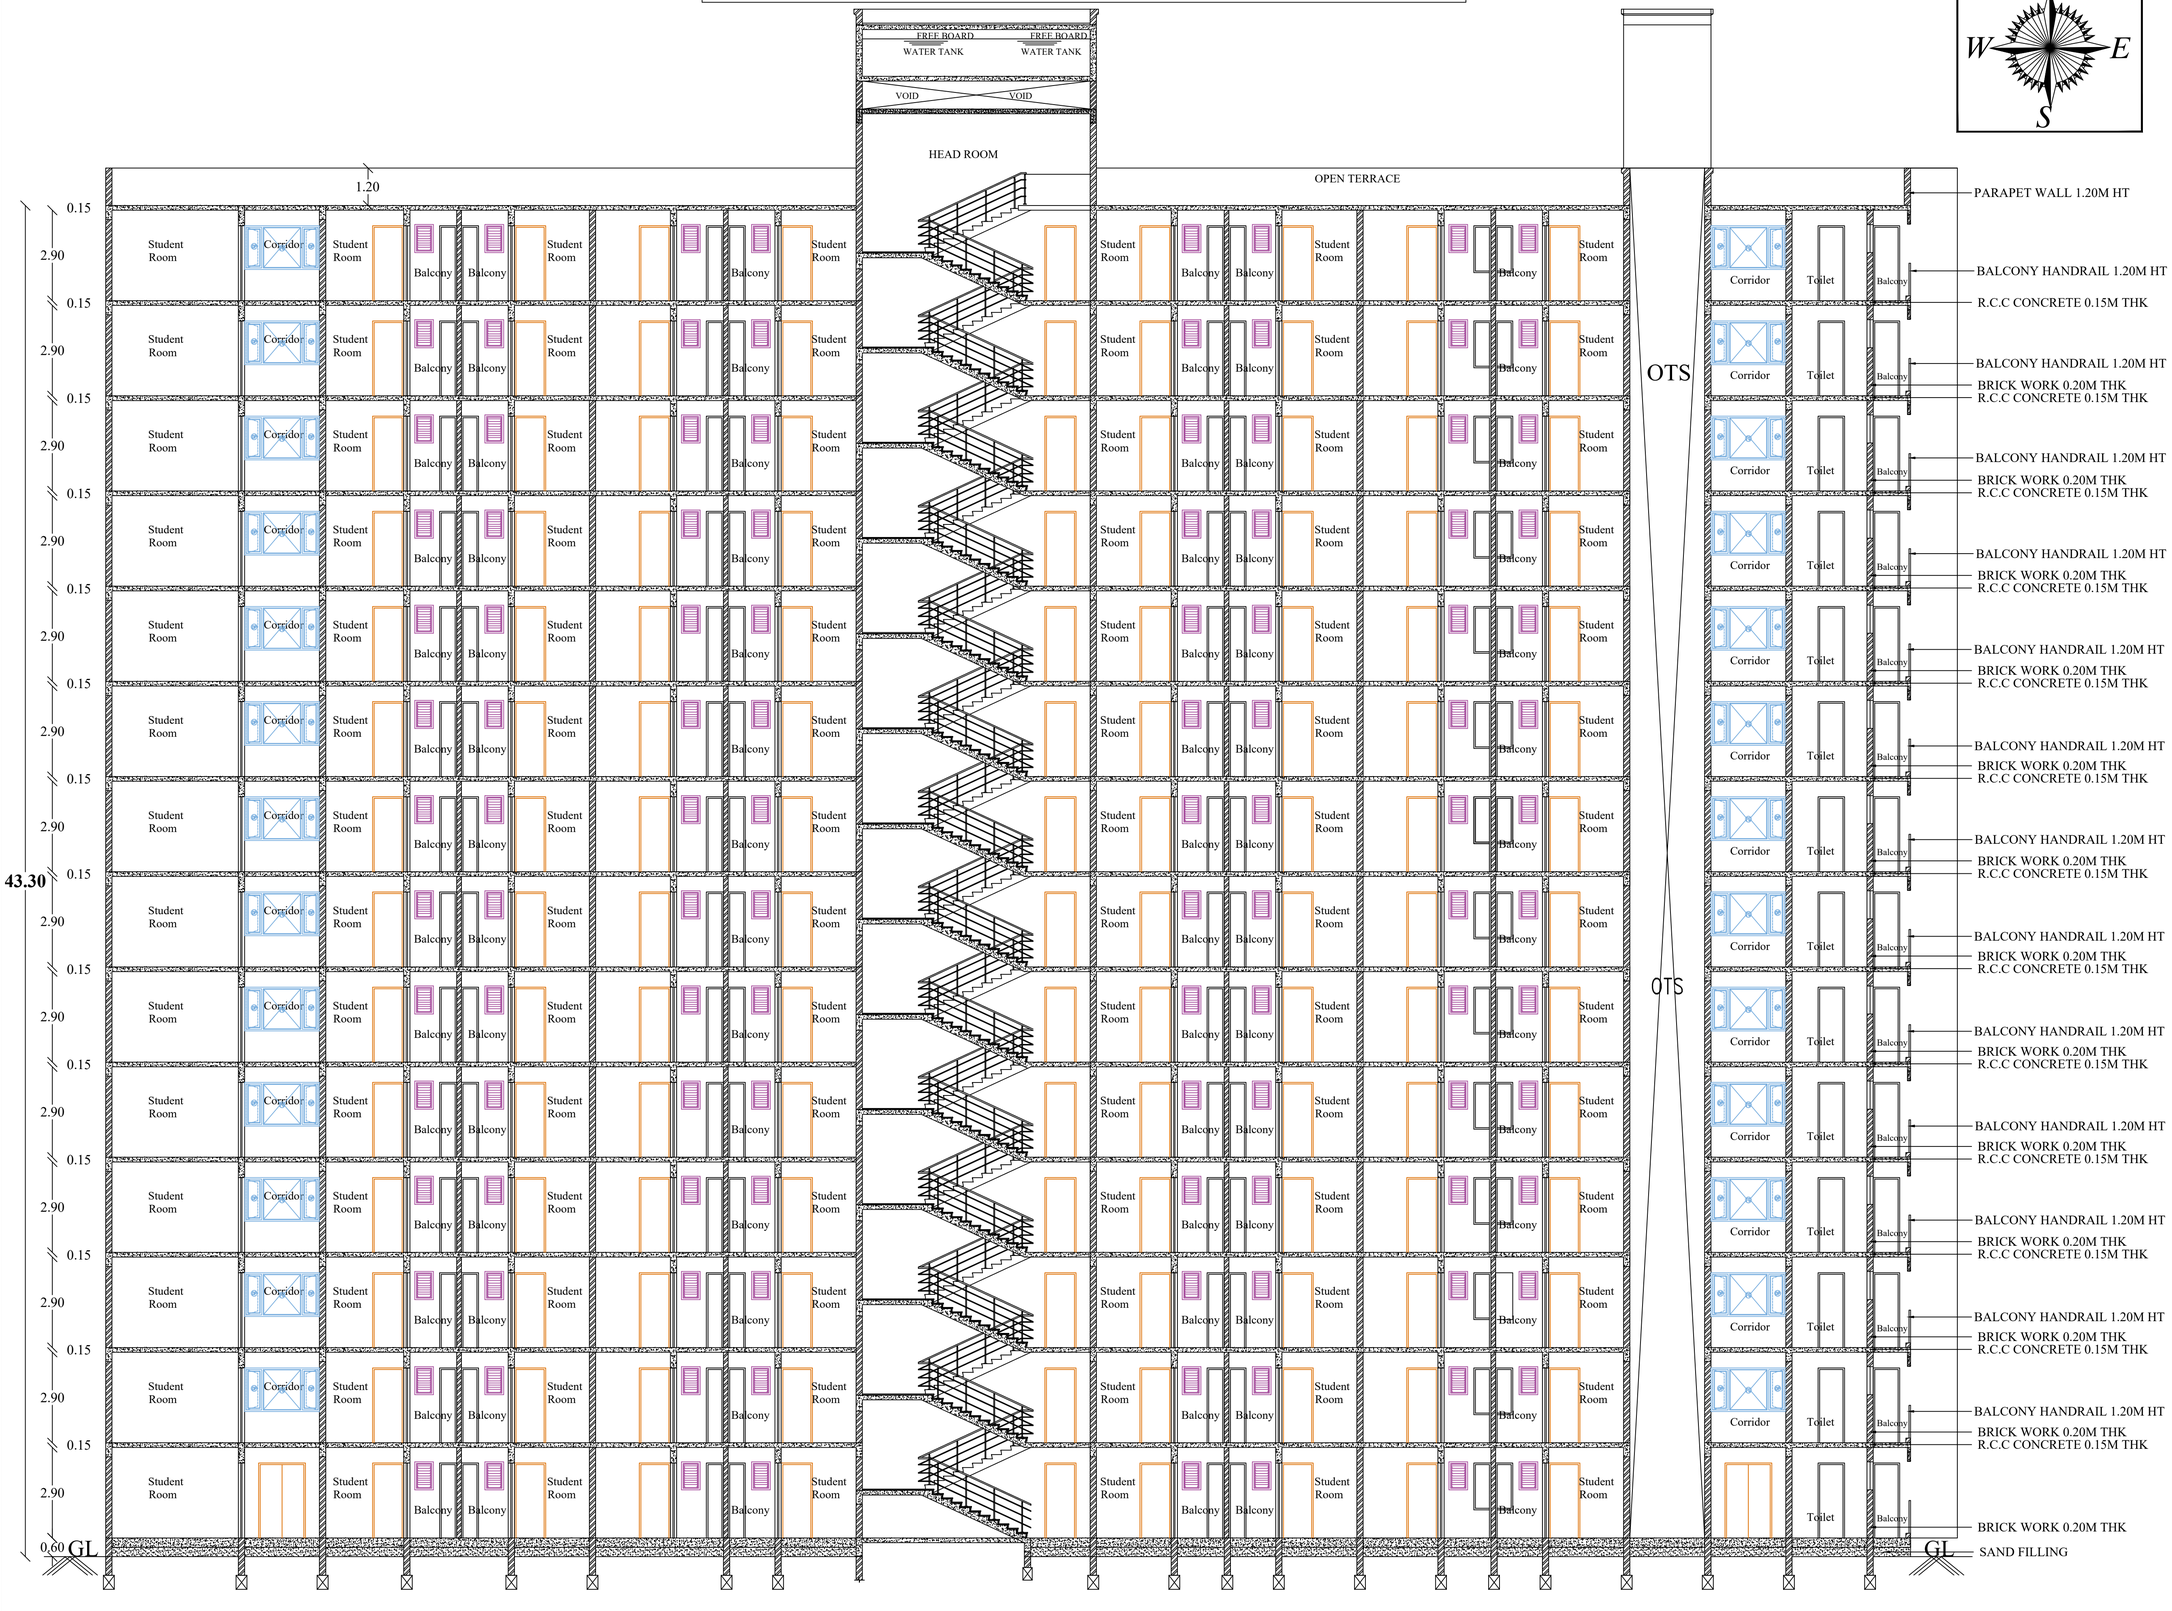

SECTION ON -AA

SHEET NO :42/56

SCALE 1:100 | ALL DIMENSIONS ARE IN METER

AREA STATEMENT

FLOOR NAME	F.S.I AREA (SQ.M)	ON F.S.I AREA (SQ.M)	TOTAL BUILT UP AREA EXCLUDING DEDUCTION	OTS AND DUCT DEDUCTION
GROUND FLOOR	1504.98	-	1504.98	523.70
FIRST FLOOR	1379.49	-	1379.49	539.33
SECOND FLOOR	1431.15	-	1431.15	572.47
THIRD FLOOR	1346.36	-	1346.36	572.47
FOURTH FLOOR	1346.36	-	1346.36	572.47
FIFTH FLOOR	1346.36	-	1346.36	572.47
SIXTH FLOOR	1346.36	-	1346.36	572.47
SEVENTH FLOOR	1509.25	-	1509.25	572.47
EIGHTH FLOOR	1346.36	-	1346.36	572.47
NINTH FLOOR	1346.36	-	1346.36	572.47
TENTH FLOOR	1346.36	-	1346.36	572.47
ELEVENTH FLOOR	1509.25	-	1509.25	572.47
TWELFTH FLOOR	1346.36	-	1346.36	572.47
THIRTEENTH FLOOR	1346.36	-	1346.36	572.47
TERRACE FLOOR HEAD ROOM	-	243.39	243.39	-
TOTAL	**19451.36**	**243.39**	19694.75	**7932.67**

JOINERY DETAILS

S.NO.	TYPE	SIZE	DESCRIPTION
01	MD	1.50 X 2.40	GLASS DOOR
02	D	0.85 X 2.40	TOILET DOOR
03	D1	1.00 X 2.40	DOOR
04	LD	1.00 X 2.40	LIFT DOOR
05	TD	1.00 X 2.40	TERRACE DOOR
06	SD1	0.90 X 1.50	SHAFT DOOR
07	SD2	0.75 X 1.50	SHAFT DOOR
08	SD3	0.55 X 1.50	SHAFT DOOR
09	W	4.80 X 2.40	WINDOW
10	W1	2.40 X 1.40	WINDOW
11	W2	1.20 X 1.40	WINDOW
12	W2	2.00 X 2.00	WINDOW
13	V1	0.60 X 0.90	VENTILATOR

NOTE

1. FIRE EXTINGUISHER TO BE PROVIDED. FE
2. FIRE ALARM TO BE PROVIDED. FA
3. RAIN WATER HARVESTING SYSTEM WILL BE PROVIDED
4. SOLAR SYSTEM TO BE PROVIDED.
5. STRUCTURE IS DESIGNED SAFELY FOR EARTH QUAKE RESISTANCE
6. WASTE WATER TO BE CONNECTED TO UNDER GROUND SEWAGE SYSTEM
7. MECHANICAL VENTILATION TO BE PROVIDED.

R. MANIKANDAN, B.E., M.Tech, (Structures)
Registered Structural Engineer Grade I
SE/GR-I/19/06/154 (CWDA), RSE10288(2025(GCC)
CGLRGN/55/SE-I/2019/09/034(DTCP)
AURA ENGINEERING CONSULTANTS
#8, 50th Street, 7th Avenue, Ashok Nagar,
Chennai - 600 083. Ph: 9790751378

STRUCTURAL ENGINEER

L.E. GIRINATH
CA/93/16417
TECHNICALIYA CONSULTANTS PRIVATE LIMITED
OLD NO:25, NEW NO: 41, VASANTHA AVENUE,
MRC NAGAR, R.A. PURAM, CHENNAI 600 028.
24933278, 24833287 24955303 Fax: 24[illegible]


ARCHITECT

Er. V.SUREYA PRAKASH B.E.,
REGISTERED ENGINEER GRADE-I
018/2024/RE-GR-I/DTCP/MADURAI
21B, First Floor, Kannadhasan Street,
S.S.Colony, Madurai-16. Ph: 7373969777


ENGINEER

APPLICANT

BLOCK -14 UG & PG MEDICAL GIRLS HOSTEL

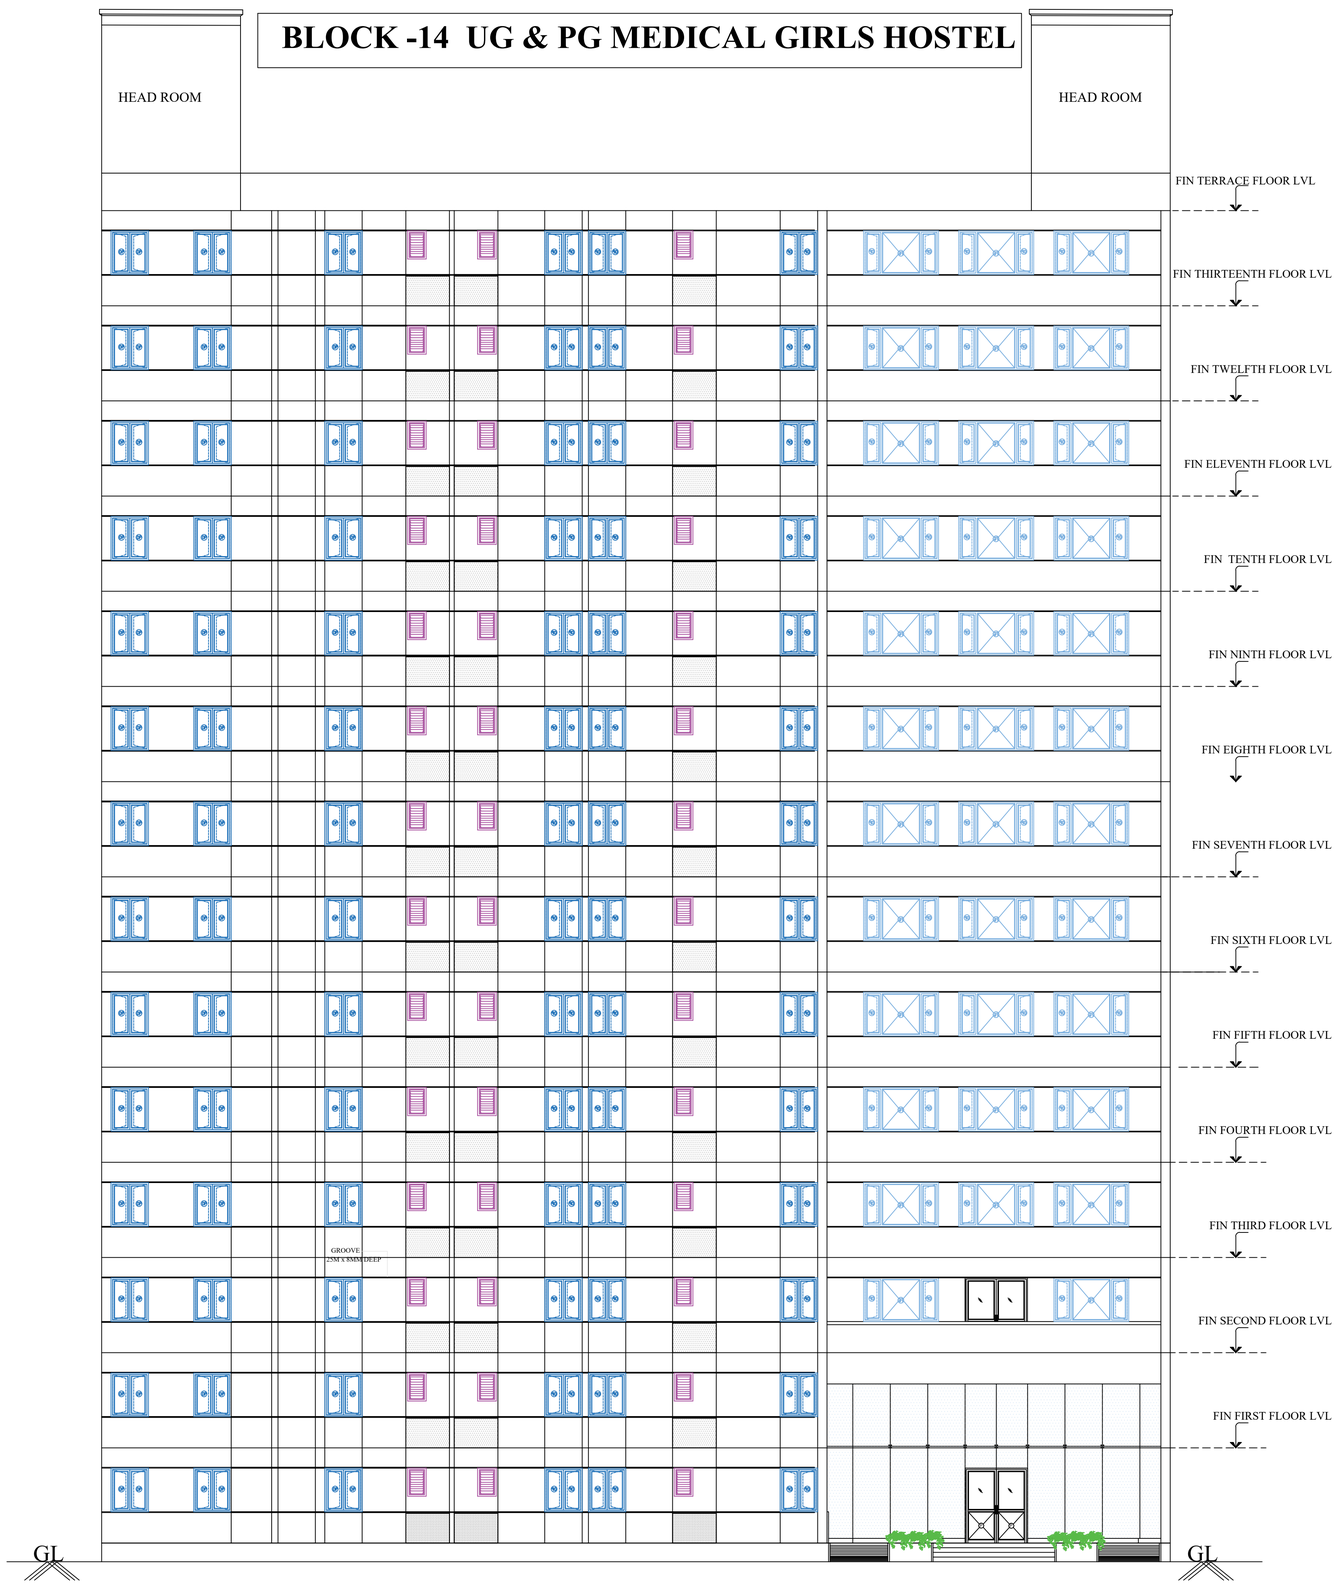

ELEVATION

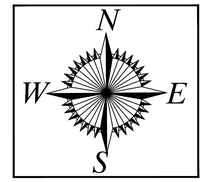

SCALE 1:100 | ALL DIMENSIONS ARE IN METER

AREA STATEMENT

FLOOR NAME	F.S.I AREA (SQ.M)	NON F.S.I AREA (SQ.M)	TOTAL BUILT UP AREA EXCLUDING DEDUCTION	OTS AND DUCT DEDUCTION
GROUND FLOOR	1504.98	-	1504.98	523.70
FIRST FLOOR	1379.49	-	1379.49	539.33
SECOND FLOOR	1431.15	-	1431.15	572.47
THIRD FLOOR	1346.36	-	1346.36	572.47
FOURTH FLOOR	1346.36	-	1346.36	572.47
FIFTH FLOOR	1346.36	-	1346.36	572.47
SIXTH FLOOR	1346.36	-	1346.36	572.47
SEVENTH FLOOR	1509.25	-	1509.25	572.47
EIGHTH FLOOR	1346.36	-	1346.36	572.47
NINTH FLOOR	1346.36	-	1346.36	572.47
TENTH FLOOR	1346.36	-	1346.36	572.47
ELEVENTH FLOOR	1509.25	-	1509.25	572.47
TWELFTH FLOOR	1346.36	-	1346.36	572.47
THIRTEENTH FLOOR	1346.36	-	1346.36	572.47
TERRACE FLOOR HEAD ROOM	-	243.39	243.39	-
TOTAL	**19451.36**	**243.39**	19694.75	**7932.67**

JOINERY DETAILS

S.NO.	TYPE	SIZE	DESCRIPTION
01	MD	1.50 X 2.40	GLASS DOOR
02	D	0.85 X 2.40	TOILET DOOR
03	D1	1.00 X 2.40	DOOR
04	LD	1.00 X 2.40	LIFT DOOR
05	TD	1.00 X 2.40	TERRACE DOOR
06	SD1	0.90 X 1.50	SHAFT DOOR
07	SD2	0.75 X 1.50	SHAFT DOOR
08	SD3	0.55 X 1.50	SHAFT DOOR
09	W	4.80 X 2.40	WINDOW
10	W1	2.40 X 1.40	WINDOW
11	W2	1.20 X 1.40	WINDOW
12	W2	2.00 X 2.00	WINDOW
13	V1	0.60 X 0.90	VENTILATOR

NOTE

1. FIRE EXTINGUISHER TO BE PROVIDED. FE
2. FIRE ALARM TO BE PROVIDED. FA
3. RAIN WATER HARVESTING SYSTEM WILL BE PROVIDED
4. SOLAR SYSTEM TO BE PROVIDED.
5. STRUCTURE IS DESIGNED SAFELY FOR EARTH QUAKE RESISTANCE
6. WASTE WATER TO BE CONNECTED TO UNDER GROUND SEWAGE SYSTEM
7. MECHANICAL VENTILATION TO BE PROVIDED.

R. MANIKANDAN, B.E., M.S.
Registered Structural Engineer Grade I
SE/GR-I/19/66/154 (CMDA), RSE 190E92025(GCC)
CGLRGN/SE/Gr-I/2019/09/030(DTCP)
AURA ENGINEERING CONSULTANTS
#8, 50th Street, 7th Avenue, Ashok Nagar,
Chennai - 600 083. Ph: 9790791378

STRUCTURAL ENGINEER

L.E. GIRINATH
CA/93/16417
TECHNICALIYA CONSULTANTS PRIVATE LIMITED
OLD NO:25, NEW NO: 41, VASANTHA AVENUE,
MRC NAGAR, R.A. PURAM, CHENNAI 600 028.
24933278, 24933287 24955303 Fax: 24[illegible]

ARCHITECT


Er. V.SUREYA PRAKASH B.E.,
REGISTERED ENGINEER GRADE-I
018/2024/RE-GR-I/DTCP/MADURAI
21B, First Floor, Kannadhasan Street,
S.S.Colony, Madurai-16. Ph: 7373969777

ENGINEER

APPLICANT


DETAILED PLAN SHOWING THE PROPOSED CONSTRUCTION OF SRI BALAJI VIDYAPEETH MADURAI CAMPUS INSTITUTIONAL BUILDING - HRB AT, R.S.No: **397**/2B, 3B, 4B, 5, 6, 7, 8, 9, 10, 11, 12, 13, **398**/1, 2, 3, 4, 5, 399/1, 2, 3, 4, 5, 6, 7, 8, 9, **400**/1B,2B,3,4B,5B,6,7B,8,9,10,11,12,13, 14, 15, 16, 17, 18, 19, 20, **401**/1B,5,6 AND **402**/1 IN MELAKOTTAI VILLAGE,R.S.No.**124**/1, 2, 3, 4, 5, 6, 7, 8, 9, 10, 11, 12, 13A, 13B, 14, 15, 16, 17A, 17B, 18, **125**/1, 2A, 2B, 3, 4A, 4B, 4C, 5, **126**/1, 2, 3, 4, 5, 6, 7,8, 9, 10A,10B,11,12, 13, **127**/1A, 1B, 1C, 1D ,2, 3, 4,5 ,6A, 6B, 7, 8A, 8B, 8C, 8D, 8E, 8F, 8G, 8H, **128**/1, 2, 3, 4, 5 ,6, 7, 8, 9, 10, 11, 12, 13, 14, 15, **129**/1, 2, 3, 4, 5, 6, 7 AND **130**/1A IN NADUKOTTAI VILLAGE, THIRUMANGALAM TALUK, N.KAMATCHIPURAM PANCHAYAT MADURAI DISTRICT.

BLOCK -14 UG & PG MEDICAL GIRLS HOSTEL

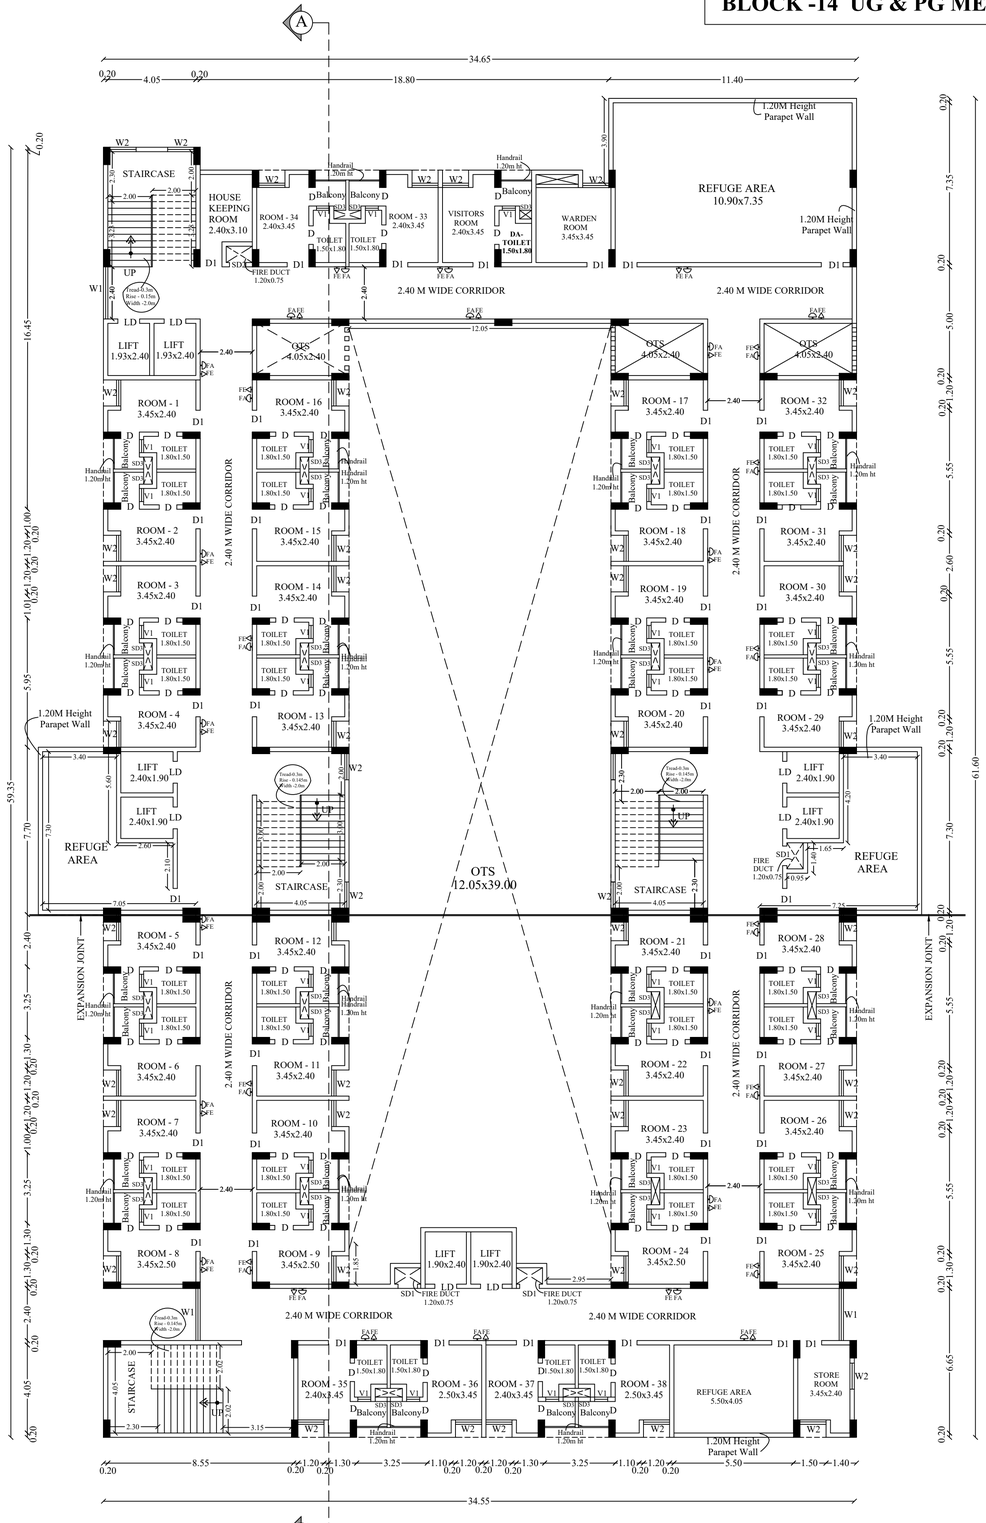

SEVENTH AND ELEVENTH (TYPICAL FLOOR PLAN)

(MECHANICAL VENTILATION PROVIDED)

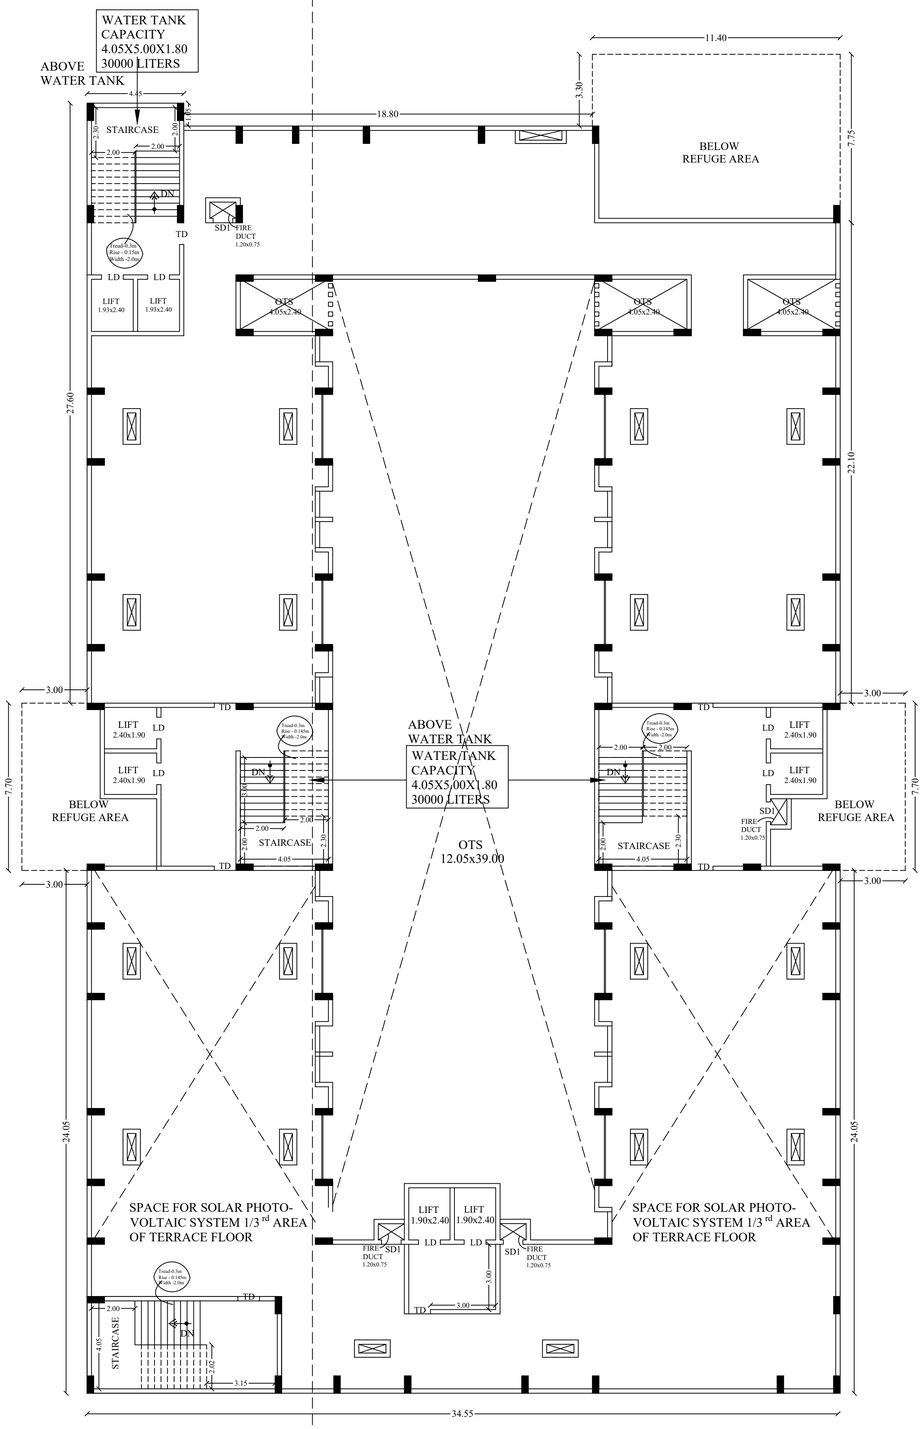

TERRACE FLOOR PLAN

SHEET NO :40/56

SCALE 1:100 | ALL DIMENSIONS ARE IN METER

AREA STATEMENT

FLOOR NAME	F.S.I AREA (SQ.M)	NON F.S.I AREA (SQ.M)	TOTAL BUILT UP AREA EXCLUDING DEDUCTION	OTS AND DUCT DEDUCTION
GROUND FLOOR	1504.98	-	1504.98	523.70
FIRST FLOOR	1379.49	-	1379.49	539.33
SECOND FLOOR	1431.15	-	1431.15	572.47
THIRD FLOOR	1346.36	-	1346.36	572.47
FOURTH FLOOR	1346.36	-	1346.36	572.47
FIFTH FLOOR	1346.36	-	1346.36	572.47
SIXTH FLOOR	1346.36	-	1346.36	572.47
SEVENTH FLOOR	1509.25	-	1509.25	572.47
EIGHTH FLOOR	1346.36	-	1346.36	572.47
NINTH FLOOR	1346.36	-	1346.36	572.47
TENTH FLOOR	1346.36	-	1346.36	572.47
ELEVENTH FLOOR	1509.25	-	1509.25	572.47
TWELFTH FLOOR	1346.36	-	1346.36	572.47
THIRTEENTH FLOOR	1346.36	-	1346.36	572.47
TERRACE FLOOR HEAD ROOM	-	243.39	243.39	-
TOTAL	**19451.36**	**243.39**	19694.75	**7932.67**

JOINERY DETAILS

S.NO.	TYPE	SIZE	DESCRIPTION
01	MD	1.50 X 2.40	GLASS DOOR
02	D	0.85 X 2.40	TOILET DOOR
03	D1	1.00 X 2.40	DOOR
04	LD	1.00 X 2.40	LIFT DOOR
05	TD	1.00 X 2.40	TERRACE DOOR
06	SD1	0.90 X 1.50	SHAFT DOOR
07	SD2	0.75 X 1.50	SHAFT DOOR
08	SD3	0.55 X 1.50	SHAFT DOOR
09	W	4.80 X 2.40	WINDOW
10	W1	2.40 X 1.40	WINDOW
11	W2	1.20 X 1.40	WINDOW
12	W2	2.00 X 2.00	WINDOW
13	V1	0.60 X 0.90	VENTILATOR

NOTE

1. FIRE EXTINGUISHER TO BE PROVIDED. FE
2. FIRE ALARM TO BE PROVIDED. FA
3. RAIN WATER HARVESTING SYSTEM WILL BE PROVIDED
4. SOLAR SYSTEM TO BE PROVIDED.
5. STRUCTURE IS DESIGNED SAFELY FOR EARTH QUAKE RESISTANCE
6. WASTE WATER TO BE CONNECTED TO UNDER GROUND SEWAGE SYSTEM
7. MECHANICAL VENTILATION PROVIDED.

R. MANIKANDAN, B.E., M.Tech, (Structures)
Registered Structural Engineer Grade I
SE/GR-I/19/06/154 (CMDA), RSE 1[illegible]025(GCC)
CGLRGN/SE/Gr-I/2019/09/036(DTCP)
AURA ENGINEERING CONSULTANTS
#8, 50th Street, 7th Avenue, Ashok Nagar,
Chennai - 600 083. Ph: 9790751378

STRUCTURAL ENGINEER

LE. GIRINATH
CA/93/16417
TECHNICALIYA CONSULTANTS PRIVATE LIMITED
OLD NO:25, NEW NO: 41, VASANTHA AVENUE,
MKC NAGAR, R.A. PURAM, CHENNAI 600 [illegible]
24933276, 24933287 24953303 Fax: 24[illegible]

ARCHITECT


Er. V.SUREYA PRAKASH B.E.,
REGISTERED ENGINEER GRADE-I
018/2024/RE-GR-I/DTCP/MADURAI
21B, First Floor, Kannadhasan Street,
S.S.Colony, Madurai-16. Ph: 7373969777

ENGINEER

APPLICANT


DETAILED PLAN SHOWING THE PROPOSED CONSTRUCTION OF SRI BALAJI VIDYAPEETH MADURAI CAMPUS INSTITUTIONAL BUILDING - HRB AT, R.S.No: **397**/2B, 3B, 4B, 5, 6, 7, 8, 9, 10, 11, 12, 13, **398**/1, 2, 3, 4, 5, 399/1, 2, 3, 4, 5, 6, 7, 8, 9, **400**/1B,2B,3,4B,5B,6,7B,8,9,10,11,12,13, 14, 15, 16, 17, 18, 19, 20, **401**/1B,5,6 AND **402**/1 IN MELAKOTTAI VILLAGE,R.S.No.**124**/1, 2, 3, 4, 5, 6, 7, 8, 9, 10, 11, 12, 13A, 13B, 14, 15, 16, 17A, 17B, 18, **125**/1, 2A, 2B, 3, 4A, 4B, 4C, 5, **126**/1, 2, 3, 4, 5, 6, 7,8, 9, 10A,10B,11,12, 13, **127**/1A, 1B, 1C, 1D ,2, 3, 4,5 ,6A, 6B, 7, 8A, 8B, 8C, 8D, 8E, 8F, 8G, 8H, **128**/1, 2, 3, 4, 5 ,6, 7, 8, 9, 10, 11, 12, 13, 14, 15, **129**/1, 2, 3, 4, 5, 6, 7 AND **130**/1A IN NADUKOTTAI VILLAGE, THIRUMANGALAM TALUK, N.KAMATCHIPURAM PANCHAYAT MADURAI DISTRICT.

BLOCK -14 UG & PG MEDICAL GIRLS HOSTEL

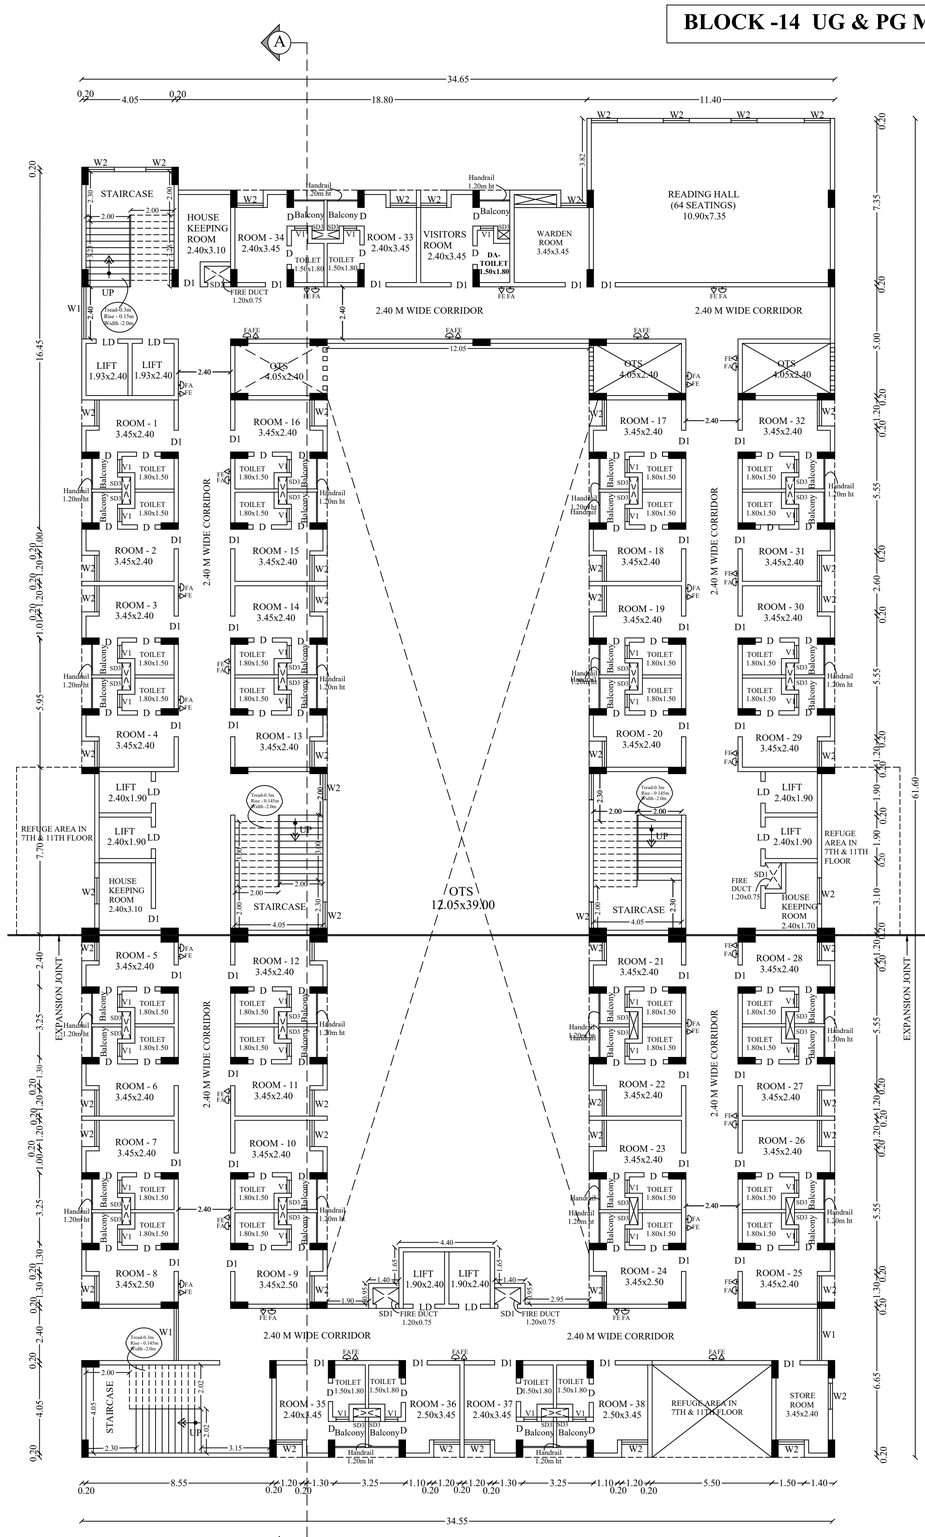

SECOND FLOOR PLAN

(MECHANICAL VENTILATION PROVIDED)

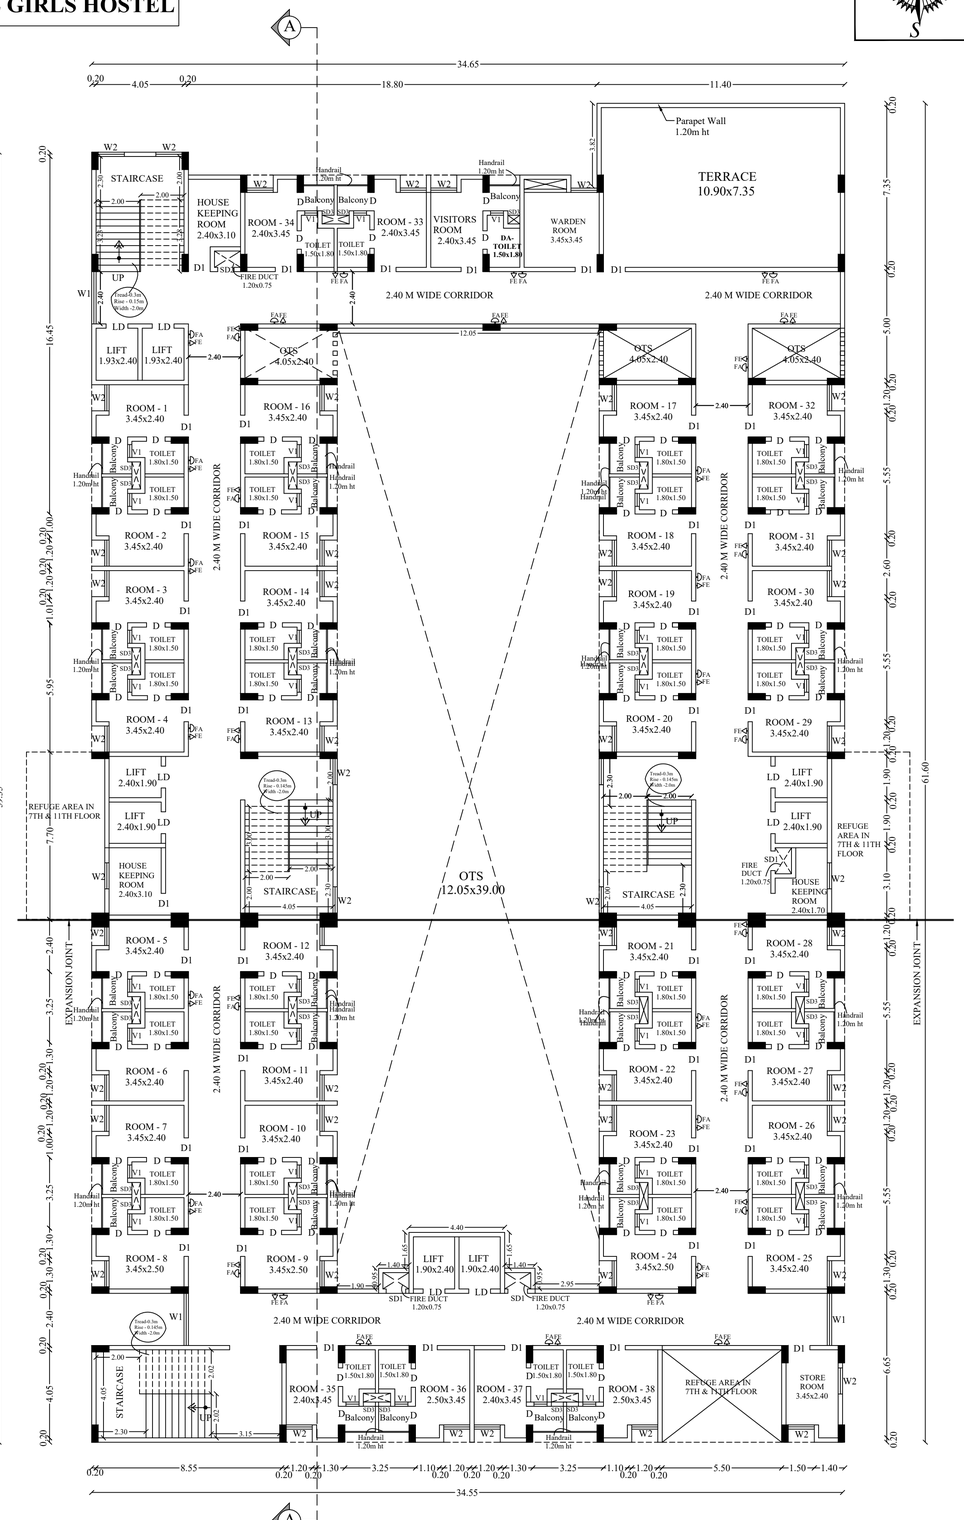

THIRD, FOURTH, FIFTH, SIXTH, EIGHTH, NINTH, TENTH, TWELFTH & THIRTEENTH (TYPICAL FLOOR PLAN)

(MECHANICAL VENTILATION PROVIDED)

SCALE 1:100 | ALL DIMENSIONS ARE IN METER

AREA STATEMENT

FLOOR NAME	F.S.I AREA (SQ.M)	NON F.S.I AREA (SQ.M)	TOTAL BUILT UP AREA EXCLUDING DEDUCTION	OTS AND DUCT DEDUCTION
GROUND FLOOR	1504.98	-	1504.98	523.70
FIRST FLOOR	1379.49	-	1379.49	539.33
SECOND FLOOR	1431.15	-	1431.15	572.47
THIRD FLOOR	1346.36	-	1346.36	572.47
FOURTH FLOOR	1346.36	-	1346.36	572.47
FIFTH FLOOR	1346.36	-	1346.36	572.47
SIXTH FLOOR	1346.36	-	1346.36	572.47
SEVENTH FLOOR	1509.25	-	1509.25	572.47
EIGHTH FLOOR	1346.36	-	1346.36	572.47
NINTH FLOOR	1346.36	-	1346.36	572.47
TENTH FLOOR	1346.36	-	1346.36	572.47
ELEVENTH FLOOR	1509.25	-	1509.25	572.47
TWELFTH FLOOR	1346.36	-	1346.36	572.47
THIRTEENTH FLOOR	1346.36	-	1346.36	572.47
TERRACE FLOOR HEAD ROOM	-	243.39	243.39	-
TOTAL	**19451.36**	**243.39**	19694.75	**7932.67**

JOINERY DETAILS

S.NO.	TYPE	SIZE	DESCRIPTION
01	MD	1.50 X 2.40	GLASS DOOR
02	D	0.85 X 2.40	TOILET DOOR
03	D1	1.00 X 2.40	DOOR
04	LD	1.00 X 2.40	LIFT DOOR
05	TD	1.00 X 2.40	TERRACE DOOR
06	SD1	0.90 X 1.50	SHAFT DOOR
07	SD2	0.75 X 1.50	SHAFT DOOR
08	SD3	0.55 X 1.50	SHAFT DOOR
09	W	4.80 X 2.40	WINDOW
10	W1	2.40 X 1.40	WINDOW
11	W2	1.20 X 1.40	WINDOW
12	W2	2.00 X 2.00	WINDOW
13	V1	0.60 X 0.90	VENTILATOR

NOTE

1. FIRE EXTINGUISHER TO BE PROVIDED. FE
2. FIRE ALARM TO BE PROVIDED. FA
3. RAIN WATER HARVESTING SYSTEM WILL BE PROVIDED
4. SOLAR SYSTEM TO BE PROVIDED.
5. STRUCTURE IS DESIGNED SAFELY FOR EARTH QUAKE RESISTANCE
6. WASTE WATER TO BE CONNECTED TO UNDER GROUND SEWAGE SYSTEM
7. MECHANICAL VENTILATION PROVIDED.

R. MANIKANDAN, B.E., (Structural)
Registered Structural Engineer Grade I
SE/GR-I/19/06/154 (CMDA), RSE 100592025(GCC)
CGLRGN/SE/Gr-I/2019/09/036(DTCP)
AURA ENGINEERING CONSULTANTS
#8, 50th Street, 7th Avenue, Ashok Nagar,
Chennai - 600 083. Ph: 9790761378

STRUCTURAL ENGINEER

LE. GIRINATH
CA/93/16417
TECHNICALIYA CONSULTANTS PRIVATE LIMITED
OLD NO:25, NEW NO: 41, VASANTHA AVENUE,
MRC NAGAR, R.A. PURAM, CHENNAI 600 028.
24933278, 24833287 24953303 Fax: 24...

ARCHITECT


Er. V.SUREYA PRAKASH B.E.,
REGISTERED ENGINEER GRADE-I
018/2024/RE-GR-I/DTCP/MADURAI
21B, First Floor, Kannadhasan Street,
S.S.Colony, Madurai-16. Ph: 7373969777

ENGINEER

APPLICANT


DETAILED PLAN SHOWING THE PROPOSED CONSTRUCTION OF SRI BALAJI VIDYAPEETH MADURAI CAMPUS INSTITUTIONAL BUILDING - HRB AT, R.S.No: **397**/2B, 3B, 4B, 5, 6, 7, 8, 9, 10, 11, 12, 13, **398**/1, 2, 3, 4, 5, 399/1, 2, 3, 4, 5, 6, 7, 8, 9, **400**/1B,2B,3,4B,5B,6,7B,8,9,10,11,12,13, 14, 15, 16, 17, 18, 19, 20, **401**/1B,5,6 AND **402**/1 IN MELAKOTTAI VILLAGE,R.S.No.**124**/1, 2, 3, 4, 5, 6, 7, 8, 9, 10, 11, 12, 13A, 13B, 14, 15, 16, 17A, 17B, 18, **125**/1, 2A, 2B, 3, 4A, 4B, 4C, 5, **126**/1, 2, 3, 4, 5, 6, 7,8, 9, 10A,10B,11,12, 13, **127**/1A, 1B, 1C, 1D ,2, 3, 4,5 ,6A, 6B, 7, 8A, 8B, 8C, 8D, 8E, 8F, 8G, 8H, **128**/1, 2, 3, 4, 5 ,6, 7, 8, 9, 10, 11, 12, 13, 14, 15, **129**/1, 2, 3, 4, 5, 6, 7 AND **130**/1A IN NADUKOTTAI VILLAGE, THIRUMANGALAM TALUK, N.KAMATCHIPURAM PANCHAYAT MADURAI DISTRICT.

BLOCK -14 UG & PG MEDICAL GIRLS HOSTEL

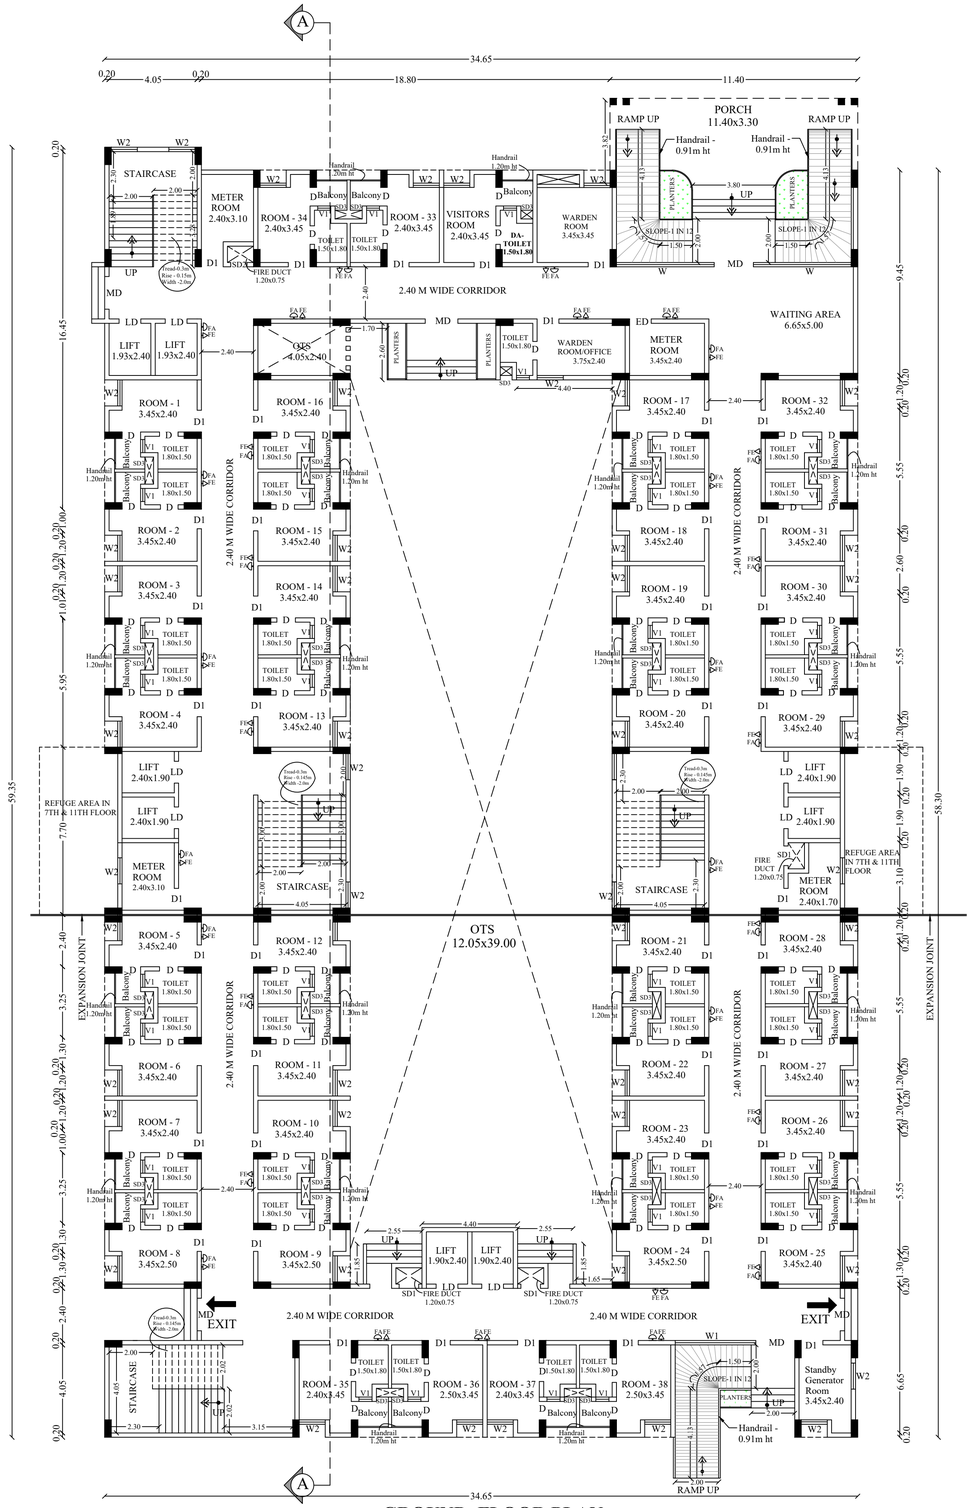

GROUND FLOOR PLAN

(MECHANICAL VENTILATION PROVIDED)

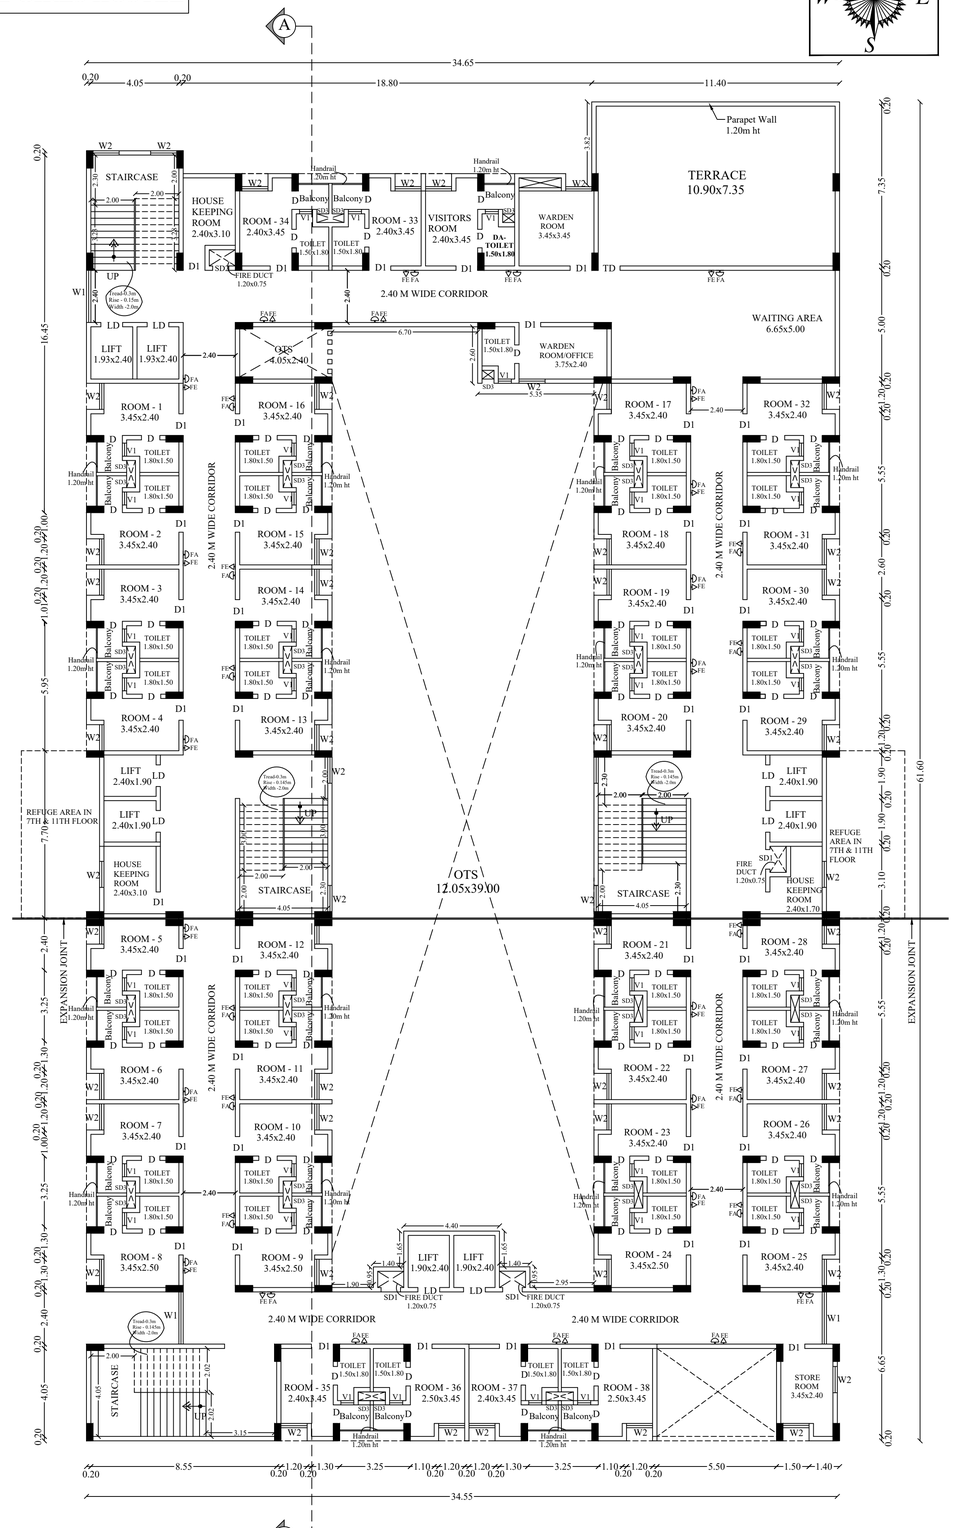

FIRST FLOOR PLAN

(MECHANICAL VENTILATION PROVIDED)

SHEET NO :38/56

SCALE 1:100 | ALL DIMENSIONS ARE IN METER

AREA STATEMENT

FLOOR NAME	F.S.I AREA (SQ.M)	NON F.S.I AREA (SQ.M)	TOTAL BUILT UP AREA EXCLUDING DEDUCTION	OTS AND DUCT DEDUCTION
GROUND FLOOR	1504.98	-	1504.98	523.70
FIRST FLOOR	1379.49	-	1379.49	539.33
SECOND FLOOR	1431.15	-	1431.15	572.47
THIRD FLOOR	1346.36	-	1346.36	572.47
FOURTH FLOOR	1346.36	-	1346.36	572.47
FIFTH FLOOR	1346.36	-	1346.36	572.47
SIXTH FLOOR	1346.36	-	1346.36	572.47
SEVENTH FLOOR	1509.25	-	1509.25	572.47
EIGHTH FLOOR	1346.36	-	1346.36	572.47
NINTH FLOOR	1346.36	-	1346.36	572.47
TENTH FLOOR	1346.36	-	1346.36	572.47
ELEVENTH FLOOR	1509.25	-	1509.25	572.47
TWELFTH FLOOR	1346.36	-	1346.36	572.47
THIRTEENTH FLOOR	1346.36	-	1346.36	572.47
TERRACE FLOOR HEAD ROOM	-	243.39	243.39	-
TOTAL	**19451.36**	**243.39**	19694.75	**7932.67**

JOINERY DETAILS

S.NO.	TYPE	SIZE	DESCRIPTION
01	MD	1.50 X 2.40	GLASS DOOR
02	D	0.85 X 2.40	TOILET DOOR
03	D1	1.00 X 2.40	DOOR
04	LD	1.00 X 2.40	LIFT DOOR
05	TD	1.00 X 2.40	TERRACE DOOR
06	SD1	0.90 X 1.50	SHAFT DOOR
07	SD2	0.75 X 1.50	SHAFT DOOR
08	SD3	0.55 X 1.50	SHAFT DOOR
09	W	4.80 X 2.40	WINDOW
10	W1	2.40 X 1.40	WINDOW
11	W2	1.20 X 1.40	WINDOW
12	W2	2.00 X 2.00	WINDOW
13	V1	0.60 X 0.90	VENTILATOR

NOTE

1. FIRE EXTINGUISHER TO BE PROVIDED. FE
2. FIRE ALARM TO BE PROVIDED. FA
3. RAIN WATER HARVESTING SYSTEM WILL BE PROVIDED
4. SOLAR SYSTEM TO BE PROVIDED.
5. STRUCTURE IS DESIGNED SAFELY FOR EARTH QUAKE RESISTANCE
6. WASTE WATER TO BE CONNECTED TO UNDER GROUND SEWAGE SYSTEM
7. MECHANICAL VENTILATION PROVIDED.

R. MANIKANDAN, B.E., M.S. (Structures)
Registered Structural Engineer Grade I
SE/GR-I/19/06/154 (CMDA), RSE 190692025(GCC)
CGLRGN/SE/Gr-I/2019/09/036(DTCP)
AURA ENGINEERING CONSULTANTS
#8, 50th Street, 7th Avenue, Ashok Nagar,
Chennai - 600 083. Ph: 9790751378

STRUCTURAL ENGINEER

L.E. GIRINATH
CA/93/16417
TECHNICALIVA CONSULTANTS PRIVATE LIMITED
OLD NO:25, NEW NO: 41, VASANTHA AVENUE,
MRC NAGAR, R.A. PURAM, CHENNAI 600 028.
24933278, 24933287 24953303 Fax: 24[illegible]


ARCHITECT

Er. V.SUREYA PRAKASH B.E.,
REGISTERED ENGINEER GRADE-I
018/2024/RE-GR-I/DTCP/MADURAI
21B, First Floor, Kannadhasan Street,
S.S.Colony, Madurai-16. Ph: 7373969777


ENGINEER

APPLICANT

BLOCK -13 DOCTOR'S QUARTERS

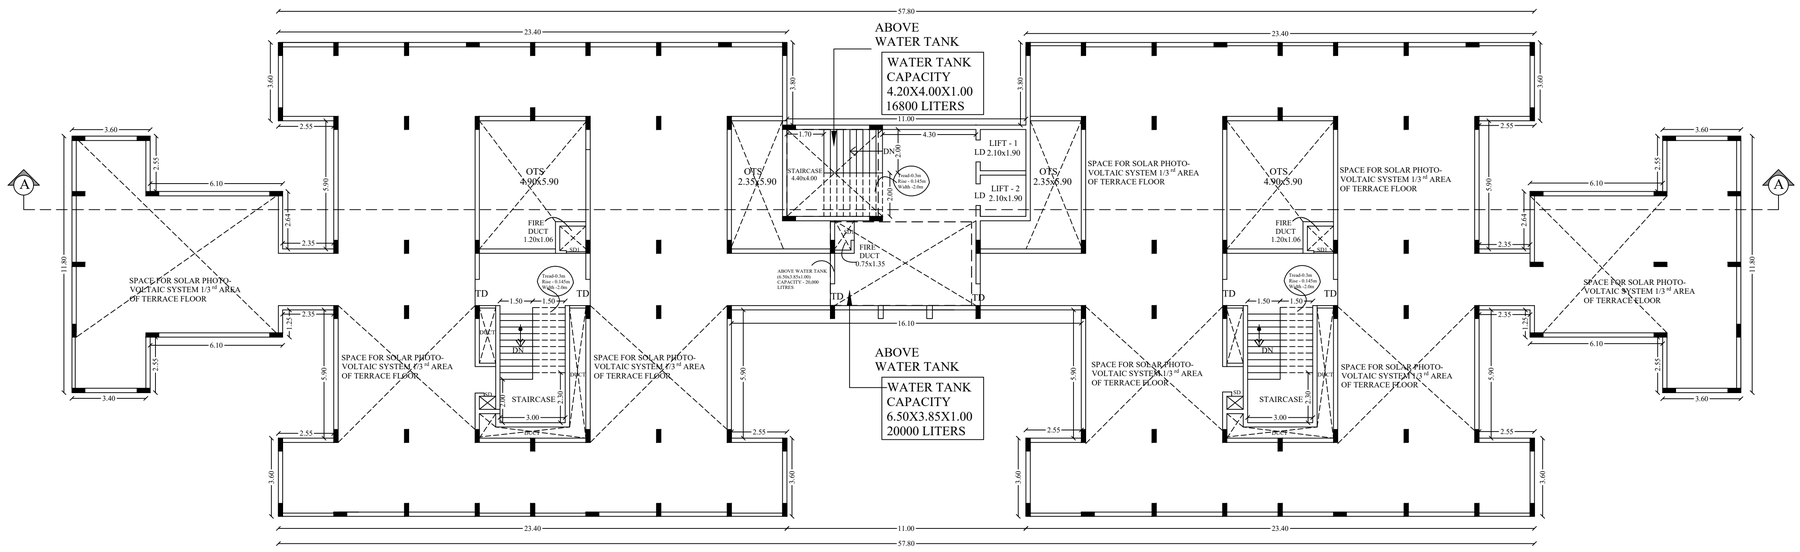

TERRACE FLOOR PLAN

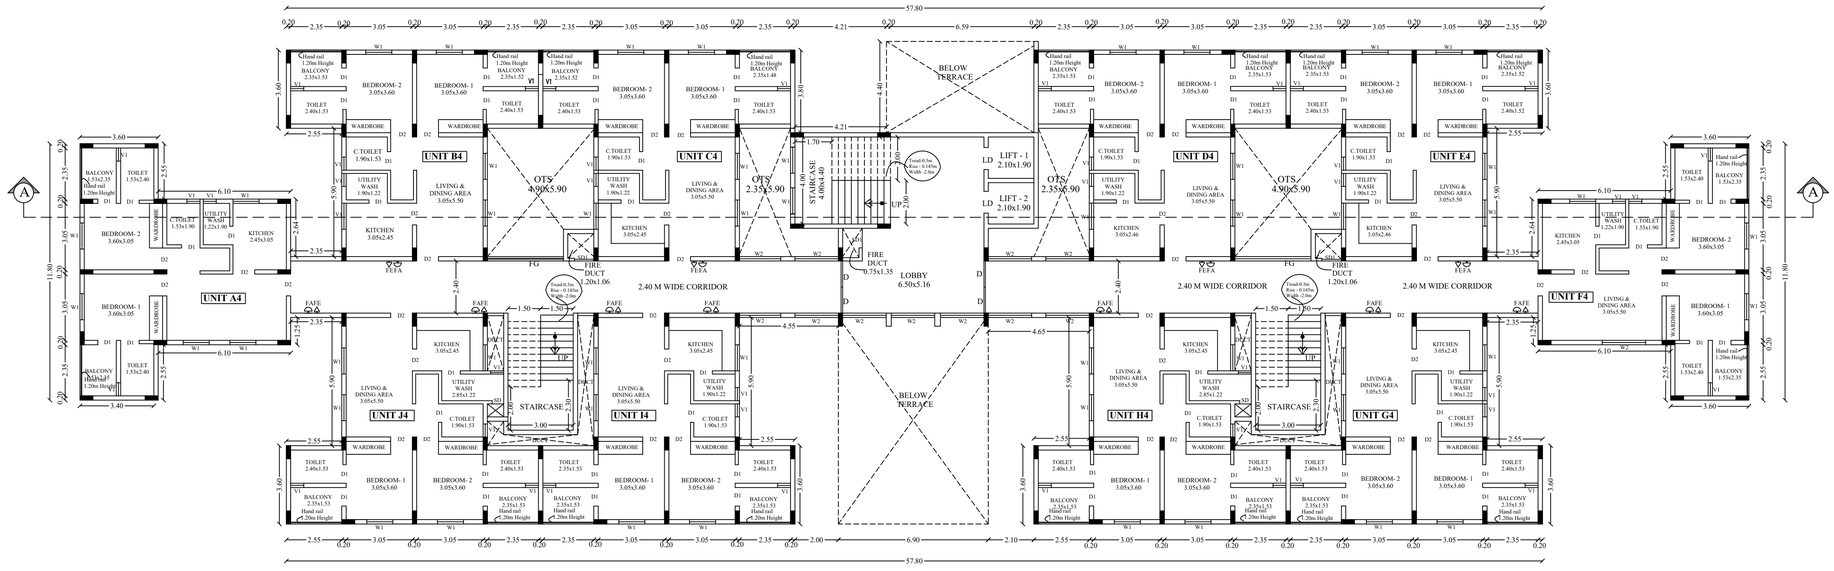

FOURTH FLOOR PLAN

DETAILED PLAN SHOWING THE PROPOSED CONSTRUCTION OF SRI BALAJI VIDYAPEETH MADURAI CAMPUS INSTITUTIONAL BUILDING - HRB AT, R.S.No: **397**/2B, 3B, 4B, 5, 6, 7, 8, 9, 10, 11, 12, 13, **398**/1, 2, 3, 4, 5, **399**/1, 2, 3, 4, 5, 6, 7, 8, 9, **400**/1B,2B,3,4B,5B,6,7B,8,9,10,11,12,13, 14, 15, 16, 17, 18, 19, 20, **401**/1B,5,6 AND **402**/1 IN MELAKOTTAI VILLAGE,R.S.No.**124**/1, 2, 3, 4, 5, 6, 7, 8, 9, 10, 11, 12, 13A, 13B, 14, 15, 16, 17A, 17B, 18, **125**/1, 2A, 2B, 3, 4A, 4B, 4C, 5, **126**/1, 2, 3, 4, 5, 6, 7,8, 9, 10A,10B,11,12, 13, **127**/1A, 1B, 1C, 1D ,2, 3, 4,5 ,6A, 6B, 7, 8A, 8B, 8C, 8D, 8E, 8F, 8G, 8H, **128**/1, 2, 3, 4, 5 ,6, 7, 8, 9, 10, 11, 12, 13, 14, 15, **129**/1, 2, 3, 4, 5, 6, 7 AND **130**/1A IN NADUKOTTAI VILLAGE, THIRUMANGALAM TALUK, N.KAMATCHIPURAM PANCHAYAT MADURAI DISTRICT.

SCALE 1:100 | ALL DIMENSIONS ARE IN METER

AREA STATEMENT

FLOOR NAME	F.S.I AREA (SQ.M)	NON F.S.I AREA (SQ.M)	TOTAL BUILT UP AREA EXCLUDING DEDUCTION	OTS AND DUCT DEDUCTION
STILT FLOOR	-	1283.27	1283.27	-
FIRST FLOOR	1150.28	-	1150.28	110.27
SECOND FLOOR	1078.88	-	1078.88	110.27
THIRD FLOOR	1078.88	-	1078.88	110.27
FOURTH FLOOR	1078.88	-	1078.88	110.27
TERRACE FLOOR HEAD ROOM	-	113.63	113.63	-
TOTAL	**4386.92**	**1396.90**	**5783.82**	**441.08**

DWELLING UNIT AREA

S.NO.	FLOORS	DWELLING UNIT	AREA(SQ.M)
1	FIRST FLOOR TO FIFTH FLOOR TYPICAL	UNIT -A1 TO A4	83.35
2		UNIT -B1 TO B4	82.99
3		UNIT -C1 TO C4	82.99
4		UNIT -D1 TO D4	82.99
5		UNIT -E1 TO E4	82.99
6		UNIT -F1 TO F4	83.35
7		UNIT -G1 TO G4	82.99
8		UNIT -H1 TO H4	82.99
9		UNIT -I1 TO I4	82.99
10		UNIT -J1 TO J4	82.99

JOINERY DETAILS

S.NO.	TYPE	SIZE	DESCRIPTION
01	MD	1.80 X 2.40	MAIN DOOR
02	D1	1.20 X 2.40	DOOR
03	D2	0.85 X 2.40	DOOR
04	D3	1.00 X 2.10	DOOR
05	LD	1.00 X 2.10	LIFT DOOR
06	TD	1.00 X 2.10	TERRACE DOOR
07	FRD	1.00 X 2.10	ELECTRICAL DOOR
08	W1	1.20 X 1.50	WINDOW
09	W2	2.00 X 2.00	WINDOW
10	V1	0.60 X 1.40	VENTILATOR

NOTE

1. FIRE EXTINGUISHER TO BE PROVIDED. FE
2. FIRE ALARM TO BE PROVIDED. FA
3. RAIN WATER HARVESTING SYSTEM WILL BE PROVIDED
4. SOLAR SYSTEM TO BE PROVIDED.
5. STRUCTURE IS DESIGNED SAFELY FOR EARTH QUAKE RESISTANCE
6. WASTE WATER TO BE CONNECTED TO UNDER GROUND SEWAGE SYSTEM
7. MECHANICAL VENTILATION TO BE PROVIDED.

***CAR PARKING PROVIDED - 24NOS**

R. MANIKANDAN, B.E., M.S. (Structures)
Registered Structural Engineer Grade I
SE/GR-I/19/06/154 (CMDA), RSE 130092025(GCC)
COLRGN/SE/GR-I/2019/09/0340(DTCP)
AURA ENGINEERING CONSULTANTS
#8, 50th Street, 7th Avenue, Ashok Nagar,
Chennai - 600 083. Ph: 9790751378

STRUCTURAL ENGINEER

LE. GIRINATH
CA/93/16417
TECHNICALIYA CONSULTANTS PRIVATE LIMITED
OLD NO:23, NEW NO: 41, VASANTHA AVENUE,
MKC NAGAR, R.A. PURAM, CHENNAI 600 028.
24953276, 24953287 24953303 Fax: 24953231

ARCHITECT

Er. V.SUREYA PRAKASH B.E.,
REGISTERED ENGINEER GRADE-I
018/2024/RE-GR-I/DTCP/MADURAI
21B, First Floor, Kannadhasan Street,
S.S.Colony, Madurai-16. Ph: 7373969777


ENGINEER

APPLICANT


BLOCK -13 DOCTOR'S QUARTERS




ELEVATION

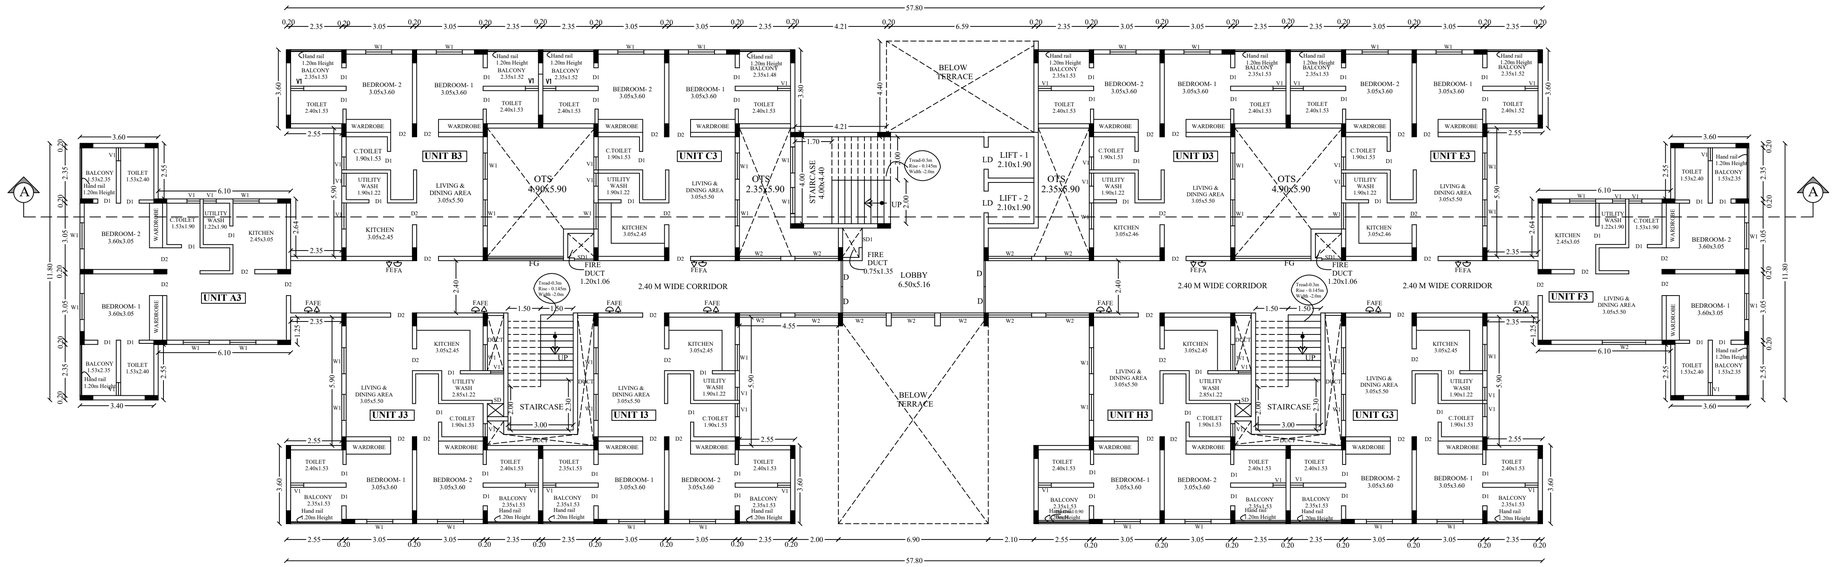

THIRD FLOOR PLAN

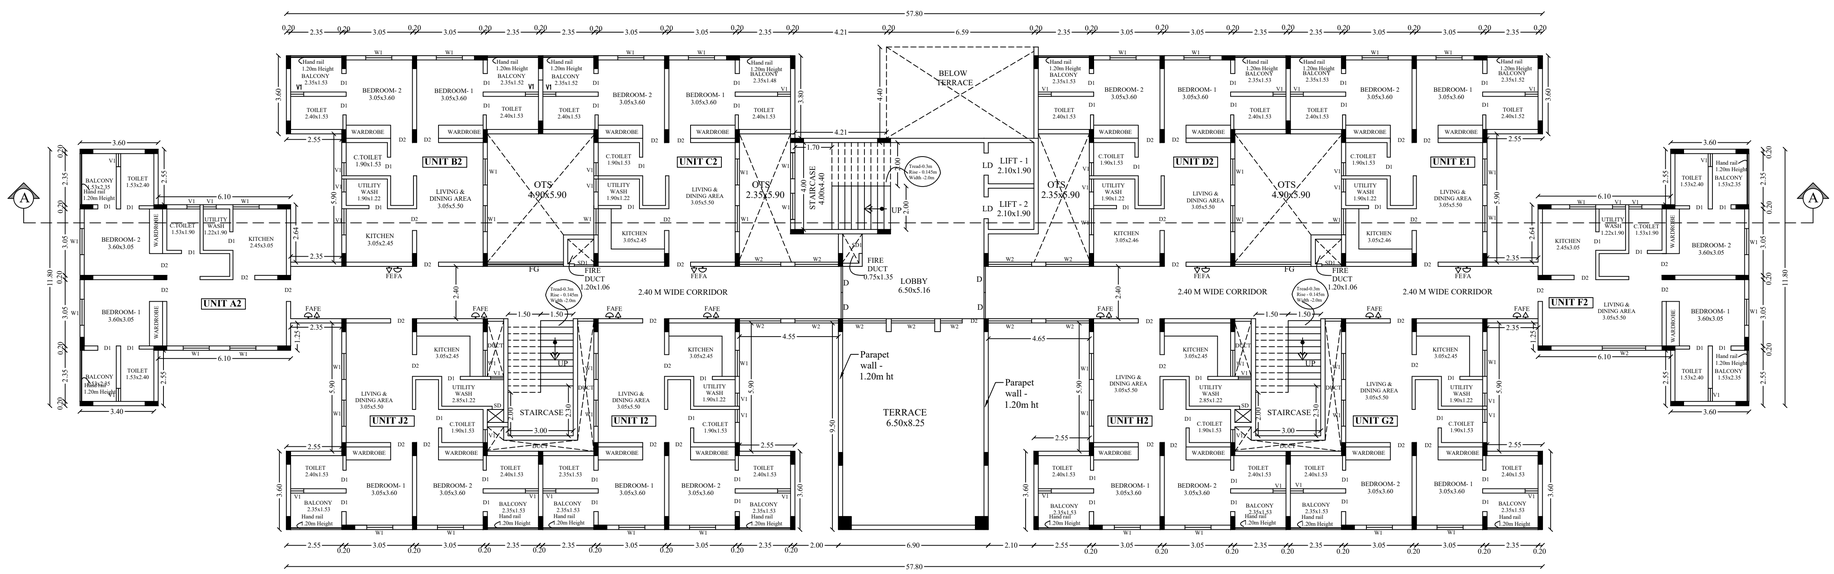

SECOND FLOOR PLAN

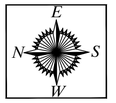

SHEET NO :36/56

DETAILED PLAN SHOWING THE PROPOSED CONSTRUCTION OF SRI BALAJI VIDYAPEETH MADURAI CAMPUS INSTITUTIONAL BUILDING - HRB AT, R.S.No: **397**/2B, 3B, 4B, 5, 6, 7, 8, 9, 10, 11, 12, 13, **398**/1, 2, 3, 4, 5, **399**/1, 2, 3, 4, 5, 6, 7, 8, 9, **400**/1B,2B,3,4B,5B,6,7B,8,9,10,11,12,13, 14, 15, 16, 17, 18, 19, 20, **401**/1B,5,6 AND **402**/1 IN MELAKOTTAI VILLAGE,R.S.No.**124**/1, 2, 3, 4, 5, 6, 7, 8, 9, 10, 11, 12, 13A, 13B, 14, 15, 16, 17A, 17B, 18, **125**/1, 2A, 2B, 3, 4A, 4B, 4C, 5, **126**/1, 2, 3, 4, 5, 6, 7,8, 9, 10A,10B,11,12, 13, **127**/1A, 1B, 1C, 1D ,2, 3, 4,5 ,6A, 6B, 7, 8A, 8B, 8C, 8D, 8E, 8F, 8G, 8H, **128**/1, 2, 3, 4, 5 ,6, 7, 8, 9, 10, 11, 12, 13, 14, 15, **129**/1, 2, 3, 4, 5, 6, 7 AND **130**/1A IN NADUKOTTAI VILLAGE, THIRUMANGALAM TALUK, N.KAMATCHIPURAM PANCHAYAT MADURAI DISTRICT.

SCALE 1:100	ALL DIMENSIONS ARE IN METER

AREA STATEMENT

FLOOR NAME	F.S.I AREA (SQ.M)	NON F.S.I AREA (SQ.M)	TOTAL BUILT UP AREA EXCLUDING DEDUCTION	OTS AND DUCT DEDUCTION
STILT FLOOR	-	1283.27	1283.27	-
FIRST FLOOR	1150.28	-	1150.28	110.27
SECOND FLOOR	1078.88	-	1078.88	110.27
THIRD FLOOR	1078.88	-	1078.88	110.27
FOURTH FLOOR	1078.88	-	1078.88	110.27
TERRACE FLOOR HEAD ROOM	-	113.63	113.63	-
TOTAL	**4386.92**	**1396.90**	**5783.82**	**441.08**

DWELLING UNIT AREA

S.NO.	FLOORS	DWELLING UNIT	AREA (SQ.M)
1	FIRST FLOOR TO FIFTH FLOOR TYPICAL	UNIT -A1 TO A4	83.35
2		UNIT -B1 TO B4	82.99
3		UNIT -C1 TO C4	82.99
4		UNIT -D1 TO D4	82.99
5		UNIT -E1 TO E4	82.99
6		UNIT -F1 TO F4	83.35
7		UNIT -G1 TO G4	82.99
8		UNIT -H1 TO H4	82.99
9		UNIT -I1 TO I4	82.99
10		UNIT -J1 TO J4	82.99

JOINERY DETAILS

S.NO.	TYPE	SIZE	DESCRIPTION
01	MD	1.80 X 2.40	MAIN DOOR
02	D1	1.20 X 2.40	DOOR
03	D2	0.85 X 2.40	DOOR
04	D3	1.00 X 2.10	DOOR
05	LD	1.00 X 2.10	LIFT DOOR
06	TD	1.00 X 2.10	TERRACE DOOR
07	FRD	1.00 X 2.10	ELECTRICAL DOOR
08	W1	1.20 X 1.50	WINDOW
09	W2	2.00 X 2.00	WINDOW
10	V1	0.60 X 1.40	VENTILATOR

NOTE

1. FIRE EXTINGUISHER TO BE PROVIDED. FE
2. FIRE ALARM TO BE PROVIDED. FA
3. RAIN WATER HARVESTING SYSTEM WILL BE PROVIDED
4. SOLAR SYSTEM TO BE PROVIDED.
5. STRUCTURE IS DESIGNED SAFELY FOR EARTH QUAKE RESISTANCE
6. WASTE WATER TO BE CONNECTED TO UNDER GROUND SEWAGE SYSTEM
7. MECHANICAL VENTILATION TO BE PROVIDED.

***CAR PARKING PROVIDED - 24NOS**

R. MANIKANDAN, M.E., (Structures)
Registered Structural Engineer Grade I
SE/GR-I/19/06/154 (CMDA), BSE 190092025(GCC)
CSLRGI/SE/Gr-I/2019/09/034(DTCP)
AURA ENGINEERING CONSULTANTS
#8, 50th Street, 7th Avenue, Ashok Nagar,
Chennai - 600 083. Ph: 9790751378

STRUCTURAL ENGINEER

LE. GIRINATH
CA/93/16417
TECHNICALIYA CONSULTANTS PRIVATE LIMITED
OLD NO:25, NEW NO: 49, VASANTHA AVENUE,
MKC NAGAR, R.A. PURAM, CHENNAI 600 028.
24933278, 24933287 24953303 Fax: 24[illegible]


ARCHITECT

Er. V.SUREYA PRAKASH B.E.,
REGISTERED ENGINEER GRADE-I
018/2024/RE-GR-I/DTCP/MADURAI
21B, First Floor, Kannadhasan Street,
S.S.Colony, Madurai-16. Ph: 7373969777


ENGINEER

APPLICANT


BLOCK -13 DOCTOR'S QUARTERS

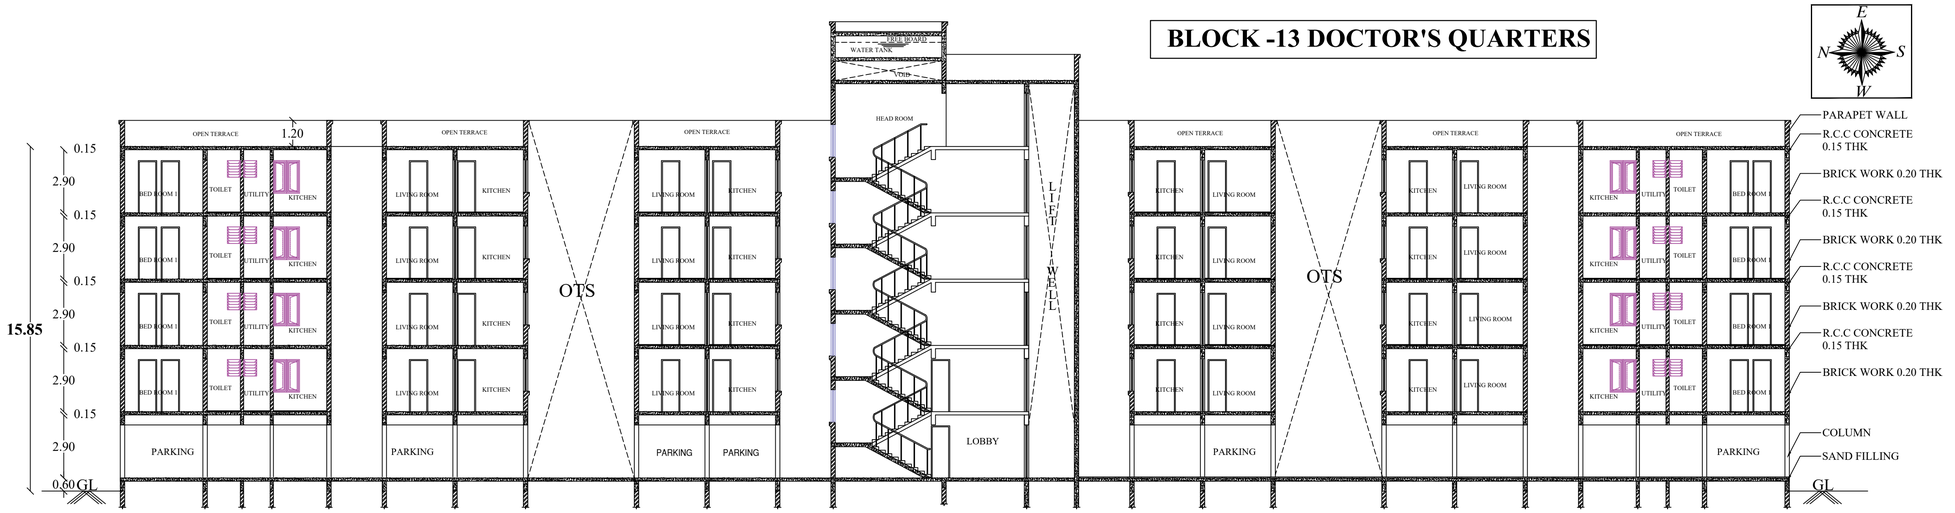

SECTION ON-'AA'

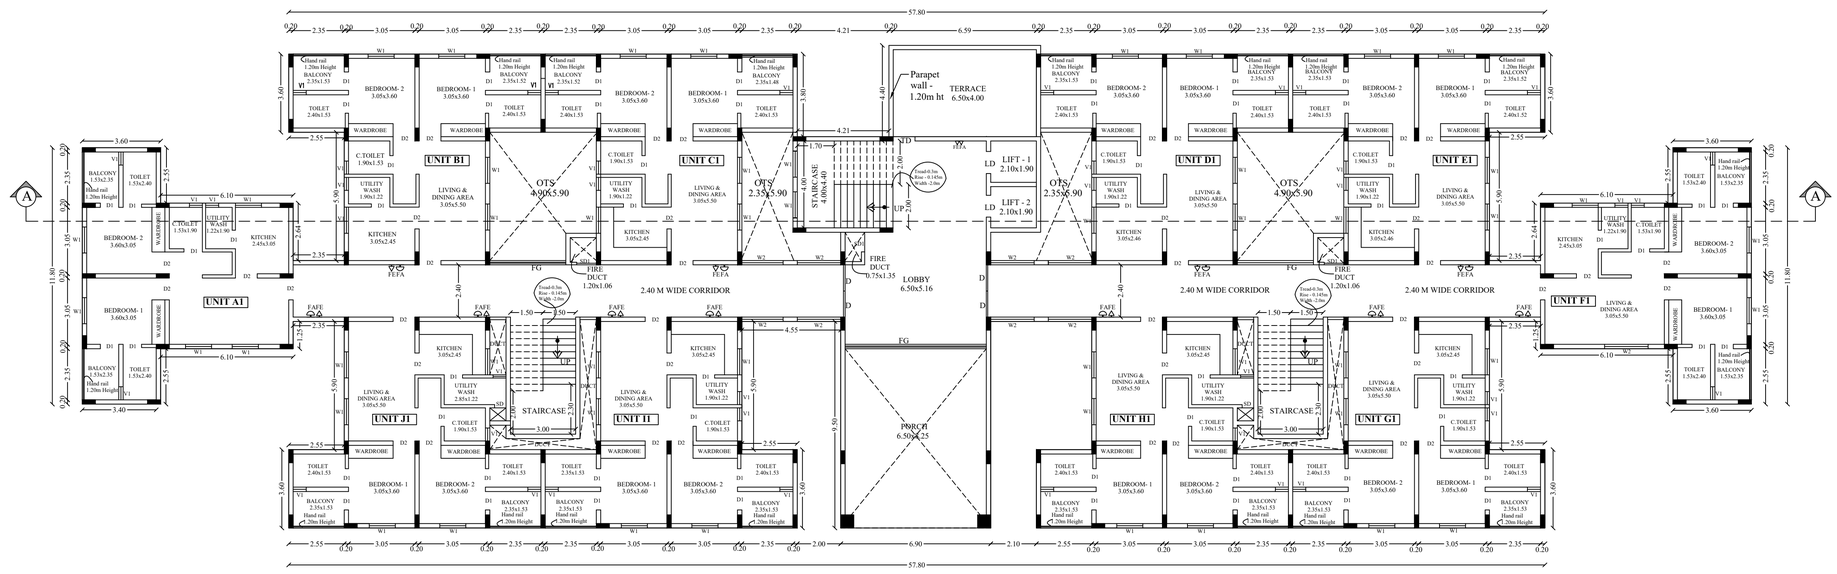

FIRST FLOOR PLAN

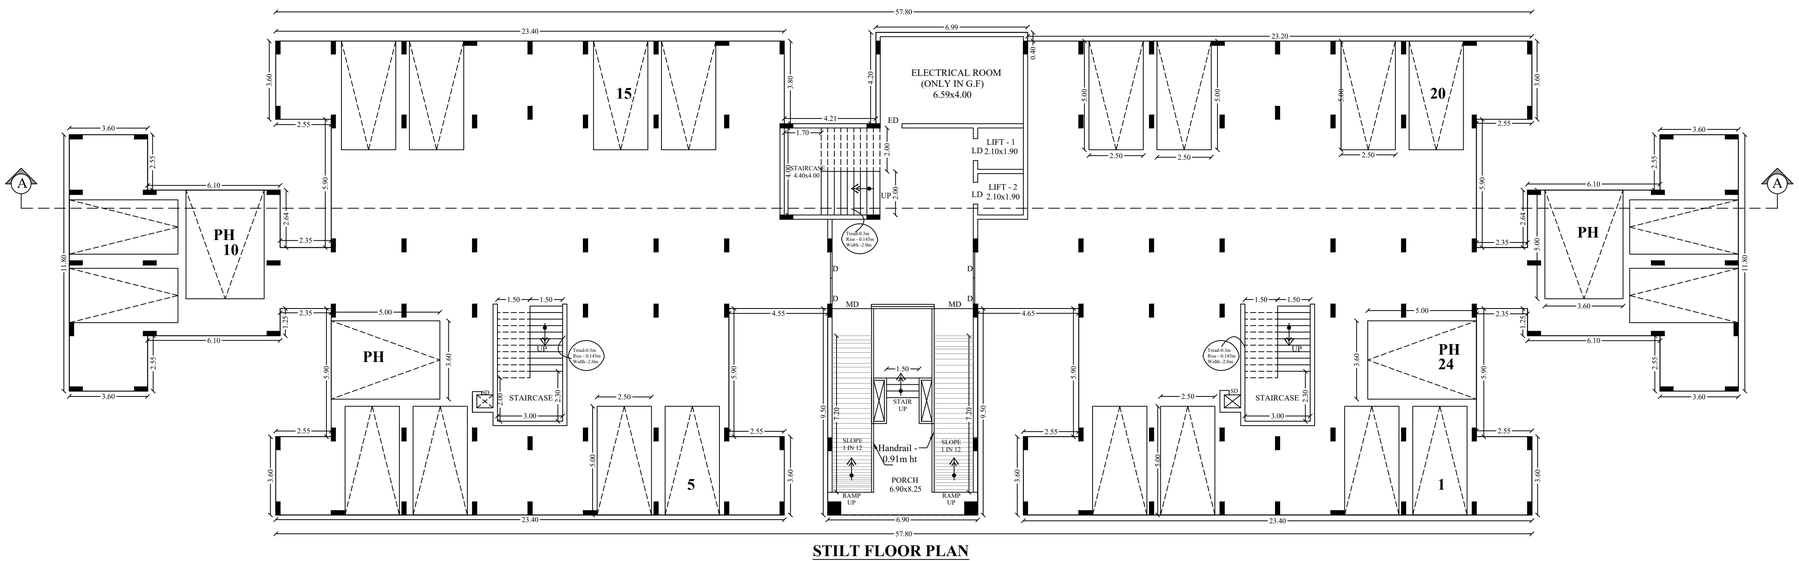

STILT FLOOR PLAN

SHEET NO :35/56

DETAILED PLAN SHOWING THE PROPOSED CONSTRUCTION OF SRI BALAJI VIDYAPEETH MADURAI CAMPUS INSTITUTIONAL BUILDING - HRB AT, R.S.No: **397**/2B, 3B, 4B, 5, 6, 7, 8, 9, 10, 11, 12, 13, **398**/1, 2, 3, 4, 5, **399**/1, 2, 3, 4, 5, 6, 7, 8, 9, **400**/1B,2B,3,4B,5B,6,7B,8,9,10,11,12,13, 14, 15, 16, 17, 18, 19, 20, **401**/1B,5,6 AND **402**/1 IN MELAKOTTAI VILLAGE,R.S.No.**124**/1, 2, 3, 4, 5, 6, 7, 8, 9, 10, 11, 12, 13A, 13B, 14, 15, 16, 17A, 17B, 18, **125**/1, 2A, 2B, 3, 4A, 4B, 4C, 5, **126**/1, 2, 3, 4, 5, 6, 7,8, 9, 10A,10B,11,12, 13, **127**/1A, 1B, 1C, 1D ,2, 3, 4,5 ,6A, 6B, 7, 8A, 8B, 8C, 8D, 8E, 8F, 8G, 8H, **128**/1, 2, 3, 4, 5 ,6, 7, 8, 9, 10, 11, 12, 13, 14, 15, **129**/1, 2, 3, 4, 5, 6, 7 AND **130**/1A IN NADUKOTTAI VILLAGE, THIRUMANGALAM TALUK, N.KAMATCHIPURAM PANCHAYAT MADURAI DISTRICT.

SCALE 1:100 | ALL DIMENSIONS ARE IN METER

AREA STATEMENT

FLOOR NAME	F.S.I AREA (SQ.M)	NON F.S.I AREA (SQ.M)	TOTAL BUILT UP AREA EXCLUDING DEDUCTION	OTS AND DUCT DEDUCTION
STILT FLOOR	-	1283.27	1283.27	-
FIRST FLOOR	1150.28	-	1150.28	110.27
SECOND FLOOR	1078.88	-	1078.88	110.27
THIRD FLOOR	1078.88	-	1078.88	110.27
FOURTH FLOOR	1078.88	-	1078.88	110.27
TERRACE FLOOR HEAD ROOM	-	113.63	113.63	-
TOTAL	**4386.92**	**1396.90**	**5783.82**	**441.08**

DWELLING UNIT AREA

S.NO.	FLOORS	DWELLING UNIT	AREA(SQ.M)
1	FIRST FLOOR TO FIFTH FLOOR TYPICAL	UNIT -A1 TO A4	83.35
2		UNIT -B1 TO B4	82.99
3		UNIT -C1 TO C4	82.99
4		UNIT -D1 TO D4	82.99
5		UNIT -E1 TO E4	82.99
6		UNIT -F1 TO F4	83.35
7		UNIT -G1 TO G4	82.99
8		UNIT -H1 TO H4	82.99
9		UNIT -I1 TO I4	82.99
10		UNIT -J1 TO J4	82.99

JOINERY DETAILS

S.NO.	TYPE	SIZE	DESCRIPTION
01	MD	1.80 X 2.40	MAIN DOOR
02	D1	1.20 X 2.40	DOOR
03	D2	0.85 X 2.40	DOOR
04	D3	1.00 X 2.10	DOOR
05	LD	1.00 X 2.10	LIFT DOOR
06	TD	1.00 X 2.10	TERRACE DOOR
07	FRD	1.00 X 2.10	ELECTRICAL DOOR
08	W1	1.20 X 1.50	WINDOW
09	W2	2.00 X 2.00	WINDOW
10	V1	0.60 X 1.40	VENTILATOR

NOTE

1. FIRE EXTINGUISHER TO BE PROVIDED. FE
2. FIRE ALARM TO BE PROVIDED. FA
3. RAIN WATER HARVESTING SYSTEM WILL BE PROVIDED
4. SOLAR SYSTEM TO BE PROVIDED.
5. STRUCTURE IS DESIGNED SAFELY FOR EARTH QUAKE RESISTANCE
6. WASTE WATER TO BE CONNECTED TO UNDER GROUND SEWAGE SYSTEM
7. MECHANICAL VENTILATION TO BE PROVIDED.

***CAR PARKING PROVIDED - 24NOS**

R. MANIKANDAN, B.E., M.S. (Structures)
Registered Structural Engineer Grade I
SE/GR-I/19/06/154 (MADA), RSE No.2019215(GCC)
CSLRGN/SE/Gr-I/2019/09/024(DTCP)
AURA ENGINEERING CONSULTANTS
#4-B, 50th Street, 7th Avenue, Ashok Nagar,
Chennai - 600 083. Ph: 9790751378

STRUCTURAL ENGINEER

L.E. GIRINATH
CA/93/16417
TECHNICALIYA CONSULTANTS PRIVATE LIMITED
OLD NO:21, NEW NO: 41, VASANTHA AVENUE,
MHC NAGAR, R.A. PURAM, CHENNAI
24933278, 24933287 24953303 Fax:


ARCHITECT

Er. V.SUREYA PRAKASH B.E.,
REGISTERED ENGINEER GRADE-I
018/2024/RE-GR-I/DTCP/MADURAI
21B, First Floor, Kannadhasan Street,
S.S.Colony, Madurai-16. Ph: 7373969777


ENGINEER

APPLICANT


BLOCK -12 SUMP & PUMP ROOM

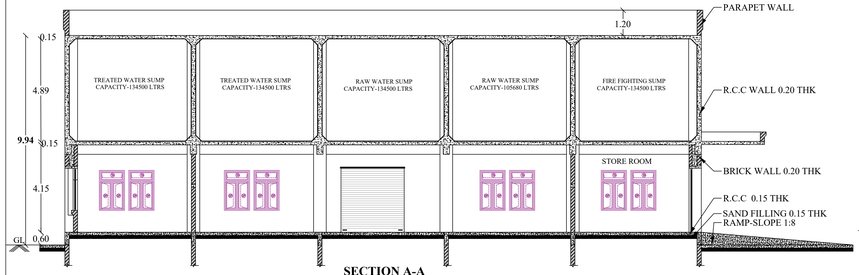


SECTION A-A

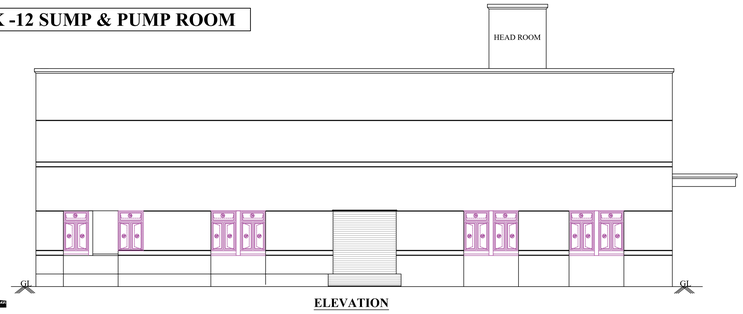


ELEVATION

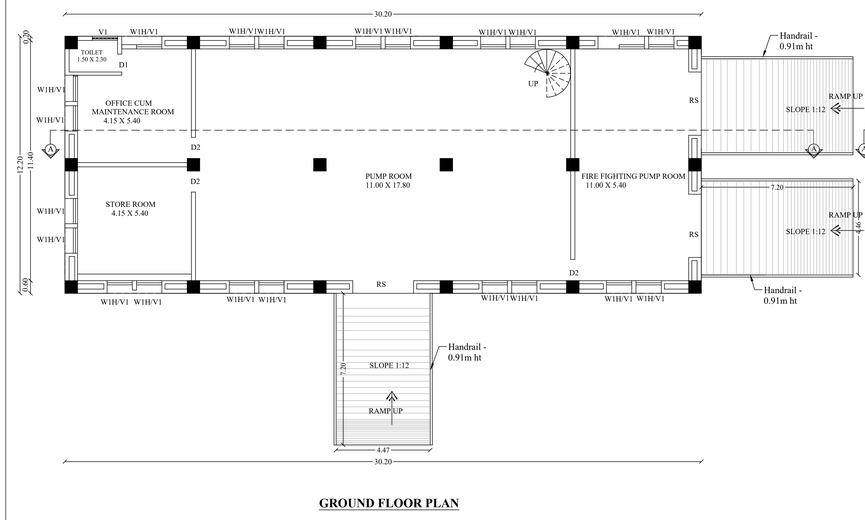


GROUND FLOOR PLAN

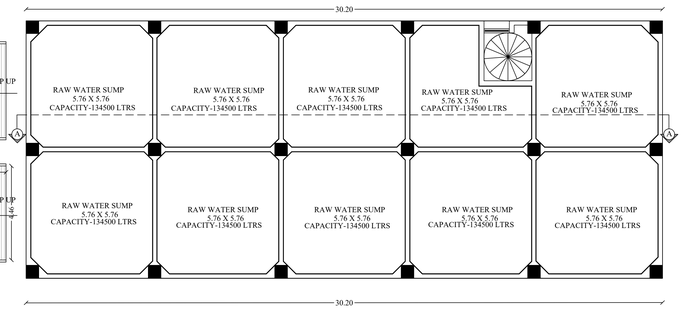

FIRST FLOOR PLAN-SUMP

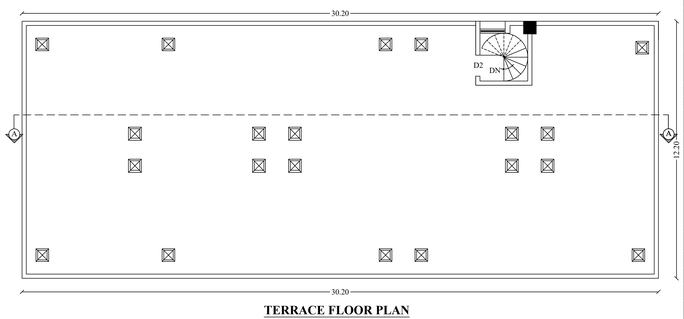

TERRACE FLOOR PLAN

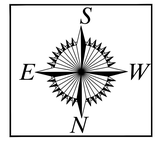

SHEET NO :34/56

DETAILED PLAN SHOWING THE PROPOSED CONSTRUCTION OF SRI BALAJI VIDYAPEETH MADURAI CAMPUS INSTITUTIONAL BUILDING -HRB) AT, R.S.No: **397**/2B, 3B, 4B, 5, 6, 7, 8, 9, 10, 11, 12, 13, **398**/1, 2, 3, 4, 5, 399/1, 2, 3, 4, 5, 6, 7, 8, 9, **400**/1B,2B,3,4B,5B,6,7B,8,9,10,11,12,13, 14, 15, 16, 17, 18, 19, 20, **401**/1B,5,6 AND **402**/1 IN MELAKOTTAI VILLAGE,R.S.No.**124**/1, 2, 3, 4, 5, 6, 7, 8, 9, 10, 11, 12, 13A, 13B, 14, 15, 16, 17A, 17B, 18, **125**/1, 2A, 2B, 3, 4A, 4B, 4C, 5, **126**/1, 2, 3, 4, 5, 6, 7,8, 9, 10A,10B,11,12, 13, **127**/1A, 1B, 1C, 1D ,2, 3, 4,5 ,6A, 6B, 7, 8A, 8B, 8C, 8D, 8E, 8F, 8G, 8H, **128**/1, 2, 3, 4, 5 ,6, 7, 8, 9, 10, 11, 12, 13, 14, 15, **129**/1, 2, 3, 4, 5, 6, 7 AND **130**/1A IN NADUKOTTAI VILLAGE, THIRUMANGALAM TALUK, N.KAMATCHIPURAM PANCHAYAT MADURAI DISTRICT.

SCALE 1:100 | ALL DIMENSIONS ARE IN METER

AREA STATEMENT - BLOCK 11

FLOOR NAME	F.S.I AREA (SQ.M)	NON F.S.I AREA (SQ.M)	TOTAL BUILT UP AREA EXCLUDING DEDUCTION	OTS AND DUCT DEDUCTION
GROUND FLOOR	447.19	-	447.19	-
TOTAL	**447.19**	-	**447.19**	-

AREA STATEMENT - BLOCK 12

FLOOR NAME	F.S.I AREA (SQ.M)	NON F.S.I AREA (SQ.M)	TOTAL BUILT UP AREA EXCLUDING DEDUCTION	OTS AND DUCT DEDUCTION
GROUND FLOOR	368.44	-	368.44	-
FIRST FLOOR	368.44	-	368.44	-
TERRACE FLOOR HEADROOM	-	8.10	8.10	-
TOTAL	**736.88**	**8.10**	**744.98**	-

JOINERY DETAILS - BLOCK 11

SL.NO	TYPE	DESCRIPTION	SIZE
1	RS	ROLLING SHUTTER	3.60 X 3.00
2	D	DOOR	0.85 X 2.10
3	D1	DOOR	1.00 X 2.10
4	D2	DOOR	1.50 X 2.10
5	W1	WINDOW	3.60 X 2.00
6	W2	WINDOW	3.34 X 2.00
7	W3	WINDOW	1.61 X 2.00


JOINERY DETAILS - BLOCK 12

SL.NO	TYPE	DESCRIPTION	SIZE
1	MD	MAINDOOR	3.20 X 3.00
2	D1	DOOR	0.85 X 2.10
3	D2	DOOR	0.90 X 2.10
4	D3	DOOR	0.90 X 2.10
5	TD	DOOR	0.90 X 2.10
6	W1	WINDOW	2.40 X 2.00
7	V1	VENTILATOR	2.40 X 2.00


NOTE

1. FIRE EXTINGUISHER TO BE PROVIDED. FE △
2. FIRE ALARM TO BE PROVIDE. FA △
3. RAIN WATER HARVESTING SYSTEM WILL BE PROVIDED
4. SOLAR SYSTEM TO BE PROVIDED.
5. STRUCTURE IS DESIGNED SAFELY FOR EARTH QUAKE RESISTANCE
6. WASTE WATER TO BE CONNECTED TO UNDER GROUND SEWAGE SYSTEM
7. MECHANICAL VENTILATION TO BE PROVIDED.


BLOCK -11 SUBSTATION

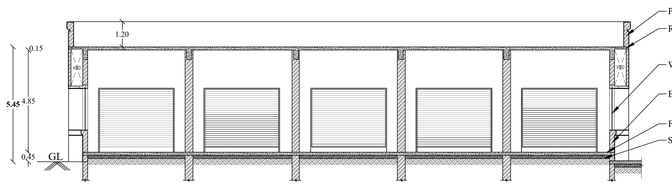


SECTION A-A

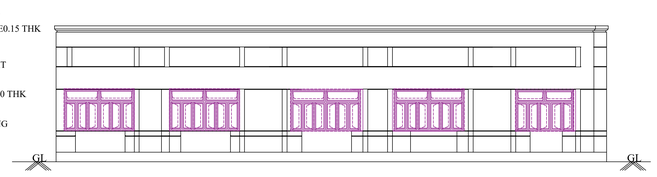


ELEVATION -A

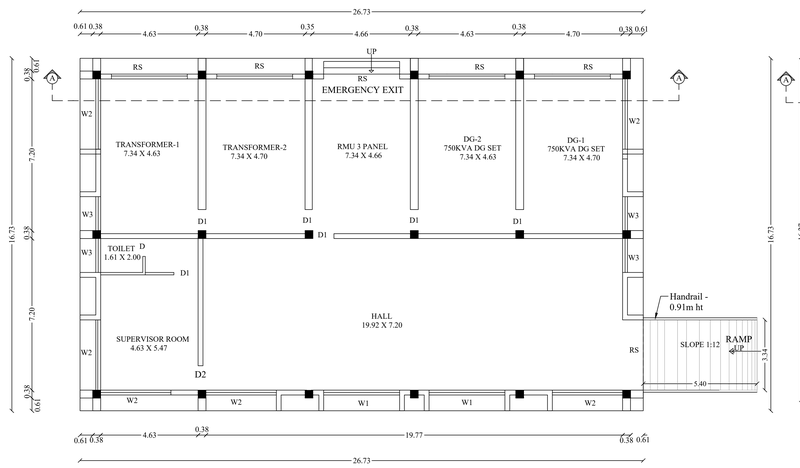

GROUND FLOOR PLAN

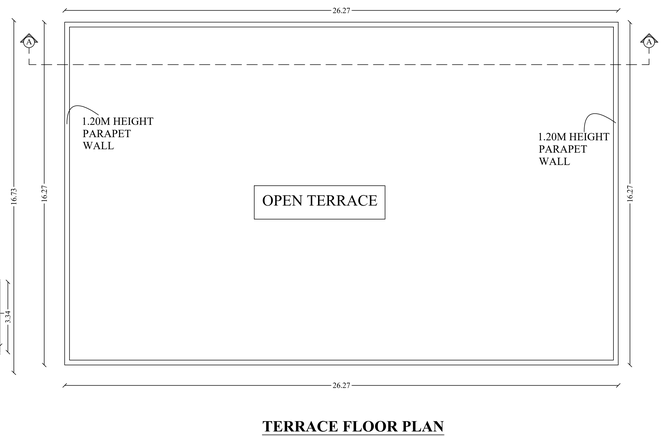

TERRACE FLOOR PLAN

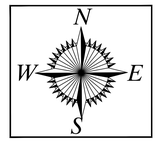

LE. GIRINATH
CA/93/18417
TECHNICALIYA CONSULTANTS PRIVATE LIMITED
OLD NO:25, NEW NO: 41, VASANTHA AVENUE,
MHC NAGAR, R.A. PURAM, CHENNAI
24933278, 24933287 24953303 Fax:

ARCHITECT

R. MANIKANDAN
Registered Structural Engineer Grade I
SE/GR-I/19/56/154 (CMDA), RSE 102692025(GCC)
CGLRGN/SE/Gr-I/2019/69/030(DTCP)
AURA ENGINEERING CONSULTANTS
#8, 50th Street, 7th Avenue, Ashok Nagar,
Chennai - 600 083. Ph: 9790751378

STRUCTURAL ENGINEER


Er. V.SUREYA PRAKASH B.E.,
REGISTERED ENGINEER GRADE-I
018/2024/RE-GR-I/DTCP/MADURAI
21B, First Floor, Kannadhasan Street,
S.S.Colony, Madurai-16. Ph: 7373969777

ENGINEER

APPLICANT

DETAILED PLAN SHOWING THE PROPOSED CONSTRUCTION OF SRI BALAJI VIDYAPEETH MADURAI CAMPUS INSTITUTIONAL BUILDING - HRB AT, R.S.No: **397**/2B, 3B, 4B, 5, 6, 7, 8, 9, 10, 11, 12, 13, **398**/1, 2, 3, 4, 5, 399/1, 2, 3, 4, 5, 6, 7, 8, 9, **400**/1B,2B,3,4B,5B,6,7B,8,9,10,11,12,13, 14, 15, 16, 17, 18, 19, 20, **401**/1B,5,6 AND **402**/1 IN MELAKOTTAI VILLAGE,R.S.No.**124**/1, 2, 3, 4, 5, 6, 7, 8, 9, 10, 11, 12, 13A, 13B, 14, 15, 16, 17A, 17B, 18, **125**/1, 2A, 2B, 3, 4A, 4B, 4C, 5, **126**/1, 2, 3, 4, 5, 6, 7,8, 9, 10A,10B,11,12, 13, **127**/1A, 1B, 1C, 1D ,2, 3, 4,5 ,6A, 6B, 7, 8A, 8B, 8C, 8D, 8E, 8F, 8G, 8H, **128**/1, 2, 3, 4, 5 ,6, 7, 8, 9, 10, 11, 12, 13, 14, 15, **129**/1, 2, 3, 4, 5, 6, 7 AND **130**/1A IN NADUKOTTAI VILLAGE, THIRUMANGALAM TALUK, N.KAMATCHIPURAM PANCHAYAT MADURAI DISTRICT.

SHEET NO :33/56

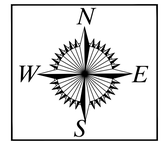

BLOCK -10 PHARMACY COLLEGE



SECTION - AA



FRONT ELEVATION

SCALE : 1:100 | ALL DIMENSIONS ARE IN METER

AREA STATEMENT

FLOOR NAME	F.S.I AREA (SQ.M)	NON F.S.I AREA (SQ.M)	TOTAL BUILT UP AREA EXCLUDING DEDUCTION	OTS AND DUCT DEDUCTION
GROUND FLOOR	1519.67	-	1519.67	83.85
FIRST FLOOR	1442.08	-	1442.08	83.85
SECOND FLOOR	1442.08	-	1442.08	83.85
THIRD FLOOR	1442.08	-	1442.08	83.85
FOURTH FLOOR	1442.08	-	1442.08	83.85
FIFTH FLOOR	1442.08	-	1442.08	83.85
SIXTH FLOOR	1442.08	-	1442.08	83.85
TERRACE FLOOR HEAD ROOM	-	145.01	145.01	-
TOTAL	**10172.15**	**145.01**	**10317.16**	**586.95**

SCHEDULE OF JOINERY

SL.NO	TYPE	DESCRIPTION	SIZE
1	MD	MAINDOOR	6.90 X 3.00
2	D1	DOOR	0.60 X 2.10
3	D2	DOOR	1.00 X 2.10
4	D3	DOOR	1.50 X 2.10
5	ED	DOOR	1.50 X 2.10
6	TD	DOOR	1.00 X 2.10
7	W1	WINDOW	2.40 X 2.00
8	V1	VENTILATOR	2.40 X 0.60

NOTE

1. FIRE EXTINGUISHER TO BE PROVIDED. FE
2. FIRE ALARM TO BE PROVIDED. FA
3. RAIN WATER HARVESTING SYSTEM WILL BE PROVIDED
4. SOLAR SYSTEM TO BE PROVIDED.
5. STRUCTURE IS DESIGNED SAFELY FOR EARTH QUAKE RESISTANCE
6. WASTE WATER TO BE CONNECTED TO UNDER GROUND SEWAGE SYSTEM
7. MECHANICAL VENTILATION TO BE PROVIDED.

L.E. GIRINATH
CA/93/16417
TECHNICALIYA CONSULTANTS PRIVATE LIMITED
OLD NO:25, NEW NO: 41, VASANTHA AVENUE,
MRC NAGAR, R.A. PURAM, CHENNAI 600 [illegible]
24933278, 24933287 24953303 Fax: 24[illegible]

ARCHITECT

R. MANIKANDAN, B.Tech, (Structures)
Registered Structural Engineer Grade I
SE/GR-I/19/06/154 (CMDA), RSE 100692025(GCC)
CGLRGN/SE/Gr-I/2019/09/030(DTCP)
AURA ENGINEERING CONSULTANTS
#8, 50th Street, 7th Avenue, Ashok Nagar,
Chennai - 600 083. Ph: 9790751378

STRUCTURAL ENGINEERING

Er. V.SUREYA PRAKASH B.E.,
REGISTERED ENGINEER GRADE-I
018/2024/RE-GR-I/DTCP/MADURAI
21B, First Floor, Kannadhasan Street,
S.S.Colony, Madurai-16. Ph: 7373969777

ENGINEER


APPLICANT

DETAILED PLAN SHOWING THE PROPOSED CONSTRUCTION OF SRI BALAJI VIDYAPEETH MADURAI CAMPUS INSTITUTIONAL BUILDING - HRB AT, R.S.No: **397**/2B, 3B, 4B, 5, 6, 7, 8, 9, 10, 11, 12, 13, **398**/1, 2, 3, 4, 5, 399/1, 2, 3, 4, 5, 6, 7, 8, 9, **400**/1B,2B,3,4B,5B,6,7B,8,9,10,11,12,13, 14, 15, 16, 17, 18, 19, 20, **401**/1B,5,6 AND **402**/1 IN MELAKOTTAI VILLAGE,R.S.No.**124**/1, 2, 3, 4, 5, 6, 7, 8, 9, 10, 11, 12, 13A, 13B, 14, 15, 16, 17A, 17B, 18, **125**/1, 2A, 2B, 3, 4A, 4B, 4C, 5, **126**/1, 2, 3, 4, 5, 6, 7,8, 9, 10A,10B,11,12, 13, **127**/1A, 1B, 1C, 1D ,2, 3, 4,5 ,6A, 6B, 7, 8A, 8B, 8C, 8D, 8E, 8F, 8G, 8H, **128**/1, 2, 3, 4, 5 ,6, 7, 8, 9, 10, 11, 12, 13, 14, 15, **129**/1, 2, 3, 4, 5, 6, 7 AND **130**/1A IN NADUKOTTAI VILLAGE, THIRUMANGALAM TALUK, N.KAMATCHIPURAM PANCHAYAT MADURAI DISTRICT.


SHEET NO :32/56

N W E S

BLOCK -10 PHARMACY COLLEGE

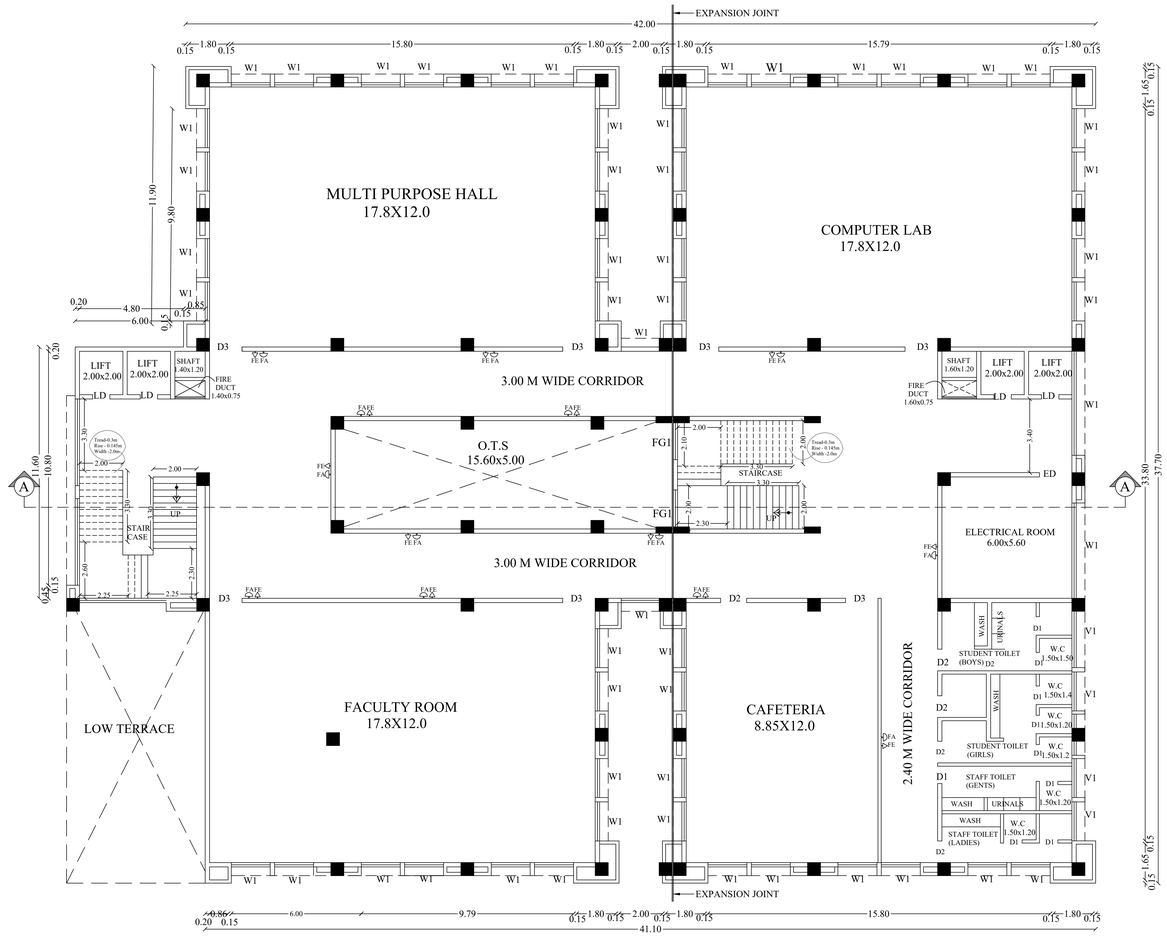

SIXTH FLOOR PLAN
(MECHANICAL VENTILATION PROVIDED)

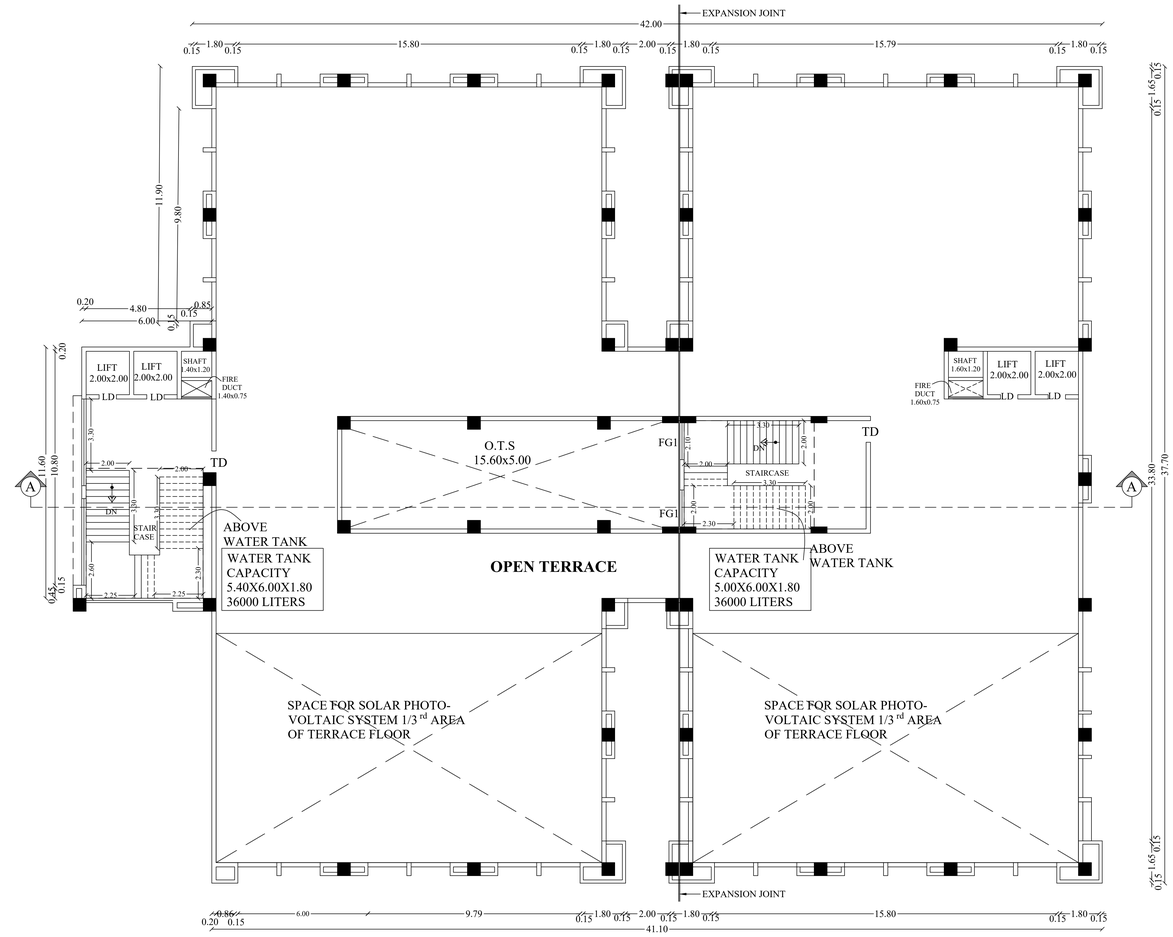

TERRACE FLOOR PLAN

SCALE : 1:100 | ALL DIMENSIONS ARE IN METER

AREA STATEMENT

FLOOR NAME	F.S.I AREA (SQ.M)	NON F.S.I AREA (SQ.M)	TOTAL BUILT UP AREA EXCLUDING DEDUCTION	OTS AND DUCT DEDUCTION
GROUND FLOOR	1519.67	-	1519.67	83.85
FIRST FLOOR	1442.08	-	1442.08	83.85
SECOND FLOOR	1442.08	-	1442.08	83.85
THIRD FLOOR	1442.08	-	1442.08	83.85
FOURTH FLOOR	1442.08	-	1442.08	83.85
FIFTH FLOOR	1442.08	-	1442.08	83.85
SIXTH FLOOR	1442.08	-	1442.08	83.85
TERRACE FLOOR HEAD ROOM	-	145.01	145.01	-
TOTAL	**10172.15**	**145.01**	**10317.16**	**586.95**

SCHEDULE OF JOINERY

SL.NO	TYPE	DESCRIPTION	SIZE
1	MD	MAINDOOR	6.90 X 3.00
2	D1	DOOR	0.60 X 2.10
3	D2	DOOR	1.00 X 2.10
4	D3	DOOR	1.50 X 2.10
5	ED	DOOR	1.50 X 2.10
6	TD	DOOR	1.00 X 2.10
7	W1	WINDOW	2.40 X 2.00
8	V1	VENTILATOR	2.40 X 0.60

NOTE

1. FIRE EXTINGUISHER TO BE PROVIDED. FE
2. FIRE ALARM TO BE PROVIDED. FA
3. RAIN WATER HARVESTING SYSTEM WILL BE PROVIDED
4. SOLAR SYSTEM TO BE PROVIDED.
5. STRUCTURE IS DESIGNED SAFELY FOR EARTH QUAKE RESISTANCE
6. WASTE WATER TO BE CONNECTED TO UNDER GROUND SEWAGE SYSTEM
7. MECHANICAL VENTILATION TO BE PROVIDED.

L.E. GIRINATH CA/93/16447 TECHNICALIVA CONSULTANTS PRIVATE LIMITED OLD NO:25, NEW NO: 41, VASANTHA AVENUE, MRC NAGAR, R.A. PURAM, CHENNAI 600 028. 24933278, 24933287 24953303 Fax: 24[illegible]

ARCHITECT

R. MANIKANDAN, M.E., (Structures) Registered Structural Engineer Grade I SE/GR-I/19/06/154 (CMDA), RSE 100692025(GCC) CGLRGN/SE/Gr-I/2019/09/030(DTCP) AURA ENGINEERING CONSULTANTS #8, 50th Street, 7th Avenue, Ashok Nagar, Chennai - 600 083. Ph: 9790751378

STRUCTURAL ENGINEERING

Er. V.SUREYA PRAKASH B.E., REGISTERED ENGINEER GRADE-I 018/2024/RE-GR-I/DTCP/MADURAI 21B, First Floor, Kannadhasan Street, S.S.Colony, Madurai-16. Ph: 7373969777

ENGINEER


APPLICANT

DETAILED PLAN SHOWING THE PROPOSED CONSTRUCTION OF SRI BALAJI VIDYAPEETH MADURAI CAMPUS INSTITUTIONAL BUILDING - HRB AT, R.S.No: **397**/2B, 3B, 4B, 5, 6, 7, 8, 9, 10, 11, 12, 13, **398**/1, 2, 3, 4, 5, 399/1, 2, 3, 4, 5, 6, 7, 8, 9, **400**/1B,2B,3,4B,5B,6,7B,8,9,10,11,12,13, 14, 15, 16, 17, 18, 19, 20, **401**/1B,5,6 AND **402**/1 IN MELAKOTTAI VILLAGE,R.S.No.**124**/1, 2, 3, 4, 5, 6, 7, 8, 9, 10, 11, 12, 13A, 13B, 14, 15, 16, 17A, 17B, 18, **125**/1, 2A, 2B, 3, 4A, 4B, 4C, 5, **126**/1, 2, 3, 4, 5, 6, 7,8, 9, 10A,10B,11,12, 13, **127**/1A, 1B, 1C, 1D ,2, 3, 4,5 ,6A, 6B, 7, 8A, 8B, 8C, 8D, 8E, 8F, 8G, 8H, **128**/1, 2, 3, 4, 5 ,6, 7, 8, 9, 10, 11, 12, 13, 14, 15, **129**/1, 2, 3, 4, 5, 6, 7 AND **130**/1A IN NADUKOTTAI VILLAGE, THIRUMANGALAM TALUK, N.KAMATCHIPURAM PANCHAYAT MADURAI DISTRICT.


SHEET NO :31/56

N W E S

BLOCK -10 PHARMACY COLLEGE

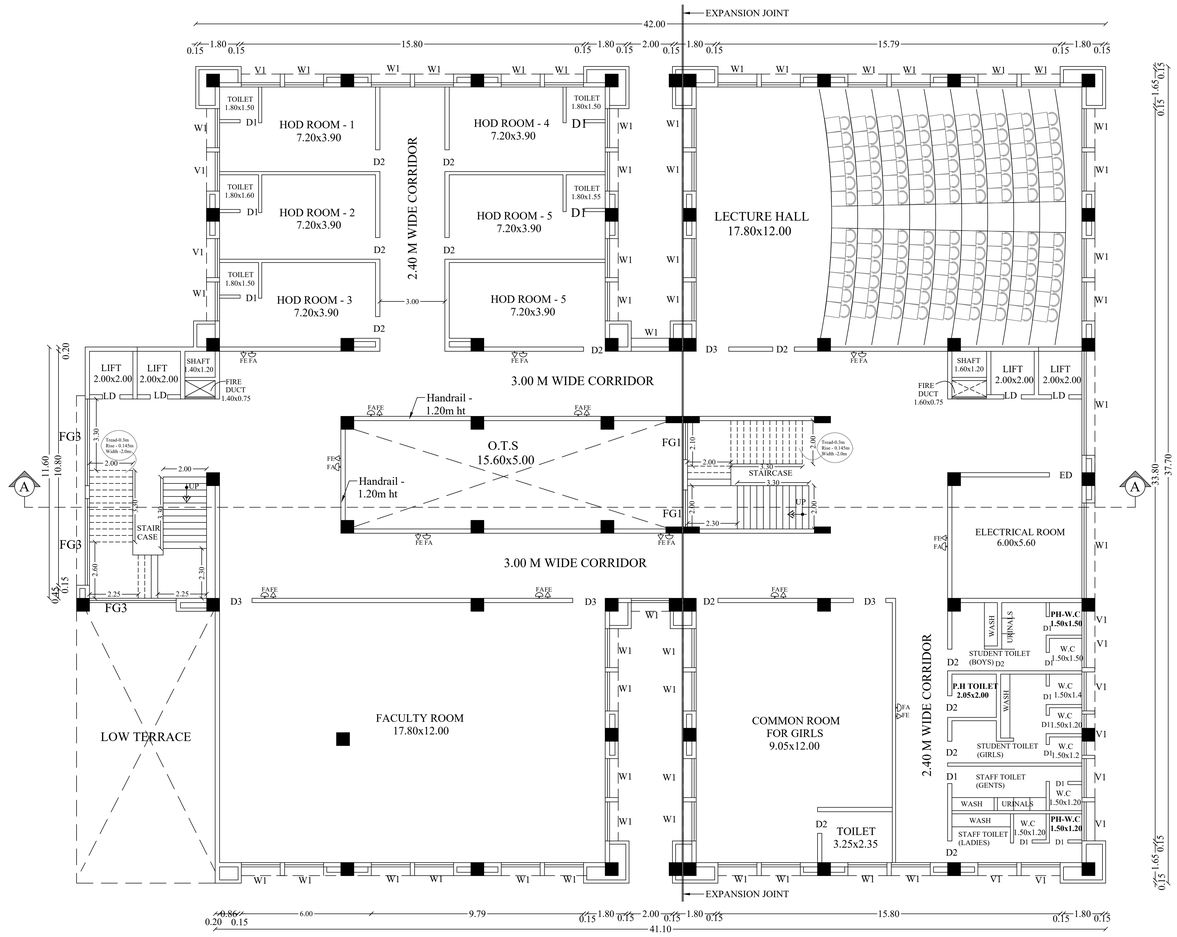

FOURTH FLOOR PLAN
(MECHANICAL VENTILATION PROVIDED)

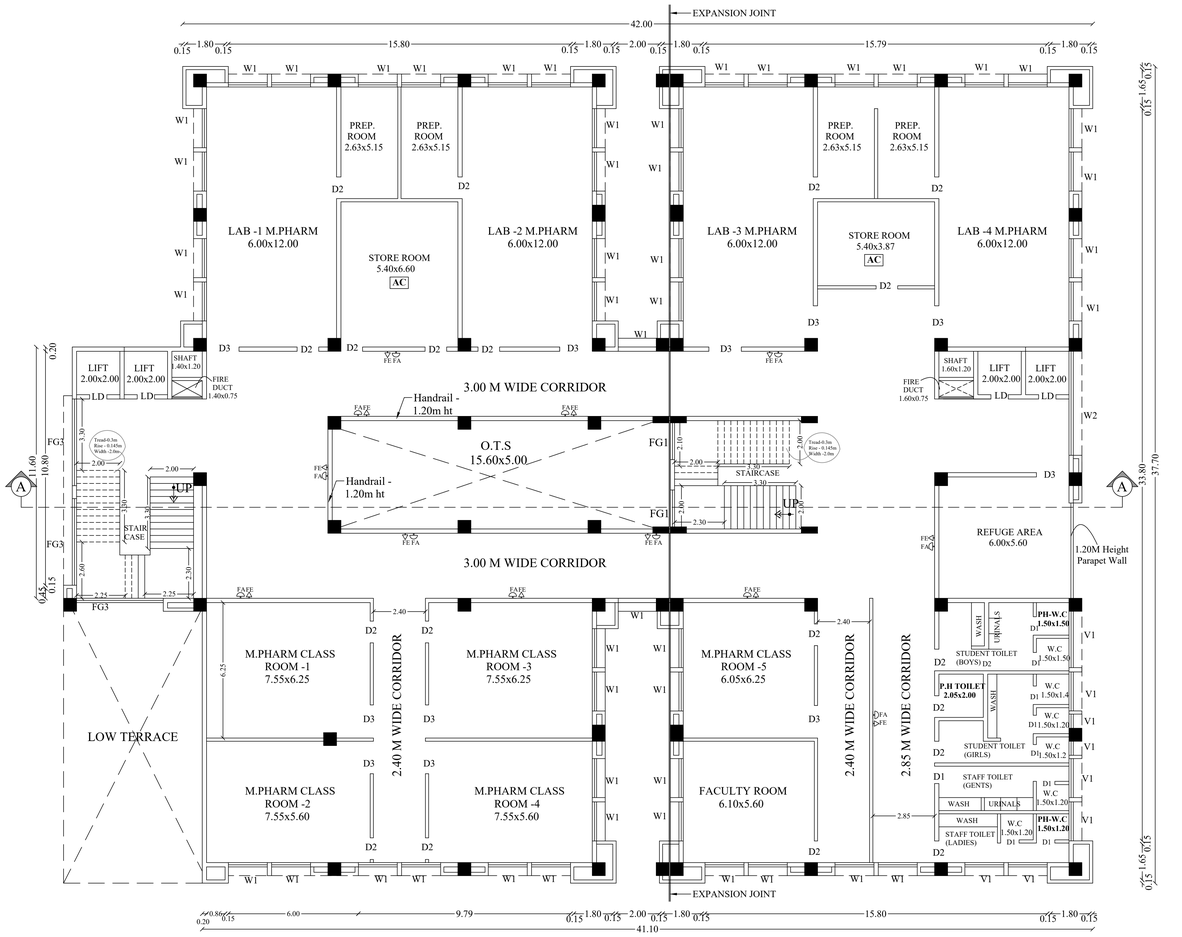

FIFTH FLOOR PLAN
(MECHANICAL VENTILATION PROVIDED)

SCALE : 1:100 | ALL DIMENSIONS ARE IN METER

AREA STATEMENT

FLOOR NAME	F.S.I AREA (SQ.M)	NON F.S.I AREA (SQ.M)	TOTAL BUILT UP AREA EXCLUDING DEDUCTION	OTS AND DUCT DEDUCTION
GROUND FLOOR	1519.67	-	1519.67	83.85
FIRST FLOOR	1442.08	-	1442.08	83.85
SECOND FLOOR	1442.08	-	1442.08	83.85
THIRD FLOOR	1442.08	-	1442.08	83.85
FOURTH FLOOR	1442.08	-	1442.08	83.85
FIFTH FLOOR	1442.08	-	1442.08	83.85
SIXTH FLOOR	1442.08	-	1442.08	83.85
TERRACE FLOOR HEAD ROOM	-	145.01	145.01	-
TOTAL	**10172.15**	**145.01**	**10317.16**	**586.95**

SCHEDULE OF JOINERY

SL.NO	TYPE	DESCRIPTION	SIZE
1	MD	MAINDOOR	6.90 X 3.00
2	D1	DOOR	0.60 X 2.10
3	D2	DOOR	1.00 X 2.10
4	D3	DOOR	1.50 X 2.10
5	ED	DOOR	1.50 X 2.10
6	TD	DOOR	1.00 X 2.10
7	W1	WINDOW	2.40 X 2.00
8	V1	VENTILATOR	2.40 X 0.60

NOTE

1. FIRE EXTINGUISHER TO BE PROVIDED. FE
2. FIRE ALARM TO BE PROVIDED. FA
3. RAIN WATER HARVESTING SYSTEM WILL BE PROVIDED
4. SOLAR SYSTEM TO BE PROVIDED.
5. STRUCTURE IS DESIGNED SAFELY FOR EARTH QUAKE RESISTANCE
6. WASTE WATER TO BE CONNECTED TO UNDER GROUND SEWAGE SYSTEM
7. MECHANICAL VENTILATION TO BE PROVIDED.

L.E. GIRINATH CA/93/1647
TECHNICALIYA CONSULTANTS PRIVATE LIMITED
OLD NO:25, NEW NO: 41, VASANTHA AVENUE,
MRC NAGAR, R.A. PURAM, CHENNAI 600 028.
24933278, 24933287 24953303 Fax: 24953284

ARCHITECT

R. MANIKANDAN, M.Tech, (Structures)
Registered Structural Engineer Grade I
SE/GR-I/19/06/154 (CMDA), RSE 100692025(GCC)
CSLRGN/SE/Gr-I/2019/09/036(DTCP)
AURA ENGINEERING CONSULTANTS
#8, 50th Street, 7th Avenue, Ashok Nagar,
Chennai - 600 083. Ph: 9790751378

STRUCTURAL ENGINEERING


Er. V.SUREYA PRAKASH B.E.,
REGISTERED ENGINEER GRADE-I
018/2024/RE-GR-I/DTCP/MADURAI
21B, First Floor, Kannadhasan Street,
S.S.Colony, Madurai-16. Ph: 7373969777

ENGINEER


APPLICANT

DETAILED PLAN SHOWING THE PROPOSED CONSTRUCTION OF SRI BALAJI VIDYAPEETH MADURAI CAMPUS INSTITUTIONAL BUILDING - HRB AT, R.S.No: **397**/2B, 3B, 4B, 5, 6, 7, 8, 9, 10, 11, 12, 13, **398**/1, 2, 3, 4, 5, 399/1, 2, 3, 4, 5, 6, 7, 8, 9, **400**/1B,2B,3,4B,5B,6,7B,8,9,10,11,12,13, 14, 15, 16, 17, 18, 19, 20, **401**/1B,5,6 AND **402**/1 IN MELAKOTTAI VILLAGE,R.S.No.**124**/1, 2, 3, 4, 5, 6, 7, 8, 9, 10, 11, 12, 13A, 13B, 14, 15, 16, 17A, 17B, 18, **125**/1, 2A, 2B, 3, 4A, 4B, 4C, 5, **126**/1, 2, 3, 4, 5, 6, 7,8, 9, 10A,10B,11,12, 13, **127**/1A, 1B, 1C, 1D ,2, 3, 4,5 ,6A, 6B, 7, 8A, 8B, 8C, 8D, 8E, 8F, 8G, 8H, **128**/1, 2, 3, 4, 5 ,6, 7, 8, 9, 10, 11, 12, 13, 14, 15, **129**/1, 2, 3, 4, 5, 6, 7 AND **130**/1A IN NADUKOTTAI VILLAGE, THIRUMANGALAM TALUK, N.KAMATCHIPURAM PANCHAYAT MADURAI DISTRICT.


SHEET NO :30/56

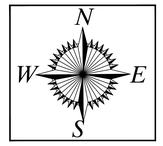

BLOCK -10 PHARMACY COLLEGE

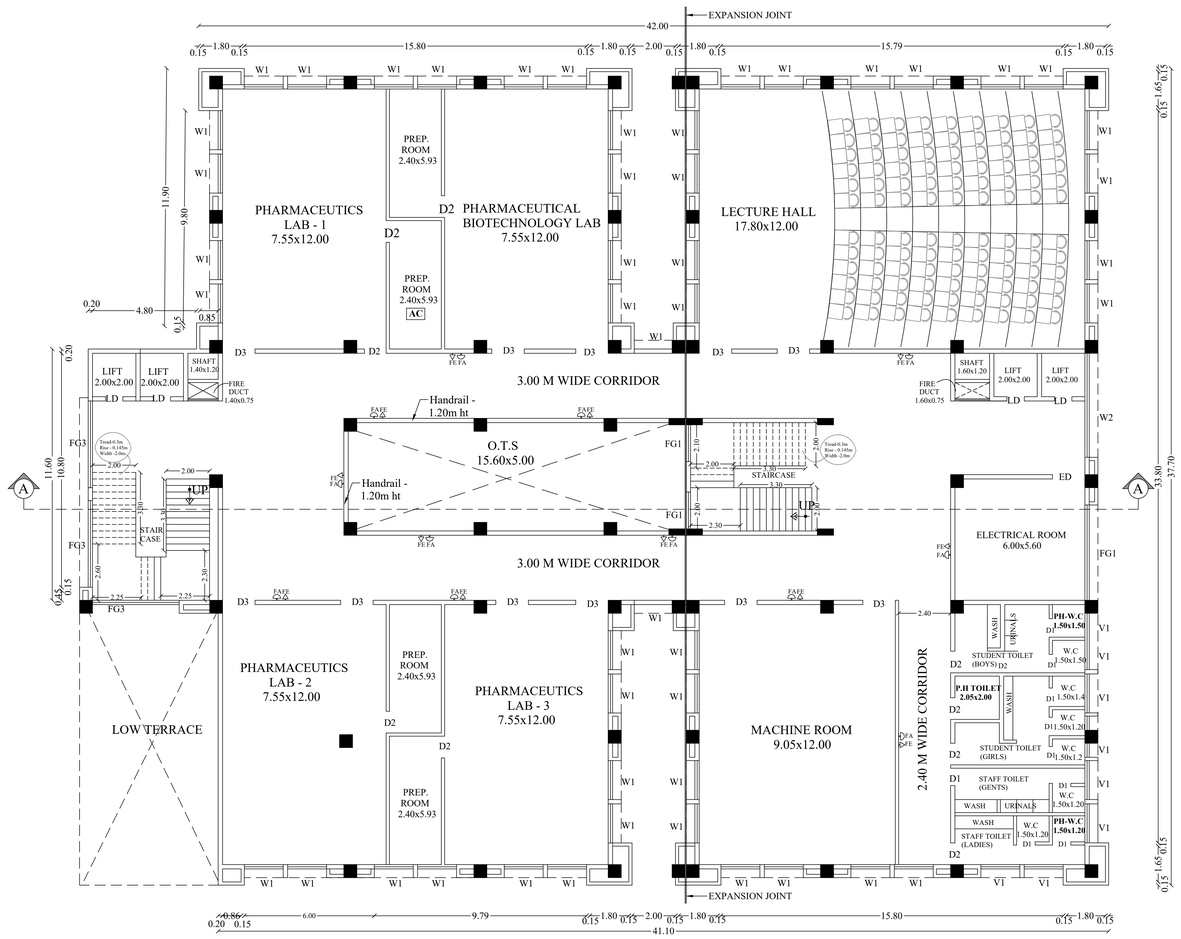

SECOND FLOOR PLAN
(MECHANICAL VENTILATION PROVIDED)

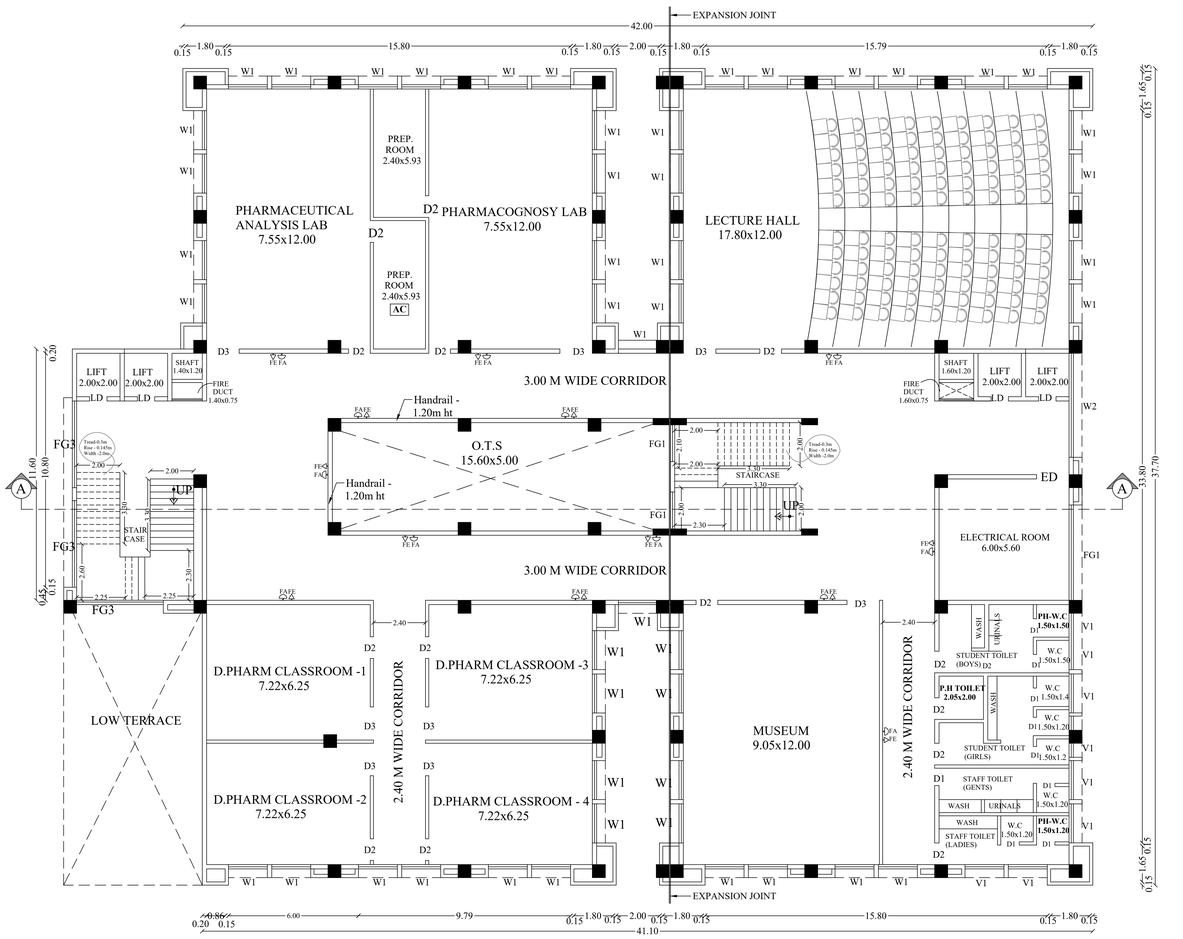

THIRD FLOOR PLAN
(MECHANICAL VENTILATION PROVIDED)

SCALE : 1:100 | ALL DIMENSIONS ARE IN METER

AREA STATEMENT

FLOOR NAME	F.S.I AREA (SQ.M)	NON F.S.I AREA (SQ.M)	TOTAL BUILT UP AREA EXCLUDING DEDUCTION	OTS AND DUCT DEDUCTION
GROUND FLOOR	1519.67	-	1519.67	83.85
FIRST FLOOR	1442.08	-	1442.08	83.85
SECOND FLOOR	1442.08	-	1442.08	83.85
THIRD FLOOR	1442.08	-	1442.08	83.85
FOURTH FLOOR	1442.08	-	1442.08	83.85
FIFTH FLOOR	1442.08	-	1442.08	83.85
SIXTH FLOOR	1442.08	-	1442.08	83.85
TERRACE FLOOR HEAD ROOM	-	145.01	145.01	-
TOTAL	**10172.15**	**145.01**	**10317.16**	**586.95**

SCHEDULE OF JOINERY

SL.NO	TYPE	DESCRIPTION	SIZE
1	MD	MAINDOOR	6.90 X 3.00
2	D1	DOOR	0.60 X 2.10
3	D2	DOOR	1.00 X 2.10
4	D3	DOOR	1.50 X 2.10
5	ED	DOOR	1.50 X 2.10
6	TD	DOOR	1.00 X 2.10
7	W1	WINDOW	2.40 X 2.00
8	V1	VENTILATOR	2.40 X 0.60

NOTE

1. FIRE EXTINGUISHER TO BE PROVIDED. FE
2. FIRE ALARM TO BE PROVIDED. FA
3. RAIN WATER HARVESTING SYSTEM WILL BE PROVIDED
4. SOLAR SYSTEM TO BE PROVIDED.
5. STRUCTURE IS DESIGNED SAFELY FOR EARTH QUAKE RESISTANCE
6. WASTE WATER TO BE CONNECTED TO UNDER GROUND SEWAGE SYSTEM
7. MECHANICAL VENTILATION TO BE PROVIDED.

L.E. GIRINATH
CA/93/16447
TECHNICALIYA CONSULTANTS PRIVATE LIMITED
OLD NO:25, NEW NO: 41, VASANTHA AVENUE,
MRC NAGAR, R.A. PURAM, CHENNAI 600 028.
24933278, 24933287 24953303 Fax: 24[illegible]

ARCHITECT

R. MANIKANDAN, M.E., (Structures)
Registered Structural Engineer Grade I
SE/GR-I/19/06/154 (CMDA), RSE 100692025(GCC)
CGLRGN/SE/Gr-I/2019/09/036(DTCP)
AURA ENGINEERING CONSULTANTS
#8, 50th Street, 7th Avenue, Ashok Nagar,
Chennai - 600 083. Ph: 9790751378

STRUCTURAL ENGINEERING

Er. V.SUREYA PRAKASH B.E.,
REGISTERED ENGINEER GRADE-I
018/2024/RE-GR-I/DTCP/MADURAI
21B, First Floor, Kannadhasan Street,
S.S.Colony, Madurai-16. Ph: 7373969777

ENGINEER


APPLICANT

DETAILED PLAN SHOWING THE PROPOSED CONSTRUCTION OF SRI BALAJI VIDYAPEETH MADURAI CAMPUS INSTITUTIONAL BUILDING - HRB AT, R.S.No: **397**/2B, 3B, 4B, 5, 6, 7, 8, 9, 10, 11, 12, 13, **398**/1, 2, 3, 4, 5, 399/1, 2, 3, 4, 5, 6, 7, 8, 9, **400**/1B,2B,3,4B,5B,6,7B,8,9,10,11,12,13, 14, 15, 16, 17, 18, 19, 20, **401**/1B,5,6 AND **402**/1 IN MELAKOTTAI VILLAGE,R.S.No.**124**/1, 2, 3, 4, 5, 6, 7, 8, 9, 10, 11, 12, 13A, 13B, 14, 15, 16, 17A, 17B, 18, **125**/1, 2A, 2B, 3, 4A, 4B, 4C, 5, **126**/1, 2, 3, 4, 5, 6, 7,8, 9, 10A,10B,11,12, 13, **127**/1A, 1B, 1C, 1D ,2, 3, 4,5 ,6A, 6B, 7, 8A, 8B, 8C, 8D, 8E, 8F, 8G, 8H, **128**/1, 2, 3, 4, 5 ,6, 7, 8, 9, 10, 11, 12, 13, 14, 15, **129**/1, 2, 3, 4, 5, 6, 7 AND **130**/1A IN NADUKOTTAI VILLAGE, THIRUMANGALAM TALUK, N.KAMATCHIPURAM PANCHAYAT MADURAI DISTRICT.


SHEET NO :29/56

N W E S

BLOCK -10 PHARMACY COLLEGE

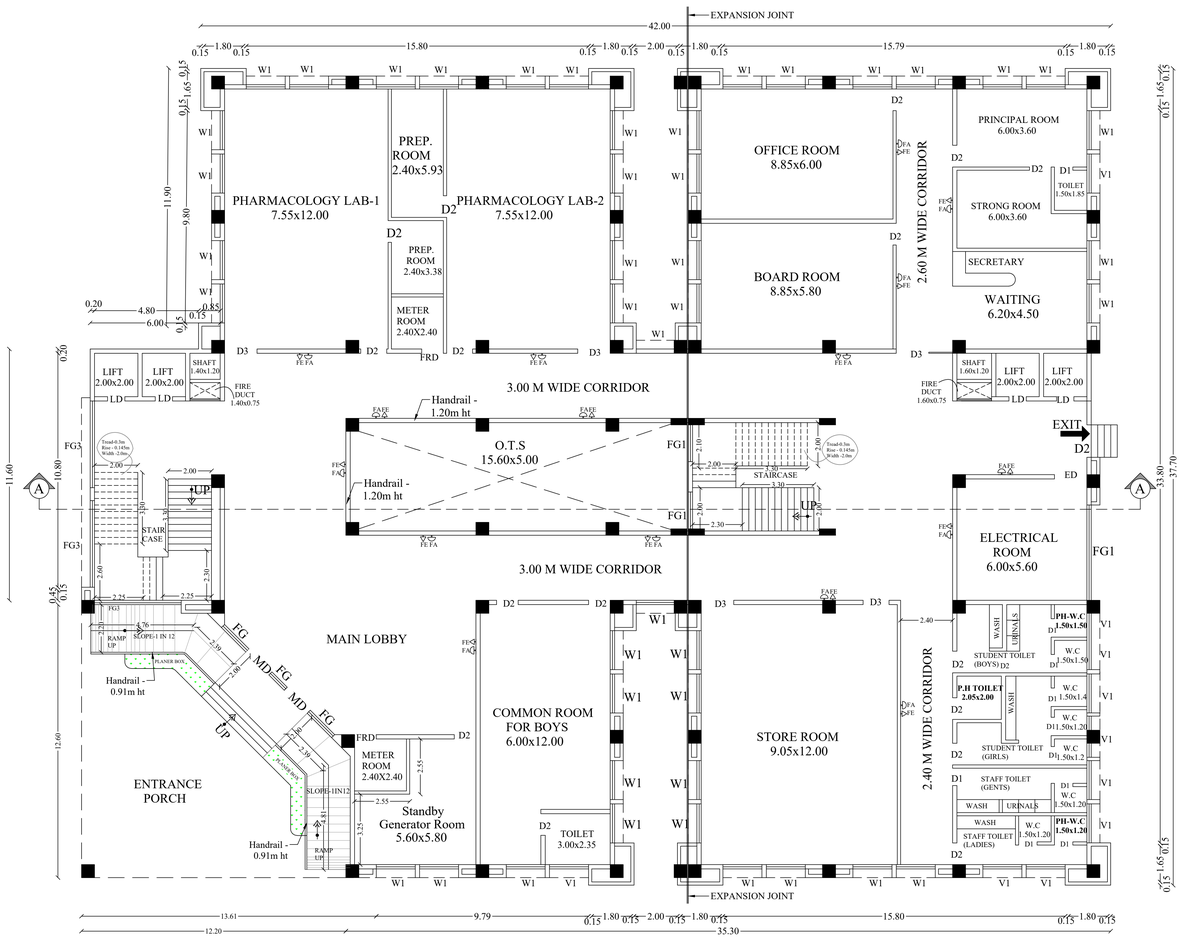

GROUND FLOOR PLAN
(MECHANICAL VENTILATION PROVIDED)

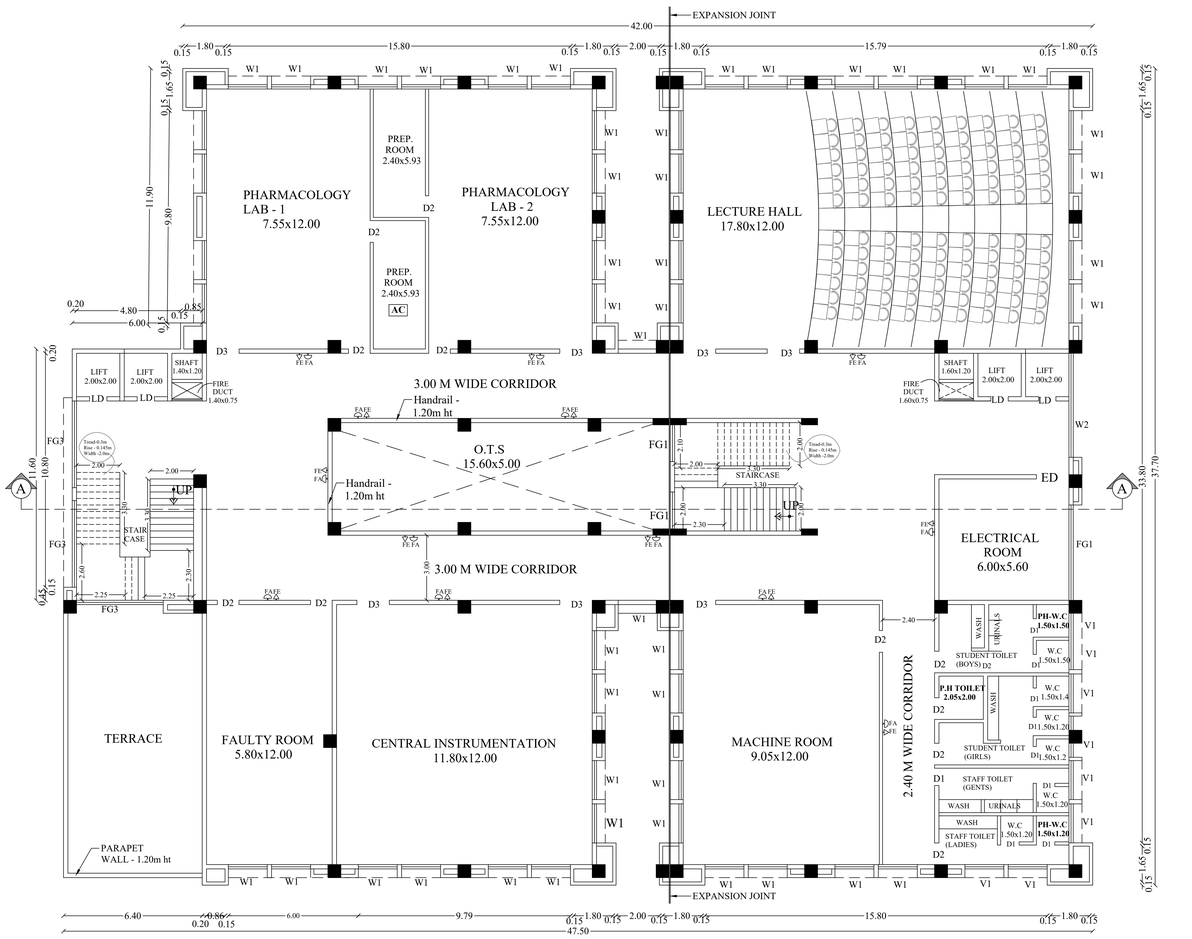

FIRST FLOOR PLAN
(MECHANICAL VENTILATION PROVIDED)

SCALE : 1:100 | ALL DIMENSIONS ARE IN METER

AREA STATEMENT

FLOOR NAME	F.S.I AREA (SQ.M)	NON F.S.I AREA (SQ.M)	TOTAL BUILT UP AREA EXCLUDING DEDUCTION	OTS AND DUCT DEDUCTION
GROUND FLOOR	1519.67	-	1519.67	83.85
FIRST FLOOR	1442.08	-	1442.08	83.85
SECOND FLOOR	1442.08	-	1442.08	83.85
THIRD FLOOR	1442.08	-	1442.08	83.85
FOURTH FLOOR	1442.08	-	1442.08	83.85
FIFTH FLOOR	1442.08	-	1442.08	83.85
SIXTH FLOOR	1442.08	-	1442.08	83.85
TERRACE FLOOR HEAD ROOM	-	145.01	145.01	-
TOTAL	**10172.15**	**145.01**	**10317.16**	**586.95**

SCHEDULE OF JOINERY

SL.NO	TYPE	DESCRIPTION	SIZE
1	MD	MAINDOOR	6.90 X 3.00
2	D1	DOOR	0.60 X 2.10
3	D2	DOOR	1.00 X 2.10
4	D3	DOOR	1.50 X 2.10
5	ED	DOOR	1.50 X 2.10
6	TD	DOOR	1.00 X 2.10
7	W1	WINDOW	2.40 X 2.00
8	V1	VENTILATOR	2.40 X 0.60

NOTE

1. FIRE EXTINGUISHER TO BE PROVIDED. FE
2. FIRE ALARM TO BE PROVIDED. FA
3. RAIN WATER HARVESTING SYSTEM WILL BE PROVIDED
4. SOLAR SYSTEM TO BE PROVIDED.
5. STRUCTURE IS DESIGNED SAFELY FOR EARTH QUAKE RESISTANCE
6. WASTE WATER TO BE CONNECTED TO UNDER GROUND SEWAGE SYSTEM
7. MECHANICAL VENTILATION TO BE PROVIDED.

L.E. GIRINATH
CA/93/16417
TECHNICALIYA CONSULTANTS PRIVATE LIMITED
OLD NO:25, NEW NO: 41, VASANTHA AVENUE,
MRC NAGAR, R.A. PURAM, CHENNAI 600 028.
24933278, 24933287 24953303 Fax: 24[illegible]

ARCHITECT

R. MANIKANDAN, M.Tech, (Structures)
Registered Structural Engineer Grade I
SE/GR-I/19/06/154 (CMDA), RSE 100692025(GCC)
CGLRGN/SE/Gr-I/2019/09/036(DTCP)
AURA ENGINEERING CONSULTANTS
#8, 50th Street, 7th Avenue, Ashok Nagar,
Chennai - 600 083. Ph: 9790751378

STRUCTURAL ENGINEERING

Er. V.SUREYA PRAKASH B.E.,
REGISTERED ENGINEER GRADE-I
018/2024/RE-GR-I/DTCP/MADURAI
21B, First Floor, Kannadhasan Street,
S.S.Colony, Madurai-16. Ph: 7373969777

ENGINEER

APPLICANT

DETAILED PLAN SHOWING THE PROPOSED CONSTRUCTION OF SRI BALAJI VIDYAPEETH MADURAI CAMPUS INSTITUTIONAL BUILDING - HRB AT, R.S.No: **397**/2B, 3B, 4B, 5, 6, 7, 8, 9, 10, 11, 12, 13, **398**/1, 2, 3, 4, 5, **399**/1, 2, 3, 4, 5, 6, 7, 8, 9, **400**/1B,2B,3,4B,5B,6,7B,8,9,10,11,12,13, 14, 15, 16, 17, 18, 19, 20, **401**/1B,5,6 AND **402**/1 IN MELAKOTTAI VILLAGE,R.S.No.**124**/1, 2, 3, 4, 5, 6, 7, 8, 9, 10, 11, 12, 13A, 13B, 14, 15, 16, 17A, 17B, 18, **125**/1, 2A, 2B, 3, 4A, 4B, 4C, 5, **126**/1, 2, 3, 4, 5, 6, 7,8, 9, 10A,10B,11,12, 13, **127**/1A, 1B, 1C, 1D ,2, 3, 4,5 ,6A, 6B, 7, 8A, 8B, 8C, 8D, 8E, 8F, 8G, 8H, **128**/1, 2, 3, 4, 5 ,6, 7, 8, 9, 10, 11, 12, 13, 14, 15, **129**/1, 2, 3, 4, 5, 6, 7 AND **130**/1A IN NADUKOTTAI VILLAGE, THIRUMANGALAM TALUK, N.KAMATCHIPURAM PANCHAYAT MADURAI DISTRICT.

SCALE 1:100 | ALL DIMENSIONS ARE IN METER

AREA STATEMENT


FLOOR NAME	F.S.I AREA (SQ.M)	NON F.S.I AREA (SQ.M)	TOTAL BUILT UP AREA EXCLUDING DEDUCTION	OTS AND DUCT DEDUCTION
GROUND FLOOR	2396.25	-	2396.25	136.19
FIRST FLOOR	2240.21	-	2240.21	294.07
SECOND FLOOR	2400.41	-	2400.41	133.87
THIRD FLOOR	2400.41	-	2400.41	133.87
FOURTH FLOOR	2400.41	-	2400.41	133.87
FIFTH FLOOR	1914.41	-	1914.41	619.87
TERRACE FLOOR HEAD ROOM	-	140.87	140.87	-
TOTAL	**13752.10**	**140.87**	**13892.97**	**1451.74**

JOINERY DETAILS


S.NO.	TYPE	SIZE	DESCRIPTION
01	MD	1.50x2.13	MAIN DOOR
02	D1	0.85x2.13	DOOR
03	D2	1.00x2.13	DOOR
04	D3	1.20x2.13	DOOR
05	D4	1.50x2.13	DOOR
06	LD	0.80x2.13	LIFT DOOR
07	TD	0.80x2.13	DOOR
08	W1	1.80 x 1.50	WINDOW
09	W2	1.80 x 1.50	WINDOW
10	V1	1.80 x 0.60	VENTILATON

NOTE


1. FIRE EXTINGUISHER TO BE PROVIDED. FE
2. FIRE ALARM TO BE PROVIDED. FA
3. RAIN WATER HARVESTING SYSTEM WILL BE PROVIDED
4. SOLAR SYSTEM TO BE PROVIDED.
5. STRUCTURE IS DESIGNED SAFELY FOR EARTH QUAKE RESISTANCE
6. WASTE WATER TO BE CONNECTED TO UNDER GROUND SEWAGE SYSTEM
7. MECHANICAL VENTILATION TO BE PROVIDED.

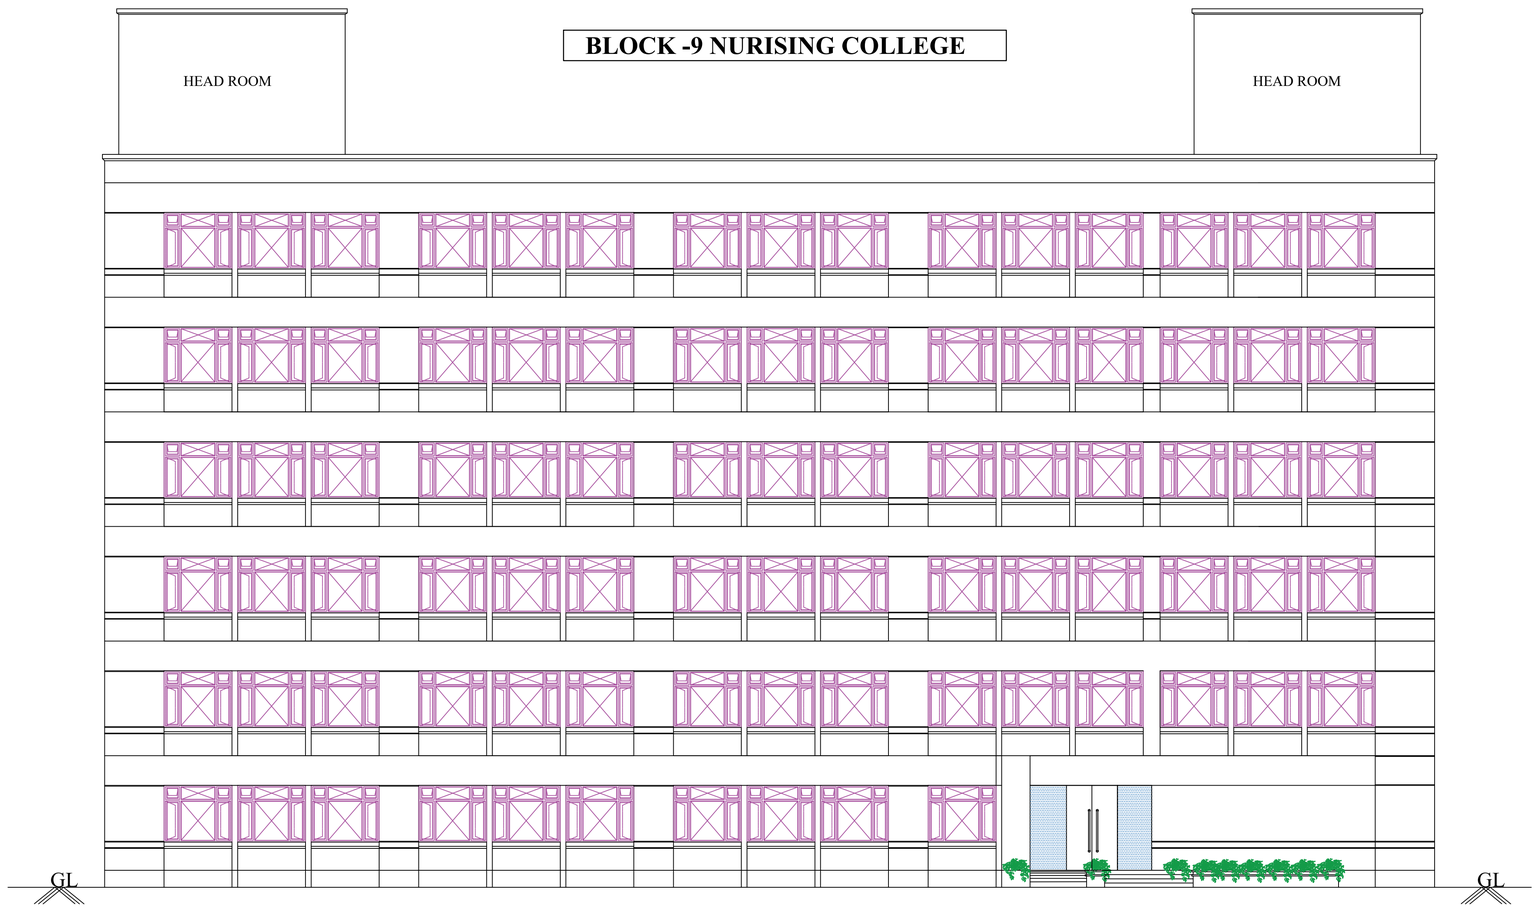

FRONT ELEVATION

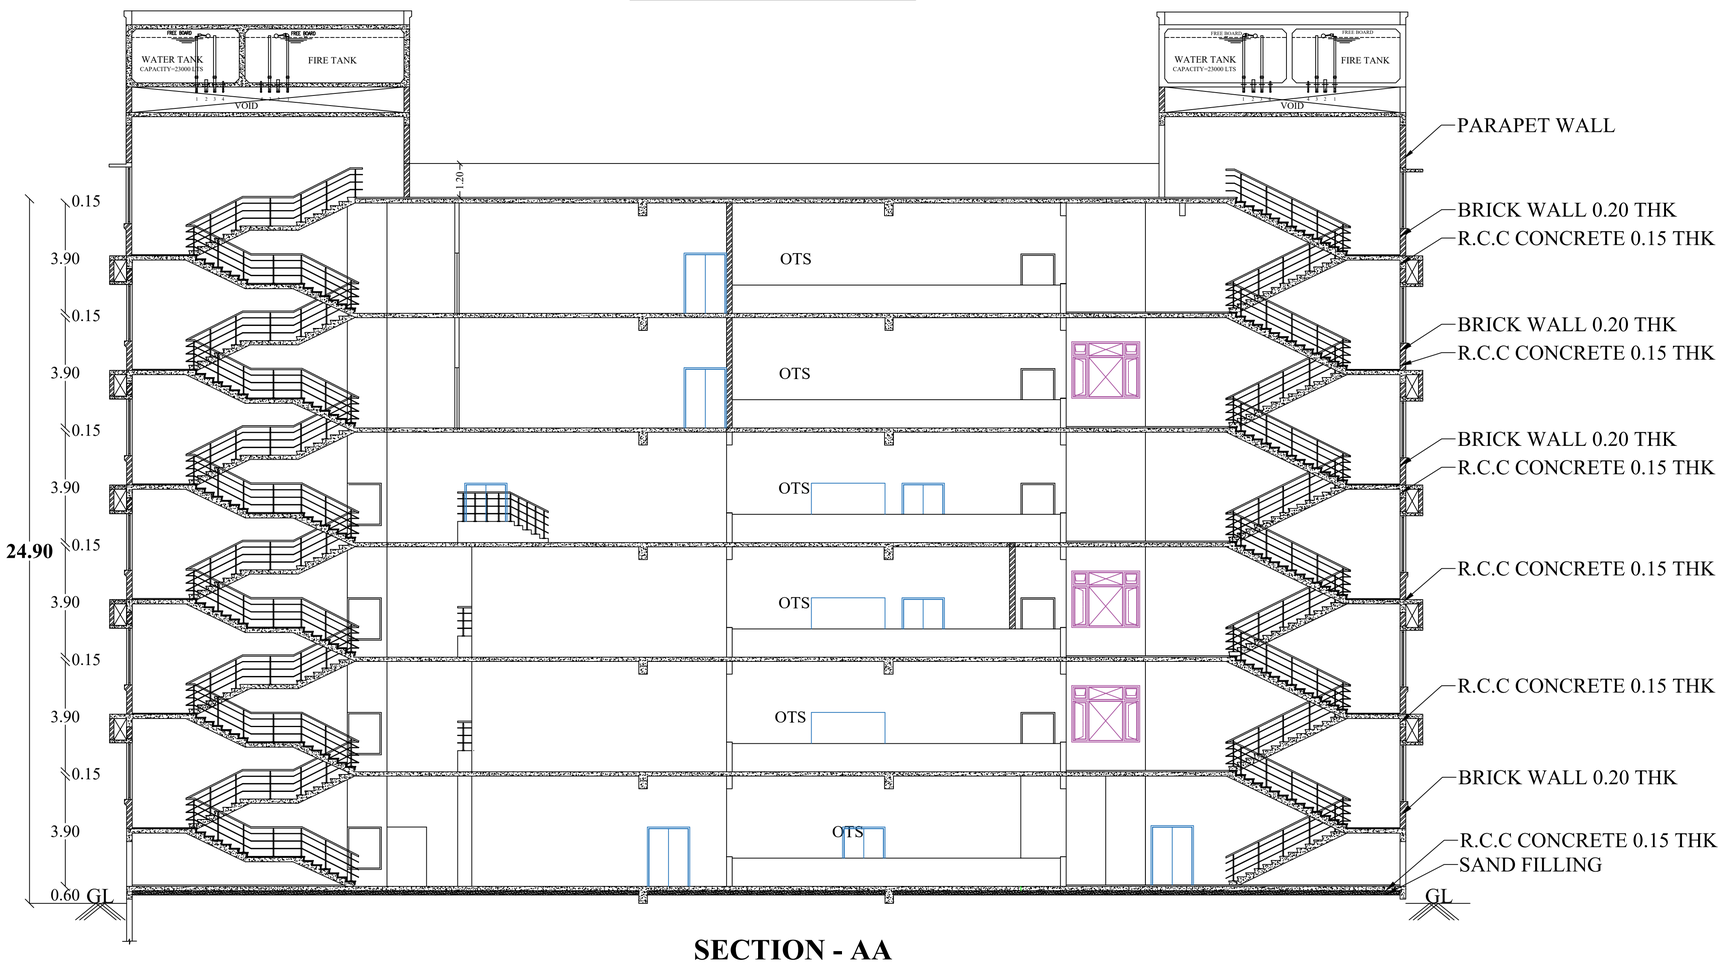

SECTION - AA

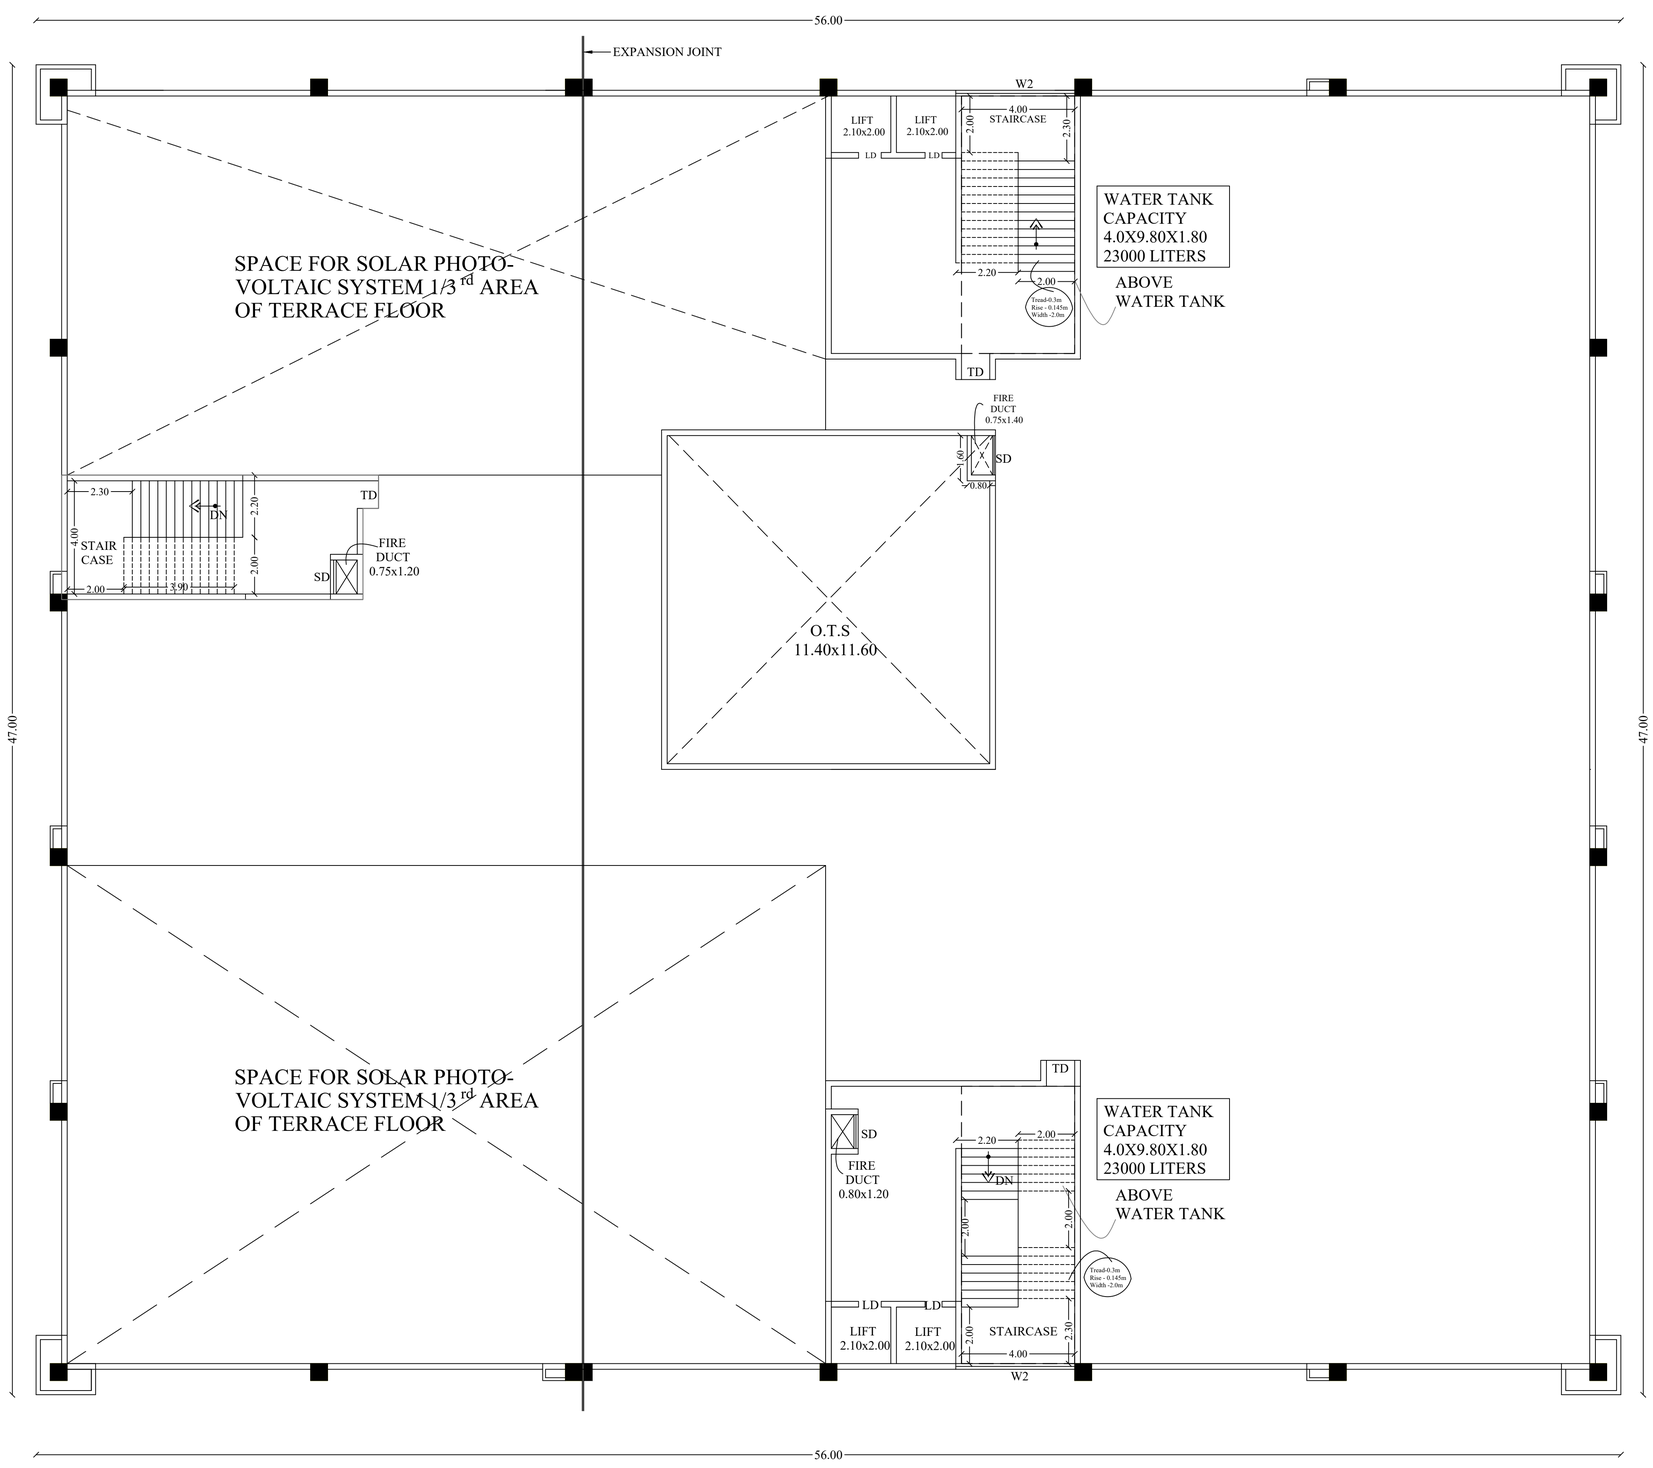

TERRACE FLOOR PLAN

R. MANIKANDAN, M.Tech, (Structures)
Registered Structural Engineer Grade I
SE/GR-I/19/06/154 (CMDA), RSE 100892025(GCC)
CGLRGN/SE/Gr-I/2019/09/0306(DTCP)
AURA ENGINEERING CONSULTANTS
#8, 50th Street, 7th Avenue, Ashok Nagar,
Chennai - 600 083. Ph: 9790751378

STRUCTURAL ENGINEER

L.E. GIRINATH
CA/93/16417
TECHNICALIYA CONSULTANTS PRIVATE LIMITED
OLD NO:25, NEW NO: 41, VASANTHA AVENUE,
MRC NAGAR, R.A. PURAM, CHENNAI 600 028.
24933278, 24933287 24953303 Fax: 24[illegible]

ARCHITECT

Er. V.SUREYA PRAKASH B.E.,
REGISTERED ENGINEER GRADE-I
018/2024/RE-GR-I/DTCP/MADURAI
21B, First Floor, Kannadhasan Street,
S.S.Colony, Madurai-16. Ph: 7373969777

ENGINEER

APPLICANT

BLOCK -9 NURISING COLLEGE

DETAILED PLAN SHOWING THE PROPOSED CONSTRUCTION OF SRI BALAJI VIDYAPEETH MADURAI CAMPUS INSTITUTIONAL BUILDING - HRB AT, R.S.No: **397**/2B, 3B, 4B, 5, 6, 7, 8, 9, 10, 11, 12, 13, **398**/1, 2, 3, 4, 5, **399**/1, 2, 3, 4, 5, 6, 7, 8, 9, **400**/1B,2B,3,4B,5B,6,7B,8,9,10,11,12,13, 14, 15, 16, 17, 18, 19, 20, **401**/1B,5,6 AND **402**/1 IN MELAKOTTAI VILLAGE,R.S.No.**124**/1, 2, 3, 4, 5, 6, 7, 8, 9, 10, 11, 12, 13A, 13B, 14, 15, 16, 17A, 17B, 18, **125**/1, 2A, 2B, 3, 4A, 4B, 4C, 5, **126**/1, 2, 3, 4, 5, 6, 7,8, 9, 10A,10B,11,12, 13, **127**/1A, 1B, 1C, 1D ,2, 3, 4,5 ,6A, 6B, 7, 8A, 8B, 8C, 8D, 8E, 8F, 8G, 8H, **128**/1, 2, 3, 4, 5 ,6, 7, 8, 9, 10, 11, 12, 13, 14, 15, **129**/1, 2, 3, 4, 5, 6, 7 AND **130**/1A IN NADUKOTTAI VILLAGE, THIRUMANGALAM TALUK, N.KAMATCHIPURAM PANCHAYAT MADURAI DISTRICT.

SCALE 1:100 | ALL DIMENSIONS ARE IN METER

AREA STATEMENT

FLOOR NAME	F.S.I AREA (SQ.M)	NON F.S.I AREA (SQ.M)	TOTAL BUILT UP AREA EXCLUDING DEDUCTION	OTS AND DUCT DEDUCTION
GROUND FLOOR	2396.25	-	2396.25	136.19
FIRST FLOOR	2240.21	-	2240.21	294.07
SECOND FLOOR	2400.41	-	2400.41	133.87
THIRD FLOOR	2400.41	-	2400.41	133.87
FOURTH FLOOR	2400.41	-	2400.41	133.87
FIFTH FLOOR	1914.41	-	1914.41	619.87
TERRACE FLOOR HEAD ROOM	-	140.87	140.87	-
TOTAL	**13752.10**	**140.87**	**13892.97**	**1451.74**

JOINERY DETAILS

S.NO.	TYPE	SIZE	DESCRIPTION
01	MD	1.50x2.13	MAIN DOOR
02	D1	0.85x2.13	DOOR
03	D2	1.00x2.13	DOOR
04	D3	1.20x2.13	DOOR
05	D4	1.50x2.13	DOOR
06	LD	0.80x2.13	LIFT DOOR
07	TD	0.80x2.13	DOOR
08	W1	1.80 x 1.50	WINDOW
09	W2	1.80 x 1.50	WINDOW
10	V1	1.80 x 0.60	VENTILATON

NOTE

1. FIRE EXTINGUISHER TO BE PROVIDED. FE
2. FIRE ALARM TO BE PROVIDED. FA
3. RAIN WATER HARVESTING SYSTEM WILL BE PROVIDED
4. SOLAR SYSTEM TO BE PROVIDED.
5. STRUCTURE IS DESIGNED SAFELY FOR EARTH QUAKE RESISTANCE
6. WASTE WATER TO BE CONNECTED TO UNDER GROUND SEWAGE SYSTEM
7. MECHANICAL VENTILATION TO BE PROVIDED.

FIFTH FLOOR PLAN

(MECHANICAL VENTILATION PROVIDED)

FOURTH FLOOR PLAN

(MECHANICAL VENTILATION PROVIDED)

STRUCTURAL ENGINEER

R. MANIKANDAN, M.Tech, (Structures)
Registered Structural Engineer Grade I
SE/GR-I/19/06/154 (CMDA), RSE 100692025(GCC)
CGLRGN/SE/Gr-I/2019/09/036(DTCP)
AURA ENGINEERING CONSULTANTS
#8, 50th Street, 7th Avenue, Ashok Nagar,
Chennai - 600 083. Ph: 9790751378

ARCHITECT


L.E. GIRINATH
CA/93/16417
TECHNICALIYA CONSULTANTS PRIVATE LIMITED
OLD NO:25, NEW NO: 41, VASANTHA AVENUE,
MRC NAGAR, R.A. PURAM, CHENNAI 600 028.
24933278, 24933287 24953303 Fax: 24[illegible]

ENGINEER

Er. V.SUREYA PRAKASH B.E.,
REGISTERED ENGINEER GRADE-I
018/2024/RE-GR-I/DTCP/MADURAI
21B, First Floor, Kannadhasan Street,
S.S.Colony, Madurai-16. Ph: 7373969777


APPLICANT

BLOCK -9 NURISING COLLEGE

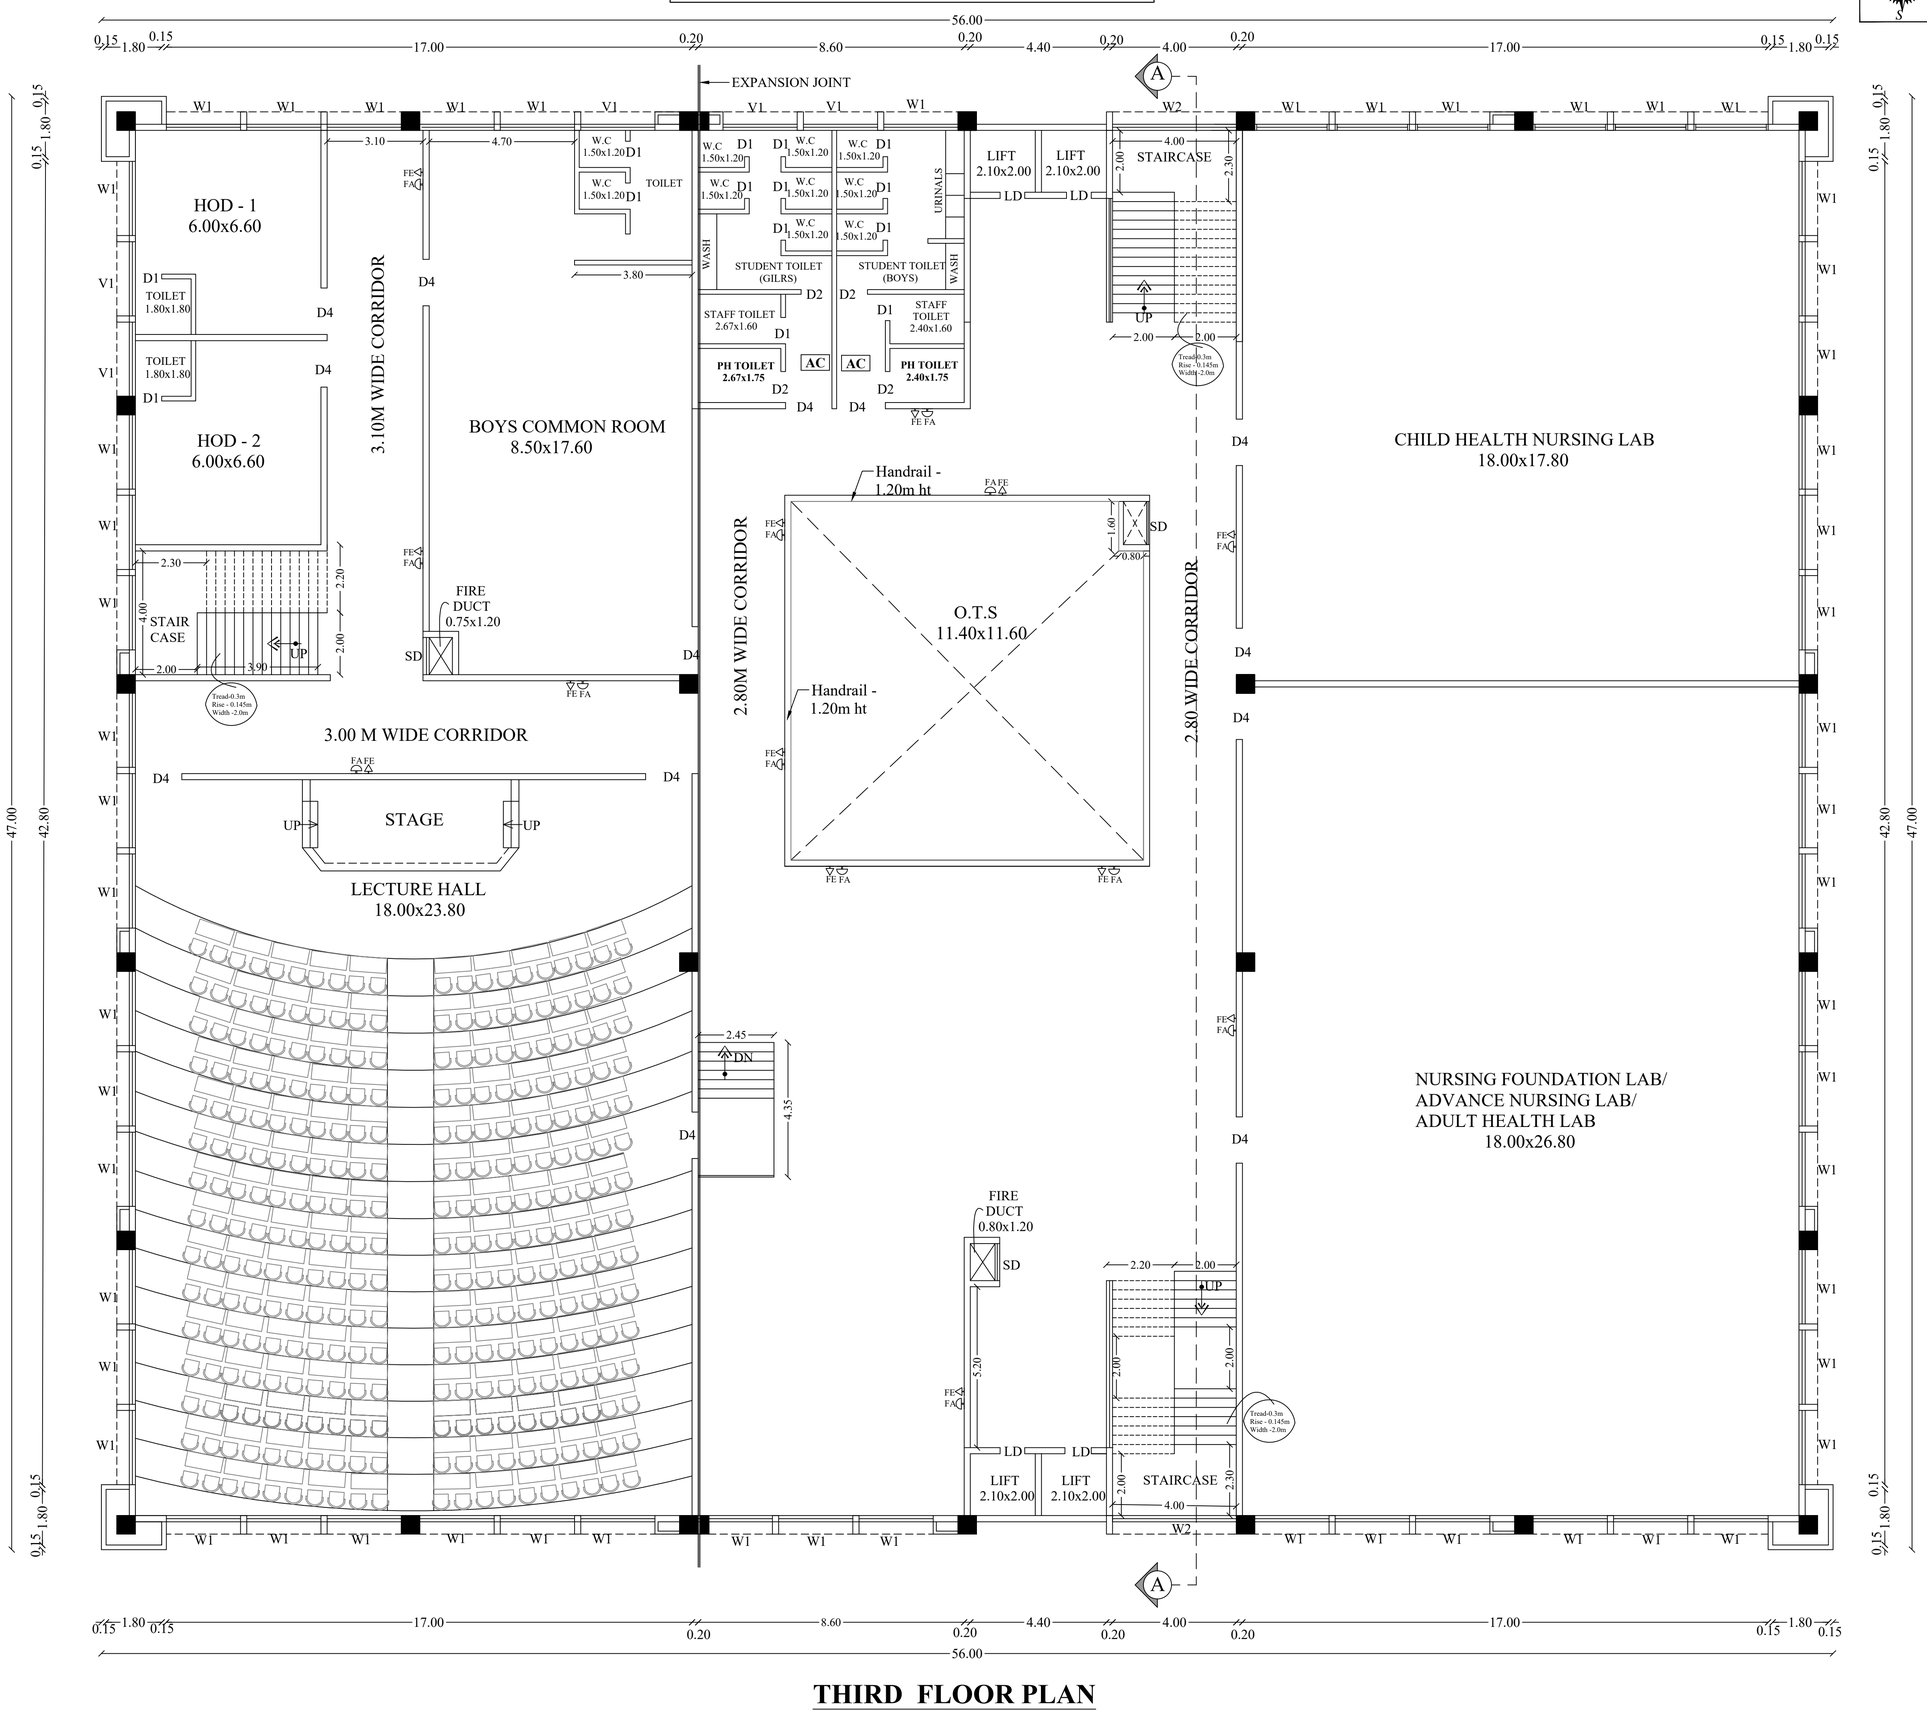

THIRD FLOOR PLAN

(MECHANICAL VENTILATION PROVIDED)

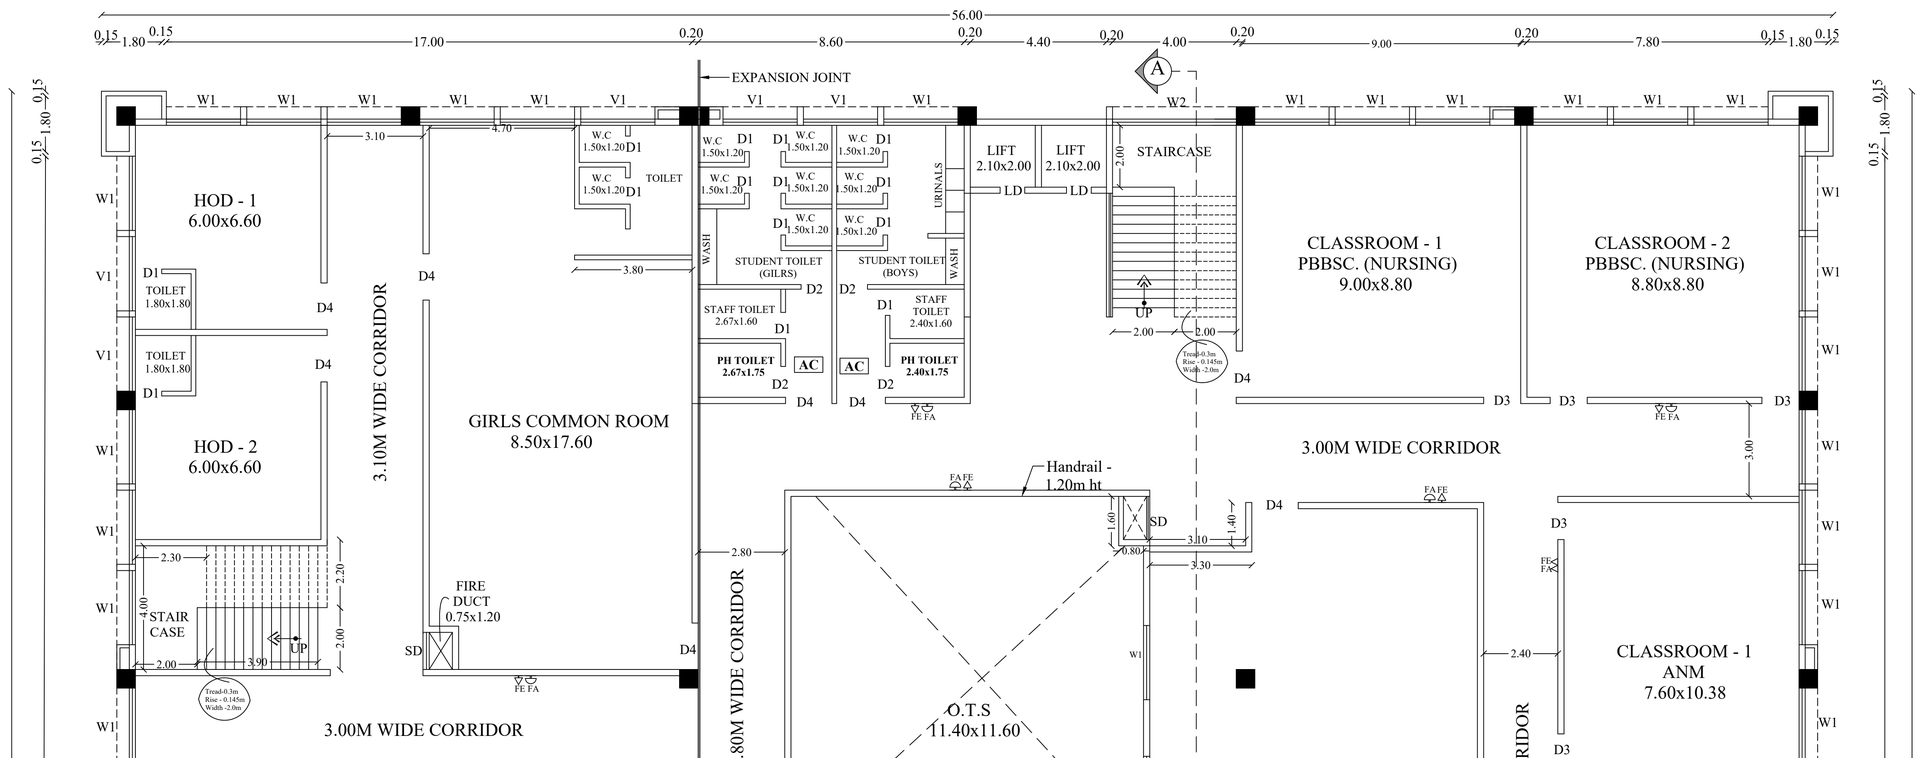

SECOND FLOOR PLAN

(MECHANICAL VENTILATION PROVIDED)

DETAILED PLAN SHOWING THE PROPOSED CONSTRUCTION OF SRI BALAJI VIDYAPEETH MADURAI CAMPUS INSTITUTIONAL BUILDING - HRB AT, R.S.No: **397**/2B, 3B, 4B, 5, 6, 7, 8, 9, 10, 11, 12, 13, **398**/1, 2, 3, 4, 5, **399**/1, 2, 3, 4, 5, 6, 7, 8, 9, **400**/1B,2B,3,4B,5B,6,7B,8,9,10,11,12,13, 14, 15, 16, 17, 18, 19, 20, **401**/1B,5,6 AND **402**/1 IN MELAKOTTAI VILLAGE,R.S.No.**124**/1, 2, 3, 4, 5, 6, 7, 8, 9, 10, 11, 12, 13A, 13B, 14, 15, 16, 17A, 17B, 18, **125**/1, 2A, 2B, 3, 4A, 4B, 4C, 5, **126**/1, 2, 3, 4, 5, 6, 7,8, 9, 10A,10B,11,12, 13, **127**/1A, 1B, 1C, 1D ,2, 3, 4,5 ,6A, 6B, 7, 8A, 8B, 8C, 8D, 8E, 8F, 8G, 8H, **128**/1, 2, 3, 4, 5 ,6, 7, 8, 9, 10, 11, 12, 13, 14, 15, **129**/1, 2, 3, 4, 5, 6, 7 AND **130**/1A IN NADUKOTTAI VILLAGE, THIRUMANGALAM TALUK, N.KAMATCHIPURAM PANCHAYAT MADURAI DISTRICT.

SCALE 1:100 | ALL DIMENSIONS ARE IN METER

AREA STATEMENT

FLOOR NAME	F.S.I AREA (SQ.M)	NON F.S.I AREA (SQ.M)	TOTAL BUILT UP AREA EXCLUDING DEDUCTION	OTS AND DUCT DEDUCTION
GROUND FLOOR	2396.25	-	2396.25	136.19
FIRST FLOOR	2240.21	-	2240.21	294.07
SECOND FLOOR	2400.41	-	2400.41	133.87
THIRD FLOOR	2400.41	-	2400.41	133.87
FOURTH FLOOR	2400.41	-	2400.41	133.87
FIFTH FLOOR	1914.41	-	1914.41	619.87
TERRACE FLOOR HEAD ROOM	-	140.87	140.87	-
TOTAL	**13752.10**	**140.87**	**13892.97**	**1451.74**

JOINERY DETAILS

S.NO.	TYPE	SIZE	DESCRIPTION
01	MD	1.50x2.13	MAIN DOOR
02	D1	0.85x2.13	DOOR
03	D2	1.00x2.13	DOOR
04	D3	1.20x2.13	DOOR
05	D4	1.50x2.13	DOOR
06	LD	0.80x2.13	LIFT DOOR
07	TD	0.80x2.13	DOOR
08	W1	1.80 x 1.50	WINDOW
09	W2	1.80 x 1.50	WINDOW
10	V1	1.80 x 0.60	VENTILATON

NOTE

1. FIRE EXTINGUISHER TO BE PROVIDED. FE
2. FIRE ALARM TO BE PROVIDED. FA
3. RAIN WATER HARVESTING SYSTEM WILL BE PROVIDED
4. SOLAR SYSTEM TO BE PROVIDED.
5. STRUCTURE IS DESIGNED SAFELY FOR EARTH QUAKE RESISTANCE
6. WASTE WATER TO BE CONNECTED TO UNDER GROUND SEWAGE SYSTEM
7. MECHANICAL VENTILATION TO BE PROVIDED.

R. MANIKANDAN, M.Tech, (Structures)
Registered Structural Engineer Grade I
SE/GR-I/19/06/154 (CMDA), RSE 190692025(GCC)
CGLRGN/SE/Gr-I/2019/09/036(DTCP)
AURA ENGINEERING CONSULTANTS
#8, 50th Street, 7th Avenue, Ashok Nagar,
Chennai - 600 083. Ph: 9790751378

STRUCTURAL ENGINEER

L.E. GIRINATH
CA/93/16447
TECHNICALIYA CONSULTANTS PRIVATE LIMITED
OLD NO:25, NEW NO: 41, VASANTHA AVENUE,
MRC NAGAR, R.A. PURAM, CHENNAI 600 028.
24933278, 24933287 24953303 Fax: 24933304


ARCHITECT

Er. V.SUREYA PRAKASH B.E.,
REGISTERED ENGINEER GRADE-I
018/2024/RE-GR-I/DTCP/MADURAI
21B, First Floor, Kannadhasan Street,
S.S.Colony, Madurai-16. Ph: 7373969777

ENGINEER


APPLICANT

BLOCK -9 NURISING COLLEGE

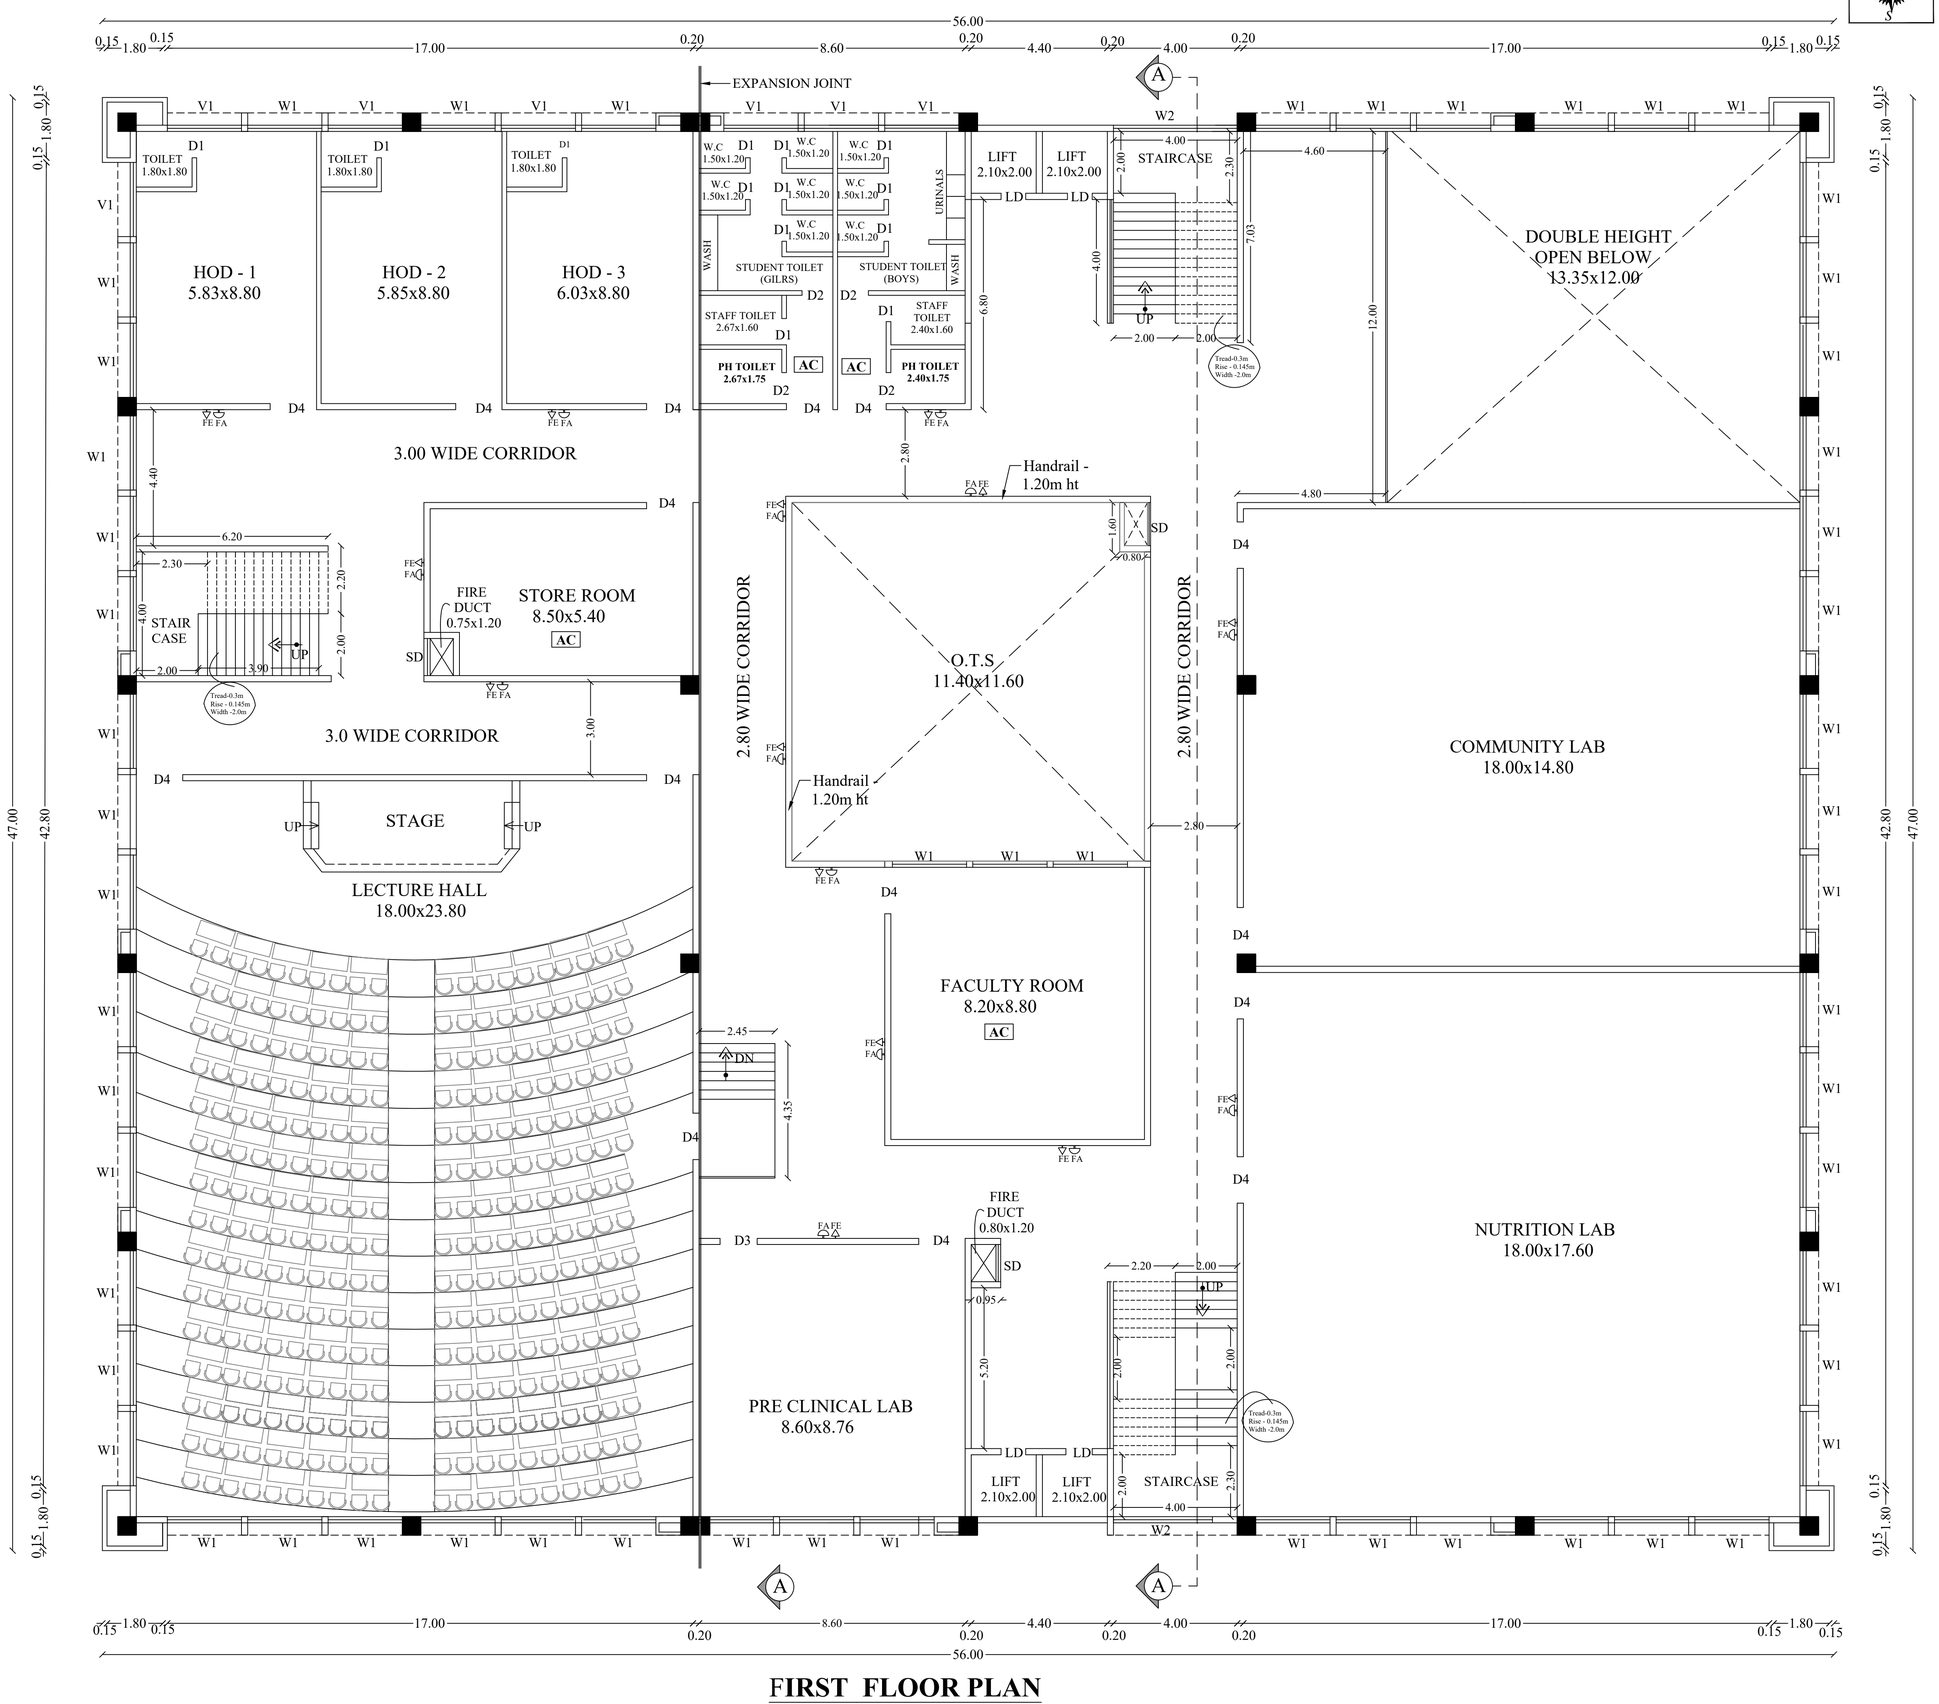

FIRST FLOOR PLAN

(MECHANICAL VENTILATION PROVIDED)

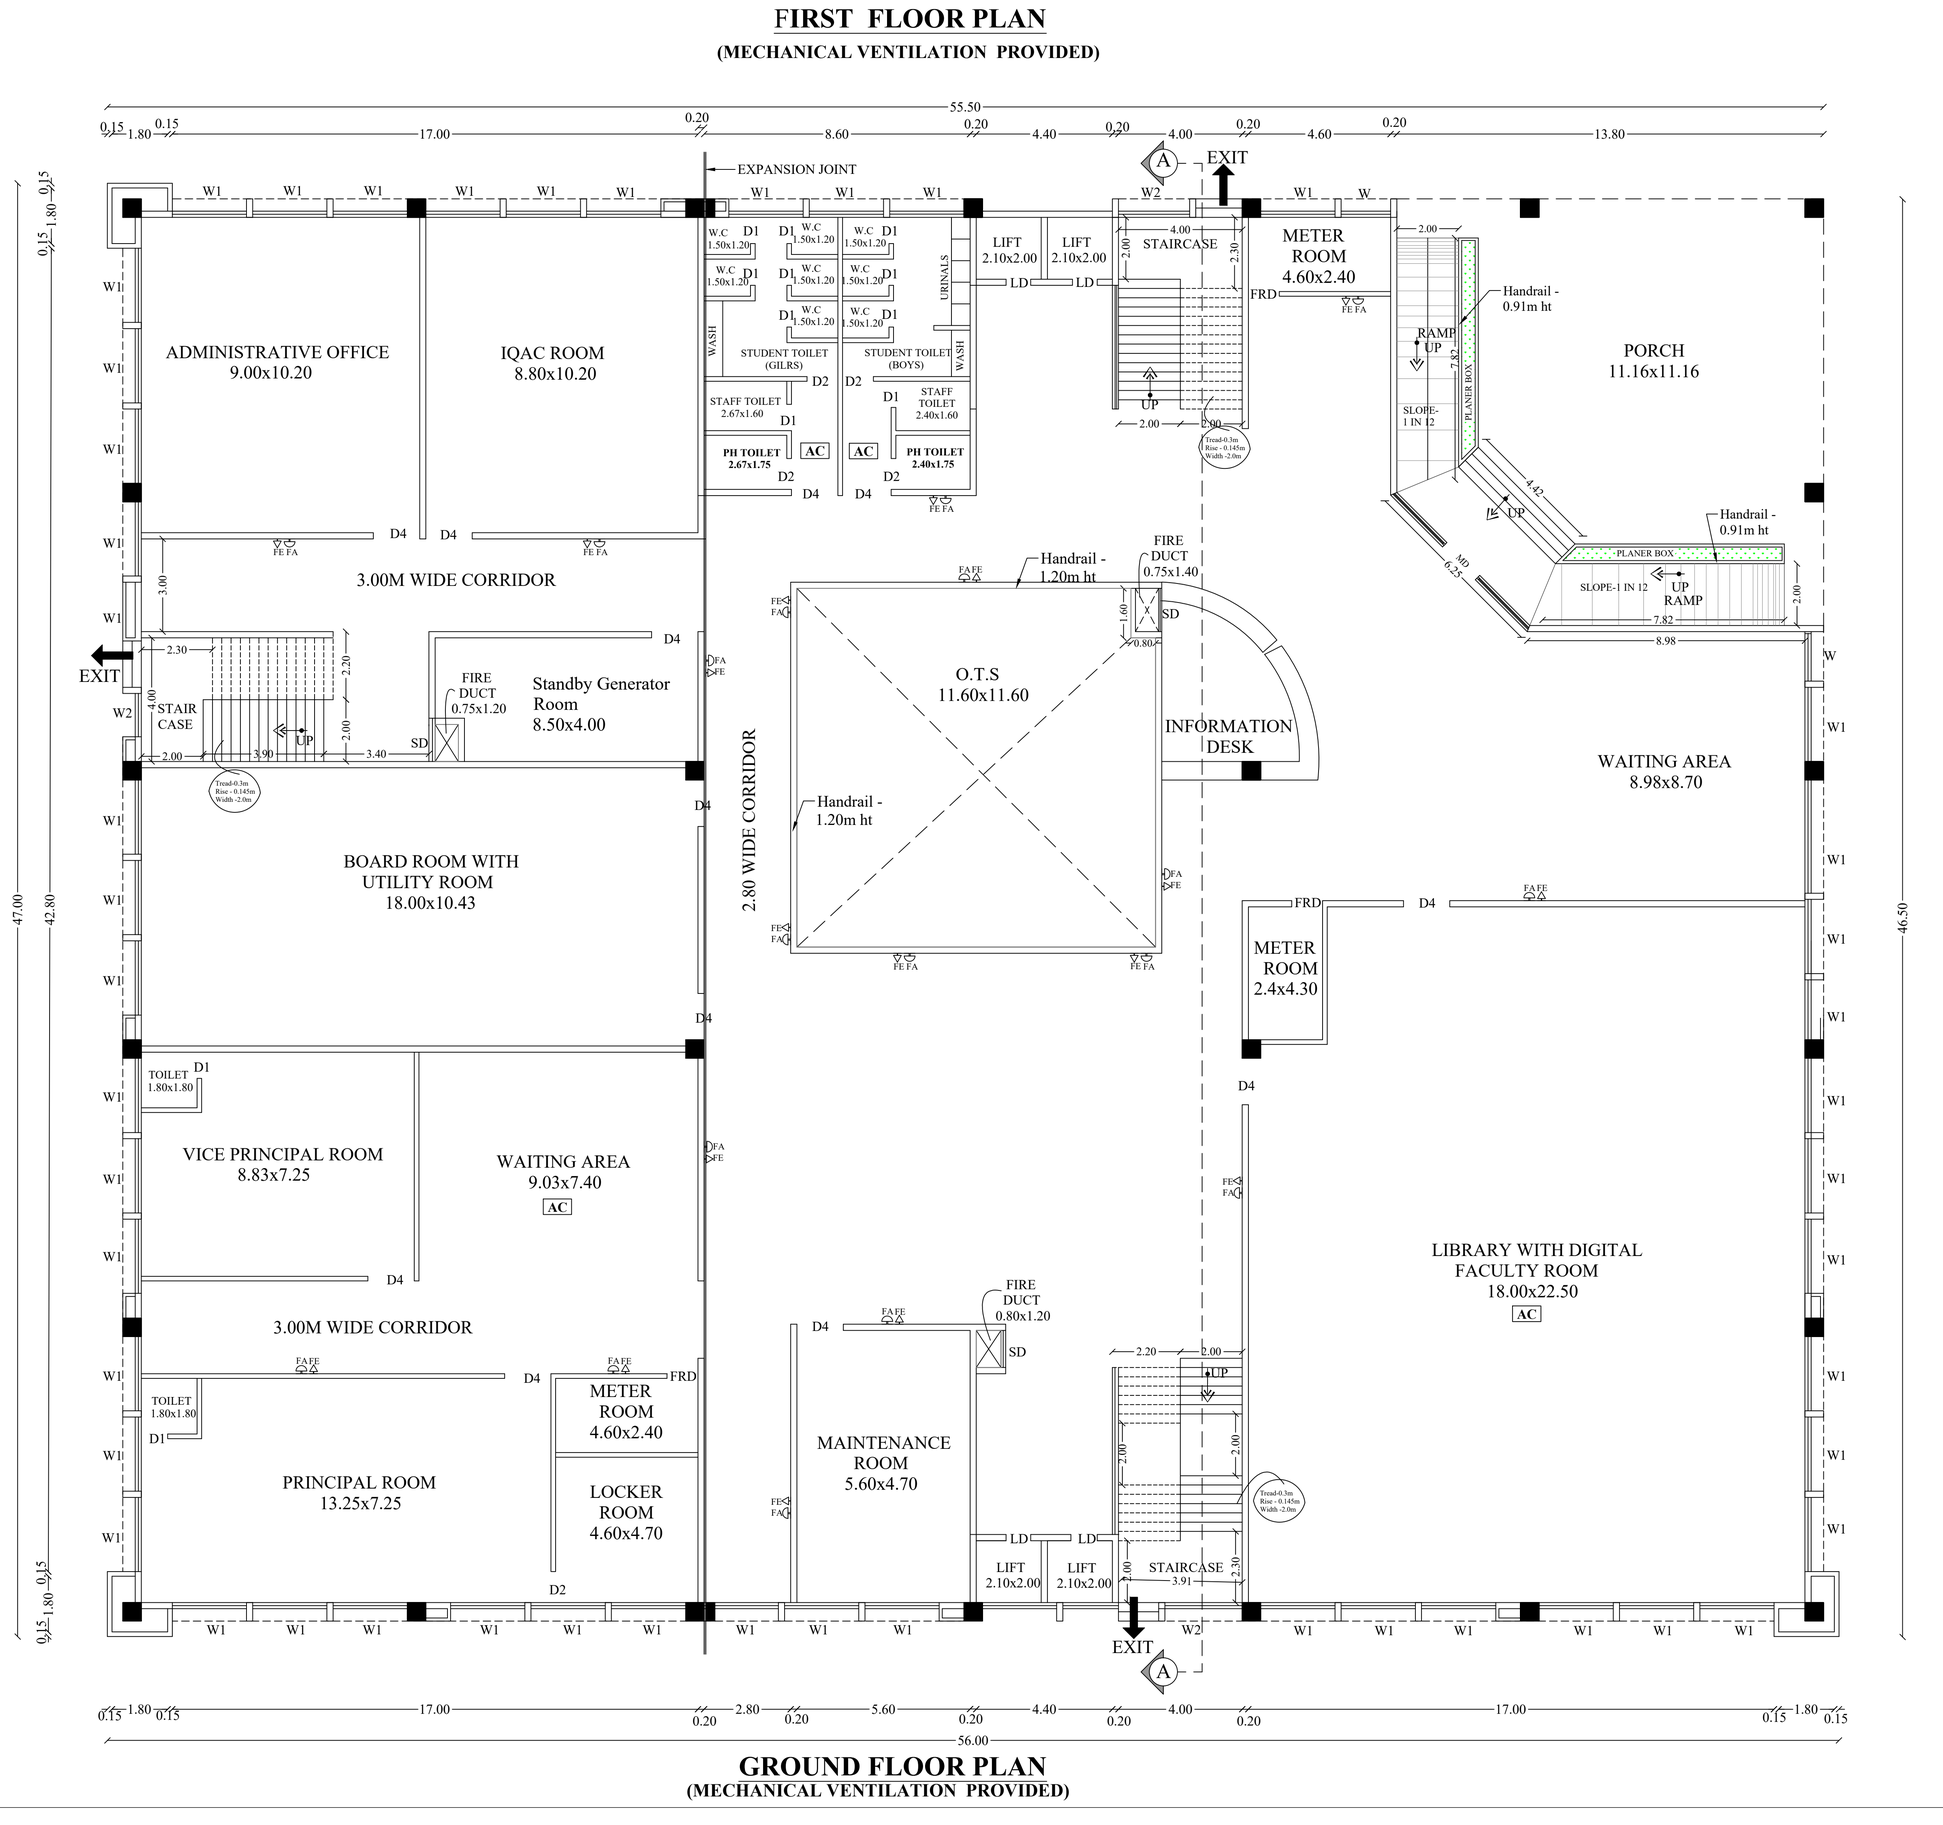

GROUND FLOOR PLAN

(MECHANICAL VENTILATION PROVIDED)

DETAILED PLAN SHOWING THE PROPOSED CONSTRUCTION OF SRI BALAJI VIDYAPEETH MADURAI CAMPUS INSTITUTIONAL BUILDING - HRB AT, R.S.No: **397**/2B, 3B, 4B, 5, 6, 7, 8, 9, 10, 11, 12, 13, **398**/1, 2, 3, 4, 5, **399**/1, 2, 3, 4, 5, 6, 7, 8, 9, **400**/1B,2B,3,4B,5B,6,7B,8,9,10,11,12,13, 14, 15, 16, 17, 18, 19, 20, **401**/1B,5,6 AND **402**/1 IN MELAKOTTAI VILLAGE,R.S.No.**124**/1, 2, 3, 4, 5, 6, 7, 8, 9, 10, 11, 12, 13A, 13B, 14, 15, 16, 17A, 17B, 18, **125**/1, 2A, 2B, 3, 4A, 4B, 4C, 5, **126**/1, 2, 3, 4, 5, 6, 7,8, 9, 10A,10B,11,12, 13, **127**/1A, 1B, 1C, 1D ,2, 3, 4,5 ,6A, 6B, 7, 8A, 8B, 8C, 8D, 8E, 8F, 8G, 8H, **128**/1, 2, 3, 4, 5 ,6, 7, 8, 9, 10, 11, 12, 13, 14, 15, **129**/1, 2, 3, 4, 5, 6, 7 AND **130**/1A IN NADUKOTTAI VILLAGE, THIRUMANGALAM TALUK, N.KAMATCHIPURAM PANCHAYAT MADURAI DISTRICT.

SCALE 1:100 | ALL DIMENSIONS ARE IN METER

AREA STATEMENT

FLOOR NAME	F.S.I AREA (SQ.M)	NON F.S.I AREA (SQ.M)	TOTAL BUILT UP AREA EXCLUDING DEDUCTION	OTS AND DUCT DEDUCTION
GROUND FLOOR	2396.25	-	2396.25	136.19
FIRST FLOOR	2240.21	-	2240.21	294.07
SECOND FLOOR	2400.41	-	2400.41	133.87
THIRD FLOOR	2400.41	-	2400.41	133.87
FOURTH FLOOR	2400.41	-	2400.41	133.87
FIFTH FLOOR	1914.41	-	1914.41	619.87
TERRACE FLOOR HEAD ROOM	-	140.87	140.87	-
TOTAL	**13752.10**	**140.87**	**13892.97**	**1451.74**

JOINERY DETAILS

S.NO.	TYPE	SIZE	DESCRIPTION
01	MD	1.50x2.13	MAIN DOOR
02	D1	0.85x2.13	DOOR
03	D2	1.00x2.13	DOOR
04	D3	1.20x2.13	DOOR
05	D4	1.50x2.13	DOOR
06	LD	0.80x2.13	LIFT DOOR
07	TD	0.80x2.13	DOOR
08	W1	1.80 x 1.50	WINDOW
09	W2	1.80 x 1.50	WINDOW
10	V1	1.80 x 0.60	VENTILATON

NOTE

1. FIRE EXTINGUISHER TO BE PROVIDED. FE
2. FIRE ALARM TO BE PROVIDED. FA
3. RAIN WATER HARVESTING SYSTEM WILL BE PROVIDED
4. SOLAR SYSTEM TO BE PROVIDED.
5. STRUCTURE IS DESIGNED SAFELY FOR EARTH QUAKE RESISTANCE
6. WASTE WATER TO BE CONNECTED TO UNDER GROUND SEWAGE SYSTEM
7. MECHANICAL VENTILATION TO BE PROVIDED.

R. MANIKANDAN, B.E., M.Tech, (Structures)
Registered Structural Engineer Grade I
SE/GR-I/19/06/154 (CMDA), RSE 100892025(GCC)
CGLRGN/SE/Gr-I/2019/09/036(DTCP)
AURA ENGINEERING CONSULTANTS
#8, 50th Street, 7th Avenue, Ashok Nagar, Chennai - 600 083. Ph: 9790751378

STRUCTURAL ENGINEER

L.E. GIRINATH
CA/93/16417
TECHNICALIYA CONSULTANTS PRIVATE LIMITED
OLD NO:25, NEW NO: 41, VASANTHA AVENUE,
MRC NAGAR, R.A. PURAM, CHENNAI 600 028.
24933278, 24933287 24953303 Fax: 24933334


ARCHITECT

Er. V.SUREYA PRAKASH B.E.,
REGISTERED ENGINEER GRADE-I
018/2024/RE-GR-I/DTCP/MADURAI
21B, First Floor, Kannadhasan Street,
S.S.Colony, Madurai-16. Ph: 7373969777


ENGINEER

APPLICANT


BLOCK -7 ANIMAL HOUSE

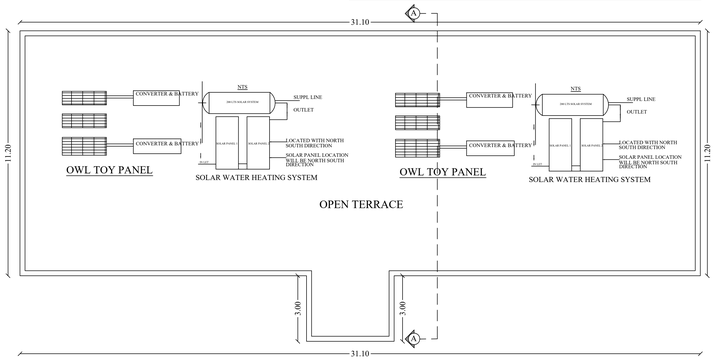


TERRACE FLOOR PLAN

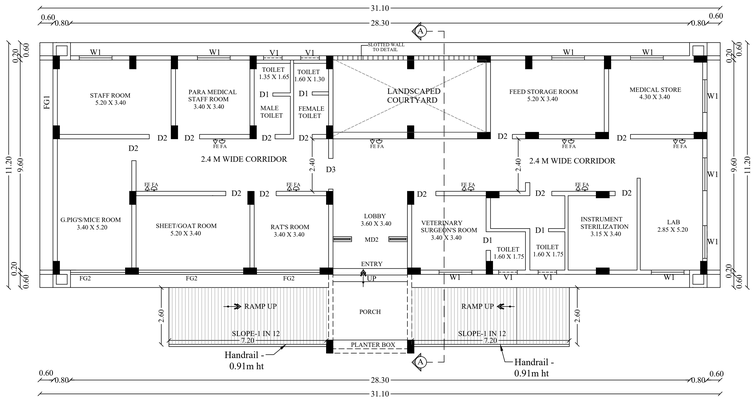

GROUND FLOOR PLAN
(MECHANICAL VENTILATION TO BE PROVIDED)

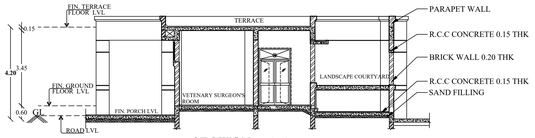


SECTION - A-A

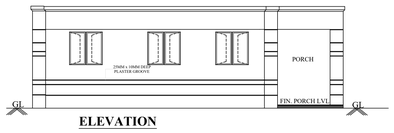


ELEVATION


BLOCK -6 GAS MANIFOLD

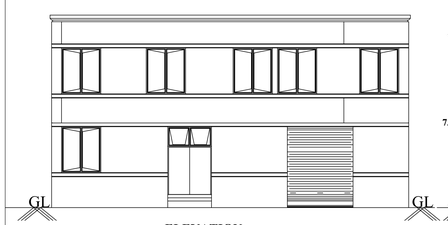


ELEVATION

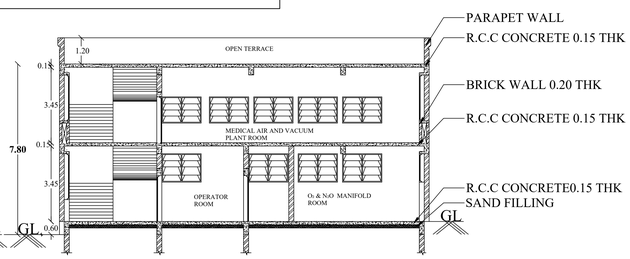


SECTION - A-A

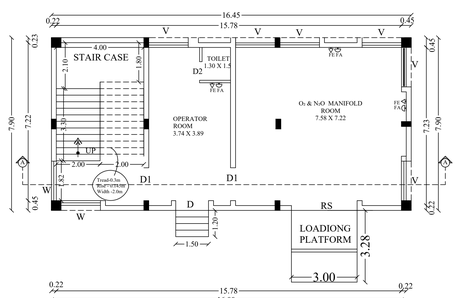

GROUND FLOOR PLAN

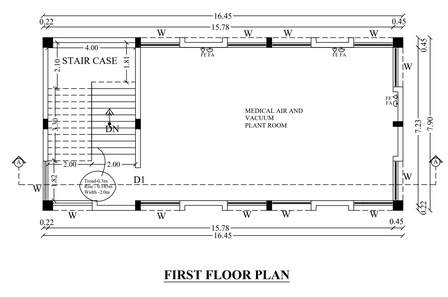


FIRST FLOOR PLAN

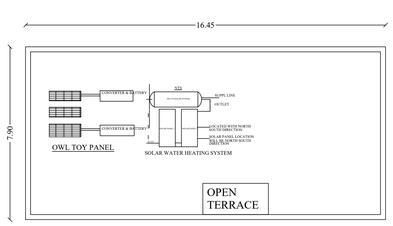


TERRACE FLOOR PLAN


BLOCK -8 MORTUARY

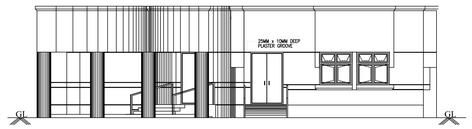


ELEVATION

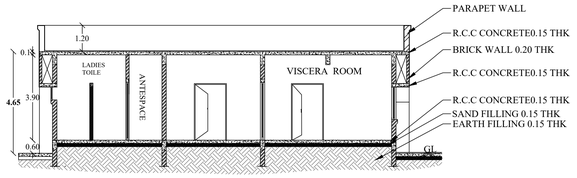

SECTION A-A

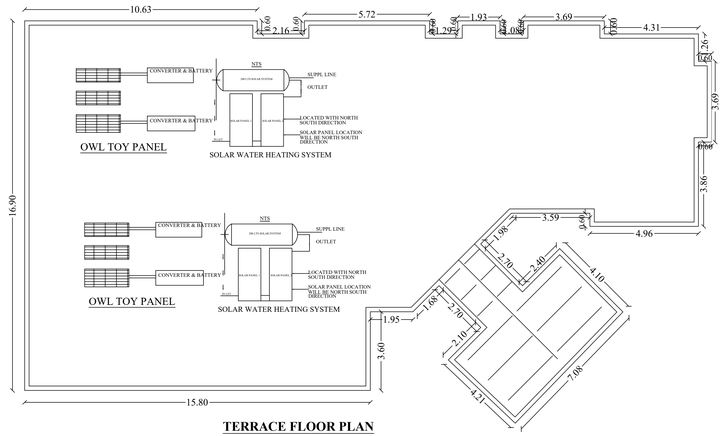

TERRACE FLOOR PLAN

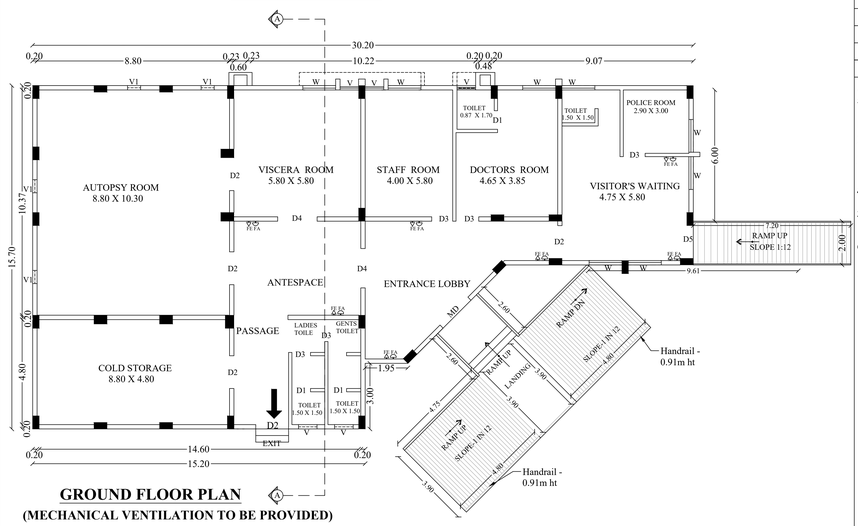

GROUND FLOOR PLAN
(MECHANICAL VENTILATION TO BE PROVIDED)

DETAILED PLAN SHOWING THE PROPOSED CONSTRUCTION OF SRI BALAJI VIDYAPEETH MADURAI CAMPUS INSTITUTIONAL BUILDING -HRB) AT, R.S.No: **397**/2B, 3B, 4B, 5, 6, 7, 8, 9, 10, 11, 12, 13, **398**/1, 2, 3, 4, 5, **399**/1, 2, 3, 4, 5, 6, 7, 8, 9, **400**/1B,2B,3,4B,5B,6,7B,8,9,10,11,12,13, 14, 15, 16, 17, 18, 19, 20, **401**/1B,5,6 AND **402**/1 IN MELAKOTTAI VILLAGE,R.S.No.**124**/1, 2, 3, 4, 5, 6, 7, 8, 9, 10, 11, 12, 13A, 13B, 14, 15, 16, 17A, 17B, 18, **125**/1, 2A, 2B, 3, 4A, 4B, 4C, 5, **126**/1, 2, 3, 4, 5, 6, 7,8, 9, 10A,10B,11,12, 13, **127**/1A, 1B, 1C, 1D ,2, 3, 4,5 ,6A, 6B, 7, 8A, 8B, 8C, 8D, 8E, 8F, 8G, 8H, **128**/1, 2, 3, 4, 5 ,6, 7, 8, 9, 10, 11, 12, 13, 14, 15, **129**/1, 2, 3, 4, 5, 6, 7 AND **130**/1A IN NADUKOTTAI VILLAGE, THIRUMANGALAM TALUK, N.KAMATCHIPURAM PANCHAYAT MADURAI DISTRICT.

SCALE 1:100	ALL DIMENSIONS ARE IN METER

AREA STATEMENT - BLOCK 6

FLOOR NAME	F.S.I AREA (SQ.M)	NON F.S.I AREA (SQ.M)	TOTAL BUILT UP AREA EXCLUDING DEDUCTION	OTS AND DUCT DEDUCTION
GROUND FLOOR	129.95	-	129.95	-
FIRST FLOOR	129.95	-	129.95	-
TOTAL	**259.90**	-	**259.90**	

AREA STATEMENT - BLOCK 7

FLOOR NAME	F.S.I AREA (SQ.M)	NON F.S.I AREA (SQ.M)	TOTAL BUILT UP AREA EXCLUDING DEDUCTION	OTS AND DUCT DEDUCTION
GROUND FLOOR	336.62	-	336.62	23.10
TOTAL	**336.62**	-	**336.62**	**23.10**

AREA STATEMENT - BLOCK 8

FLOOR NAME	F.S.I AREA (SQ.M)	NON F.S.I AREA (SQ.M)	TOTAL BUILT UP AREA EXCLUDING DEDUCTION	OTS AND DUCT DEDUCTION
GROUND FLOOR	394.89	-	394.89	-
TOTAL	**394.89**	-	**394.89**	-

JOINERY DETAILS - BLOCK 6

SL.NO	TYPE	DESCRIPTION	SIZE
1	RS	ROLLING SHUTTER	3.00 X 3.00
2	D	DOOR	1.50 X 2.10
3	D1	DOOR	1.00 X 2.10
4	D2	DOOR	0.85 X 2.10
5	W	WINDOW	1.68 X 2.00
6	V	VENTILATOR	1.68 X 2.00

JOINERY DETAILS - BLOCK 7

SL.NO	TYPE	DESCRIPTION	SIZE
1	MD	MAINDOOR	1.70 X 2.60
2	D1	DOOR	0.85 X 2.10
3	D2	DOOR	1.00 X 2.60
4	D2	DOOR	1.40 X 2.60
5	FG1	FIXED GLAZING	1.42 X 1.00
6	FG2	FIXED GLAZING	1.12 X 1.00
7	W1	WINDOW	1.50 X 1.50
8	V1	VENTILATOR	0.85 X 1.50

JOINERY DETAILS - BLOCK 8

SL.NO	TYPE	DESCRIPTION	SIZE
1	MD	MAIN DOOR	3.60 X 3.00
2	D	DOOR	0.85 X 2.10
3	D1	DOOR	1.00 X 2.10
4	D2	DOOR	1.50 X 2.10
5	W	WINDOW	1.50 X 2.00
6	V	VENTILATOR	0.85 X 2.00
7	V1	VENTILATOR	0.60 X 2.00

NOTE:

1. FIRE EXTINGUISHER TO BE PROVIDED. FE
2. FIRE ALARM TO BE PROVIDED. FA
3. RAIN WATER HARVESTING SYSTEM WILL BE PROVIDED
4. SOLAR SYSTEM TO BE PROVIDED.
5. STRUCTURE IS DESIGNED SAFELY FOR EARTH QUAKE RESISTANCE
6. WASTE WATER TO BE CONNECTED TO UNDER GROUND SEWAGE SYSTEM
7. MECHANICAL VENTILATION TO BE PROVIDED.

R. MANIKANDAN
Registered Structural Engineer Grade I
SE/GR-I/D/M/154-CUDA/LRS 13/2015(CC)
COLORN/SE/Gr-I/2015/09/034/DTCP)
AURA ENGINEERING CONSULTANTS
#8, 50th Street, 7th Avenue, Ashok Nagar,
Chennai - 600 083. Ph: 9790751378

STRUCTURAL ENGINEER

L.E. GIRINATH
CA/93/16417
TECHNICALIYA CONSULTANTS PRIVATE LIMITED
OLD NO:23, NEW NO: 41, VASANTHA AVENUE,
MHC NAGAR, R.A. PURAM, CHENNAI
24933278, 24933287 24953303 Fax:


ARCHITECT

Er. V.SUREYA PRAKASH B.E.,
REGISTERED ENGINEER GRADE-I
018/2024/RE-GR-I/DTCP/MADURAI
21B, First Floor, Kannadhasan Street,
S.S.Colony, Madurai-16. Ph: 7373969777

ENGINEER

APPLICANT

BLOCK -5 MEDICAL COLLEGE

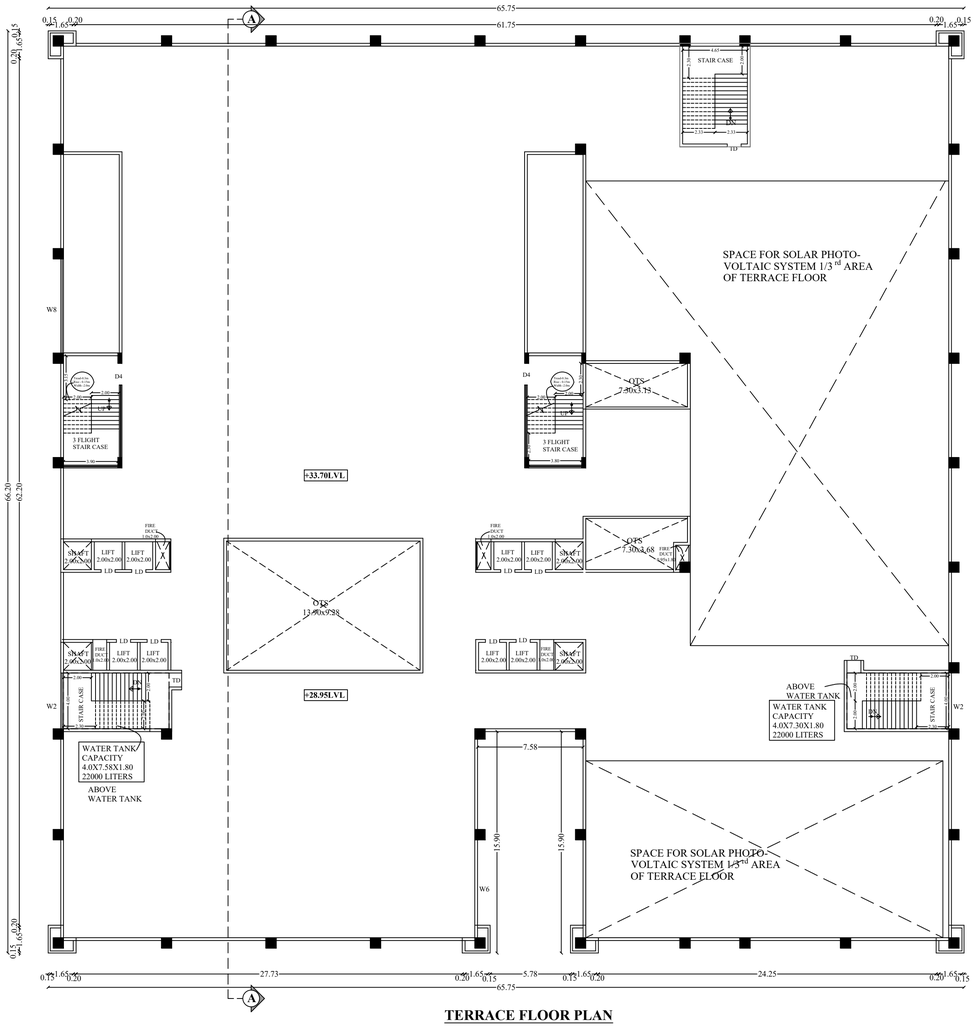

TERRACE FLOOR PLAN



ELEVATION

SECTION - AA

SHEET NO :23/56

DETAILED PLAN SHOWING THE PROPOSED CONSTRUCTION OF SRI BALAJI VIDYAPEETH MADURAI CAMPUS INSTITUTIONAL BUILDING -HRB) AT, R.S.No: **397**/2B, 3B, 4B, 5, 6, 7, 8, 9, 10, 11, 12, 13, **398**/1, 2, 3, 4, 5, 399/1, 2, 3, 4, 5, 6, 7, 8, 9, **400**/1B,2B,3,4B,5B,6,7B,8,9,10,11,12,13, 14, 15, 16, 17, 18, 19, 20, **401**/1B,5,6 AND **402**/1 IN MELAKOTTAI VILLAGE,R.S.No.**124**/1, 2, 3, 4, 5, 6, 7, 8, 9, 10, 11, 12, 13A, 13B, 14, 15, 16, 17A, 17B, 18, **125**/1, 2A, 2B, 3, 4A, 4B, 4C, 5, **126**/1, 2, 3, 4, 5, 6, 7,8, 9, 10A,10B,11,12, 13, **127**/1A, 1B, 1C, 1D ,2, 3, 4,5 ,6A, 6B, 7, 8A, 8B, 8C, 8D, 8E, 8F, 8G, 8H, **128**/1, 2, 3, 4, 5 ,6, 7, 8, 9, 10, 11, 12, 13, 14, 15, **129**/1, 2, 3, 4, 5, 6, 7 AND **130**/1A IN NADUKOTTAI VILLAGE, THIRUMANGALAM TALUK, N.KAMATCHIPURAM PANCHAYAT MADURAI DISTRICT.

SCALE 1:100	ALL DIMENSIONS ARE IN METER

AREA STATEMENT

FLOOR NAME	EXI AREA (SQ.M)	NON EXI AREA (SQ.M)	TOTAL BUILT UP AREA EXCLUDING DEDUCTION	OTS AND DUCT DEDUCTION
BASEMENT FLOOR	-	4260.77	4260.77	-
GROUND FLOOR	4092.93	-	4092.93	547.53
FIRST FLOOR	3855.24	-	3855.24	316.08
SECOND FLOOR	3855.24	-	3855.24	316.08
THIRD FLOOR	3876.47	-	3876.47	294.84
FOURTH FLOOR	3874.04	-	3874.04	297.28
FIFTH FLOOR	3855.24	-	3855.24	316.08
SIXTH FLOOR	3855.24	-	3855.24	316.08
TERRACE FLOOR HEAD ROOM	-	332.48	332.48	
TOTAL	**27264.40**	**4593.25**	**31857.65**	**2402.97**

JOINERY DETAILS

S.NO.	TYPE	SIZE	DESCRIPTION
01	MD	2.00 X 3.00	MAIN DOOR
02	D1	0.85 X 2.10	DOOR
03	D2	1.00 X 2.10	DOOR
04	D3	1.00 X 2.10	DOOR
05	D4	1.50 X 2.10	DOOR
06	TD	1.00 X 2.10	TERRACE DOOR
07	FRD	2.00 X 2.10	ELECTRICAL DOOR
08	W	2.40 X 2.00	WINDOW
09	W1	3.55 X 2.00	WINDOW
10	W2	4.00 X 2.00	WINDOW
11	W3	4.75 X 2.00	WINDOW
12	W4	5.05 X 2.00	WINDOW
13	W5	5.85 X 2.00	WINDOW
14	W6	6.12 X 2.00	WINDOW
15	W7	6.47 X 2.00	WINDOW
16	W8	6.75 X 2.00	WINDOW
17	V1	2.40 X 0.60	VENTILATOR
18	V2	5.85 X 0.60	VENTILATOR
19	V3	6.12 X 0.60	VENTILATOR

NOTE

1. FIRE EXTINGUISHER TO BE PROVIDED. FE
2. FIRE ALARM TO BE PROVIDED. FA
3. RAIN WATER HARVESTING SYSTEM WILL BE PROVIDED
4. SOLAR SYSTEM TO BE PROVIDED.
5. STRUCTURE IS DESIGNED SAFELY FOR EARTH QUAKE RESISTANCE
6. WASTE WATER TO BE CONNECTED TO UNDER GROUND SEWAGE SYSTEM
7. MECHANICAL VENTILATION PROVIDED.


R. MANIKA M.E., (Ph.D.)
Registered Structural Engineer Grade 1
SE/GR-I/19/156 (CAIDA), BIS 13920:2016(GOC)
CSIR/EMPRI-I/2019/09/034/DTCP)
AURA ENGINEERING CONSULTANTS
66, 50th Street, 7th Avenue, Ashok Nagar,
STRUCTURAL ENGINEER Ph: 9790751375

L.E. GIRINATH
CA/2018/0517
TECHNOCRATS CONSULTANTS PRIVATE LIMITED
OLD NO:38, NEW NO: 41, VASANTHA AVENUE,
MHC NAGAR, R.A. PURAM, CHENNAI
24933216, 24853287 24951303 Fax:
ARCHITECT


Er. V.SUREYA PRAKASH B.E.,
REGISTERED ENGINEER GRADE-I
018/2024/RE-GR-I/DTCP/MADURAI
218, First Floor, Kamadhenu Street,
S.S.Colony, Madurai-16. Ph: 7373969777
ENGINEER

APPLICANT

BLOCK -5 MEDICAL COLLEGE

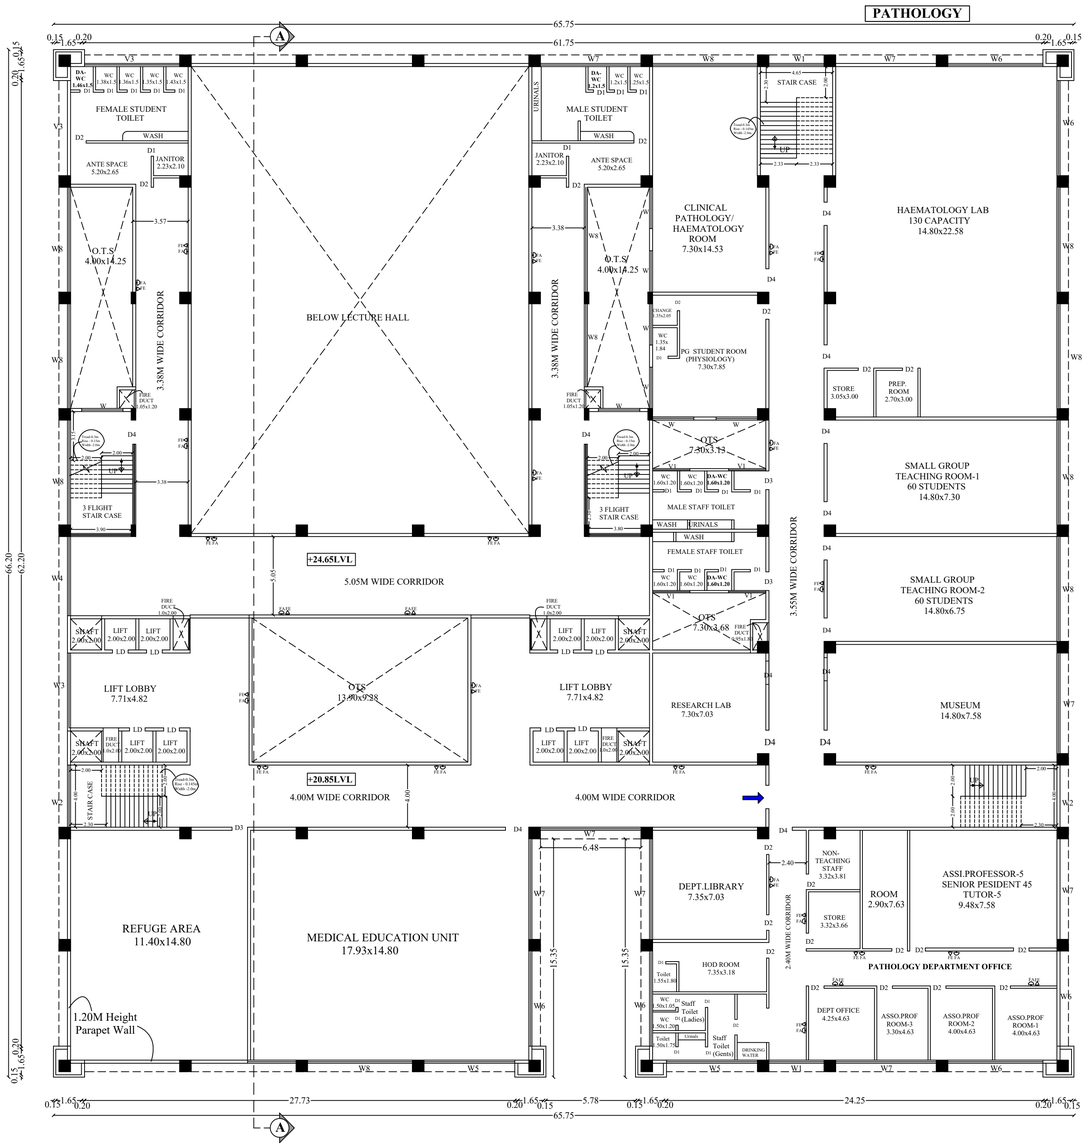

FIFTH FLOOR PLAN
(MECHANICAL VENTILATION PROVIDED)

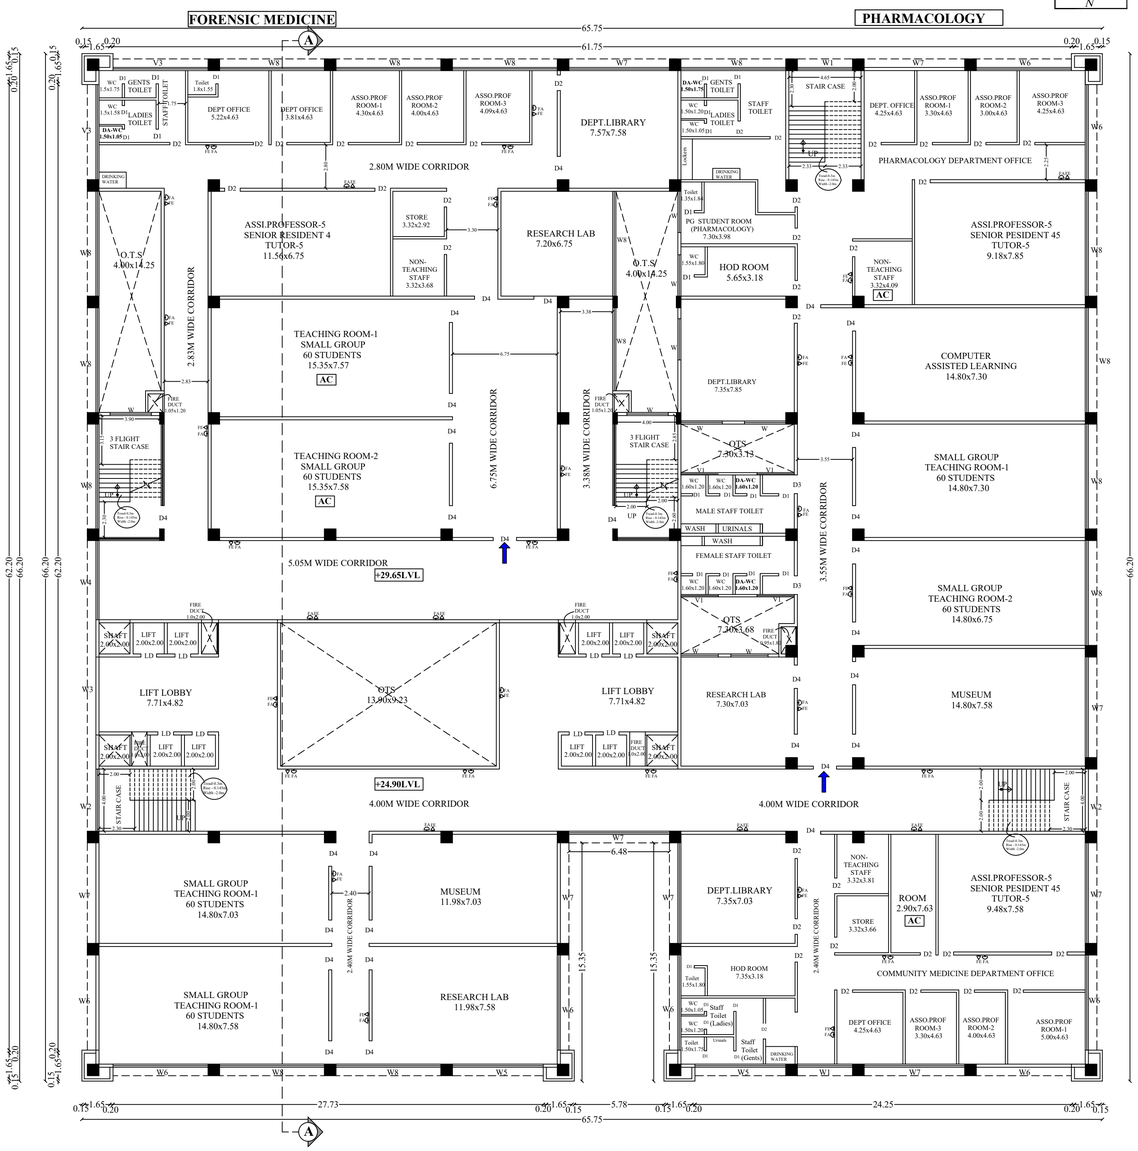

SIXTH FLOOR PLAN
(MECHANICAL VENTILATION PROVIDED)

SHEET NO :22/56

DETAILED PLAN SHOWING THE PROPOSED CONSTRUCTION OF SRI BALAJI VIDYAPEETH MADURAI CAMPUS INSTITUTIONAL BUILDING -HRB) AT, R.S.No: **397**/2B, 3B, 4B, 5, 6, 7, 8, 9, 10, 11, 12, 13, **398**/1, 2, 3, 4, 5, 399/1, 2, 3, 4, 5, 6, 7, 8, 9, **400**/1B,2B,3,4B,5B,6,7B,8,9,10,11,12,13, 14, 15, 16, 17, 18, 19, 20, **401**/1B,5,6 AND **402**/1 IN MELAKOTTAI VILLAGE,R.S.No.**124**/1, 2, 3, 4, 5, 6, 7, 8, 9, 10, 11, 12, 13A, 13B, 14, 15, 16, 17A, 17B, 18, **125**/1, 2A, 2B, 3, 4A, 4B, 4C, 5, **126**/1, 2, 3, 4, 5, 6, 7,8, 9, 10A,10B,11,12, 13, **127**/1A, 1B, 1C, 1D ,2, 3, 4,5 ,6A, 6B, 7, 8A, 8B, 8C, 8D, 8E, 8F, 8G, 8H, **128**/1, 2, 3, 4, 5 ,6, 7, 8, 9, 10, 11, 12, 13, 14, 15, **129**/1, 2, 3, 4, 5, 6, 7 AND **130**/1A IN NADUKOTTAI VILLAGE, THIRUMANGALAM TALUK, N.KAMATCHIPURAM PANCHAYAT MADURAI DISTRICT.

SCALE 1:100 | ALL DIMENSIONS ARE IN METER

AREA STATEMENT

FLOOR NAME	F.S.I AREA (SQ.M)	NON F.S.I AREA (SQ.M)	TOTAL BUILT UP AREA EXCLUDING DEDUCTION	OTS AND DUCT DEDUCTION
BASEMENT FLOOR		4260.77	4260.77	
GROUND FLOOR	4092.93	-	4092.93	547.53
FIRST FLOOR	3855.24	-	3855.24	316.08
SECOND FLOOR	3855.24	-	3855.24	316.08
THIRD FLOOR	3876.47	-	3876.47	294.84
FOURTH FLOOR	3874.04	-	3874.04	297.28
FIFTH FLOOR	3855.24	-	3855.24	316.08
SIXTH FLOOR	3855.24	-	3855.24	316.08
TERRACE FLOOR HEAD ROOM	-	332.48	332.48	-
TOTAL	**27264.40**	**4593.25**	**31857.65**	**2403.97**

JOINERY DETAILS

S.NO.	TYPE	SIZE	DESCRIPTION
01	MD	2.00 X 3.00	MAIN DOOR
02	D1	0.85 X 2.10	DOOR
03	D2	1.00 X 2.10	DOOR
04	D3	1.00 X 2.10	DOOR
05	D4	1.50 X 2.10	DOOR
06	TD	1.00 X 2.10	TERRACE DOOR
07	FRD	2.00 X 2.10	ELECTRICAL DOOR
08	W	2.40 X 2.00	WINDOW
09	W1	3.55 X 2.00	WINDOW
10	W2	4.00 X 2.00	WINDOW
11	W3	4.75 X 2.00	WINDOW
12	W4	5.05 X 2.00	WINDOW
13	W5	5.85 X 2.00	WINDOW
14	W6	6.12 X 2.00	WINDOW
15	W7	6.47 X 2.00	WINDOW
16	W8	6.75 X 2.00	WINDOW
17	V1	2.40 X 0.60	VENTILATOR
18	V2	5.85 X 0.60	VENTILATOR
19	V3	6.12 X 0.60	VENTILATOR

NOTE

1. FIRE EXTINGUISHER TO BE PROVIDED. FE
2. FIRE ALARM TO BE PROVIDED. FA
3. RAIN WATER HARVESTING SYSTEM WILL BE PROVIDED
4. SOLAR SYSTEM TO BE PROVIDED.
5. STRUCTURE IS DESIGNED SAFELY FOR EARTH QUAKE RESISTANCE
6. WASTE WATER TO BE CONNECTED TO UNDER GROUND SEWAGE SYSTEM
7. MECHANICAL VENTILATION PROVIDED.

R. MANIKANDAN, M.E., (Structures)
Registered Structural Engineer Grade I
SE/GA/DTP/SE/154/CU/DA/ 855 10/09/2024/GCO
COE/RSP/SE/Str-I/2019/09/034(DTCP)
AURA ENGINEERING CONSULTANTS
#6, 50th Street, 7th Avenue, Ashok Nagar,
Chennai - 600 083. Ph: 9790751378

STRUCTURAL ENGINEER

L.E. GIRINATH
CA/93/16417
TECHNICALITE CONSULTANTS PRIVATE LIMITED
OLD NO:25, NEW NO: 41, VASANTHA AVENUE,
MRC NAGAR, R.A. PURAM, CHENNAI
PH:24923978, 24933287 2495303 Fax: 24


ARCHITECT

Er. V.SUREYA PRAKASH B.E.,
REGISTERED ENGINEER GRADE-I
018/2024/RE-GR-I/DTCP/MADURAI
21B, First Floor, Kannadhasan Street,
S.S.Colony, Madurai-16. Ph: 7373969777

ENGINEER


APPLICANT

BLOCK -5 MEDICAL COLLEGE

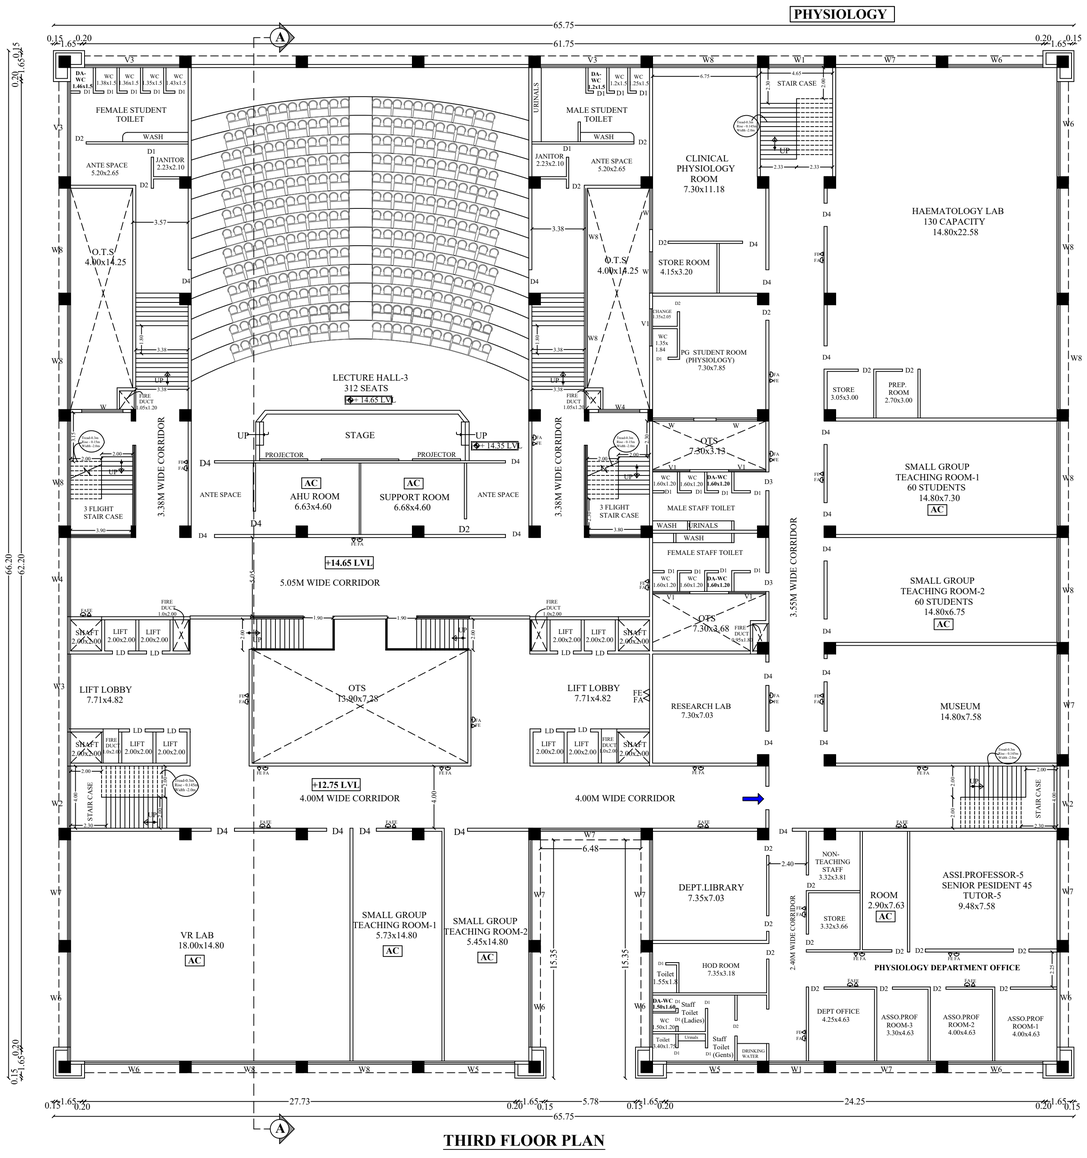

THIRD FLOOR PLAN

(MECHANICAL VENTILATION PROVIDED)

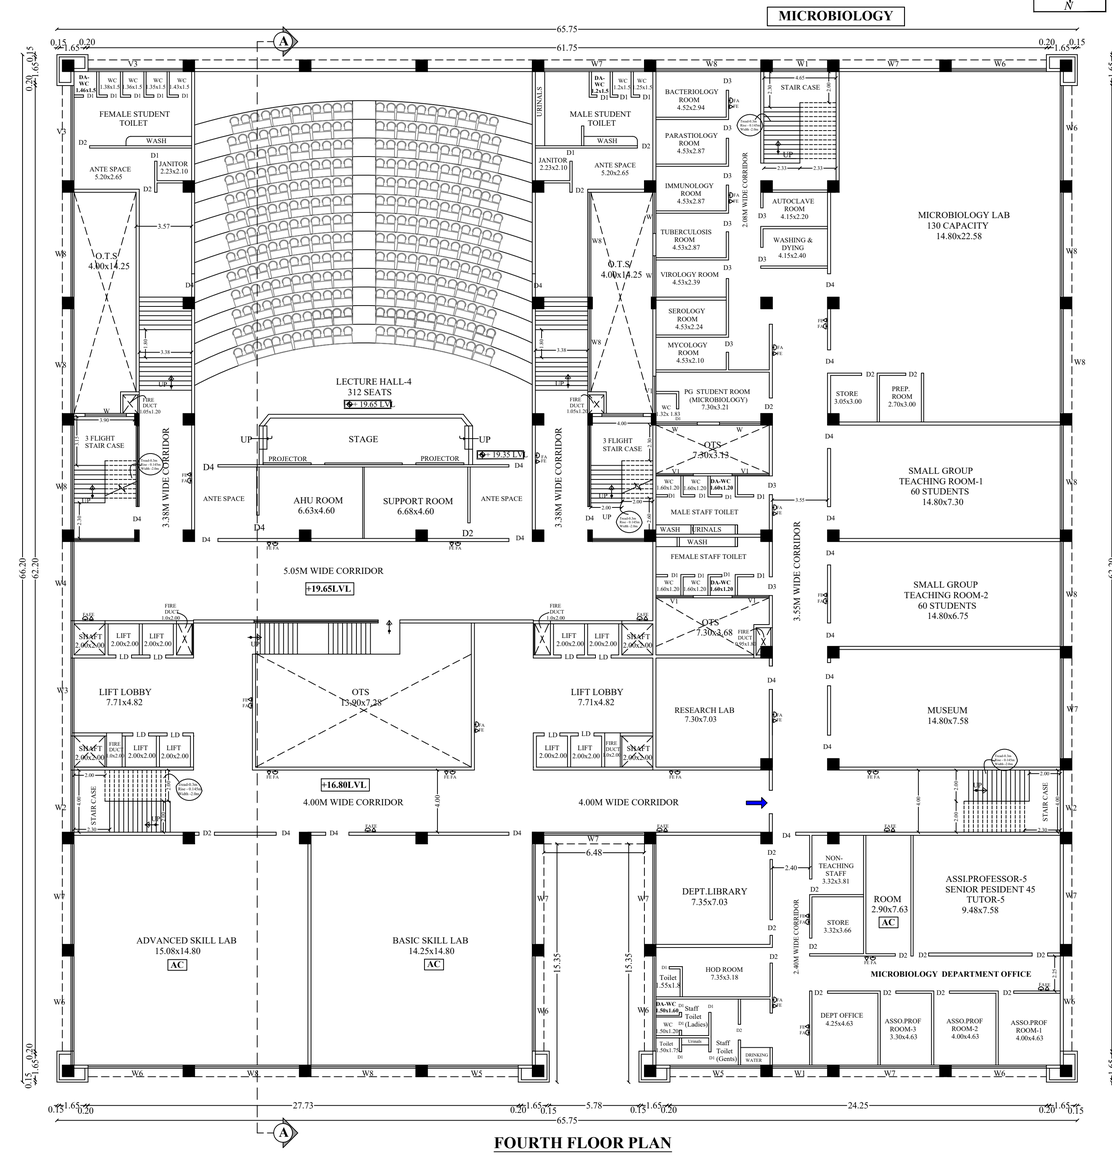

FOURTH FLOOR PLAN

(MECHANICAL VENTILATION PROVIDED)

SHEET NO :21/56

DETAILED PLAN SHOWING THE PROPOSED CONSTRUCTION OF SRI BALAJI VIDYAPEETH MADURAI CAMPUS INSTITUTIONAL BUILDING -HRB) AT, R.S.No: **397**/2B, 3B, 4B, 5, 6, 7, 8, 9, 10, 11, 12, 13, **398**/1, 2, 3, 4, 5, 399/1, 2, 3, 4, 5, 6, 7, 8, 9, **400**/1B,2B,3,4B,5B,6,7B,8,9,10,11,12,13, 14, 15, 16, 17, 18, 19, 20, **401**/1B,5,6 AND **402**/1 IN MELAKOTTAI VILLAGE,R.S.No.**124**/1, 2, 3, 4, 5, 6, 7, 8, 9, 10, 11, 12, 13A, 13B, 14, 15, 16, 17A, 17B, 18, **125**/1, 2A, 2B, 3, 4A, 4B, 4C, 5, **126**/1, 2, 3, 4, 5, 6, 7,8, 9, 10A,10B,11,12, 13, **127**/1A, 1B, 1C, 1D ,2, 3, 4,5 ,6A, 6B, 7, 8A, 8B, 8C, 8D, 8E, 8F, 8G, 8H, **128**/1, 2, 3, 4, 5 ,6, 7, 8, 9, 10, 11, 12, 13, 14, 15, **129**/1, 2, 3, 4, 5, 6, 7 AND **130**/1A IN NADUKOTTAI VILLAGE, THIRUMANGALAM TALUK, N.KAMATCHIPURAM PANCHAYAT MADURAI DISTRICT.

SCALE 1:100 | ALL DIMENSIONS ARE IN METER

AREA STATEMENT

FLOOR NAME	F.S.I AREA (SQ.M)	NON F.S.I AREA (SQ.M)	TOTAL BUILT UP AREA EXCLUDING DEDUCTION	OTS AND DUCT DEDUCTION
BASEMENT FLOOR		4260.77	4260.77	
GROUND FLOOR	4092.93	-	4092.93	547.53
FIRST FLOOR	3855.24	-	3855.24	316.08
SECOND FLOOR	3855.24	-	3855.24	316.08
THIRD FLOOR	3876.47	-	3876.47	294.84
FOURTH FLOOR	3874.04	-	3874.04	297.28
FIFTH FLOOR	3855.24	-	3855.24	316.08
SIXTH FLOOR	3855.24	-	3855.24	316.08
TERRACE FLOOR HEAD ROOM	-	332.48	332.48	-
TOTAL	**27264.40**	**4593.25**	**31857.65**	**2403.97**

JOINERY DETAILS

S.NO.	TYPE	SIZE	DESCRIPTION
01	MD	2.00 X 3.00	MAIN DOOR
02	D1	0.85 X 2.10	DOOR
03	D2	1.00 X 2.10	DOOR
04	D3	1.00 X 2.10	DOOR
05	D4	1.50 X 2.10	DOOR
06	TD	1.00 X 2.10	TERRACE DOOR
07	FRD	2.00 X 2.10	ELECTRICAL DOOR
08	W	2.40 X 2.00	WINDOW
09	W1	3.55 X 2.00	WINDOW
10	W2	4.00 X 2.00	WINDOW
11	W3	4.75 X 2.00	WINDOW
12	W4	5.05 X 2.00	WINDOW
13	W5	5.85 X 2.00	WINDOW
14	W6	6.12 X 2.00	WINDOW
15	W7	6.47 X 2.00	WINDOW
16	W8	6.75 X 2.00	WINDOW
17	V1	2.40 X 0.60	VENTILATOR
18	V2	5.85 X 0.60	VENTILATOR
19	V3	6.12 X 0.60	VENTILATOR

NOTE

1. FIRE EXTINGUISHER TO BE PROVIDED. FE
2. FIRE ALARM TO BE PROVIDED. FA
3. RAIN WATER HARVESTING SYSTEM WILL BE PROVIDED
4. SOLAR SYSTEM TO BE PROVIDED.
5. STRUCTURE IS DESIGNED SAFELY FOR EARTH QUAKE RESISTANCE
6. WASTE WATER TO BE CONNECTED TO UNDER GROUND SEWAGE SYSTEM
7. MECHANICAL VENTILATION PROVIDED.

R. MANIKANDAN, M.E., (Structural)
Registered Structural Engineer Grade I
SE/GR-I/15/06/154 (CUDA), ISE 1320/2015(GCC)
CE/REN/SE/TD-1/2015/06/015(TCP)
AURA ENGINEERING CONSULTANTS
No. 20/1, Street, 7th Avenue, Ashok Nagar, Chennai-83. Ph: 9790751978

STRUCTURAL ENGINEER

L.E. GIRINATH
CA/93/18457
TECHNICALITY CONSULTANTS PRIVATE LIMITED
OLD NO:25, NEW NO: 41, VASANTHA AVENUE,
MRC NAGAR, R.A. PURAM, CHENNAI
24933278, 24853207 24853203 Fax:


ARCHITECT

Er. V.SUREYA PRAKASH B.E.,
REGISTERED ENGINEER GRADE-I
018/2024/RE-GR-I/DTCP/MADURAI
21B, First Floor, Kannadhasan Street,
S.S.Colony, Madurai-16. Ph: 7373969777

ENGINEER


APPLICANT

BLOCK -5 MEDICAL COLLEGE

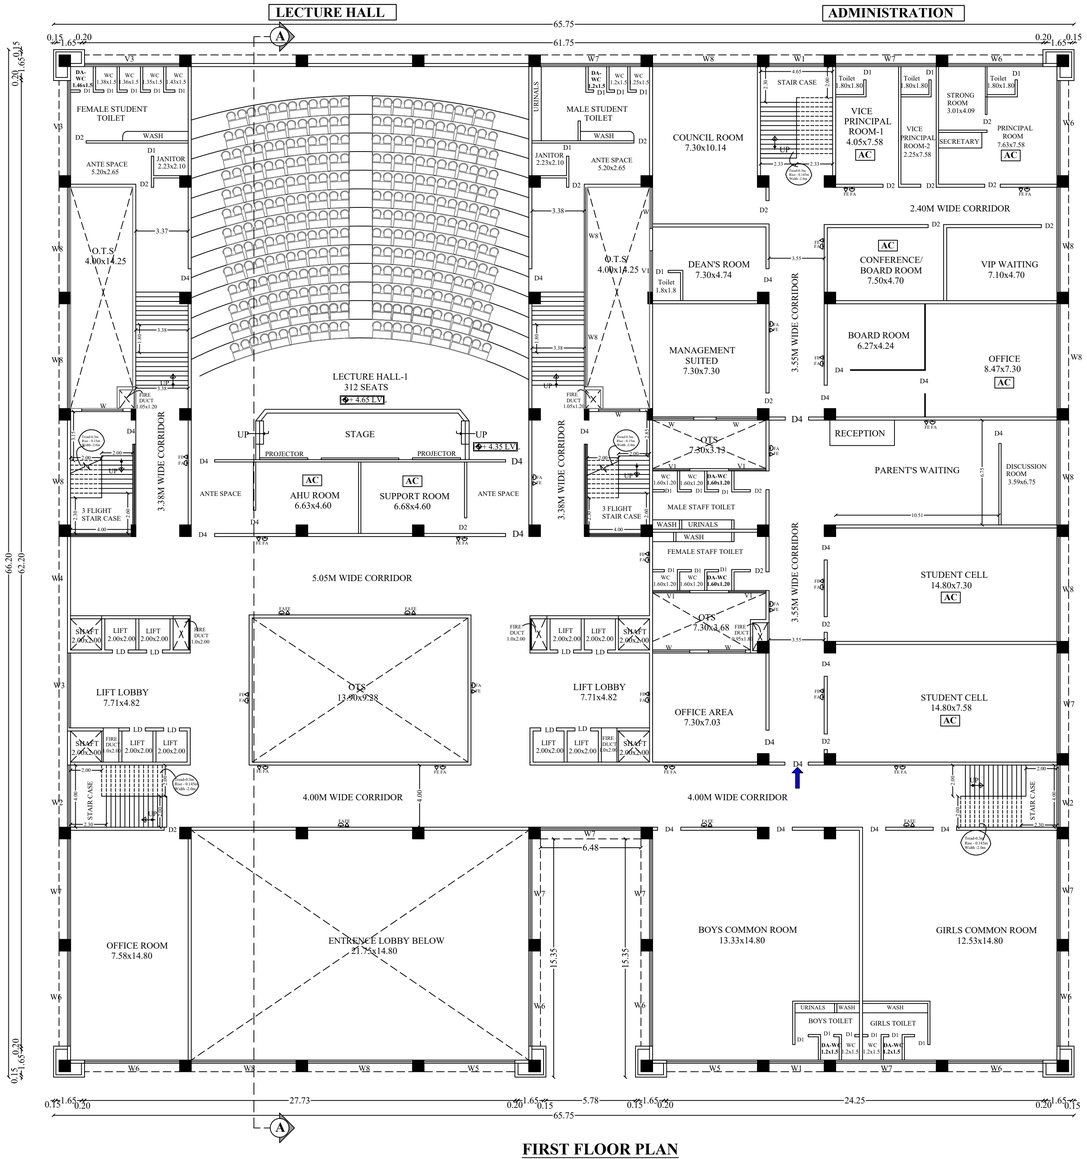

FIRST FLOOR PLAN

(MECHANICAL VENTILATION PROVIDED)

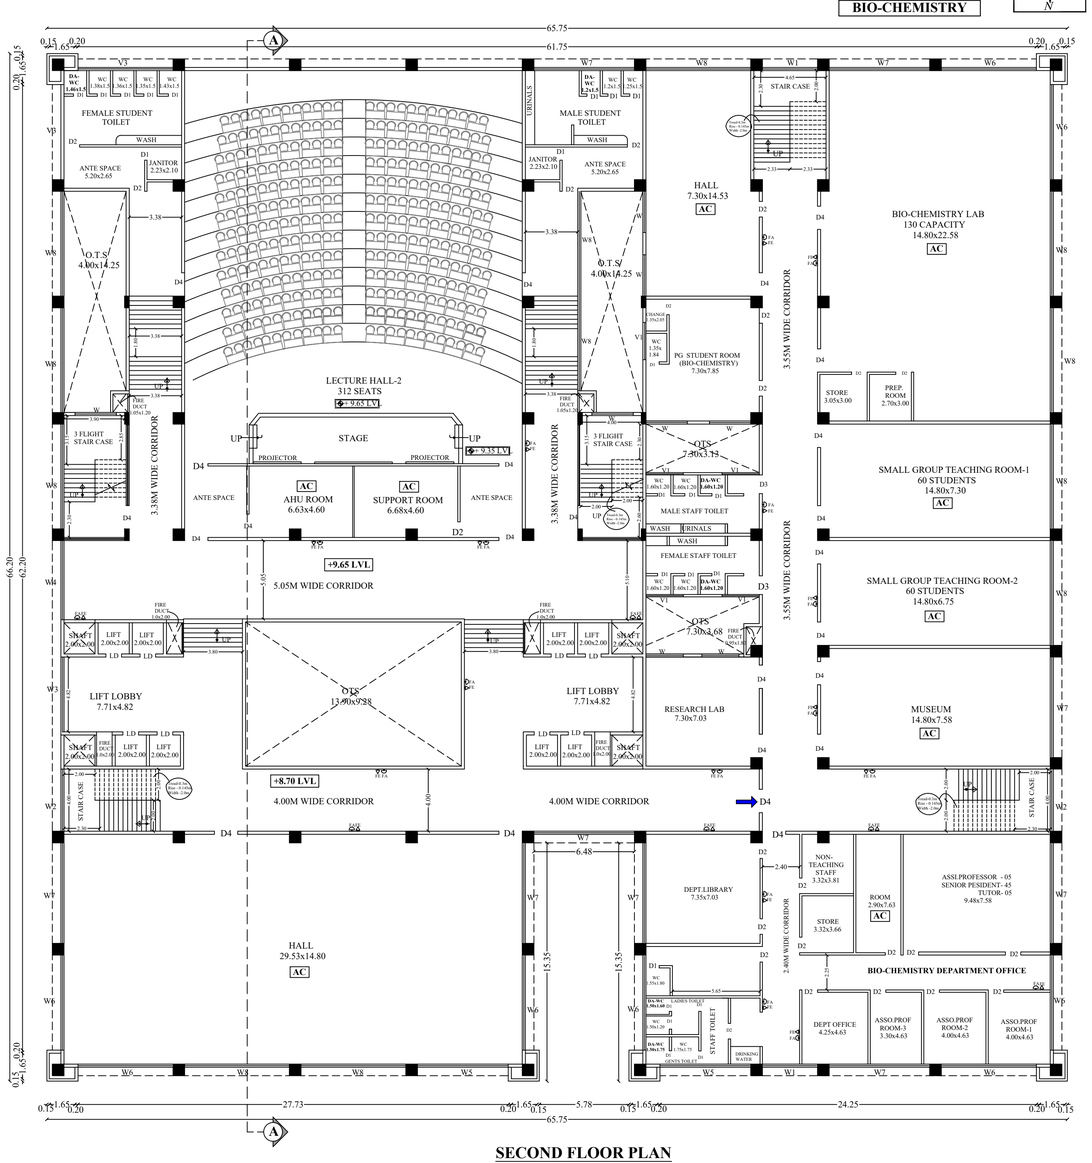

SECOND FLOOR PLAN

(MECHANICAL VENTILATION PROVIDED)

SHEET NO :20/56

DETAILED PLAN SHOWING THE PROPOSED CONSTRUCTION OF SRI BALAJI VIDYAPEETH MADURAI CAMPUS INSTITUTIONAL BUILDING -HRB) AT, R.S.No: **397**/2B, 3B, 4B, 5, 6, 7, 8, 9, 10, 11, 12, 13, **398**/1, 2, 3, 4, 5, 399/1, 2, 3, 4, 5, 6, 7, 8, 9, **400**/1B,2B,3,4B,5B,6,7B,8,9,10,11,12,13, 14, 15, 16, 17, 18, 19, 20, **401**/1B,5,6 AND **402**/1 IN MELAKOTTAI VILLAGE,R.S.No.**124**/1, 2, 3, 4, 5, 6, 7, 8, 9, 10, 11, 12, 13A, 13B, 14, 15, 16, 17A, 17B, 18, **125**/1, 2A, 2B, 3, 4A, 4B, 4C, 5, **126**/1, 2, 3, 4, 5, 6, 7,8, 9, 10A,10B,11,12, 13, **127**/1A, 1B, 1C, 1D ,2, 3, 4,5 ,6A, 6B, 7, 8A, 8B, 8C, 8D, 8E, 8F, 8G, 8H, **128**/1, 2, 3, 4, 5 ,6, 7, 8, 9, 10, 11, 12, 13, 14, 15, **129**/1, 2, 3, 4, 5, 6, 7 AND **130**/1A IN NADUKOTTAI VILLAGE, THIRUMANGALAM TALUK, N.KAMATCHIPURAM PANCHAYAT MADURAI DISTRICT.

SCALE 1:100 | ALL DIMENSIONS ARE IN METER

AREA STATEMENT

FLOOR NAME	F.S.I AREA (SQ.M)	NON F.S.I AREA (SQ.M)	TOTAL BUILT UP AREA EXCLUDING DEDUCTION	OTS AND DUCT DEDUCTION
BASEMENT FLOOR		4260.77	4260.77	
GROUND FLOOR	4092.93	-	4092.93	547.53
FIRST FLOOR	3855.24	-	3855.24	316.08
SECOND FLOOR	3855.24	-	3855.24	316.08
THIRD FLOOR	3876.47	-	3876.47	294.84
FOURTH FLOOR	3874.04	-	3874.04	297.28
FIFTH FLOOR	3855.24	-	3855.24	316.08
SIXTH FLOOR	3855.24	-	3855.24	316.08
TERRACE FLOOR HEAD ROOM	-	332.48	332.48	-
TOTAL	**27264.40**	**4593.25**	**31857.65**	**2403.97**

JOINERY DETAILS

S.NO.	TYPE	SIZE	DESCRIPTION
01	MD	2.00 X 3.00	MAIN DOOR
02	D1	0.85 X 2.10	DOOR
03	D2	1.00 X 2.10	DOOR
04	D3	1.00 X 2.10	DOOR
05	D4	1.50 X 2.10	DOOR
06	TD	1.00 X 2.10	TERRACE DOOR
07	FRD	2.00 X 2.10	ELECTRICAL DOOR
08	W	2.40 X 2.00	WINDOW
09	W1	3.55 X 2.00	WINDOW
10	W2	4.00 X 2.00	WINDOW
11	W3	4.75 X 2.00	WINDOW
12	W4	5.05 X 2.00	WINDOW
13	W5	5.85 X 2.00	WINDOW
14	W6	6.12 X 2.00	WINDOW
15	W7	6.47 X 2.00	WINDOW
16	W8	6.75 X 2.00	WINDOW
17	V1	2.40 X 0.60	VENTILATOR
18	V2	5.85 X 0.60	VENTILATOR
19	V3	6.12 X 0.60	VENTILATOR

NOTE

1. FIRE EXTINGUISHER TO BE PROVIDED. FE
2. FIRE ALARM TO BE PROVIDED. FA
3. RAIN WATER HARVESTING SYSTEM WILL BE PROVIDED
4. SOLAR SYSTEM TO BE PROVIDED.
5. STRUCTURE IS DESIGNED SAFELY FOR EARTH QUAKE RESISTANCE
6. WASTE WATER TO BE CONNECTED TO UNDER GROUND SEWAGE SYSTEM
7. MECHANICAL VENTILATION PROVIDED.

R. MANIKANDAN, B.E., M.S.(Struct.)
Registered Structural Engineer Grade I
SE/GR-I/110/06/154 (CM/DA), BIS S3509205(GCC)
CCLRGN/SE/GR-I/2013/09/0334(DTCP)
AURA ENGINEERING CONSULTANTS
4F&B, 50th Street, 7th Avenue, Ashok Nagar,
Chennai-600 083. Ph: 9790751378

STRUCTURAL ENGINEER

LE. GIRINATH
CA/93/18417
TECHNICALIYA CONSULTANTS PRIVATE LIMITED
OLD NO:25, NEW NO: 41, VASANTHA AVENUE,
VRC NAGAR, R.A. PURAM, CHENNAI
24933278, 24933287 24953303 Fax:


ARCHITECT

Er. V.SUREYA PRAKASH B.E.,
REGISTERED ENGINEER GRADE-I
018/2024/RE-GR-I/DTCP/MADURAI
21B, First Floor, Kannadhasan Street,
S.S.Colony, Madurai-16. Ph: 7373609777

ENGINEER

APPLICANT

DETAILED PLAN SHOWING THE PROPOSED CONSTRUCTION OF SRI BALAJI VIDYAPEETH MADURAI CAMPUS INSTITUTIONAL BUILDING - HRB AT, R.S.No: **397**/2B, 3B, 4B, 5, 6, 7, 8, 9, 10, 11, 12, 13, **398**/1, 2, 3, 4, 5, 399/1, 2, 3, 4, 5, 6, 7, 8, 9, **400**/1B,2B,3,4B,5B,6,7B,8,9,10,11,12,13, 14, 15, 16, 17, 18, 19, 20, **401**/1B,5,6 AND **402**/1 IN MELAKOTTAI VILLAGE,R.S.No.**124**/1, 2, 3, 4, 5, 6, 7, 8, 9, 10, 11, 12, 13A, 13B, 14, 15, 16, 17A, 17B, 18, **125**/1, 2A, 2B, 3, 4A, 4B, 4C, 5, **126**/1, 2, 3, 4, 5, 6, 7,8, 9, 10A,10B,11,12, 13, **127**/1A, 1B, 1C, 1D ,2, 3, 4,5 ,6A, 6B, 7, 8A, 8B, 8C, 8D, 8E, 8F, 8G, 8H, **128**/1, 2, 3, 4, 5 ,6, 7, 8, 9, 10, 11, 12, 13, 14, 15, **129**/1, 2, 3, 4, 5, 6, 7 AND **130**/1A IN NADUKOTTAI VILLAGE, THIRUMANGALAM TALUK, N.KAMATCHIPURAM PANCHAYAT MADURAI DISTRICT.

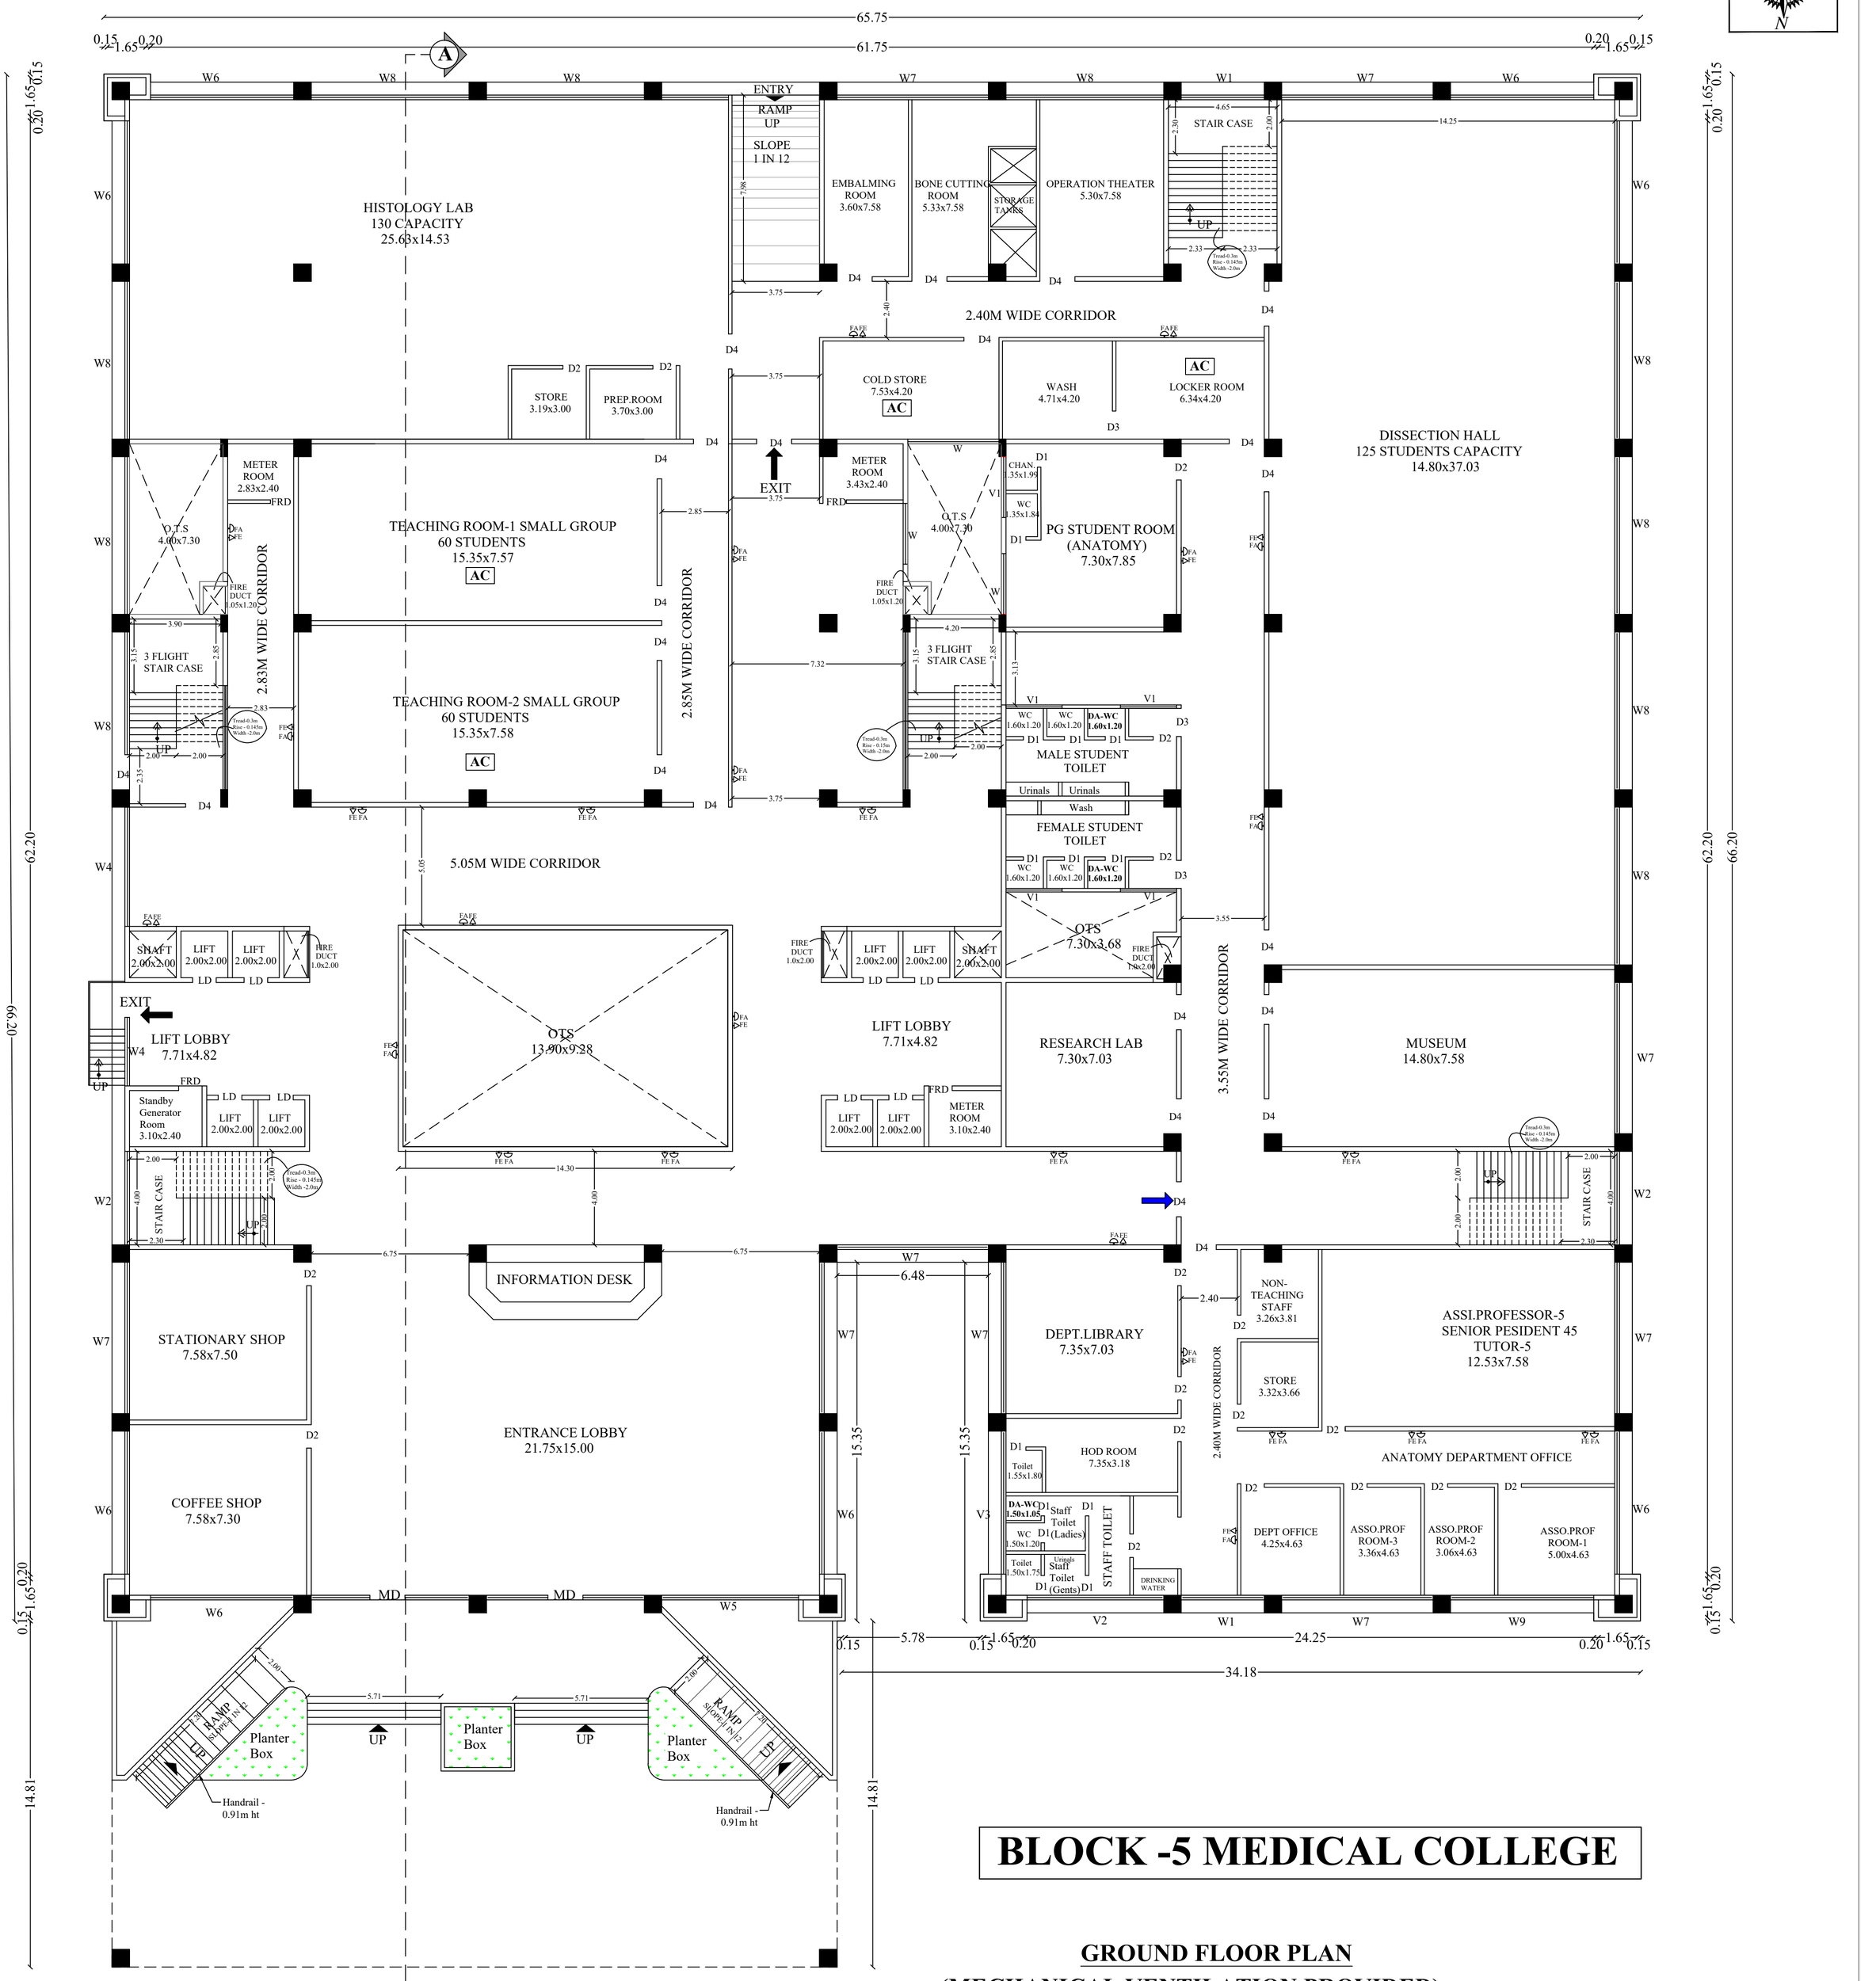

BLOCK -5 MEDICAL COLLEGE

GROUND FLOOR PLAN
(MECHANICAL VENTILATION PROVIDED)

SCALE 1:100 | ALL DIMENSIONS ARE IN METER

AREA STATEMENT

FLOOR NAME	F.S.I AREA (SQ.M)	NON F.S.I AREA (SQ.M)	TOTAL BUILT UP AREA EXCLUDING DEDUCTION	OTS AND DUCT DEDUCTION
BASEMENT FLOOR	-	4260.77	4260.77	-
GROUND FLOOR	4092.93	-	4092.93	547.53
FIRST FLOOR	3855.24	-	3855.24	316.08
SECOND FLOOR	3855.24	-	3855.24	316.08
THIRD FLOOR	3876.47	-	3876.47	294.84
FOURTH FLOOR	3874.04	-	3874.04	297.28
FIFTH FLOOR	3855.24	-	3855.24	316.08
SIXTH FLOOR	3855.24	-	3855.24	316.08
TERRACE FLOOR HEAD ROOM	-	332.48	332.48	-
TOTAL	**27264.00**	**4593.25**	**31857.65**	**2403.97**

JOINERY DETAILS

S.NO.	TYPE	SIZE	DESCRIPTION
01	MD	2.00 X 3.00	MAIN DOOR
02	D1	0.85 X 2.10	DOOR
03	D2	1.00 X 2.10	DOOR
04	D3	1.00 X 2.10	DOOR
05	D4	1.50 X 2.10	DOOR
06	TD	1.00 X 2.10	TERRACE DOOR
07	FRD	2.00 X 2.10	ELECTRICAL DOOR
08	W	2.40 X 2.00	WINDOW
09	W1	3.55 X 2.00	WINDOW
10	W2	4.00 X 2.00	WINDOW
11	W3	4.75 X 2.00	WINDOW
12	W4	5.05 X 2.00	WINDOW
13	W5	5.85 X 2.00	WINDOW
14	W6	6.12 X 2.00	WINDOW
15	W7	6.47 X 2.00	WINDOW
16	W8	6.75 X 2.00	WINDOW
17	V1	2.40 X 0.60	VENTILATOR
18	V2	5.85 X 0.60	VENTILATOR
19	V3	6.12 X 0.60	VENTILATOR

NOTE

1. FIRE EXTINGUISHER TO BE PROVIDED. FE
2. FIRE ALARM TO BE PROVIDED. FA
3. RAIN WATER HARVESTING SYSTEM WILL BE PROVIDED
4. SOLAR SYSTEM TO BE PROVIDED.
5. STRUCTURE IS DESIGNED SAFELY FOR EARTH QUAKE RESISTANCE
6. WASTE WATER TO BE CONNECTED TO UNDER GROUND SEWAGE SYSTEM
7. MECHANICAL VENTILATION PROVIDED.
8. PROPOSED DRIVEWAY

PARKING

* CAR PARKING PROVIDED - 89 NOS
* TWO WHEELER PARKING PROVIDED - 32 NOS

L.E. GIRINATH
CA/93/16417
TECHNICALIYA CONSULTANTS PRIVATE LIMITED
OLD NO:25, NEW NO: 41, VASANTHA AVENUE,
MRC NAGAR, R.A. PURAM, CHENNAI 600 028.
24933278, 24933287 24953303 Fax: 24931134

ARCHITECT

R. MANIKANDAN, M.Tech, (Structures)
Registered Structural Engineer Grade I
SE/GR-I/19/06/154 (CMDA), RSE 100892025(GCC)
CGLRGN/SE/Gr-I/2019/09/0304(DTCP)
AURA ENGINEERING CONSULTANTS
#8, 50th Street, 7th Avenue, Ashok Nagar,
Chennai - 600 083. Ph: 9790751378

STRUCTURAL ENGINEER

Er. V.SUREYA PRAKASH B.E.,
REGISTERED ENGINEER GRADE-I
018/2024/RE-GR-I/DTCP/MADURAI
21B, First Floor, Kannadhasan Street,
S.S.Colony, Madurai-16. Ph: 7373969777


ENGINEER

Vinayaka Mission's Research Foundation (Deemed-to-be-University) Pondicherry - 607402

APPLICANT

DETAILED PLAN SHOWING THE PROPOSED CONSTRUCTION OF SRI BALAJI VIDYAPEETH MADURAI CAMPUS INSTITUTIONAL BUILDING - HRB AT, R.S.No: **397**/2B, 3B, 4B, 5, 6, 7, 8, 9, 10, 11, 12, 13, **398**/1, 2, 3, 4, 5, 399/1, 2, 3, 4, 5, 6, 7, 8, 9, **400**/1B,2B,3,4B,5B,6,7B,8,9,10,11,12,13, 14, 15, 16, 17, 18, 19, 20, **401**/1B,5,6 AND **402**/1 IN MELAKOTTAI VILLAGE,R.S.No.**124**/1, 2, 3, 4, 5, 6, 7, 8, 9, 10, 11, 12, 13A, 13B, 14, 15, 16, 17A, 17B, 18, **125**/1, 2A, 2B, 3, 4A, 4B, 4C, 5, **126**/1, 2, 3, 4, 5, 6, 7,8, 9, 10A,10B,11,12, 13, **127**/1A, 1B, 1C, 1D ,2, 3, 4,5 ,6A, 6B, 7, 8A, 8B, 8C, 8D, 8E, 8F, 8G, 8H, **128**/1, 2, 3, 4, 5 ,6, 7, 8, 9, 10, 11, 12, 13, 14, 15, **129**/1, 2, 3, 4, 5, 6, 7 AND **130**/1A IN NADUKOTTAI VILLAGE, THIRUMANGALAM TALUK, N.KAMATCHIPURAM PANCHAYAT MADURAI DISTRICT.

BLOCK -5 MEDICAL COLLEGE

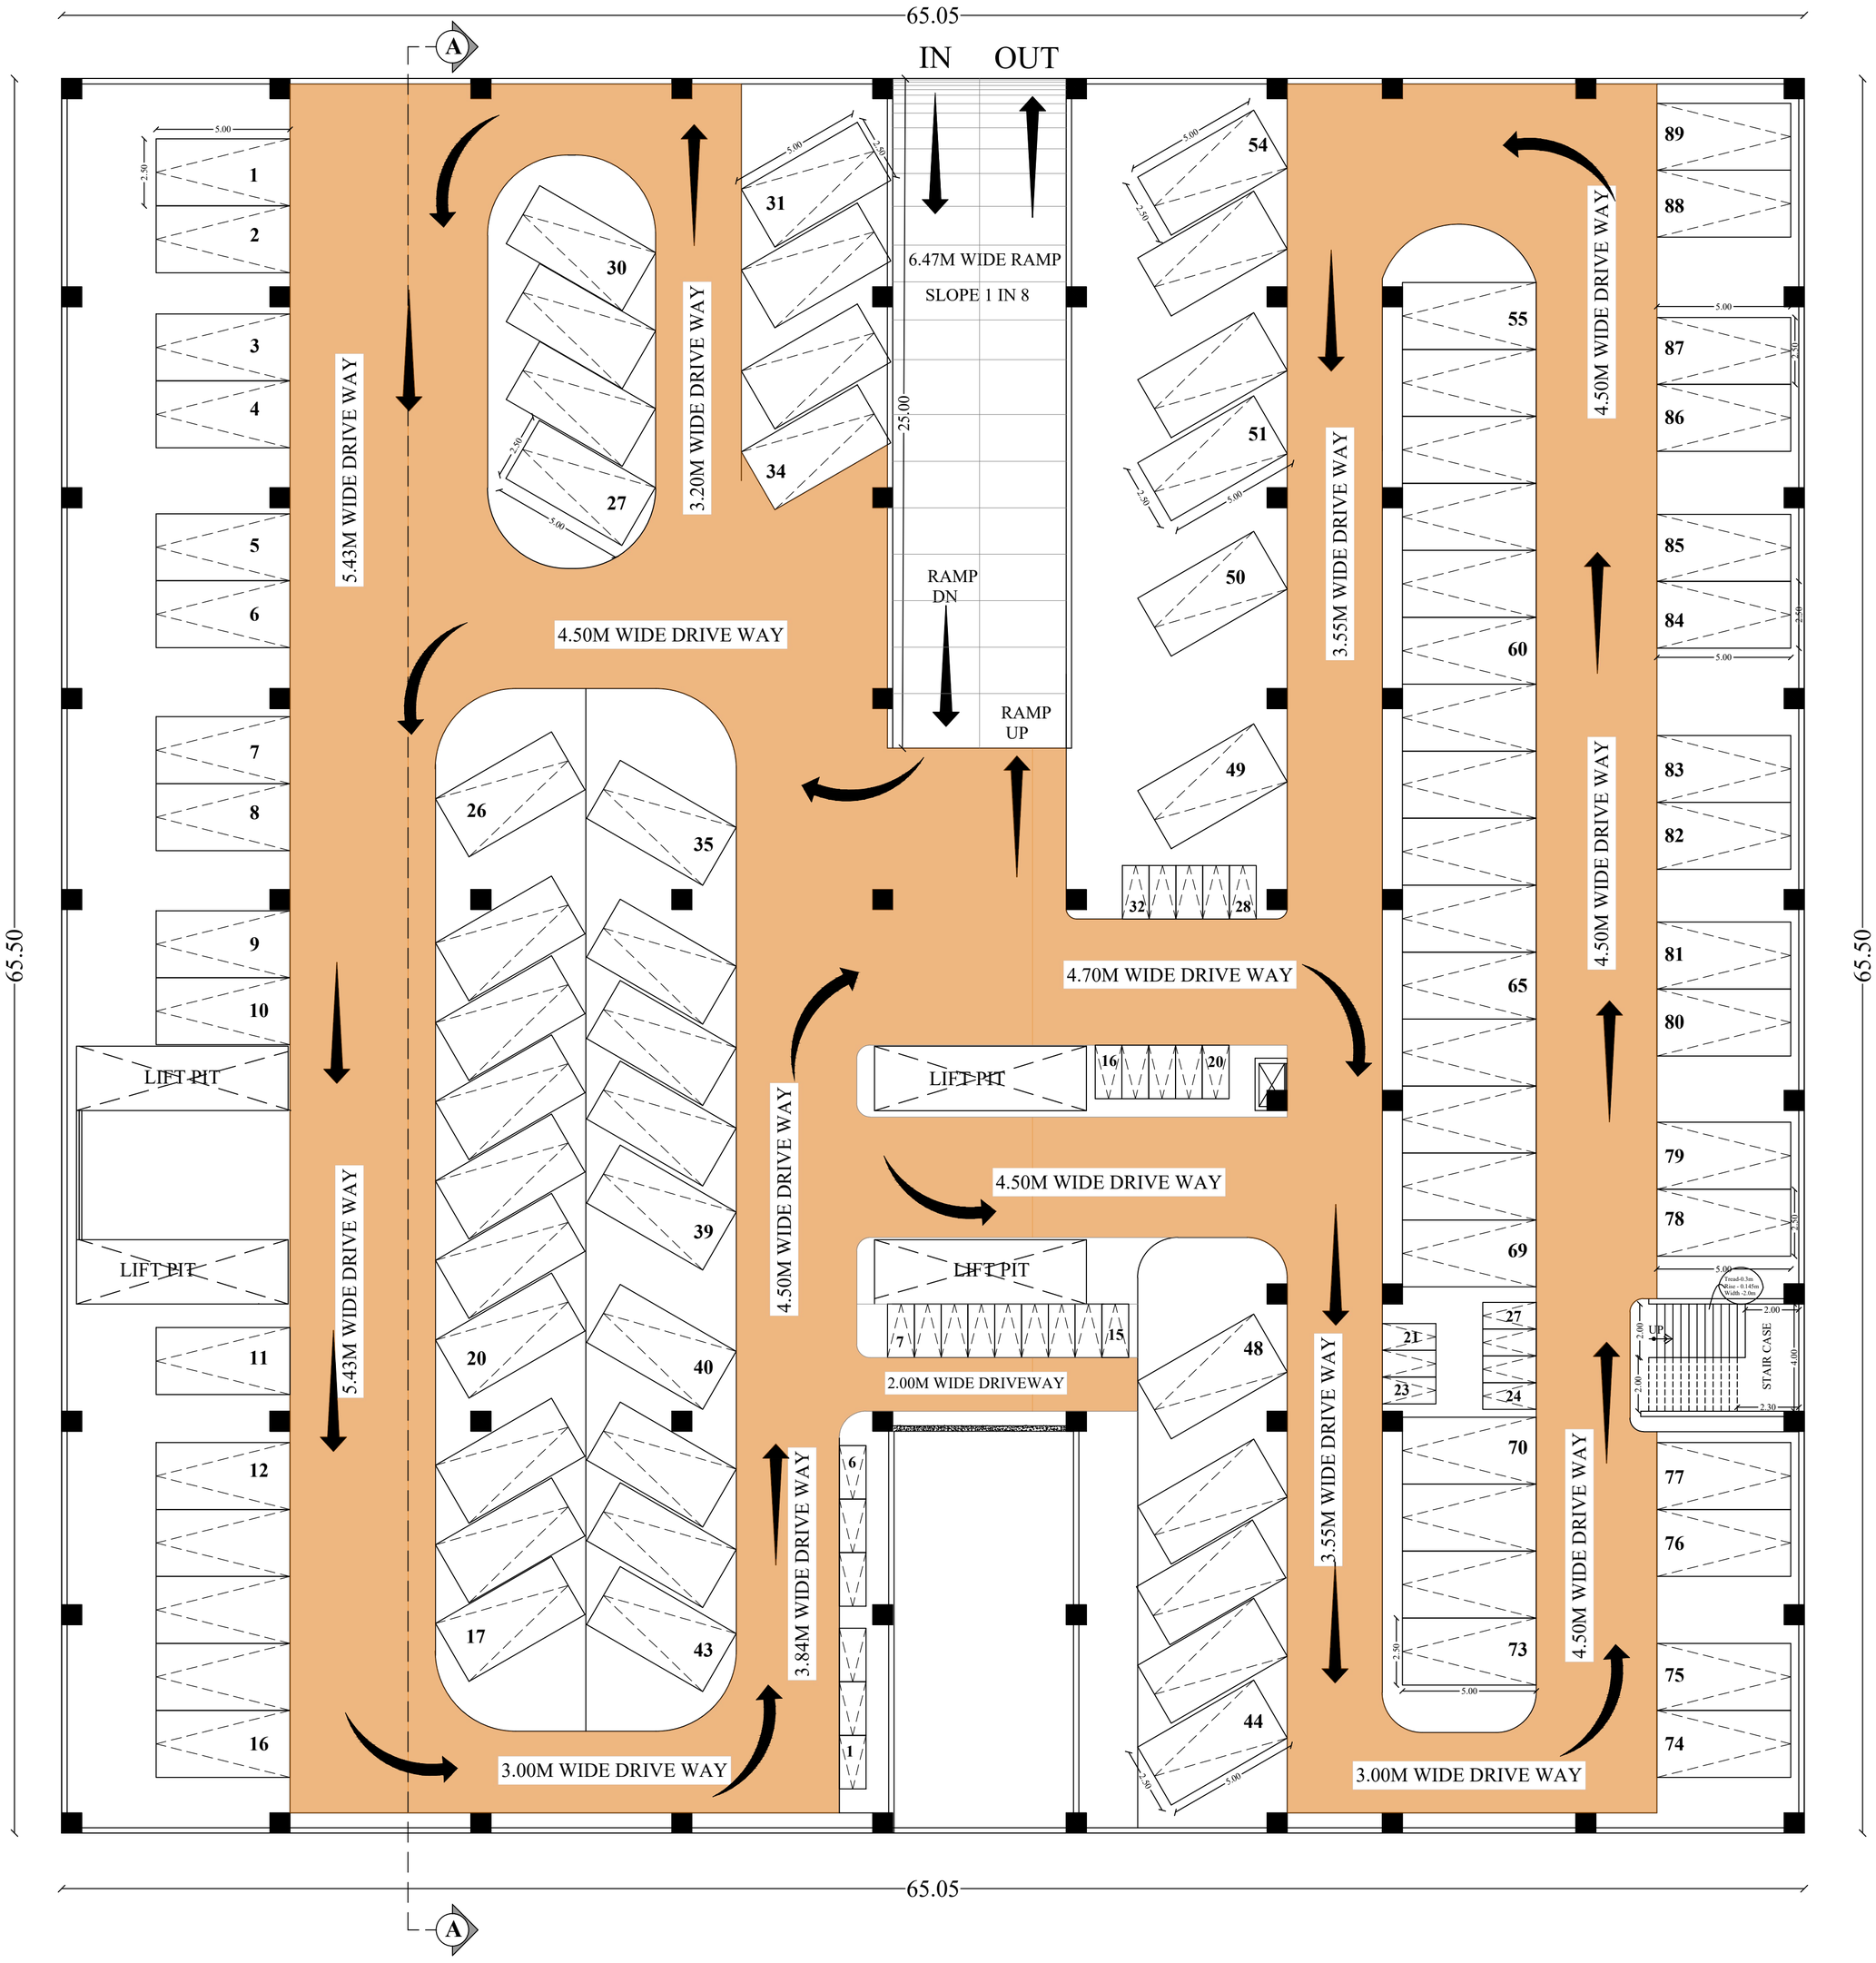

BASEMENT FLOOR PLAN

SCALE 1:100 | ALL DIMENSIONS ARE IN METER

AREA STATEMENT

FLOOR NAME	F.S.I AREA (SQ.M)	NON F.S.I AREA (SQ.M)	TOTAL BUILT UP AREA EXCLUDING DEDUCTION	OTS AND DUCT DEDUCTION
BASEMENT FLOOR	-	4260.77	4260.77	-
GROUND FLOOR	4092.93	-	4092.93	547.53
FIRST FLOOR	3855.24	-	3855.24	316.08
SECOND FLOOR	3855.24	-	3855.24	316.08
THIRD FLOOR	3876.47	-	3876.47	294.84
FOURTH FLOOR	3874.04	-	3874.04	297.28
FIFTH FLOOR	3855.24	-	3855.24	316.08
SIXTH FLOOR	3855.24	-	3855.24	316.08
TERRACE FLOOR HEAD ROOM	-	332.48	332.48	-
TOTAL	**27264.00**	**4593.25**	**31857.65**	**2403.97**

JOINERY DETAILS

S.NO.	TYPE	SIZE	DESCRIPTION
01	MD	2.00 X 3.00	MAIN DOOR
02	D1	0.85 X 2.10	DOOR
03	D2	1.00 X 2.10	DOOR
04	D3	1.00 X 2.10	DOOR
05	D4	1.50 X 2.10	DOOR
06	TD	1.00 X 2.10	TERRACE DOOR
07	FRD	2.00 X 2.10	ELECTRICAL DOOR
08	W	2.40 X 2.00	WINDOW
09	W1	3.55 X 2.00	WINDOW
10	W2	4.00 X 2.00	WINDOW
11	W3	4.75 X 2.00	WINDOW
12	W4	5.05 X 2.00	WINDOW
13	W5	5.85 X 2.00	WINDOW
14	W6	6.12 X 2.00	WINDOW
15	W7	6.47 X 2.00	WINDOW
16	W8	6.75 X 2.00	WINDOW
17	V1	2.40 X 0.60	VENTILATOR
18	V2	5.85 X 0.60	VENTILATOR
19	V3	6.12 X 0.60	VENTILATOR

NOTE


1. FIRE EXTINGUISHER TO BE PROVIDED. FE
2. FIRE ALARM TO BE PROVIDED. FA
3. RAIN WATER HARVESTING SYSTEM WILL BE PROVIDED
4. SOLAR SYSTEM TO BE PROVIDED.
5. STRUCTURE IS DESIGNED SAFELY FOR EARTH QUAKE RESISTANCE
6. WASTE WATER TO BE CONNECTED TO UNDER GROUND SEWAGE SYSTEM
7. MECHANICAL VENTILATION PROVIDED.
8. PROPOSED DRIVEWAY

PARKING


* CAR PARKING PROVIDED - 89 NOS
* TWO WHEELER PARKING PROVIDED - 32 NOS

ARCHITECT	STRUCTURAL ENGINEER
LE. GIRINATH CA/93/16417 TECHNICALIYA CONSULTANTS PRIVATE LIMITED OLD NO:25, NEW NO: 41, VASANTHA AVENUE, MRC NAGAR, R.A. PURAM, CHENNAI 600 028. 24933278, 24933287 24953303 Fax: 24933231	R. MANIKANDAN, M.Tech. (Structures) Registered Structural Engineer Grade I SE/GR-I/19/06/154 (CMDA), RSE 93092025(GCC) CSLBGN/SE/GR-I/2019/09/036(DTCP) AURA ENGINEERING CONSULTANTS #8, 50th Street, 7th Avenue, Ashok Nagar, Chennai - 600 083. Ph: 9790751378
ENGINEER	**APPLICANT**
Er. V.SUREYA PRAKASH B.E., REGISTERED ENGINEER GRADE-I 018/2024/RE-GR-I/DTCP/MADURAI 21B, First Floor, Kannadhasan Street, S.S.Colony, Madurai-16. Ph: 7373969777	Sri Balaji Vidyapeeth (Deemed-to-be-University) Pondicherry 607402

BLOCK -4 CENTRAL LIBRARY

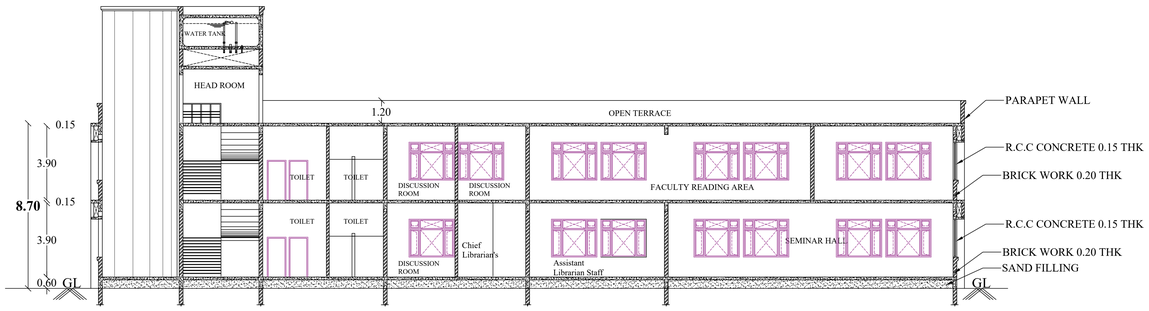


SECTION ON AA

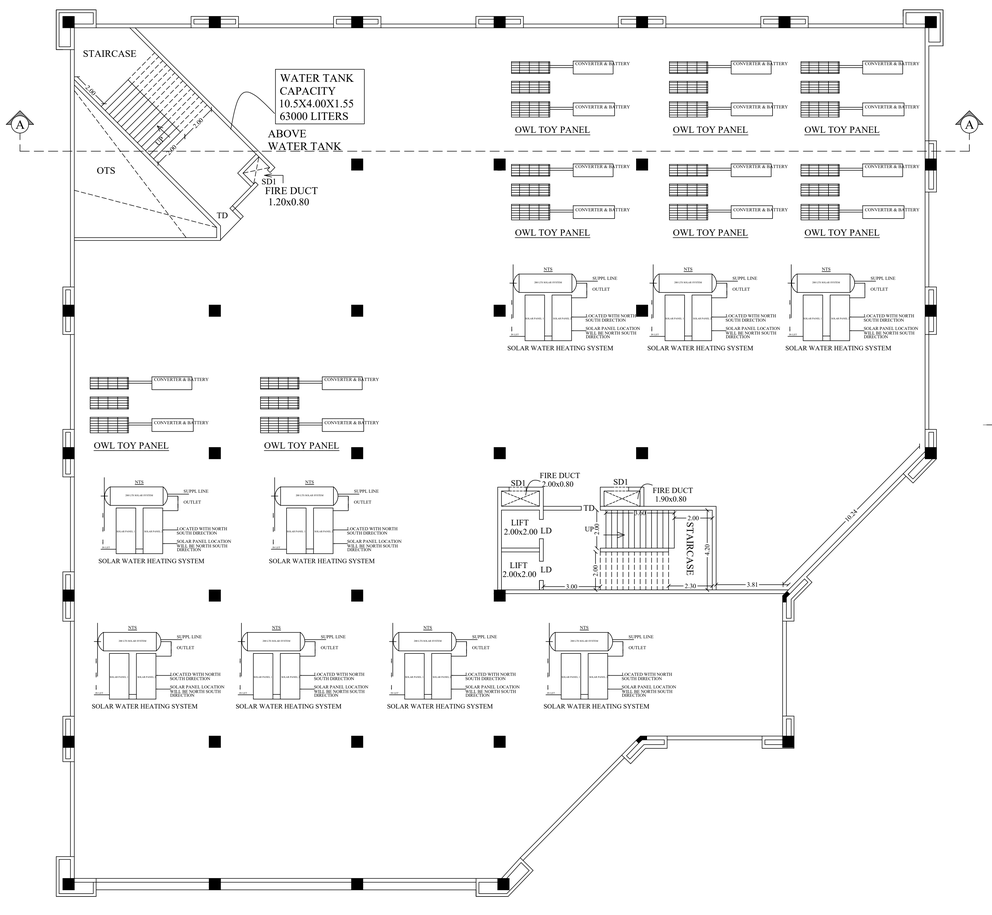

TERRACE FLOOR PLAN



ELEVATION

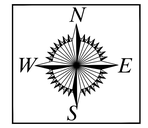

SHEET NO :17/56

DETAILED PLAN SHOWING THE PROPOSED CONSTRUCTION OF SRI BALAJI VIDYAPEETH MADURAI CAMPUS (INSTITUTIONAL BUILDING HRB) AT, R.S.No: **397**/2B, 3B, 4B, 5, 6, 7, 8, 9, 10, 11, 12, 13, **398**/1, 2, 3, 4, 5, **399**/1, 2, 3, 4, 5, 6, 7, 8, 9, **400**/1B,2B,3,4B,5B,6,7B,8,9,10,11,12,13, 14, 15, 16, 17, 18, 19, 20, **401**/1B,5,6 AND **402**/1 IN MELAKOTTAI VILLAGE,R.S.No.**124**/1, 2, 3, 4, 5, 6, 7, 8, 9, 10, 11, 12, 13A, 13B, 14, 15, 16, 17A, 17B, 18, **125**/1, 2A, 2B, 3, 4A, 4B, 4C, 5, **126**/1, 2, 3, 4, 5, 6, 7,8, 9, 10A,10B,11,12, 13, **127**/1A, 1B, 1C, 1D ,2, 3, 4,5 ,6A, 6B, 7, 8A, 8B, 8C, 8D, 8E, 8F, 8G, 8H, **128**/1, 2, 3, 4, 5 ,6, 7, 8, 9, 10, 11, 12, 13, 14, 15, **129**/1, 2, 3, 4, 5, 6, 7 AND **130**/1A IN NADUKOTTAI VILLAGE, THIRUMANGALAM TALUK, N.KAMATCHIPURAM PANCHAYAT MADURAI DISTRICT.

SCALE 1:100	ALL DIMENSIONS ARE IN METER

AREA STATEMENT

FLOOR NAME	F.S.I AREA (SQ.M)	NON F.S.I AREA (SQ.M)	TOTAL BUILT UP AREA EXCLUDING DEDUCTION	OTS AND DUCT DEDUCTION
GROUND FLOOR	2028.40	-	2028.40	198.92
FIRST FLOOR	1856.18	-	1856.18	36.25
TERRACE FLOOR HEAD ROOM	-	105.27	105.27	-
TOTAL	**3884.58**	**105.27**	**3989.85**	**235.17**

SCHEDULE OF JOINERY

SL.NO	TYPE	DESCRIPTION	SIZE
1	MD	MAINDOOR	6.90 X 3.00
2	D1	DOOR	0.60 X 2.10
3	D2	DOOR	1.00 X 2.10
4	D3	DOOR	1.50 X 2.10
5	ED	DOOR	1.50 X 2.10
6	TD	DOOR	1.00 X 2.10
7	W1	WINDOW	2.40 X 2.00
8	V1	VENTILATOR	2.40 X 2.00

NOTE

1. FIRE EXTINGUISHER TO BE PROVIDED. FE
2. FIRE ALARM TO BE PROVIDED. FA
3. RAIN WATER HARVESTING SYSTEM WILL BE PROVIDED
4. SOLAR SYSTEM TO BE PROVIDED.
5. STRUCTURE IS DESIGNED SAFELY FOR EARTH QUAKE RESISTANCE
6. WASTE WATER TO BE CONNECTED TO UNDER GROUND SEWAGE SYSTEM
7. MECHANICAL VENTILATION TO BE PROVIDED.

R. MANIKANDAN
Registered Structural Engineer Grade I
SE/GR-I/10/06/154 (CMDA), BSE 1509/2035(GCC)
CCLRGN/SE/GR-I/2015/09/036(DTCP)
AURA ENGINEERING CONSULTANTS
#8, 50th Street, 7th Avenue, Ashok Nagar,
Chennai - 600 083. Ph: 9790751378

STRUCTURAL ENGINEER

L.E. GIRINATH
CA/93/16417
TECHNICALIYA CONSULTANTS PRIVATE LIMITED
OLD NO:25, NEW NO: 41, VASANTHA AVENUE,
MRC NAGAR, R.A. PURAM, CHENNAI 600 028.
24933278, 24933287 24955303 Fax: 24620381


ARCHITECT

Er. V.SUREYA PRAKASH B.E.,
REGISTERED ENGINEER GRADE-I
018/2024/RE-GR-I/DTCP/MADURAI
21B, First Floor, Kannadhasan Street,
S.S.Colony, Madurai-16. Ph: 7373969777


ENGINEER

APPLICANT

BLOCK -4 CENTRAL LIBRARY

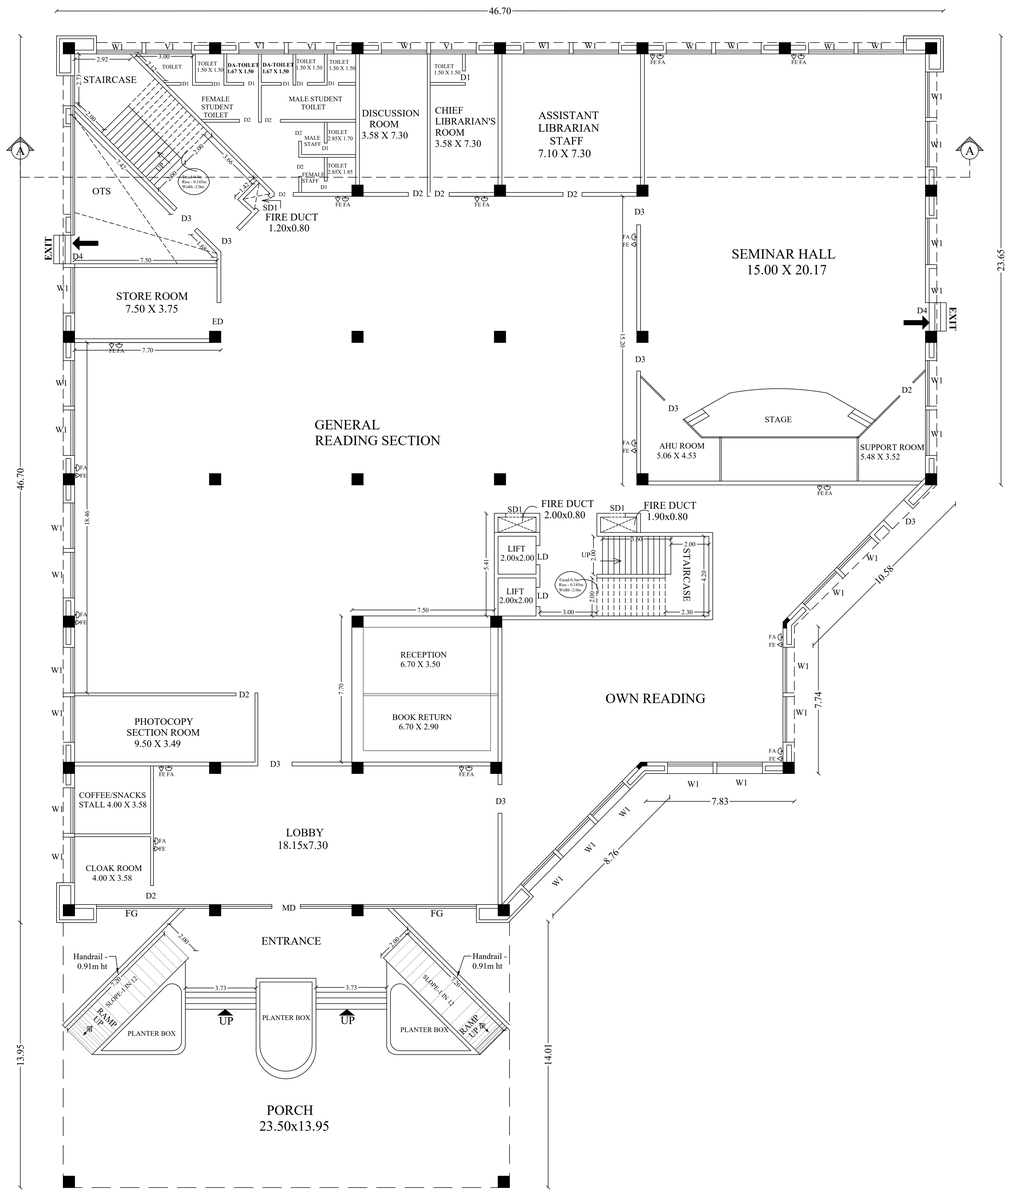

GROUND FLOOR PLAN
(MECHANICAL VENTILATION PROVIDED)

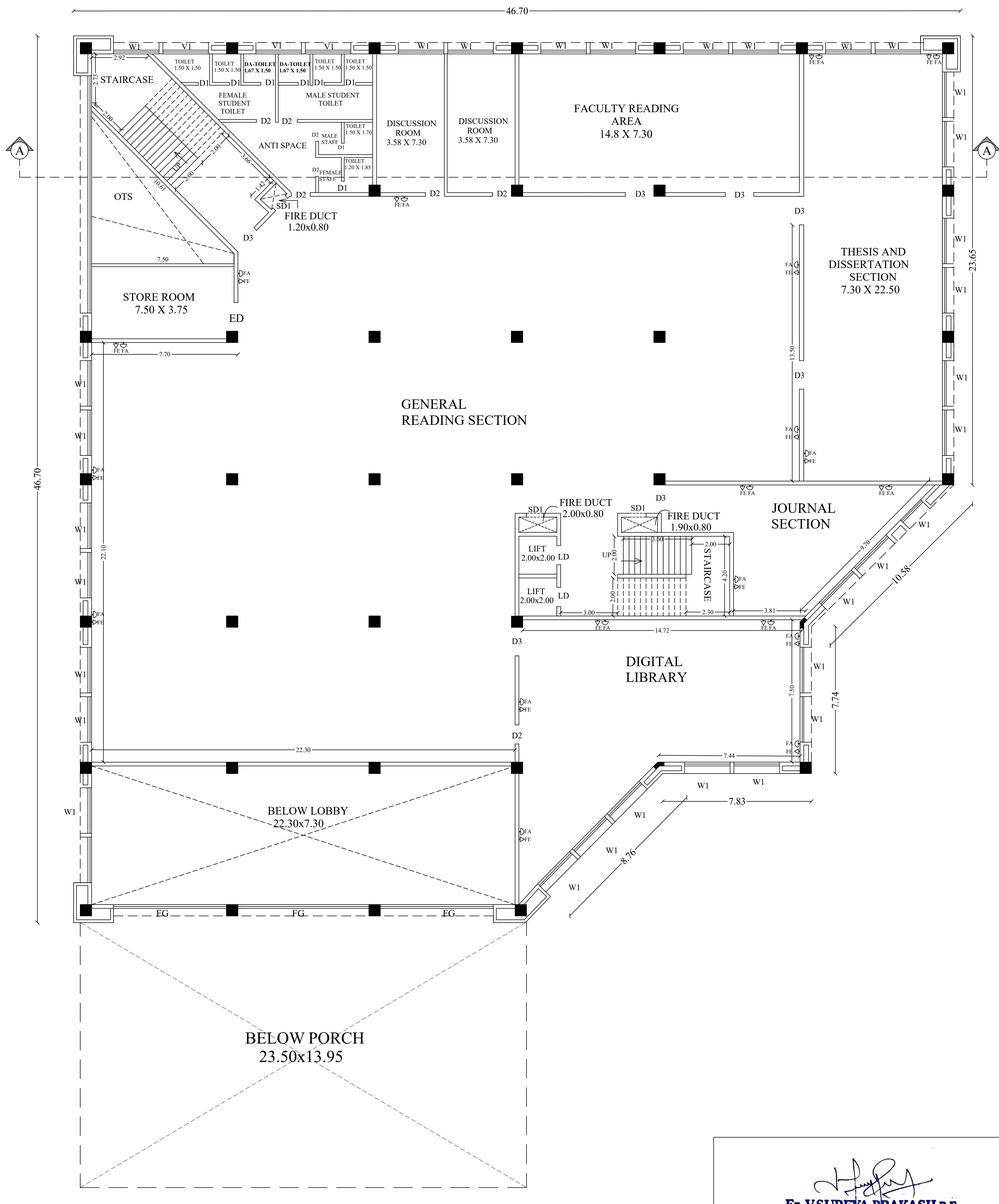

FIRST FLOOR PLAN
(MECHANICAL VENTILATION PROVIDED)

DETAILED PLAN SHOWING THE PROPOSED CONSTRUCTION OF SRI BALAJI VIDYAPEETH MADURAI CAMPUS (INSTITUTIONAL BUILDING HRB) AT, R.S.No: **397**/2B, 3B, 4B, 5, 6, 7, 8, 9, 10, 11, 12, 13, **398**/1, 2, 3, 4, 5, **399**/1, 2, 3, 4, 5, 6, 7, 8, 9, **400**/1B,2B,3,4B,5B,6,7B,8,9,10,11,12,13, 14, 15, 16, 17, 18, 19, 20, **401**/1B,5,6 AND **402**/1 IN MELAKOTTAI VILLAGE,R.S.No.**124**/1, 2, 3, 4, 5, 6, 7, 8, 9, 10, 11, 12, 13A, 13B, 14, 15, 16, 17A, 17B, 18, **125**/1, 2A, 2B, 3, 4A, 4B, 4C, 5, **126**/1, 2, 3, 4, 5, 6, 7,8, 9, 10A,10B,11,12, 13, **127**/1A, 1B, 1C, 1D ,2, 3, 4,5 ,6A, 6B, 7, 8A, 8B, 8C, 8D, 8E, 8F, 8G, 8H, **128**/1, 2, 3, 4, 5 ,6, 7, 8, 9, 10, 11, 12, 13, 14, 15, **129**/1, 2, 3, 4, 5, 6, 7 AND **130**/1A IN NADUKOTTAI VILLAGE, THIRUMANGALAM TALUK, N.KAMATCHIPURAM PANCHAYAT MADURAI DISTRICT.

SCALE 1:100	ALL DIMENSIONS ARE IN METER

AREA STATEMENT

FLOOR NAME	F.S.I AREA (SQ.M)	NON F.S.I AREA (SQ.M)	TOTAL BUILT UP AREA EXCLUDING DEDUCTION	OTS AND DUCT DEDUCTION
GROUND FLOOR	2028.40	-	2028.40	198.92
FIRST FLOOR	1856.18	-	1856.18	36.25
TERRACE FLOOR HEAD ROOM	-	105.27	105.27	-
TOTAL	**3884.58**	**105.27**	**3989.85**	**235.17**

SCHEDULE OF JOINERY

SL.NO	TYPE	DESCRIPTION	SIZE
1	MD	MAINDOOR	6.90 X 3.00
2	D1	DOOR	0.60 X 2.10
3	D2	DOOR	1.00 X 2.10
4	D3	DOOR	1.50 X 2.10
5	ED	DOOR	1.50 X 2.10
6	TD	DOOR	1.00 X 2.10
7	W1	WINDOW	2.40 X 2.00
8	V1	VENTILATOR	2.40 X 2.00

NOTE

1. FIRE EXTINGUISHER TO BE PROVIDED. FE
2. FIRE ALARM TO BE PROVIDED. FA
3. RAIN WATER HARVESTING SYSTEM WILL BE PROVIDED
4. SOLAR SYSTEM TO BE PROVIDED.
5. STRUCTURE IS DESIGNED SAFELY FOR EARTH QUAKE RESISTANCE
6. WASTE WATER TO BE CONNECTED TO UNDER GROUND SEWAGE SYSTEM
7. MECHANICAL VENTILATION TO BE PROVIDED.

R. MANIKANDAN, B.E., M.S.C.E., (Ph.D.)
Registered Structural Engineer Grade I
SE/GR-I/10/56/154 (CMDA), BSE1509202025(GCC)
COLREN/SE/GR-I/2019/08/036(DTCP)
AURA ENGINEERING CONSULTANTS
69B, 50th Street, 7th Avenue, Ashok Nagar,
Chennai - 600 083. Ph: 9790751378

STRUCTURAL ENGINEER

LE. GIRINATH
CA/93/16417
TECHNICALIYA CONSULTANTS PRIVATE LIMITED
OLD NO:25, NEW NO: 41, VASANTHA AVENUE,
MRC NAGAR, R.A. PURAM, CHENNAI 600 028.
24933278, 24933287 24953303 Fax: 24933284

ARCHITECT

Er. V.SUREYA PRAKASH B.E.,
REGISTERED ENGINEER GRADE-I
018/2024/RE-GR-I/DTCP/MADURAI
21B, First Floor, Kannadhasan Street,
S.S.Colony, Madurai-16. Ph: 7373969777


ENGINEER

APPLICANT

BLOCK -3 UNIVERSITY OFFICE



ELEVATION

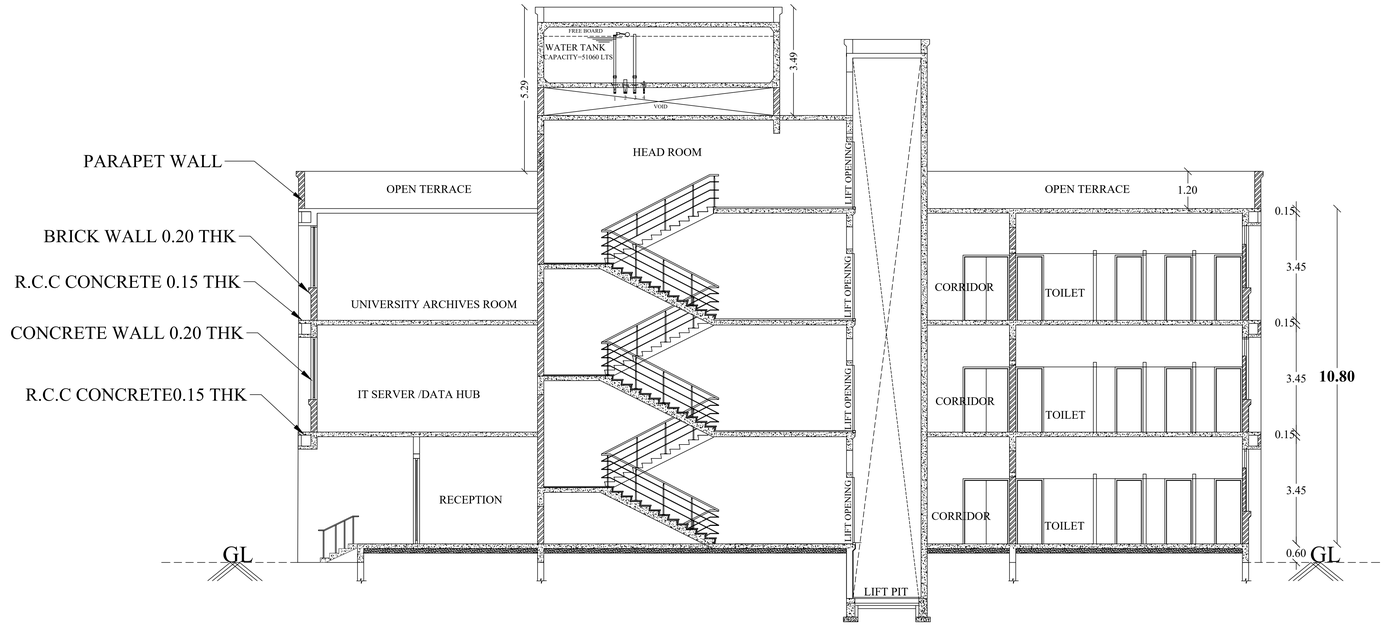

SECTION AA

N
W E
S

DETAILED PLAN SHOWING THE PROPOSED CONSTRUCTION OF SRI BALAJI VIDYAPEETH MADURAI CAMPUS (INSTITUTIONAL BUILDING- HRB) AT, R.S.No: **397**/2B, 3B, 4B, 5, 6, 7, 8, 9, 10, 11, 12, 13, **398**/1, 2, 3, 4, 5, **399**/1, 2, 3, 4, 5, 6, 7, 8, 9, **400**/1B,2B,3,4B,5B,6,7B,8,9,10,11,12,13, 14, 15, 16, 17, 18, 19, 20, **401**/1B,5,6 AND **402**/1 IN MELAKOTTAI VILLAGE,R.S.No.**124**/1, 2, 3, 4, 5, 6, 7, 8, 9, 10, 11, 12, 13A, 13B, 14, 15, 16, 17A, 17B, 18, **125**/1, 2A, 2B, 3, 4A, 4B, 4C, 5, **126**/1, 2, 3, 4, 5, 6, 7,8, 9, 10A,10B,11,12, 13, **127**/1A, 1B, 1C, 1D ,2, 3, 4,5 ,6A, 6B, 7, 8A, 8B, 8C, 8D, 8E, 8F, 8G, 8H, **128**/1, 2, 3, 4, 5 ,6, 7, 8, 9, 10, 11, 12, 13, 14, 15, **129**/1, 2, 3, 4, 5, 6, 7 AND **130**/1A IN NADUKOTTAI VILLAGE, THIRUMANGALAM TALUK, N.KAMATCHIPURAM PANCHAYAT MADURAI DISTRICT.

SCALE 1:100 | ALL DIMENSIONS ARE IN METER

AREA STATEMENT

FLOOR NAME	F.S.I AREA (SQ.M)	NON F.S.I AREA (SQ.M)	TOTAL BUILT UP AREA EXCLUDING DEDUCTION	OTS AND DUCT DEDUCTION
GROUND FLOOR	1279.64	-	1279.64	1.00
FIRST FLOOR	1289.44	-	1289.44	1.00
SECOND FLOOR	1289.44	-	1289.44	1.00
THIRD FLOOR CUM HEAD ROOM	85.67	62.74	148.41	1.00
TOTAL	**3944.19**	**62.74**	**4006.93**	**4.00**

JOINERY DETAILS

SL.NO	TYPE	DESCRIPTION	SIZE
1	MD	MAINDOOR	3.20 X 3.00
2	D1	DOOR	0.85 X 2.10
3	D2	DOOR	0.90 X 2.10
4	D3	DOOR	0.90 X 2.10
5	TD	DOOR	0.90 X 2.10
6	W1	WINDOW	2.40 X 2.00
7	V1	VENTILATOR	2.40 X 0.60
8	V2	VENTILATOR	0.95 X 0.60
9	V3	VENTILATOR	1.37 X 0.60

NOTE

1. FIRE EXTINGUISHER TO BE PROVIDED. FE
2. FIRE ALARM TO BE PROVIDED. FA
3. RAIN WATER HARVESTING SYSTEM WILL BE PROVIDED
4. SOLAR SYSTEM TO BE PROVIDED.
5. STRUCTURE IS DESIGNED SAFELY FOR EARTH QUAKE RESISTANCE
6. WASTE WATER TO BE CONNECTED TO UNDER GROUND SEWAGE SYSTEM
7. MECHANICAL VENTILATION TO BE PROVIDED.

R. MANIKANDAN, B.E., (Structural)
Registered Structural Engineer Grade I
SE/GR-I/15/06/154 (CII/DA), ISE 1306(2015(GOC)
CCLRGN/SS/Gr-I/2013/05/026(DTCP)
AURA ENGINEERING CONSULTANTS
#4-B, 50th Street, 7th Avenue, Ashok Nagar,
Chennai - 600 083. Ph: 9790751376

STRUCTURAL ENGINEER

LE.GIRINATH
CA/93/16417
TECHNICALIYA CONSULTANTS PRIVATE LIMITED
OLD NO:25, NEW NO: 41, VASANTHA AVENUE,
MRC NAGAR, R.A. PURAM, CHENNAI 600 028.
24933276, 24933287 24953303 Fax: 24[illegible]


ARCHITECT

Er. V.SUREYA PRAKASH B.E.,
REGISTERED ENGINEER GRADE-I
018/2024/RE-GR-I/DTCP/MADURAI
21B, First Floor, Kannadhasan Street,
S.S.Colony, Madurai-16. Ph: 7373969777


ENGINEER

APPLICANT


BLOCK -3 UNIVERSITY OFFICE

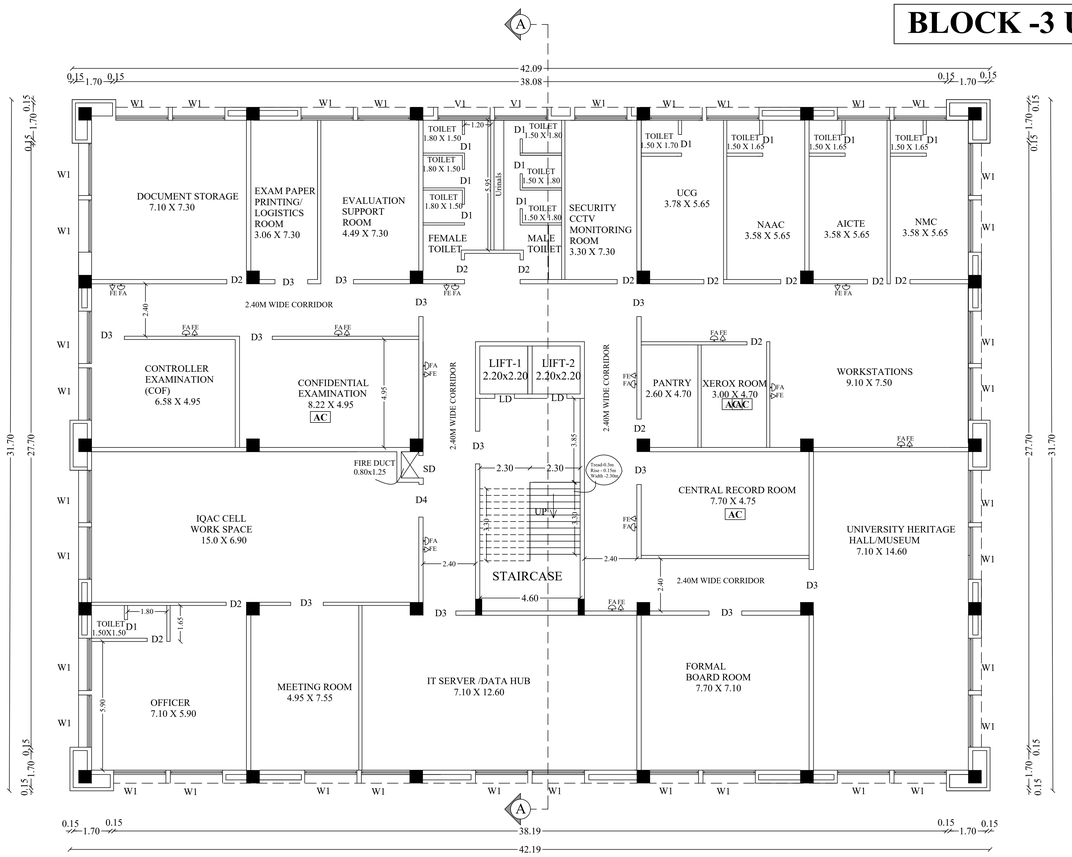


SECOND FLOOR PLAN
(MECHANICAL VENTILATION PROVIDED)

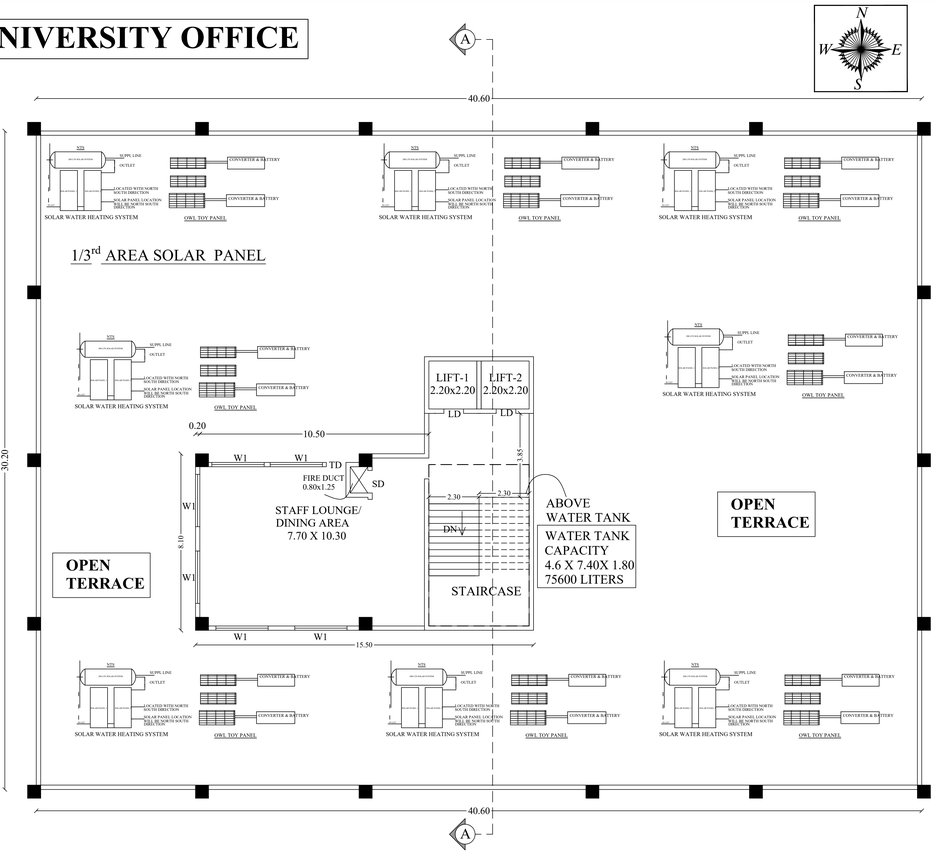

THIRD FLOOR PLAN CUM TERRACE FLOOR PLAN

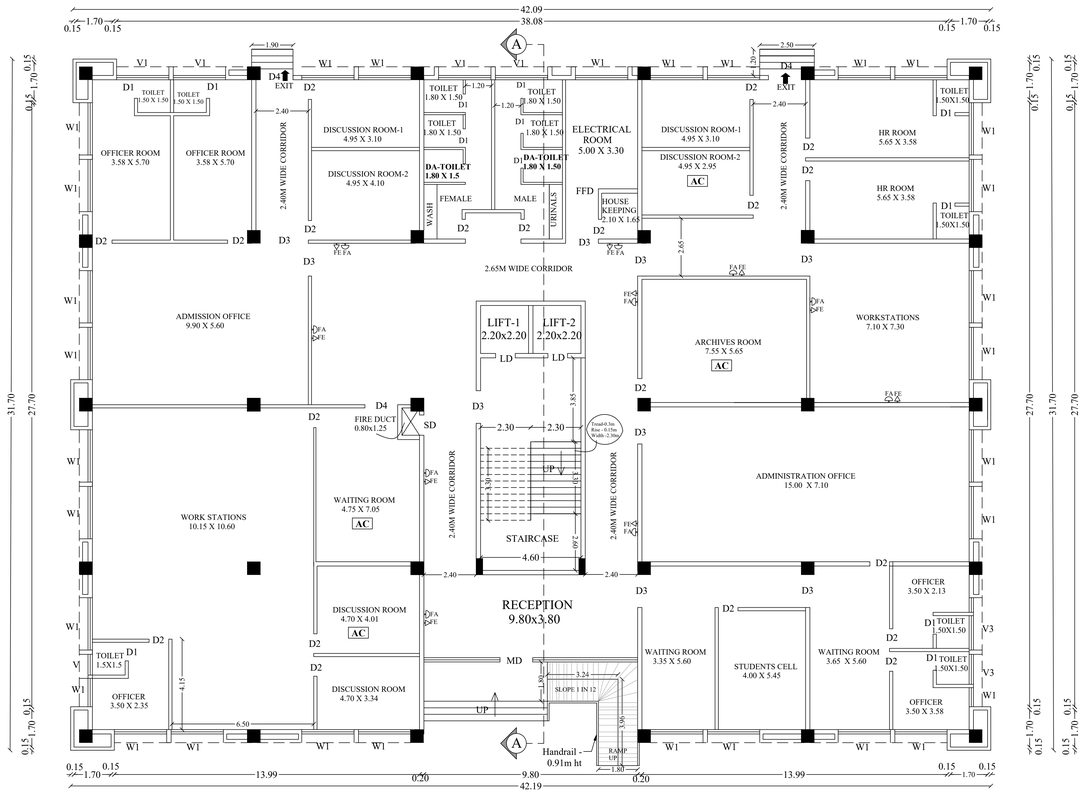

GROUND FLOOR PLAN
(MECHANICAL VENTILATION PROVIDED)

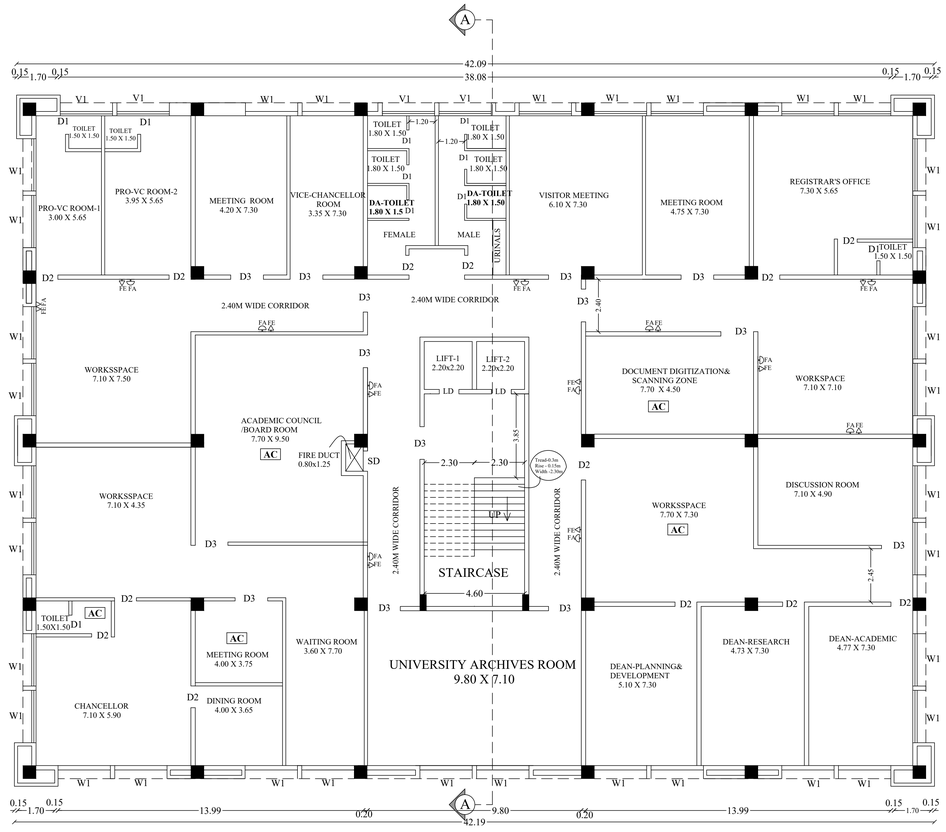

FIRST FLOOR PLAN
(MECHANICAL VENTILATION PROVIDED)

SHEET NO :14/56

DETAILED PLAN SHOWING THE PROPOSED CONSTRUCTION OF SRI BALAJI VIDYAPEETH MADURAI CAMPUS (INSTITUTIONAL BUILDING-HRB) AT, R.S.No: **397**/2B, 3B, 4B, 5, 6, 7, 8, 9, 10, 11, 12, 13, **398**/1, 2, 3, 4, 5, **399**/1, 2, 3, 4, 5, 6, 7, 8, 9, **400**/1B,2B,3,4B,5B,6,7B,8,9,10,11,12,13, 14, 15, 16, 17, 18, 19, 20, **401**/1B,5,6 AND **402**/1 IN MELAKOTTAI VILLAGE,R.S.No.**124**/1, 2, 3, 4, 5, 6, 7, 8, 9, 10, 11, 12, 13A, 13B, 14, 15, 16, 17A, 17B, 18, **125**/1, 2A, 2B, 3, 4A, 4B, 4C, 5, **126**/1, 2, 3, 4, 5, 6, 7,8, 9, 10A,10B,11,12, 13, **127**/1A, 1B, 1C, 1D ,2, 3, 4,5 ,6A, 6B, 7, 8A, 8B, 8C, 8D, 8E, 8F, 8G, 8H, **128**/1, 2, 3, 4, 5 ,6, 7, 8, 9, 10, 11, 12, 13, 14, 15, **129**/1, 2, 3, 4, 5, 6, 7 AND **130**/1A IN NADUKOTTAI VILLAGE, THIRUMANGALAM TALUK, N.KAMATCHIPURAM PANCHAYAT MADURAI DISTRICT.

SCALE 1:100 | ALL DIMENSIONS ARE IN METER

AREA STATEMENT

FLOOR NAME	F.S.I AREA (SQ.M)	NON F.S.I AREA (SQ.M)	TOTAL BUILT UP AREA EXCLUDING DEDUCTION	OTS AND DUCT DEDUCTION
GROUND FLOOR	1279.64	-	1279.64	1.00
FIRST FLOOR	1289.44	-	1289.44	1.00
SECOND FLOOR	1289.44	-	1289.44	1.00
THIRD FLOOR CUM HEAD ROOM	85.67	62.74	148.41	1.00
TOTAL	**3944.19**	**62.74**	**4006.93**	**4.00**

JOINERY DETAILS

SL.NO	TYPE	DESCRIPTION	SIZE
1	MD	MAINDOOR	3.20 X 3.00
2	D1	DOOR	0.85 X 2.10
3	D2	DOOR	0.90 X 2.10
4	D3	DOOR	0.90 X 2.10
5	TD	DOOR	0.90 X 2.10
6	W1	WINDOW	2.40 X 2.00
7	V1	VENTILATOR	2.40 X 0.60
8	V2	VENTILATOR	0.95 X 0.60
9	V3	VENTILATOR	1.37 X 0.60

NOTE

1. FIRE EXTINGUISHER TO BE PROVIDED. FE
2. FIRE ALARM TO BE PROVIDED. FA
3. RAIN WATER HARVESTING SYSTEM WILL BE PROVIDED
4. SOLAR SYSTEM TO BE PROVIDED.
5. STRUCTURE IS DESIGNED SAFELY FOR EARTH QUAKE RESISTANCE
6. WASTE WATER TO BE CONNECTED TO UNDER GROUND SEWAGE SYSTEM
7. MECHANICAL VENTILATION TO BE PROVIDED.

R. MANIKANDAN, M.E., (Structural)
Registered Structural Engineer Grade 1
SE/Gr-I/19/06/154 (CMDA), RSE 1926201S(GCC)
COL8(H)/SE/S-I/2015/09/03(DTCP)
AURA ENGINEERING CONSULTANTS
#8, 50th Street, 7th Avenue, Ashok Nagar, Chennai - 600 083. Ph: 9790751378

STRUCTURAL ENGINEER

L.E. GIRINATH
CA/03/16417
TECHNICALIYA CONSULTANTS PRIVATE LIMITED
OLD NO:25, NEW NO: 41, VASANTHA AVENUE,
MRC NAGAR, R.A. PURAM, CHENNAI 600 028.
24933278, 24933287 24933303 Fax: 24933287


ARCHITECT

Er. V.SUREYA PRAKASH B.E.,
REGISTERED ENGINEER GRADE-I
018/2024/RE-GR-I/DTCP/MADURAI
21B, First Floor, Kannadhasan Street,
S.S.Colony, Madurai-16. Ph: 7373969777

ENGINEER

APPLICANT


BLOCK -2 PATIENT WAITING

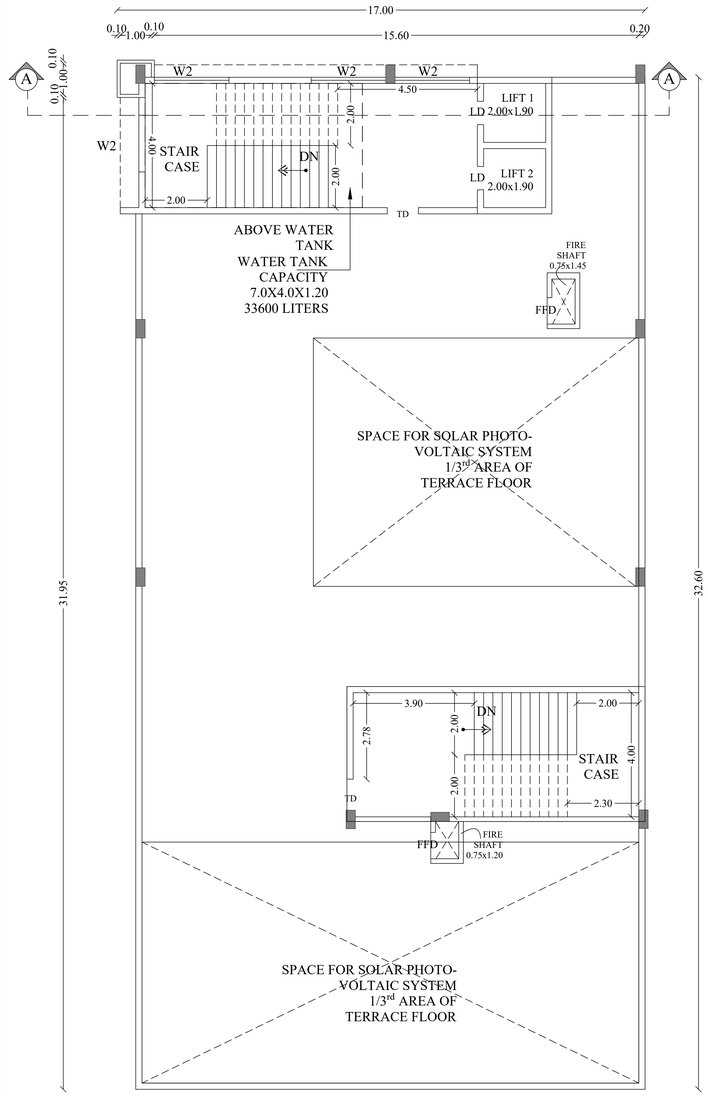

TERRACE FLOOR PLAN



ELEVATION

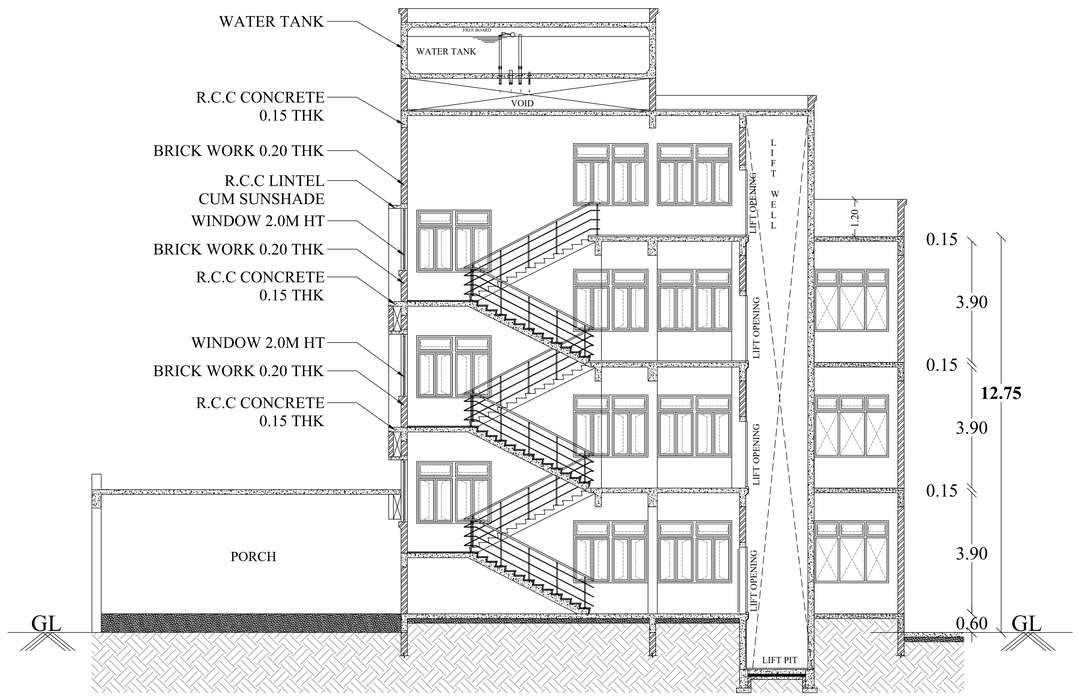

SECTION ON -AA

DETAILED PLAN SHOWING THE PROPOSED CONSTRUCTION OF SRI BALAJI VIDYAPEETH MADURAI CAMPUS INSTITUTIONAL BUILDING - HRB AT, R.S.No: **397**/2B, 3B, 4B, 5, 6, 7, 8, 9, 10, 11, 12, 13, **398**/1, 2, 3, 4, 5, **399**/1, 2, 3, 4, 5, 6, 7, 8, 9, **400**/1B,2B,3,4B,5B,6,7B,8,9,10,11,12,13, 14, 15, 16, 17, 18, 19, 20, **401**/1B,5,6 AND **402**/1 IN MELAKOTTAI VILLAGE,R.S.No.**124**/1, 2, 3, 4, 5, 6, 7, 8, 9, 10, 11, 12, 13A, 13B, 14, 15, 16, 17A, 17B, 18, **125**/1, 2A, 2B, 3, 4A, 4B, 4C, 5, **126**/1, 2, 3, 4, 5, 6, 7,8, 9, 10A,10B,11,12, 13, **127**/1A, 1B, 1C, 1D ,2, 3, 4,5 ,6A, 6B, 7, 8A, 8B, 8C, 8D, 8E, 8F, 8G, 8H, **128**/1, 2, 3, 4, 5 ,6, 7, 8, 9, 10, 11, 12, 13, 14, 15, **129**/1, 2, 3, 4, 5, 6, 7 AND **130**/1A IN NADUKOTTAI VILLAGE, THIRUMANGALAM TALUK, N.KAMATCHIPURAM PANCHAYAT MADURAI DISTRICT.

SCALE 1:100	ALL DIMENSIONS ARE IN METER

AREA STATEMENT

	F.S.I AREA (SQ.M)	NON F.S.I AREA (SQ.M)	TOTAL BUILT UP AREA EXCLUDING DEDUCTION	OTS AND DUCT DEDUCTION
GROUND FLOOR	652.49	-	652.49	3.77
	574.09	-	574.09	1.99
	574.09	-	574.09	1.99
TERRACE FLOOR HEAD ROOM	-	100.28	100.28	-
	1800.67	**100.28**	**1900.95**	**7.75**

SCHEDULE OF JOINERY

SL.NO	TYPE	DESCRIPTION	SIZE
1	MD	MAINDOOR	1.50 X 3.00
2	D1	DOOR	1.00 X 2.10
3	D2	DOOR	0.80 X 2.10
4	D3	DOOR	1.20 X 2.10
5	D4	DOOR	1.50 X 2.10
6	FFD	DOOR	1.50 X 2.10
7	TD	DOOR	1.00 X 2.10
8	W1	WINDOW	1.00 X 2.00
9	W2	WINDOW	2.40 X 2.00
10	V1	VENTILATOR	1.00 X 0.60

NOTE

1. FIRE EXTINGUISHER TO BE PROVIDED. FE
2. FIRE ALARM TO BE PROVIDED. FA
3. RAIN WATER HARVESTING SYSTEM WILL BE PROVIDED
4. SOLAR SYSTEM TO BE PROVIDED.
5. STRUCTURE IS DESIGNED SAFELY FOR EARTH QUAKE RESISTANCE
6. WASTE WATER TO BE CONNECTED TO UNDER GROUND SEWAGE SYSTEM
7. MECHANICAL VENTILATION PROVIDED.

R. MANIKANDAN, B.E., (Civil)
Registered Structural Engineer Grade I
SE/GR-I/19/16/154 CUDA,BS 13/07/2019(GCC)
CGLRGN/SE/Gr-I/2019/09/034(DTCP)
AURA ENGINEERING CONSULTANTS
#6, 50th Street, 7th Avenue, Ashok Nagar,
Chennai - 600 083. Ph: 9790751378

STRUCTURAL ENGINEER

L.E. GIRINATH
CA/93/16417
TECHNICALIYA CONSULTANTS PRIVATE LIMITED
OLD NO:25, NEW NO: 41, VASANTHA AVENUE,
MHC NAGAR, R.A. PURAM, CHENNAI 600 028.
24933278, 24933287 24955303 Fax: 24[illegible]


ARCHITECT

Er. V.SUREYA PRAKASH B.E.,
REGISTERED ENGINEER GRADE-I
018/2024/RE-GR-I/DTCP/MADURAI
21B, First Floor, Kannadhasan Street,
S.S.Colony, Madurai-16. Ph: 7373969777

ENGINEER


APPLICANT

BLOCK -2 PATIENT WAITING

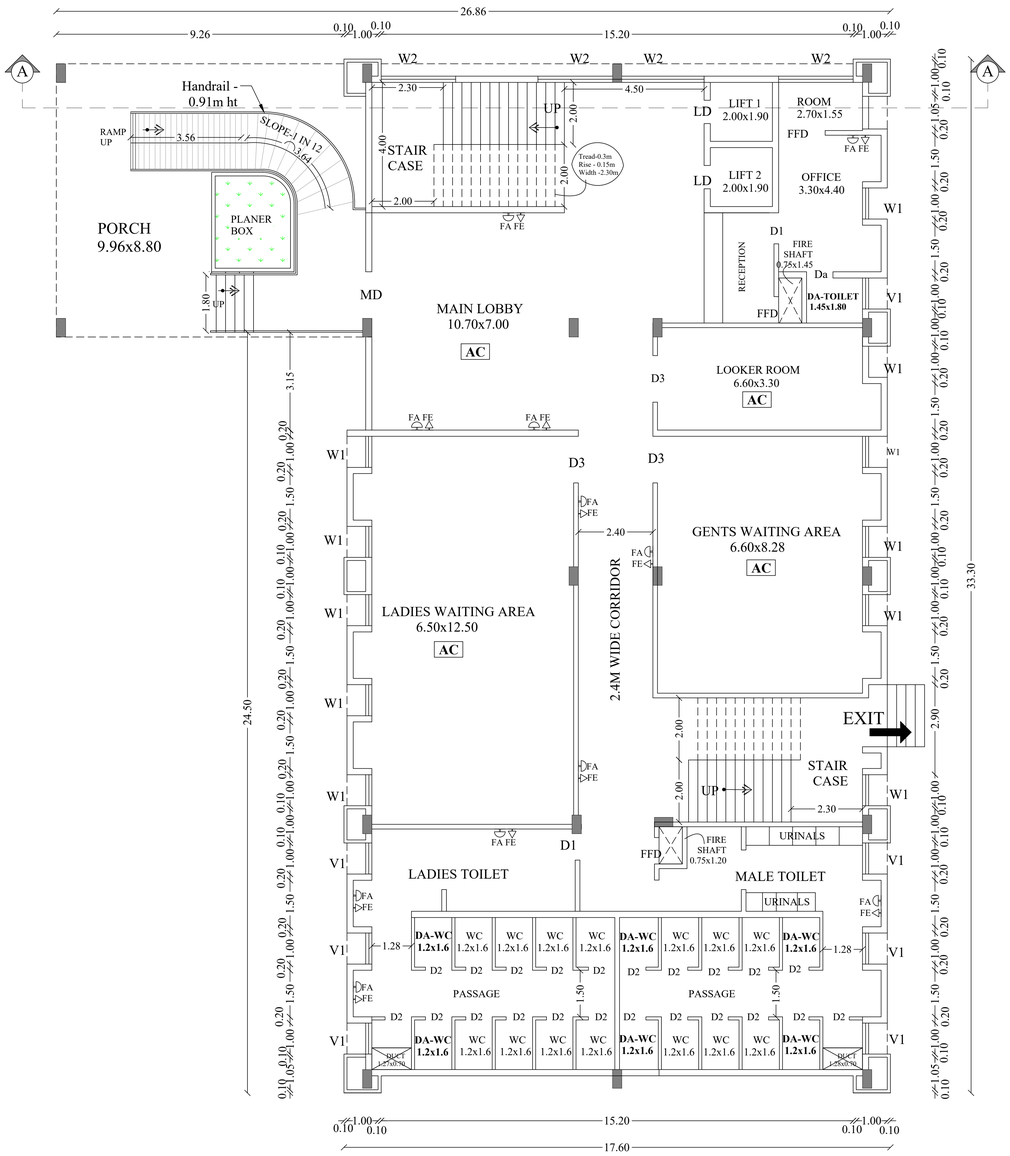

GROUND FLOOR PLAN

(MECHANICAL VENTILATION PROVIDED)

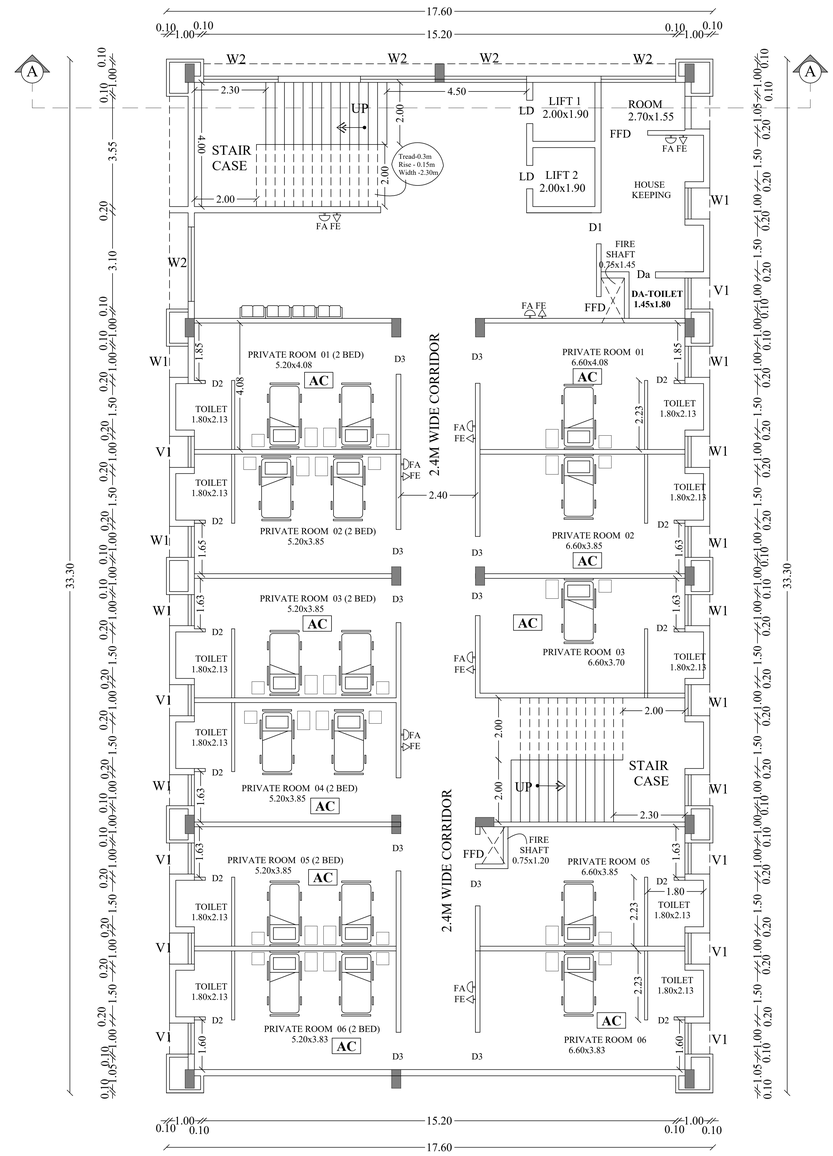

FIRST AND SECOND (TYPICAL) FLOOR PLAN

(MECHANICAL VENTILATION PROVIDED)



DETAILED PLAN SHOWING THE PROPOSED CONSTRUCTION OF SRI BALAJI VIDYAPEETH MADURAI CAMPUS INSTITUTIONAL BUILDING - HRB AT, R.S.No: **397**/2B, 3B, 4B, 5, 6, 7, 8, 9, 10, 11, 12, 13, **398**/1, 2, 3, 4, 5, **399**/1, 2, 3, 4, 5, 6, 7, 8, 9, **400**/1B,2B,3,4B,5B,6,7B,8,9,10,11,12,13, 14, 15, 16, 17, 18, 19, 20, **401**/1B,5,6 AND **402**/1 IN MELAKOTTAI VILLAGE,R.S.No.**124**/1, 2, 3, 4, 5, 6, 7, 8, 9, 10, 11, 12, 13A, 13B, 14, 15, 16, 17A, 17B, 18, **125**/1, 2A, 2B, 3, 4A, 4B, 4C, 5, **126**/1, 2, 3, 4, 5, 6, 7,8, 9, 10A,10B,11,12, 13, **127**/1A, 1B, 1C, 1D ,2, 3, 4,5 ,6A, 6B, 7, 8A, 8B, 8C, 8D, 8E, 8F, 8G, 8H, **128**/1, 2, 3, 4, 5 ,6, 7, 8, 9, 10, 11, 12, 13, 14, 15, **129**/1, 2, 3, 4, 5, 6, 7 AND **130**/1A IN NADUKOTTAI VILLAGE, THIRUMANGALAM TALUK, N.KAMATCHIPURAM PANCHAYAT MADURAI DISTRICT.

SCALE 1:100 | ALL DIMENSIONS ARE IN METER

AREA STATEMENT

FLOOR NAME	F.S.I AREA (SQ.M)	NON F.S.I AREA (SQ.M)	TOTAL BUILT UP AREA EXCLUDING DEDUCTION	OTS AND DUCT DEDUCTION
GROUND FLOOR	652.49	-	652.49	3.77
FIRST FLOOR	574.09	-	574.09	1.99
SECOND FLOOR	574.09	-	574.09	1.99
TERRACE FLOOR HEAD ROOM	-	100.28	100.28	-
TOTAL	**1800.67**	**100.28**	**1900.95**	**7.75**

SCHEDULE OF JOINERY

SL.NO	TYPE	DESCRIPTION	SIZE
1	MD	MAINDOOR	1.50 X 3.00
2	D1	DOOR	1.00 X 2.10
3	D2	DOOR	0.80 X 2.10
4	D3	DOOR	1.20 X 2.10
5	D4	DOOR	1.50 X 2.10
6	FFD	DOOR	1.50 X 2.10
7	TD	DOOR	1.00 X 2.10
8	W1	WINDOW	1.00 X 2.00
9	W2	WINDOW	2.40 X 2.00
10	V1	VENTILATOR	1.00 X 0.60

NOTE

1. FIRE EXTINGUISHER TO BE PROVIDED. FE
2. FIRE ALARM TO BE PROVIDED. FA
3. RAIN WATER HARVESTING SYSTEM WILL BE PROVIDED
4. SOLAR SYSTEM TO BE PROVIDED.
5. STRUCTURE IS DESIGNED SAFELY FOR EARTH QUAKE RESISTANCE
6. WASTE WATER TO BE CONNECTED TO UNDER GROUND SEWAGE SYSTEM
7. MECHANICAL VENTILATION PROVIDED.

R. MANIKANDAN, M.E., (Struct.)
Registered Structural Engineer Grade I
SE/GR-I/19/06/154 (CMDA), RSE 1000102035(GCC)
CCLRGN/05/GR-I/2019/09/034(DTCP)
AURA ENGINEERING CONSULTANTS
#8, 50th Street, 7th Avenue, Ashok Nagar,
Chennai - 600 083. Ph: 9790751378

STRUCTURAL ENGINEER

LE. GIRINATH
CA/93/16417
TECHNICALIVA CONSULTANTS PRIVATE LIMITED
OLD NO:28, NEW NO: 41, VASANTHA AVENUE,
MRC NAGAR, R.A. PURAM, CHENNAI 600 028.
24933276, 24933287 24953303 Fax: 24[illegible]

ARCHITECT


Er. V.SUREYA PRAKASH B.E.,
REGISTERED ENGINEER GRADE-I
018/2024/RE-GR-I/DTCP/MADURAI
21B, First Floor, Kannadhasan Street,
S.S.Colony, Madurai-16. Ph: 7373969777

ENGINEER

APPLICANT



SECTION ON AA

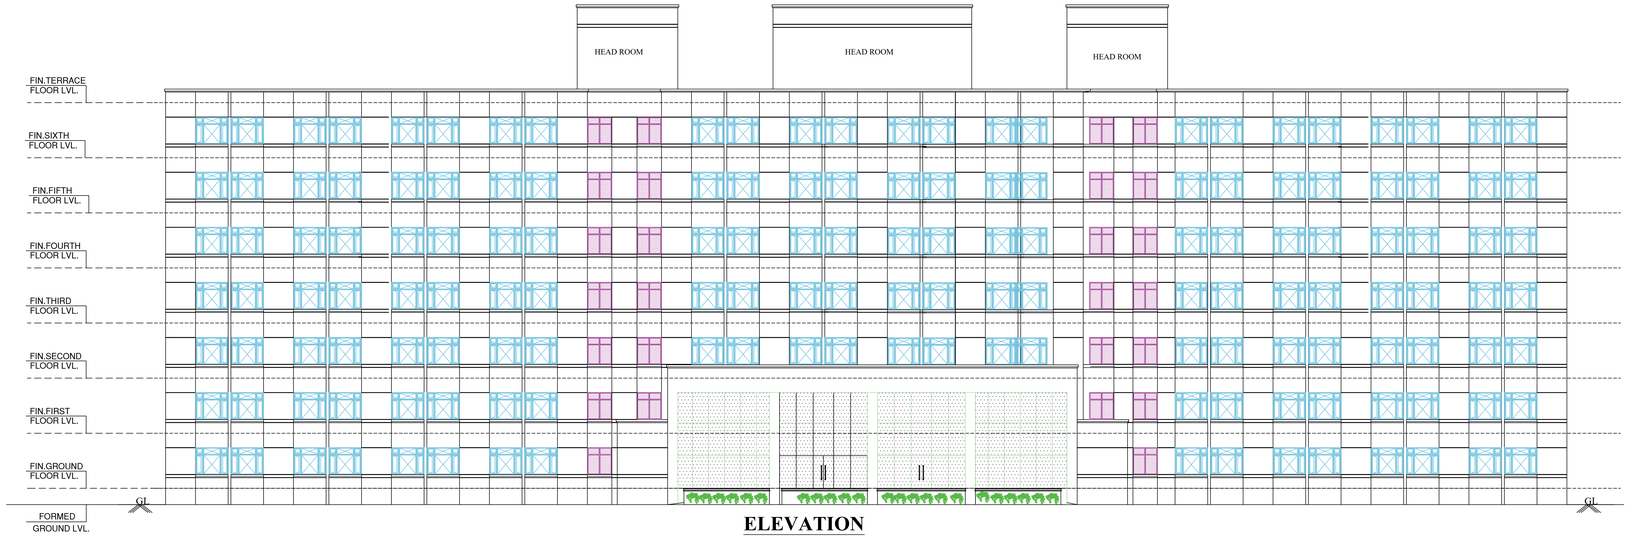

ELEVATION

SHEET NO :11/56

DETAILED PLAN SHOWING THE PROPOSED CONSTRUCTION OF SRI BALAJI VIDYAPEETH MADURAI CAMPUS INSTITUTIONAL BUILDING -HRB) AT, R.S.No: **397**/2B, 3B, 4B, 5, 6, 7, 8, 9, 10, 11, 12, 13, **398**/1, 2, 3, 4, 5, **399**/1, 2, 3, 4, 5, 6, 7, 8, 9, **400**/1B,2B,3,4B,5B,6,7B,8,9,10,11,12,13, 14, 15, 16, 17, 18, 19, 20, **401**/1B,5,6 AND **402**/1 IN MELAKOTTAI VILLAGE,R.S.No.**124**/1, 2, 3, 4, 5, 6, 7, 8, 9, 10, 11, 12, 13A, 13B, 14, 15, 16, 17A, 17B, 18, **125**/1, 2A, 2B, 3, 4A, 4B, 4C, 5, **126**/1, 2, 3, 4, 5, 6, 7,8, 9, 10A,10B,11,12, 13, **127**/1A, 1B, 1C, 1D ,2, 3, 4,5 ,6A, 6B, 7, 8A, 8B, 8C, 8D, 8E, 8F, 8G, 8H, **128**/1, 2, 3, 4, 5 ,6, 7, 8, 9, 10, 11, 12, 13, 14, 15, **129**/1, 2, 3, 4, 5, 6, 7 AND **130**/1A IN NADUKOTTAI VILLAGE, THIRUMANGALAM TALUK, N.KAMATCHIPURAM PANCHAYAT MADURAI DISTRICT.

SCALE 1:100 | ALL DIMENSIONS ARE IN METER

AREA STATEMENT

FLOOR NAME	F.S.I AREA (SQ.M)	NON F.S.I AREA (SQ.M)	TOTAL BUILT UP AREA EXCLUDING DEDUCTION	OTS AND DUCT DEDUCTION
BASEMENT FLOOR	1451.88	10442.76	11894.64	-
GROUND FLOOR	11426.82		11426.82	592.79
FIRST FLOOR	10140.50	-	10140.50	869.05
SECOND FLOOR	10496.21	-	10496.21	513.33
THIRD FLOOR	10469.73	-	10469.73	539.81
FOURTH FLOOR	10469.73	-	10469.73	539.81
FIFTH FLOOR	9908.94	-	9908.94	666.69
SIXTH FLOOR	10322.07	-	10322.07	1163.26
TERRACE FLOOR HEAD ROOM	-	720.49	720.49	-
TOTAL	**74685.88**	**11163.25**	85849.13	**4884.74**

JOINERY DETAILS

S.NO.	TYPE	SIZE	DESCRIPTION
01	MD	6.0 X 2.40	GLASS DOOR
02	D	0.85 X 2.10	ABS TOILET DOOR
03	Da	0.85 X 2.10	DOOR
04	Da1	0.90 X 2.10	DOOR
05	D1	1.00 X 2.10	DOOR
06	SD	1.50 X 2.10	DOOR
07	D2	1.20 X 2.10	DOOR
08	D2a	1.35 X 2.10	DOOR
09	D3	1.50 X 2.10	DOOR
10	D4	1.80 X 2.10	DOOR
11	FFD	1.50 X 2.10	FIRE FIGHTING DOOR
12	TD	1.00 X 2.10	TERRACE DOOR
13	W1	2.40 X 2.00	WINDOW
14	FG	FULL SIZE	FIXED GLASS
15	V1	2.40 X 0.60	VENTILATOR
16	V2	1.20 X 0.60	VENTILATOR

NOTE

1. FIRE EXTINGUISHER TO BE PROVIDED. FE
2. FIRE ALARM TO BE PROVIDED. FA
3. RAIN WATER HARVESTING SYSTEM WILL BE PROVIDED
4. SOLAR SYSTEM TO BE PROVIDED.
5. STRUCTURE IS DESIGNED SAFELY FOR EARTH QUAKE RESISTANCE
6. WASTE WATER TO BE CONNECTED TO UNDER GROUND SEWAGE SYSTEM
7. MECHANICAL VENTILATION TO BE PROVIDED.


ES. KUMAR, M.Tech., Structures
QTCP Structural Engineer-Grade-I,
Reg. No.CQLDIST/SE/Gr -I/2019/04/001
97-B/1, Dr. Abdul Kalam Street,
Ramakrishna Nagar, Meloniyur
Chengalpattu - 603 003
Cell:9840449613
STRUCTURAL ENGINEER

L.E. GIRINATH
CA/93/16417
TECHNICALIYA CONSULTANTS PRIVATE LIMITED
OLD NO:25, NEW NO: 41, VASANTHA AVENUE,
IRC NAGAR, R.A. PURAM, CHENNAI
24933278, 24933287 24953303 Fax:
ARCHITECT

Er. V.SUREYA PRAKASH B.E.,
REGISTERED ENGINEER GRADE-I
018/2024/RE-GR-I/DTCP/MADURAI
21B, First Floor, Kannadhasan Street,
S.S.Colony, Madurai-16. Ph: 7373969777
ENGINEER

APPLICANT

BLOCK -1 HOSPITAL

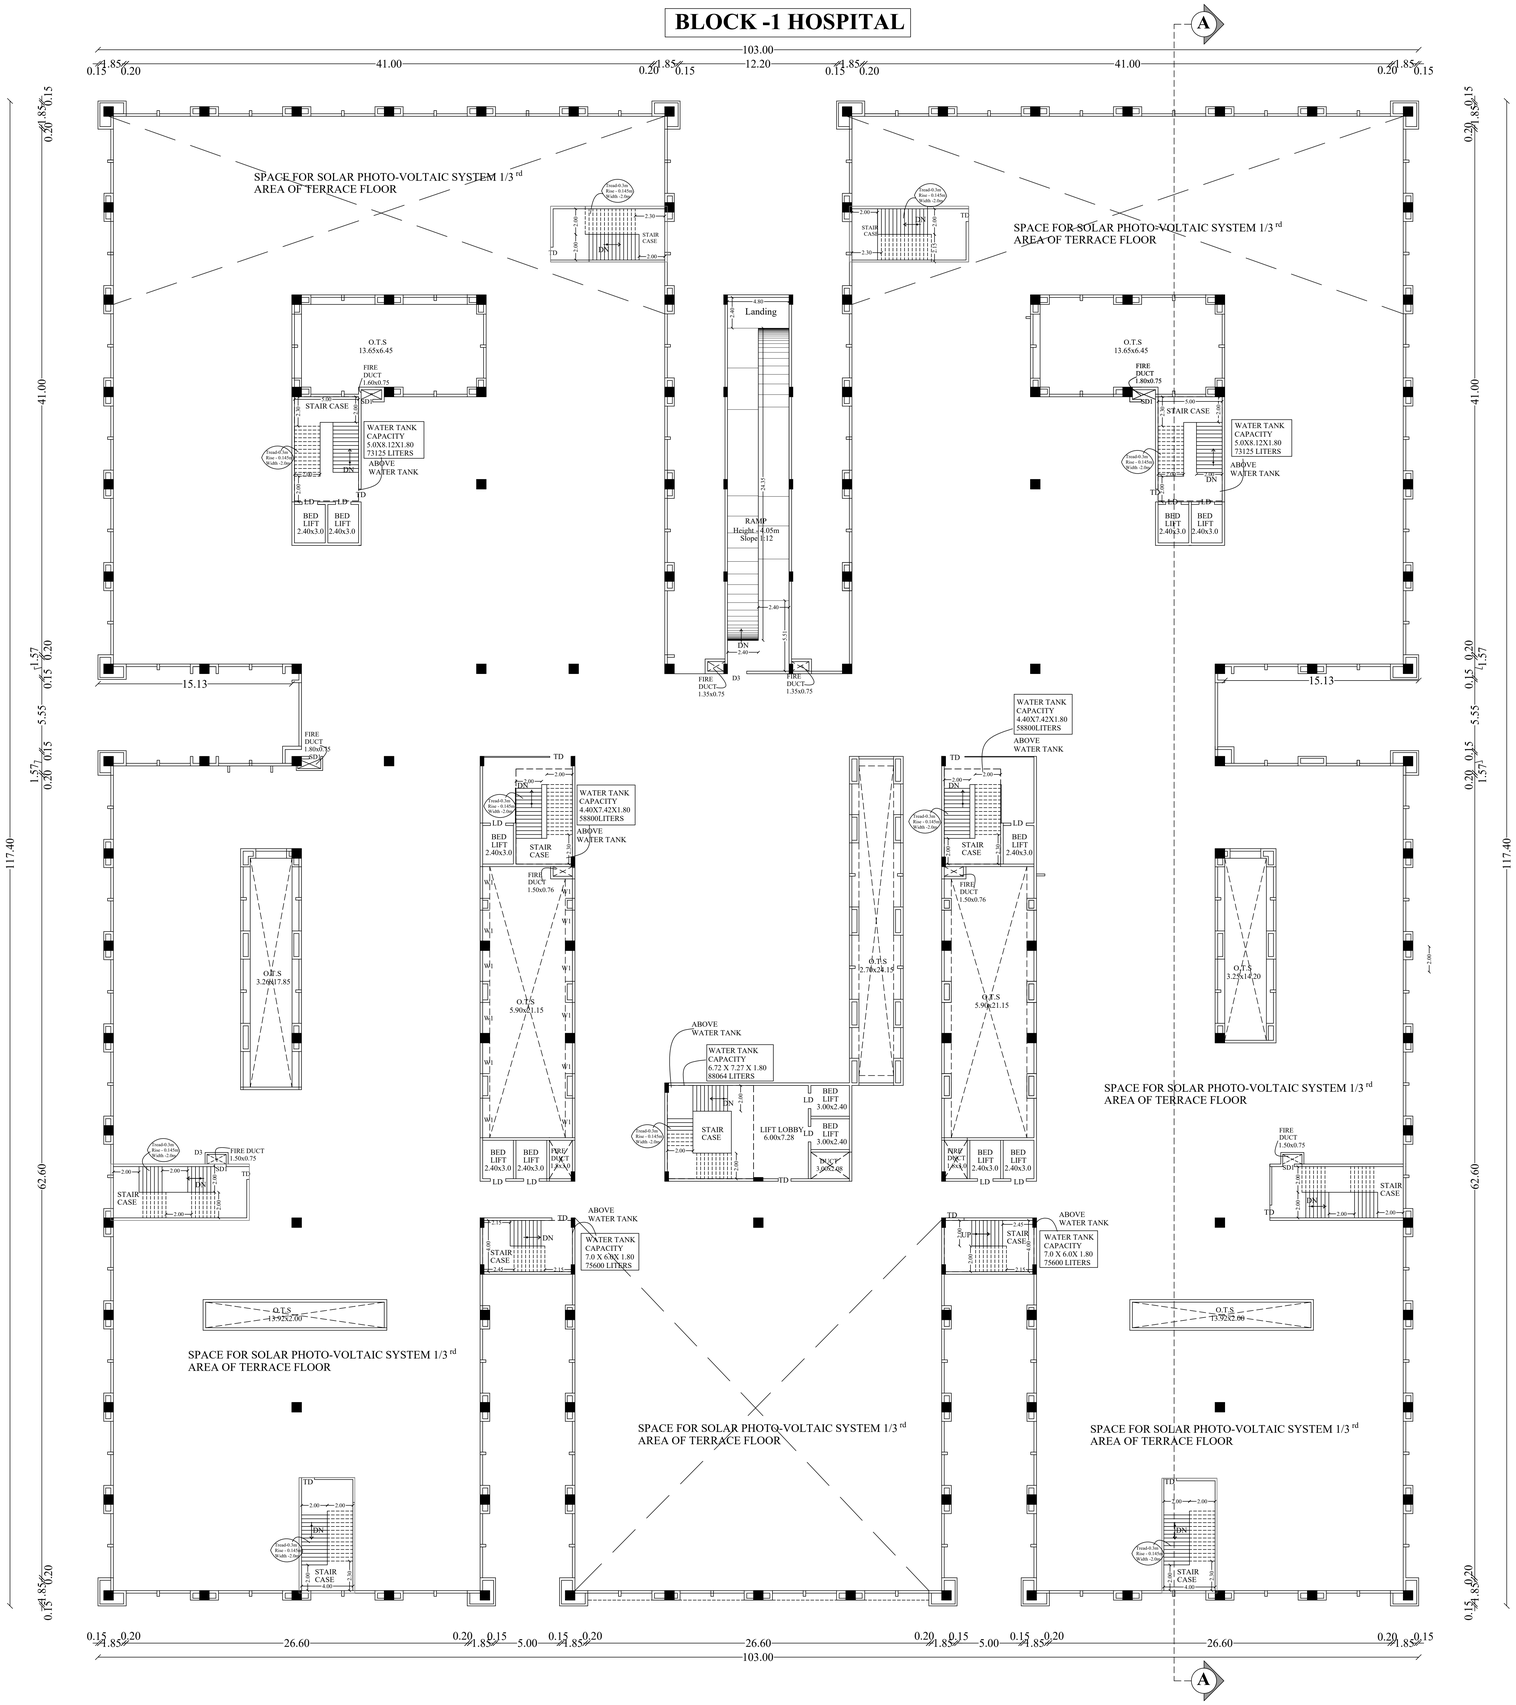

TERRACE FLOOR PLAN

DETAILED PLAN SHOWING THE PROPOSED CONSTRUCTION OF SRI BALAJI VIDYAPEETH MADURAI CAMPUS INSTITUTIONAL BUILDING -HRB) AT, R.S.No: **397**/2B, 3B, 4B, 5, 6, 7, 8, 9, 10, 11, 12, 13, **398**/1, 2, 3, 4, 5, **399**/1, 2, 3, 4, 5, 6, 7, 8, 9, **400**/1B,2B,3,4B,5B,6,7B,8,9,10,11,12,13, 14, 15, 16, 17, 18, 19, 20, **401**/1B,5,6 AND **402**/1 IN MELAKOTTAI VILLAGE,R.S.No.**124**/1, 2, 3, 4, 5, 6, 7, 8, 9, 10, 11, 12, 13A, 13B, 14, 15, 16, 17A, 17B, 18, **125**/1, 2A, 2B, 3, 4A, 4B, 4C, 5, **126**/1, 2, 3, 4, 5, 6, 7,8, 9, 10A,10B,11,12, 13, **127**/1A, 1B, 1C, 1D ,2, 3, 4,5 ,6A, 6B, 7, 8A, 8B, 8C, 8D, 8E, 8F, 8G, 8H, **128**/1, 2, 3, 4, 5 ,6, 7, 8, 9, 10, 11, 12, 13, 14, 15, **129**/1, 2, 3, 4, 5, 6, 7 AND **130**/1A IN NADUKOTTAI VILLAGE, THIRUMANGALAM TALUK, N.KAMATCHIPURAM PANCHAYAT MADURAI DISTRICT.

SCALE 1:100 | ALL DIMENSIONS ARE IN METER

AREA STATEMENT

FLOOR NAME	F.S.I AREA (SQ.M)	NON F.S.I AREA (SQ.M)	TOTAL BUILT UP AREA EXCLUDING DEDUCTION	OTS AND DUCT DEDUCTION
BASEMENT FLOOR	1451.88	10442.76	11894.64	-
GROUND FLOOR	11426.82	-	11426.82	592.79
FIRST FLOOR	10140.50	-	10140.50	869.05
SECOND FLOOR	10496.21	-	10496.21	513.33
THIRD FLOOR	10469.73	-	10469.73	539.81
FOURTH FLOOR	10469.73	-	10469.73	539.81
FIFTH FLOOR	9908.94	-	9908.94	666.69
SIXTH FLOOR	10322.07	-	10322.07	1163.26
TERRACE FLOOR HEAD ROOM	-	720.49	720.49	-
TOTAL	**74685.88**	**11163.25**	85849.13	**4884.74**

JOINERY DETAILS

S.NO.	TYPE	SIZE	DESCRIPTION
01	MD	6.0 X 2.40	GLASS DOOR
02	D	0.85 X 2.10	ABS TOILET DOOR
03	Da	0.85 X 2.10	DOOR
04	Da1	0.90 X 2.10	DOOR
05	D1	1.00 X 2.10	DOOR
06	SD	1.50 X 2.10	DOOR
07	D2	1.20 X 2.10	DOOR
08	D2a	1.35 X 2.10	DOOR
09	D3	1.50 X 2.10	DOOR
10	D4	1.80 X 2.10	DOOR
11	FFD	1.50 X 2.10	FIRE FIGHTING DOOR
12	TD	1.00 X 2.10	TERRACE DOOR
13	W1	2.40 X 2.00	WINDOW
14	FG	FULL SIZE	FIXED GLASS
15	V1	2.40 X 0.60	VENTILATOR
16	V2	1.20 X 0.60	VENTILATOR

NOTE

1. FIRE EXTINGUISHER TO BE PROVIDED. FE
2. FIRE ALARM TO BE PROVIDED. FA
3. RAIN WATER HARVESTING SYSTEM WILL BE PROVIDED
4. SOLAR SYSTEM TO BE PROVIDED.
5. STRUCTURE IS DESIGNED SAFELY FOR EARTH QUAKE RESISTANCE
6. WASTE WATER TO BE CONNECTED TO UNDER GROUND SEWAGE SYSTEM
7. MECHANICAL VENTILATION TO BE PROVIDED.

ES. KUMAR, M.Tech.- Structures
DTCP Structural Engineer-Grade-1,
Reg. No.CGLDIST/SE/Gr-I/2019/04/001
97-B/1, Dr. Abdul Kalam Street,
Ramakrishna Nagar, Melamaiyur
Chengalpattu - 603 003
Cell: 9840448613

STRUCTURAL ENGINEER

L.E. GIRINATH
CA/03/16417
TECHNICALIYA CONSULTANTS PRIVATE LIMITED
OLD NO:25, NEW NO: 41, VASANTHA AVENUE,
MRC NAGAR, R.A. PURAM, CHENNAI 600 028.
24933278, 24933287 24953303 Fax: 24933351


ARCHITECT

Er. V.SUREYA PRAKASH B.E.,
REGISTERED ENGINEER GRADE-I
018/2024/RE-GR-I/DTCP/MADURAI
21B, First Floor, Kannadhasan Street,
S.S.Colony, Madurai-16. Ph: 7373969777

ENGINEER

APPLICANT

BLOCK -1 HOSPITAL

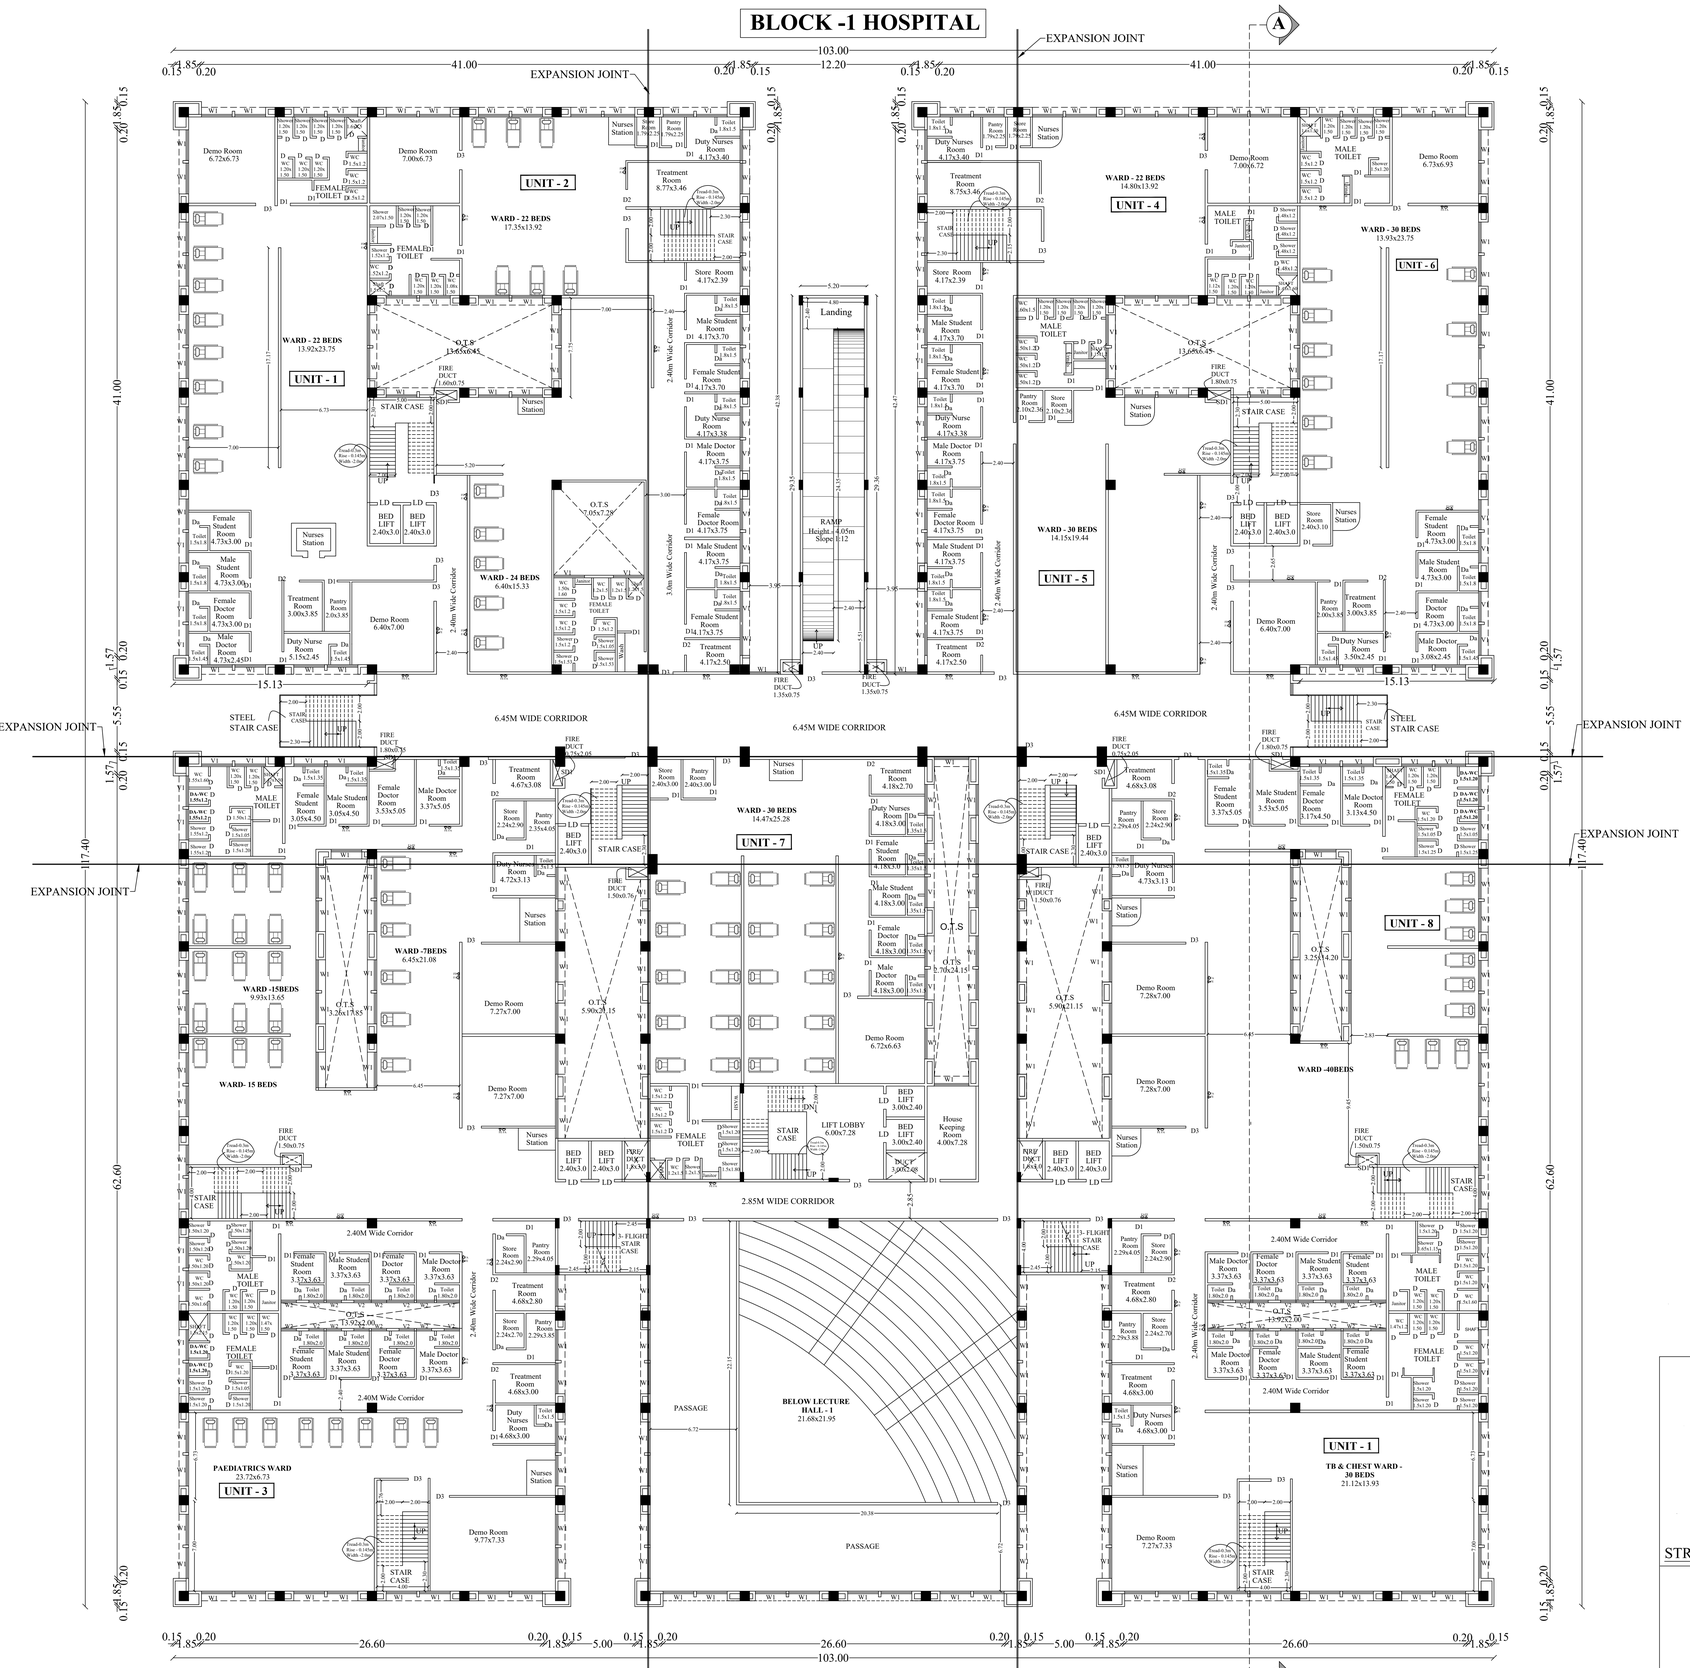

SIXTH FLOOR PLAN
(MECHANICAL VENTILATION PROVIDED)

DETAILED PLAN SHOWING THE PROPOSED CONSTRUCTION OF SRI BALAJI VIDYAPEETH MADURAI CAMPUS INSTITUTIONAL BUILDING -HRB) AT, R.S.No: **397**/2B, 3B, 4B, 5, 6, 7, 8, 9, 10, 11, 12, 13, **398**/1, 2, 3, 4, 5, **399**/1, 2, 3, 4, 5, 6, 7, 8, 9, **400**/1B,2B,3,4B,5B,6,7B,8,9,10,11,12,13, 14, 15, 16, 17, 18, 19, 20, **401**/1B,5,6 AND **402**/1 IN MELAKOTTAI VILLAGE,R.S.No.**124**/1, 2, 3, 4, 5, 6, 7, 8, 9, 10, 11, 12, 13A, 13B, 14, 15, 16, 17A, 17B, 18, **125**/1, 2A, 2B, 3, 4A, 4B, 4C, 5, **126**/1, 2, 3, 4, 5, 6, 7,8, 9, 10A,10B,11,12, 13, **127**/1A, 1B, 1C, 1D ,2, 3, 4,5 ,6A, 6B, 7, 8A, 8B, 8C, 8D, 8E, 8F, 8G, 8H, **128**/1, 2, 3, 4, 5 ,6, 7, 8, 9, 10, 11, 12, 13, 14, 15, **129**/1, 2, 3, 4, 5, 6, 7 AND **130**/1A IN NADUKOTTAI VILLAGE, THIRUMANGALAM TALUK, N.KAMATCHIPURAM PANCHAYAT MADURAI DISTRICT.

SCALE 1:100 | ALL DIMENSIONS ARE IN METER

AREA STATEMENT

FLOOR NAME	F.S.I AREA (SQ.M)	NON F.S.I AREA (SQ.M)	TOTAL BUILT UP AREA EXCLUDING DEDUCTION	OTS AND DUCT DEDUCTION
BASEMENT FLOOR	1451.88	10442.76	11894.64	-
GROUND FLOOR	11426.82	-	11426.82	592.79
FIRST FLOOR	10140.50	-	10140.50	869.05
SECOND FLOOR	10496.21	-	10496.21	513.33
THIRD FLOOR	10469.73	-	10469.73	539.81
FOURTH FLOOR	10469.73	-	10469.73	539.81
FIFTH FLOOR	9908.94	-	9908.94	666.69
SIXTH FLOOR	10322.07	-	10322.07	1163.26
TERRACE FLOOR HEAD ROOM	-	720.49	720.49	-
TOTAL	**74685.88**	**11163.25**	85849.13	**4884.74**

JOINERY DETAILS

S.NO.	TYPE	SIZE	DESCRIPTION
01	MD	6.0 X 2.40	GLASS DOOR
02	D	0.85 X 2.10	ABS TOILET DOOR
03	Da	0.85 X 2.10	DOOR
04	Da1	0.90 X 2.10	DOOR
05	D1	1.00 X 2.10	DOOR
06	SD	1.50 X 2.10	DOOR
07	D2	1.20 X 2.10	DOOR
08	D2a	1.35 X 2.10	DOOR
09	D3	1.50 X 2.10	DOOR
10	D4	1.80 X 2.10	DOOR
11	FFD	1.50 X 2.10	FIRE FIGHTING DOOR
12	TD	1.00 X 2.10	TERRACE DOOR
13	W1	2.40 X 2.00	WINDOW
14	FG	FULL SIZE	FIXED GLASS
15	V1	2.40 X 0.60	VENTILATOR
16	V2	1.20 X 0.60	VENTILATOR

NOTE

1. FIRE EXTINGUISHER TO BE PROVIDED. FE
2. FIRE ALARM TO BE PROVIDED. FA
3. RAIN WATER HARVESTING SYSTEM WILL BE PROVIDED
4. SOLAR SYSTEM TO BE PROVIDED.
5. STRUCTURE IS DESIGNED SAFELY FOR EARTH QUAKE RESISTANCE
6. WASTE WATER TO BE CONNECTED TO UNDER GROUND SEWAGE SYSTEM
7. MECHANICAL VENTILATION TO BE PROVIDED.

ES. KUMAR, M.Tech.- Structures
DTCP Structural Engineer-Grade-1,
Reg. No.CGLDIST/SE/Gr-I/2019/04/001
97-B/1, Dr. Abdul Kalam Street,
Ramakrishna Nagar, Melamaiyur
Chengalpattu - 603 003
Cell:9840448613

STRUCTURAL ENGINEER

L.E. GIRINATH
CA/93/16447
TECHNICALIYA CONSULTANTS PRIVATE LIMITED
OLD NO:25, NEW NO: 41, VASANTHA AVENUE,
MRC NAGAR, R.A. PURAM, CHENNAI 600 028.
24933278, 24933287 24953303 Fax: 24933434


ARCHITECT

Er. V.SUREYA PRAKASH B.E.,
REGISTERED ENGINEER GRADE-I
018/2024/RE-GR-I/DTCP/MADURAI
21B, First Floor, Kannadhasan Street,
S.S.Colony, Madurai-16. Ph: 7373969777


ENGINEER

APPLICANT

BLOCK -1 HOSPITAL

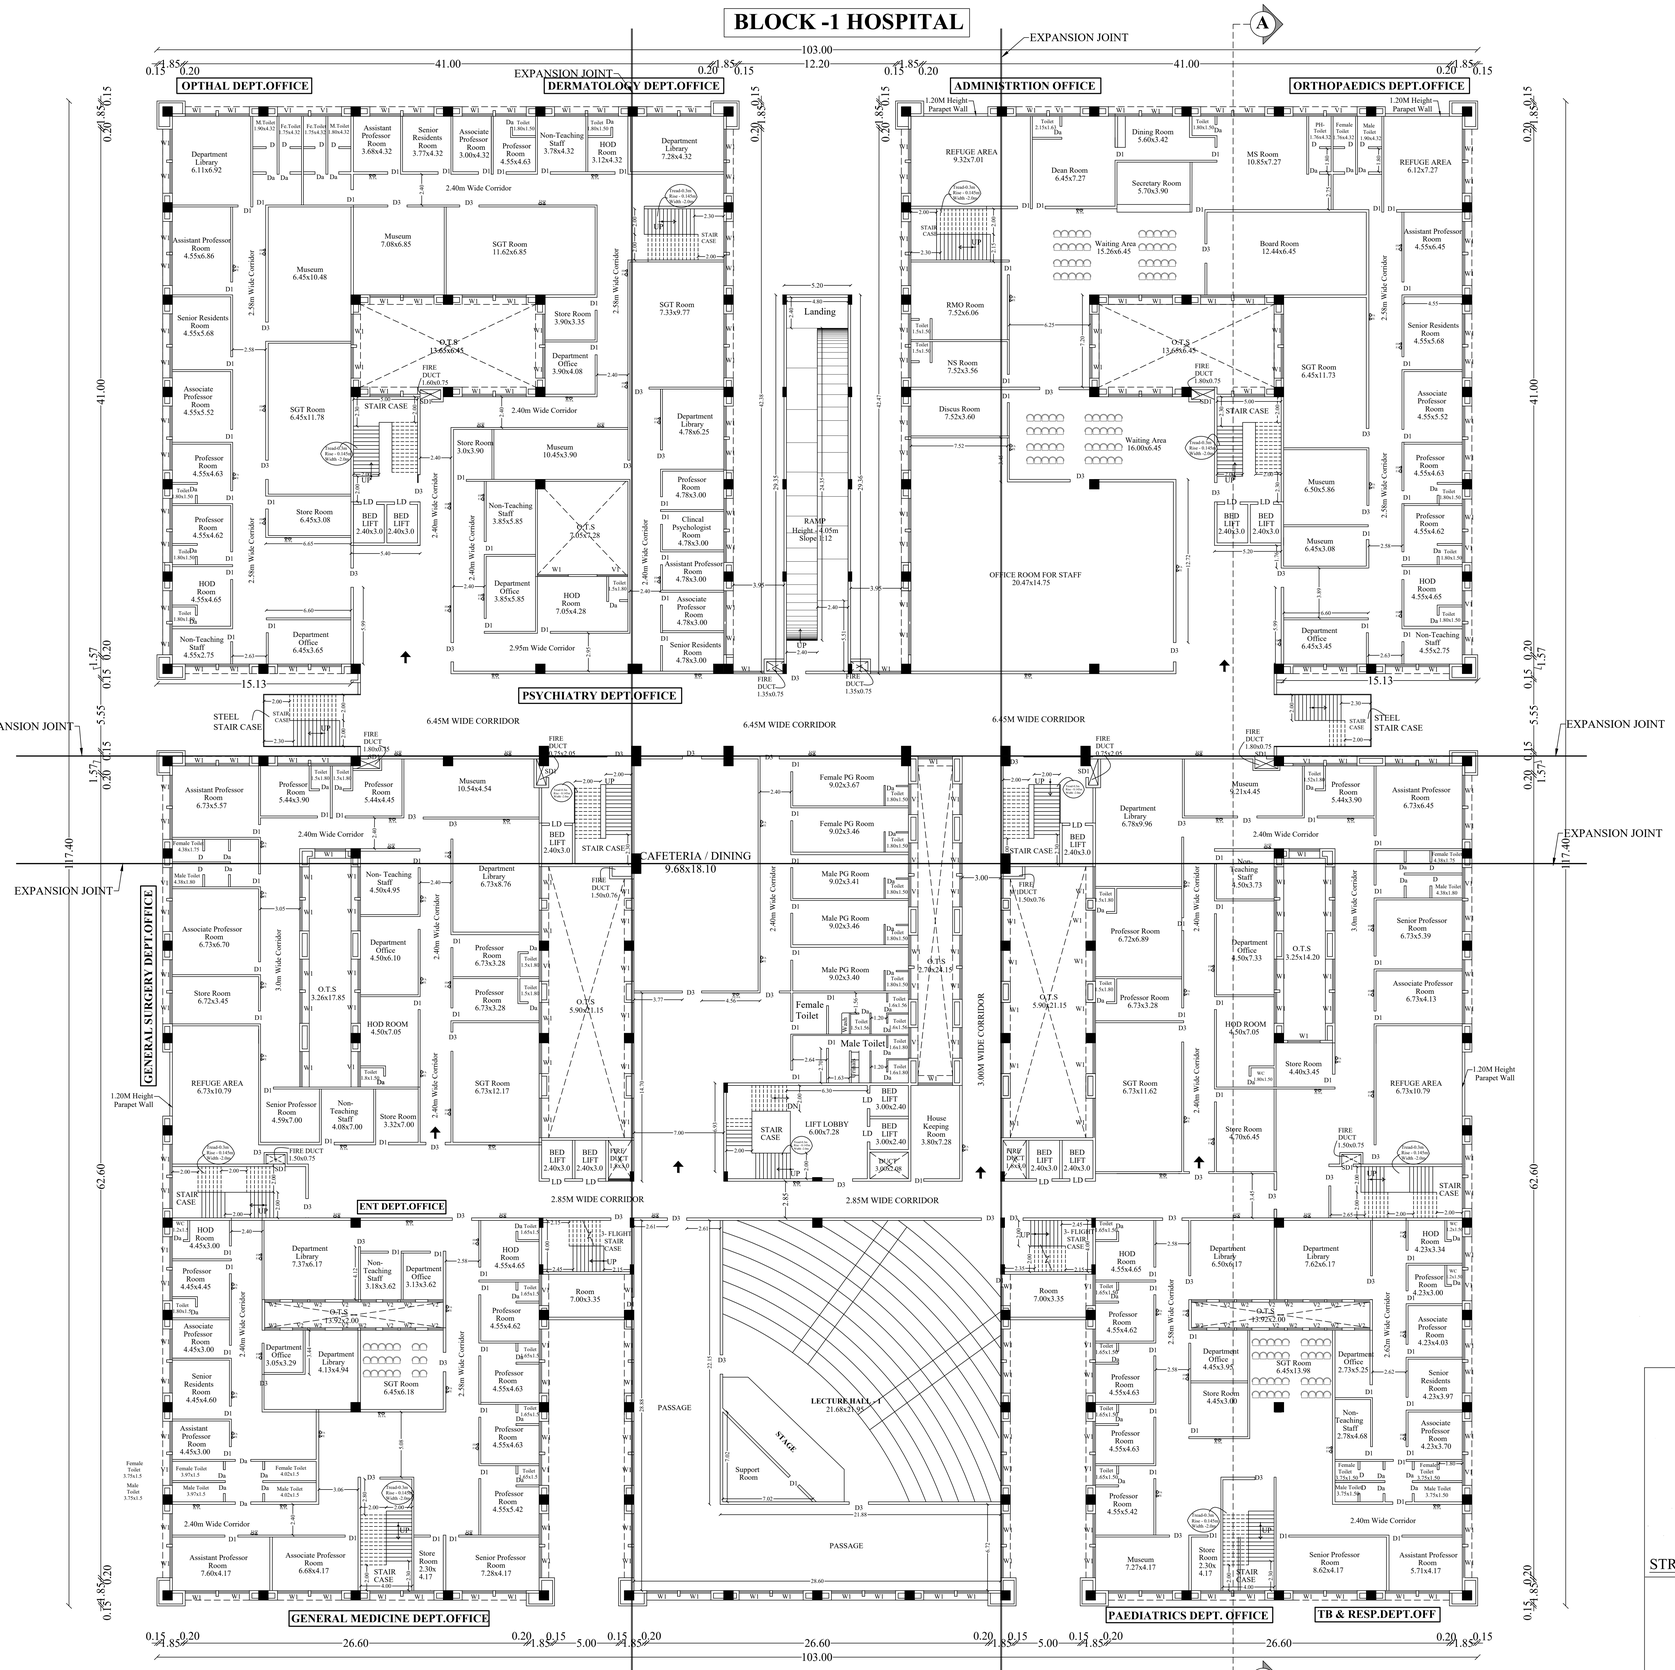
OPTHAL DEPT.OFFICE
DERMATOLOGY DEPT.OFFICE
ADMINISTRTION OFFICE
ORTHOPAEDICS DEPT.OFFICE
PSYCHIATRY DEPT.OFFICE
GENERAL SURGERY DEPT.OFFICE
ENT DEPT.OFFICE
GENERAL MEDICINE DEPT.OFFICE
PAEDIATRICS DEPT. OFFICE
TB & RESP.DEPT.OFF
EXPANSION JOINT
6.45M WIDE CORRIDOR
2.85M WIDE CORRIDOR
CAFETERIA / DINING
9.68x18.10
LECTURE HALL - I
21.68x23.95
OFFICE ROOM FOR STAFF
20.47x14.75
RAMP
Height - 4.05m
Slope 1:12
Landing
STEEL STAIR CASE
STAIR CASE
REFUGE AREA
9.32x7.01
REFUGE AREA
6.12x7.27
REFUGE AREA
6.73x10.79
1.20M Height Parapet Wall
Dining Room
5.60x3.42
Dean Room
6.45x7.27
Secretary Room
5.70x3.90
Waiting Area
15.26x6.45
Board Room
12.44x6.45
MS Room
10.85x7.27
RMO Room
7.52x6.06
NS Room
7.52x3.56
Discus Room
7.52x3.60
Waiting Area
16.00x6.45
O.T.S
13.65x6.45
O.T.S
5.90x21.15
O.T.S
3.26x17.85
O.T.S
2.05x7.28
O.T.S
3.25x14.20
O.T.S
4.75x
2.70x24.15
O.T.S
2.92x2.00
FIRE DUCT
1.60x0.75
FIRE DUCT
1.80x0.75
FIRE DUCT
1.35x0.75
FIRE DUCT
1.50x0.76
FIRE DUCT
1.50x0.75
FIRE DUCT
1.80x0.75
FIRE DUCT
1.75x2.05
Department Library 6.11x6.92
Department Library 7.28x4.32
Department Library 4.78x6.25
Department Library 7.37x6.17
Department Library 4.13x4.94
Department Library 6.78x9.96
Department Library 6.56x6.17
Department Library 7.62x6.17
Assistant Professor Room 4.55x6.86
Assistant Professor Room 3.68x4.32
Assistant Professor Room 6.73x5.57
Assistant Professor Room 7.60x4.17
Assistant Professor Room 6.68x4.17
Assistant Professor Room 4.55x6.45
Assistant Professor Room 6.73x6.45
Senior Residents Room 4.55x5.68
Senior Residents Room 3.77x4.32
Senior Residents Room 4.78x3.00
Senior Residents Room 4.55x5.68
Senior Professor Room 4.59x7.00
Senior Professor Room 6.73x5.39
Senior Professor Room 7.28x4.17
Senior Professor Room 8.62x4.17
Associate Professor Room 4.55x5.52
Associate Professor Room 3.00x4.32
Associate Professor Room 4.78x3.00
Associate Professor Room 4.55x5.52
Associate Professor Room 6.73x6.70
Associate Professor Room 4.23x4.03
Associate Professor Room 4.23x3.70
Professor Room 4.55x4.63
Professor Room 4.55x3.00
Professor Room 5.44x3.90
Professor Room 5.44x4.45
Professor Room 6.73x3.28
Professor Room 4.78x3.00
Professor Room 6.72x6.89
Professor Room 5.44x3.90
Professor Room 4.55x4.62
Professor Room 4.55x4.63
Professor Room 4.55x5.42
Professor Room 4.23x3.00
Non-Teaching Staff 3.78x4.32
Non-Teaching Staff 3.85x5.85
Non-Teaching Staff 4.55x2.75
Non- Teaching Staff 4.50x4.95
Non-Teaching Staff 4.08x7.00
Non-Teaching Staff 4.50x3.73
Non-Teaching Staff 2.78x4.68
Non-Teaching Staff 4.55x2.75
HOD Room 3.12x4.32
HOD Room 7.05x4.28
HOD Room 4.55x4.65
HOD Room 4.55x4.62
HOD Room 4.55x3.00
HOD Room 4.23x3.34
HOD ROOM 4.50x7.05
Department Office 3.90x4.08
Department Office 3.85x5.85
Department Office 6.45x3.65
Department Office 3.05x3.29
Department Office 3.13x3.62
Department Office 4.50x6.10
Department Office 4.45x3.95
Department Office 2.73x5.25
Department Office 6.45x3.45
Store Room 3.90x3.35
Store Room 6.45x3.08
Store Room 3.90x3.90
Store Room 3.32x7.00
Store Room 4.40x3.45
Store Room 4.70x6.45
Store Room 4.45x3.00
Store Room 2.30x4.17
Museum 7.08x6.85
Museum 6.45x10.48
Museum 10.45x3.90
Museum 10.54x4.54
Museum 6.50x5.86
Museum 6.45x3.08
Museum 9.21x4.45
Museum 7.27x4.17
SGT Room 11.62x6.85
SGT Room 7.33x9.77
SGT Room 6.45x11.78
SGT Room 6.73x12.17
SGT Room 6.45x11.73
SGT Room 6.45x13.98
SGT Room 6.73x11.62
Female PG Room 9.02x3.67
Female PG Room 9.02x3.46
Male PG Room 9.02x3.41
Male PG Room 9.02x3.46
Male PG Room 9.02x3.40
Female Toilet
Male Toilet
House Keeping Room 3.80x7.28
LIFT LOBBY 6.00x7.28
BED LIFT 2.40x3.0
BED LIFT 2.40x3.0
BED LIFT 3.00x2.40
BED LIFT 2.40x3.0
BED LIFT 2.40x3.0
BED LIFT 2.40x3.0
BED LIFT 2.40x3.0
BED LIFT 2.40x3.0
BED LIFT 2.40x3.0
BED LIFT 2.40x3.0
PASSAGE
PASSAGE
STAGE
Support Room
Room 7.00x3.35
Room 7.00x3.35
Female Toilet
Male Toilet
Toilet
Fe.Toilet 1.75x4.32
M.Toilet 3.80x4.32
Male Toilet 2.90x4.32
PH-Toilet 1.70x4.32
Female Toilet 1.70x4.32
Male Toilet 1.90x4.32
Toilet 2.15x1.65
Toilet 1.80x1.50
Toilet 1.5x1.50
Toilet 1.5x1.80
Toilet 1.65x1.50
Toilet 1.65x1.80
Toilet 1.65x1.65
Toilet 1.65x1.20
Toilet 1.65x1.50
Toilet 1.65x1.65
Toilet 1.65x1.80
Toilet 1.65x1.65
Toilet 1.65x1.50
Toilet 1.65x1.65

BLOCK -1 HOSPITAL

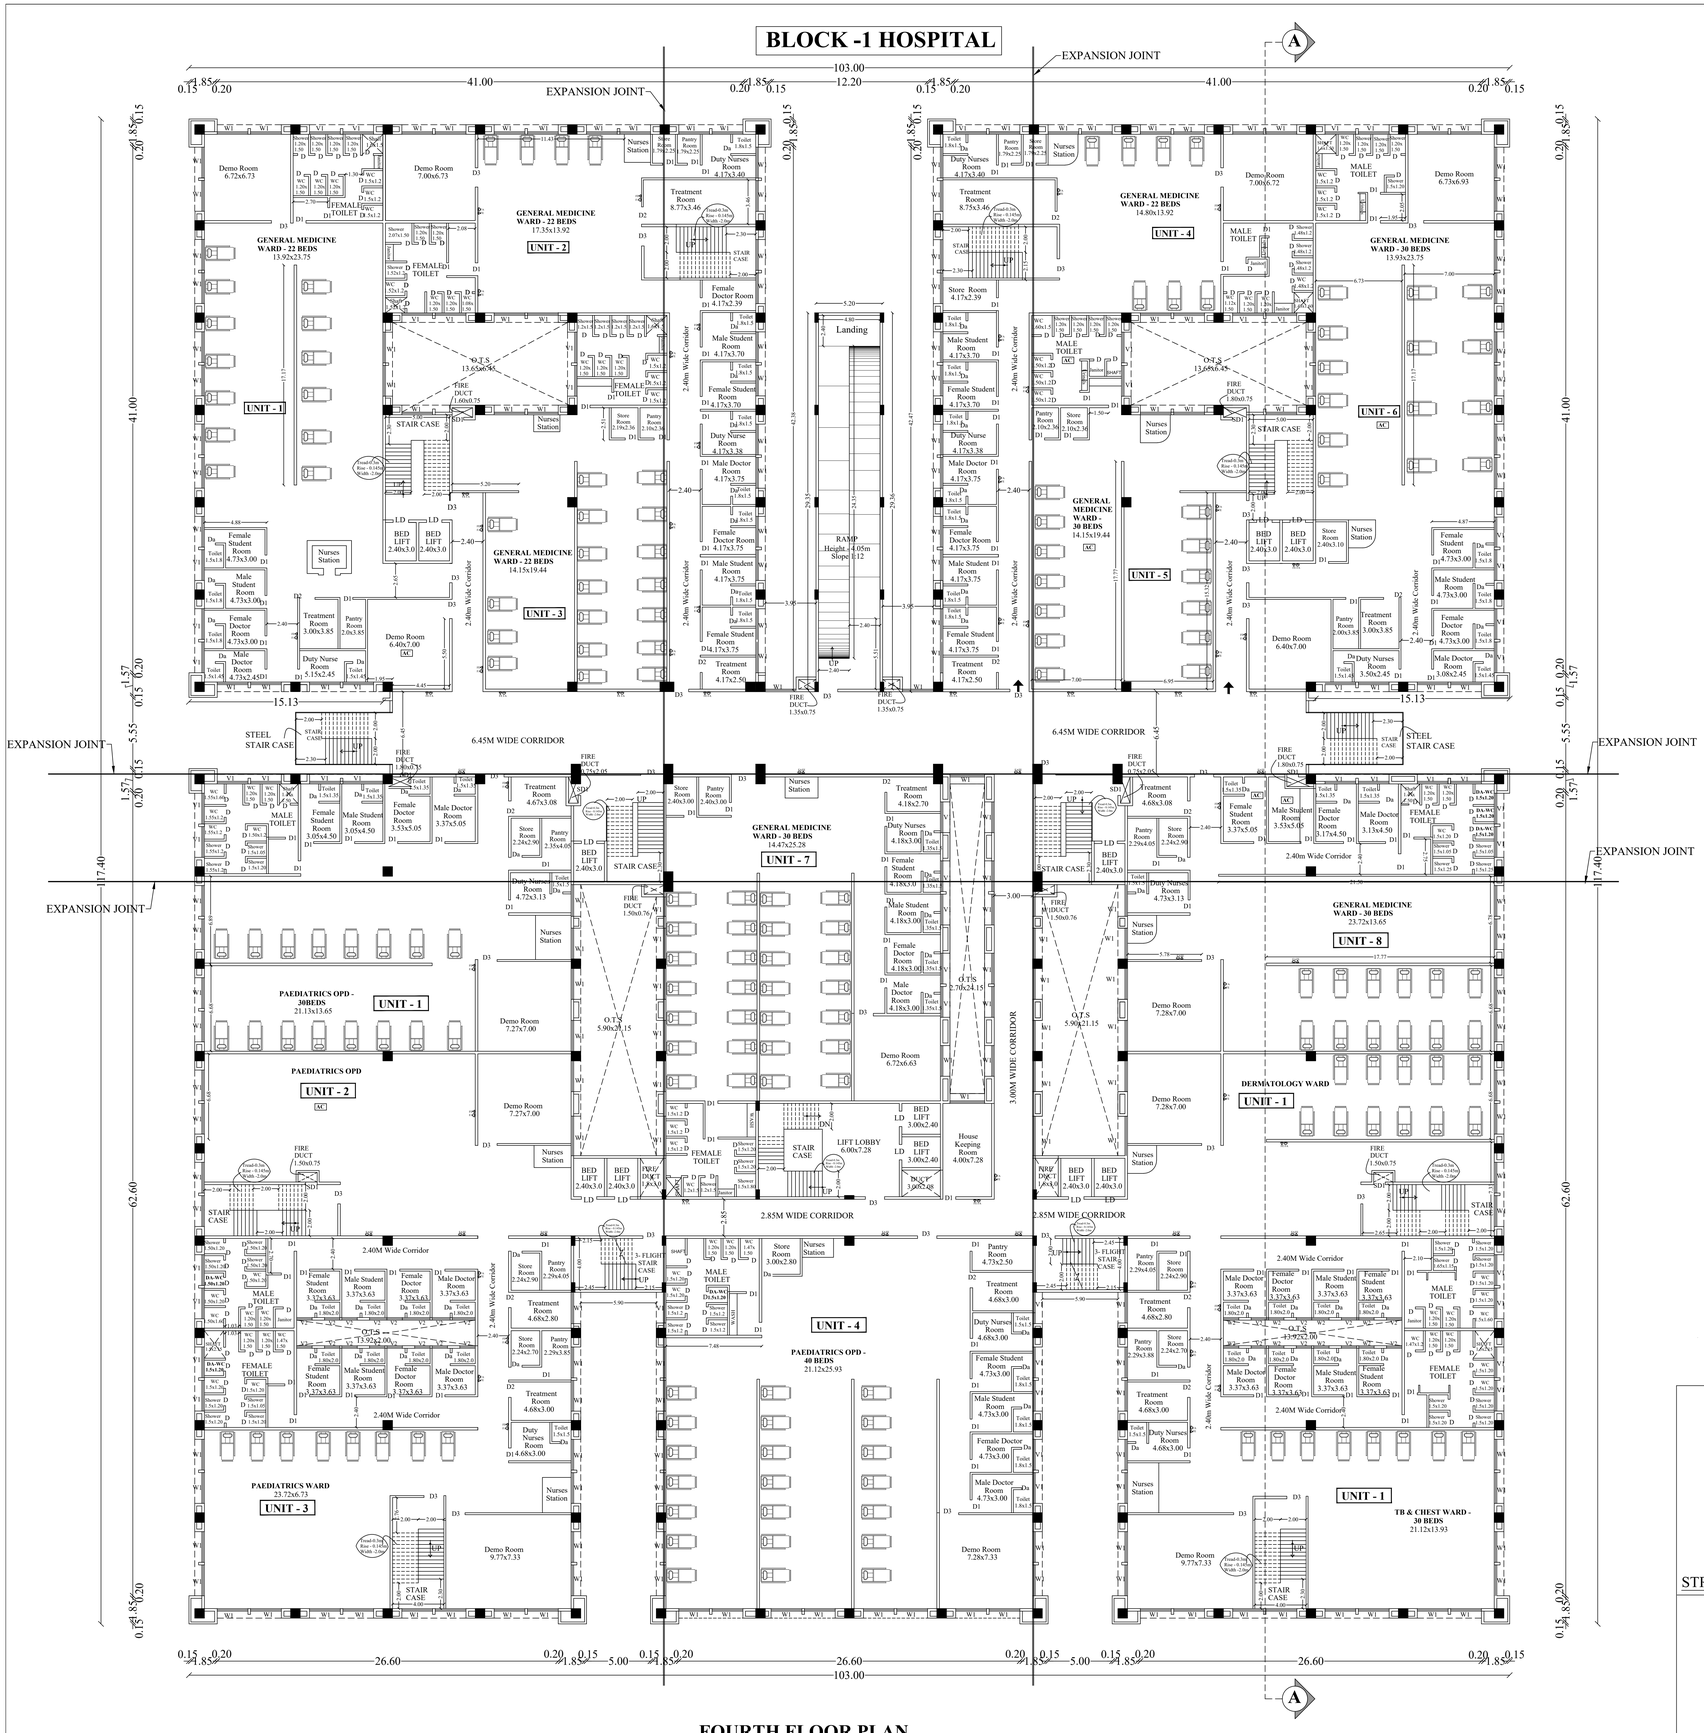

FOURTH FLOOR PLAN

(MECHANICAL VENTILATION PROVIDED)

DETAILED PLAN SHOWING THE PROPOSED CONSTRUCTION OF SRI BALAJI VIDYAPEETH MADURAI CAMPUS INSTITUTIONAL BUILDING -HRB) AT, R.S.No: **397**/2B, 3B, 4B, 5, 6, 7, 8, 9, 10, 11, 12, 13, **398**/1, 2, 3, 4, 5, **399**/1, 2, 3, 4, 5, 6, 7, 8, 9, **400**/1B,2B,3,4B,5B,6,7B,8,9,10,11,12,13, 14, 15, 16, 17, 18, 19, 20, **401**/1B,5,6 AND **402**/1 IN MELAKOTTAI VILLAGE,R.S.No.**124**/1, 2, 3, 4, 5, 6, 7, 8, 9, 10, 11, 12, 13A, 13B, 14, 15, 16, 17A, 17B, 18, **125**/1, 2A, 2B, 3, 4A, 4B, 4C, 5, **126**/1, 2, 3, 4, 5, 6, 7,8, 9, 10A,10B,11,12, 13, **127**/1A, 1B, 1C, 1D ,2, 3, 4,5 ,6A, 6B, 7, 8A, 8B, 8C, 8D, 8E, 8F, 8G, 8H, **128**/1, 2, 3, 4, 5 ,6, 7, 8, 9, 10, 11, 12, 13, 14, 15, **129**/1, 2, 3, 4, 5, 6, 7 AND **130**/1A IN NADUKOTTAI VILLAGE, THIRUMANGALAM TALUK, N.KAMATCHIPURAM PANCHAYAT MADURAI DISTRICT.

SCALE 1:100 | ALL DIMENSIONS ARE IN METER

AREA STATEMENT

FLOOR NAME	F.S.I AREA (SQ.M)	NON F.S.I AREA (SQ.M)	TOTAL BUILT UP AREA EXCLUDING DEDUCTION	OTS AND DUCT DEDUCTION
BASEMENT FLOOR	1451.88	10442.76	11894.64	-
GROUND FLOOR	11426.82	-	11426.82	592.79
FIRST FLOOR	10140.50	-	10140.50	869.05
SECOND FLOOR	10496.21	-	10496.21	513.33
THIRD FLOOR	10469.73	-	10469.73	539.81
FOURTH FLOOR	10469.73	-	10469.73	539.81
FIFTH FLOOR	9908.94	-	9908.94	666.69
SIXTH FLOOR	10322.07	-	10322.07	1163.26
TERRACE FLOOR HEAD ROOM	-	720.49	720.49	-
TOTAL	**74685.88**	**11163.25**	85849.13	**4884.74**

JOINERY DETAILS

S.NO.	TYPE	SIZE	DESCRIPTION
01	MD	6.0 X 2.40	GLASS DOOR
02	D	0.85 X 2.10	ABS TOILET DOOR
03	Da	0.85 X 2.10	DOOR
04	Da1	0.90 X 2.10	DOOR
05	D1	1.00 X 2.10	DOOR
06	SD	1.50 X 2.10	DOOR
07	D2	1.20 X 2.10	DOOR
08	D2a	1.35 X 2.10	DOOR
09	D3	1.50 X 2.10	DOOR
10	D4	1.80 X 2.10	DOOR
11	FFD	1.50 X 2.10	FIRE FIGHTING DOOR
12	TD	1.00 X 2.10	TERRACE DOOR
13	W1	2.40 X 2.00	WINDOW
14	FG	FULL SIZE	FIXED GLASS
15	V1	2.40 X 0.60	VENTILATOR
16	V2	1.20 X 0.60	VENTILATOR

NOTE

1. FIRE EXTINGUISHER TO BE PROVIDED. FE
2. FIRE ALARM TO BE PROVIDED. FA
3. RAIN WATER HARVESTING SYSTEM WILL BE PROVIDED
4. SOLAR SYSTEM TO BE PROVIDED.
5. STRUCTURE IS DESIGNED SAFELY FOR EARTH QUAKE RESISTANCE
6. WASTE WATER TO BE CONNECTED TO UNDER GROUND SEWAGE SYSTEM
7. MECHANICAL VENTILATION TO BE PROVIDED.

ES. KUMAR, M.Tech.- Structures
DTCP Structural Engineer-Grade-1,
Reg. No. CGLDIST/SE/Gr-I/2019/04/001
97-B/1, Dr. Abdul Kalam Street,
Ramakrishna Nagar, Melamaiyur
Chengalpattu - 603 003
Cell: 9840448613

STRUCTURAL ENGINEER

LE. GIRINATH
CA/93/16417
TECHNICALIYA CONSULTANTS PRIVATE LIMITED
OLD NO:25, NEW NO: 41, VASANTHA AVENUE,
MRC NAGAR, R.A. PURAM, CHENNAI 600 028.
24933278, 24833287 24955303 Fax: 24833287


ARCHITECT

Er. V.SUREYA PRAKASH B.E.,
REGISTERED ENGINEER GRADE-I
018/2024/RE-GR-I/DTCP/MADURAI
21B, First Floor, Kannadhasan Street,
S.S.Colony, Madurai-16. Ph: 7373969777

ENGINEER

APPLICANT

BLOCK -1 HOSPITAL

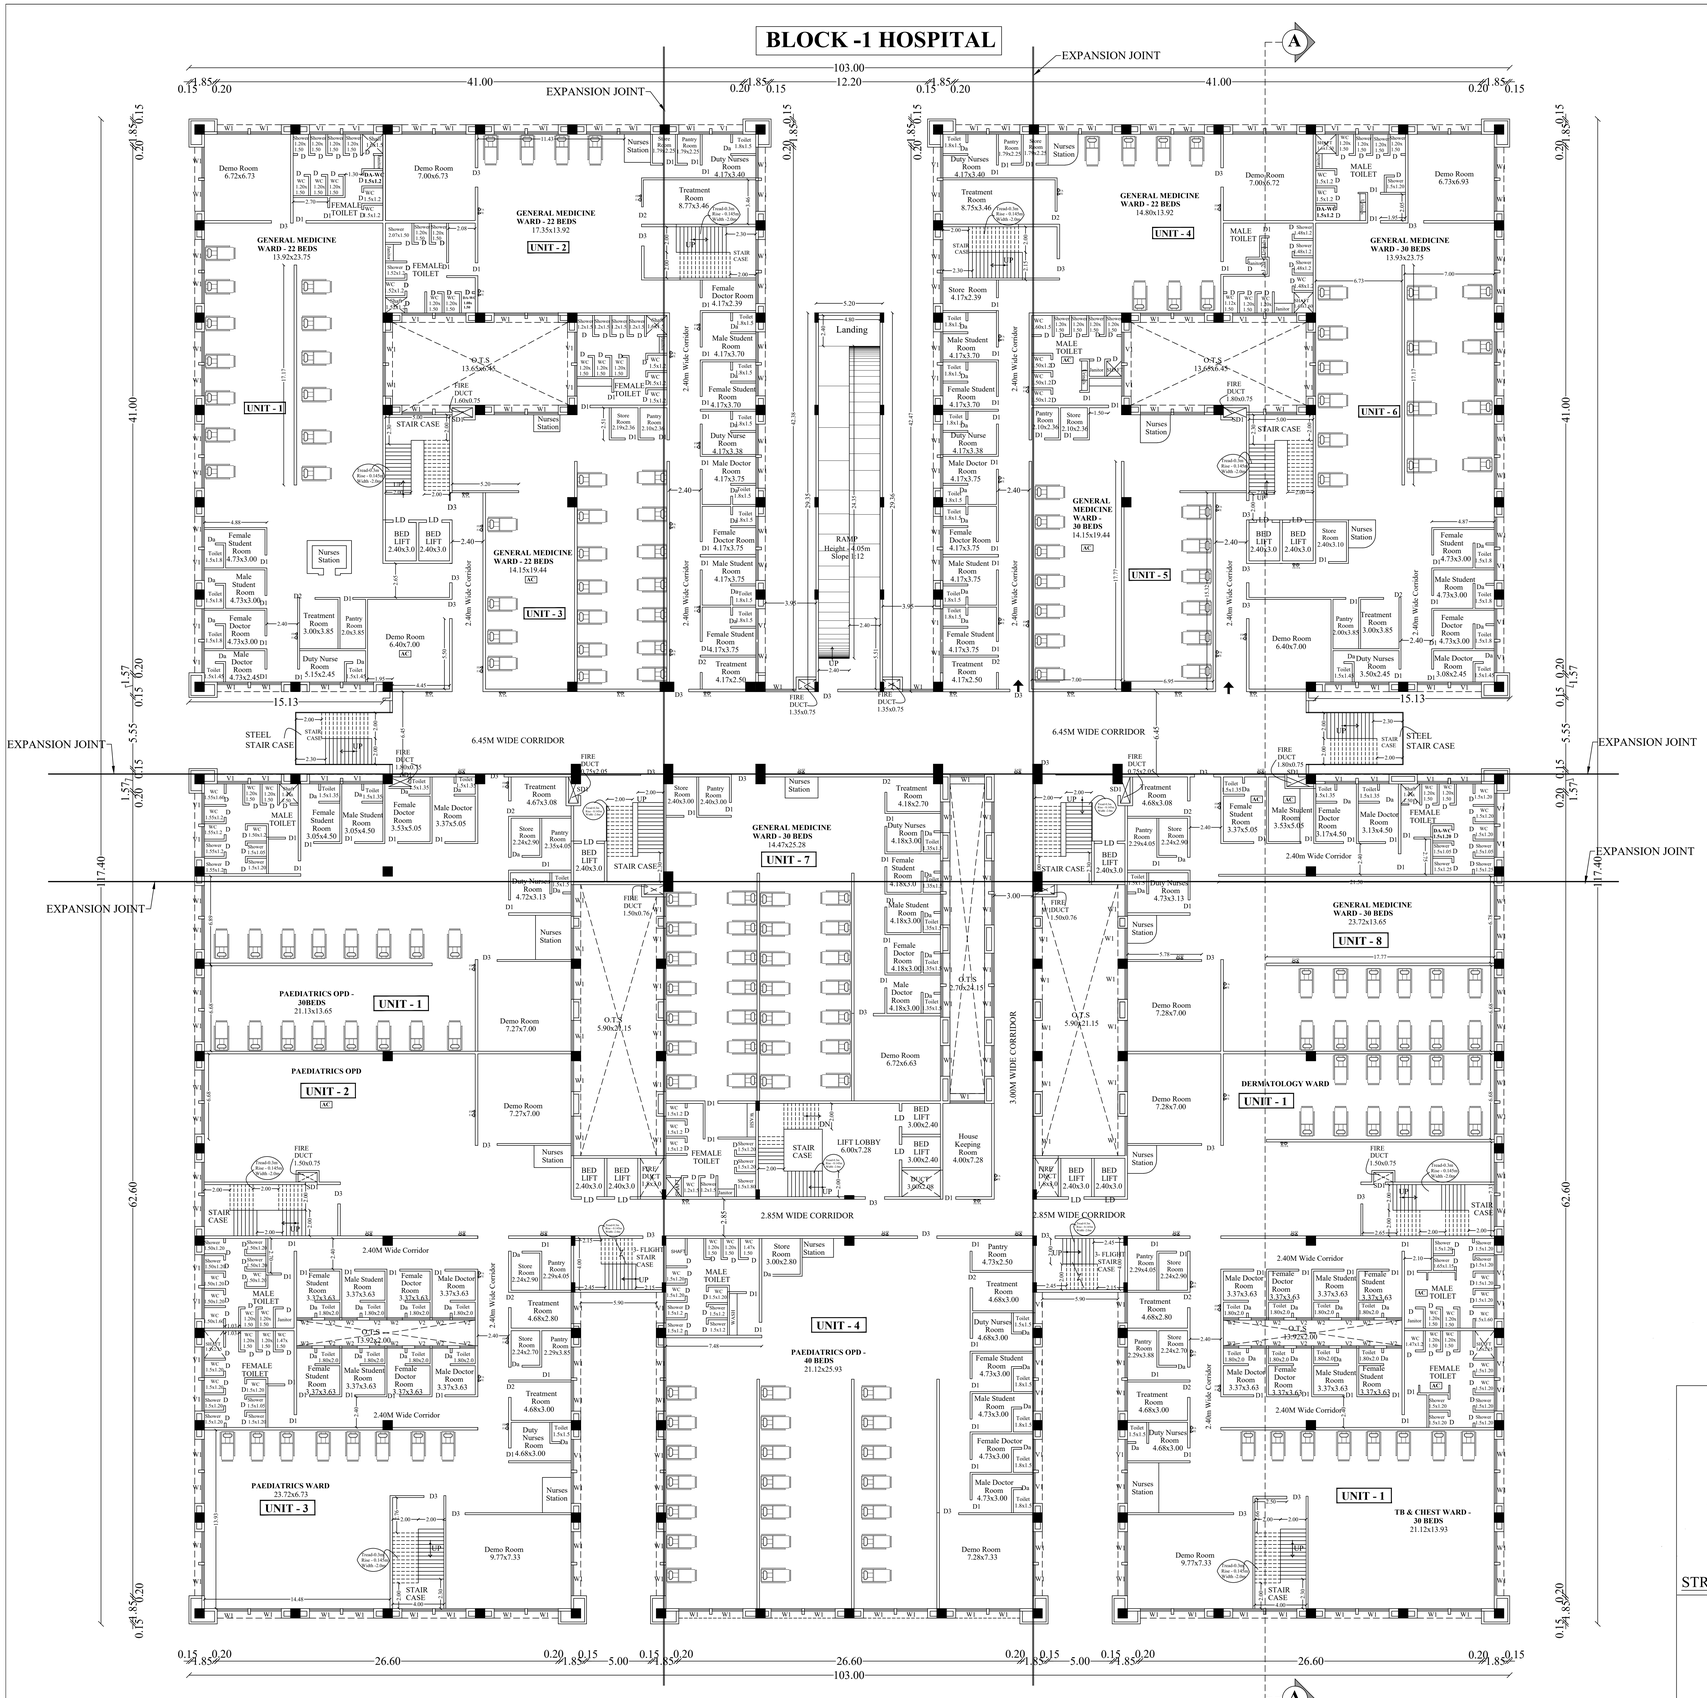

THIRD FLOOR PLAN

(MECHANICAL VENTILATION PROVIDED)

DETAILED PLAN SHOWING THE PROPOSED CONSTRUCTION OF SRI BALAJI VIDYAPEETH MADURAI CAMPUS INSTITUTIONAL BUILDING -HRB) AT, R.S.No: **397**/2B, 3B, 4B, 5, 6, 7, 8, 9, 10, 11, 12, 13, **398**/1, 2, 3, 4, 5, **399**/1, 2, 3, 4, 5, 6, 7, 8, 9, **400**/1B,2B,3,4B,5B,6,7B,8,9,10,11,12,13, 14, 15, 16, 17, 18, 19, 20, **401**/1B,5,6 AND **402**/1 IN MELAKOTTAI VILLAGE,R.S.No.**124**/1, 2, 3, 4, 5, 6, 7, 8, 9, 10, 11, 12, 13A, 13B, 14, 15, 16, 17A, 17B, 18, **125**/1, 2A, 2B, 3, 4A, 4B, 4C, 5, **126**/1, 2, 3, 4, 5, 6, 7,8, 9, 10A,10B,11,12, 13, **127**/1A, 1B, 1C, 1D ,2, 3, 4,5 ,6A, 6B, 7, 8A, 8B, 8C, 8D, 8E, 8F, 8G, 8H, **128**/1, 2, 3, 4, 5 ,6, 7, 8, 9, 10, 11, 12, 13, 14, 15, **129**/1, 2, 3, 4, 5, 6, 7 AND **130**/1A IN NADUKOTTAI VILLAGE, THIRUMANGALAM TALUK, N.KAMATCHIPURAM PANCHAYAT MADURAI DISTRICT.

SCALE 1:100 | ALL DIMENSIONS ARE IN METER

AREA STATEMENT

FLOOR NAME	F.S.I AREA (SQ.M)	NON F.S.I AREA (SQ.M)	TOTAL BUILT UP AREA EXCLUDING DEDUCTION	OTS AND DUCT DEDUCTION
BASEMENT FLOOR	1451.88	10442.76	11894.64	-
GROUND FLOOR	11426.82	-	11426.82	592.79
FIRST FLOOR	10140.50	-	10140.50	869.05
SECOND FLOOR	10496.21	-	10496.21	513.33
THIRD FLOOR	10469.73	-	10469.73	539.81
FOURTH FLOOR	10469.73	-	10469.73	539.81
FIFTH FLOOR	9908.94	-	9908.94	666.69
SIXTH FLOOR	10322.07	-	10322.07	1163.26
TERRACE FLOOR HEAD ROOM	-	720.49	720.49	-
TOTAL	**74685.88**	**11163.25**	85849.13	**4884.74**

JOINERY DETAILS

S.NO.	TYPE	SIZE	DESCRIPTION
01	MD	6.0 X 2.40	GLASS DOOR
02	D	0.85 X 2.10	ABS TOILET DOOR
03	Da	0.85 X 2.10	DOOR
04	Da1	0.90 X 2.10	DOOR
05	D1	1.00 X 2.10	DOOR
06	SD	1.50 X 2.10	DOOR
07	D2	1.20 X 2.10	DOOR
08	D2a	1.35 X 2.10	DOOR
09	D3	1.50 X 2.10	DOOR
10	D4	1.80 X 2.10	DOOR
11	FFD	1.50 X 2.10	FIRE FIGHTING DOOR
12	TD	1.00 X 2.10	TERRACE DOOR
13	W1	2.40 X 2.00	WINDOW
14	FG	FULL SIZE	FIXED GLASS
15	V1	2.40 X 0.60	VENTILATOR
16	V2	1.20 X 0.60	VENTILATOR

NOTE

1. FIRE EXTINGUISHER TO BE PROVIDED. FE
2. FIRE ALARM TO BE PROVIDED. FA
3. RAIN WATER HARVESTING SYSTEM WILL BE PROVIDED
4. SOLAR SYSTEM TO BE PROVIDED.
5. STRUCTURE IS DESIGNED SAFELY FOR EARTH QUAKE RESISTANCE
6. WASTE WATER TO BE CONNECTED TO UNDER GROUND SEWAGE SYSTEM
7. MECHANICAL VENTILATION TO BE PROVIDED.

ES. KUMAR, M.Tech.- Structures
DTCP Structural Engineer-Grade-1,
Reg. No.CGLDIST/SE/Gr-I/2019/04/001
97-B/1, Dr. Abdul Kalam Street,
Ramakrishna Nagar, Melamaiyur
Chengalpattu - 603 003
Cell:9840448613

STRUCTURAL ENGINEER

LE. GIRINATH
CA/93/16417
TECHNICALIYA CONSULTANTS PRIVATE LIMITED
OLD NO:25, NEW NO: 41, VASANTHA AVENUE,
MRC NAGAR, R.A. PURAM, CHENNAI 600 028.
24933278, 24933287 24953303 Fax: 24


ARCHITECT

Er. V.SUREYA PRAKASH B.E.,
REGISTERED ENGINEER GRADE-I
018/2024/RE-GR-I/DTCP/MADURAI
21B, First Floor, Kannadhasan Street,
S.S.Colony, Madurai-16. Ph: 7373969777


ENGINEER

APPLICANT


BLOCK -1 HOSPITAL

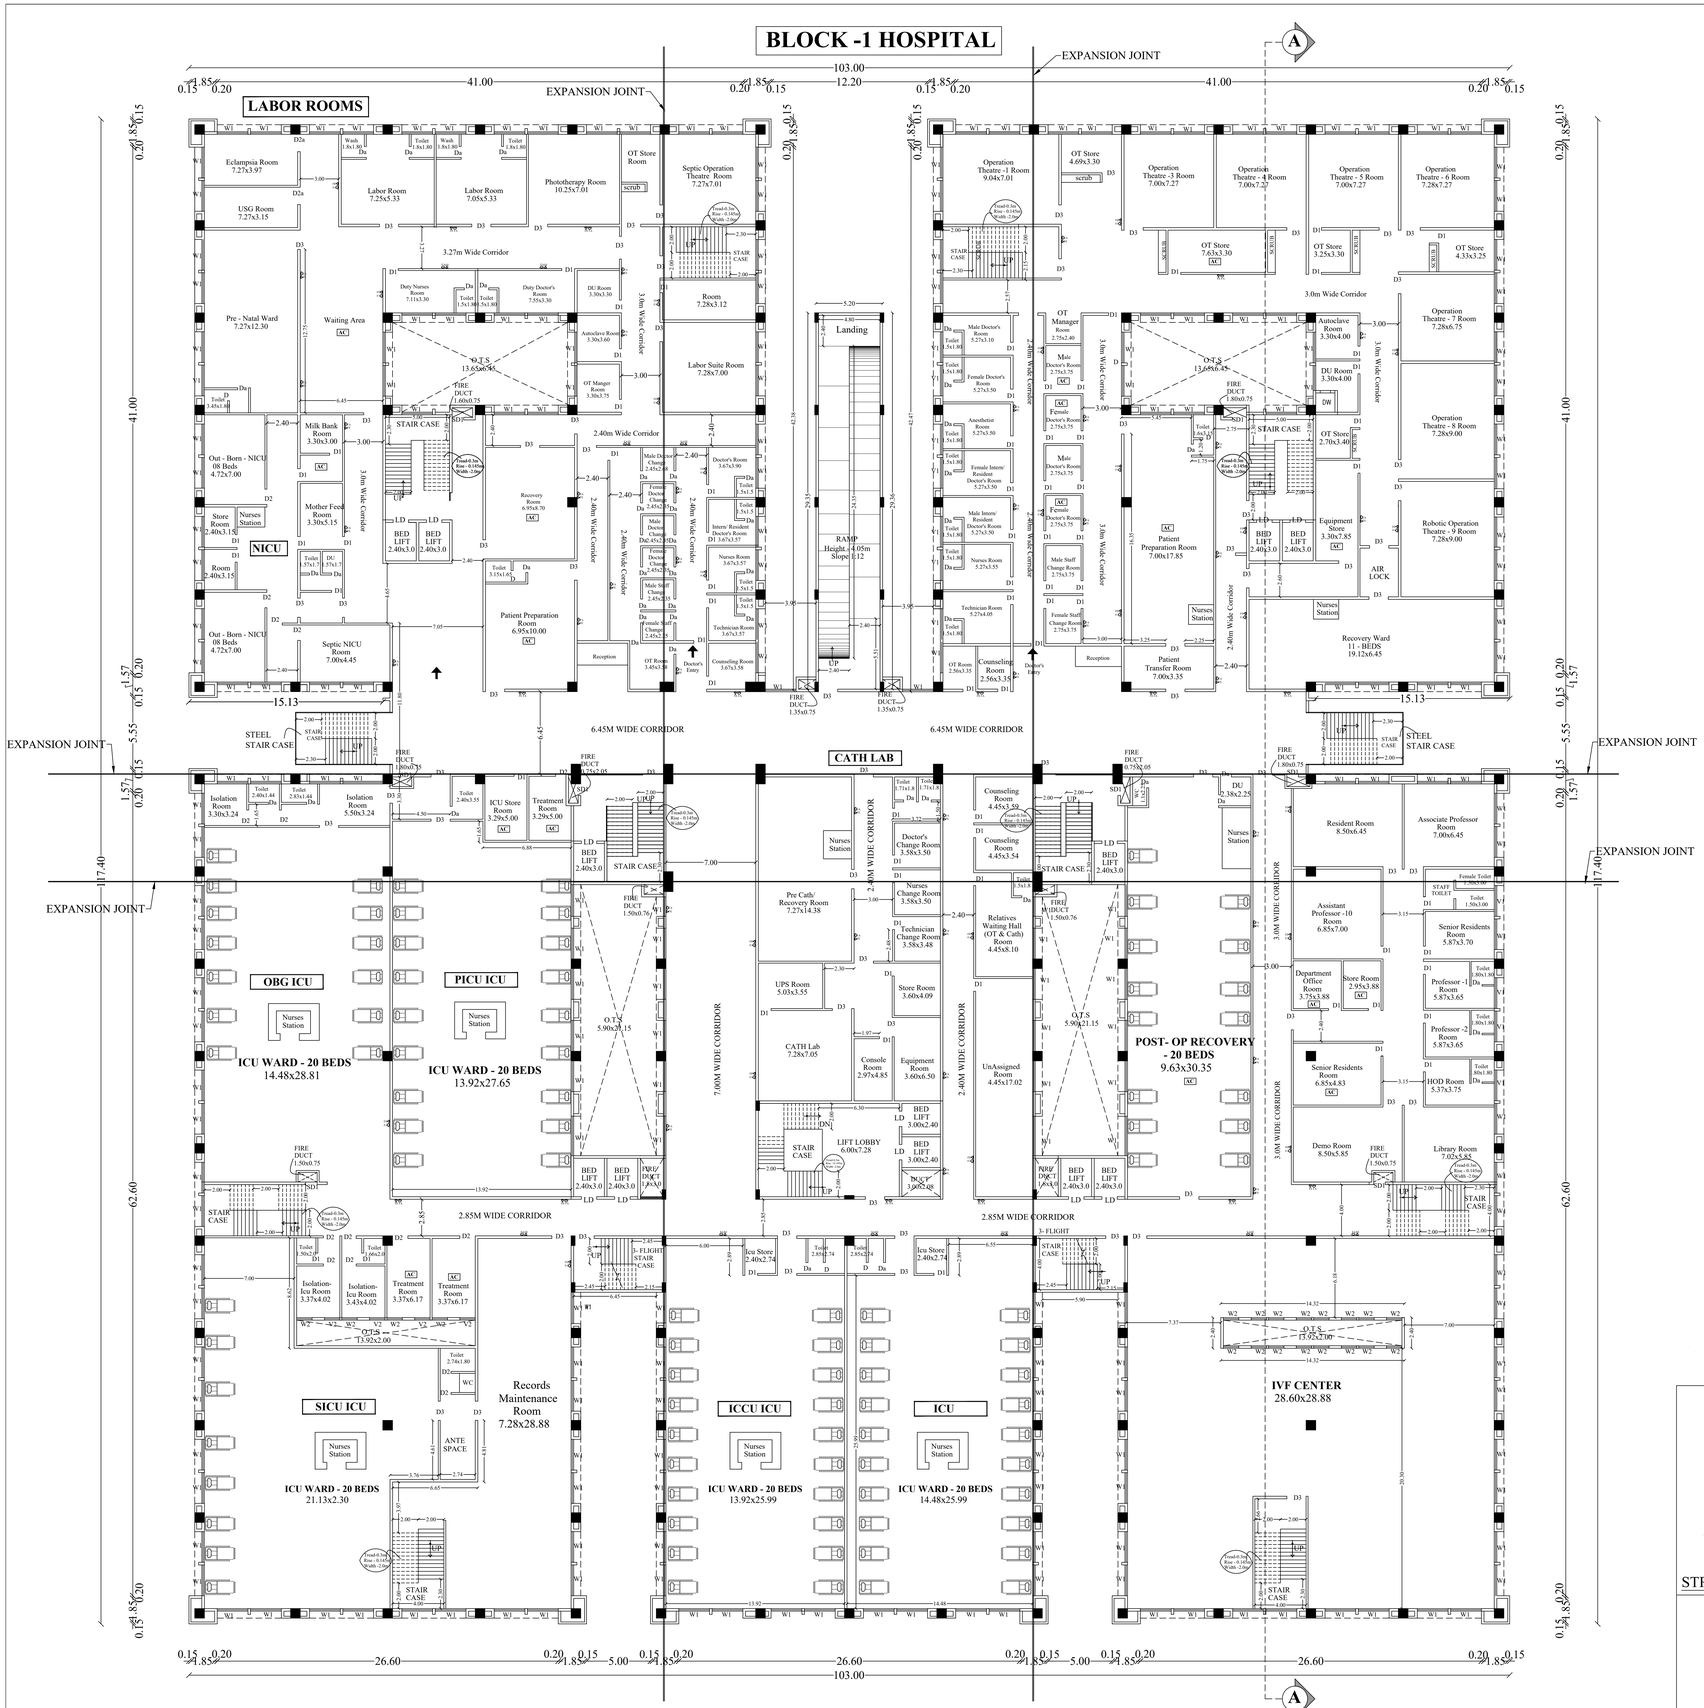

LABOR ROOMS
NICU
CATH LAB
OBG ICU
PICU ICU
ICU WARD - 20 BEDS
14.48x28.81
ICU WARD - 20 BEDS
13.92x27.65
SICU ICU
ICU WARD - 20 BEDS
21.13x2.30
ICCU ICU
ICU WARD - 20 BEDS
13.92x25.99
ICU
ICU WARD - 20 BEDS
14.48x25.99
POST- OP RECOVERY
- 20 BEDS
9.63x30.35
IVF CENTER
28.60x28.88
Records
Maintenance
Room
7.28x28.88
RAMP
Height - 4.05m
Slope 1:12
Landing
EXPANSION JOINT
STEEL
STAIR CASE
6.45M WIDE CORRIDOR
2.85M WIDE CORRIDOR
7.00M WIDE CORRIDOR
3.0M WIDE CORRIDOR
2.40M Wide Corridor
3.27m Wide Corridor
Septic Operation Theatre Room
7.27x7.01
Phototherapy Room
10.25x7.01
Labor Room
7.25x5.33
Labor Room
7.05x5.33
USG Room
7.27x3.15
Eclampsia Room
7.27x3.97
Pre - Natal Ward
7.27x12.30
Waiting Area
Out - Born - NICU
08 Beds
4.72x7.00
Septic NICU
7.00x4.45
Patient Preparation
Room
6.95x10.00
Recovery
Room
6.95x8.70
Operation
Theatre -1 Room
9.04x7.01
Operation
Theatre - 3 Room
7.00x7.27
Operation
Theatre - 4 Room
7.00x7.27
Operation
Theatre - 5 Room
7.00x7.27
Operation
Theatre - 6 Room
7.28x7.27
Operation
Theatre - 7 Room
7.28x6.75
Operation
Theatre - 8 Room
7.28x9.00
Robotic Operation
Theatre - 9 Room
7.28x9.00
Recovery Ward
11 - BEDS
19.12x6.45
Patient
Preparation Room
7.00x17.85
Patient
Transfer Room
7.00x3.35
Equipment
Store
3.30x7.85
Nurses
Station
Reception
Doctor's
Entry
Counseling
Room
2.56x3.35
Counseling
Room
4.45x3.59
Counseling
Room
4.45x3.54
Relatives
Waiting Hall
(OT & Cath)
Room
4.45x8.10
UnAssigned
Room
4.45x17.02
Pre Cath/
Recovery Room
7.27x14.38
UPS Room
5.03x3.55
CATH Lab
7.28x7.05
Console
Room
2.97x4.85
Equipment
Room
3.60x6.50
Doctor's
Change Room
3.58x3.50
Nurses
Change Room
3.58x3.50
Technician
Change Room
3.58x3.48
Store Room
3.60x4.09
Resident Room
8.50x6.45
Associate Professor
Room
7.00x6.45
Assistant
Professor -10
Room
6.85x7.00
Department
Office
Room
3.75x3.88
Store Room
2.95x3.88
Professor -1
Room
5.87x3.65
Professor -2
Room
5.87x3.65
Senior Residents
Room
5.87x3.70
Senior Residents
Room
6.87x4.83
HOD Room
5.37x3.75
Demo Room
8.50x5.85
Library Room
7.02x5.85
Isolation
Room
3.30x3.24
Isolation
Room
5.50x3.24
ICU Store
Room
3.29x5.00
Treatment
Room
3.29x5.00
Isolation-
Icu Room
3.37x4.02
Isolation-
Icu Room
3.43x4.02
Treatment
Room
3.37x6.17
Treatment
Room
3.37x6.17
Icu Store
2.40x2.74
Icu Store
2.40x2.74
ANTE
SPACE
O.T.S
5.90x21.15
O.T.S
13.92x2.00
O.T.S
13.68x6.45
O.T.S
T3.92x2.00
BED
LIFT
2.40x3.0
STAIR CASE
LIFT LOBBY
6.00x7.28
FIRE
DUCT
1.50x0.76
FIRE
DUCT
1.35x0.75
FIRE
DUCT
1.80x0.75
FIRE
DUCT
0.75x2.05
SD1
SD2
UP
DN
LD
Wash
1.8x1.80
Toilet
1.8x1.80
Toilet
2.40x1.44
Toilet
2.83x1.44
Toilet
2.40x3.55
Toilet
2.74x1.80
Toilet
2.85x2.74
Toilet
2.71x1.8
Toilet
2.71x1.8
Toilet
1.5x1.80
Toilet
1.5x1.8
Toilet
1.5x1.5
Toilet
3.15x1.45
Toilet
1.5x1.5
Toilet
1.5x1.8
Toilet
1.5x1.88
Toilet
1.5x1.88
Toilet
1.5x1.8
Toilet
1.5x1.8
Toilet
1.5x1.8

BLOCK -1 HOSPITAL

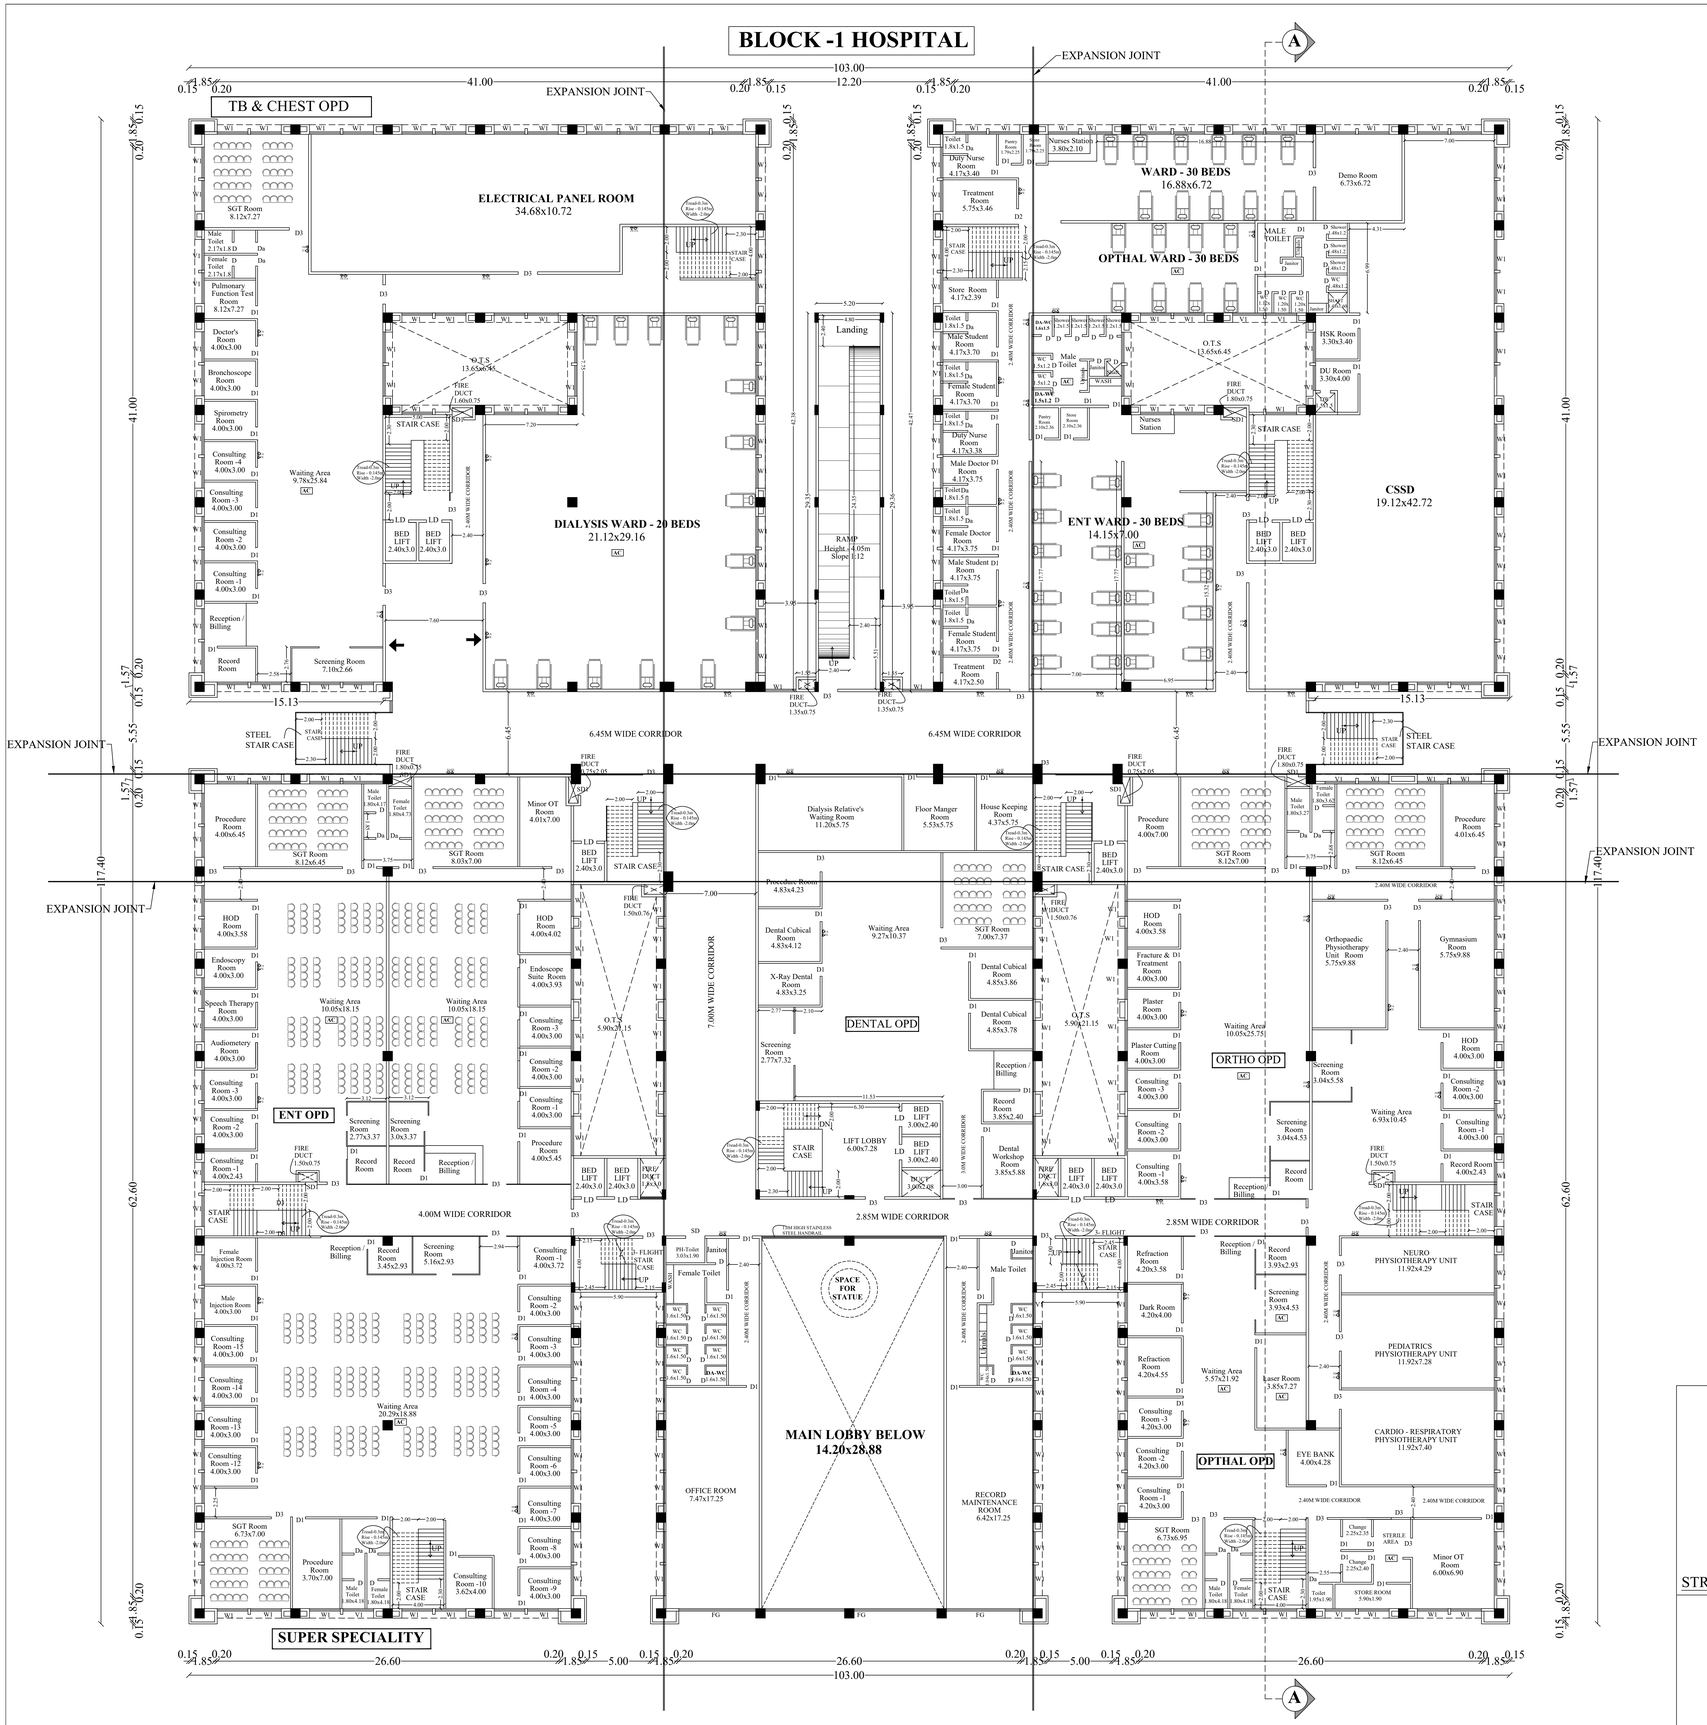
TB & CHEST OPD
ELECTRICAL PANEL ROOM
34.68x10.72
SGT Room
8.12x7.27
Male Toilet
2.17x1.8
Female Toilet
2.17x1.8
Pulmonary Function Test Room
8.12x7.27
Doctor's Room
4.00x3.00
Bronchoscope Room
4.00x3.00
Spirometry Room
4.00x3.00
Consulting Room -4
4.00x3.00
Consulting Room -3
4.00x3.00
Consulting Room -2
4.00x3.00
Consulting Room -1
4.00x3.00
Reception / Billing
Record Room
Screening Room
7.10x2.66
Waiting Area
9.78x25.84
DIALYSIS WARD - 20 BEDS
21.12x29.16
STAIR CASE
LIFT
BED LIFT
2.40x3.0
RAMP
Height = 4.05m
Slope 1:12
Landing
EXPANSION JOINT
STEEL STAIR CASE
6.45M WIDE CORRIDOR
2.40M WIDE CORRIDOR
Nurses Station
3.80x2.10
WARD - 30 BEDS
16.88x6.72
Treatment Room
5.75x3.46
Store Room
4.17x2.39
Male Student Room
4.17x3.70
Female Student Room
4.17x3.70
Duty Nurse Room
4.17x3.38
Male Doctor Room
4.17x3.75
Female Doctor Room
4.17x3.75
Male Student Room
4.17x3.75
Female Student Room
4.17x3.75
Treatment Room
4.17x2.50
OPTHAL WARD - 30 BEDS
O.T.S
13.65x6.45
Demo Room
6.73x6.72
HSK Room
3.30x3.40
DU Room
3.30x4.00
Nurses Station
ENT WARD - 30 BEDS
14.15x7.00
CSSD
19.12x42.72
FIRE DUCT
1.60x0.75
1.50x0.76
1.35x0.75
1.80x0.75
Procedure Room
4.00x6.45
Minor OT Room
4.01x7.00
Dialysis Relative's Waiting Room
11.20x5.75
Floor Manger Room
5.53x5.75
House Keeping Room
4.37x5.75
Procedure Room
4.00x7.00
Procedure Room
4.01x6.45
SGT Room
8.12x6.45
SGT Room
8.03x7.00
SGT Room
8.12x7.00
HOD Room
4.00x3.58
HOD Room
4.00x4.02
Endoscopy Room
4.00x3.00
Endoscope Suite Room
4.00x3.93
Speech Therapy Room
4.00x3.00
Audiometery Room
4.00x3.00
Consulting Room -3
4.00x3.00
Consulting Room -2
4.00x3.00
Consulting Room -1
4.00x3.00
Procedure Room
4.00x5.45
ENT OPD
Screening Room
2.77x3.37
Screening Room
3.0x3.37
Record Room
Record Room
Reception / Billing
4.00M WIDE CORRIDOR
Female Injection Room
4.00x3.72
Male Injection Room
4.00x3.00
Consulting Room -15
4.00x3.00
Consulting Room -14
4.00x3.00
Consulting Room -13
4.00x3.00
Consulting Room -12
4.00x3.00
Waiting Area
20.29x18.88
SGT Room
6.73x7.00
Procedure Room
3.70x7.00
Consulting Room -10
3.62x4.00
Consulting Room -1
4.00x3.72
Consulting Room -2
4.00x3.00
Consulting Room -3
4.00x3.00
Consulting Room -4
4.00x3.00
Consulting Room -5
4.00x3.00
Consulting Room -6
4.00x3.00
Consulting Room -7
4.00x3.00
Consulting Room -8
4.00x3.00
Consulting Room -9
4.00x3.00
SUPER SPECIALITY
DENTAL OPD
Waiting Area
9.27x10.37
Dental Cubical Room
4.83x4.23
Dental Cubical Room
4.83x4.12
X-Ray Dental Room
4.83x3.25
Screening Room
2.77x7.32
Dental Cubical Room
4.85x3.86
Dental Cubical Room
4.85x3.78
Reception / Billing
Record Room
3.85x2.40
Dental Workshop Room
3.85x5.88
O.T.S
5.90x21.15
7.00M WIDE CORRIDOR
10M WIDE CORRIDOR
LIFT LOBBY
6.00x7.28
SPACE FOR STATUE
MAIN LOBBY BELOW
14.20x28.88
OFFICE ROOM
7.47x17.25
RECORD MAINTENANCE ROOM
6.42x17.25
SGT Room
7.00x7.37
ORTHO OPD
Waiting Area
10.05x25.75
Screening Room
3.04x5.58
Screening Room
3.04x4.53
Record Room
Reception / Billing
Orthopaedic Physiotherapy Unit Room
5.75x9.88
Gymnasium Room
5.75x9.88
Waiting Area
6.93x10.45
OPTHAL OPD
Waiting Area
5.57x21.92
Laser Room
3.85x7.27
EYE BANK
4.00x4.28
NEURO PHYSIOTHERAPY UNIT
11.92x4.29
PEDIATRICS PHYSIOTHERAPY UNIT
11.92x7.28
CARDIO - RESPIRATORY PHYSIOTHERAPY UNIT
11.92x7.40
Refraction Room
4.20x3.58
Dark Room
4.20x4.00
Refraction Room
4.20x4.55
Consulting Room -3
4.20x3.00
Consulting Room -2
4.20x3.00
Consulting Room -1
4.20x3.00
SGT Room
6.73x6.95
HOD Room
4.00x3.58
Fracture & Treatment Room
4.00x3.00
Plaster Room
4.00x3.00
Plaster Cutting Room
4.00x3.00
Consulting Room -3
4.00x3.00
Consulting Room -2
4.00x3.00
Consulting Room -1
4.00x3.58
Minor OT Room
6.00x6.90
STORE ROOM
5.90x1.90
Toilet
1.95x1.90
STERILE AREA
Change
2.25x2.35
Change
2.25x2.40
Male Toilet
3.80x4.18
Female Toilet
3.80x4.18
Male Toilet
3.80x3.27
Female Toilet
3.80x3.27
Male Toilet
2.17x1.8
Female Toilet
2.17x1.8
Male Toilet
1.80x4.18
Female Toilet
1.80x4.18

BLOCK -1 HOSPITAL

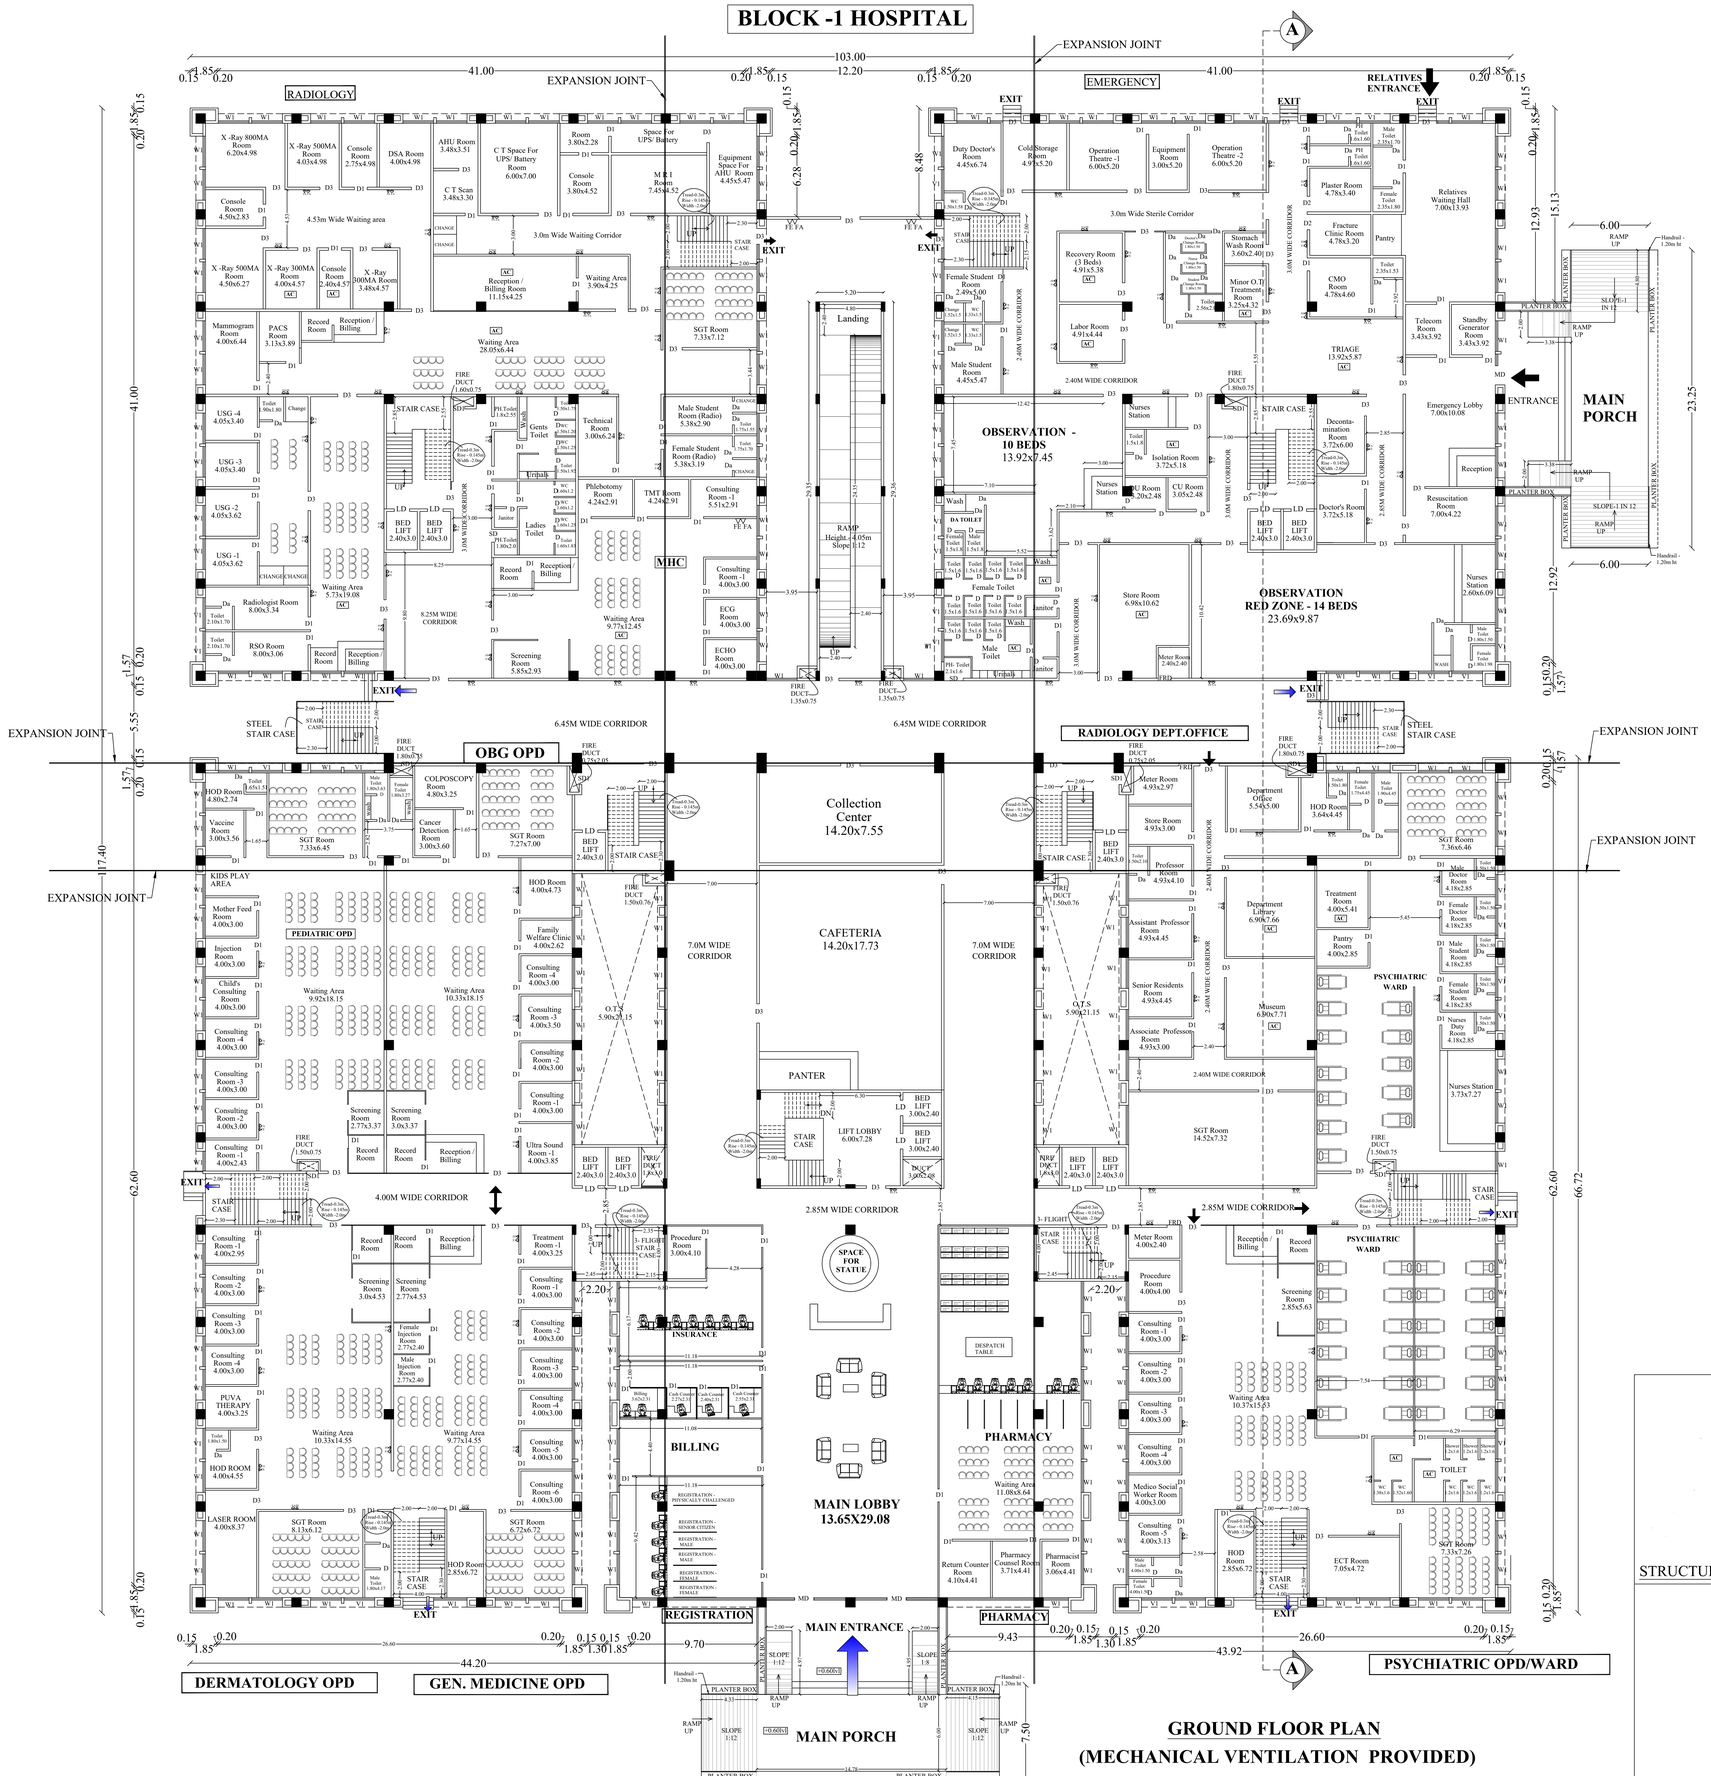

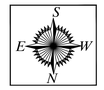

SHEET NO :3/56

DETAILED PLAN SHOWING THE PROPOSED CONSTRUCTION OF SRI BALAJI VIDYAPEETH MADURAI CAMPUS INSTITUTIONAL BUILDING -HRB) AT, R.S.No: **397**/2B, 3B, 4B, 5, 6, 7, 8, 9, 10, 11, 12, 13, **398**/1, 2, 3, 4, 5, **399**/1, 2, 3, 4, 5, 6, 7, 8, 9, **400**/1B,2B,3,4B,5B,6,7B,8,9,10,11,12,13, 14, 15, 16, 17, 18, 19, 20, **401**/1B,5,6 AND **402**/1 IN MELAKOTTAI VILLAGE,R.S.No.**124**/1, 2, 3, 4, 5, 6, 7, 8, 9, 10, 11, 12, 13A, 13B, 14, 15, 16, 17A, 17B, 18, **125**/1, 2A, 2B, 3, 4A, 4B, 4C, 5, **126**/1, 2, 3, 4, 5, 6, 7,8, 9, 10A,10B,11,12, 13, **127**/1A, 1B, 1C, 1D ,2, 3, 4,5 ,6A, 6B, 7, 8A, 8B, 8C, 8D, 8E, 8F, 8G, 8H, **128**/1, 2, 3, 4, 5 ,6, 7, 8, 9, 10, 11, 12, 13, 14, 15, **129**/1, 2, 3, 4, 5, 6, 7 AND **130**/1A IN NADUKOTTAI VILLAGE, THIRUMANGALAM TALUK, N.KAMATCHIPURAM PANCHAYAT MADURAI DISTRICT.

SCALE 1:100 | ALL DIMENSIONS ARE IN METER

AREA STATEMENT

FLOOR NAME	F.S.I AREA (SQ.M)	NON F.S.I AREA (SQ.M)	TOTAL BUILT UP AREA EXCLUDING DEDUCTION	OTS AND DUCT DEDUCTION
BASEMENT FLOOR	1451.88	10442.76	11894.64	-
GROUND FLOOR	11426.82	-	11426.82	592.79
FIRST FLOOR	10140.50	-	10140.50	869.05
SECOND FLOOR	10496.21	-	10496.21	513.33
THIRD FLOOR	10469.73	-	10469.73	539.81
FOURTH FLOOR	10469.73	-	10469.73	539.81
FIFTH FLOOR	9908.94	-	9908.94	666.69
SIXTH FLOOR	10322.07	-	10322.07	1163.26
TERRACE FLOOR HEAD ROOM	-	720.49	720.49	-
TOTAL	**74685.88**	**11163.25**	85849.13	**4884.74**

JOINERY DETAILS

S.NO.	TYPE	SIZE	DESCRIPTION
01	MD	6.0 X 2.40	GLASS DOOR
02	D	0.85 X 2.10	ABS TOILET DOOR
03	Da	0.85 X 2.10	DOOR
04	Da1	0.90 X 2.10	DOOR
05	D1	1.00 X 2.10	DOOR
06	SD	1.50 X 2.10	DOOR
07	D2	1.20 X 2.10	DOOR
08	D2a	1.35 X 2.10	DOOR
09	D3	1.50 X 2.10	DOOR
10	D4	1.80 X 2.10	DOOR
11	FFD	1.50 X 2.10	FIRE FIGHTING DOOR
12	TD	1.00 X 2.10	TERRACE DOOR
13	W1	2.40 X 2.00	WINDOW
14	FG	FULL SIZE	FIXED GLASS
15	V1	2.40 X 0.60	VENTILATOR
16	V2	1.20 X 0.60	VENTILATOR

NOTE

1. FIRE EXTINGUISHER TO BE PROVIDED. FE
2. FIRE ALARM TO BE PROVIDED. FA
3. RAIN WATER HARVESTING SYSTEM WILL BE PROVIDED
4. SOLAR SYSTEM TO BE PROVIDED.
5. STRUCTURE IS DESIGNED SAFELY FOR EARTH QUAKE RESISTANCE
6. WASTE WATER TO BE CONNECTED TO UNDER GROUND SEWAGE SYSTEM
7. MECHANICAL VENTILATION TO BE PROVIDED.

GROUND FLOOR PLAN
(MECHANICAL VENTILATION PROVIDED)

ES. KUMAR, M.Tech.- Structures
DTCP Structural Engineer-Grade-1,
Reg. No.CGLDIST/SE/Gr-I/2019/04/001
97-B/1, Dr. Abdul Kalam Street,
Ramakrishna Nagar, Melamaiyur
Chengalpattu - 603 003
Cell:9840448613

STRUCTURAL ENGINEER


LE. GIRINATH
CA/03/16447
TECHNICALIVA CONSULTANTS PRIVATE LIMITED
OLD NO:25, NEW NO: 41, VASANTHA AVENUE,
MRC NAGAR, R.A. PURAM, CHENNAI 600 028.
24933276, 24933287 24955303 Fax: 24933287

ARCHITECT

Er. V.SUREYA PRAKASH B.E.,
REGISTERED ENGINEER GRADE-I
018/2024/RE-GR-I/DTCP/MADURAI
21B, First Floor, Kannadhasan Street,
S.S.Colony, Madurai-16. Ph: 7373969777

ENGINEER

APPLICANT

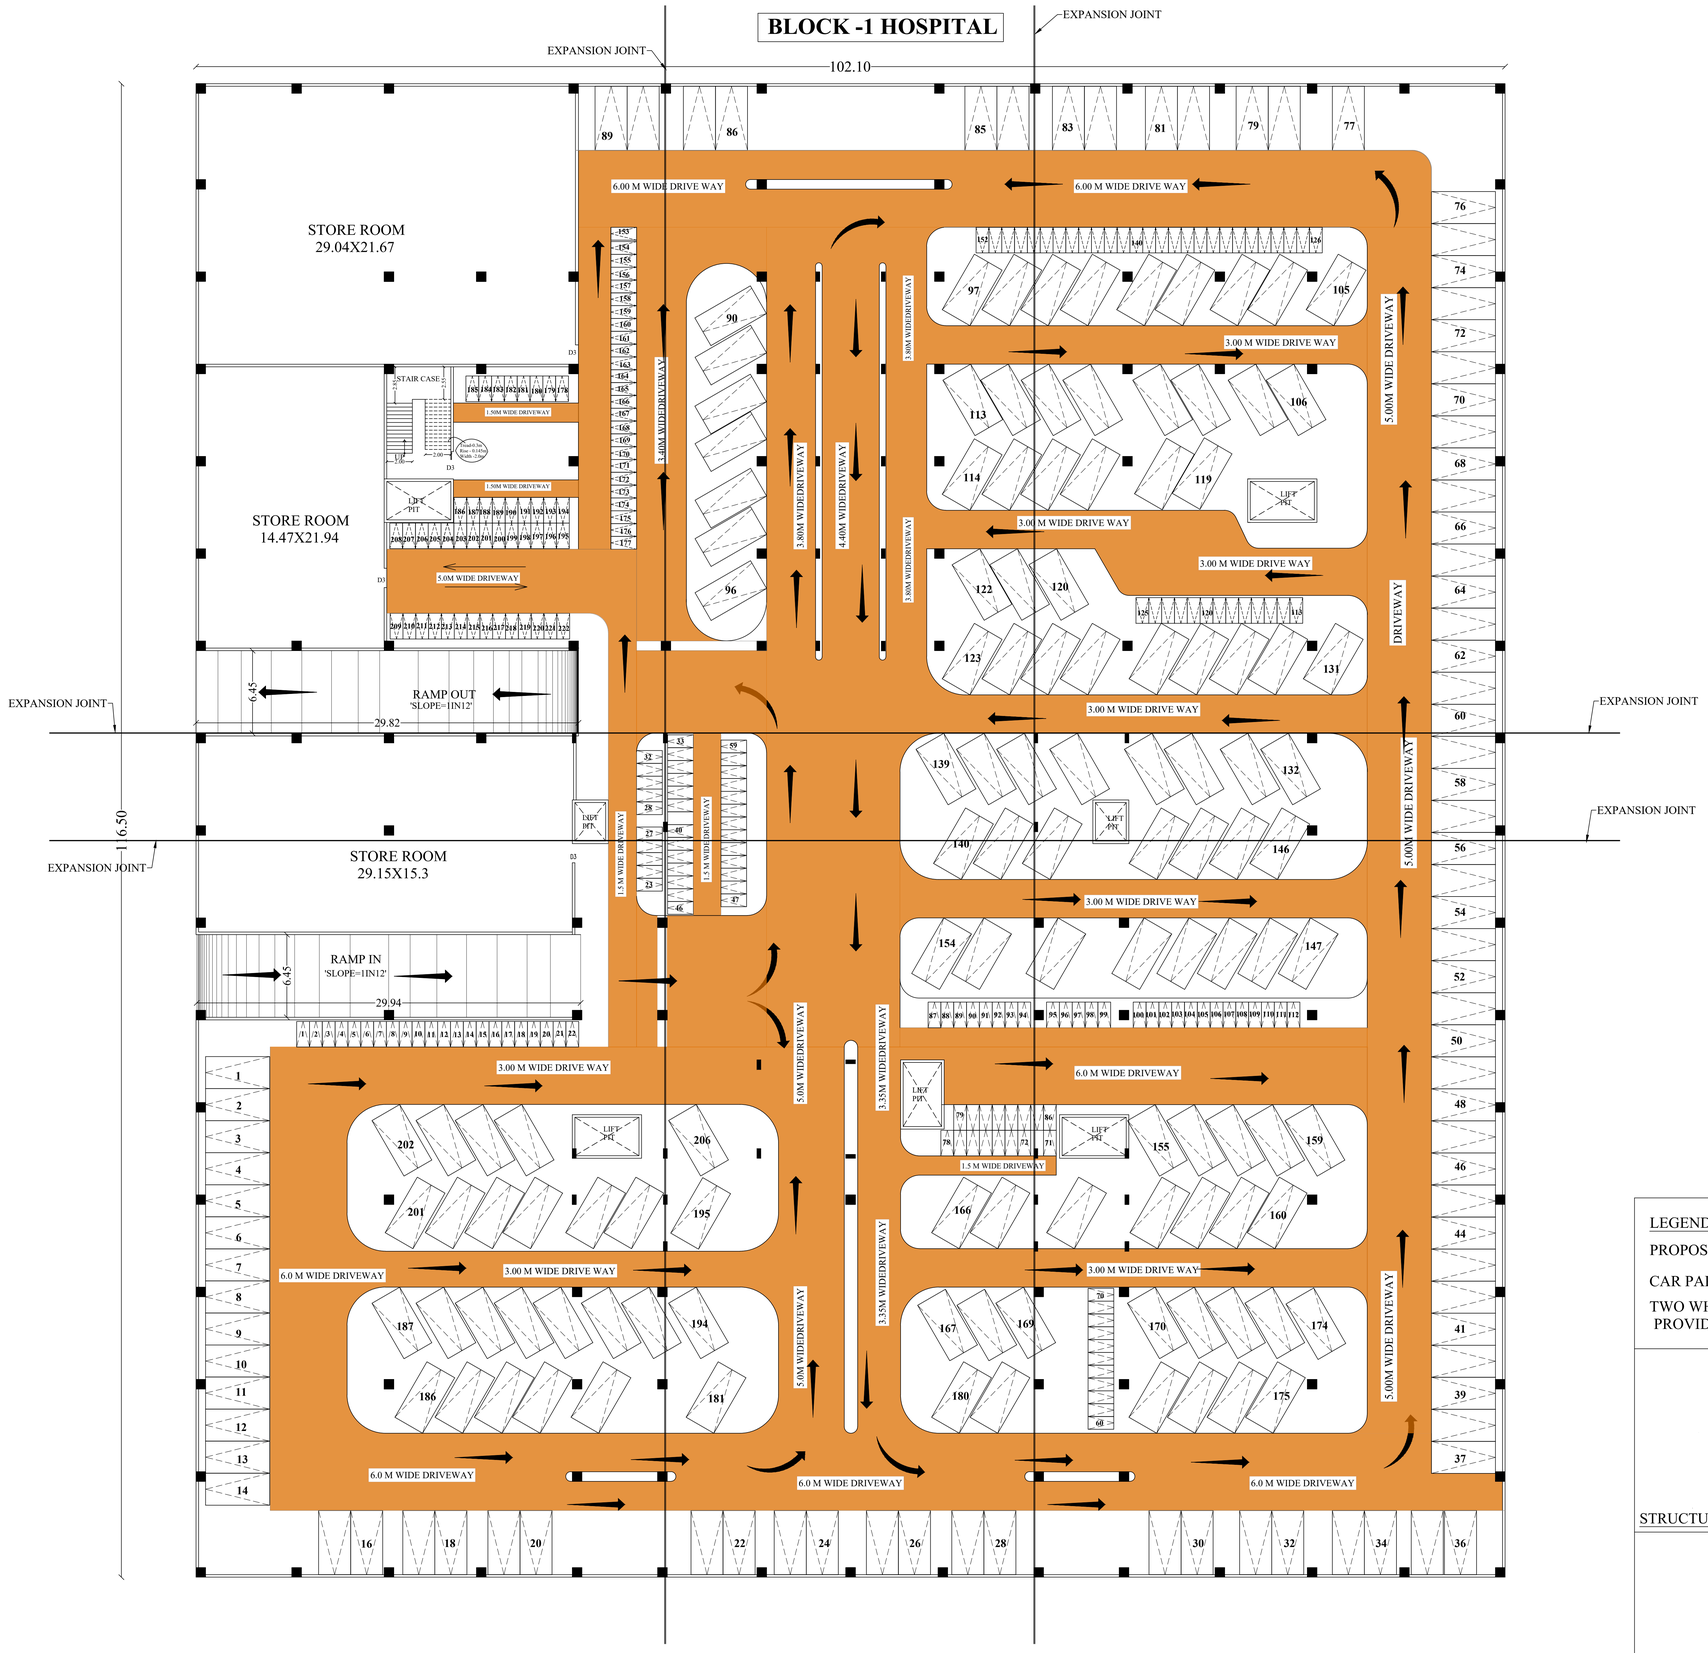

BASEMENT FLOOR PLAN

(MECHANICAL VENTILATION PROVIDED)

DETAILED PLAN SHOWING THE PROPOSED CONSTRUCTION OF SRI BALAJI VIDYAPEETH MADURAI CAMPUS INSTITUTIONAL BUILDING -HRB) AT, R.S.No: **397**/2B, 3B, 4B, 5, 6, 7, 8, 9, 10, 11, 12, 13, **398**/1, 2, 3, 4, 5, **399**/1, 2, 3, 4, 5, 6, 7, 8, 9, **400**/1B,2B,3,4B,5B,6,7B,8,9,10,11,12,13, 14, 15, 16, 17, 18, 19, 20, **401**/1B,5,6 AND **402**/1 IN MELAKOTTAI VILLAGE,R.S.No.**124**/1, 2, 3, 4, 5, 6, 7, 8, 9, 10, 11, 12, 13A, 13B, 14, 15, 16, 17A, 17B, 18, **125**/1, 2A, 2B, 3, 4A, 4B, 4C, 5, **126**/1, 2, 3, 4, 5, 6, 7,8, 9, 10A,10B,11,12, 13, **127**/1A, 1B, 1C, 1D ,2, 3, 4,5 ,6A, 6B, 7, 8A, 8B, 8C, 8D, 8E, 8F, 8G, 8H, **128**/1, 2, 3, 4, 5 ,6, 7, 8, 9, 10, 11, 12, 13, 14, 15, **129**/1, 2, 3, 4, 5, 6, 7 AND **130**/1A IN NADUKOTTAI VILLAGE, THIRUMANGALAM TALUK, N.KAMATCHIPURAM PANCHAYAT MADURAI DISTRICT.

SCALE 1:100 | ALL DIMENSIONS ARE IN METER

AREA STATEMENT

FLOOR NAME	F.S.I AREA (SQ.M)	NON F.S.I AREA (SQ.M)	TOTAL BUILT UP AREA EXCLUDING DEDUCTION	OTS AND DUCT DEDUCTION
BASEMENT FLOOR	1451.88	10442.76	11894.64	-
GROUND FLOOR	11426.82	-	11426.82	592.79
FIRST FLOOR	10140.50	-	10140.50	869.05
SECOND FLOOR	10496.21	-	10496.21	513.33
THIRD FLOOR	10469.73	-	10469.73	539.81
FOURTH FLOOR	10469.73	-	10469.73	539.81
FIFTH FLOOR	9908.94	-	9908.94	666.69
SIXTH FLOOR	10322.07	-	10322.07	1163.26
TERRACE FLOOR HEAD ROOM	-	720.49	720.49	-
TOTAL	**74685.88**	**11163.25**	85849.13	**4884.74**

JOINERY DETAILS

S.NO.	TYPE	SIZE	DESCRIPTION
01	MD	6.0 X 2.40	GLASS DOOR
02	D	0.85 X 2.10	ABS TOILET DOOR
03	Da	0.85 X 2.10	DOOR
04	Da1	0.90 X 2.10	DOOR
05	D1	1.00 X 2.10	DOOR
06	SD	1.50 X 2.10	DOOR
07	D2	1.20 X 2.10	DOOR
08	D2a	1.35 X 2.10	DOOR
09	D3	1.50 X 2.10	DOOR
10	D4	1.80 X 2.10	DOOR
11	FFD	1.50 X 2.10	FIRE FIGHTING DOOR
12	TD	1.00 X 2.10	TERRACE DOOR
13	W1	2.40 X 2.00	WINDOW
14	FG	FULL SIZE	FIXED GLASS
15	V1	2.40 X 0.60	VENTILATOR
16	V2	1.20 X 0.60	VENTILATOR

NOTE

1. FIRE EXTINGUISHER TO BE PROVIDED. FE
2. FIRE ALARM TO BE PROVIDED. FA
3. RAIN WATER HARVESTING SYSTEM WILL BE PROVIDED
4. SOLAR SYSTEM TO BE PROVIDED.
5. STRUCTURE IS DESIGNED SAFELY FOR EARTH QUAKE RESISTANCE
6. WASTE WATER TO BE CONNECTED TO UNDER GROUND SEWAGE SYSTEM
7. MECHANICAL VENTILATION TO BE PROVIDED.

LEGEND

PROPOSED DRIVEWAY

CAR PARKING PROVIDED - 206NOS

TWO WHEELER PARKING PROVIDED - 222NOS

ES. KUMAR, M.Tech.- Structures
DTCP Structural Engineer-Grade-1,
Reg. No.CGLDIST/SE/Gr-I/2019/04/001
97-B/1, Dr. Abdul Kalam Street,
Ramakrishna Nagar, Melamaiyur
Chengalpattu - 603 003
Cell: 98404486 13

STRUCTURAL ENGINEER

LE. GIRINATH
CA/93/18417
TECHNICALIYA CONSULTANTS PRIVATE LIMITED
OLD NO:25, NEW NO: 41, VASANTHA AVENUE,
MRC NAGAR, R.A. PURAM, CHENNAI 600 028.
24933278, 24933287 24953303 Fax: 24[illegible]

ARCHITECT

Er. V.SUREYA PRAKASH B.E.,
REGISTERED ENGINEER GRADE-I
018/2024/RE-GR-I/DTCP/MADURAI
21B, First Floor, Kannadhasan Street,
S.S.Colony, Madurai-16. Ph: 7373969777


ENGINEER

APPLICANT

SHEET NO:1/56

SITE PLAN SHOWING THE PROPOSED CONSTRUCTION OF SRI BALAJI VIDYAPEETH MADURAI CAMPUS INSTITUTIONAL BUILDING - HRB AT, R.S.No: **397**/2B, 3B, 4B, 5, 6, 7, 8, 9, 10, 11, 12, 13, **398**/1, 2, 3, 4, 5, **399**/1, 2, 3, 4, 5, 6, 7, 8, 9, **400**/1B,2B,3,4B,5B,6,7B,8,9,10,11,12,13, 14, 15, 16, 17, 18, 19, 20, **401**/1B,5,6 AND **402**/1 IN MELAKOTTAI VILLAGE,R.S.No.**124**/1, 2, 3, 4, 5, 6, 7, 8, 9, 10, 11, 12, 13A, 13B, 14, 15, 16, 17A, 17B, 18, **125**/1, 2A, 2B, 3, 4A, 4B, 4C, 5, **126**/1, 2, 3, 4, 5, 6, 7,8, 9, 10A,10B,11,12, 13, **127**/1A, 1B, 1C, 1D ,2, 3, 4,5 ,6A, 6B, 7, 8A, 8B, 8C, 8D, 8E, 8F, 8G, 8H, **128**/1, 2, 3, 4, 5 ,6, 7, 8, 9, 10, 11, 12, 13, 14, 15, **129**/1, 2, 3, 4, 5, 6, 7 AND **130**/1A IN NADUKOTTAI VILLAGE, THIRUMANGALAM TALUK, N.KAMATCHIPURAM PANCHAYAT MADURAI DISTRICT.

SITE PLAN

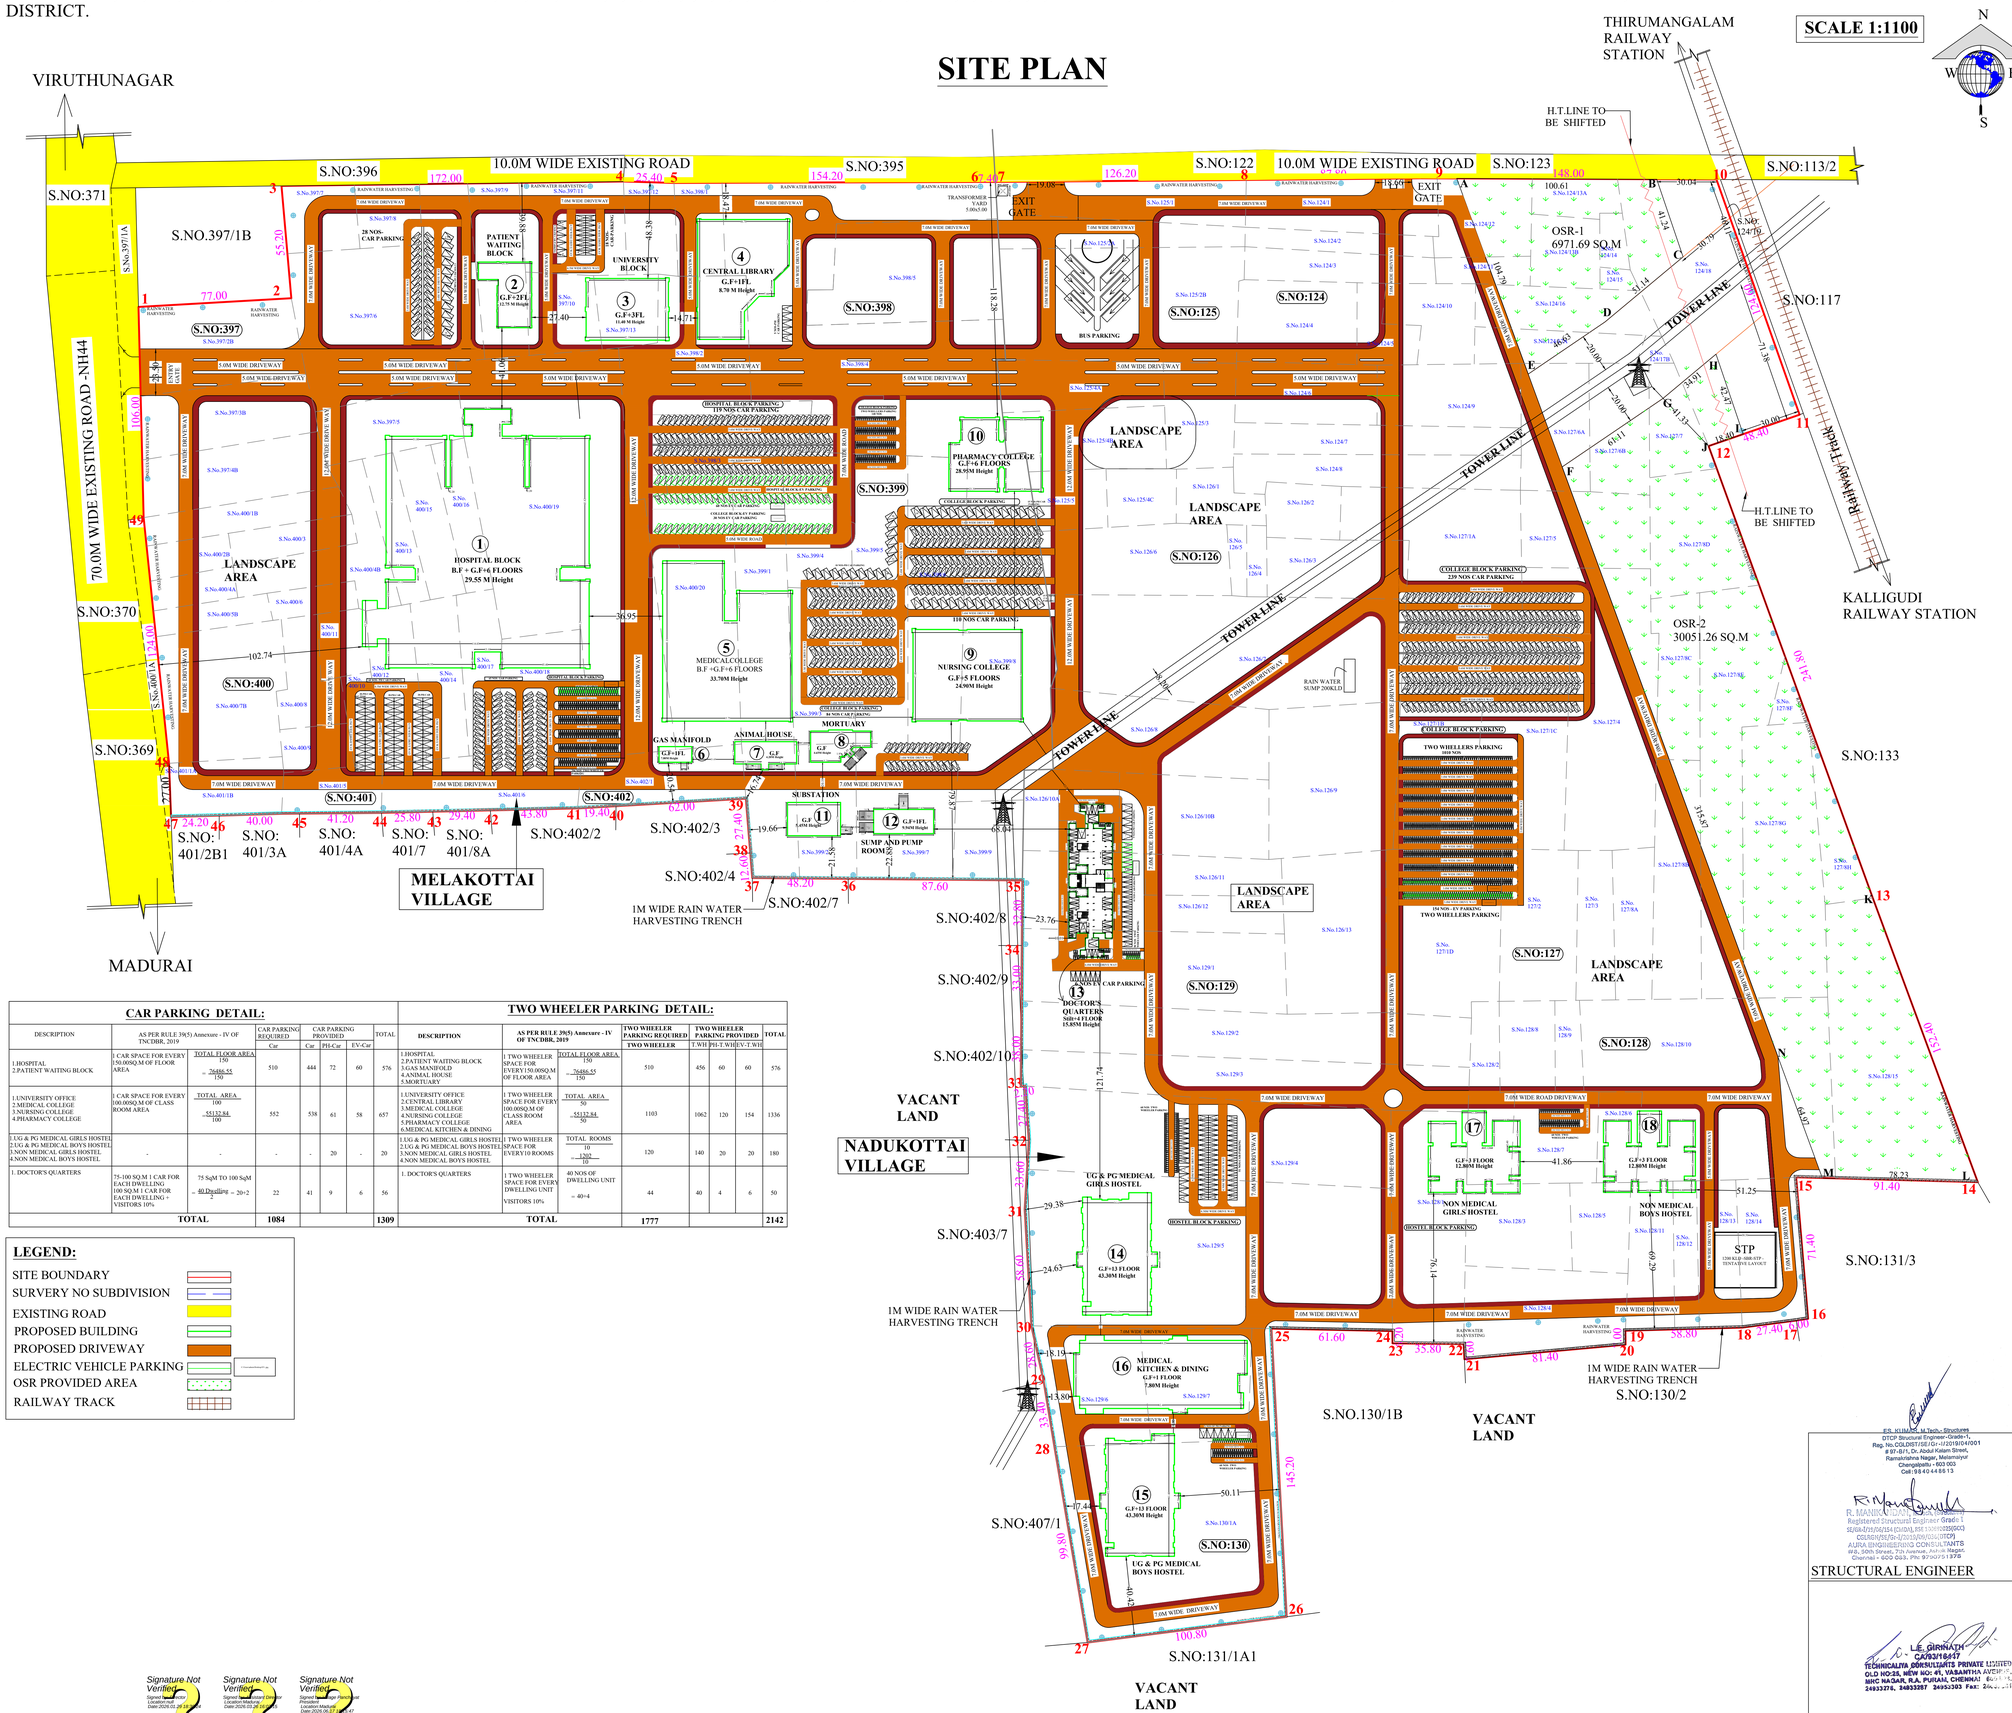

CAR PARKING DETAIL:

DESCRIPTION	AS PER RULE 39(5) Annexure - IV OF TNCDBR, 2019	CAR PARKING REQUIRED Car	CAR PARKING PROVIDED Car	PH-Car	EV-Car	TOTAL
1.HOSPITAL 2.PATIENT WAITING BLOCK	1 CAR SPACE FOR EVERY 150.00SQ.M OF FLOOR AREA TOTAL FLOOR AREA / 150 = 76486.55 / 150	510	444	72	60	576
1.UNIVERSITY OFFICE 2.MEDICAL COLLEGE 3.NURSING COLLEGE 4.PHARMACY COLLEGE	1 CAR SPACE FOR EVERY 100.00SQ.M OF CLASS ROOM AREA TOTAL AREA / 100 = 55132.84 / 100	552	538	61	58	657
2.UG & PG MEDICAL GIRLS HOSTEL 2.UG & PG MEDICAL BOYS HOSTEL 3.NON MEDICAL GIRLS HOSTEL 4.NON MEDICAL BOYS HOSTEL	-	-	-	20	-	20
1. DOCTOR'S QUARTERS	75-100 SQ.M 1 CAR FOR EACH DWELLING 100 SQ.M 1 CAR FOR EACH DWELLING + VISITORS 10% 75 SqM TO 100 SqM = 40 Dwelling / 2 = 20+2	22	41	9	6	56
TOTAL		**1084**				**1309**

TWO WHEELER PARKING DETAIL:

DESCRIPTION	AS PER RULE 39(5) Annexure - IV OF TNCDBR, 2019	TWO WHEELER PARKING REQUIRED	TWO WHEELER PARKING PROVIDED			
		TWO WHEELER	T-WH	PH-T-WH	EV-T-WH	TOTAL
1.HOSPITAL 2.PATIENT WAITING BLOCK 3.ANIMAL HOUSE 4.ANIMAL HOUSE 5.MORTUARY	1 TWO WHEELER SPACE FOR EVERY150.00SQ.M OF FLOOR AREA TOTAL FLOOR AREA / 150 = 76486.55 / 150	510	456	60	60	576
1.UNIVERSITY OFFICE 2.CENTRAL LIBRARY 3.MEDICAL COLLEGE 4.NURSING COLLEGE 5.PHARMACY COLLEGE 6.MEDICAL KITCHEN & DINING	1 TWO WHEELER SPACE FOR EVERY 100.00SQ.M OF CLASS ROOM AREA TOTAL AREA / 50 = 55132.84 / 50	1103	1062	120	154	1336
1.UG & PG MEDICAL GIRLS HOSTEL 2.UG & PG MEDICAL BOYS HOSTEL 3.NON MEDICAL GIRLS HOSTEL 4.NON MEDICAL BOYS HOSTEL	1 TWO WHEELER SPACE FOR EVERY10 ROOMS TOTAL ROOMS / 10 = 1202 / 10	120	140	20	20	180
1. DOCTOR'S QUARTERS	1 TWO WHEELER SPACE FOR EVERY DWELLING UNIT VISITORS 10% 40 NOS OF DWELLING UNIT / = 40+4	44	40	4	6	50
TOTAL		**1777**				**2142**

LEGEND:

- SITE BOUNDARY
- SURVERY NO SUBDIVISION
- EXISTING ROAD
- PROPOSED BUILDING
- PROPOSED DRIVEWAY
- ELECTRIC VEHICLE PARKING
- OSR PROVIDED AREA
- RAILWAY TRACK

ALL DIMENSIONS ARE IN METER

SITE AREA DETAIL:

AS PER PATTA
(least area to be considered) =386349.00 SQ.M (95.47 Acres)
AS PER FMB = 387516.01 SQ.M

MELAKOTTAI SITE AREA DETAIL

S.NO	SURVEY NUMBER	PATTA EXTENT IN Sq.m
1.	397/2B	3156.00
2.	397/3B	2667.00
3.	397/4B	2732.00
4.	397/5	1950.00
5.	397/6	7500.00
6.	397/7	1150.00
7.	397/8	1050.00
8.	397/9	2150.00
9.	397/10	1400.00
10.	397/11	2400.00
11.	397/12	1150.00
12.	397/13	1050.00
13.	398/1	1150.00
14.	398/2	5100.00
15.	398/3	1700.00
16.	398/4	12750.00
17.	398/5	4550.00
18.	399/1	5300.00
19.	399/2	2000.00
20.	399/3	2400.00
21.	399/4	2250.00
22.	399/5	3950.00
23.	399/6	4000.00
24.	399/7	3500.00
25.	399/8	7200.00
26.	399/9	1400.00
27.	400/1B	1282.00
28.	400/2B	795.00
29.	400/3	800.00
30.	400/4B	2956.00
31.	400/5B	570.00
32.	400/6	650.00
33.	400/7B	3921.00
34.	400/8	1500.00
35.	400/9	750.00
36.	400/10	750.00
37.	400/11	800.00
38.	400/12	1550.00
39.	400/13	1100.00
40.	400/14	1600.00
41.	400/15	1400.00
42.	400/16	1350.00
43.	400/17	1550.00
44.	400/18	2450.00
45.	400/19	14150.00
46.	400/20	5200.00
47.	401/1B	1642.00
48.	401/5	1200.00
49.	401/6	2650.00
50.	402/1	2150.00
TOTAL		**138371.00**

NADUKOTTAI SITE AREA DETAIL

S.NO	SURVEY NUMBER	PATTA EXTENT IN Sq.m
1.	124/1	2650.00
2.	124/2	900.00
3.	124/3	1550.00
4.	124/4	2450.00
5.	124/5	900.00
6.	124/6	2250.00
7.	124/7	2250.00
8.	124/8	2200.00
9.	124/9	2300.00
10.	124/10	1400.00
11.	124/11	750.00
12.	124/12	1850.00
13.	124/13A	700.00
14.	124/13B	1150.00
15.	124/14	400.00
16.	124/15	200.00
17.	124/16	2050.00
18.	124/17A	1400.00
19.	124/17B	200.00
20.	124/18	7000.00
21.	125/1	2150.00
22.	125/2A	2050.00
23.	125/2B	6800.00
24.	125/3	1700.00
25.	125/4A	2000.00
26.	125/4B	2300.00
27.	125/4C	900.00
28.	125/5	1050.00
29.	126/1	1050.00
30.	126/2	1100.00
31.	126/3	2250.00
32.	126/4	350.00
33.	126/5	300.00
34.	126/6	3600.00
35.	126/7	9300.00
36.	126/8	4050.00
37.	126/9	4700.00
38.	126/10A	2000.00
39.	126/10B	3000.00
40.	126/11	1250.00
41.	126/12	3700.00
42.	126/13	4150.00
43.	127/1A	5200.00
44.	127/1B	4550.00
45.	127/1C	4600.00
46.	127/1D	4750.00
47.	127/2	3000.00
48.	127/3	1500.00
49.	127/4	6900.00
50.	127/5	2450.00
51.	127/6A	2250.00
52.	127/6B	1800.00
53.	127/7	1300.00
54.	127/8A	1600.00
55.	127/8B	2800.00
56.	127/8C	2000.00
57.	127/8D	2750.00
58.	127/8E	5400.00
59.	127/8F	350.00
60.	127/8G	5550.00
61.	127/8H	1100.00
62.	128/1	4300.00
63.	128/2	1800.00
64.	128/3	2250.00
65.	128/4	3400.00
66.	128/5	1300.00
67.	128/6	950.00
68.	128/7	1950.00
69.	128/8	1200.00
70.	128/9	550.00
71.	128/10	10100.00
72.	128/11	1750.00
73.	128/12	900.00
74.	128/13	1500.00
75.	128/14	2250.00
76.	128/15	6750.00
77.	129/1	5200.00
78.	129/2	5600.00
79.	129/3	4750.00
80.	129/4	6900.00
81.	129/5	14050.00
82.	129/6	2650.00
83.	129/7	2800.00
84.	130/1A	10728.00
TOTAL		**247978.00**

GRAND TOTAL SITE AREA = 386349.00 Sq.m

OSR AREA REQUIRED = 36714.57 Sq.m
OSR AREA PROVIDED = 37022.95 Sq.m

BLOCK FLOOR AREA DETAILS

BLOCK -1 HOSPITAL

FLOOR NAME	F.S.I AREA (SQ.M)	NON F.S.I AREA (SQ.M)	TOTAL BUILT UP AREA EXCLUDING DEDUCTION	OTS AND DUCT DEDUCTION
BASEMENT FLOOR	1451.88	10442.76	11894.64	-
GROUND FLOOR	11426.82	-	11426.82	592.79
FIRST FLOOR	10140.50	-	10140.50	869.65
SECOND FLOOR	10496.21	-	10496.21	513.33
THIRD FLOOR	10469.73	-	10469.73	539.81
FOURTH FLOOR	10469.73	-	10469.73	539.81
FIFTH FLOOR	9908.94	-	9908.94	666.69
SIXTH FLOOR	10322.07	-	10322.07	1163.26
TERRACE FLOOR HEAD ROOM	-	720.49	720.49	-
TOTAL	**74685.88**	**11163.25**	**85849.13**	**4884.74**

BLOCK -2 PATIENT WAITING BLOCK

FLOOR NAME	F.S.I AREA (SQ.M)	NON F.S.I AREA (SQ.M)	TOTAL BUILT UP AREA EXCLUDING DEDUCTION	OTS AND DUCT DEDUCTION
GROUND FLOOR	652.49	-	652.49	3.77
FIRST FLOOR	574.09	-	574.09	1.99
SECOND FLOOR	574.09	-	574.09	1.99
TERRACE FLOOR HEAD ROOM	-	100.28	100.28	-
TOTAL	**1800.67**	**100.28**	**1900.95**	**7.75**

BLOCK -3 UNIVERSITY OFFICE

FLOOR NAME	F.S.I AREA (SQ.M)	NON F.S.I AREA (SQ.M)	TOTAL BUILT UP AREA EXCLUDING DEDUCTION	OTS AND DUCT DEDUCTION
GROUND FLOOR	1279.64	-	1279.64	1.00
FIRST FLOOR	1289.44	-	1289.44	1.00
SECOND FLOOR	1289.44	-	1289.44	1.00
THIRD FLOOR CUM HEAD ROOM	85.67	62.74	148.41	1.00
TOTAL	**3944.19**	**62.74**	**4006.93**	**4.00**

BLOCK -4 CENTRAL LIBRARY

FLOOR NAME	F.S.I AREA (SQ.M)	NON F.S.I AREA (SQ.M)	TOTAL BUILT UP AREA EXCLUDING DEDUCTION	OTS AND DUCT DEDUCTION
GROUND FLOOR	2028.40	-	2028.40	198.92
FIRST FLOOR	1856.18	-	1856.18	36.25
TERRACE FLOOR HEAD ROOM	-	105.27	105.27	-
TOTAL	**3884.58**	**105.27**	**3989.85**	**235.17**

BLOCK -5 MEDICAL COLLEGE

FLOOR NAME	F.S.I AREA (SQ.M)	NON F.S.I AREA (SQ.M)	TOTAL BUILT UP AREA EXCLUDING DEDUCTION	OTS AND DUCT DEDUCTION
BASEMENT FLOOR	-	4260.77	4260.77	-
GROUND FLOOR	4092.93	-	4092.93	547.53
FIRST FLOOR	3855.24	-	3855.24	316.08
SECOND FLOOR	3855.24	-	3855.24	316.08
THIRD FLOOR	3876.47	-	3876.47	294.84
FOURTH FLOOR	3874.04	-	3874.04	297.28
FIFTH FLOOR	3855.24	-	3855.24	316.08
SIXTH FLOOR	3855.24	-	3855.24	316.08
TERRACE FLOOR HEAD ROOM	-	332.48	332.48	-
TOTAL	**27264.40**	**4593.25**	**31857.65**	**2403.97**

BLOCK -6 GAS MANIFOLD

FLOOR NAME	F.S.I AREA (SQ.M)	NON F.S.I AREA (SQ.M)	TOTAL BUILT UP AREA EXCLUDING DEDUCTION	OTS AND DUCT DEDUCTION
GROUND FLOOR	129.95	-	129.95	-
FIRST FLOOR	129.95	-	129.95	-
TOTAL	**259.90**	-	**259.90**	-

BLOCK -7 ANIMAL HOUSE

FLOOR NAME	F.S.I AREA (SQ.M)	NON F.S.I AREA (SQ.M)	TOTAL BUILT UP AREA EXCLUDING DEDUCTION	OTS AND DUCT DEDUCTION
GROUND FLOOR	336.62	-	336.62	23.10
TOTAL	**336.62**	-	**336.62**	**23.10**

BLOCK -8 MORTUARY

FLOOR NAME	F.S.I AREA (SQ.M)	NON F.S.I AREA (SQ.M)	TOTAL BUILT UP AREA EXCLUDING DEDUCTION	OTS AND DUCT DEDUCTION
GROUND FLOOR	394.89	-	394.89	-
TOTAL	**394.89**	-	**394.89**	-

BLOCK -9 NURSING COLLEGE

FLOOR NAME	F.S.I AREA (SQ.M)	NON F.S.I AREA (SQ.M)	TOTAL BUILT UP AREA EXCLUDING DEDUCTION	OTS AND DUCT DEDUCTION
GROUND FLOOR	2396.25	-	2396.25	136.19
FIRST FLOOR	2340.21	-	2340.21	294.07
SECOND FLOOR	2400.41	-	2400.41	133.87
THIRD FLOOR	2400.41	-	2400.41	133.87
FOURTH FLOOR	2400.41	-	2400.41	133.87
FIFTH FLOOR	1914.41	-	1914.41	619.87
TERRACE FLOOR HEAD ROOM	-	140.87	140.87	-
TOTAL	**13752.10**	**140.87**	**13892.97**	**1451.74**

BLOCK -10 PHARMACY COLLEGE

FLOOR NAME	F.S.I AREA (SQ.M)	NON F.S.I AREA (SQ.M)	TOTAL BUILT UP AREA EXCLUDING DEDUCTION	OTS AND DUCT DEDUCTION
GROUND FLOOR	1519.67	-	1519.67	83.85
FIRST FLOOR	1442.08	-	1442.08	83.85
SECOND FLOOR	1442.08	-	1442.08	83.85
THIRD FLOOR	1442.08	-	1442.08	83.85
FOURTH FLOOR	1442.08	-	1442.08	83.85
FIFTH FLOOR	1442.08	-	1442.08	83.85
SIXTH FLOOR	1442.08	-	1442.08	83.85
TERRACE FLOOR HEAD ROOM	-	145.01	145.01	-
TOTAL	**10117.15**	**145.01**	**10317.16**	**586.95**

BLOCK -11 SUBSTATION

FLOOR NAME	F.S.I AREA (SQ.M)	NON F.S.I AREA (SQ.M)	TOTAL BUILT UP AREA EXCLUDING DEDUCTION	OTS AND DUCT DEDUCTION
GROUND FLOOR	447.19	-	447.19	-
TOTAL	**447.19**	-	**447.19**	-

BLOCK -12 SUMP AND PUMP ROOM

FLOOR NAME	F.S.I AREA (SQ.M)	NON F.S.I AREA (SQ.M)	TOTAL BUILT UP AREA EXCLUDING DEDUCTION	OTS AND DUCT DEDUCTION
GROUND FLOOR	368.44	-	368.44	-
FIRST FLOOR	368.44	-	368.44	-
TERRACE FLOOR HEAD ROOM	-	8.10	8.10	-
TOTAL	**736.88**	**8.10**	**744.98**	-

BLOCK -13 DOCTOR'S QUARTERS

FLOOR NAME	F.S.I AREA (SQ.M)	NON F.S.I AREA (SQ.M)	TOTAL BUILT UP AREA EXCLUDING DEDUCTION	OTS AND DUCT DEDUCTION
STILT FLOOR	-	1283.27	1283.27	-
FIRST FLOOR	1150.28	-	1150.28	110.27
SECOND FLOOR	1078.88	-	1078.88	110.27
THIRD FLOOR	1078.88	-	1078.88	110.27
FOURTH FLOOR	1078.88	-	1078.88	110.27
TERRACE FLOOR HEAD ROOM	-	113.63	113.63	-
TOTAL	**4386.92**	**1396.90**	**5783.82**	**441.08**

BLOCK -14 UG & PG MEDICAL GIRLS HOSTEL

FLOOR NAME	F.S.I AREA (SQ.M)	NON F.S.I AREA (SQ.M)	TOTAL BUILT UP AREA EXCLUDING DEDUCTION	OTS AND DUCT DEDUCTION
GROUND FLOOR	1504.98	-	1504.98	523.70
FIRST FLOOR	1379.49	-	1379.49	539.33
SECOND FLOOR	1431.15	-	1431.15	572.47
THIRD FLOOR	1346.36	-	1346.36	572.47
FOURTH FLOOR	1346.36	-	1346.36	572.47
FIFTH FLOOR	1346.36	-	1346.36	572.47
SIXTH FLOOR	1346.36	-	1346.36	572.47
SEVENTH FLOOR	1509.25	-	1509.25	572.47
EIGHTH FLOOR	1346.36	-	1346.36	572.47
NINTH FLOOR	1346.36	-	1346.36	572.47
TENTH FLOOR	1346.36	-	1346.36	572.47
ELEVENTH FLOOR	1509.25	-	1509.25	572.47
TWELFTH FLOOR	1346.36	-	1346.36	572.47
THIRTEENTH FLOOR	1346.36	-	1346.36	572.47
TERRACE FLOOR HEAD ROOM	-	243.39	243.39	-
TOTAL	**19451.36**	**243.39**	**19694.75**	**7932.67**

BLOCK -15 UG &PG MEDICAL BOYS HOSTEL

FLOOR NAME	F.S.I AREA (SQ.M)	NON F.S.I AREA (SQ.M)	TOTAL BUILT UP AREA EXCLUDING DEDUCTION	OTS AND DUCT DEDUCTION
GROUND FLOOR	1504.98	-	1504.98	523.70
FIRST FLOOR	1379.49	-	1379.49	539.33
SECOND FLOOR	1431.15	-	1431.15	572.47
THIRD FLOOR	1346.36	-	1346.36	572.47
FOURTH FLOOR	1346.36	-	1346.36	572.47
FIFTH FLOOR	1346.36	-	1346.36	572.47
SIXTH FLOOR	1346.36	-	1346.36	572.47
SEVENTH FLOOR	1509.25	-	1509.25	572.47
EIGHTH FLOOR	1346.36	-	1346.36	572.47
NINTH FLOOR	1346.36	-	1346.36	572.47
TENTH FLOOR	1346.36	-	1346.36	572.47
ELEVENTH FLOOR	1509.25	-	1509.25	572.47
TWELFTH FLOOR	1346.36	-	1346.36	572.47
THIRTEENTH FLOOR	1346.36	-	1346.36	572.47
TERRACE FLOOR HEAD ROOM	-	243.39	243.39	-
TOTAL	**19451.36**	**243.39**	**19694.75**	**7932.67**

BLOCK -16 MEDICAL KITCHEN AND DINING

FLOOR NAME	F.S.I AREA (SQ.M)	NON F.S.I AREA (SQ.M)	TOTAL BUILT UP AREA EXCLUDING DEDUCTION	OTS AND DUCT DEDUCTION
GROUND FLOOR	2949.70	-	2949.70	30.84
FIRST FLOOR	1771.86	-	1771.86	67.35
TERRACE FLOOR HEAD ROOM	-	172.30	172.30	-
TOTAL	**4721.56**	**172.30**	**4893.86**	**98.19**

BLOCK FLOOR AREA DETAILS	
GRAND TOTAL	**195622.13 / 18642.73 / 214264.86 / 27483.99**

FLOOR SPACE INDEX CALCULATION

FSI = Total FSI Area / Least Site Area = 195622.10 / 386349.00

FSI = 0.506 < 3.25

PLOT COVERAGE CALCULATION

% OF PLOT COVERAGE AREA = 38195.75 / 386349.00 X 100 = 9.88%

Signature Not Verified — Signed by: Assistant Director — Location: Madurai — Date: 2026.02.26 16:47:47

Signature Not Verified — Signed by: Assistant Director — Location: Madurai — Date: 2026.02.26 16:47:47

Signature Not Verified — Signed by: Assistant Director Promotion — Location: Madurai — Date: 2026.02.26 16:47:47

S.S. KUMARAN, M.Tech.- Structures
DTCP Structural Engineer-Grade-1,
Reg. No.COLDST/SE/D-1/2019/041001
97-B/1, Dr. Abdul Kalam Street,
Ramakrishna Nagar, Mallamoyar
Chengalpattu - 603 003
Cell: 98 40 44 88 13

R. RAMKUMAR, M.E., (Structural Engineering)
Registered Structural Engineer Grade-1
SE/RE/STR/154/2019, ISE No/IS/2009/003
COA/RP/STR/Gr-I/2019/RR/0352/DTCP)
AURA ENGINEERING CONSULTANTS
6, 56th Street, Thiruvalluvar Nagar,
Gnanavel - 600 063. Ph: 8754013379

STRUCTURAL ENGINEER

Er. V.SUREYA PRAKASH B.E.,
REGISTERED ENGINEER GRADE-I
018/2024/RE-GR-I/DTCP/MADURAI
21B, First Floor, Kannadhasan Street,
S.S.Colony, Madurai-16. Ph: 7373909777

ENGINEER

L.E. GIRINATH
CA/93/18417
TECHNICALITA CONSULTANTS PRIVATE LIMITED
OLD NO:28, NEW NO: 41, VASANTHA AVENUE,
MRC NAGAR, R.A. PURAM, CHENNAI
24933276, 24933287 24952303 Fax:

ARCHITECT

APPLICANT