



OVERALL DEVELOPMENT PLAN M.M. NAGAR, NEW TOWN

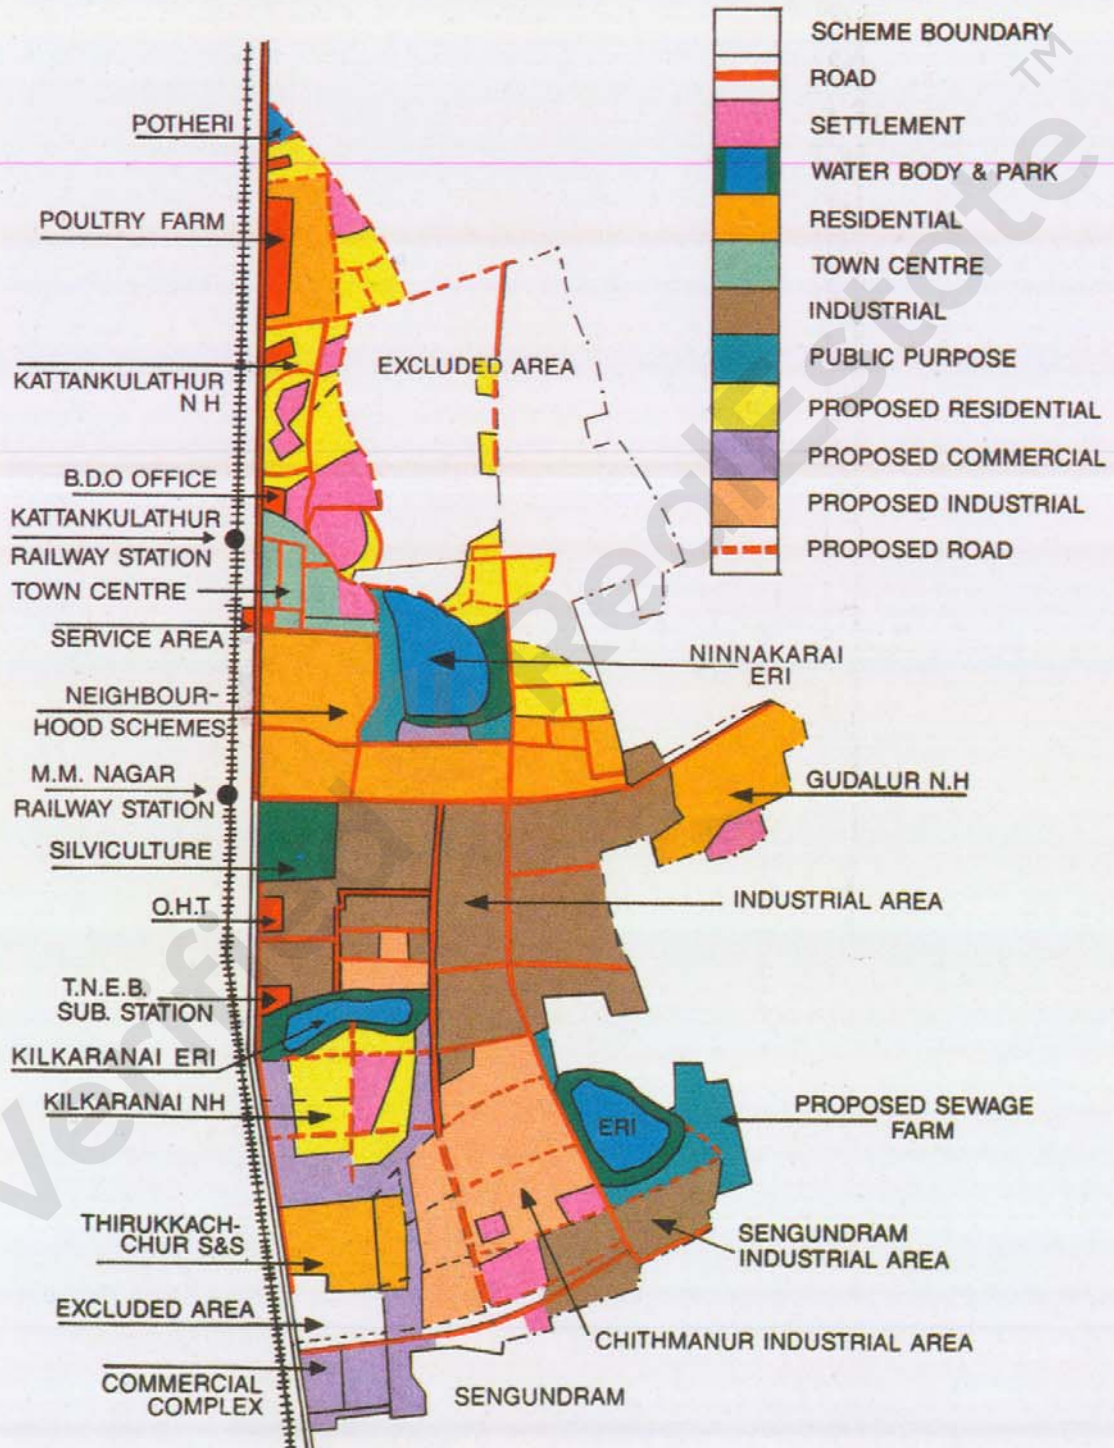


MARAIMALAI NAGAR PRESENT DEVELOPMENT SPREAD

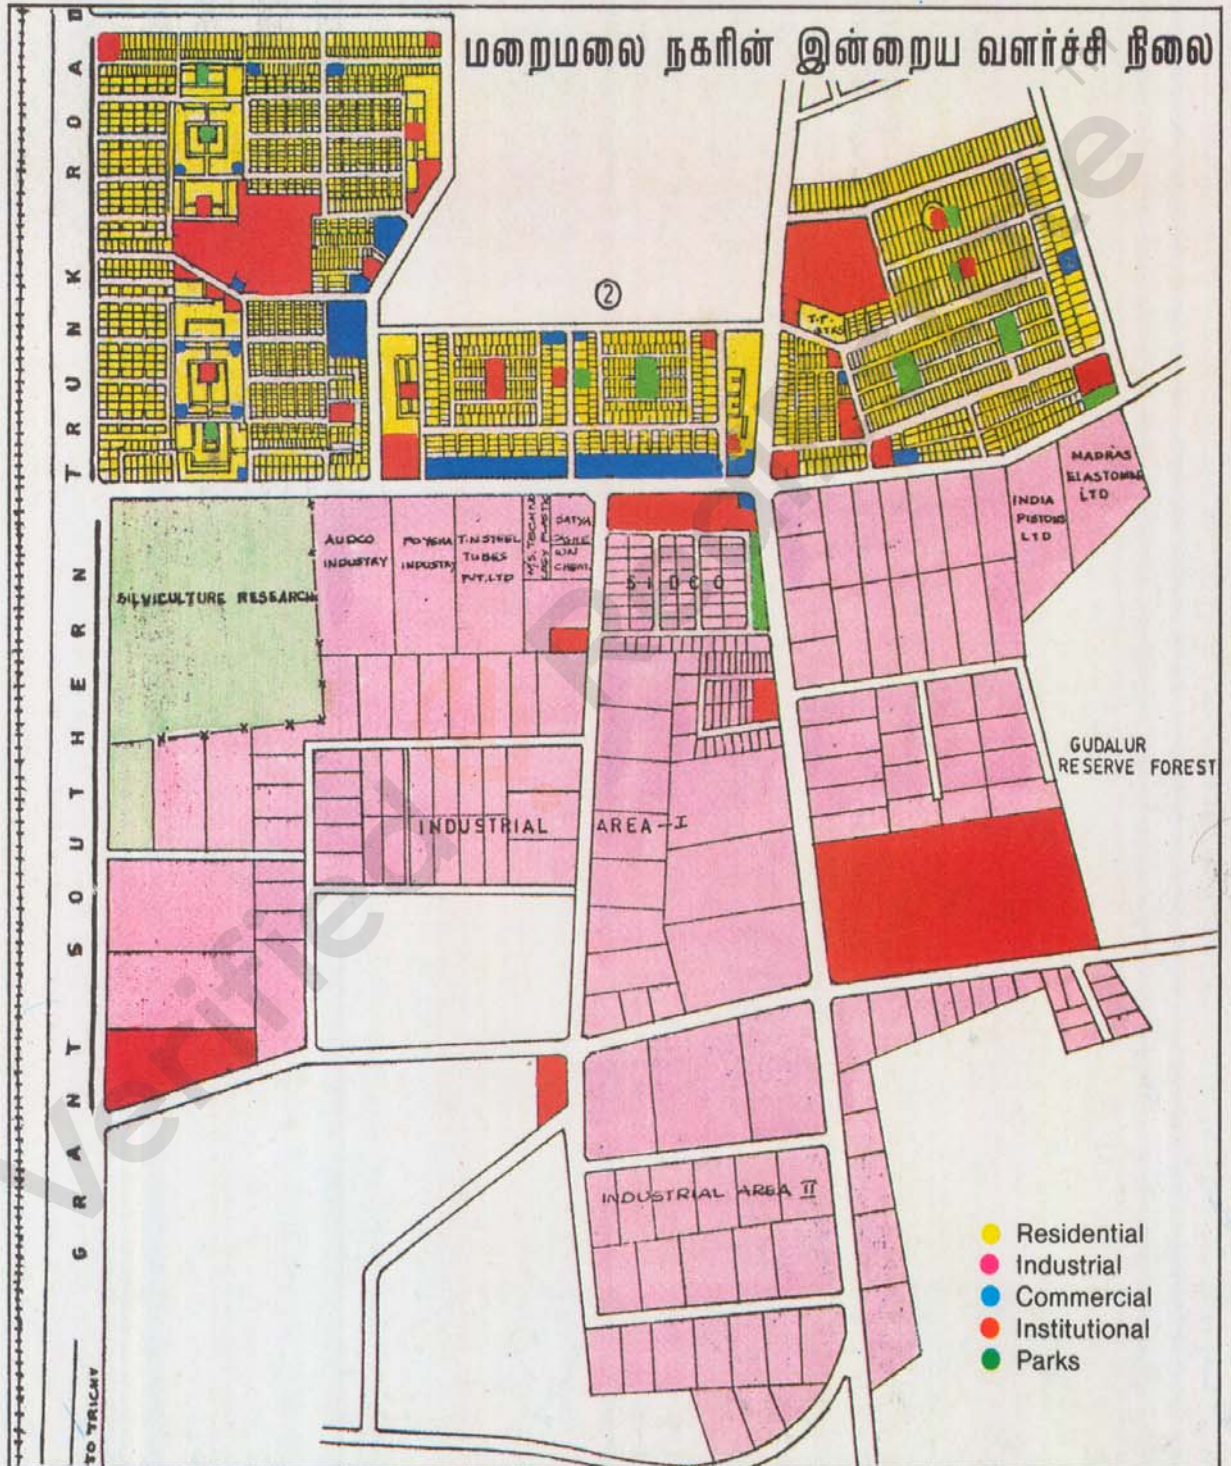





**SATHANGADU
IRON & STEEL
MARKET**

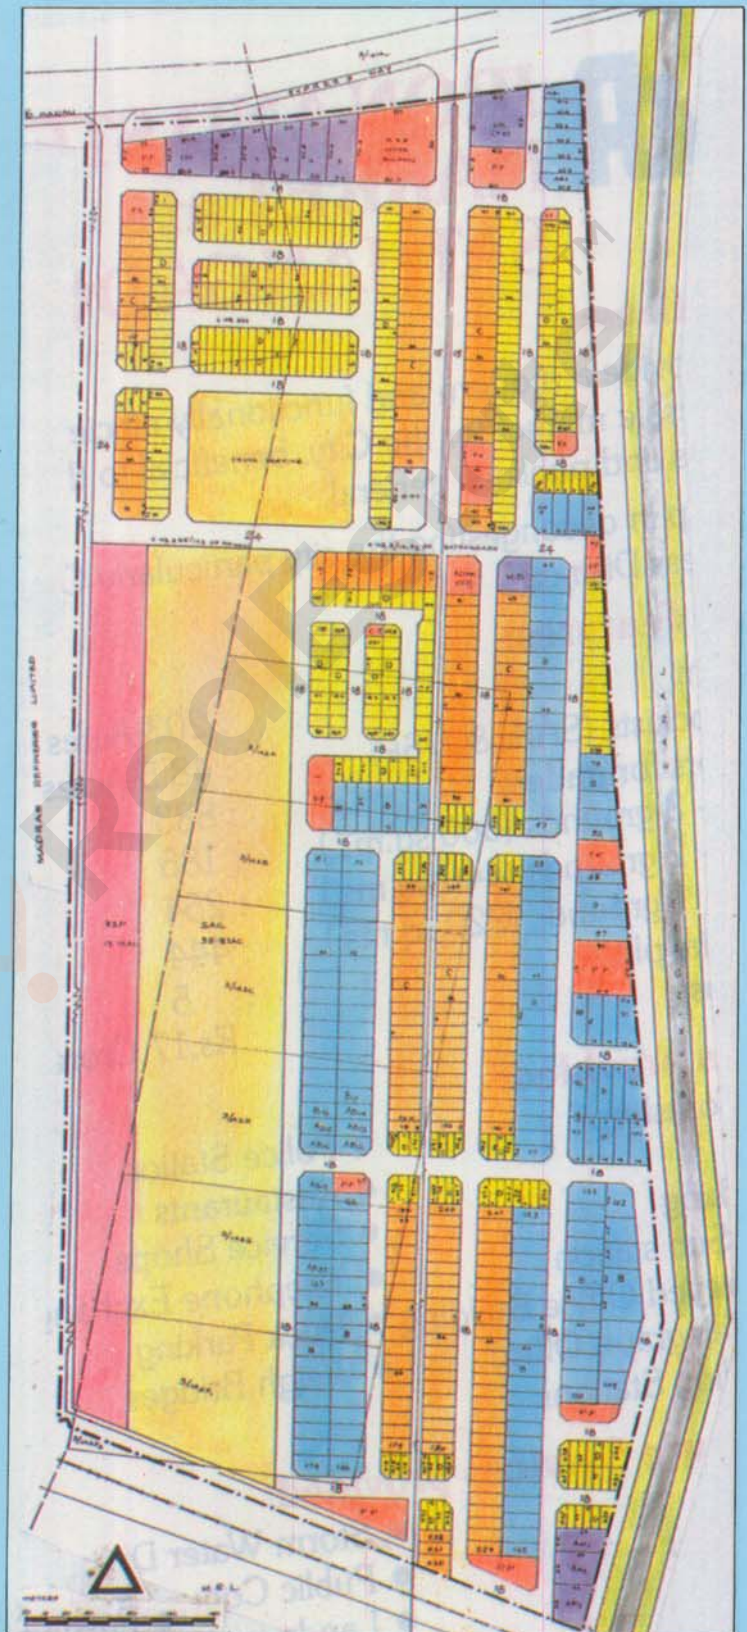

- : B Type~
- : C Type
- : D Type
- : Comml. Plots
- : Public Purpose
- : SAIL
- : VSP

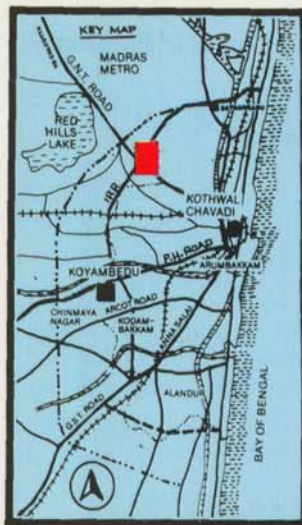

**MADHAVARAM
BUS & TRUCK
TERMINAL
COMPLEX**

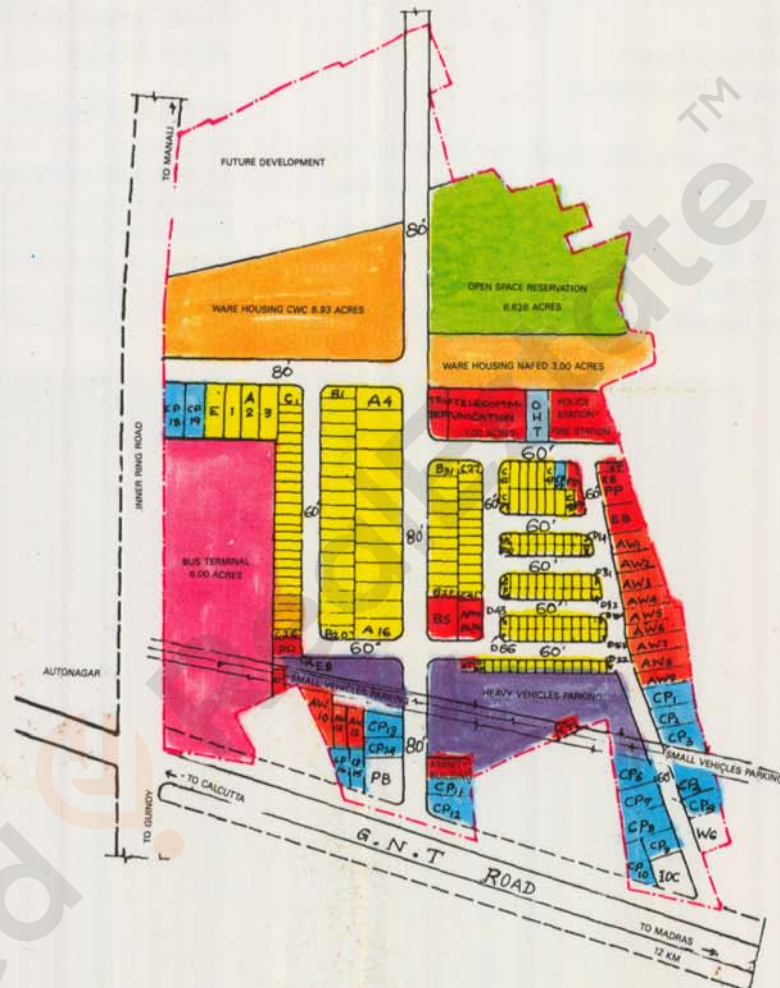


LEGEND

- | | |
|--------------------------------|------------------|
| SCHEME BOUNDARY 8.019 AC | COMMON TOILET |
| PLOTS FOR OPERATORS AND AGENTS | PUBLIC PURPOSE |
| PETROL BUNK | COMMERCIAL PLOTS |
| | AUTOWORKSHOP |
| | WEIGH BRIDGE |
| | POST OFFICE. |

LAY OUT PLAN TRUCK TERMINAL COMPLEX AT MADHAVARAM.

SCALE 320 FEET TO AN INCH.



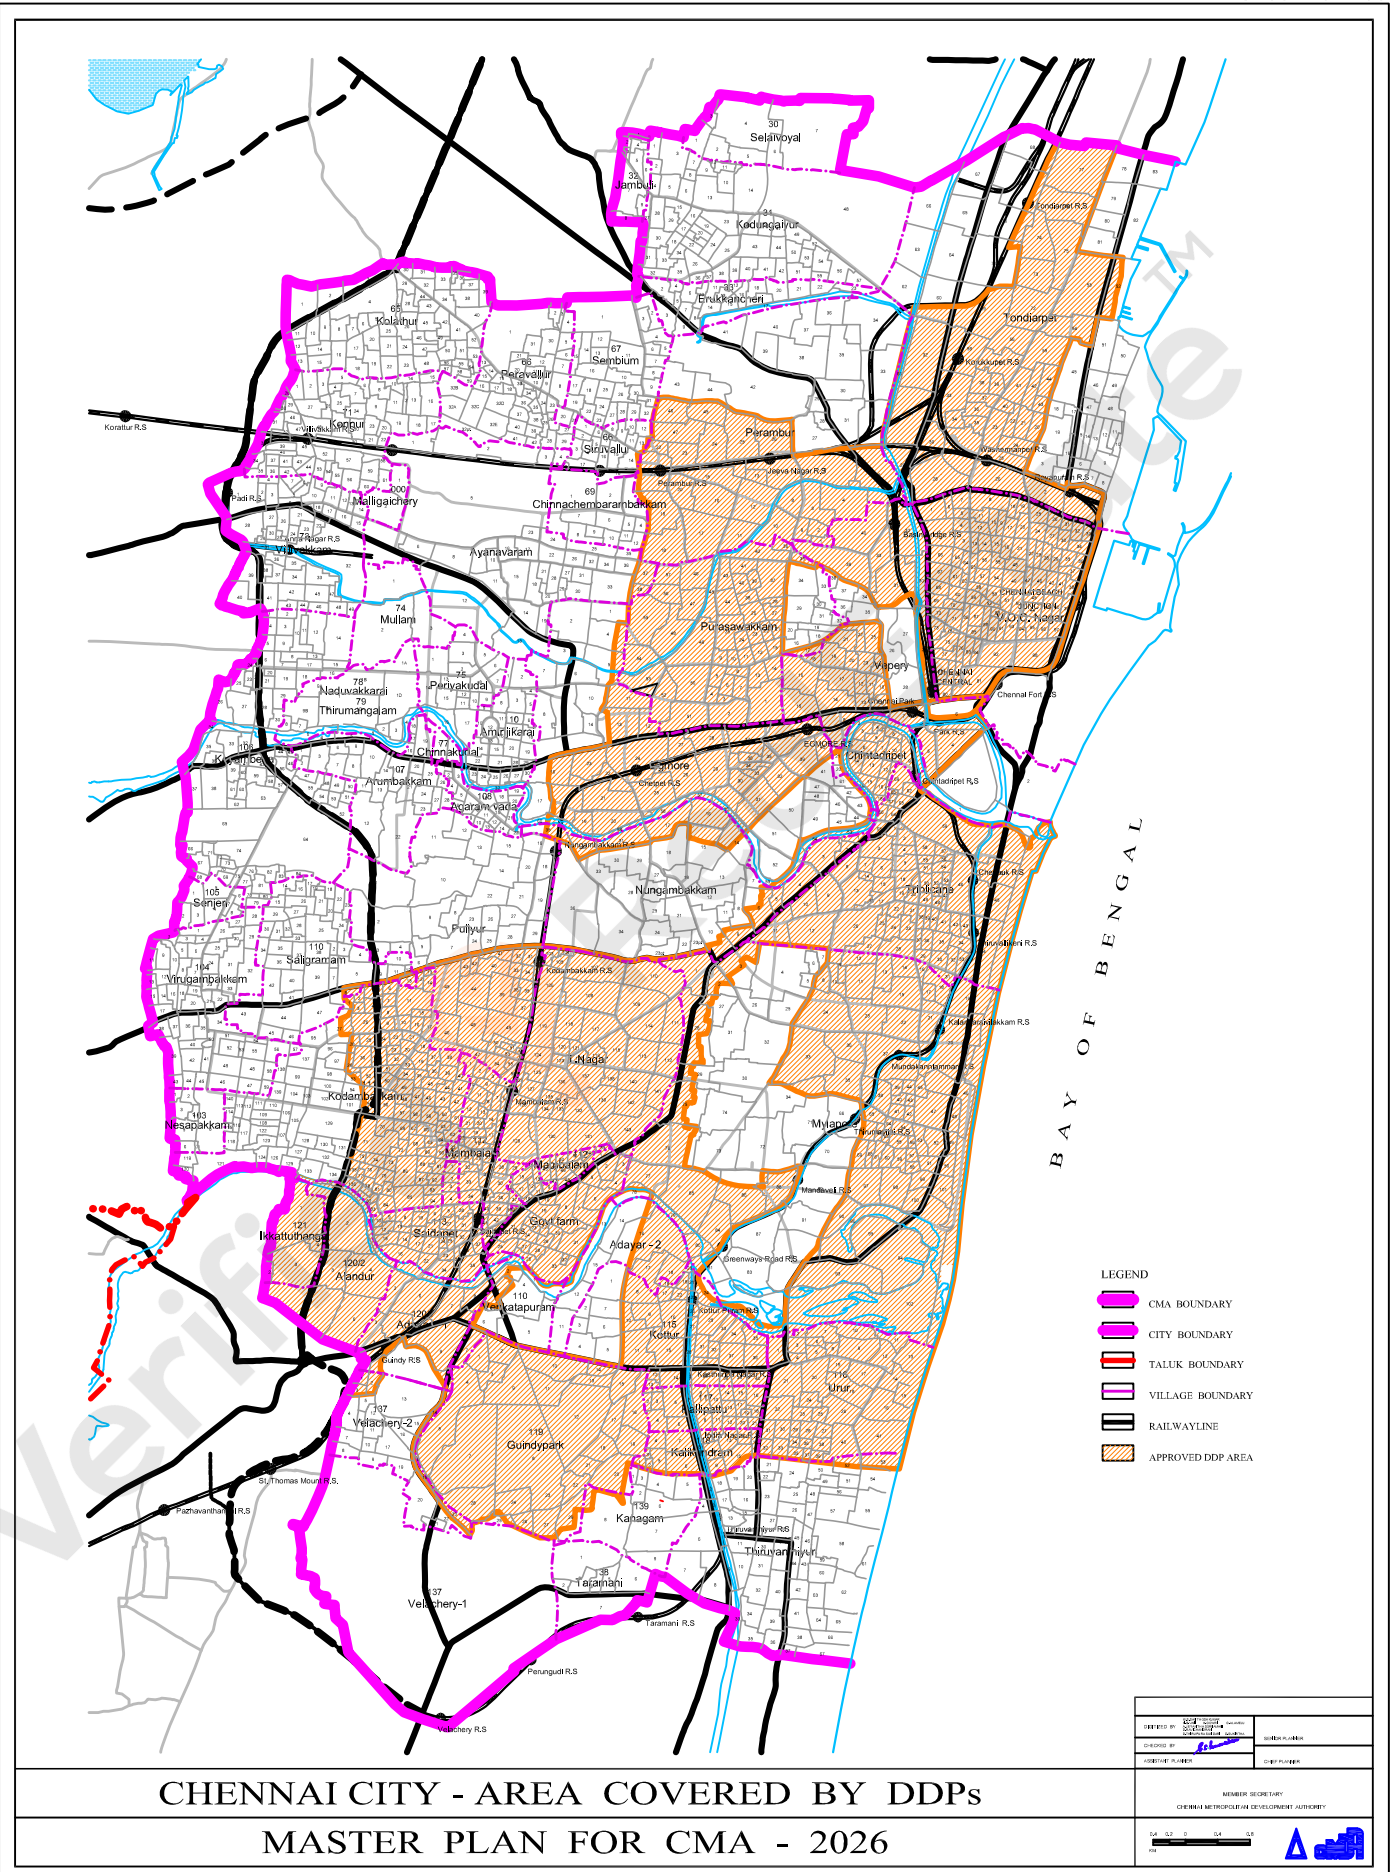



CHENNAI MOFUSSIL BUS TERMINAL AT KOYAMBEDU



National Highway Bypass



KOYAMBEDU WHOLESALE MARKET COMPLEX FLOWER MARKET



KOYAMBEDU WHOLESALE MARKET COMPLEX FRUIT & VEGETABLE MARKET