PLAN SHOWING THE PROPOSED CONSTRUCTION OF A RCC ROOF COMMERCIAL BUILDING IN S. F. NO: 411 / 9, NEW S. F. NO: 411 / 9A1A, PATTA NO: 11318, PATTA SUB - DIVISION S. F. NO: 411 / 170A1, 411 / 171B, AT SHOLINGHUR ROAD, ANANTHALAI VILLAGE, WALAJA TALUK, RANIPET DISTRICT.

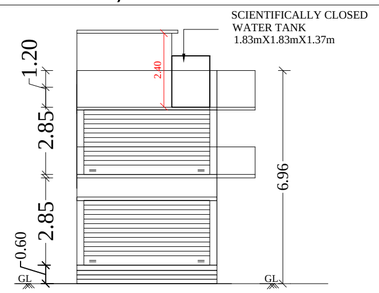

FRONT ELEVATION

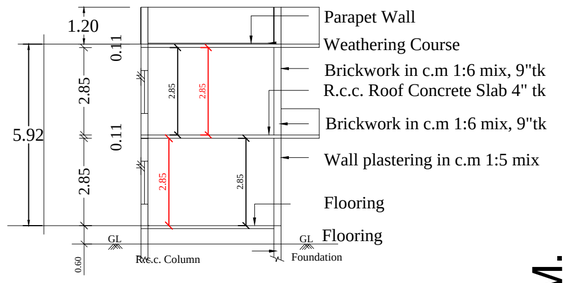

SECTION ON "AA"

PLAN - SEPTIC TANK & SOAK PIT

SOLAR ENERGY

SEPTIC TANK & SOAK PIT

RAIN WATER HARVESTING UNIT

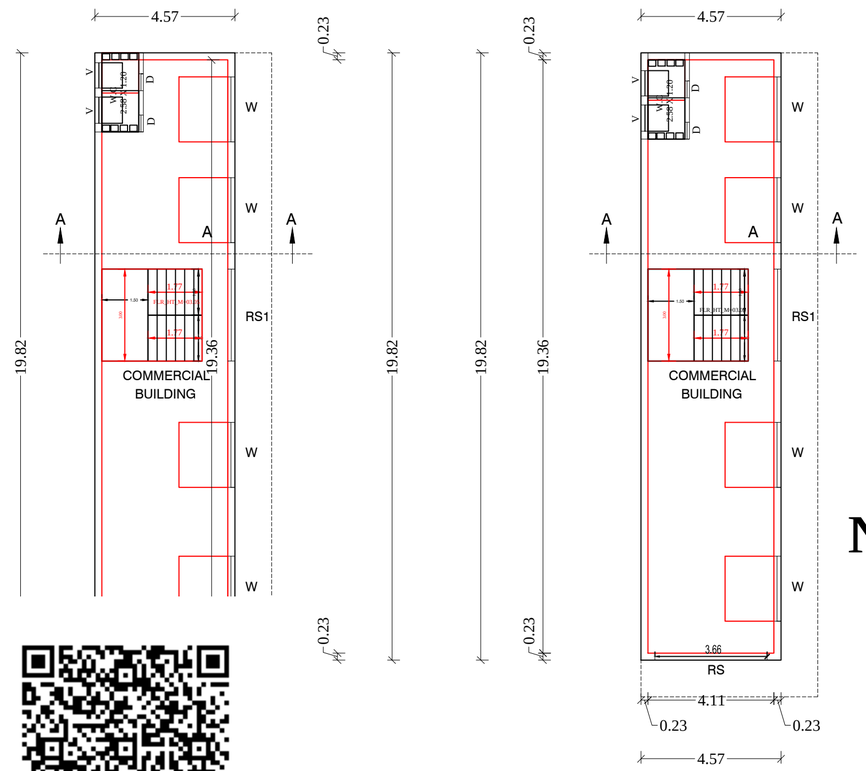

PLAN

PROPOSED FIRST FLOOR PLAN

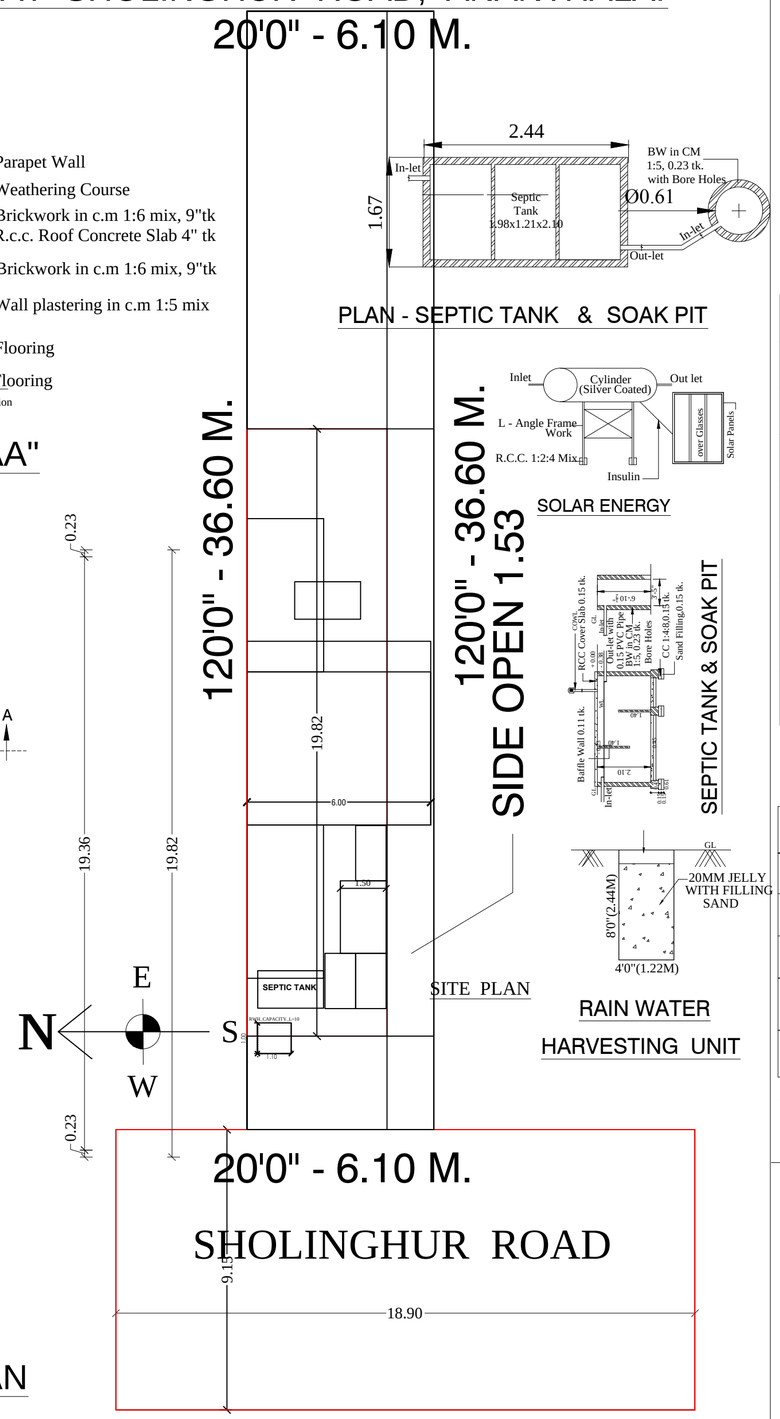

SITE PLAN

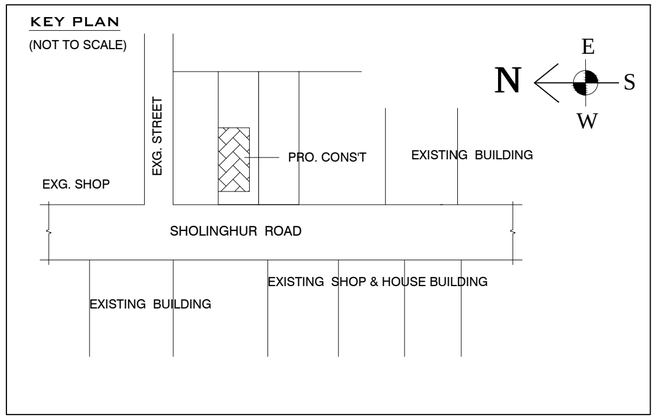

AREA DETAILS

DESCRIPTION	SQ FT	SQ M
TOTAL AREA OF THE DOCUMENT	2400.00	222.96
TOTAL AREA OF THE SITE	2400.00	222.96
TOTAL AREA OF THE FMB	2400.35	223.00
SUPER IMPOSED AREA	2396.58	222.65
PROPOSED GROUND FLOOR AREA	975.00	90.58
PROPOSED FIRST FLOOR AREA	975.00	90.58
OPEN SPACE AREA	1425.00	132.38
TOTAL FSI AREA	1950.00	181.16

JOINERY DETAILS

DESCRIPTION OF THE WORK		FEET/ METER	
RS	SHUTTER	12'-0" X10'-0"	3.66 X 3.05
RS1	SHUTTER	10'-0" X10'-0"	3.05 X 3.05
D	DOOR	2'-6" X 7'-0"	1.22 X 2.10
W	WINDOW	5'-3" X 7'-0"	1.60 X 2.13
V	VENTILATOR	2'-0" X 1-6"	0.60 X 0.45

OWNER'S NAME: THIRU. K. NAGAPPAN S/O THIRU. KANNIYAPPAN.

(K. NAGAPPAN)

OWNER'S SIGNATURE

Er. M. MADHAVAN, B.E., M.B.A.,
Consulting Civil Engineer
Licenced Building Surveyor,
Engineers - Grade - 1
Reg.No. 036/LS/2019/00005
#37/25, Bujannar Street,(Upstairs),
(Opp.) HDFC Bank, Walajapet - 632513.
Cell : 9443543036

Signature Not Verified
Signed by Village Panchayat President
Location:Ranipet
Date:2025.12.19 1[illegible]:02:47