




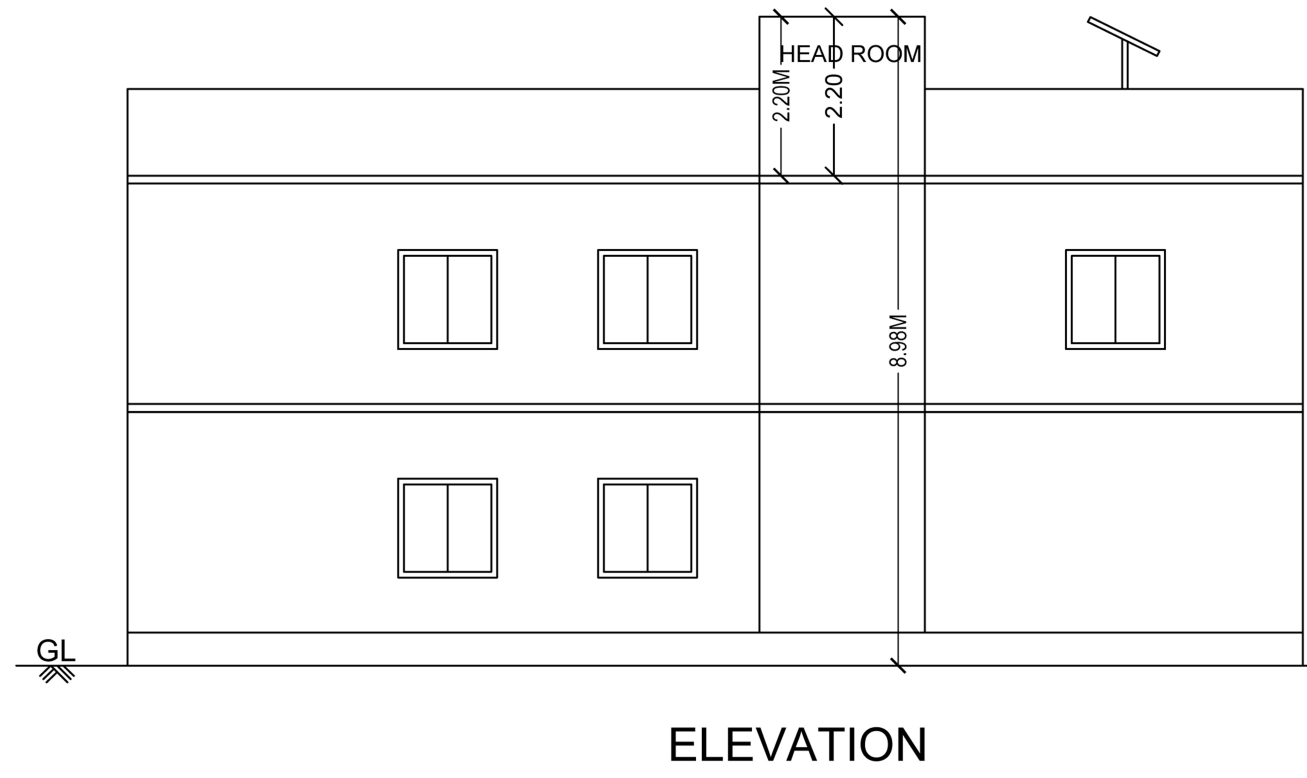


ELEVATION

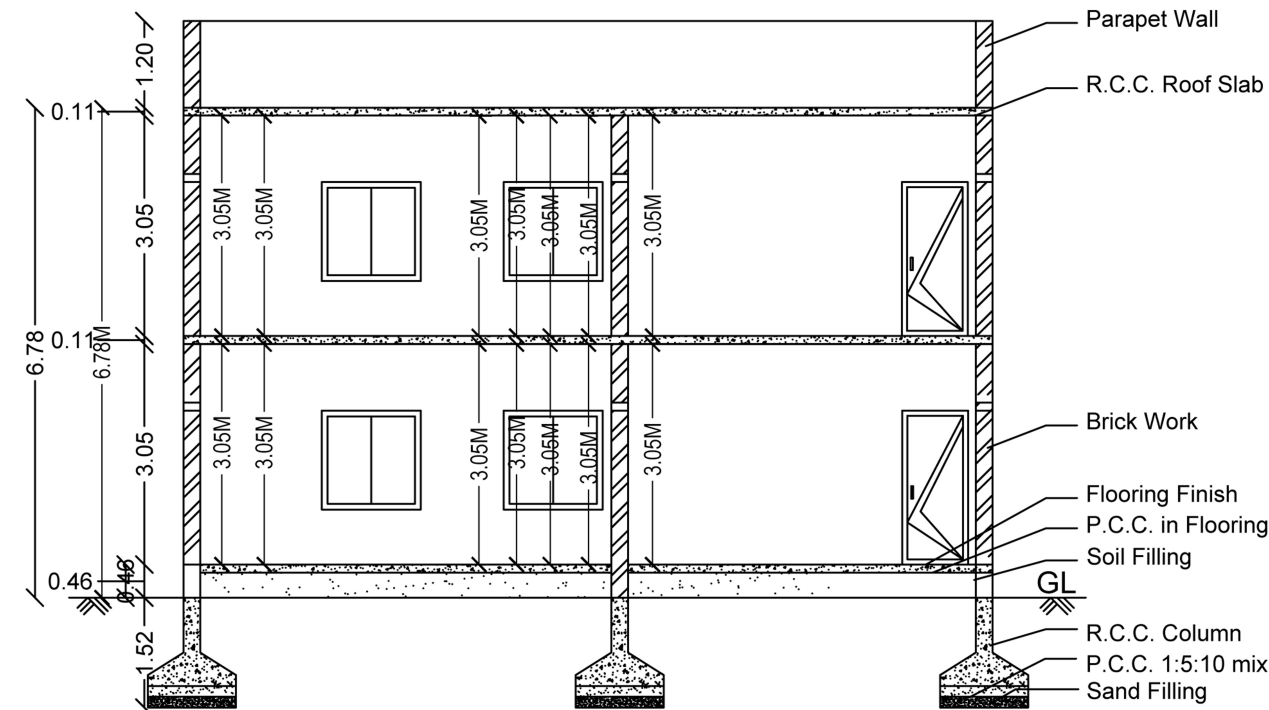

Section on 'AA'

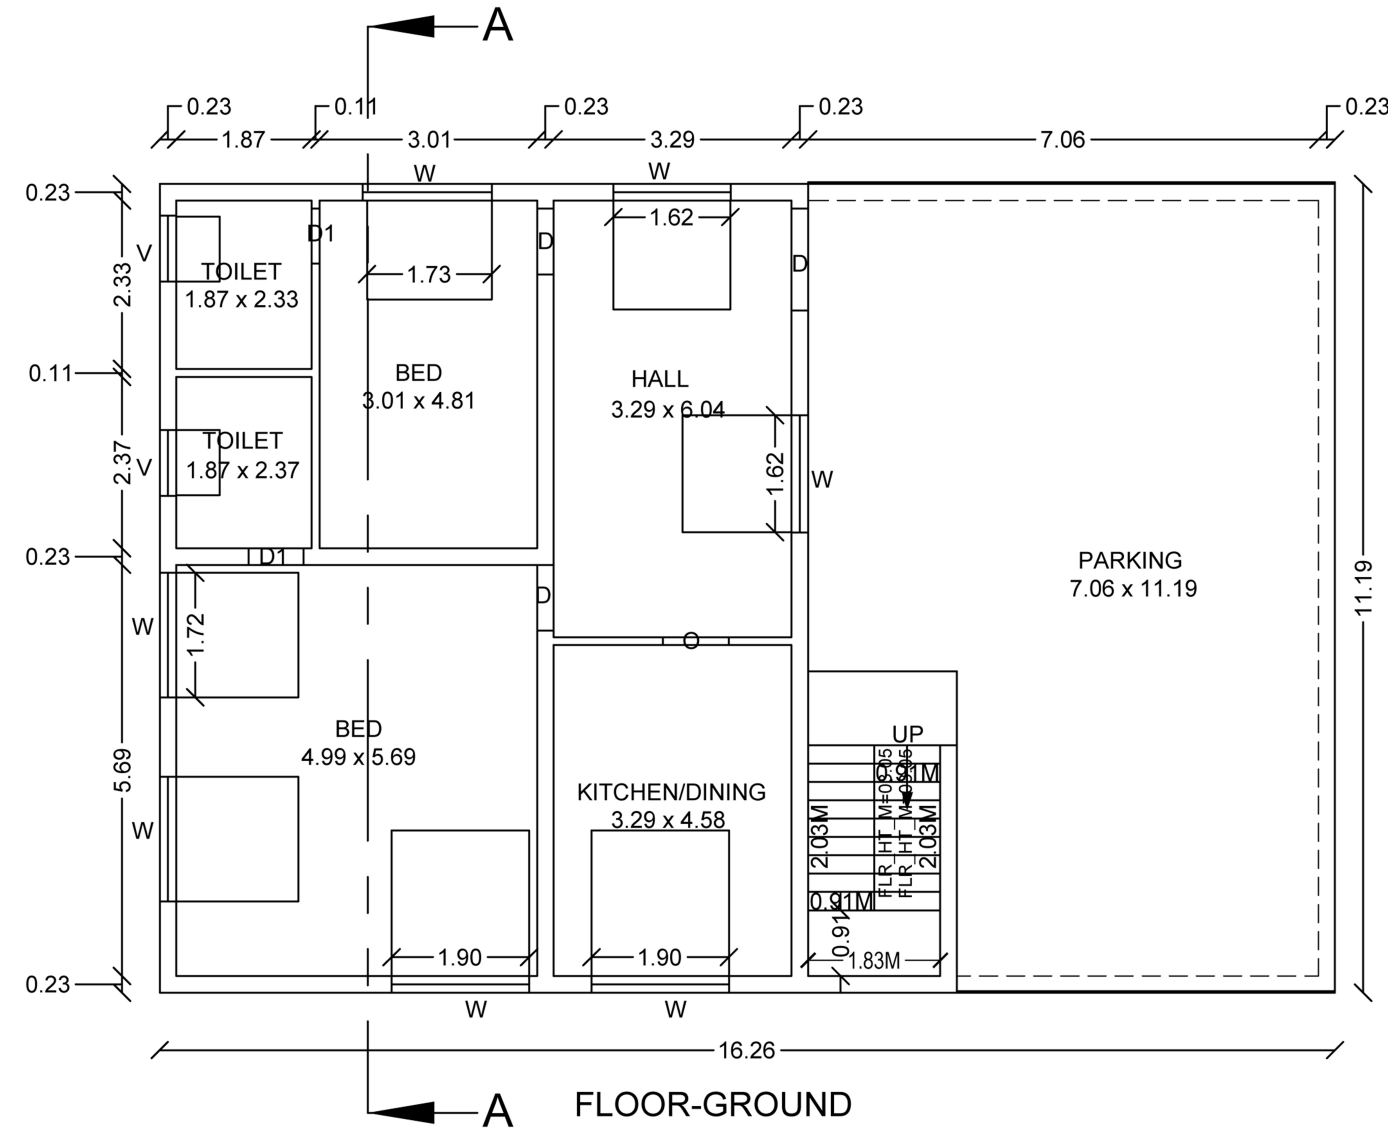

FLOOR-GROUND

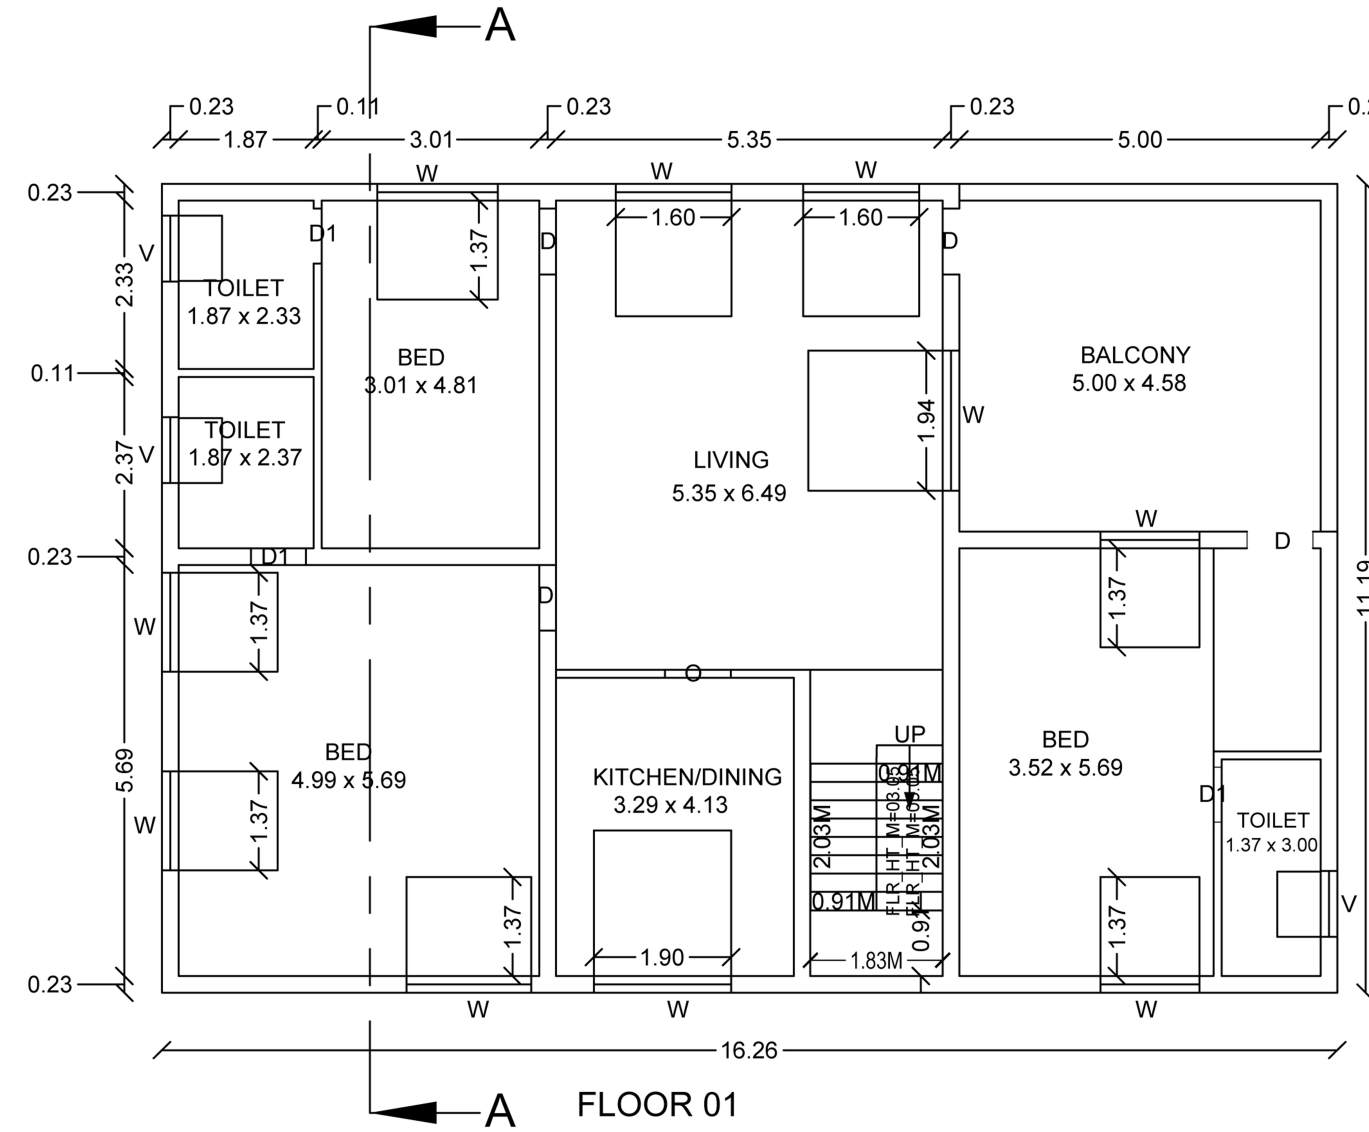


FLOOR 01

PLAN SHOWING THE PROPOSED CONSTRUCTION OF R.C.C. TERRACED ROOF GROUND & FIRST FLOOR
RESIDENTIAL BUILDING, IN PLOT NO:22 & 23, PATTa NO:1145, S.F.NO - 5/9A2 & 5/10A1B AT ANNAI NAGAR,
SARKAR KOLLAPATTY VILLAGE & PANCHAYAT, SALEM UNION IN SALEMTALUK & DISTRICT.
(APPROVAL PLOT NO-5 DATE - 03/06/2009).

NAME OF THE APPLICANT :- Mrs.S.KASTHURI, W/o Mr.C.NATARAJAN.

JOINERY DETAILS :-

S.NO	DESCRIPTION	SIZE IN M
1.	DOOR - D	1.00 X 2.13
2.	DOOR - D1	0.76 X 2.13
3.	WINDOW - W	1.37 X 1.37
4.	VENTILATOR - V	0.91 X 0.61
5.	OPEN - O	1.00 X 2.13


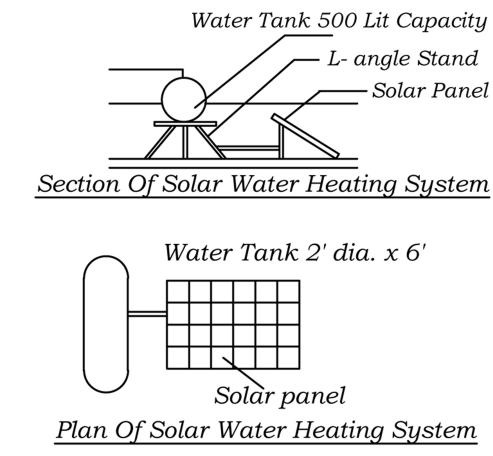


AREA DETAILS :-

1.	AREA OF THE SITE		
		10.00 S.FT	250.83 S.M
2.		8.50 S.FT	181.95 S.M
3.		8.50 S.FT	181.95 S.M
4.		17.00 S.FT	363.90 S.M
5.		1.50 S.FT	68.88 S.M

APPLI

et. Kasthuri
Mrs.S.KASTHURI

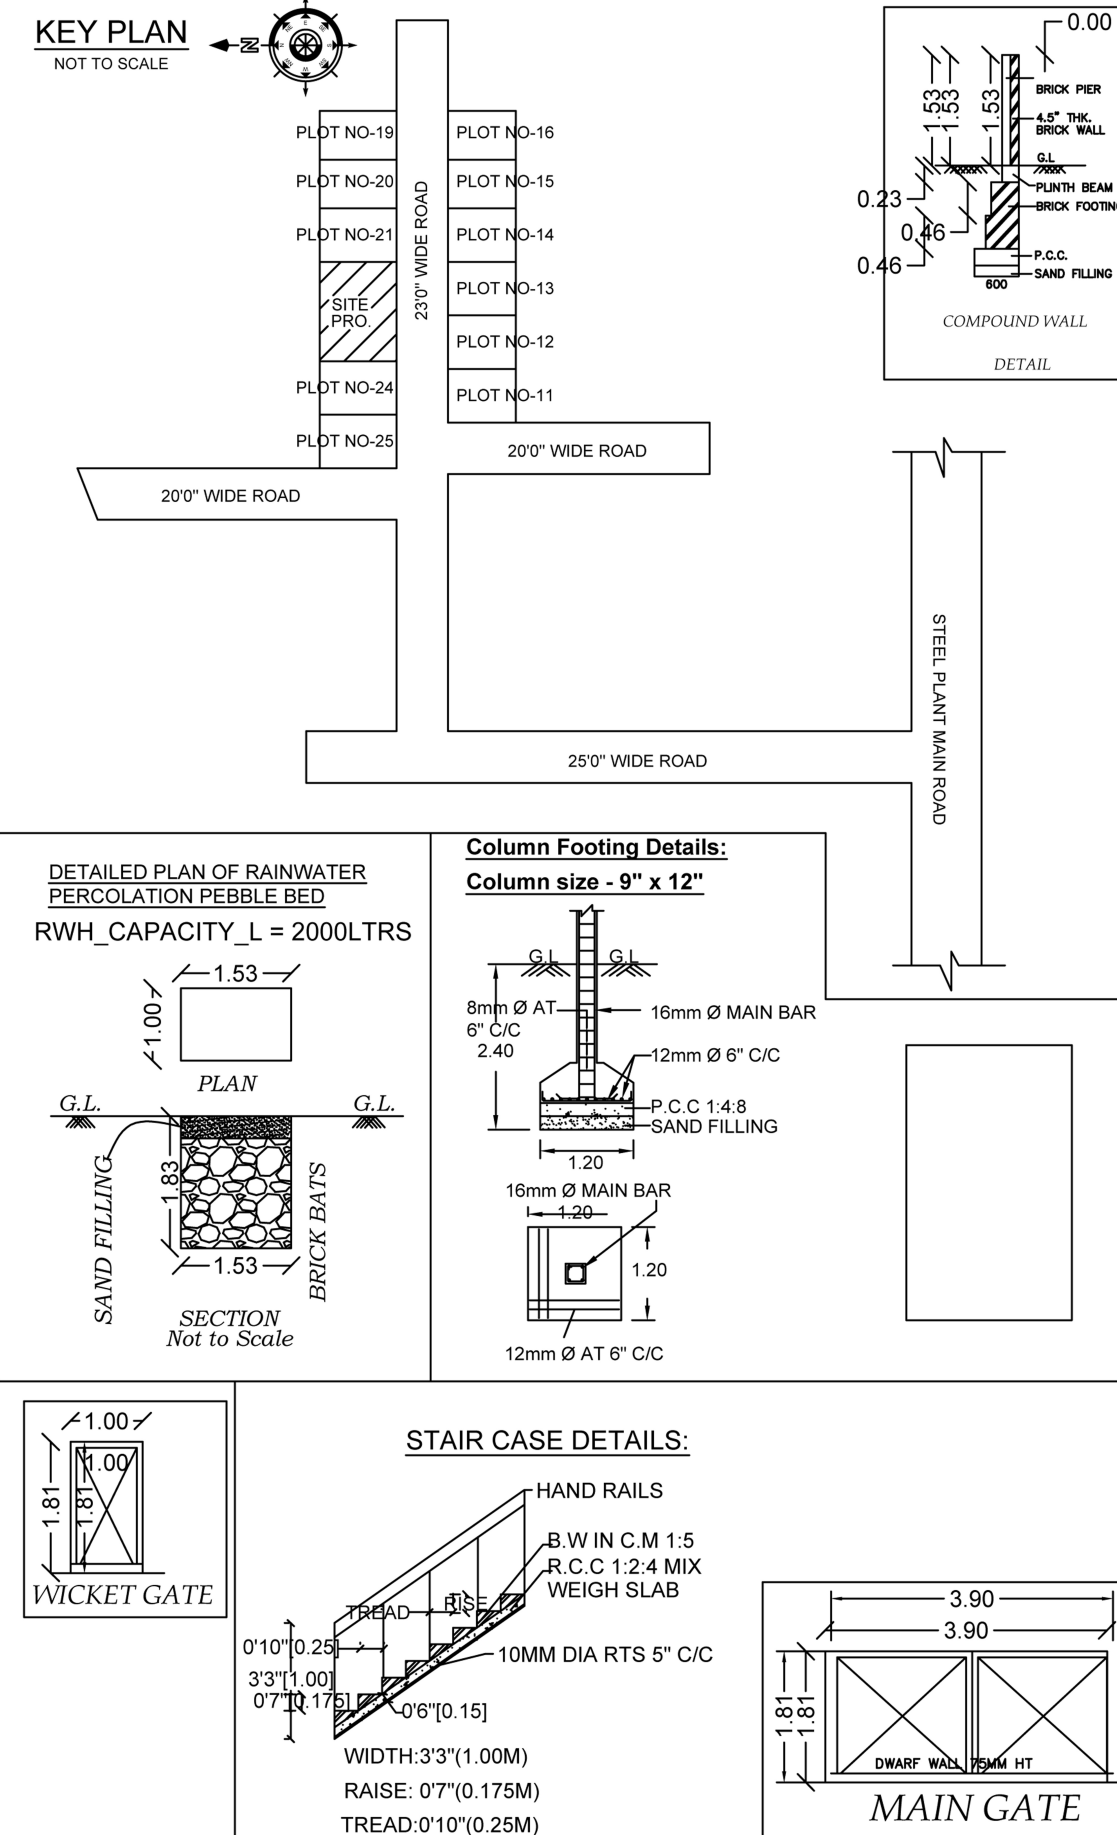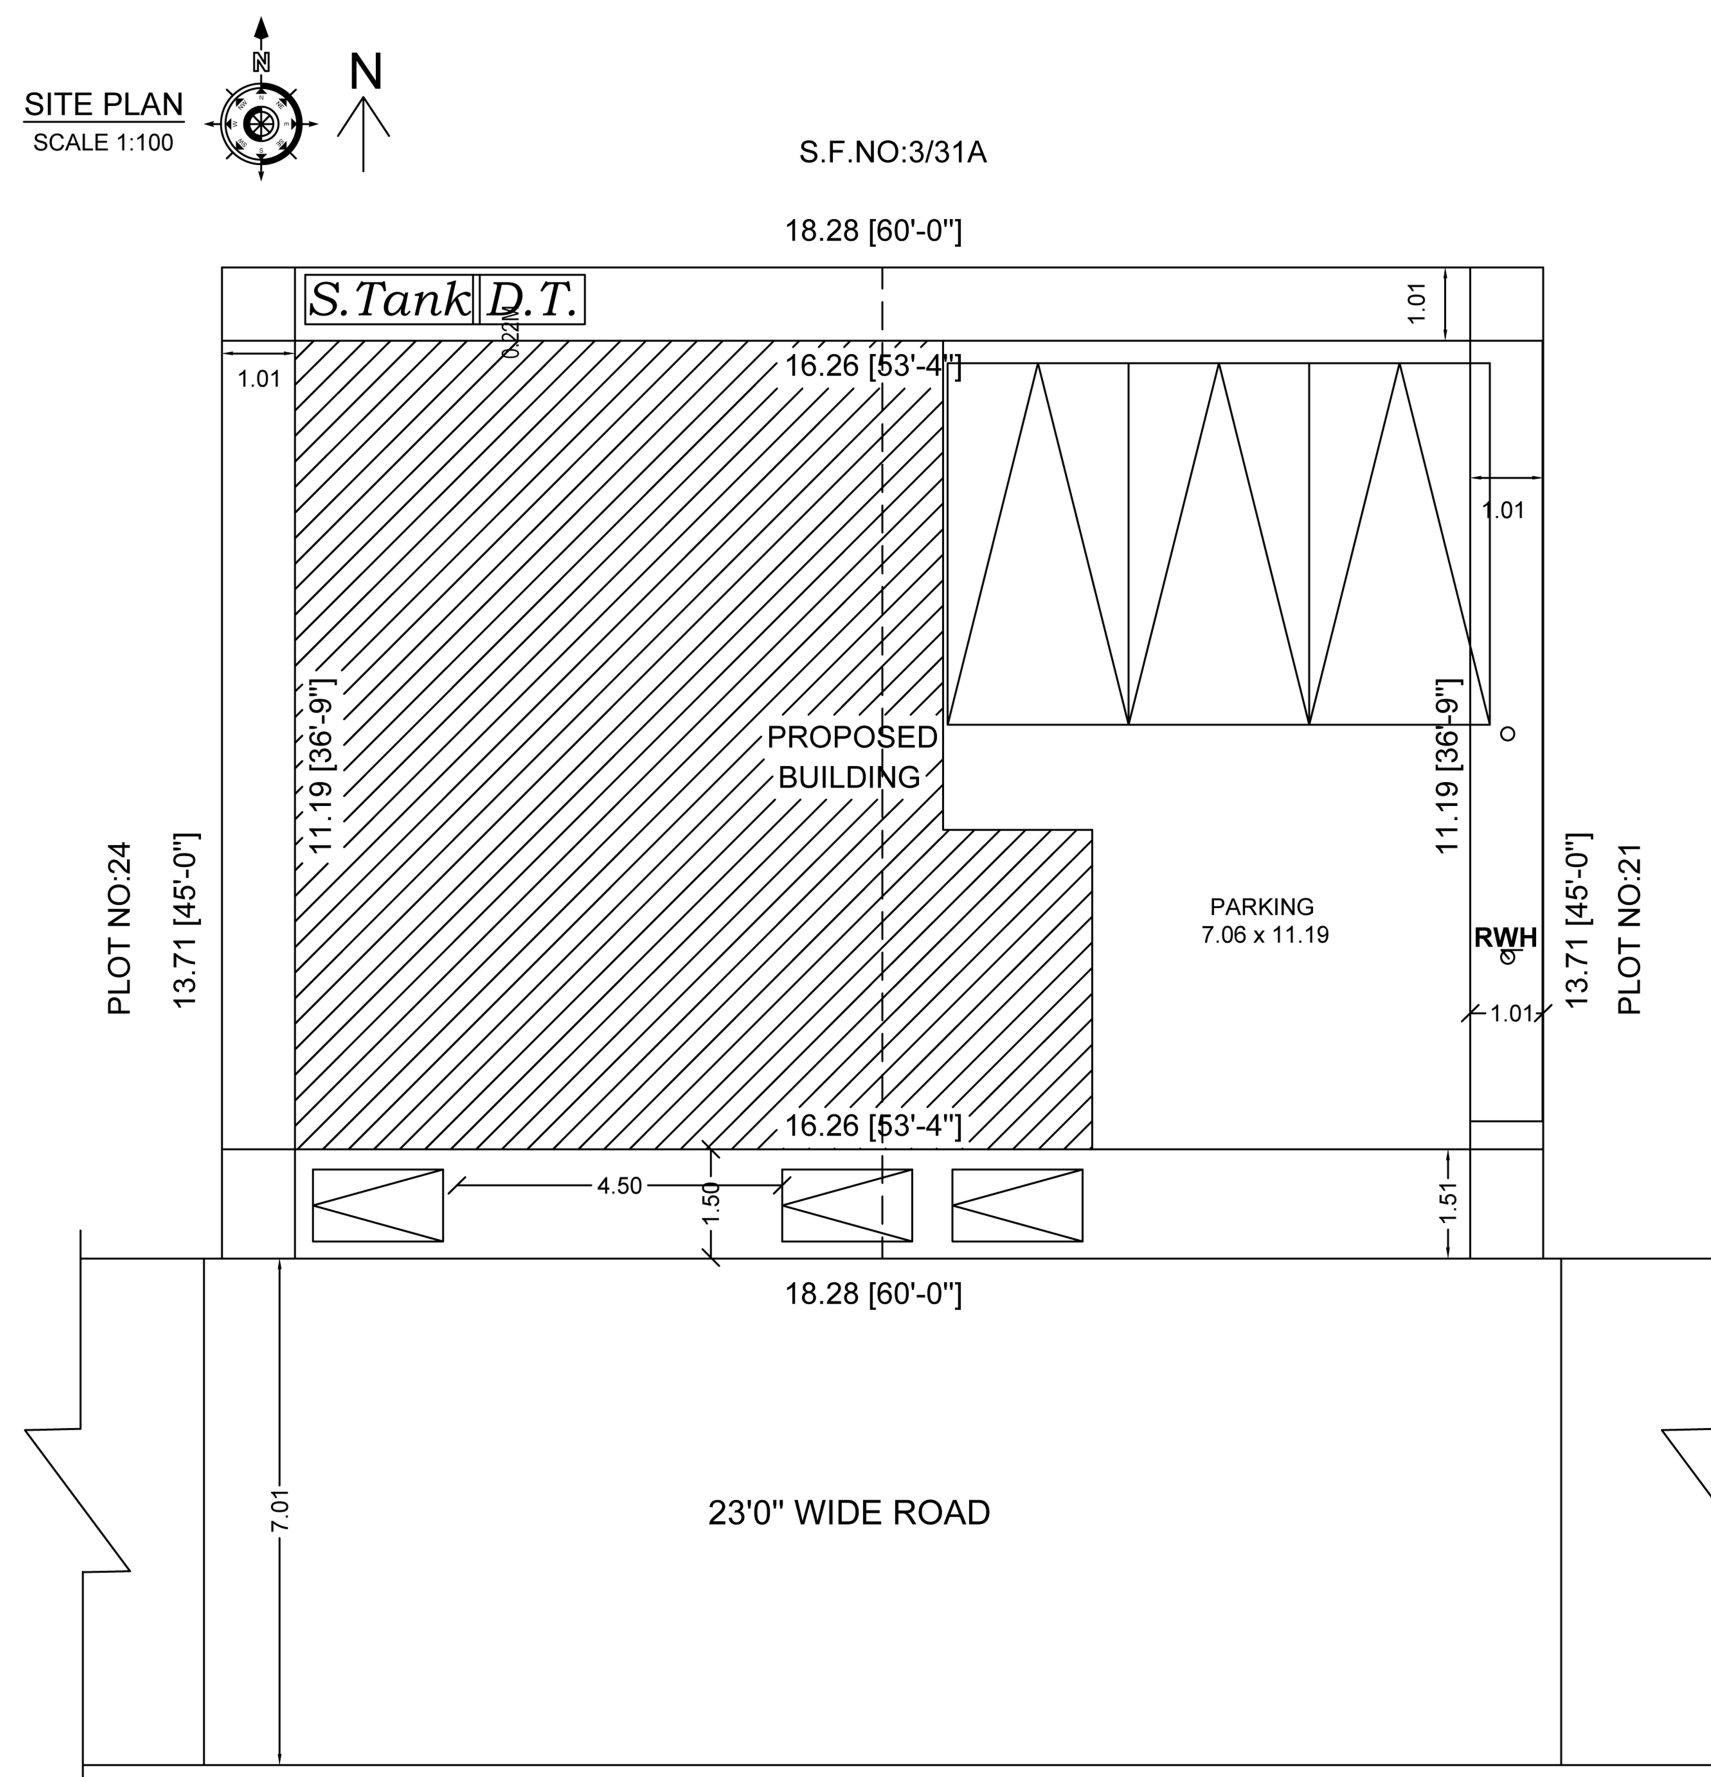

ENGINEER:

Ar. Arun Kumar
Er.A.ARUN KUMAR,BE.,A.M.I.E.,
Chartered Civil Engineer
Licenced Building Surveyor
5A, Madathu Kadu,
Kannankurichi SALEM-636 008.