

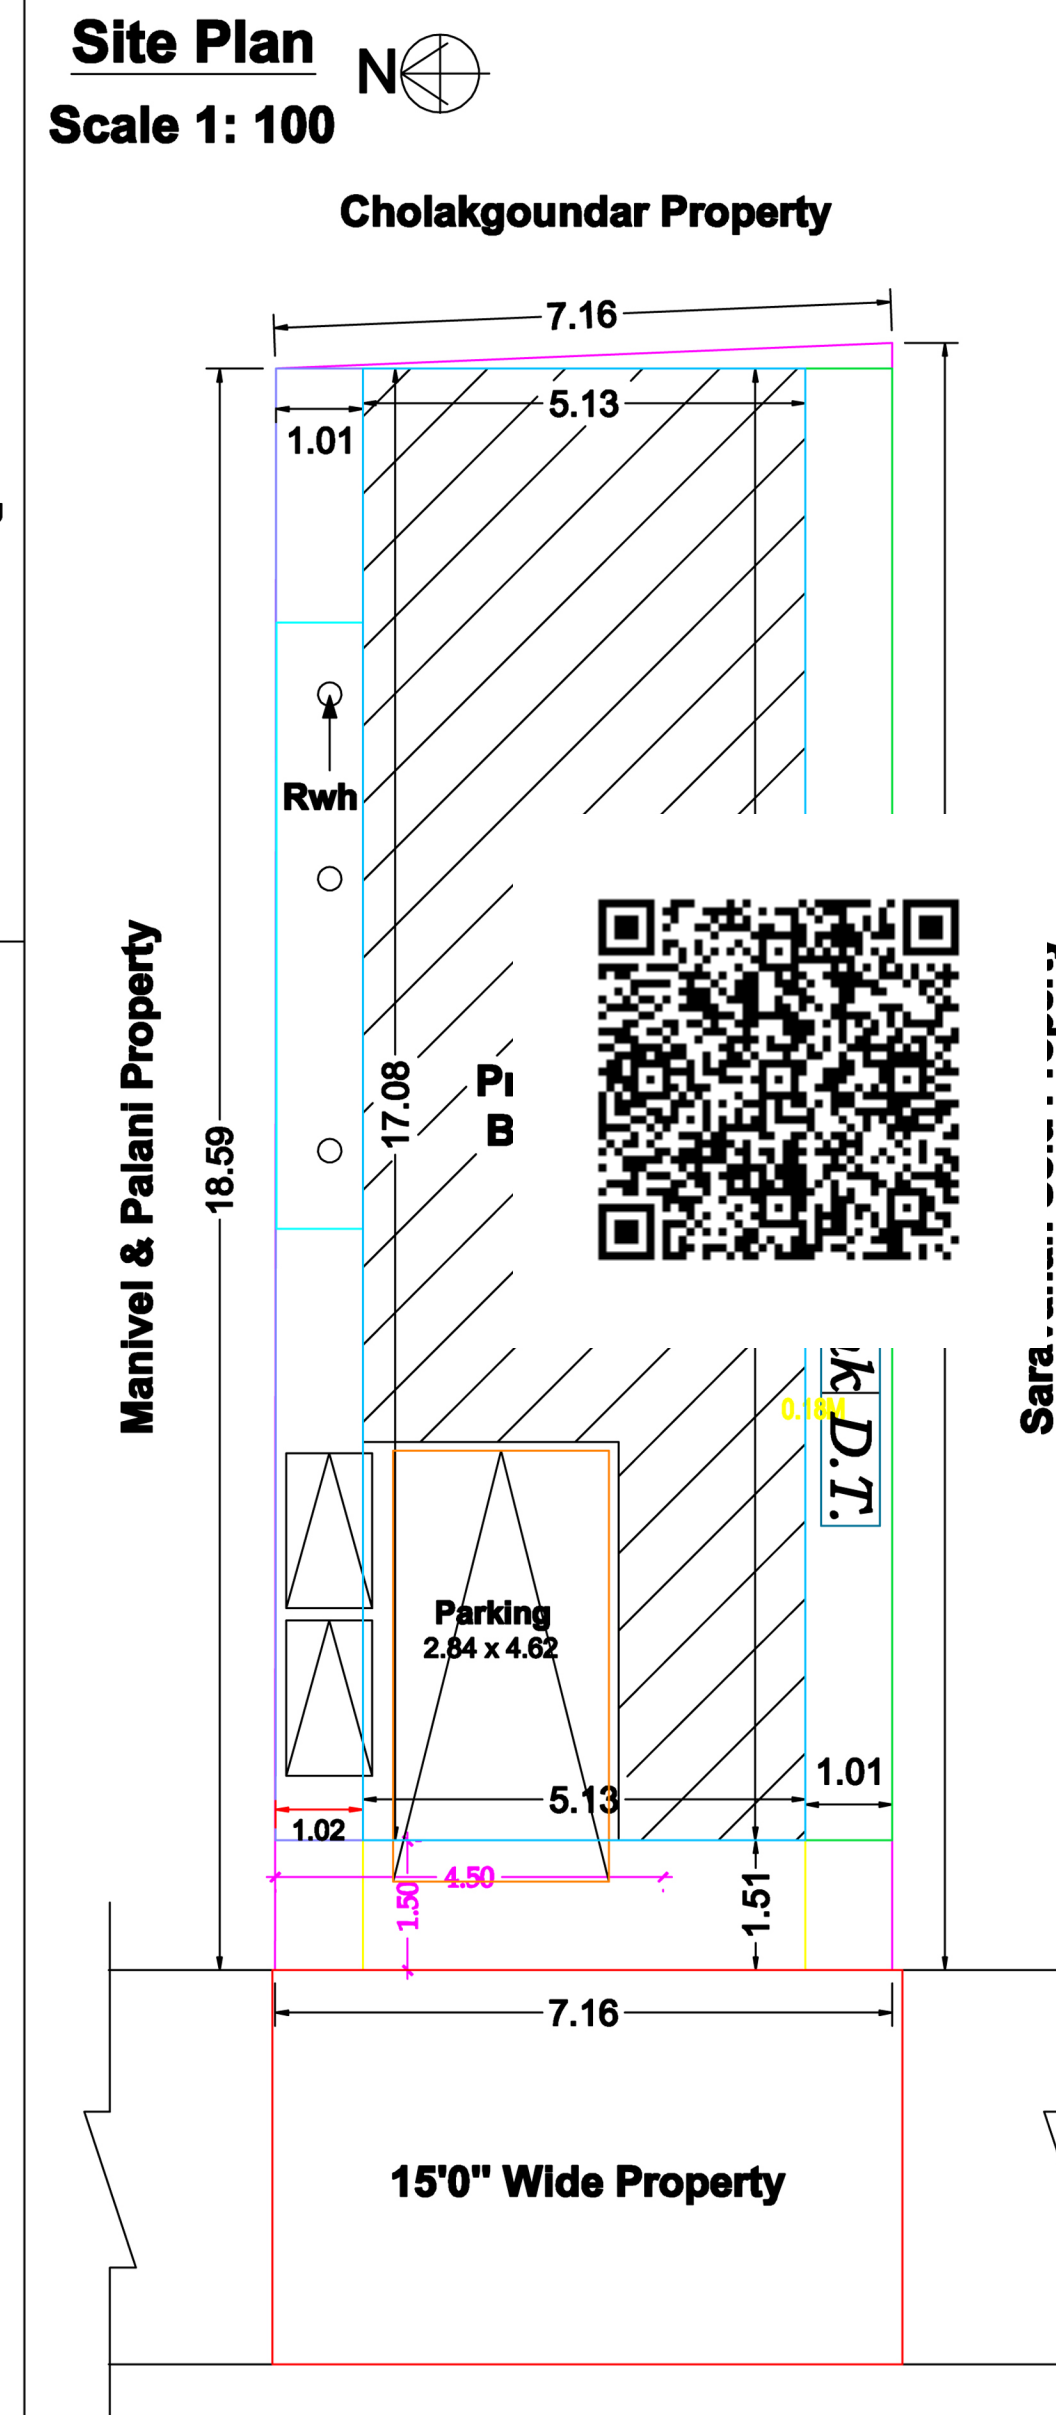
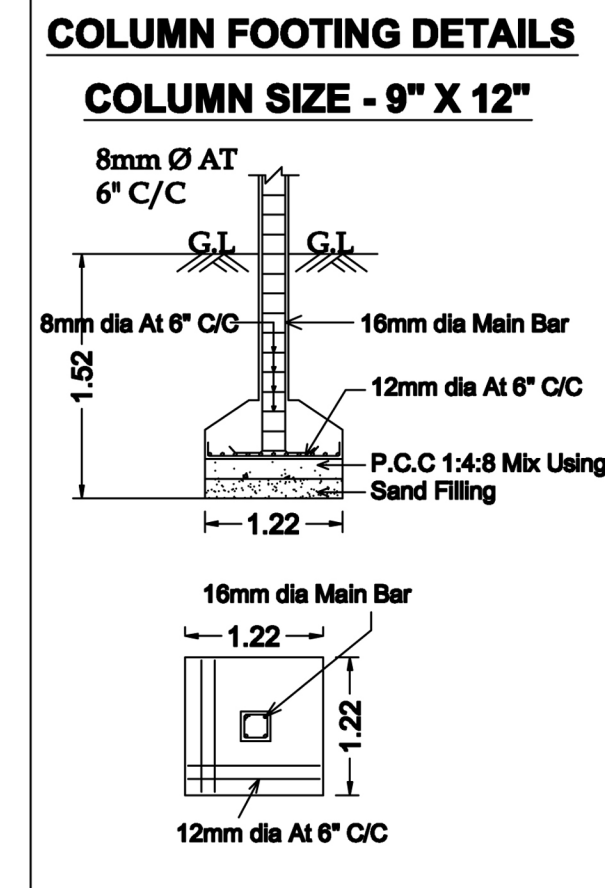
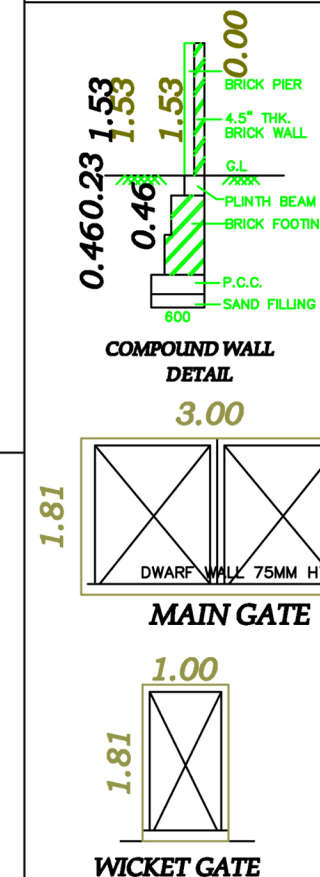


Applicant : Ms. R.Vasunthara Devi D/o.Mr.R.Ranganathan

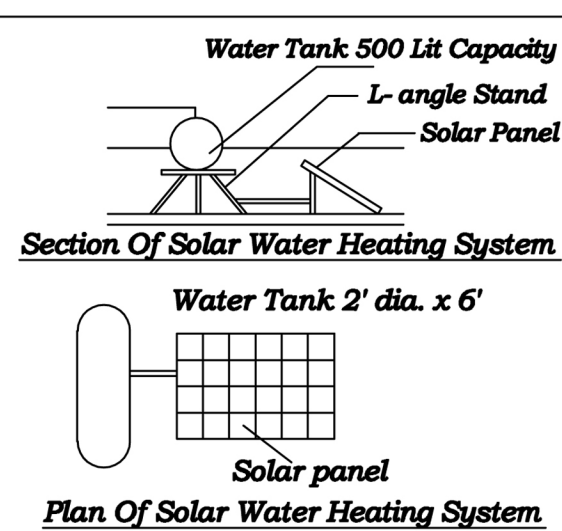

Ms. R.Vasunthara Devi

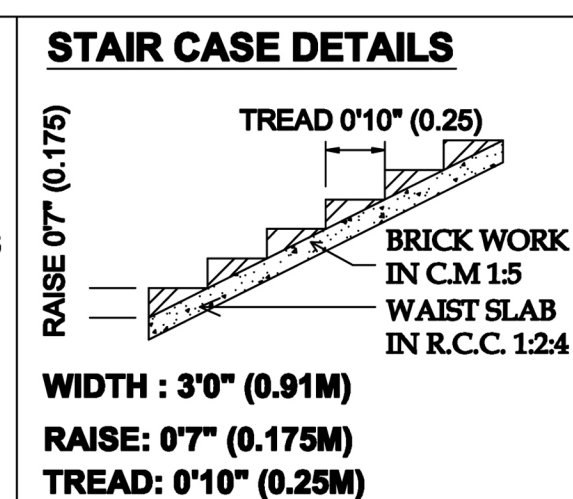

Joinary Details:

Door	3'3" x 7'0"	1.00 x 2.13
Door-1	2'6" x 7'0"	0.76 x 2.13
Window	4'0" x 4'6"	1.22 x 1.37
Ventilatore	3'0" x 2'0"	0.91 x 0.61

Area Details:

Area of the site	:	1445.00	134.24
Area of the G.F	:	943.78	87.68
Area of the F.F	:	943.78	87.68
Total Area	:	1887.56	175.36
Stair Head Room	:	119.48	11.10
Area of the open	:	501.22	46.56

Engineer:

**Er.S.NAGARAJAN M.E., (Stru) ,M.Sc(RV),M.B.A.,FIV.,
CHARTERED ENGINEER, STRUCTURAL ENGINEER
REGISTERED VALUER OF INCOME TAX
REGISTERED ENGINEER GRADE-I (RE-I)
SLPA REG.NO:19/RE-I
45/H. GURUKKAL COLONY, CHINNATHIRUPATHI,
SALEM-636008
CELL:-94433 57773, 7868057773,
OFFICE NO : 9715150077.**