
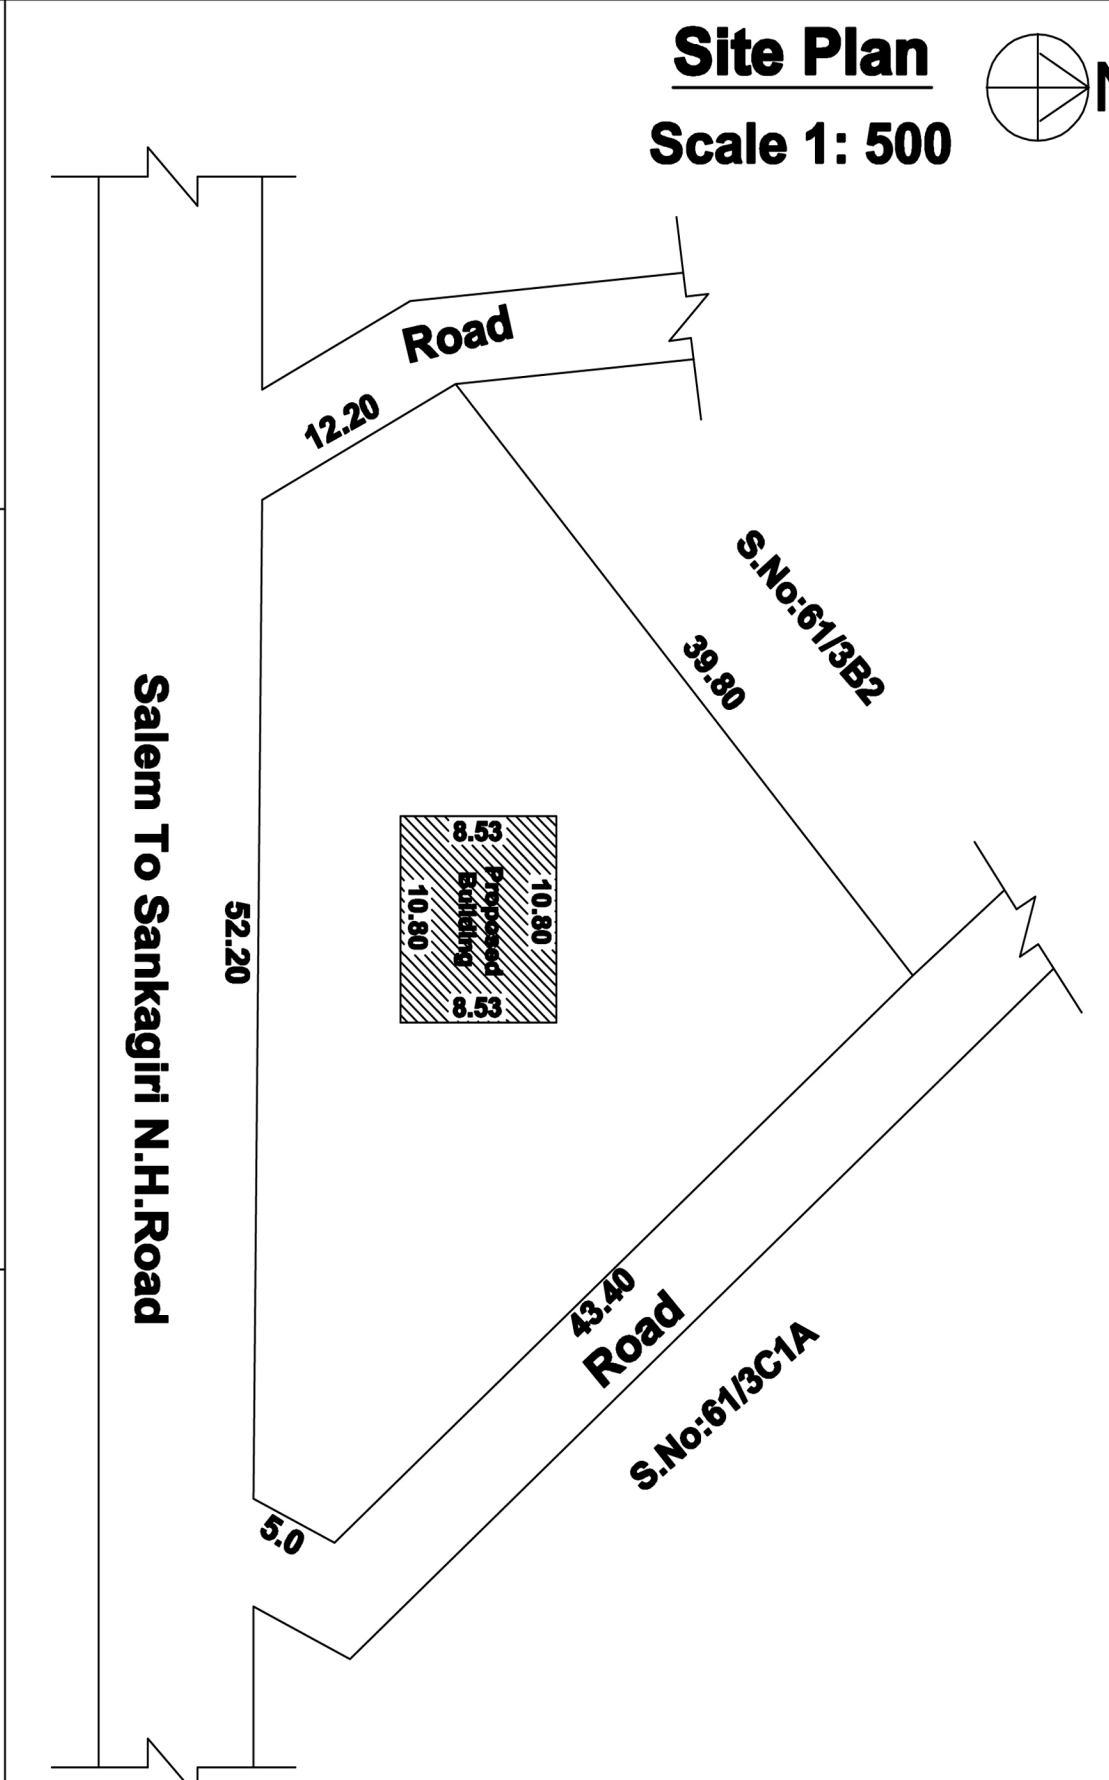


Applicant :Mr.M.Kandasamy S/O Mr.Marimuthu

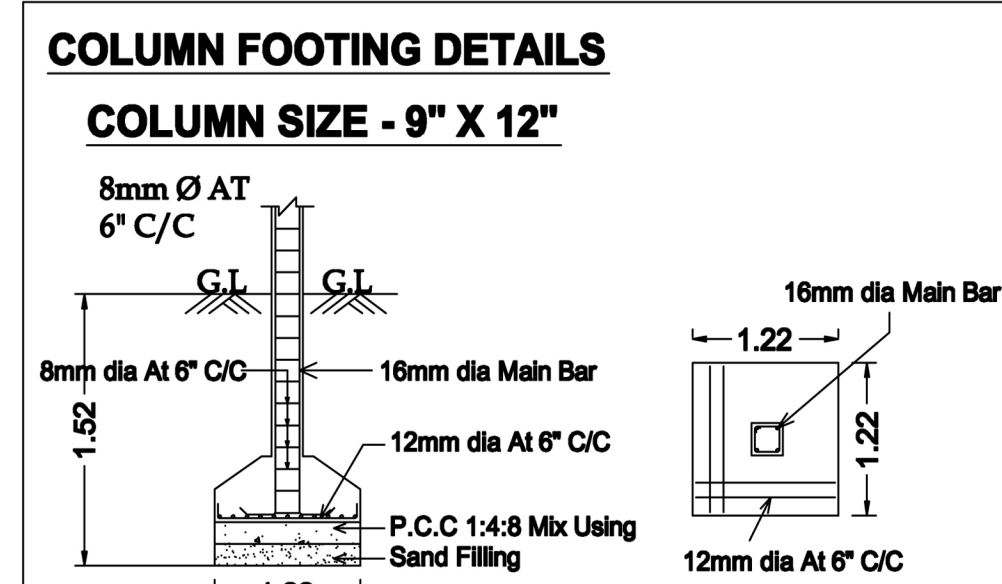


PLAN INFO
AS_AT_SITE=1278.53
FMB_OR_PLR=1278.53
AS_PER_DOCUMENT=1466.97
PREMIUM_FSL_REQUIRED=NO
IS_APPROVED_LAYOUT=NO
REGULARISATION_NO=YES
PLOT_NO=NO
DOOR_NO=NO
SURVEY_NO=61/3C1B
PATTA_NO=596
TALUK=SALEM
OSR_APPLICABLE=NO
IS_SWIMMING_POOL_EXISTS=NO
DISTRICT=SALEM
SINGLE_FAMILY_BLDG=NO
CRZ=NO
SECURITY_ZONE=NO
ACCESS_WIDTH_M=9.14
WHETHER_GOVT_OR_AIDED_SCHOOL=NO
PLOT_AREA_M2=1466.97
AVG_PLOT_DEPTH=46.00
AVG_PLOT_WIDTH=30.30
AREA_TYPE=OTHERS
ROAD_WIDTH=6.00
ROAD_LENGTH=6.00
LAND_USE_ZONE=COMMERCIAL
RWH_DECLARED=YES
EXISTING_FLOOR_AREA_TO_BE_DEMOLISHED_M2=NO
SURRENDER_ROAD_WIDTH_AREA_M2=561.56
BLOCK_1_B-SHOP_MEMBER_COUNT=3
BUILDING_NEAR_TO_RIVER=NO
BUILDING_NEAR_MONUMENT=NO
BUILDING_NEAR_GOVT_BLDG=NO
IF_HERITAGE_TOWN_LESS THAN 1KM_RADIUS=NO
NOC_FOR_CONSTRUCTION_NEAR_MONUMENT=NO
JURISDICTION_TYPE=CORPORATION

Applicant :


M. Kandasamy

Mr.M.Kandasamy

Engineer:

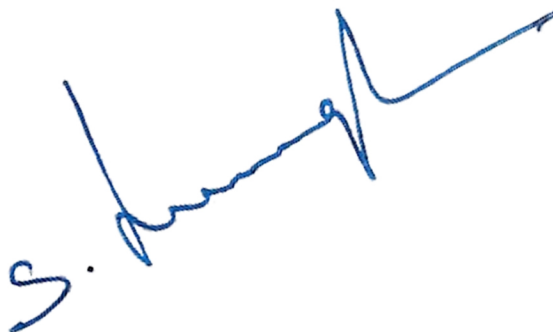

Er.S.NAGARAJAN M.E., (Stru).,M.Sc(RV).,M.B.A.,FIV.
CHARTERED ENGINEER, STRUCTURAL ENGINEER
REGISTERED VALUER OF INCOME TAX
REGISTERED ENGINEER GRADE-I (RE-I)
SLPA REG.NO:19/RE-I
45/1. GURUKKAL COLONY, CHINNATHIRUPATHI,
SALEM-636008
CELL:94433 57773, 7868057773,
OFFICE NO : 9715150077.

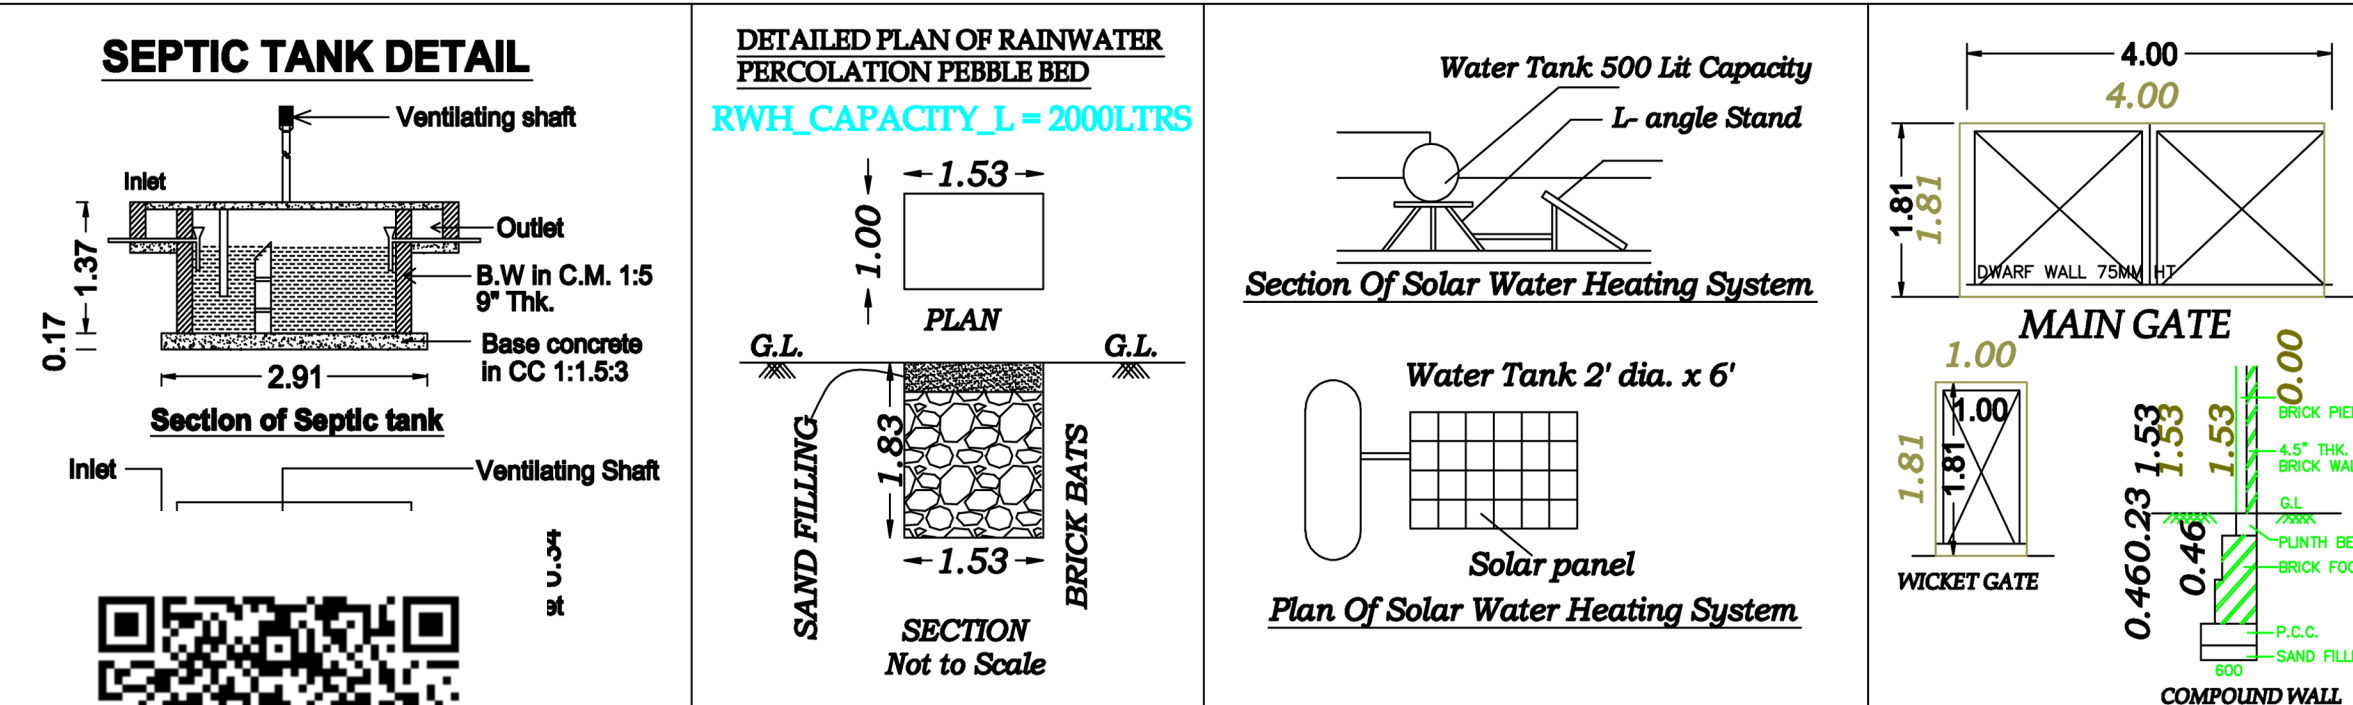

Joinary Details:			Area Details:		
Rolling Shutter	8'0" x 7'0"	1.52 x 2.13	Area of the site	: 15790.50	1466.97
Door-1	2'6" x 7'0"	0.76 x 2.13	(36.25 Cent)		
Window	4'6" x 4'6"	1.37 x 1.37	Area of the Stilt	: 991.57	92.12
Ventilatore	3'0" x 2'0"	0.91 x 0.61	Area of the G.F	: 991.57	92.12
			Total Area	: 1983.14	184.24
			Staircase		
			Head Room	: 218.18	20.27
			Area of the open	: 14798.93	1374.85

