

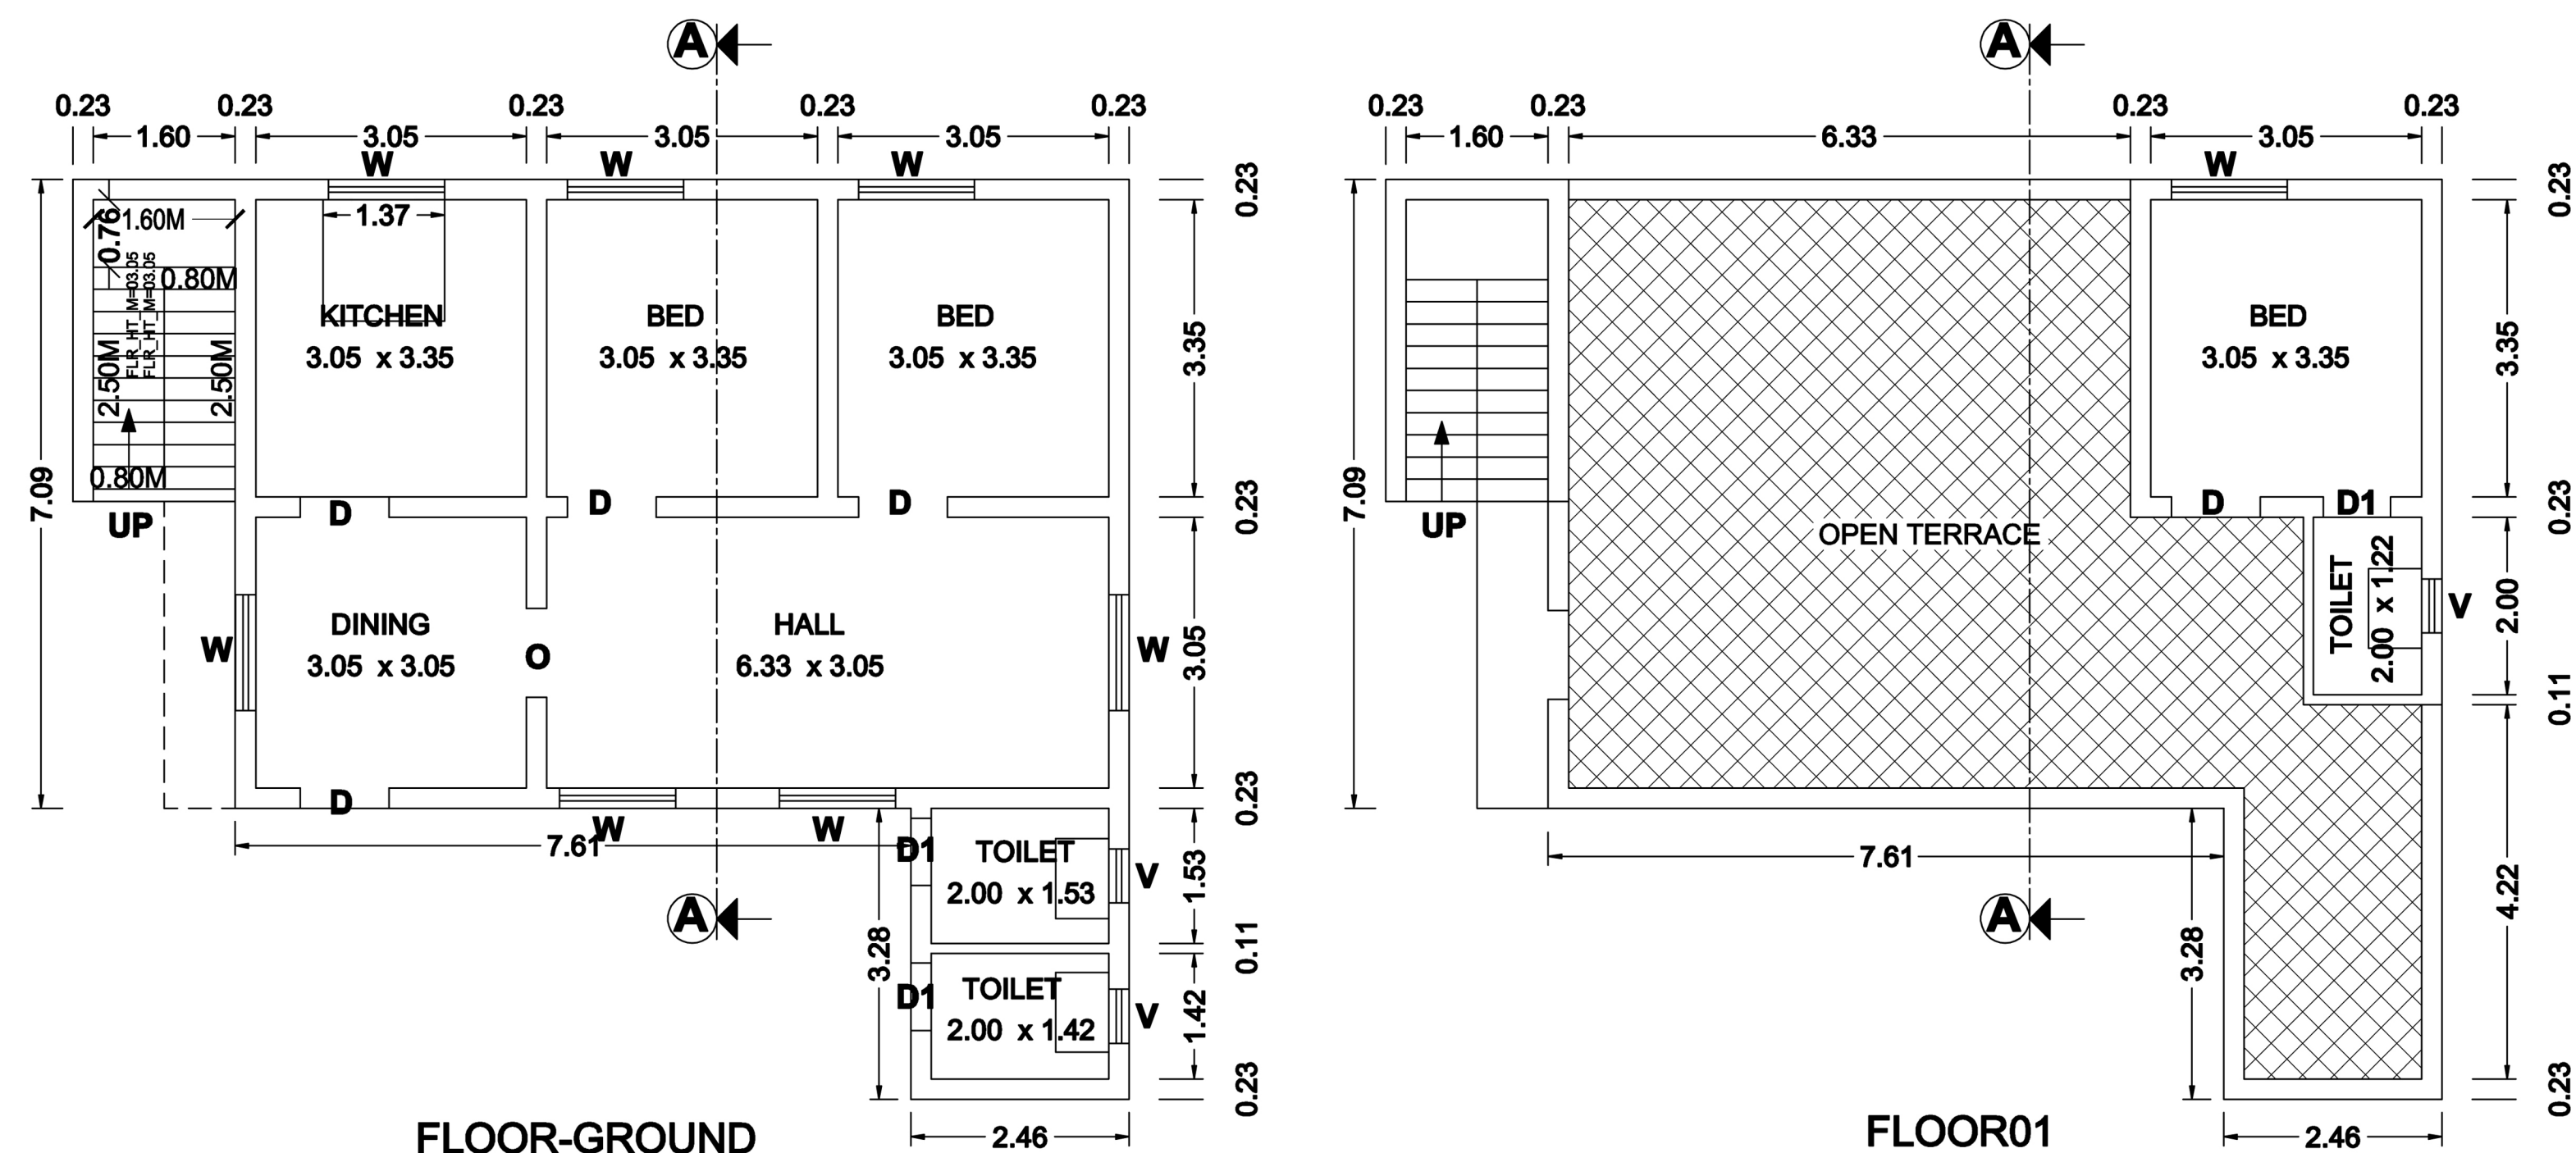


PLAN SHOWING THE PROPOSED CONSTRUCTION OF R.C.C. TERRACED ROOF GROUND & FIRST FLOOR RESIDENTIAL BUILDING, PATTA NO:2835,
S.F.NO -155/3A2 AT SEMMANDAPATTY VILLAGE & PANCHAYAT , KADAYAMPATTY TALUK, SALEM DISTRICT.


APPLICANT : Mr.K.MURUGESAN S/O (LATE). PERUMAL @ KASI

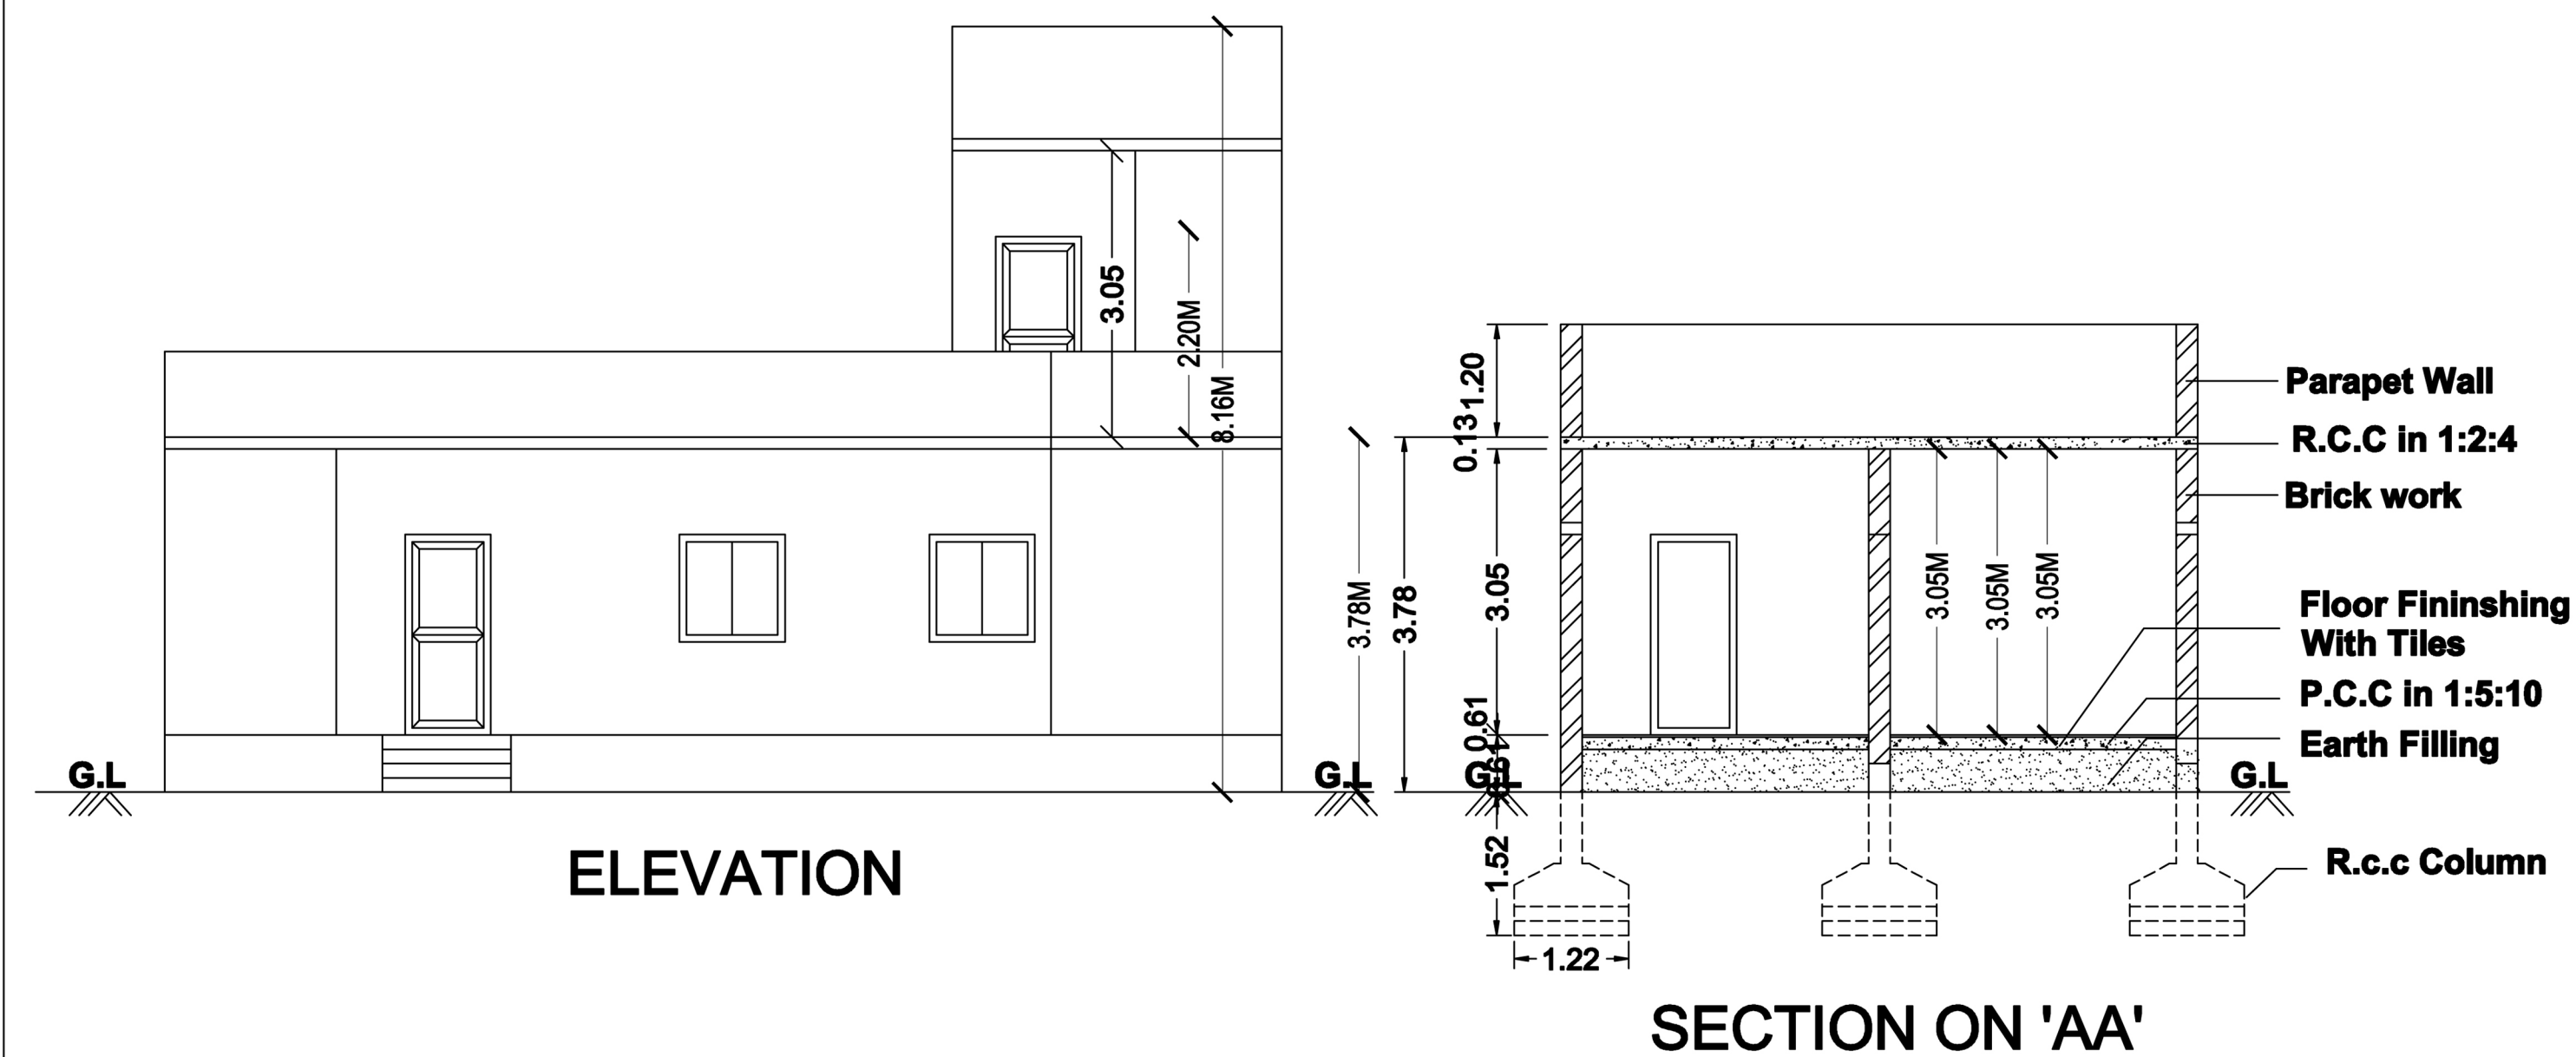


DETAILED PLAN OF RAINWATER PERCOLATION PEBBLE BED
RWH_CAPACITY_L = 2000LTRS

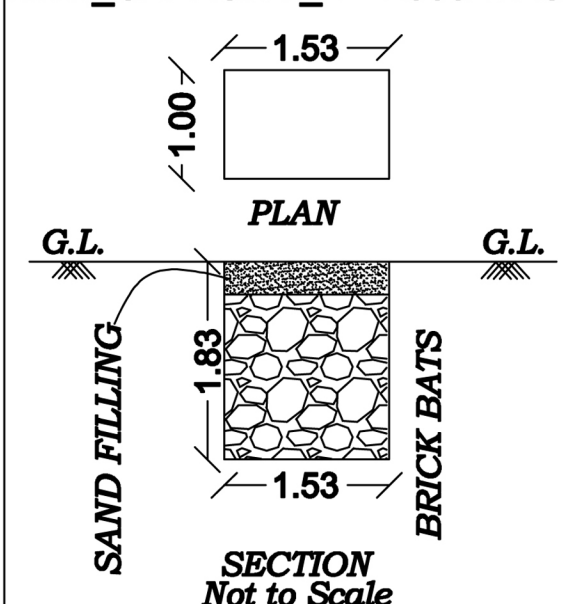


Column Footing Details:
Column size - 9" x 12"

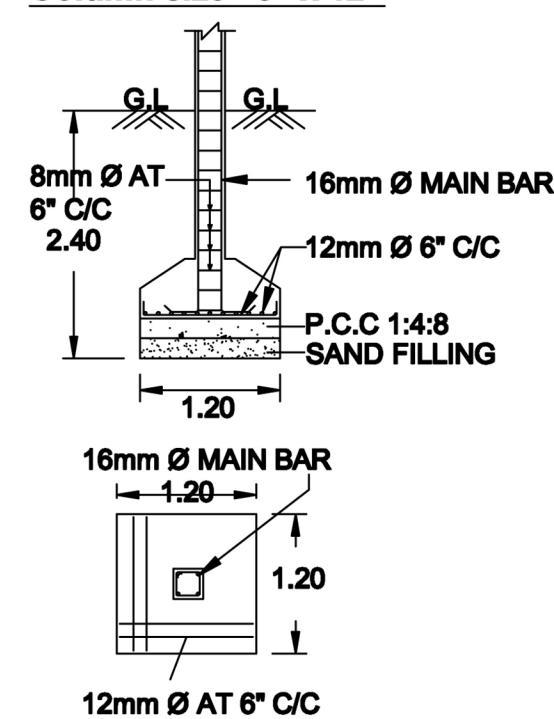

SEPTIC TANK:

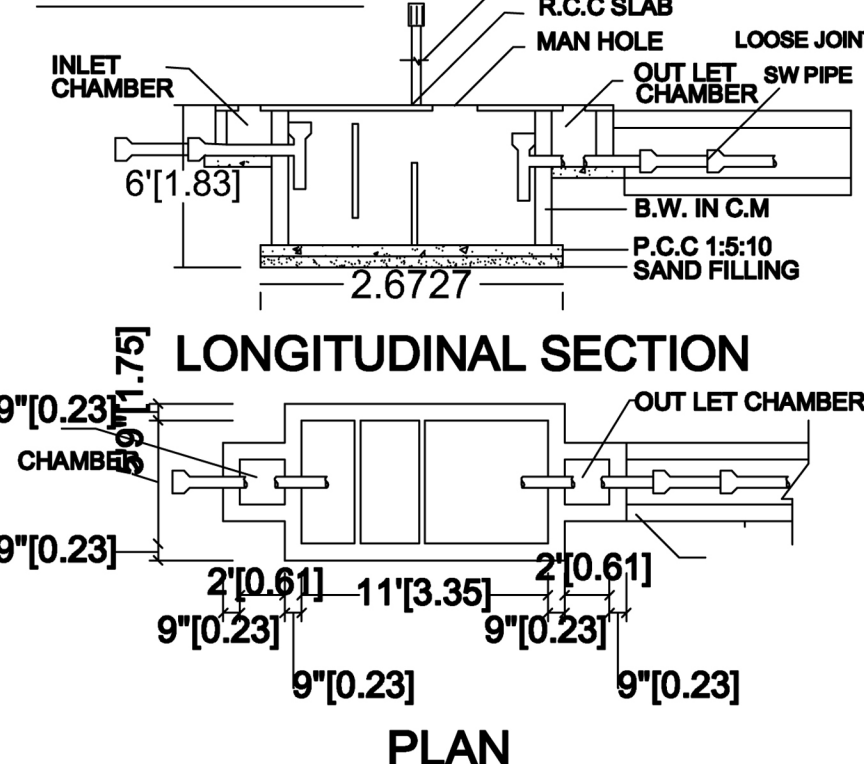


STAIR CASE DETAILS:

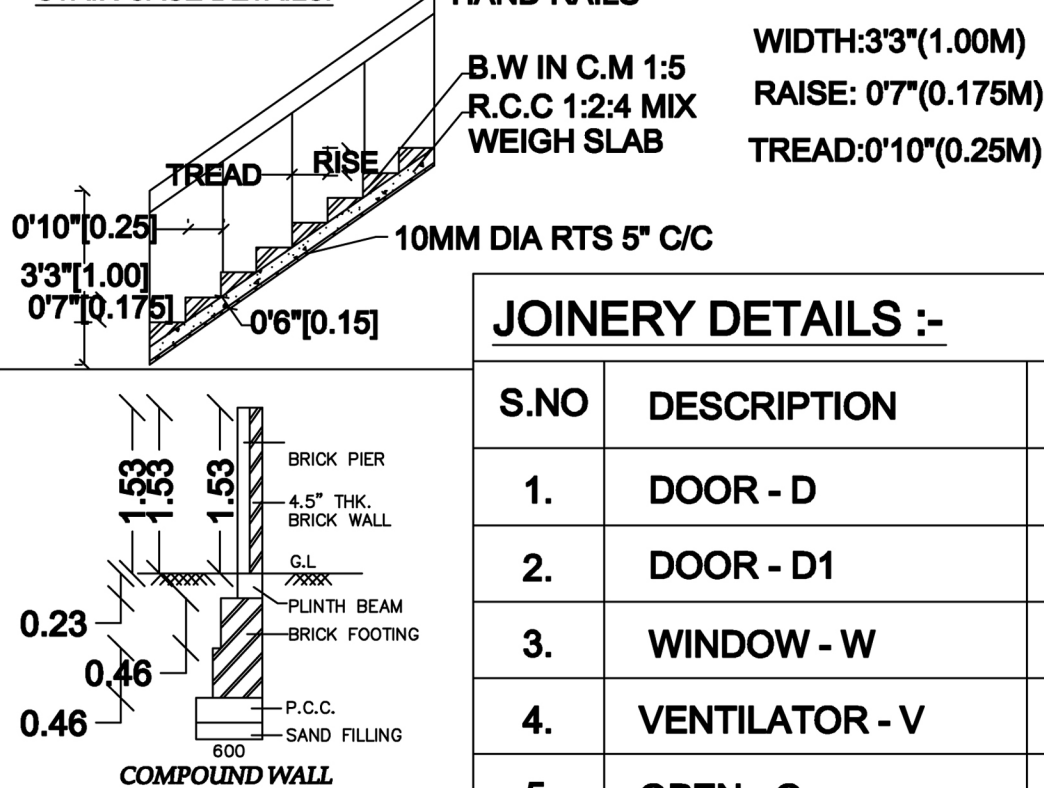

JOINERY DETAILS :-

S.NO	DESCRIPTION	SIZE IN M
1.	DOOR - D	1.00 X 2.13
2.	DOOR - D1	0.76 X 2.13
3.	WINDOW - W	1.37 X 1.37
4.	VENTILATOR - V	0.91 X 0.61
5.	OPEN - O	1.00 X 2.13

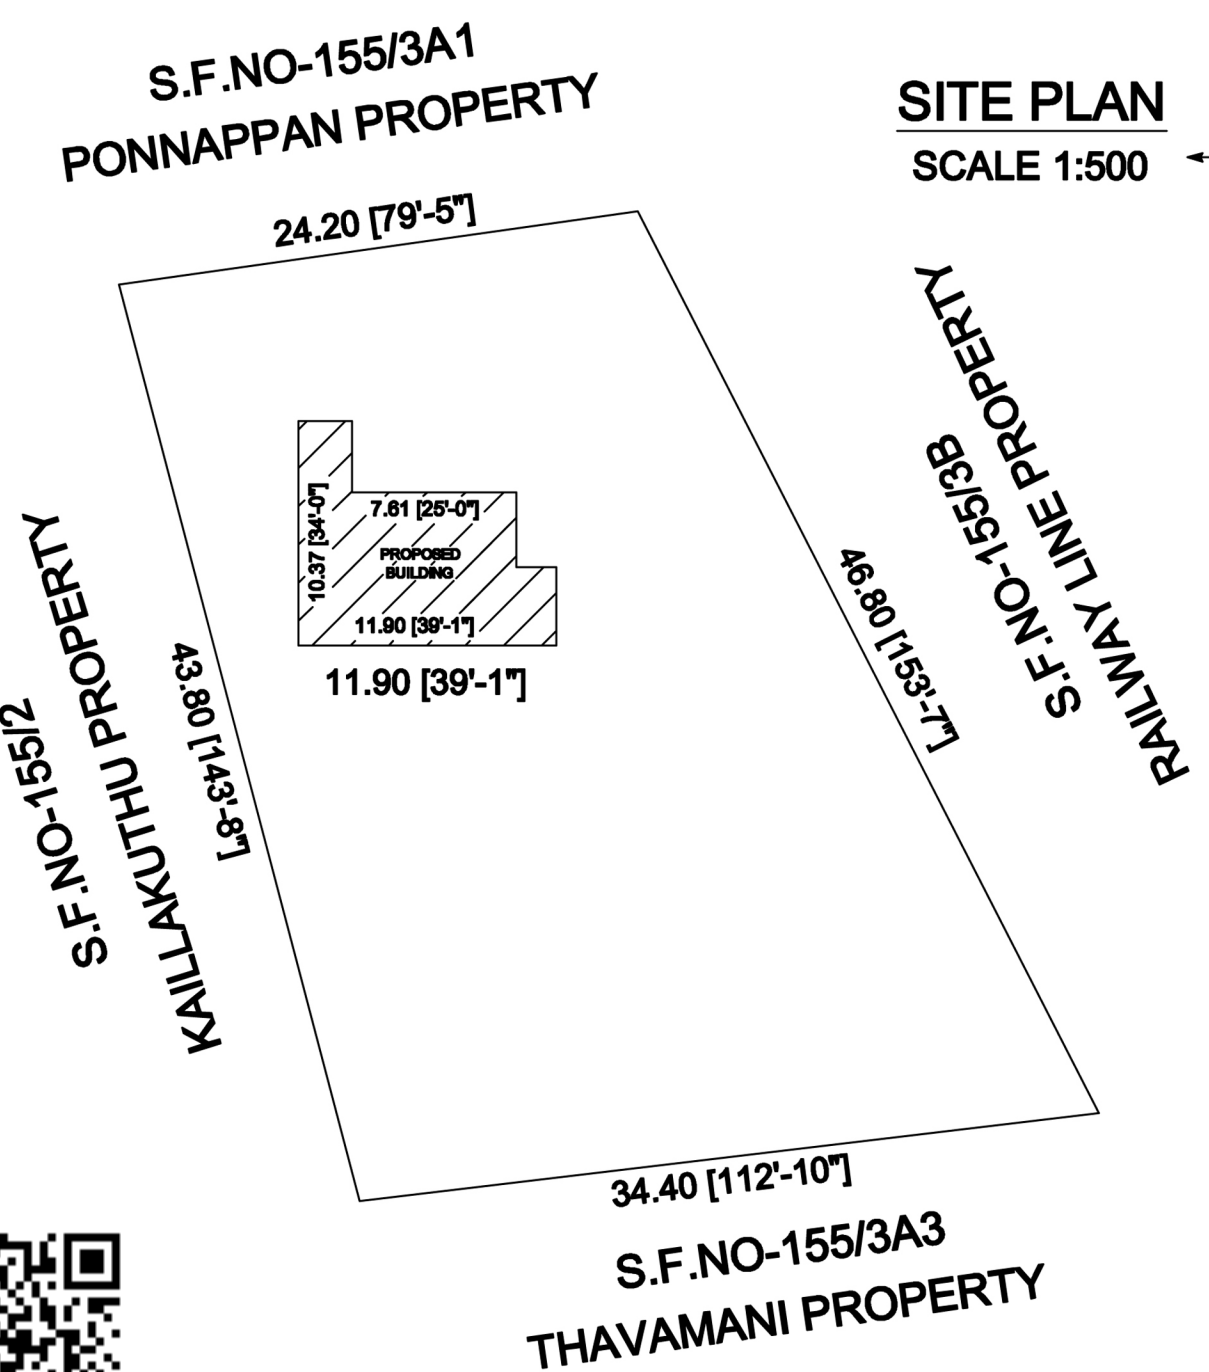

TAILS :-

OF THE SITE

	AS PER DOCUMENT (32.00 CENT)	13939.20 S.FT	1294.98 S.M
2.	GROUND FLOOR AREA	926.88 S.FT	86.11 S.M
3.	FIRST FLOOR AREA	179.32 S.FT	16.66 S.M
4.	TOTAL AREA	1106.20 S.FT	102.77 S.M
5.	AREA OF OPEN SPACE	13012.32 S.FT	1208.87 S.M

APPLICANT:

[Signature]

ENGINEER:

[Signature]
Er. S.SATHISH KUMAR, B.E.,M.E. (Structure)
Licensed Building Surveyor No. 177/20
SANTHA BUILDERS.
Kunjandiyur Mettur Dam-4 Salem
Cell 97904 28776