# PLAN SHOWING THE PROPOSED NEW CONSTRUCTION OF R.C.C ROOFING RESIDENTIAL GROUND FLOOR BUILDING IN S.F NO: 50/3 (OLD), S.F NO: 50/3B (NEW), PATTA NO: 913, RAMANAICKENPALAYAM VILLAGE (NORTH), ATTUR (TK), SALEM (DT).

**SCALE 1: 100**

**NAME OF THE APPLICANT: Mrs. S. CHANDRA W/O SELVARAJU.**

| PLAN ,ELEVATION AND SECTION | SCALE 1:100 | ALL DIMENSIONS ARE IN " METER" |
|---|---|---|

**SCHEDULE OF JOINERIES :-**

| JOINERIES | METER | FEET |
|---|---|---|
| MD - MAIN DOOR | 0.90 X 2.10 | 3'0" X 7'0" |
| D - DOOR | 0.90 X 2.10 | 3'0" X 7'0" |
| W - WINDOW | 1.22 X 1.22 | 4'0" X 4'0" |
| V - VENTILATOR | 0.90 X 0.61 | 3'0" X 2'0" |
| O - OPEN | 0.90 X 2.10 | 3'0" X 7'0" |

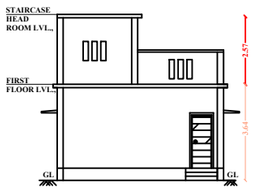


ELEVATION

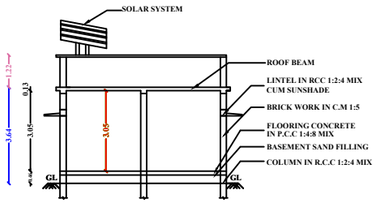


SECTION -'A'A

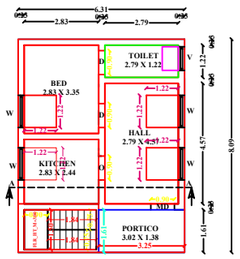


GROUND FLOOR PLAN

**SITE PLAN**
**1:100 SCALE**

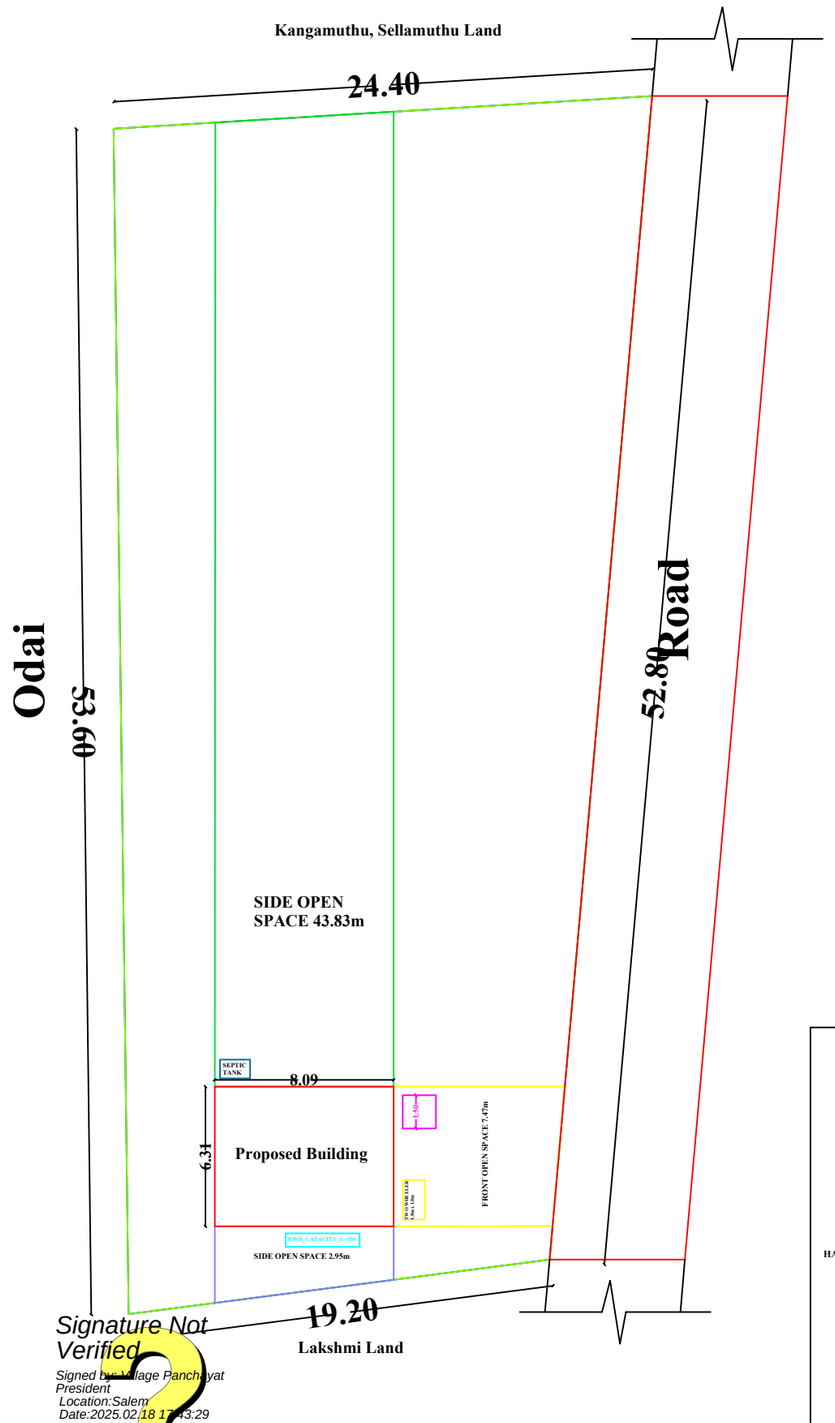


Signature Not Verified
Signed by: Village Panchayat President
Location:Salem
Date:2025.02.18 17:43:29

**AREA PARTICULARS**

| | SQ.M | SQ.FT |
|---|---|---|
| **AREA OF THE SITE:** | | |
| SITE AREA | = 949.50 SQ.M | = 10221.25 SQ.F |
| **PRPOSED BUILDING :** | | |
| GROUND FLOOR | = 51.09 SQ.M | = 550.00 SQ.F |
| TOTAL (FSI AREA) | = 51.09 SQ.M | = 550.00 SQ.F |
| **CARPET AREA :** | | |
| GROUND FLOOR | = 33.19 SQ.M | = 357.25 SQ.F |
| TOTAL | = 33.19 SQ.M | = 357.25 SQ.F |
| **AREA OF HEAD ROOM** | = 5.63 SQ.M | = 60.50 SQ.F |
| **TOTAL BUILD UP AREA** | = 56.72 SQ.M | = 610.50 SQ.F |
| **AREA OF OPEN SPACE (GF)** | = 898.41 SQ.M | = 9671.25 SQ.F |

**APPLICANT:-**

Mrs. S. CHANDRA

**REGISTERED ENGINEER:-**

Er.R.MANIKANDAN, DCE.
PUGAL ASSOCIATES,
REGISTERED ENGINEER (RE-III)
REG.No:048/LS/2019/00004,
NARASINGAPURAM MUNICIPLALITY,
ATTUR TALUK,
SALEM DISTRICT.

**SEPTIC TANK**

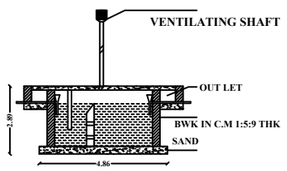


SECTION OF THE SEPTIC TANK

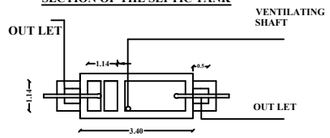


PLAN

**RAIN WATER COLLECTION TANK COLLECTION OF RAIN WATER FROM BUILDING**

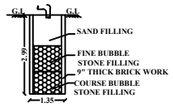


SECTION ON RAIN WATER COLLECTION TANK

PLAN

**APPROVAL:**

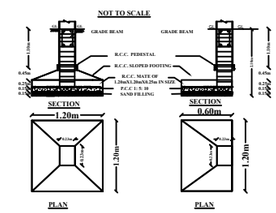


COLUMN FOOTING DETAILS

**RAIN WATER HARVESTING SYSTEM**

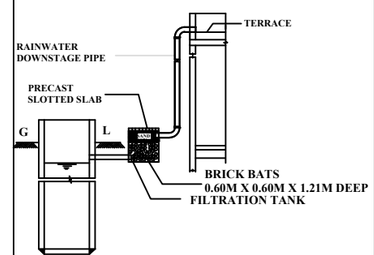


**STAIRCASE DETAILS**

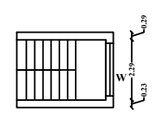


STAIRCASE DETAILS

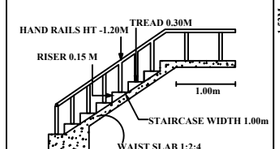


**TYP.DET. COLUMN FOOTING**

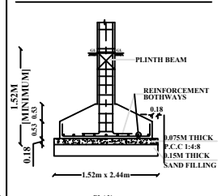


**SOLAR HEATING WATER SYSTEM**

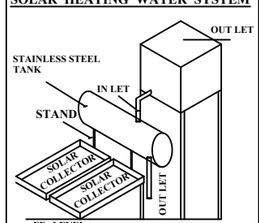


ROAD SHOWN IN - BOUNDARY SHOWN IN - PRO.BUILDING SHOWN IN - RAIN WATER COLLECTION TANK IN -