
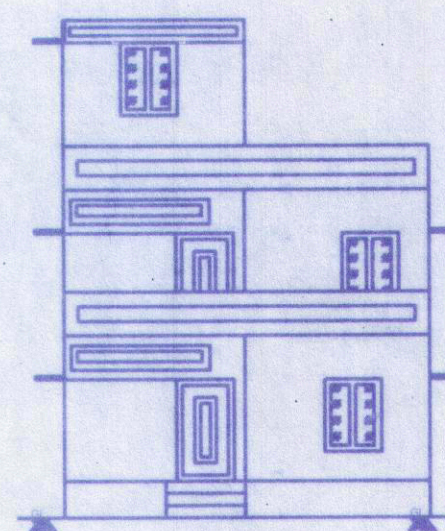



PLAN SHOWING THE PROPOSED CONSTRUCTION OF R.C.C ROOF RESIDENTIAL BUILDING GROUND
& FIRST FLOOR BUILDING IN R.S NO:416/4, OLD R.S NO:226 AT PATHARAKUDI VILLAGE
& PANCHAYAT 'KALLAL UNION, KARA KUDI MUNICIPALITY, SIVAGANGAI DISTRICT.

NAME OF THE OWNER: Mr. M. SOLAIKUMAR
S/O. MALAICHAMY



SCALE: 1CM=1M

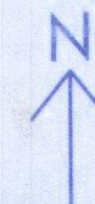


ELEVATION

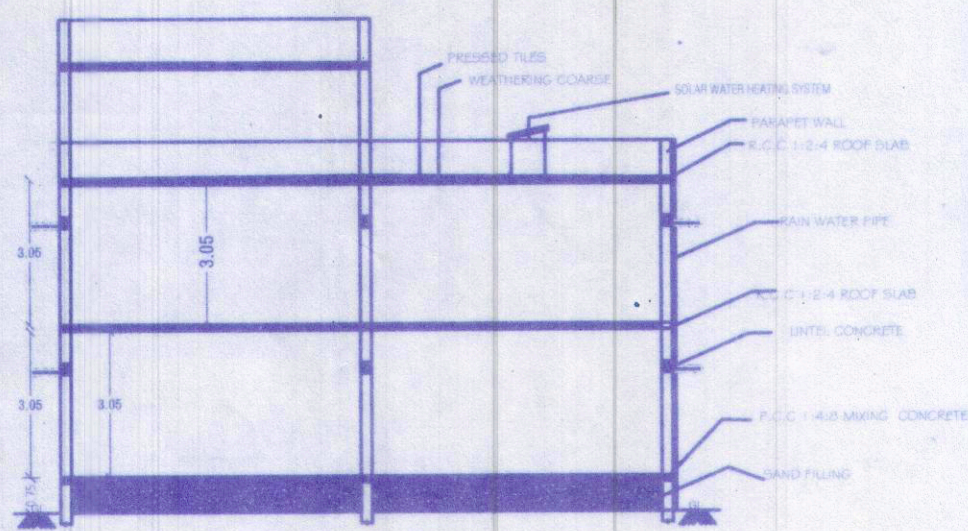

SECTION ON-AA'

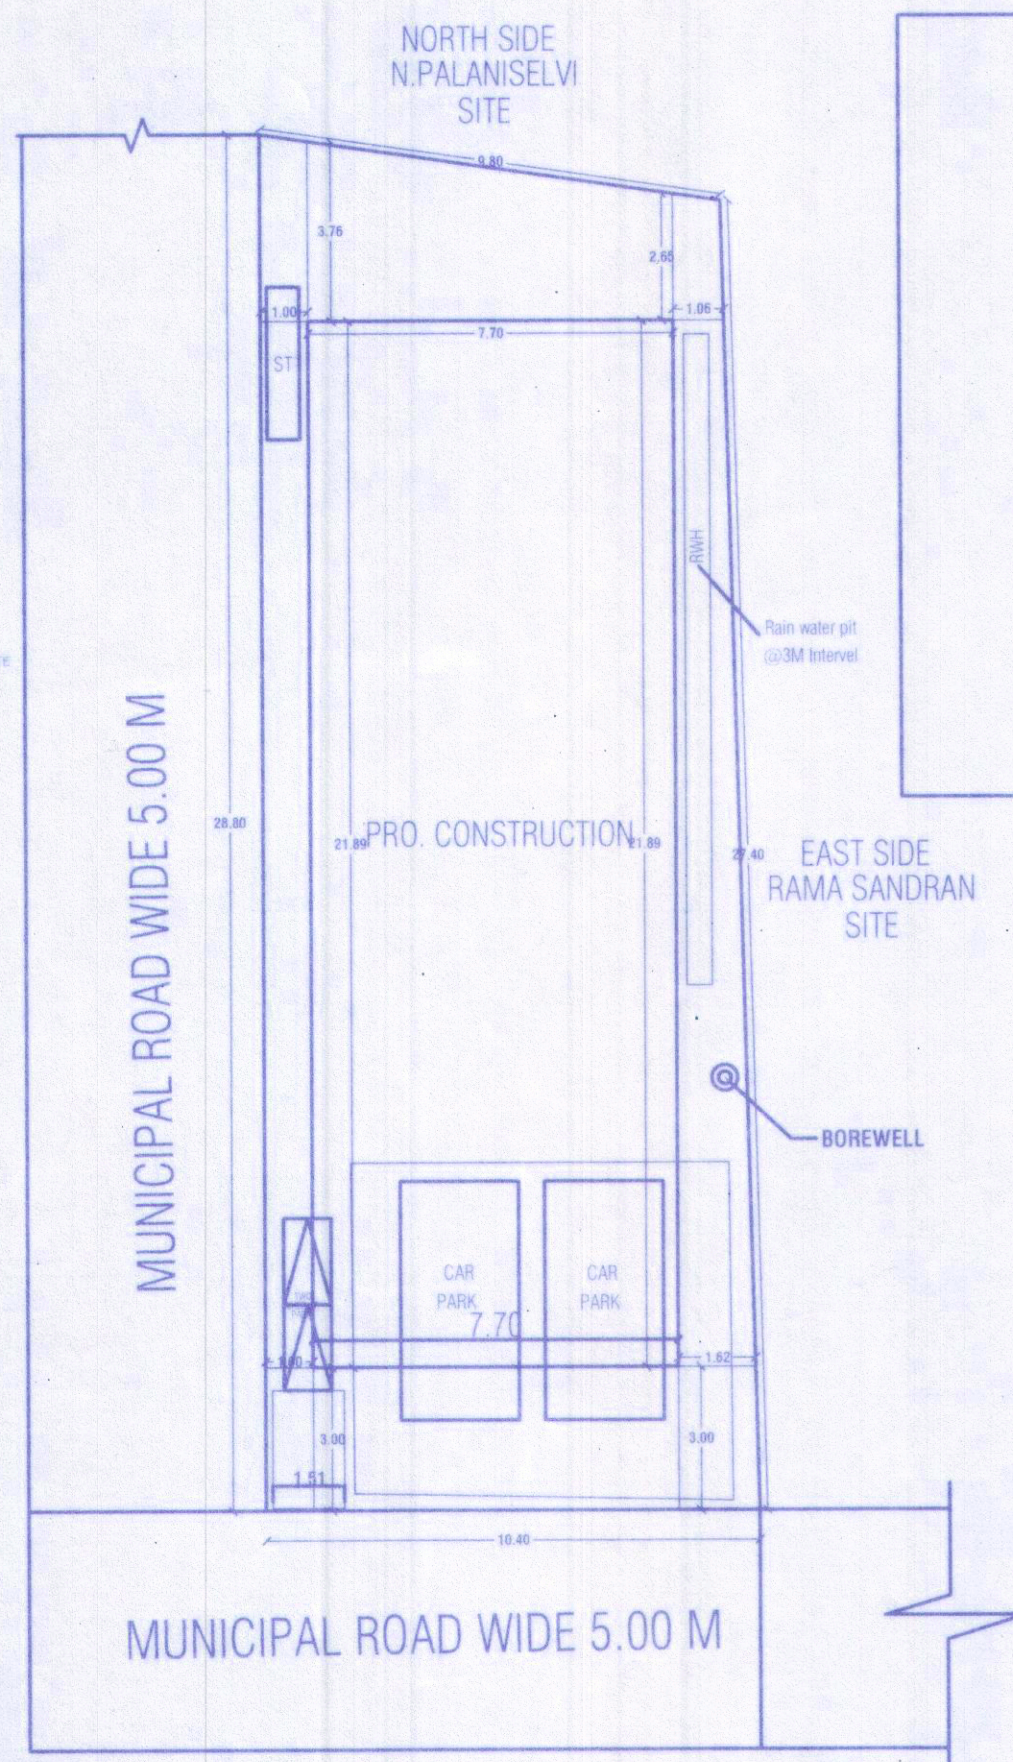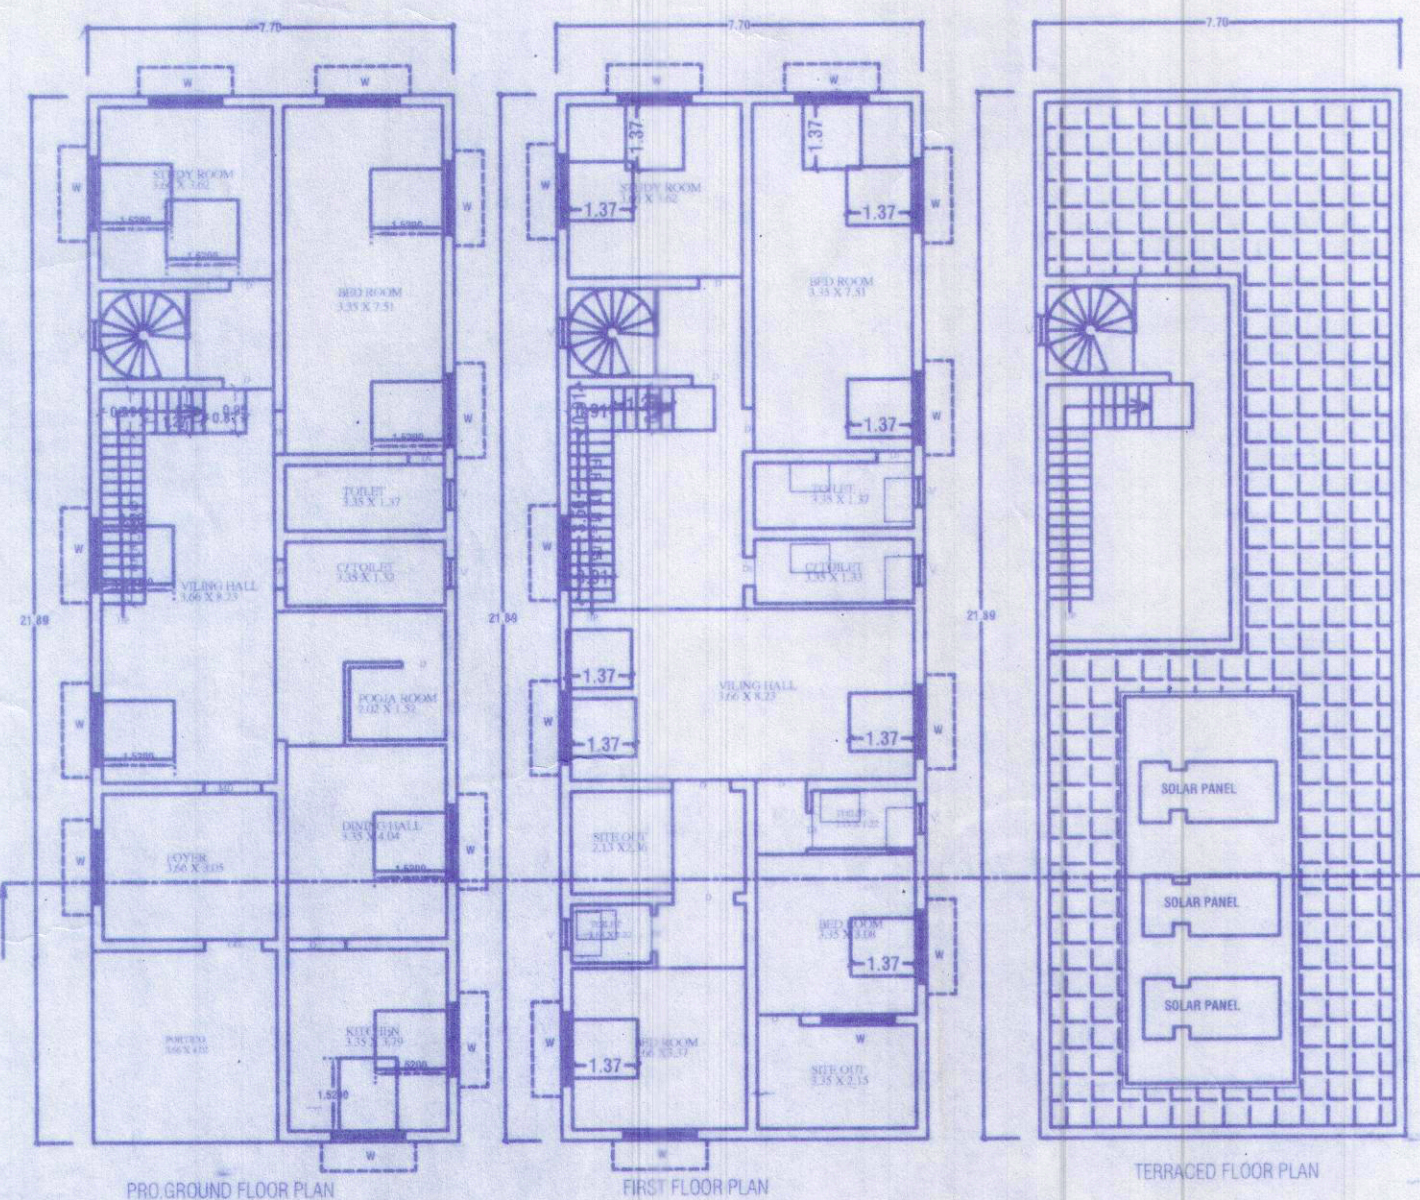

LOCATION PLAN

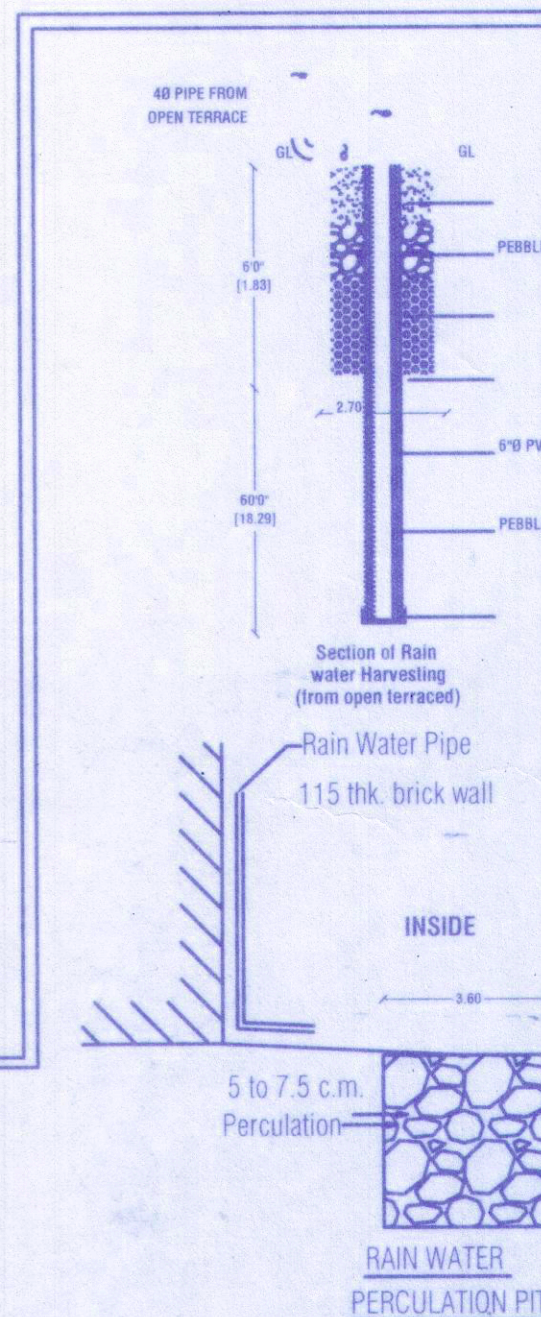

AREA DETAILS	IN SQ. FT.	IN SQ. M.
Area of the Site	3077	286.00
PRO. RCC ROOF GROUND FLOOR BUILDING		
Ground Floor Plinth Area	1813	168.52
First Floor Plinth Area	1813	168.52
Open space	1264	117.48
TOILET-4 NOS, BOREWELL- 1 NO.		
CAR PARKING-1NOS, TWO WHEELER PARKING-2 NOS.		
JOINERY DETAILS	IN FEET	IN METER
DESCRIPTION	4' 0" X 7' 0"	1.22 X 2.13
MAIN DOOR	3' 0" X 7' 0"	0.91 X 2.13
DOOR	2' 6" X 7' 0"	0.76 X 2.13
DOOR 1	4' 0" X 4' 0"	1.22 X 1.22
WINDOW	2' 0" X 2' 0"	0.61 X 0.61
VENTILATOR	2' 0" X 2' 0"	0.61 X 0.61

CERTIFICATE

- WAST WATER WILL BE USED FOR GARDEN PURPOSE IN THE SAME SITE
- ALL HABITATION ROOMS ARE FITTED WITH 42" CEILING FAN
- SOALR WATER HEATER SYSTEM SHOULD BE FITTED IN KITCHEN AND BATHROOM
- I SHALL NOT ALLOW SANITARY WORKERS TO ENTER INTO THE SEWERAGE SYSTEM/SEPTIC TANK


COLOUR INDEX

- SITE BOUNDARY
- PROPOSED BUILDING
- EX. ROAD


OWNER

REGISTERED ENGINEER


Er. S.KARL MARX, B.E.,
Construction Engineer Grade-III
Reg. No: 106/LS/2021/00001
VEERANAR CONSTRUCTION
PATTUKKOTTAI-614 601
Ph:8610032539

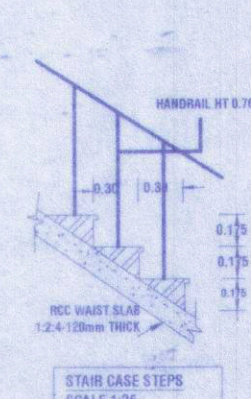


STAIR CASE STEPS
SCALE 1:20

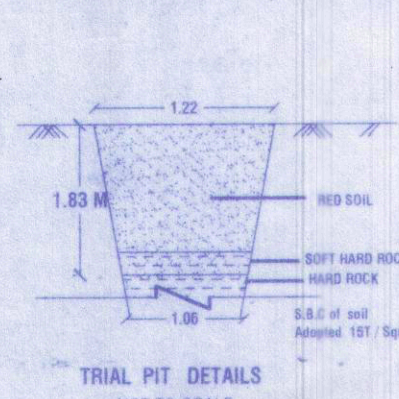


TRIAL PIT DETAILS
NOT TO SCALE

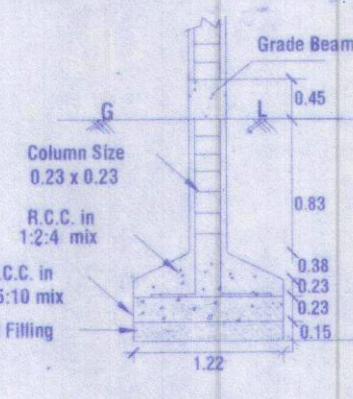


COLUMN DETAILS
NOT TO SCALE

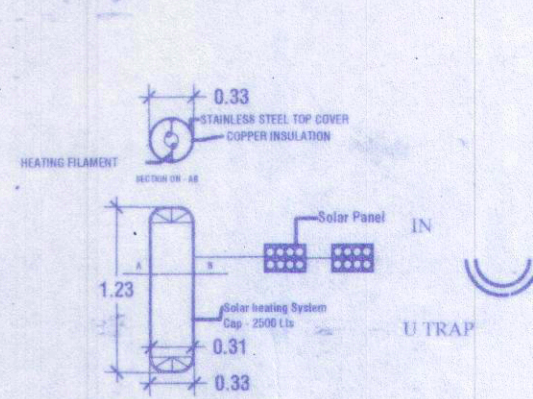

PLAN OF SOLAR WATER HEATING SYSTEM
SCALE 1:50

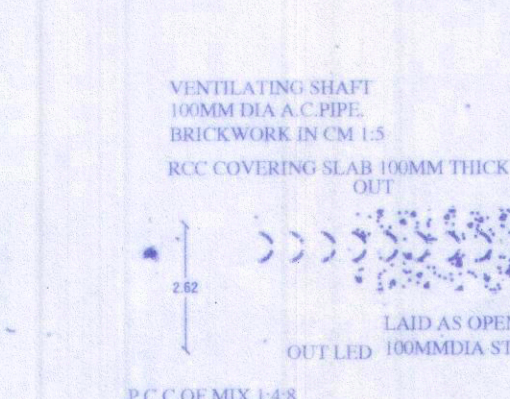

SECTION OF SEPTIC TANK
SCALE 1:100

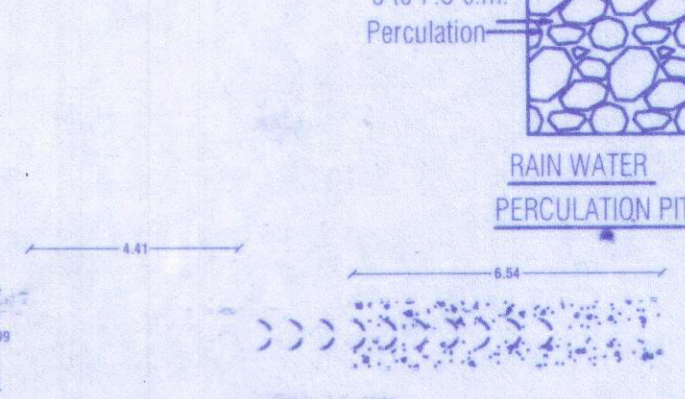

PLAN OF SEPTIC TANK
SCALE 1:100

Signature Not
Verified
Signed by Village Panchayat
President
Location: Sivagangai
Date: 2024/02/15 17:22:00