PLAN SHOWING THE PROPOSED CONSTRUCTION OF NEW COMMERCIAL BUILDING IN SY NO : 1849/15 AT KAVALKINARU , IN KAVALKINARU PANCHAYAT,PERUNGUDI VILLAGE PART -II RADHAPURAM TALUK, TIRUNELVELI DISTRICT.

Name of owner:- S.RAJA SHEEBA , W/O SELVIN JEBARAJ

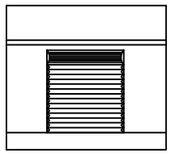

FRONT ELEVATION

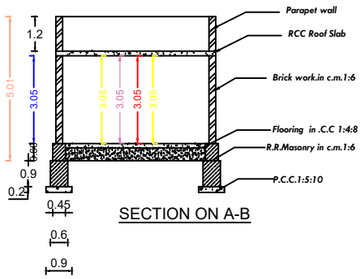

SECTION ON A-B

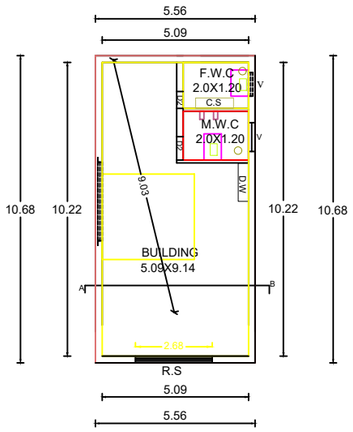

GROUND FLOOR PLAN

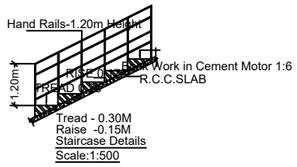

Staircase Details
Scale:1:500

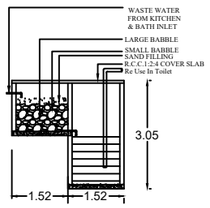

RECYCLING OF WASTE WATER FROM KITCHEN & BATHROOM

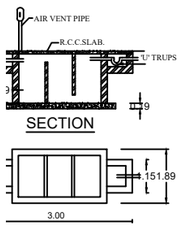

SECTION

PTIC TANK PLAN

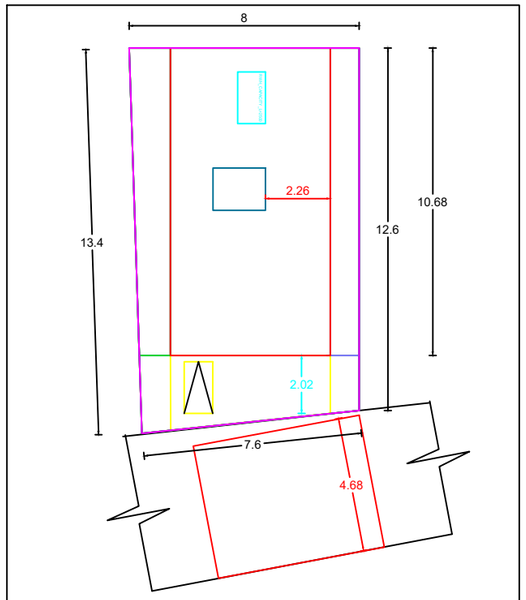

SITE PLAN

Signature Not Verified
Signed by Village Panchayat President
Location:Tirunelveli
Date:2024.08.24 17:28:14

ALL DIMENSIONS ARE IN METER
PLAN SCALE 1:100

CERTIFIED THAT PROVISIONS SHALL BE MADE TO "RAIN WATER HARVESTING " ARRANGEMENTS SYSTEM IN THE PROPOSED CONSTRUCTION

	REFERENCE	
D-DOOR	--	1.00 x 2.10
D1-DOOR	--	0.75 x 2.10
W3-WINDOW	--	1.40 x 1.80
V-VENTILATOR	--	0.90 x 0.75
ROLLING SHUTER	--	2.68 x 2.4

AREA DETAILS	SQ.M	SQ.FT
AREA OF THE SITE	101.20	1080.30
PLINTH AREA OF G.F BUILDING	59.37	639.05
FLOOR AREA OF G.F BUILDING	52.1	560.79

S.RAJA SHEEBA
SIGNATURE OF LAND AND BUILDING OWNER

Er.T.PONNUTHURAI,
LICENSED BUILDING SURVEYOR,
HIMALAYA BUILDERS,
VADAKKANKULAM-627116,
MOB:9443182075

HIMALAYA BUILDERS
12/687 G,near state bank ,
Radhapuram road,
Vadakkankulam.

6380905968 | Drawn by-M.Rathika
6380905968 | Checked by-T.Ponnuthurai
Date : 13.08.2024 | gmail:himalaya.vadavai@gmail.com

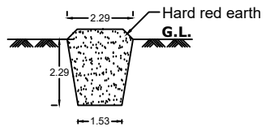

TRIAL PIT
(Scale 1:100)

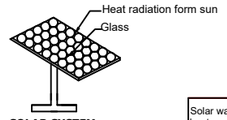

SOLAR SYSTEM
(Scale 1:100)

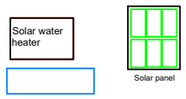

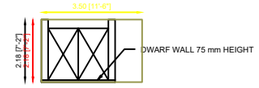

MAIN GATE ELEVATION

WICKET GATE ELEVATION