PLAN SHOWING THE PROPOSED HOUSE BUILDING AT NATTAM .Sy.No:851/7 OF KARUNGULAM VILLAGE AT SANGANAPURAM ,KARUNGULAM VILLAGE PANCHAYAT, TIRUNELVELI DISTRICT.

NAME OF THE OWNER : S.K.APPA ALIAS ESAKKIAPPAN S/O SUBYA KONAR

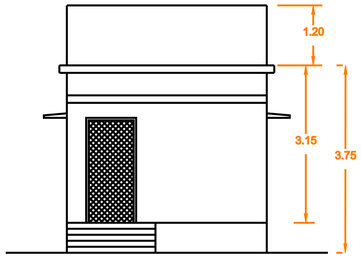

ELEVATION - A

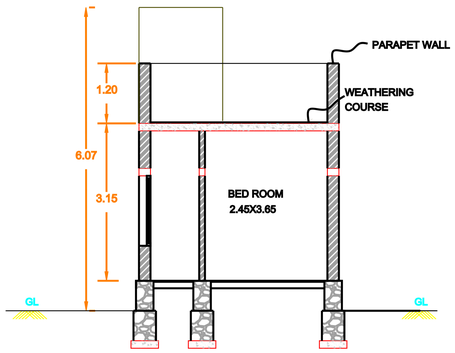

SECTION- BB

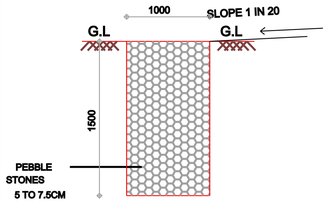

SECTION OF PEBBLE TRENCH

SCALE : 1: = 100

KEY PLAN

Not To Scale

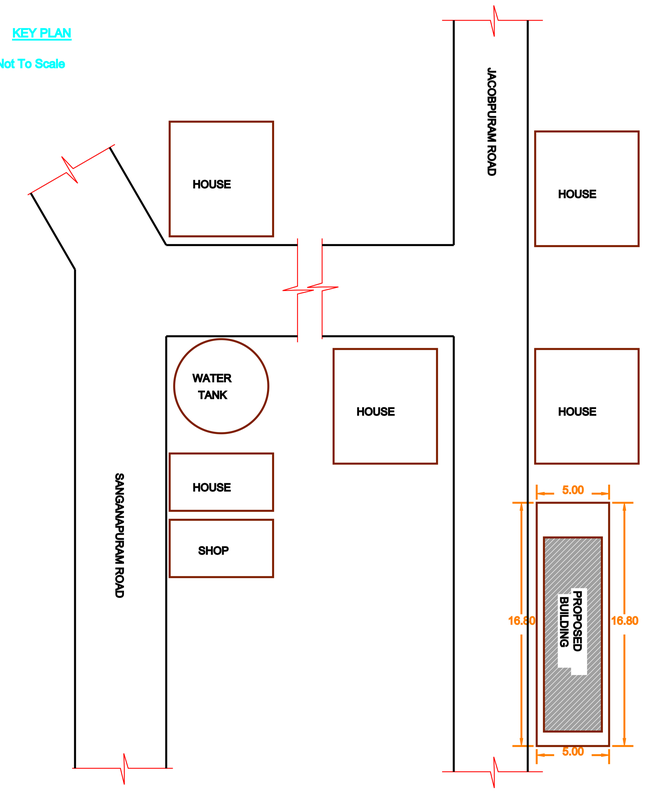

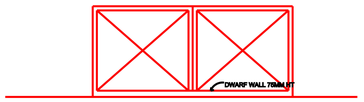

MAIN GATE

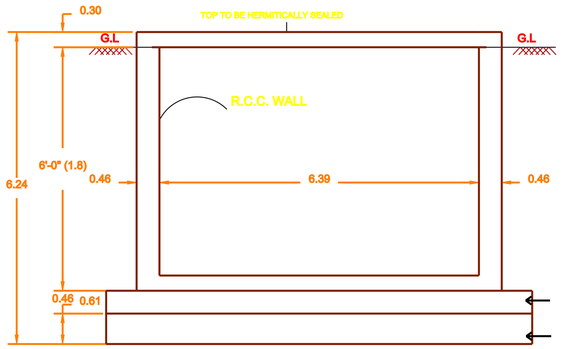

SECTION ON AA

GROUND FLOOR PLAN

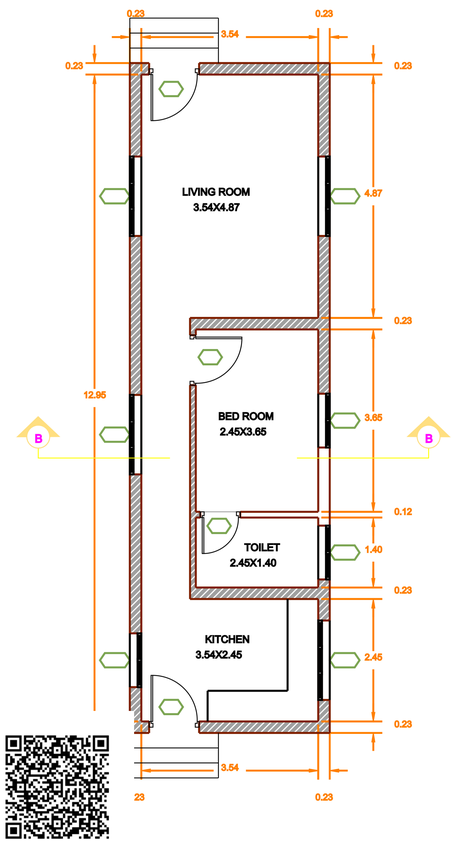

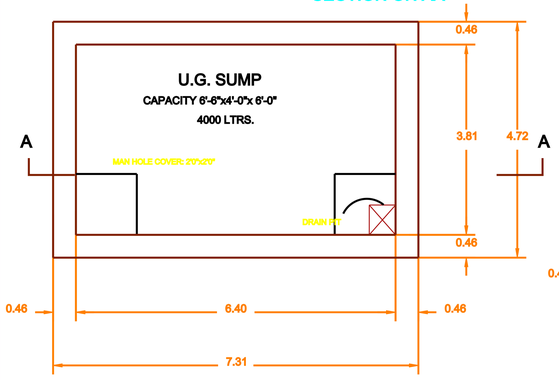

SUMP DETAIL

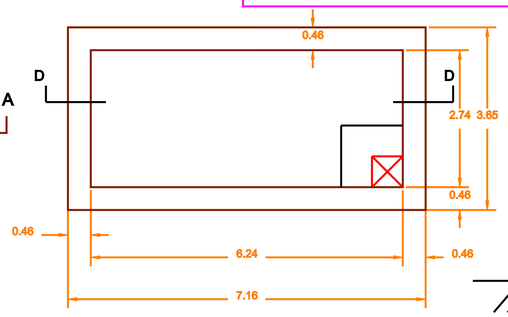

PLAN OF SEPTIC TANK

SCALE 1"-2'0"

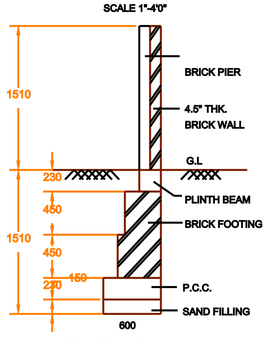

COMPOUND WALL DETAIL

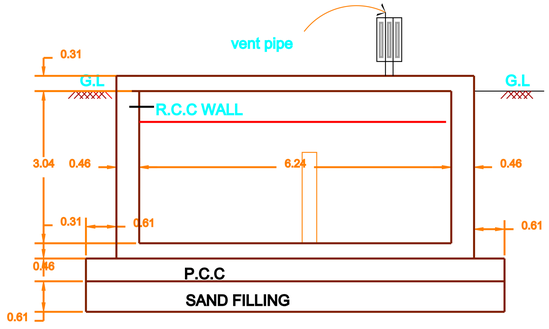

SECTION ON D-D

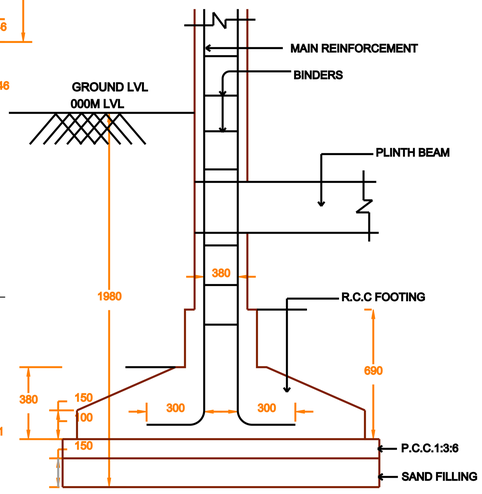

TYPICAL SECTION OF R.C.C COLUMN FOUNDATION

SCALE : 1" = 2'-0"

LEGEND

W1	WINDOWS 1 - 1.60M X1.40M
W2	WINDOWS 2 - 1.05M X1.40M
W3	WINDOWS 3 - 1.05MX1.10M
V1	VENTILATOR - 1.05M X0.5M
D1	DOOR 1 - 1.05M X2.1M
D2	DOOR 2 - 0.8MX2.1M

AREA	SQ M	SQ FT
SITE AREA	80.97	871.50
TOTAL AREA		
GROUND FLOOR AREA	53.62	577.16
FIRST FLOOR AREA	-	-
TOTAL FLOOR AREA	53.62	577.16
NON FSI AREA	0	0
FSI AREA	:	0.66
PLOT COVERAGE	:	66%
NO OF CAR PARKING	:	0

OWNER

Mr.S.K.APPA ALIAS ESAKKIAPPAN

S/o ,Mr.SUBYA KONAR

Signature

ARCHITECT

AR.ASTLE JOE PH:9750528989

EXCELLENT BUILDERS, SALIPUTHOOR.

Ar. ASTLE JOE SURESH, B. Arch.
Licensed Architect & Planner
EXCELLENT BUILDERS
Salaiputhur
Cell: 9750528989

OFFICE

APPROVAL DRAWING

SHEET NO : 1

Signature Not Verified
Digitally signed by Tamil Nadu Urban Planning Portal Development Authority
Date: 2024.08.05 11:18:46