
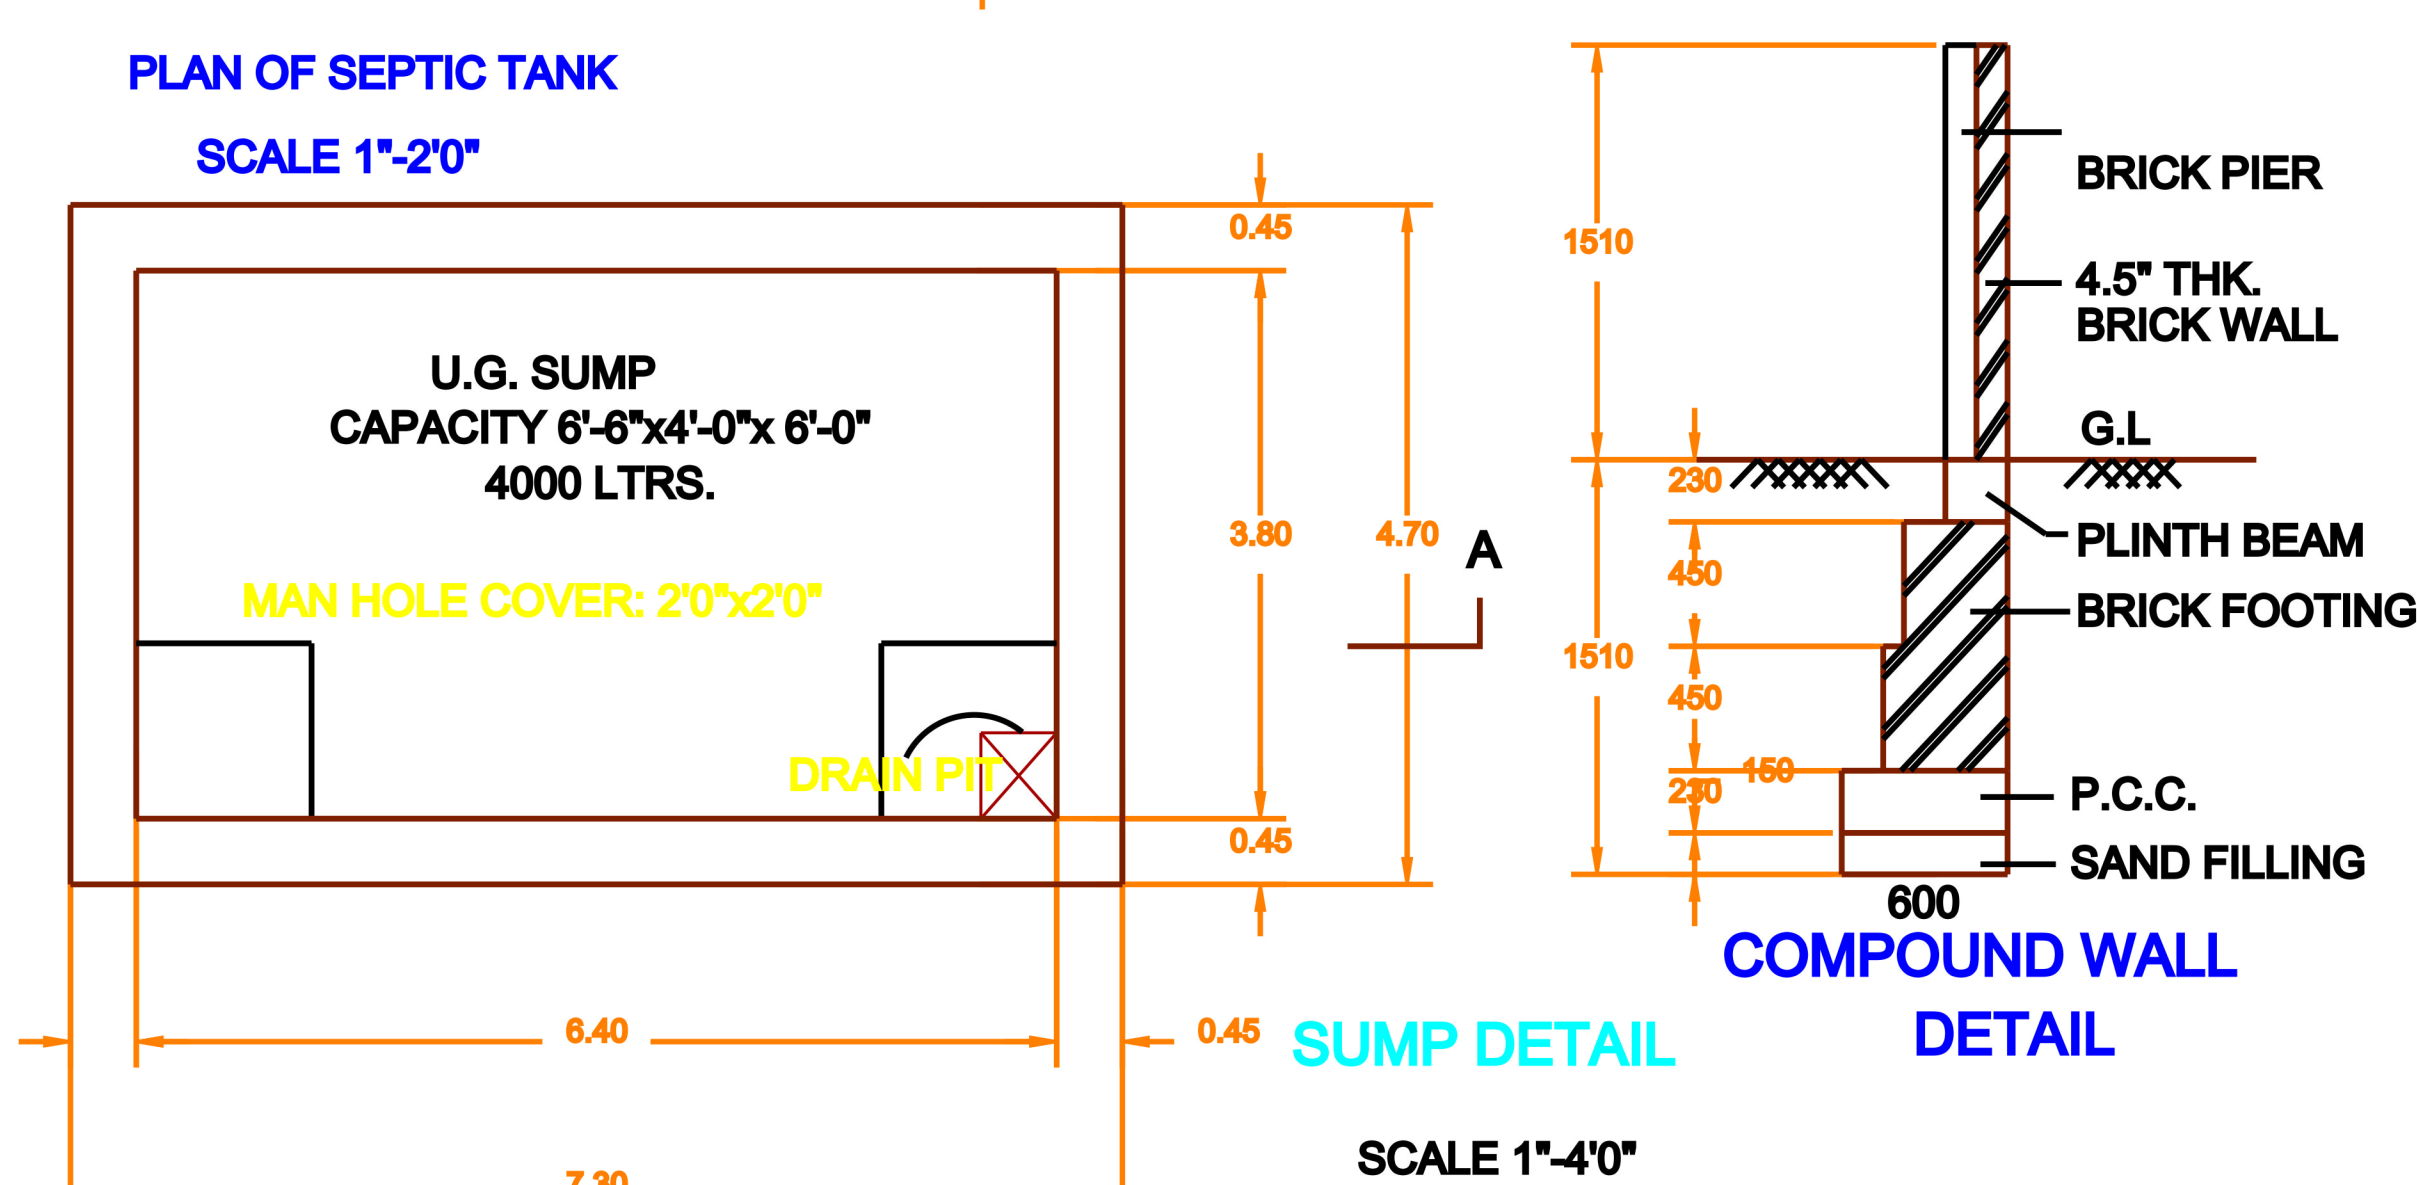
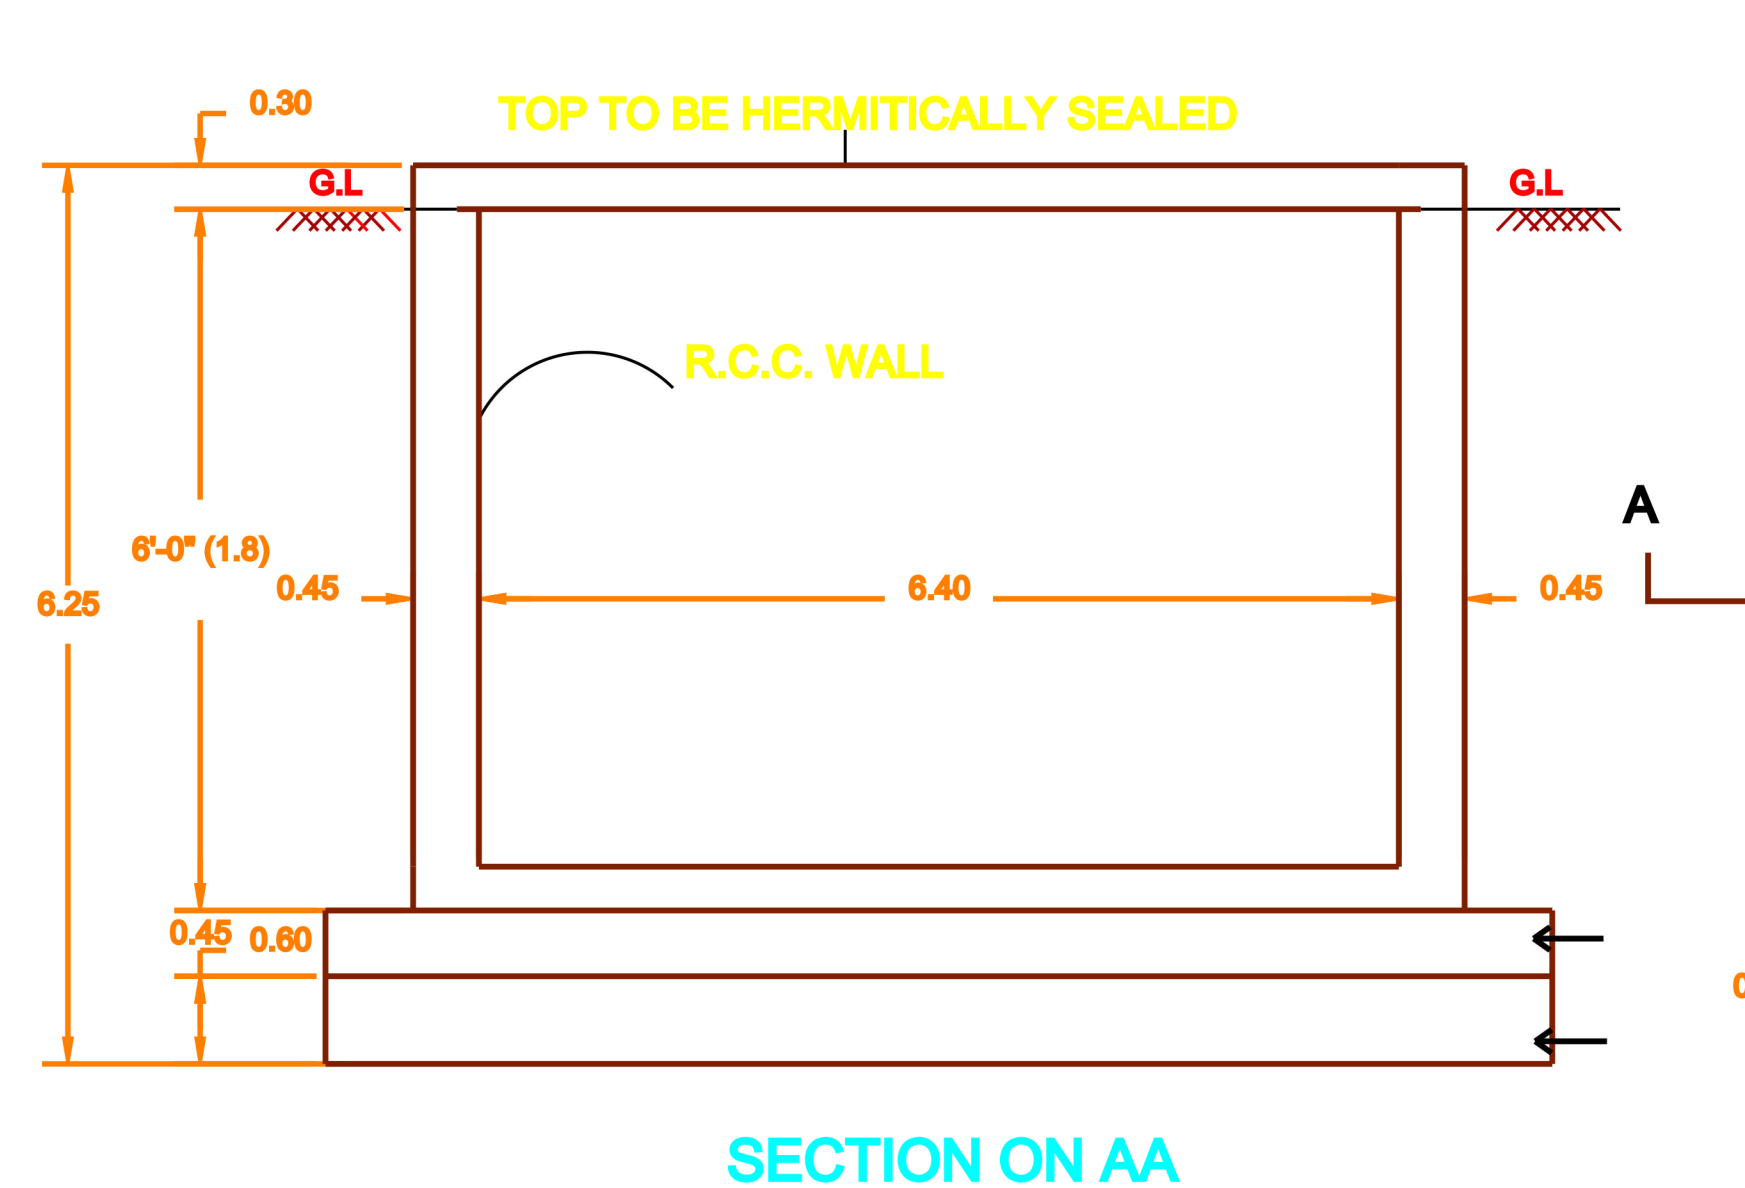
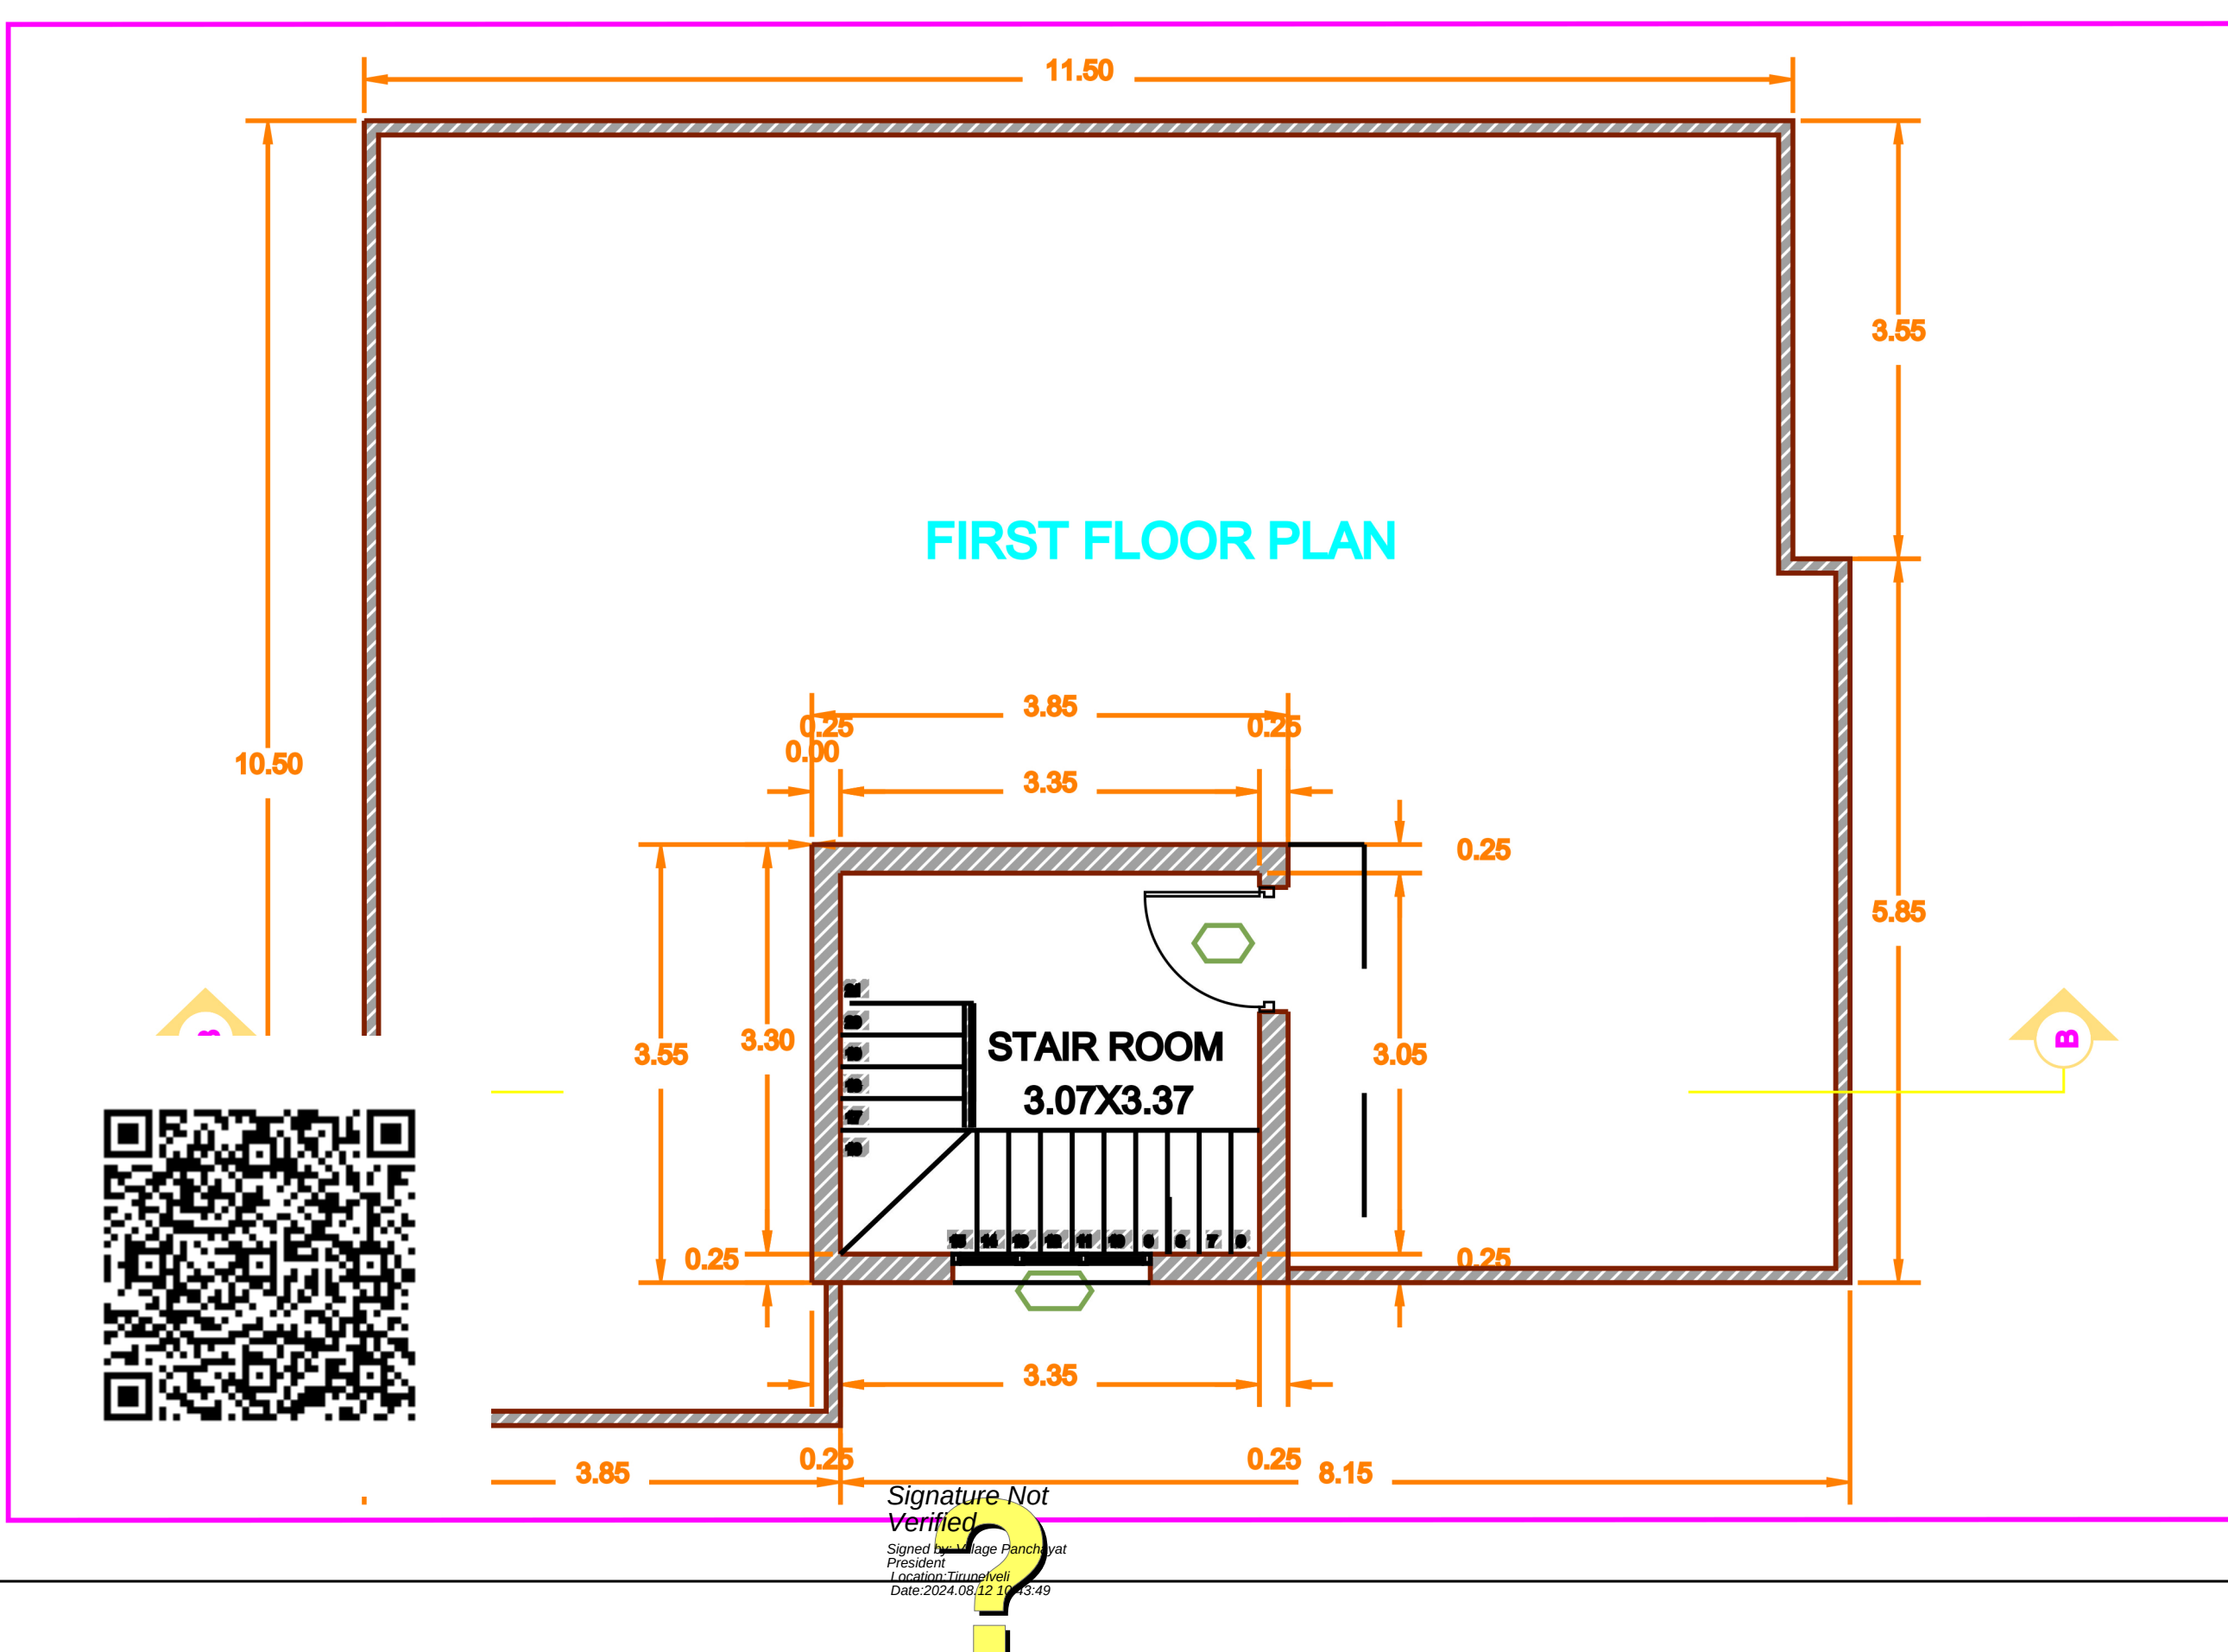
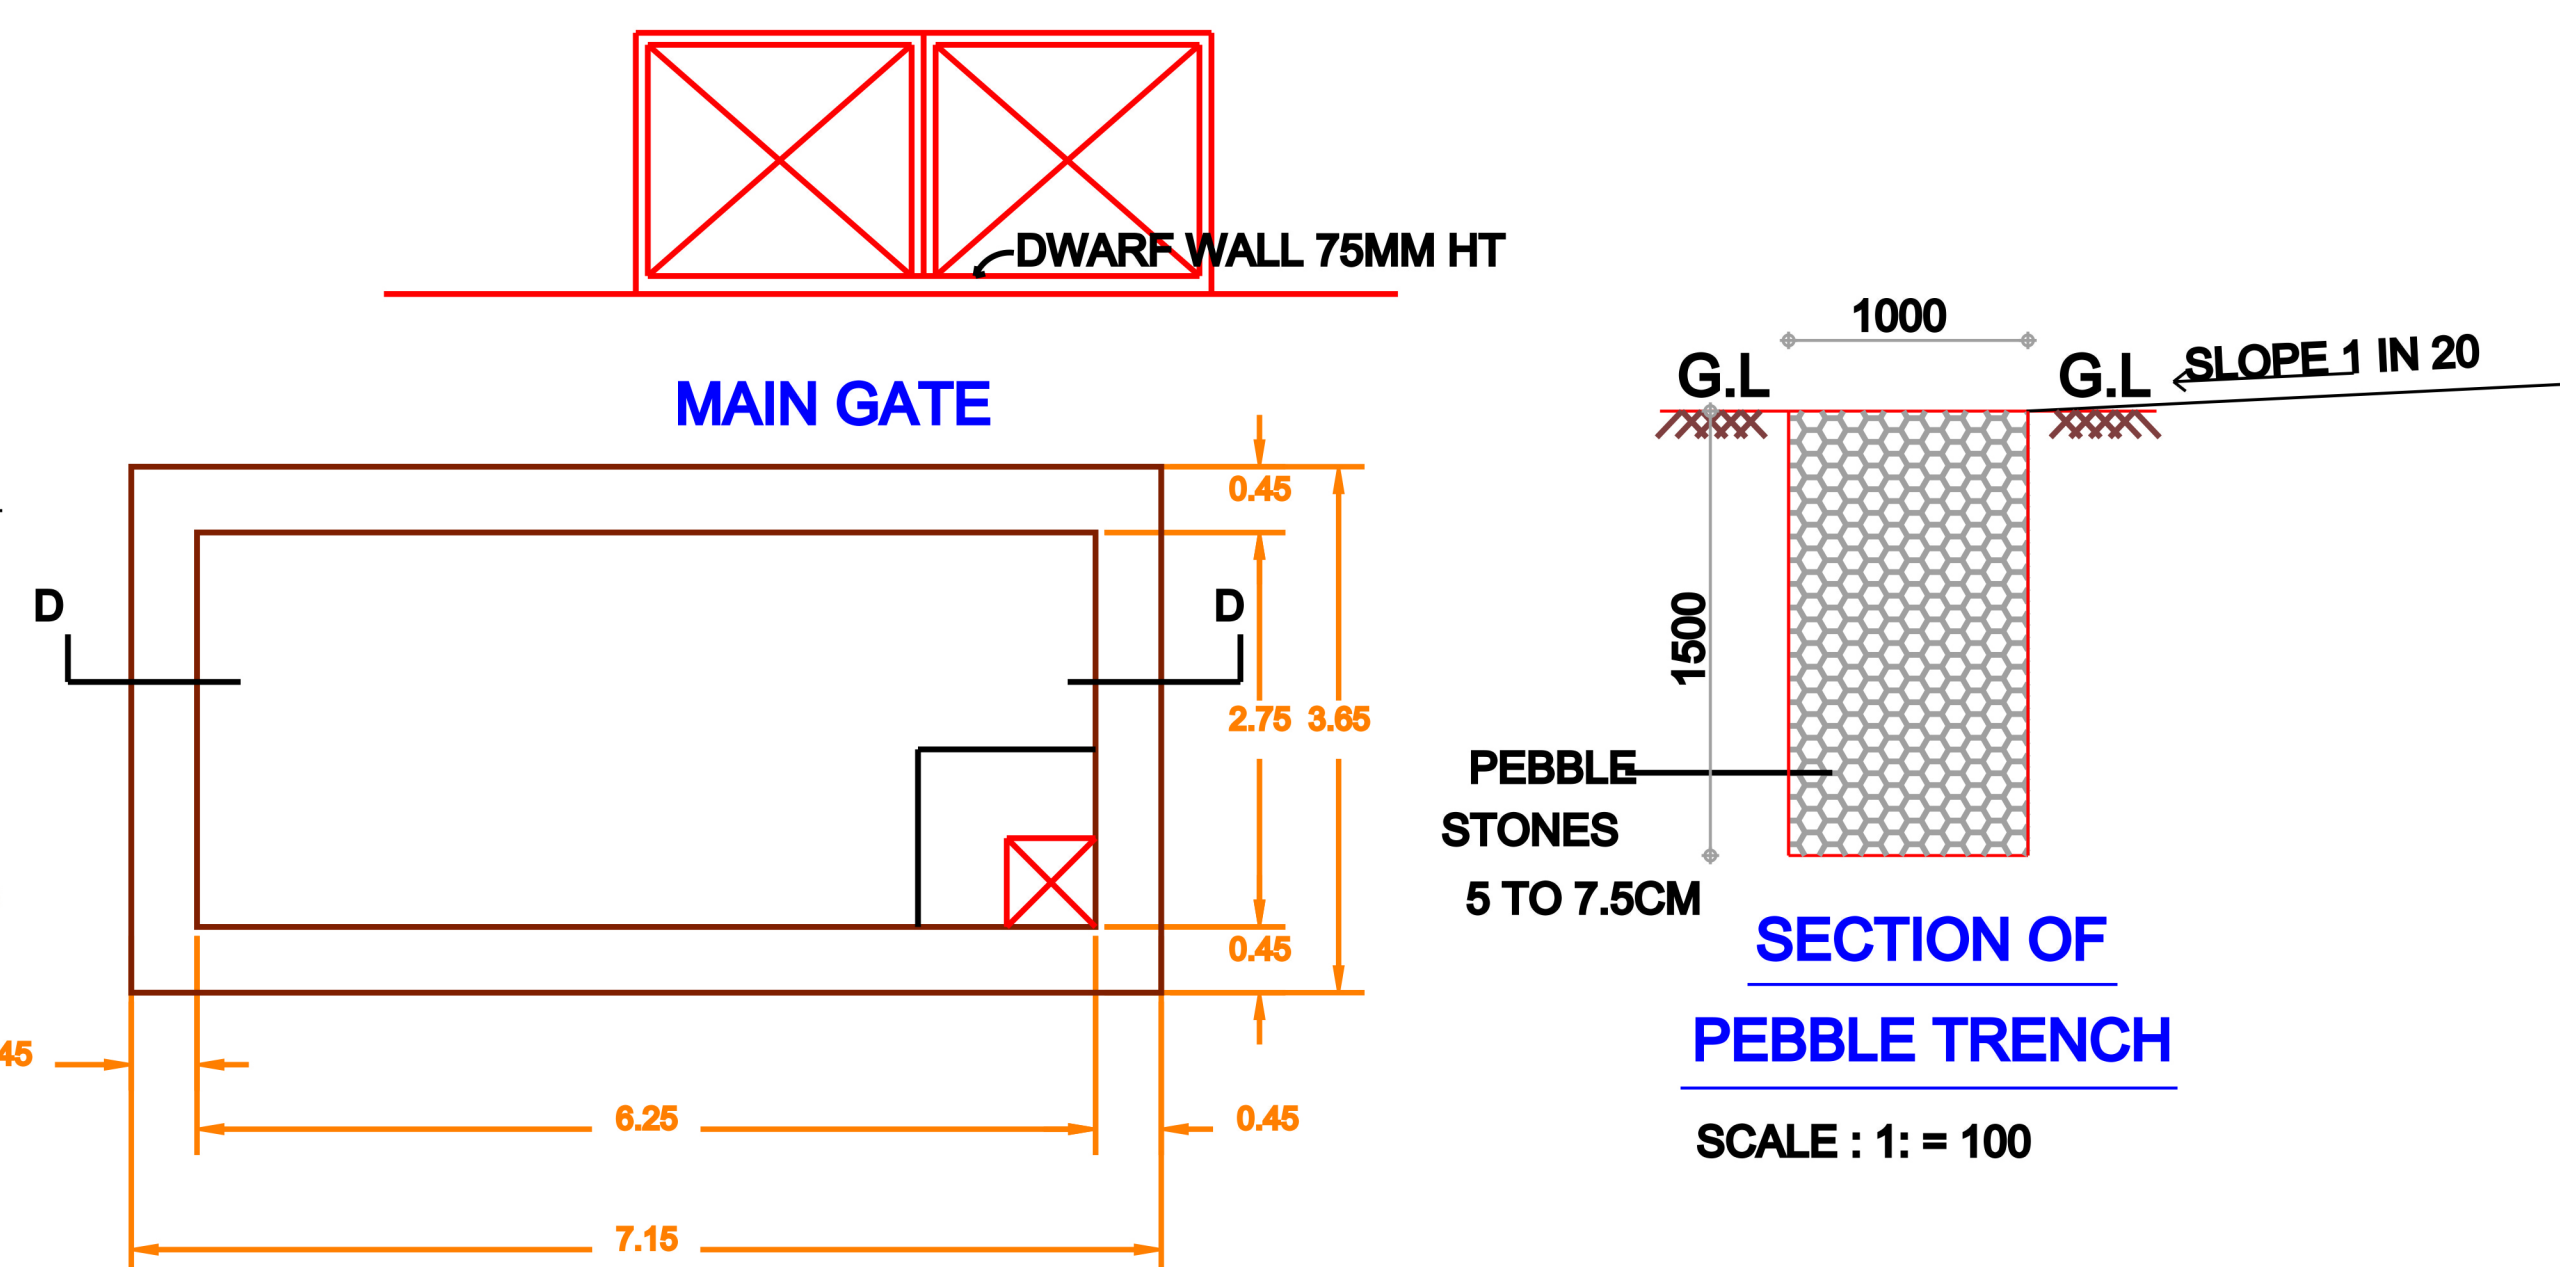
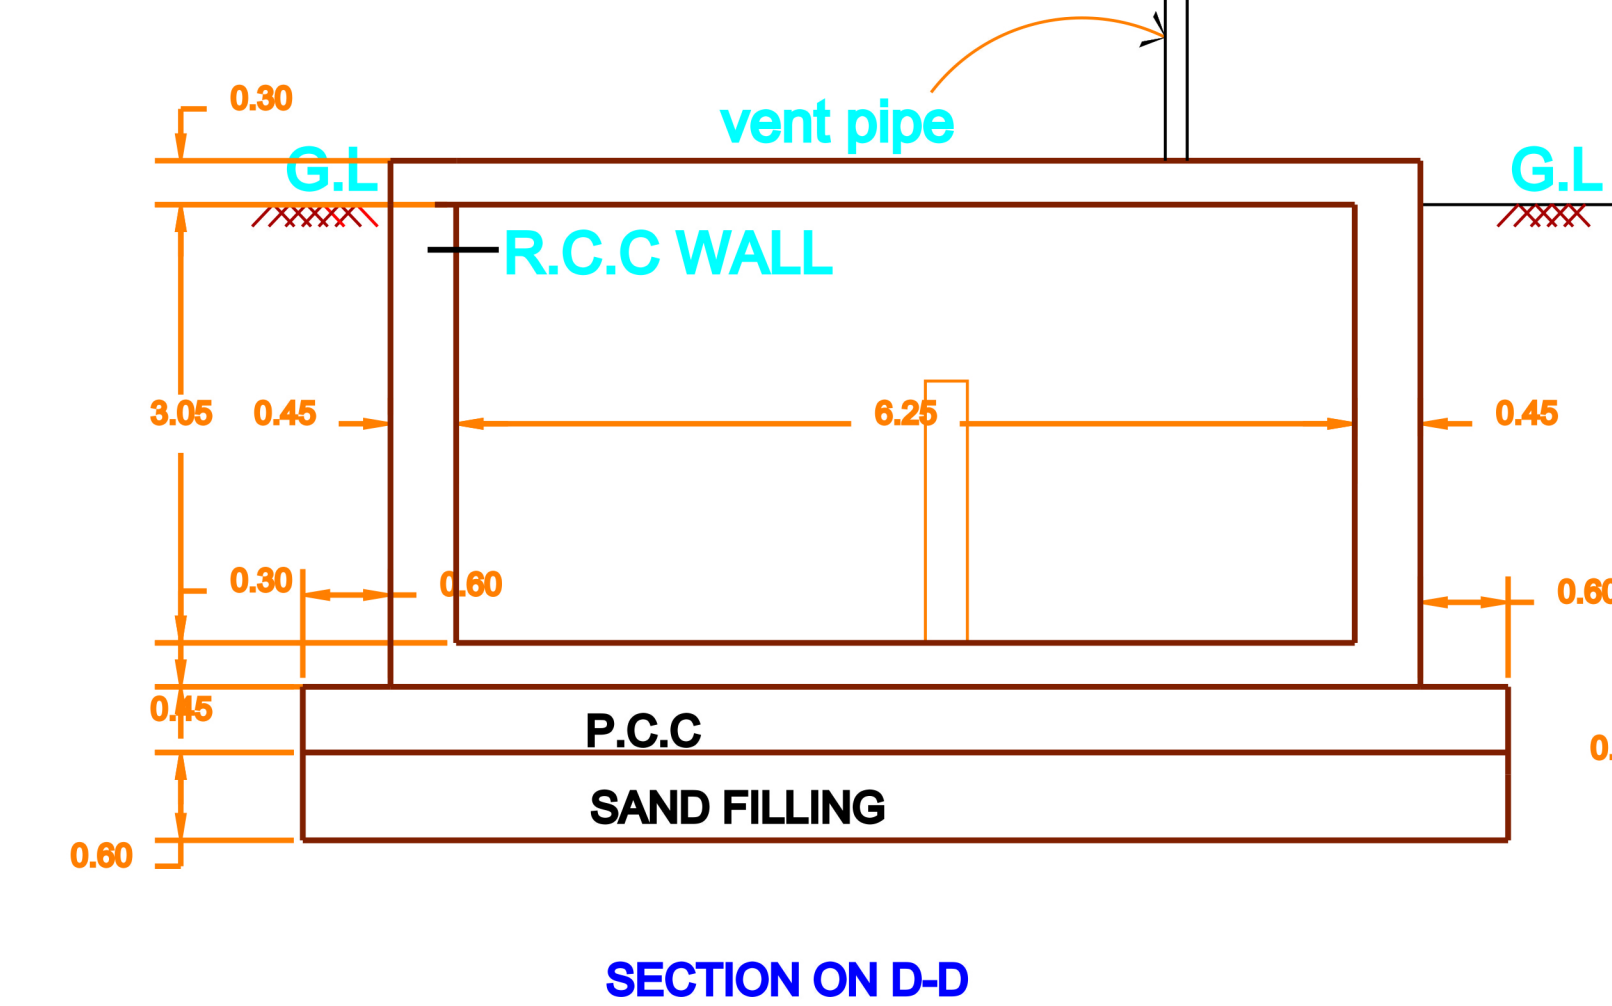
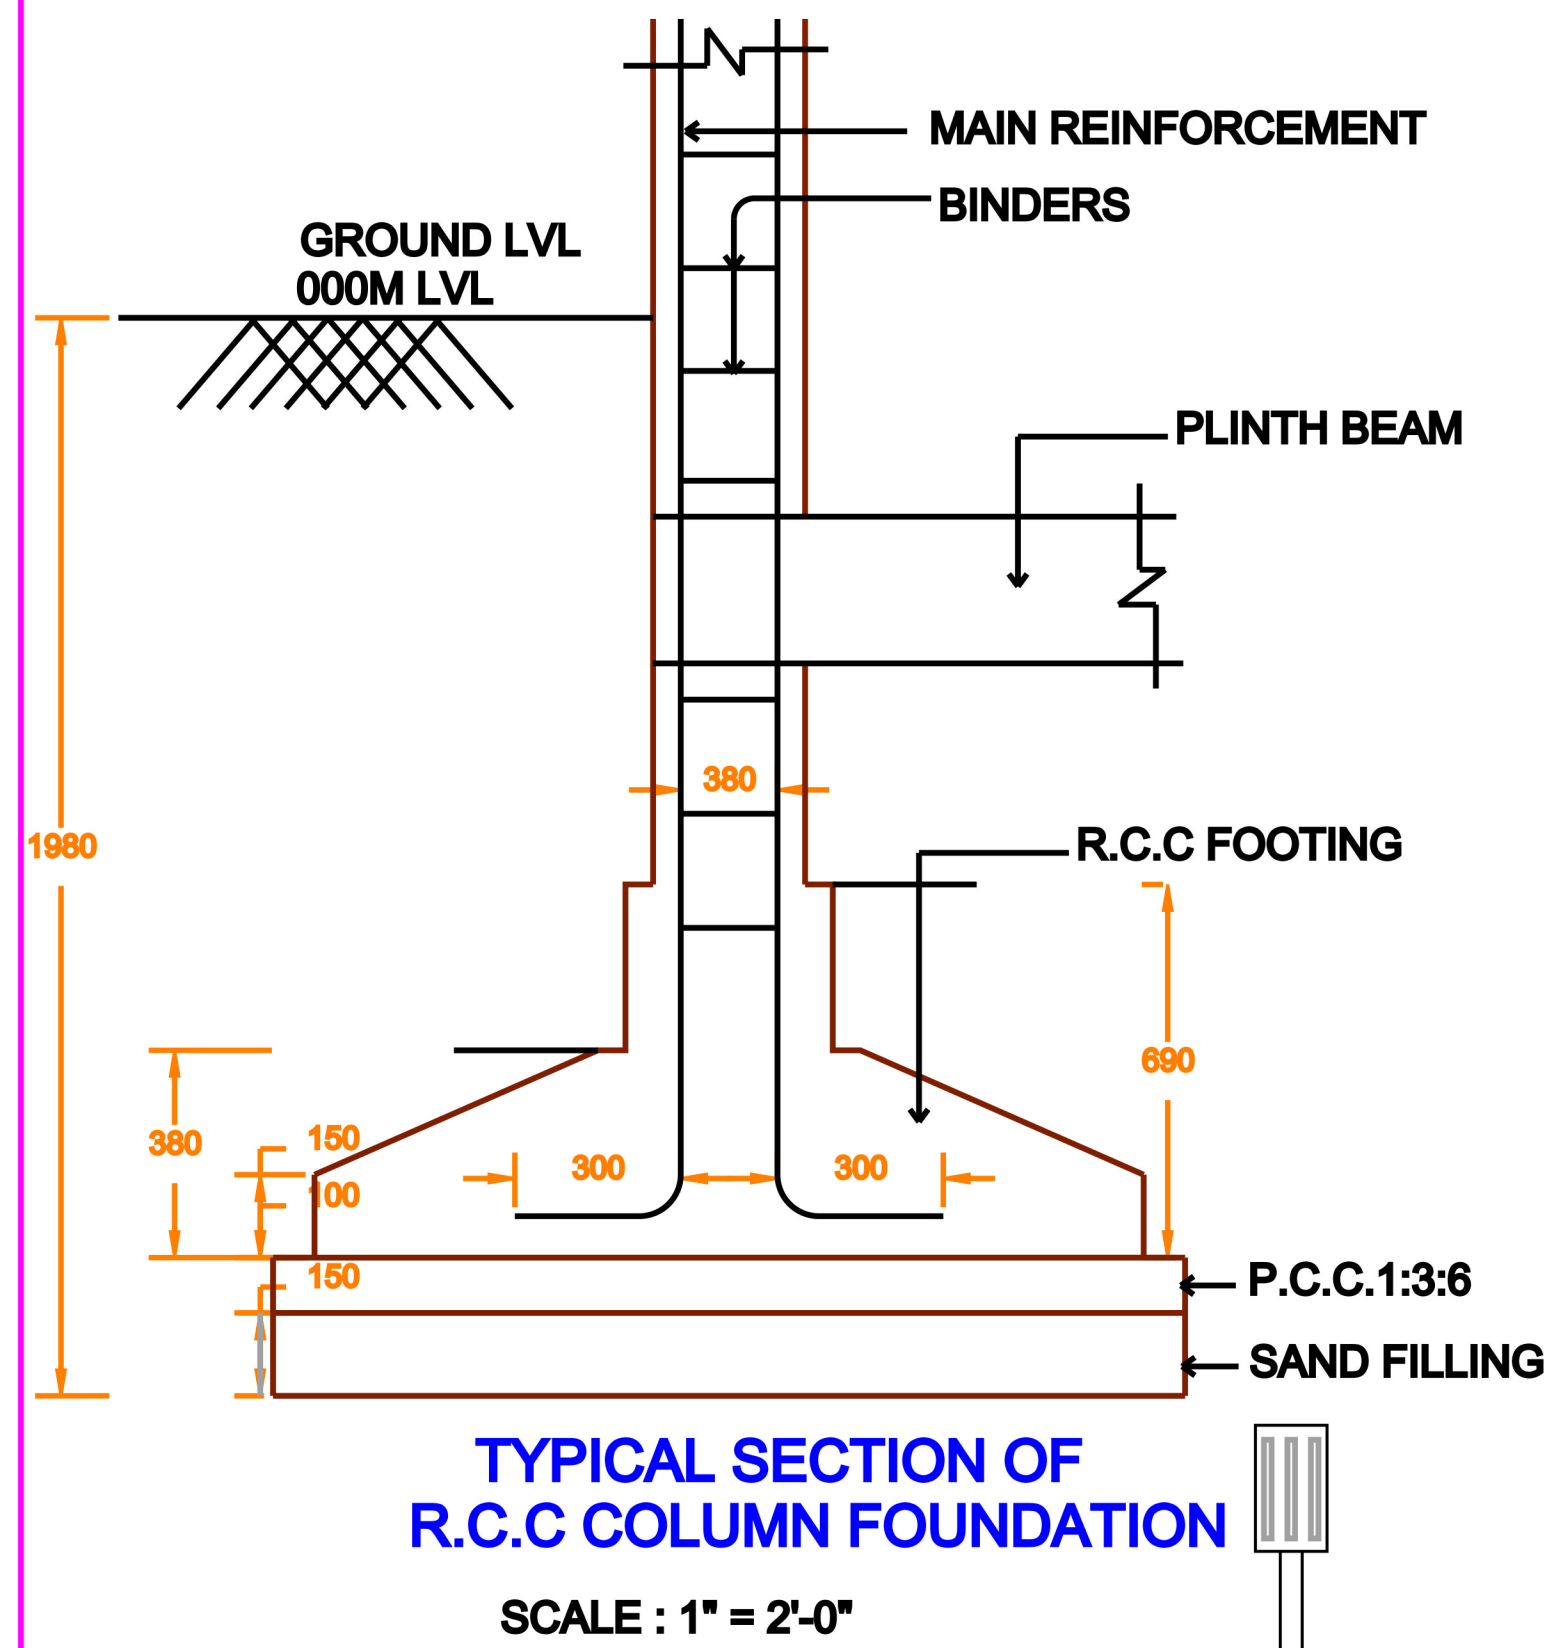
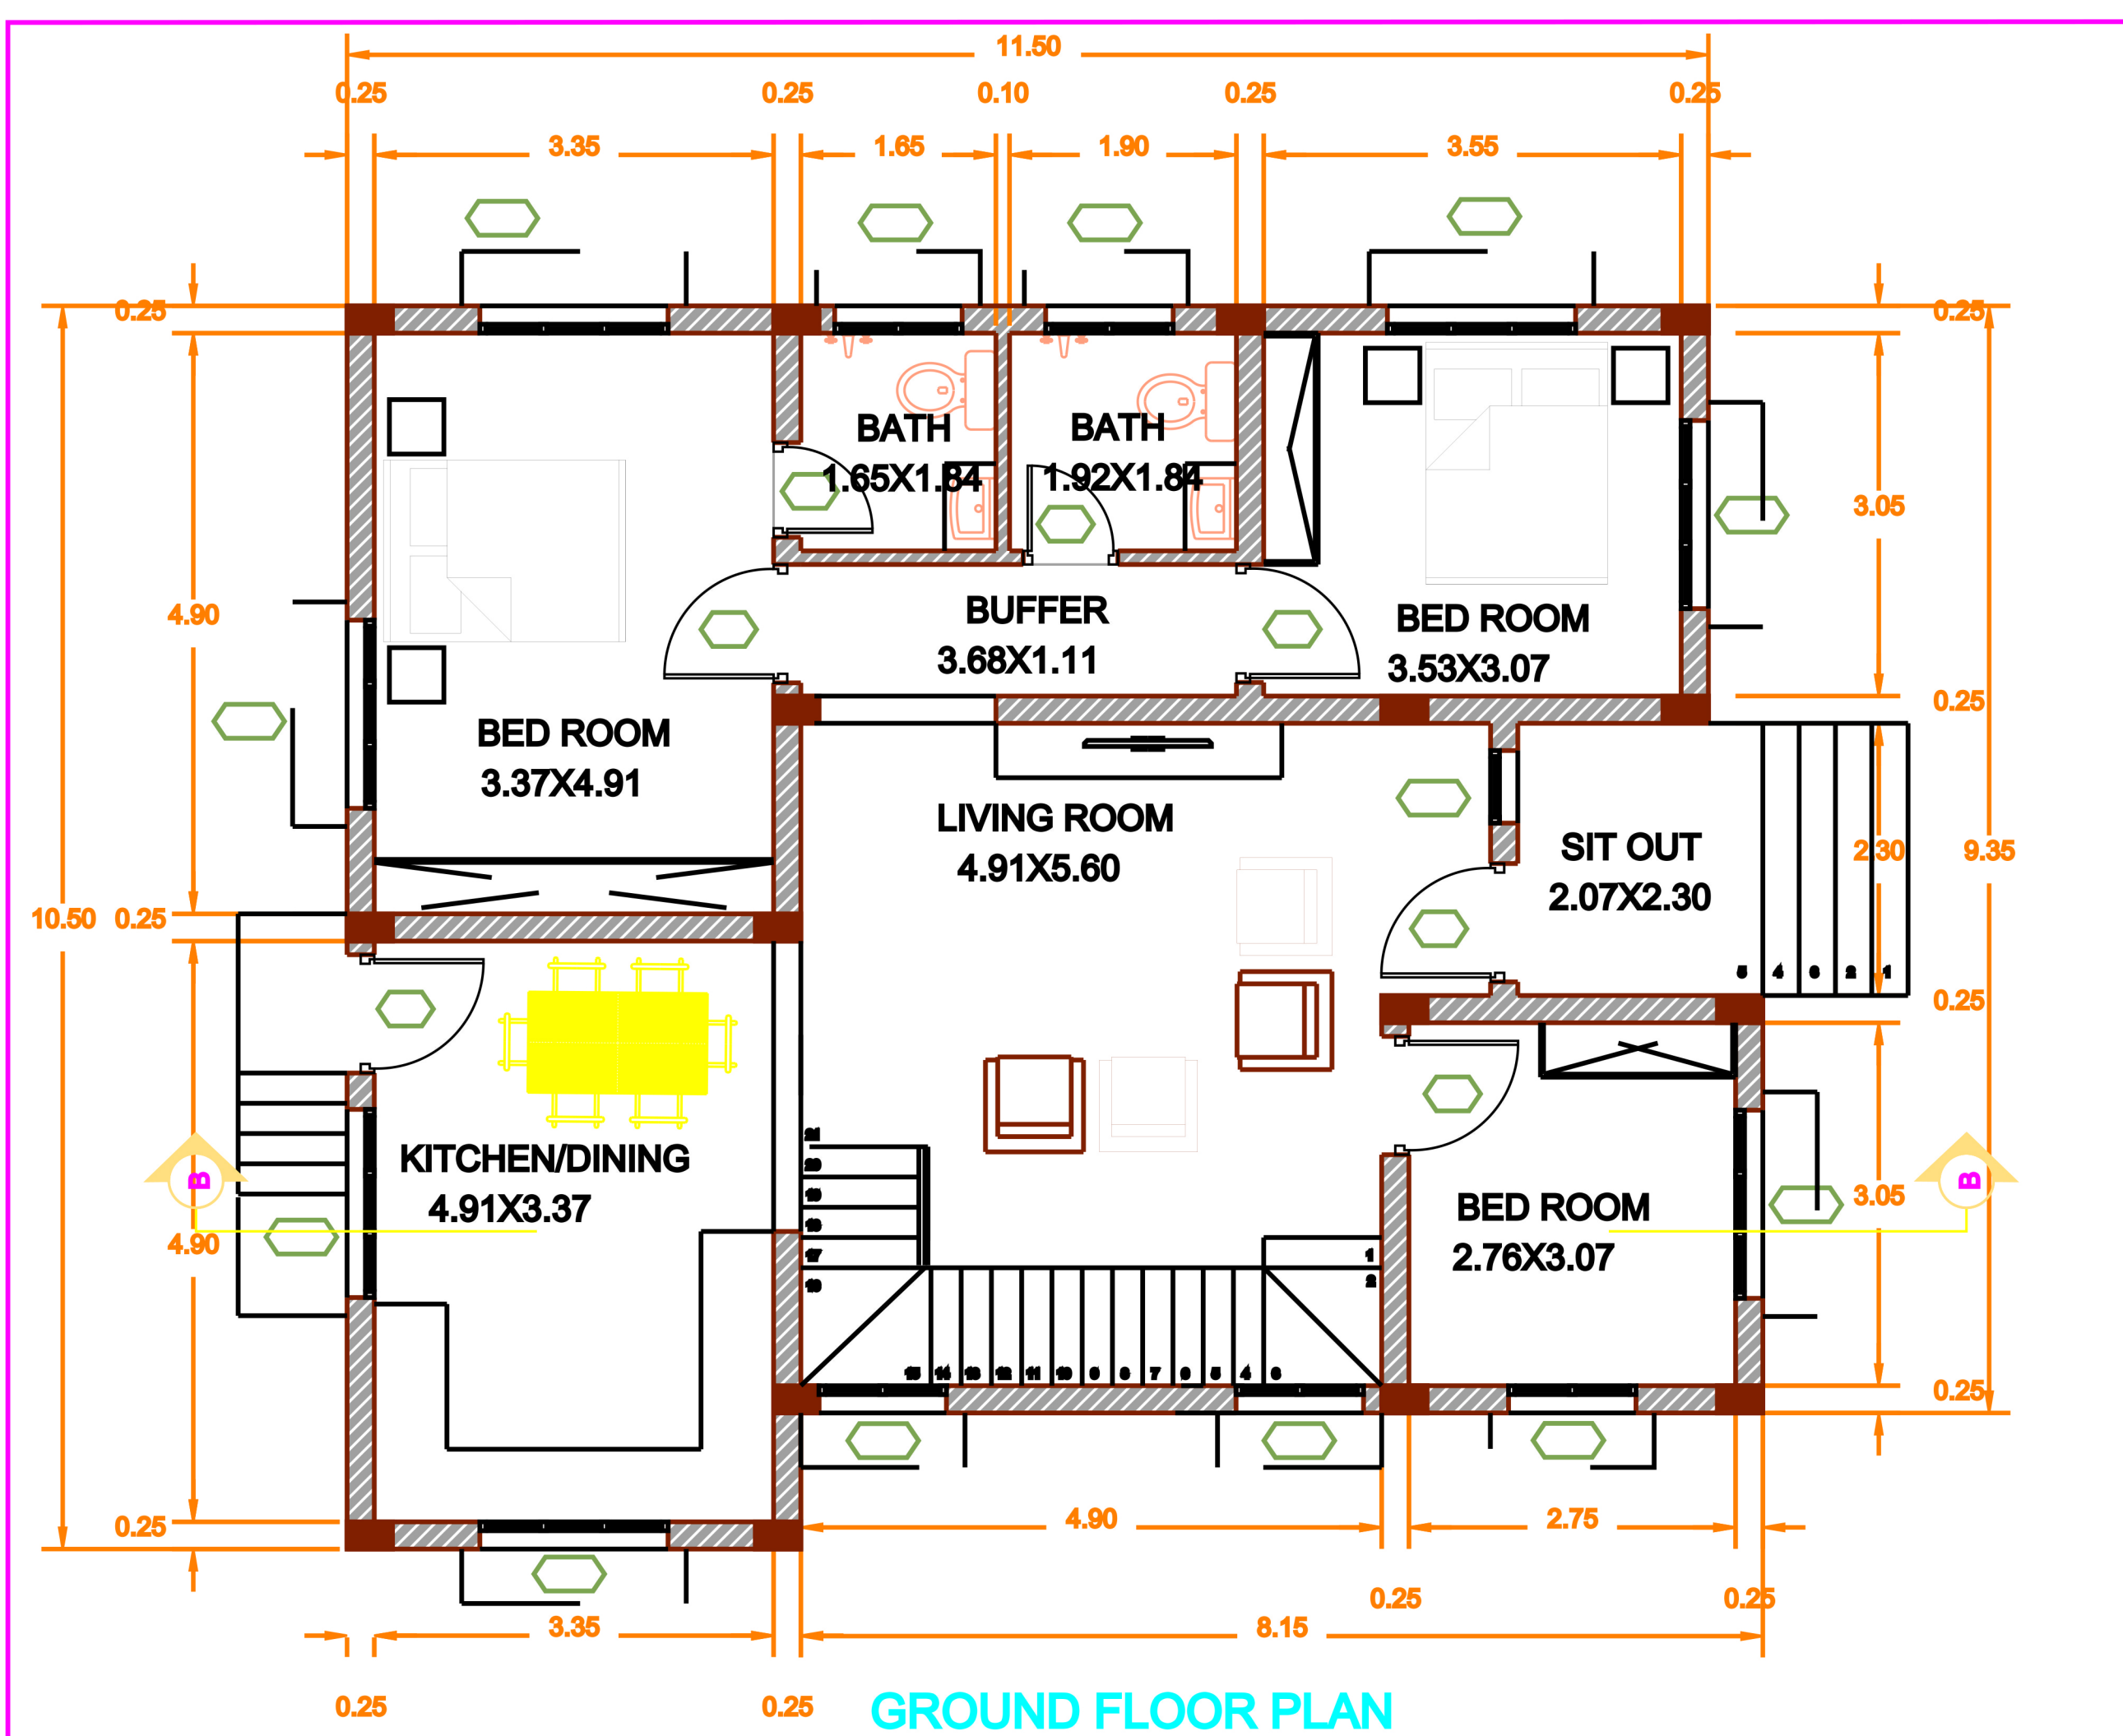
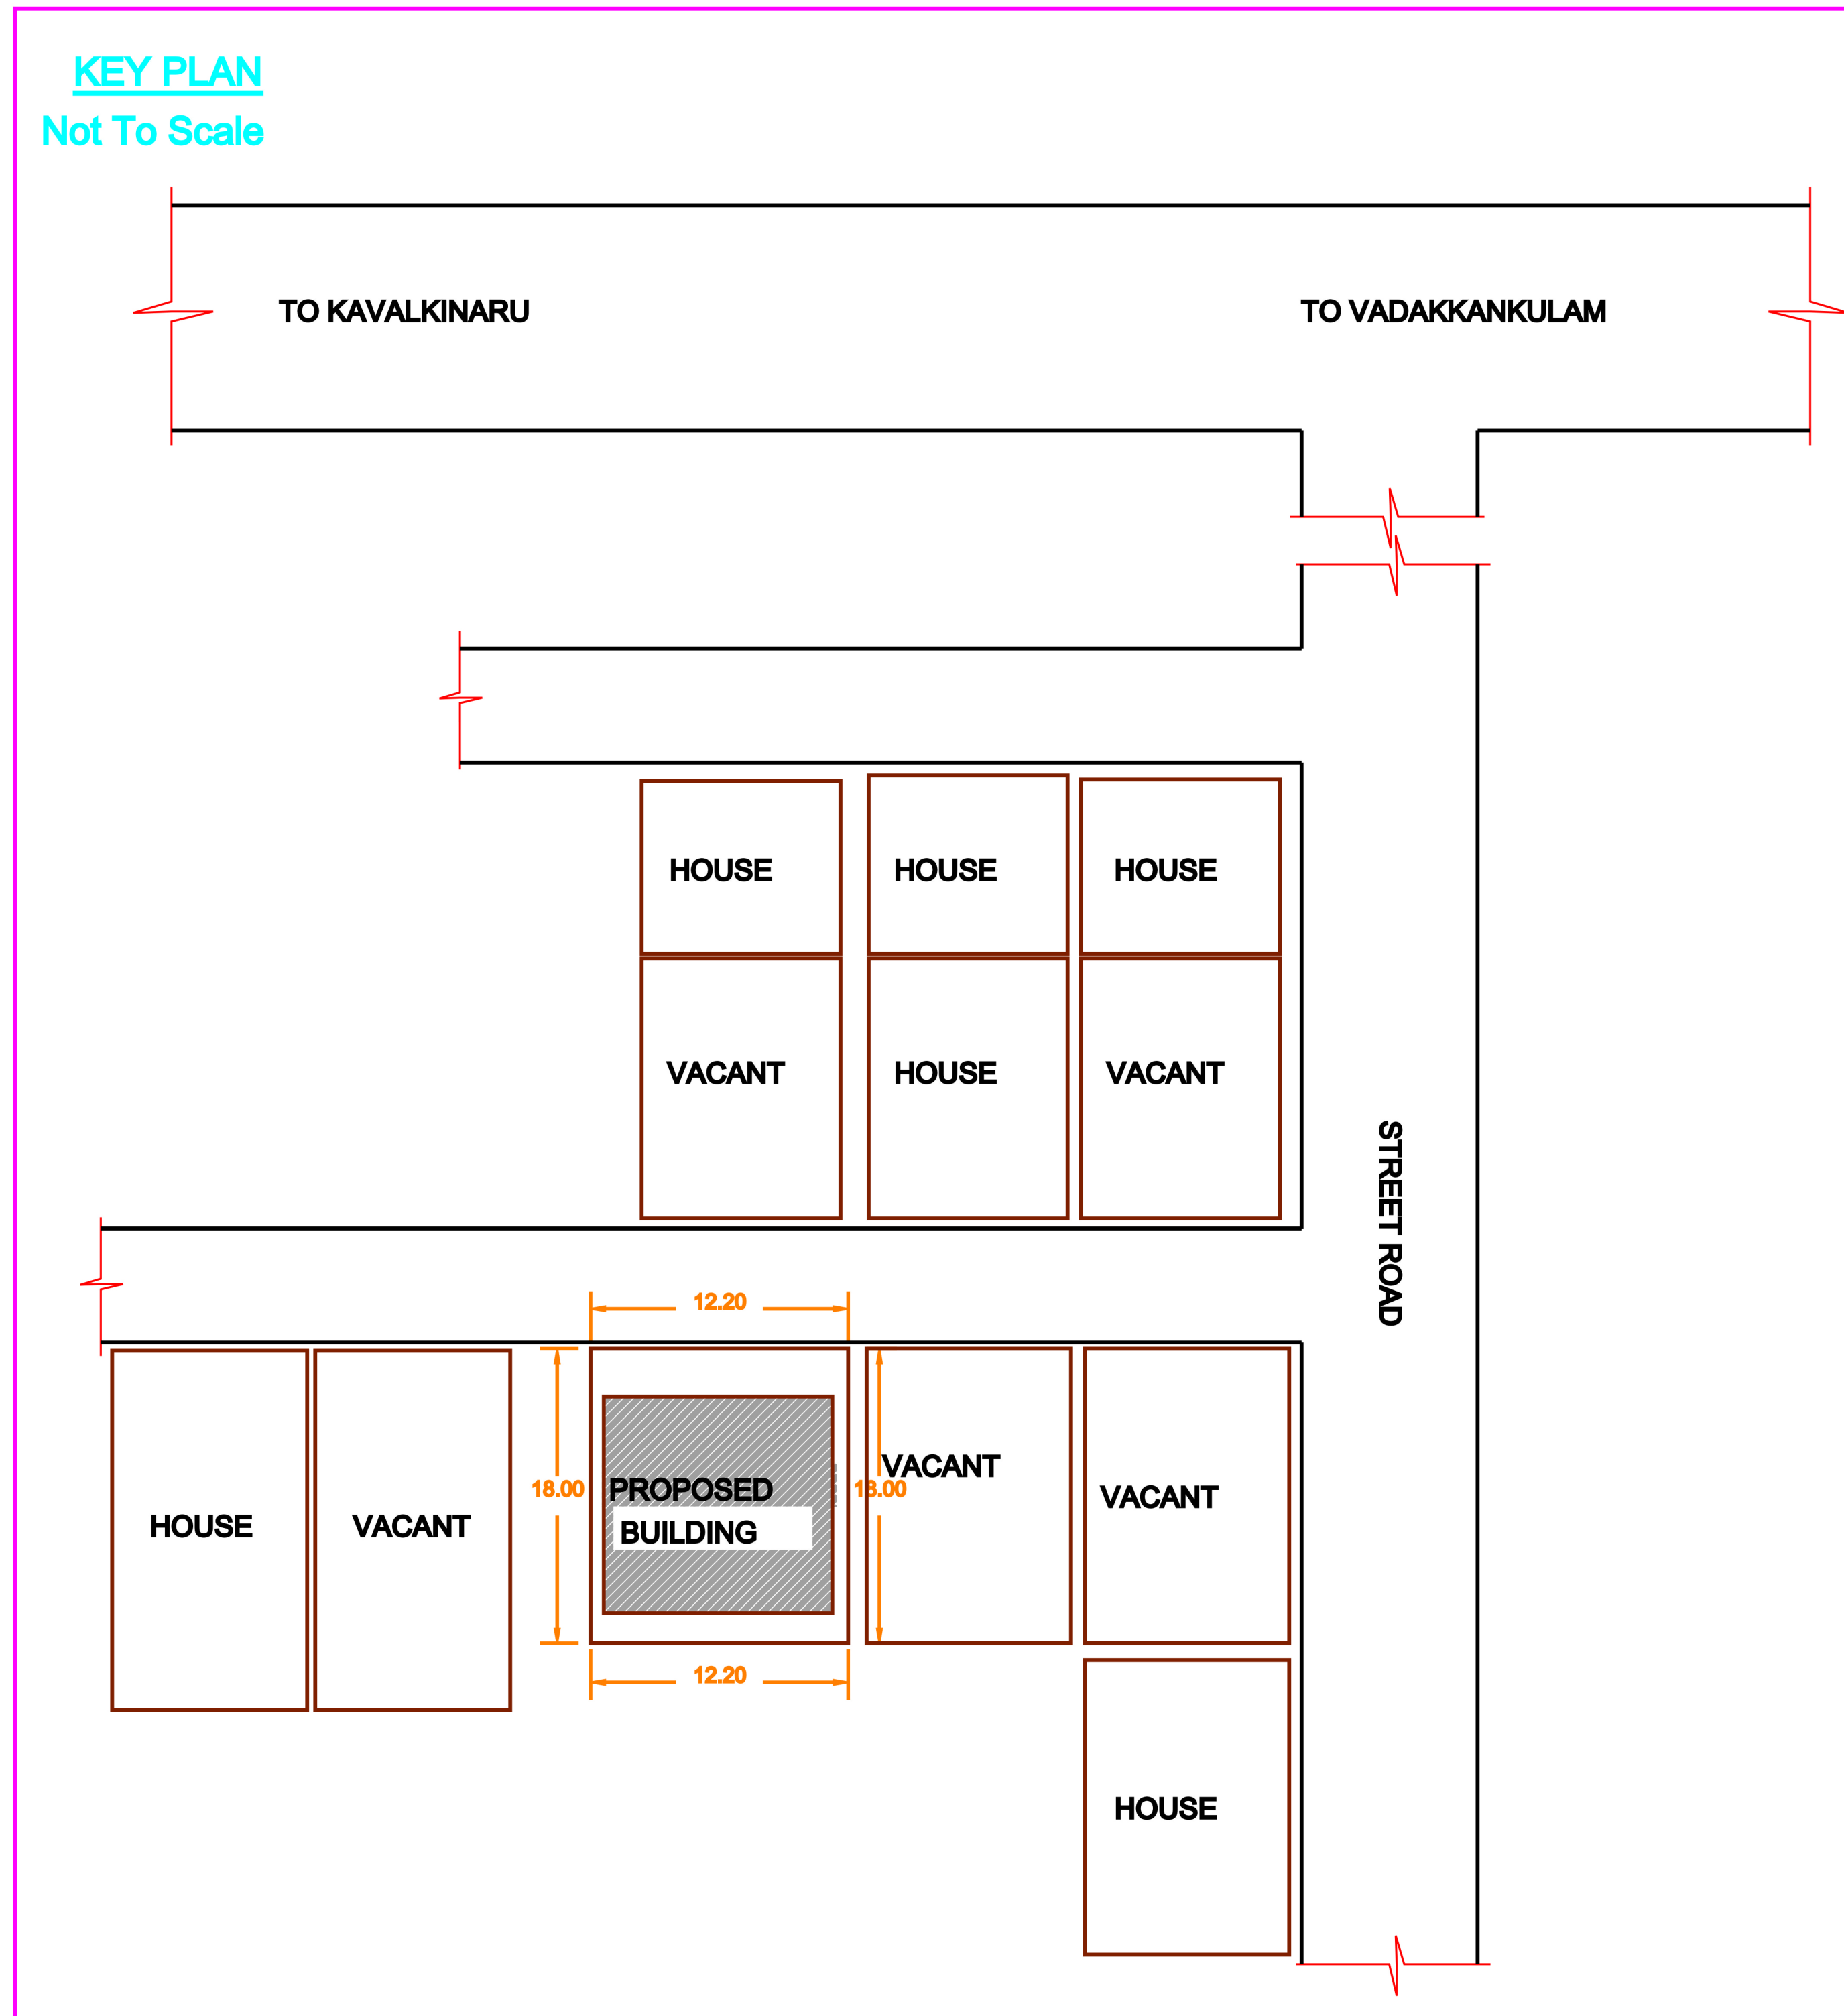
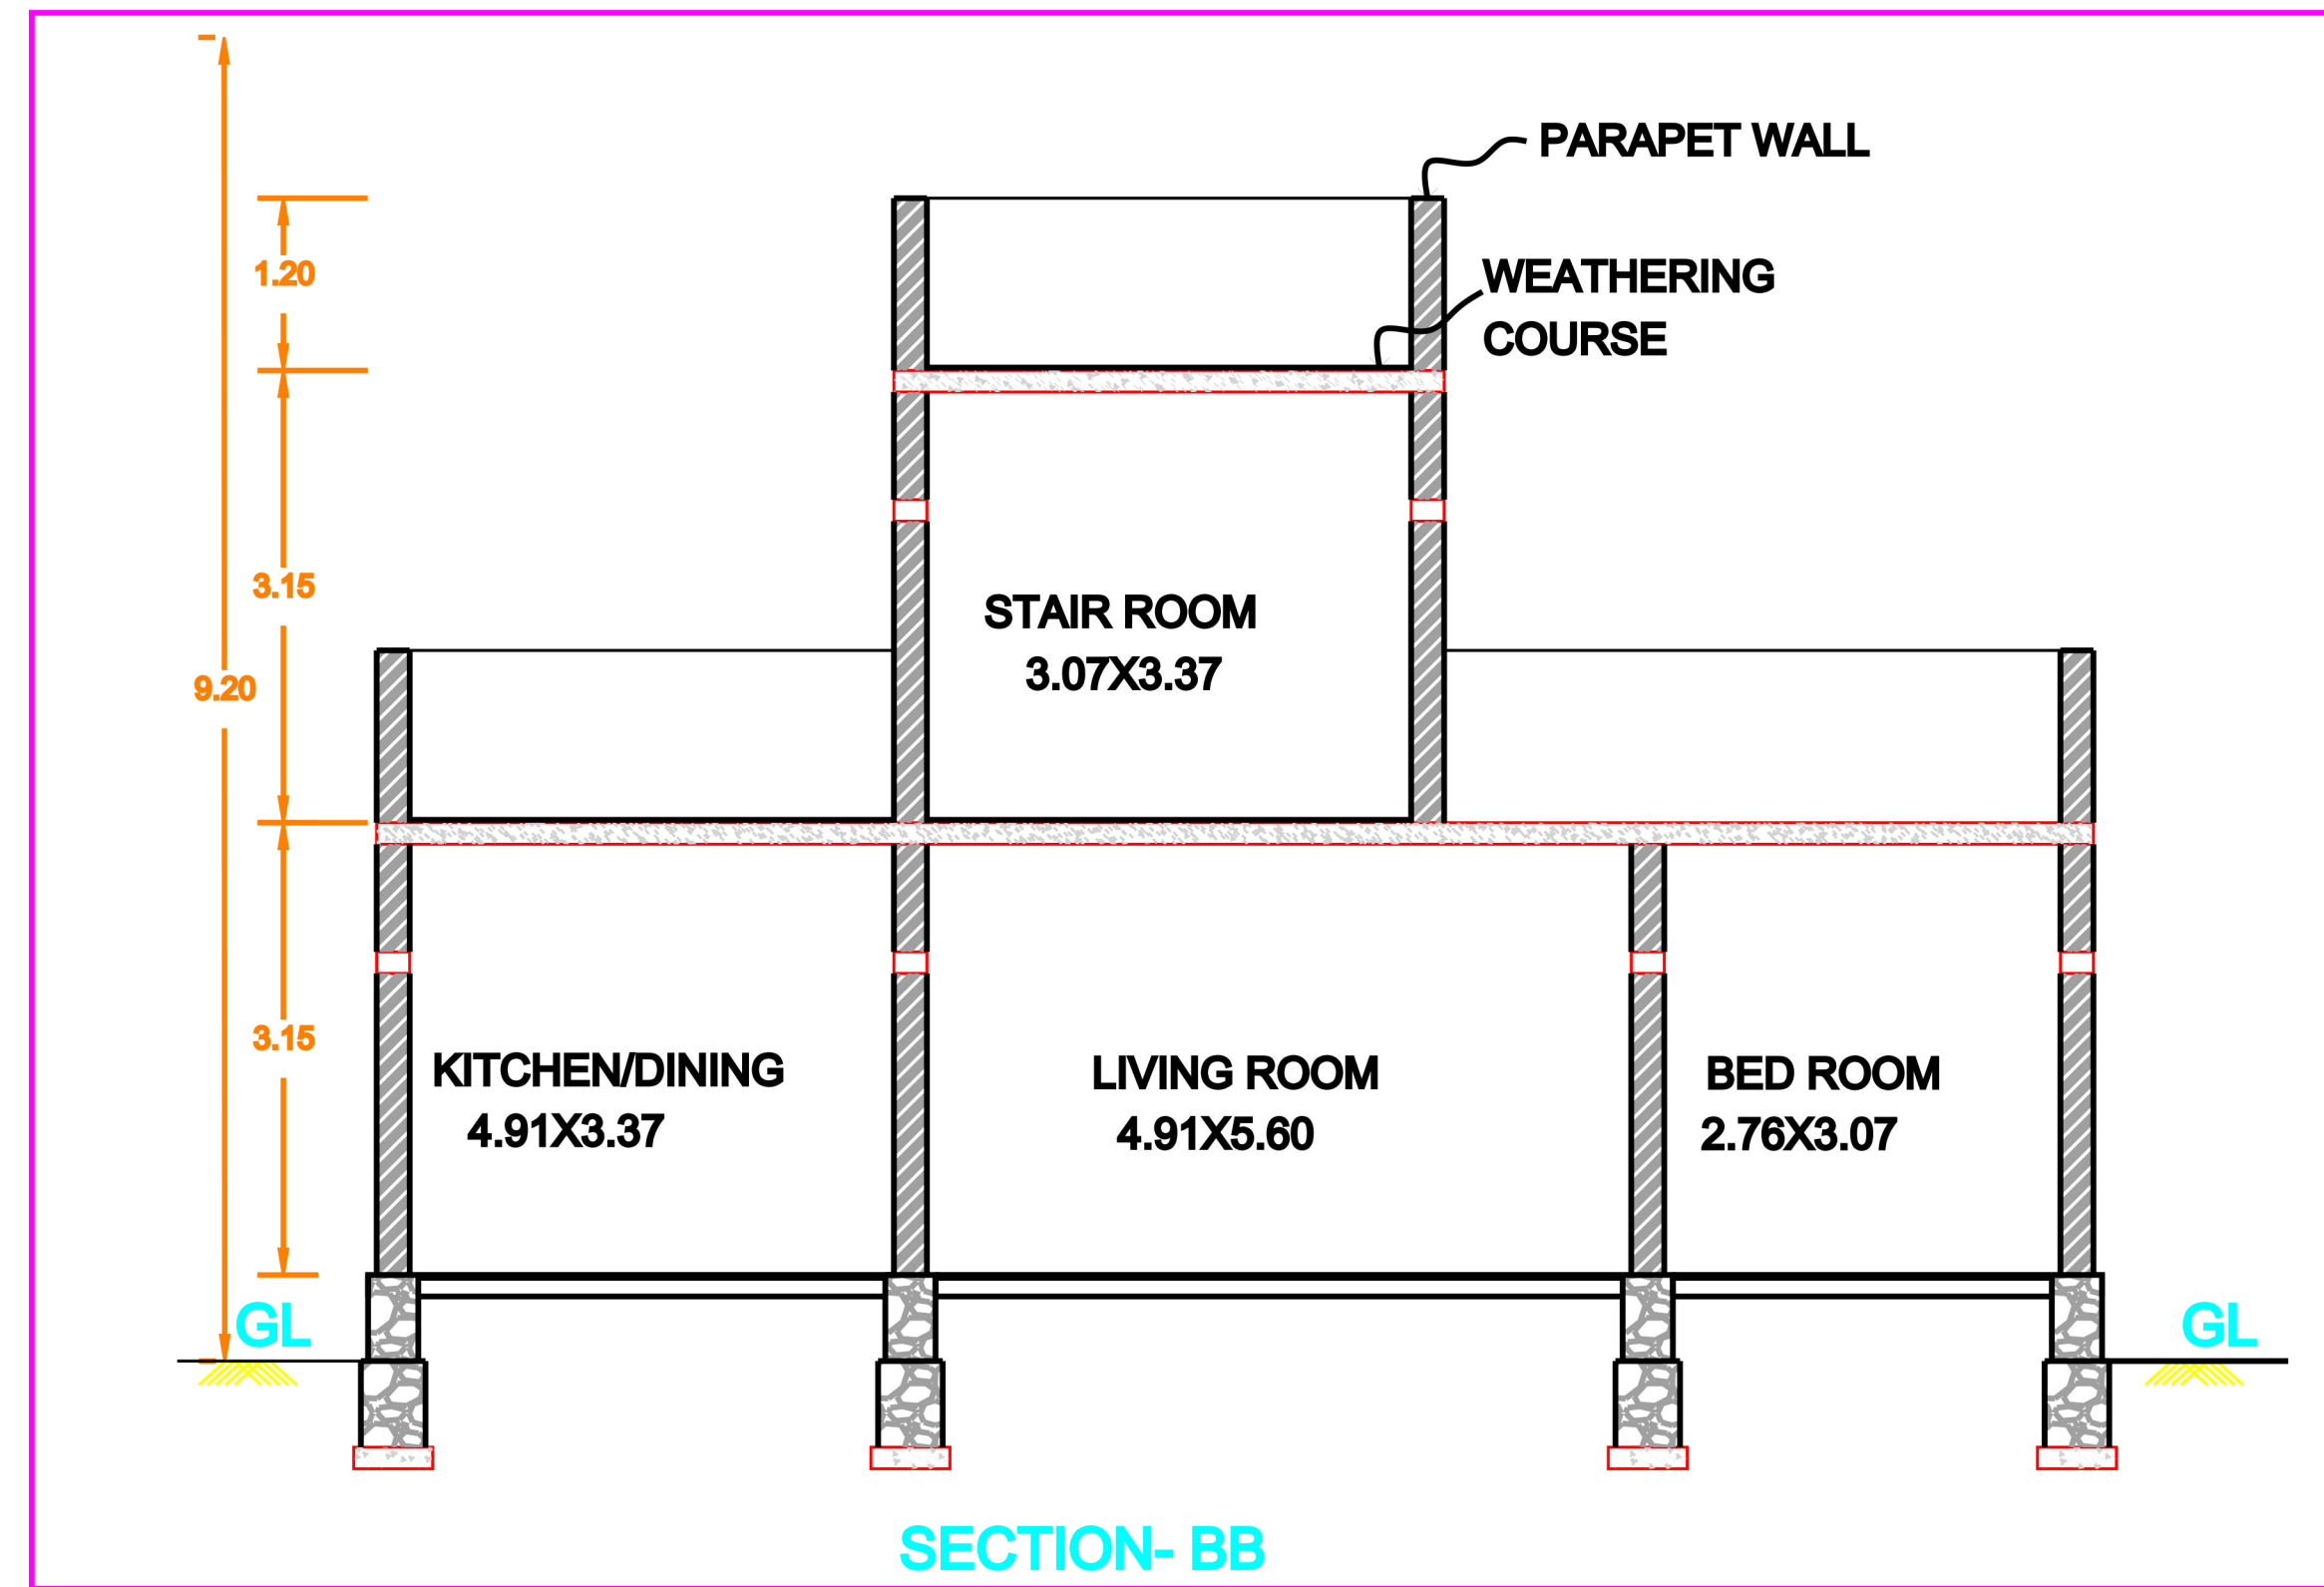


NAME OF THE OWNER : Mr.AROCKIA SEBASTIN NISHANTH S/O SEKAR

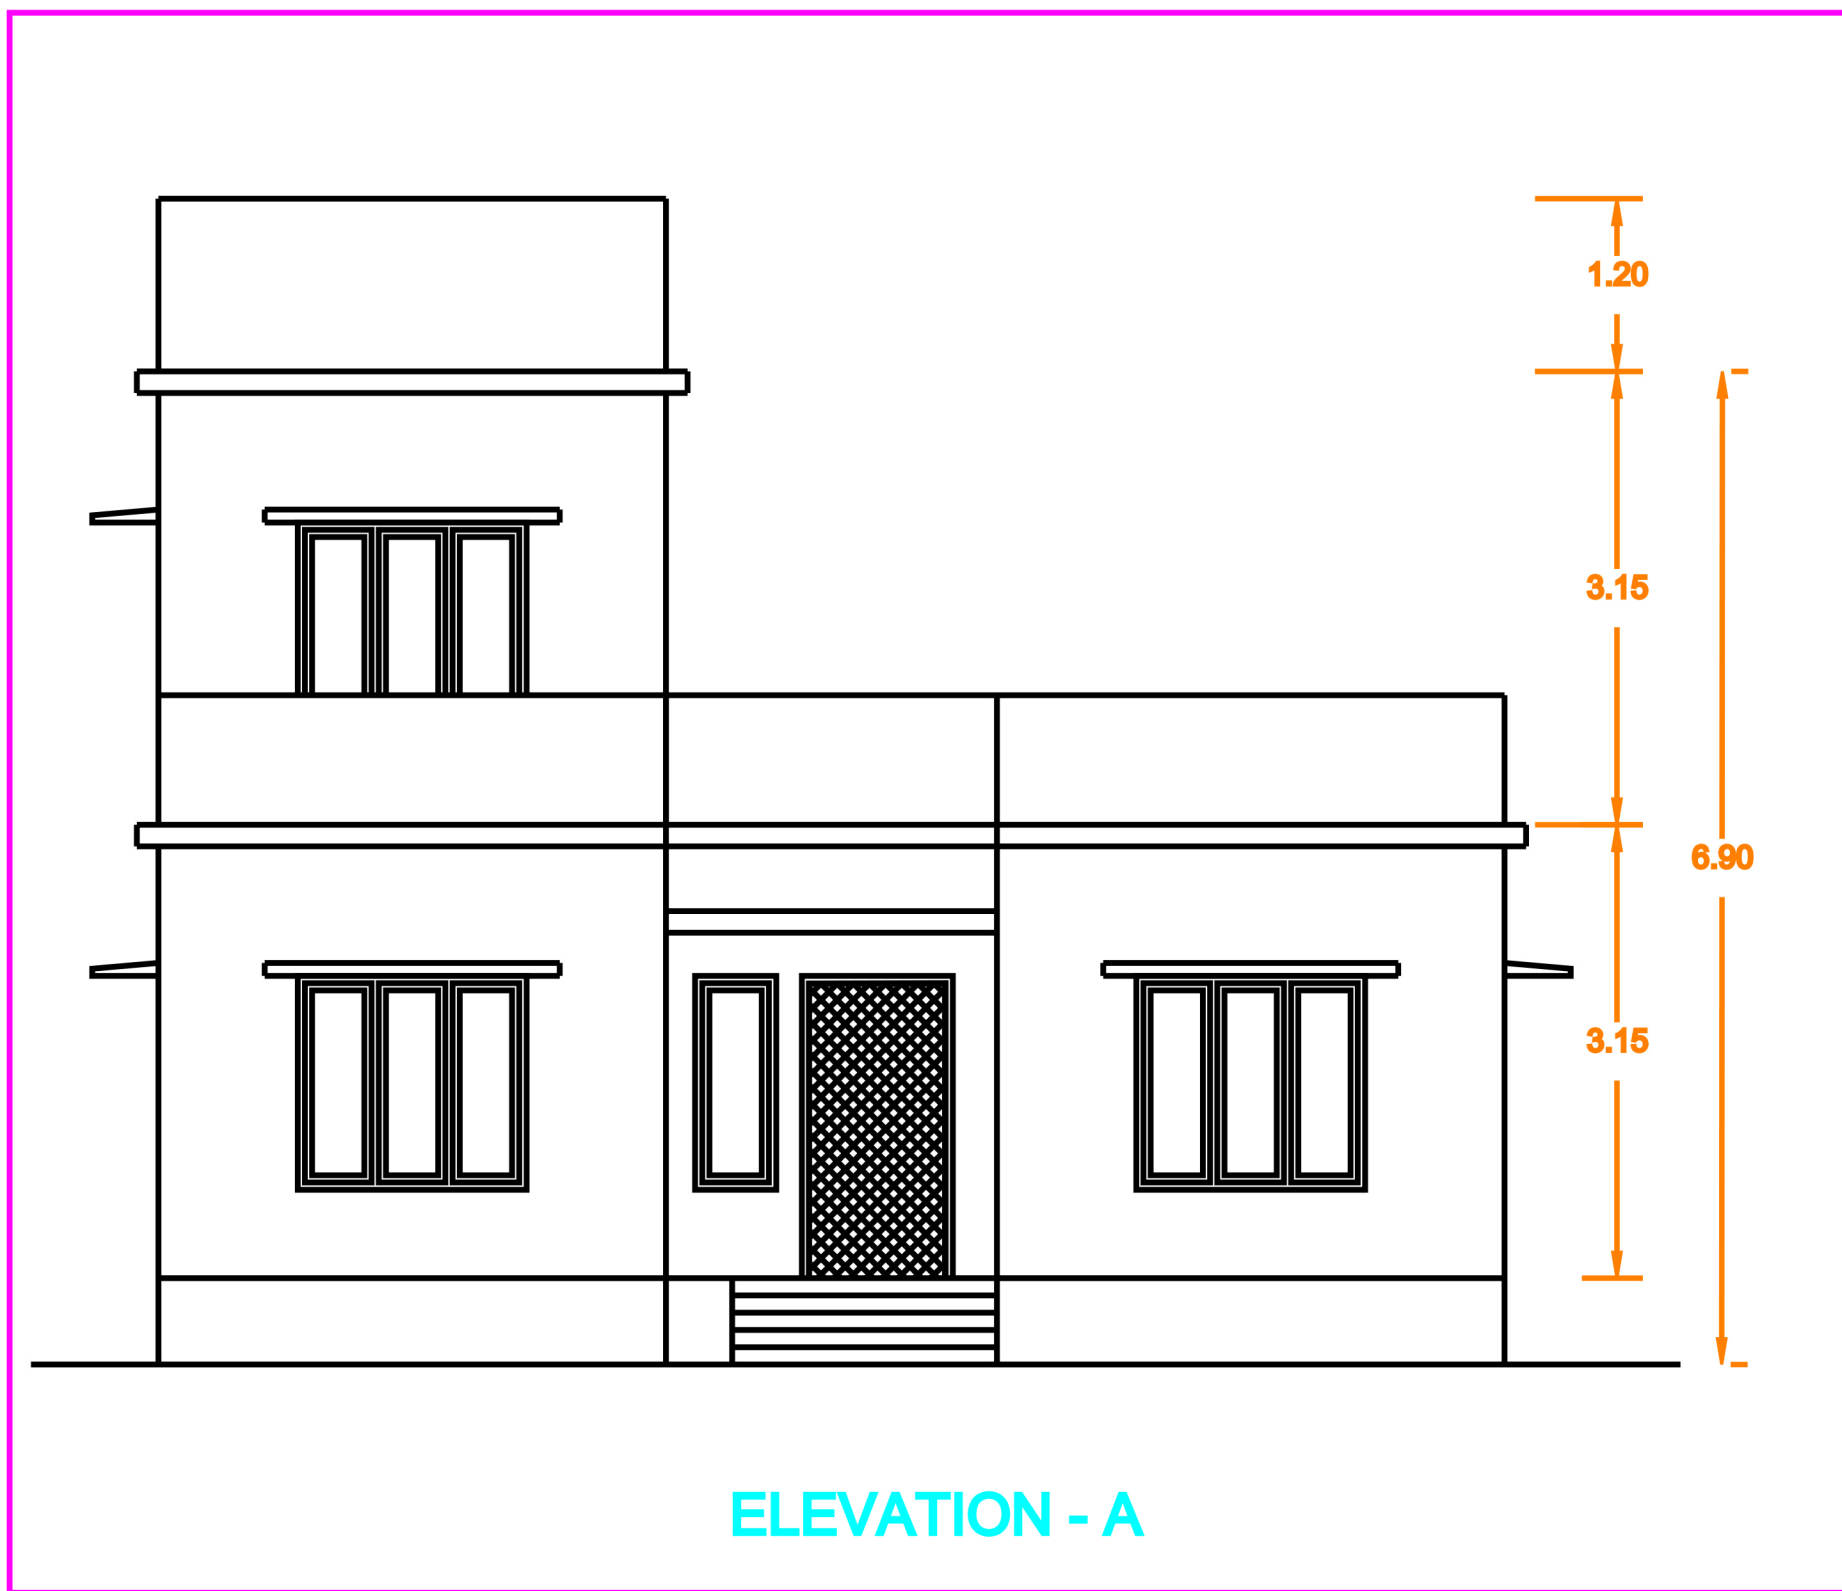

LEGEND	
W1	WINDOWS 1 - 1.60M X1.40M
W2	WINDOWS 2 - 1.05M X1.40M
W3	WINDOWS 3 - 1.05MX1.10M
V1	VENTILATOR - 1.05M X0.5M
D1	DOOR 1 - 1.05M X2.1M
D2	DOOR 2 - 0.8MX2.1M

AREA	SQ M	SQ FT
SITE AREA	238.00	2561.81
TOTAL AREA		
GROUND FLOOR AREA	114.64	1233.97
FIRST FLOOR AREA	13.51	145.42
TOTAL FLOOR AREA	128.15	1379.39
NON FSI AREA	0	0

FSI AREA	:	0.53
PLOT COVERAGE	:	48%
NO OF CAR PARKING	:	1

OWNER
Mr.AROCKIA SEBASTIN NISHANTH
S/o ,Mr.SEKAR

S. Nishanth

Signature

ARCHITECT

AR.ASTLE JOE PH:9750528989

EXCELLENT BUILDERS, SALIPUTHOOR.



Ar. ASTLE JOE SURESH, B. Arch.
Licensed Architect & Planner
EXCELLENT BUILDERS
Salaiputhur
Cell: 9750528989

OFFICE

APPROVAL DRAWING SHEET NO : 1