




PLAN SHOWING THE PROPOSED HOUSE BUILDING AT Rø.Sy.No:561/2A1B OF LEVINCHIPURAM VILLAGE AT KOOTAPULI,LEVINCHIPURAM VILLAGE PANCHAYAT,TIRUNELVELI DISTRICT.

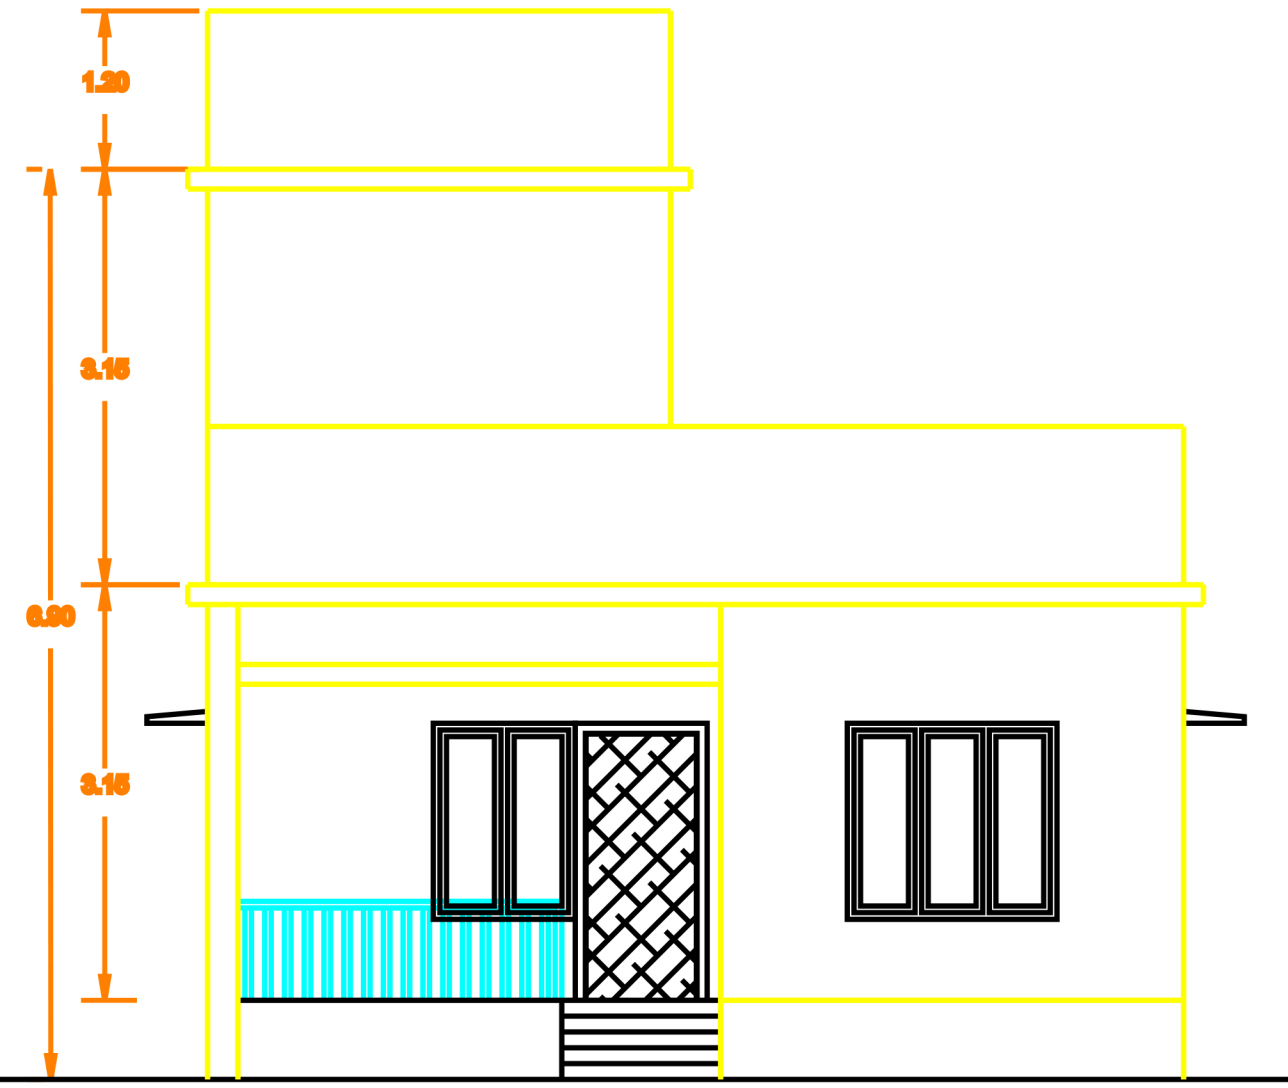

ELEVATION - A

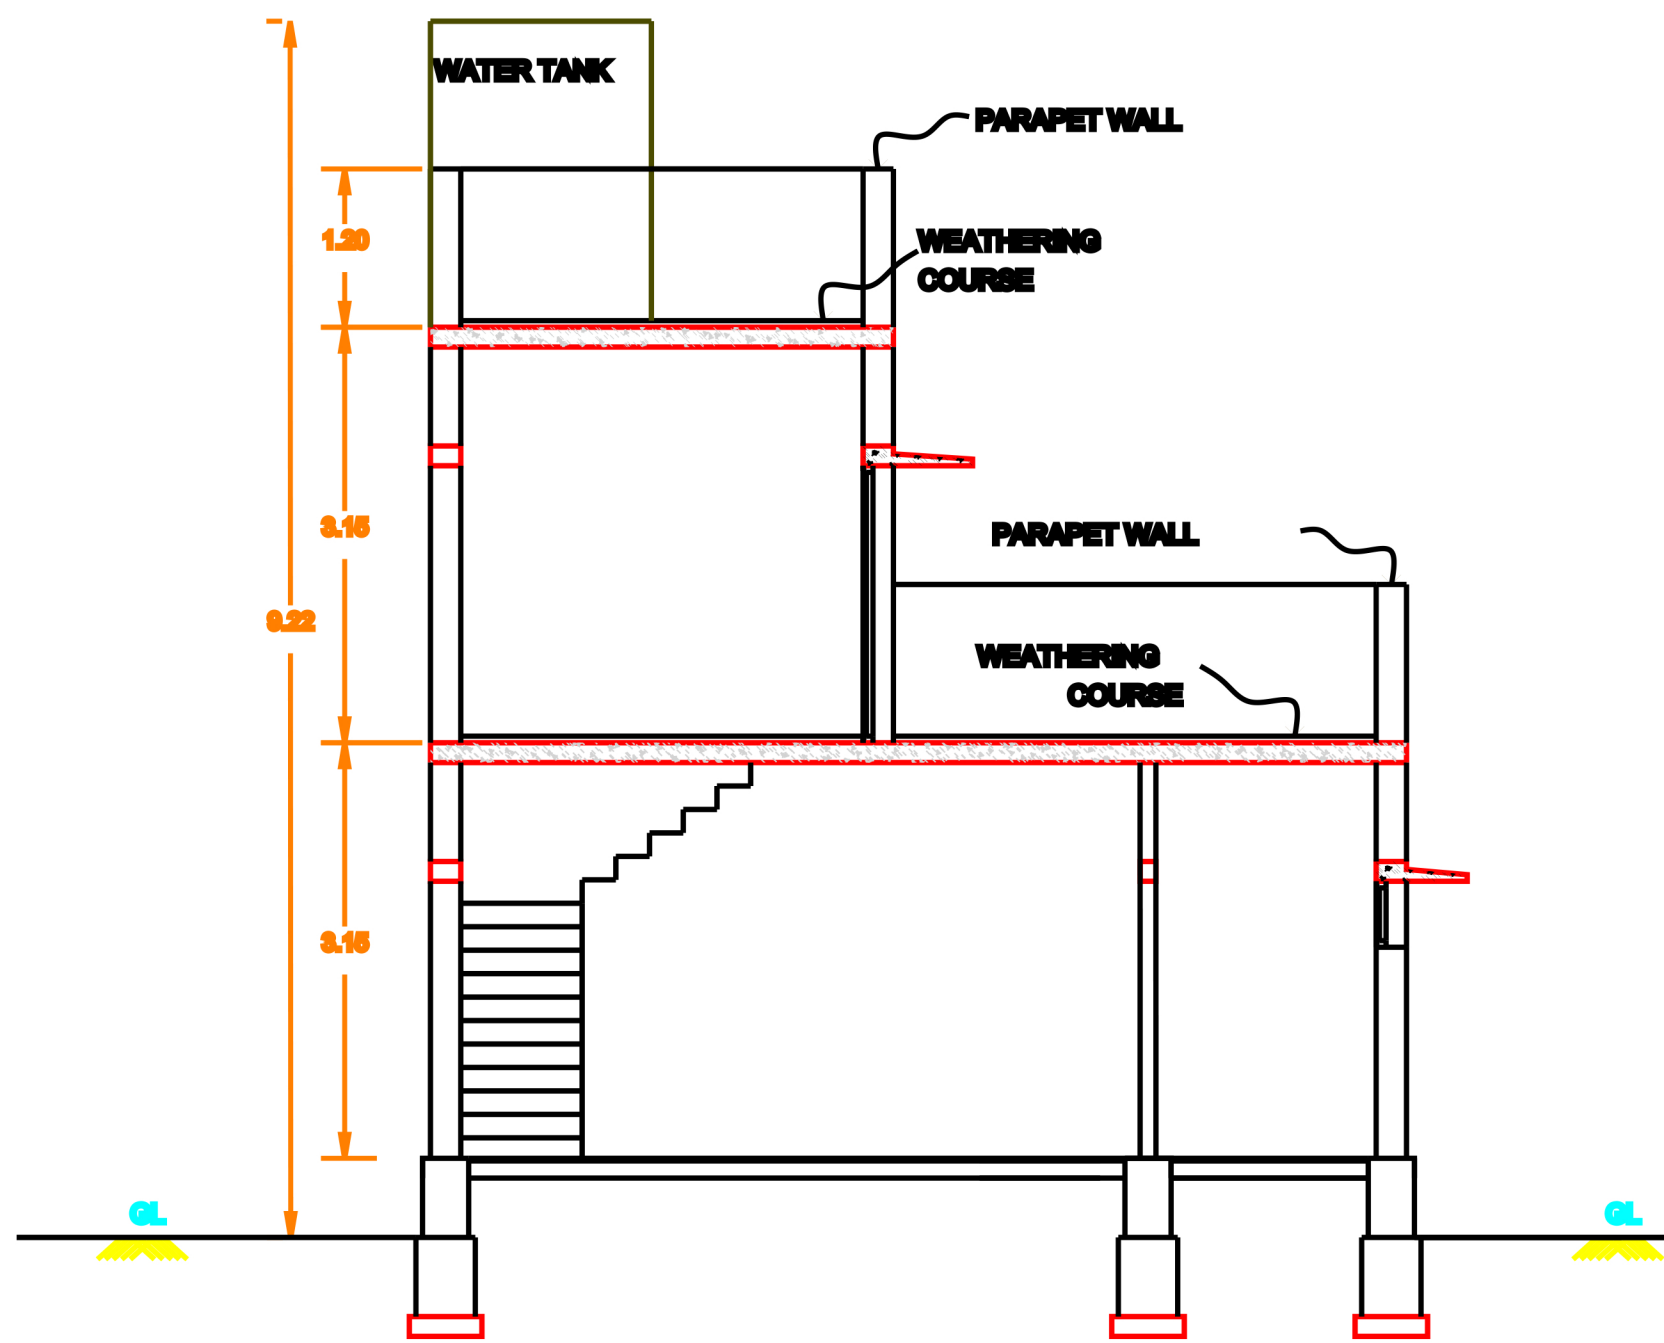


SECTION- BB

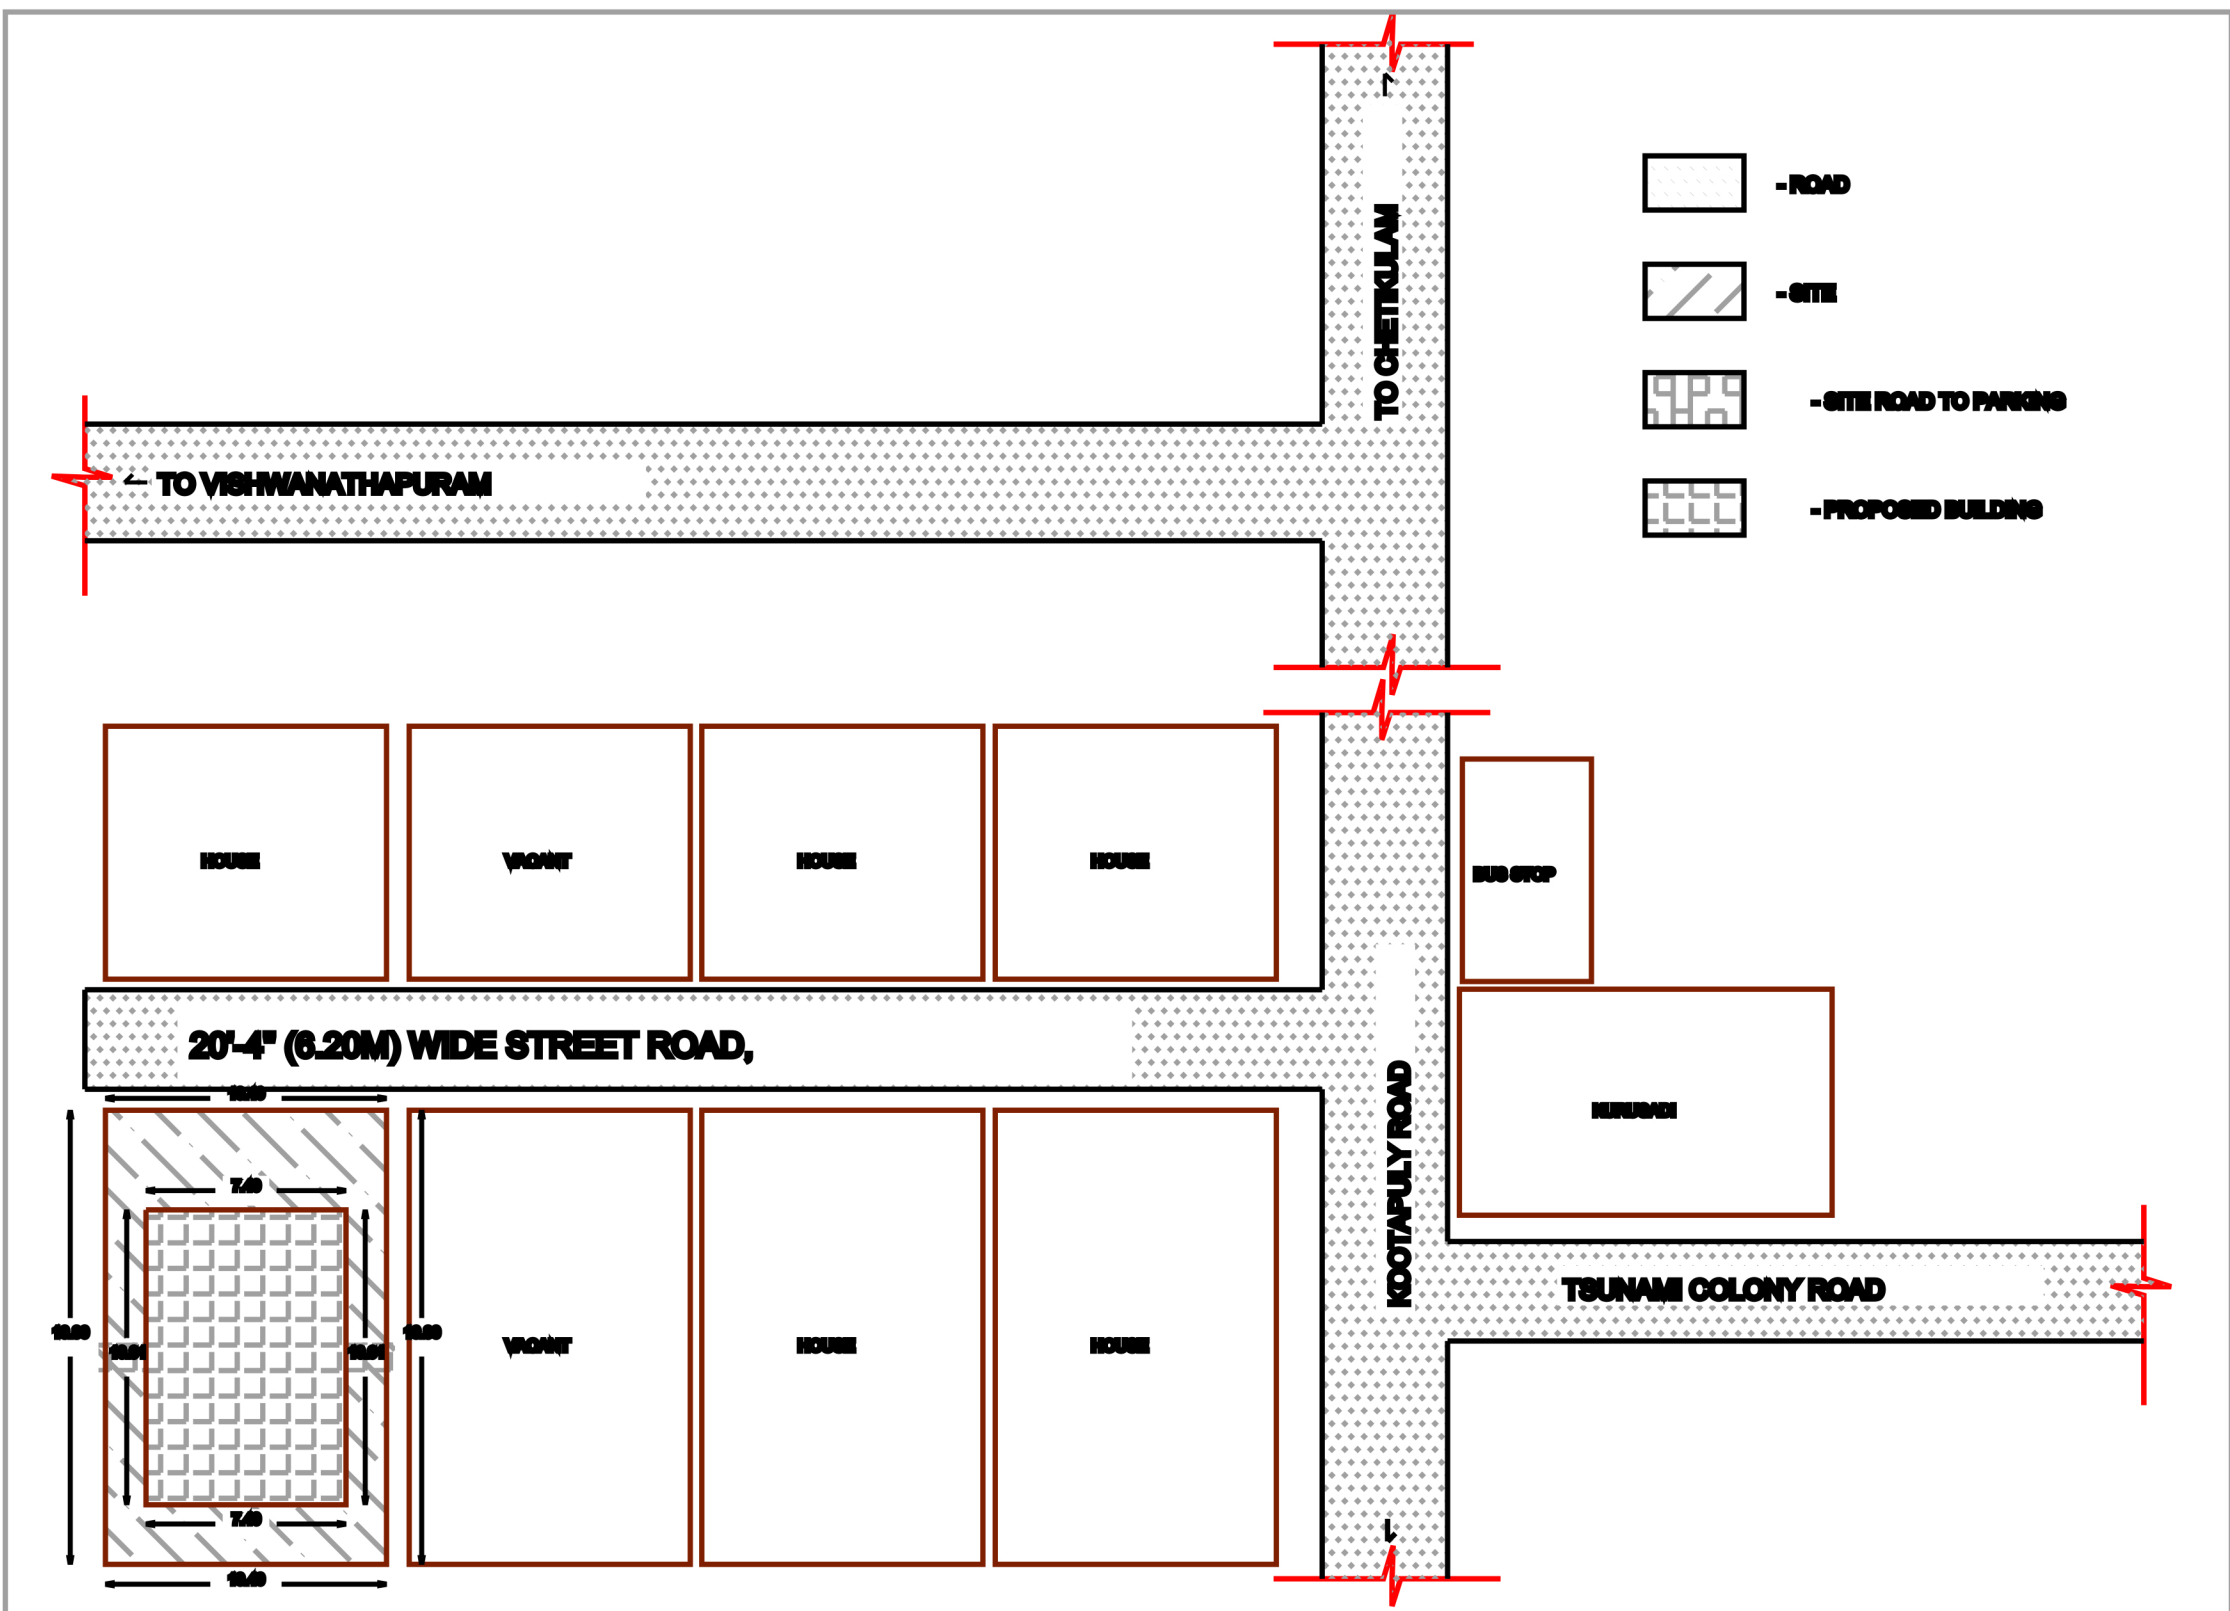


KEY PLAN


Not To Scale

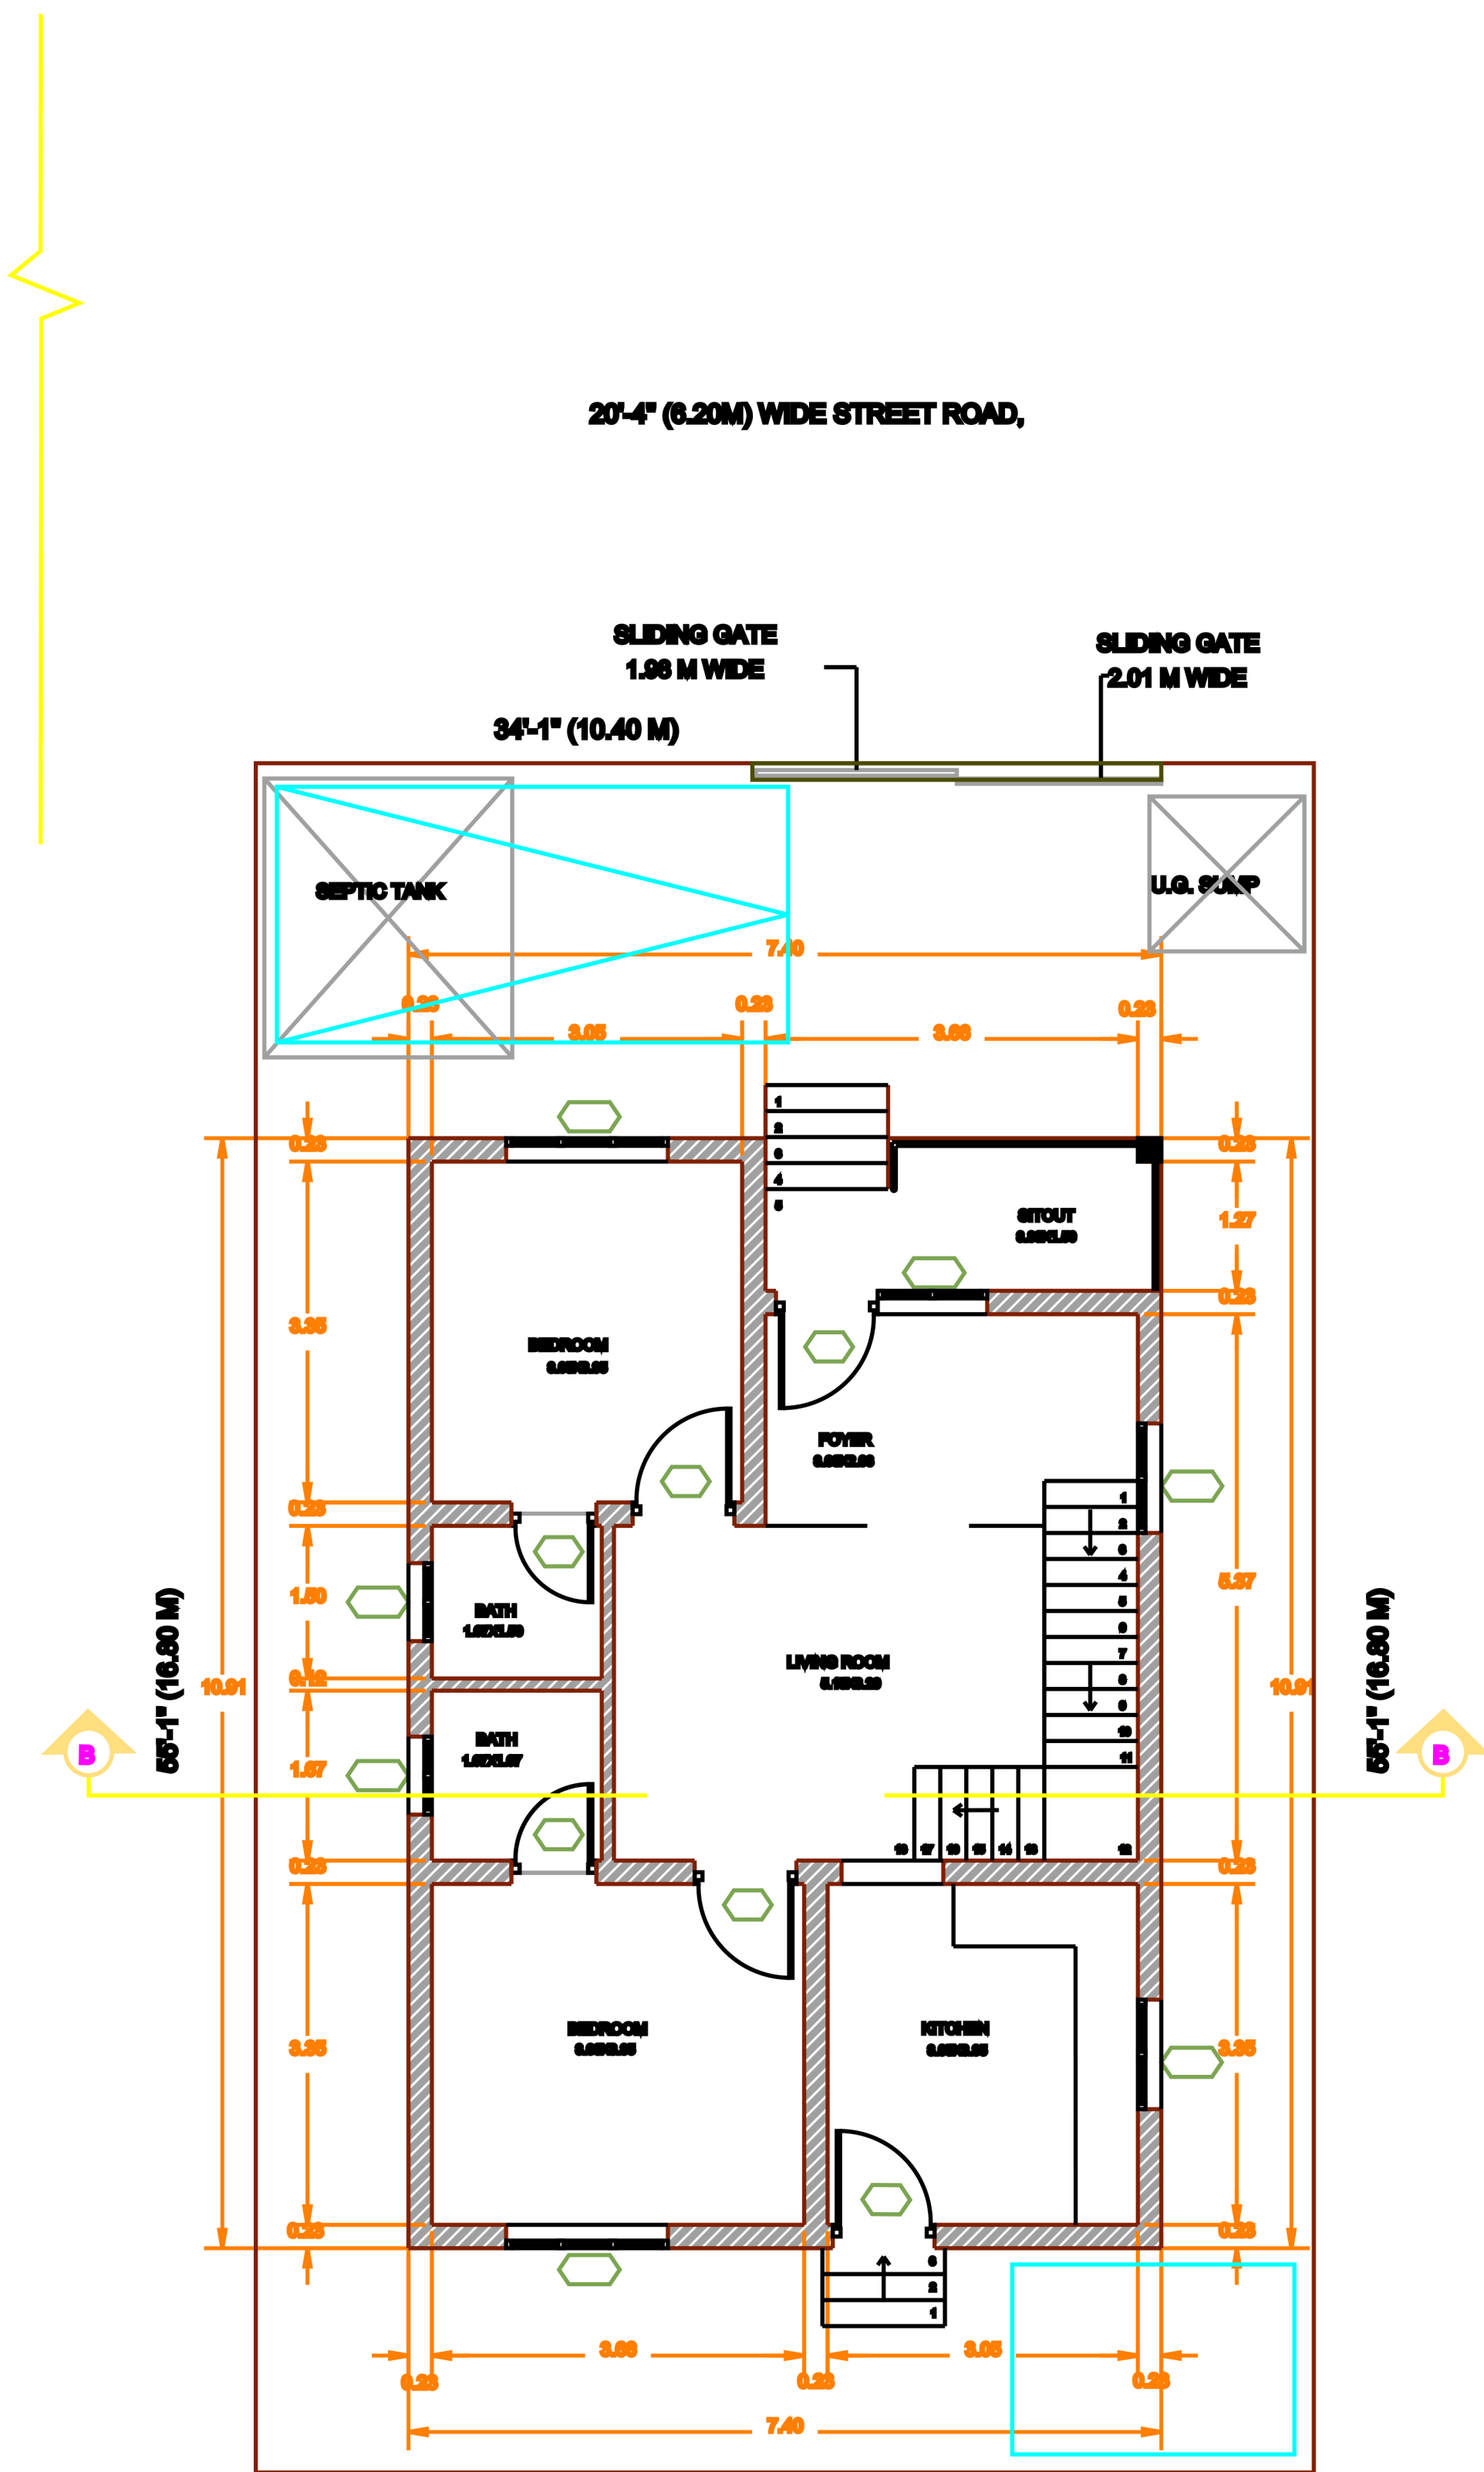


GROUND FLOOR

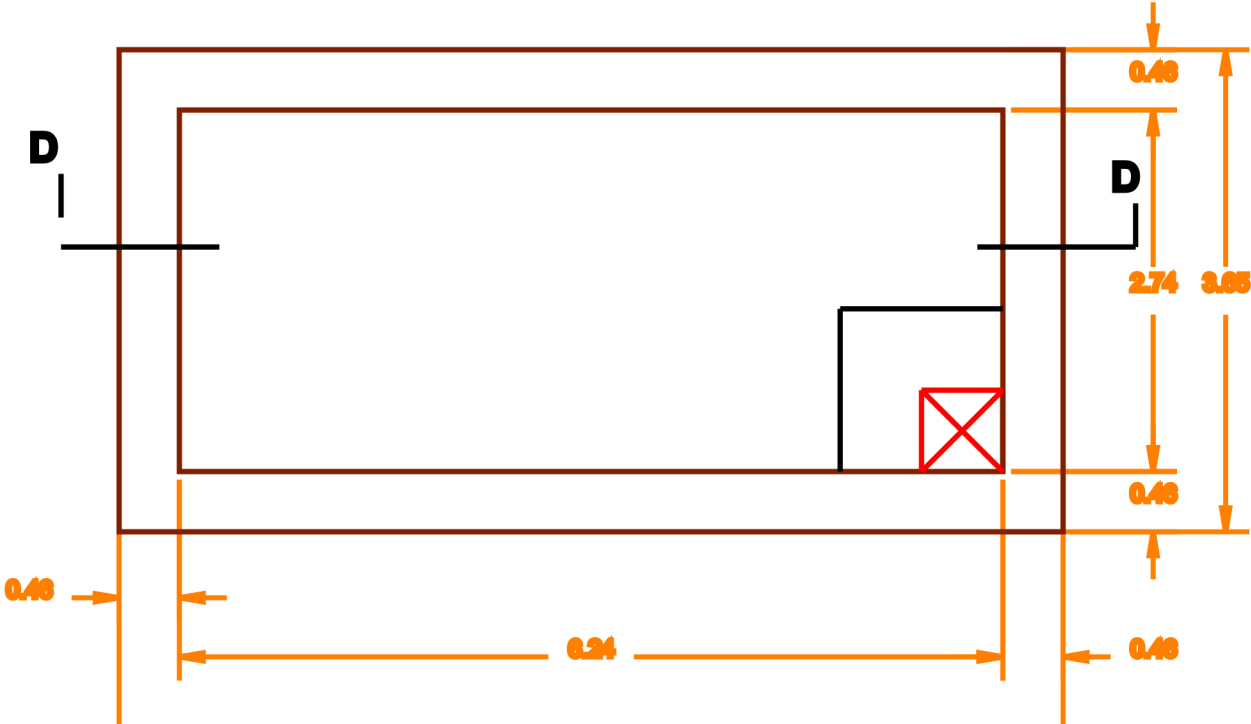


PLAN OF SEPTIC TANK
SCALE 1"=20"

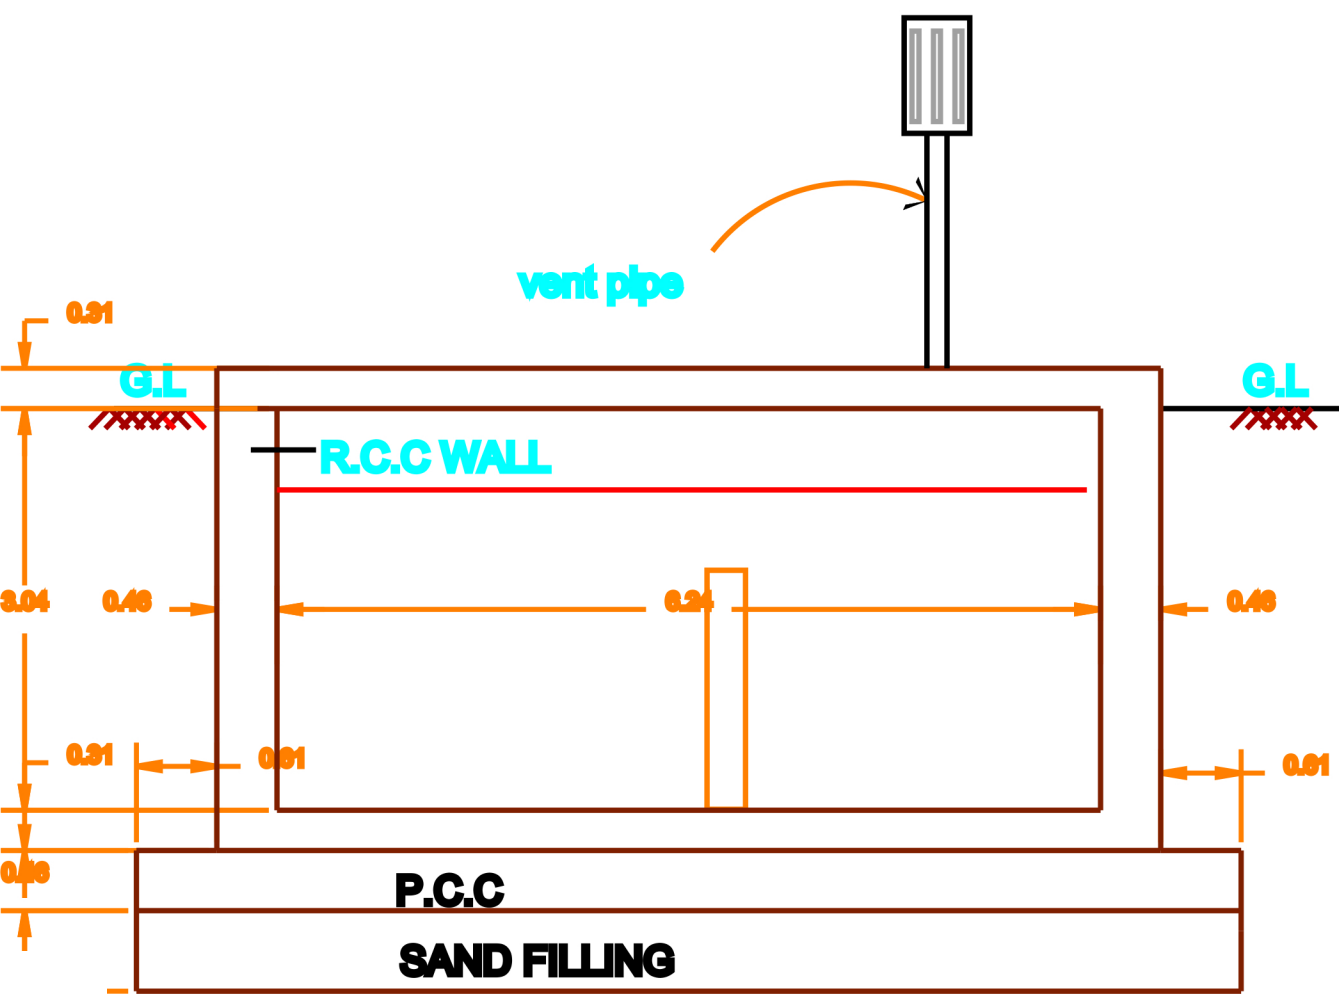


SECTION ON D-D

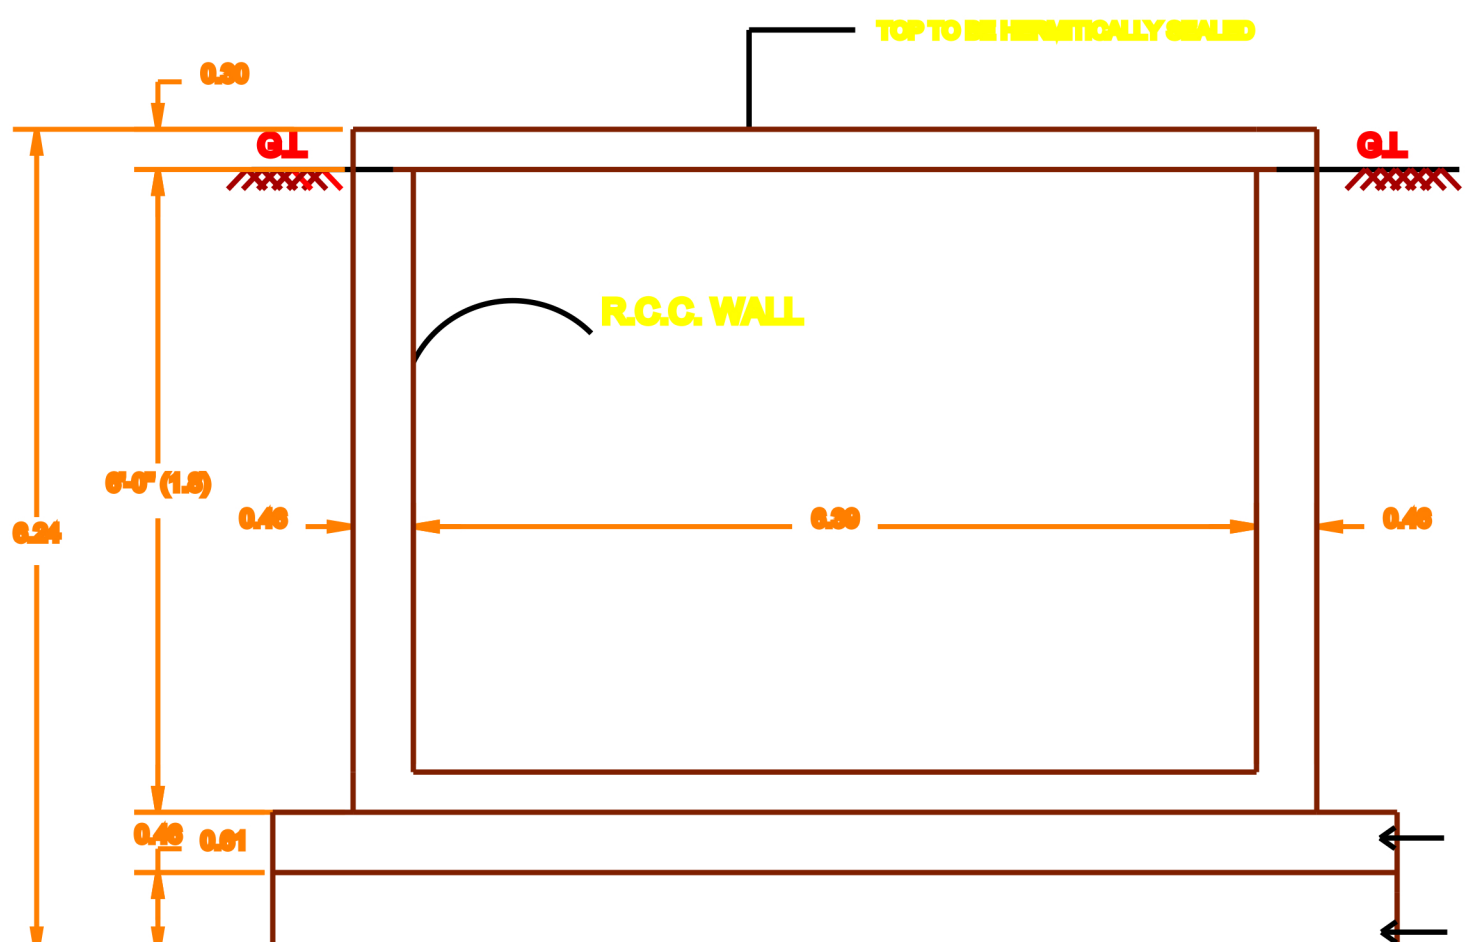


SECTION ON AA

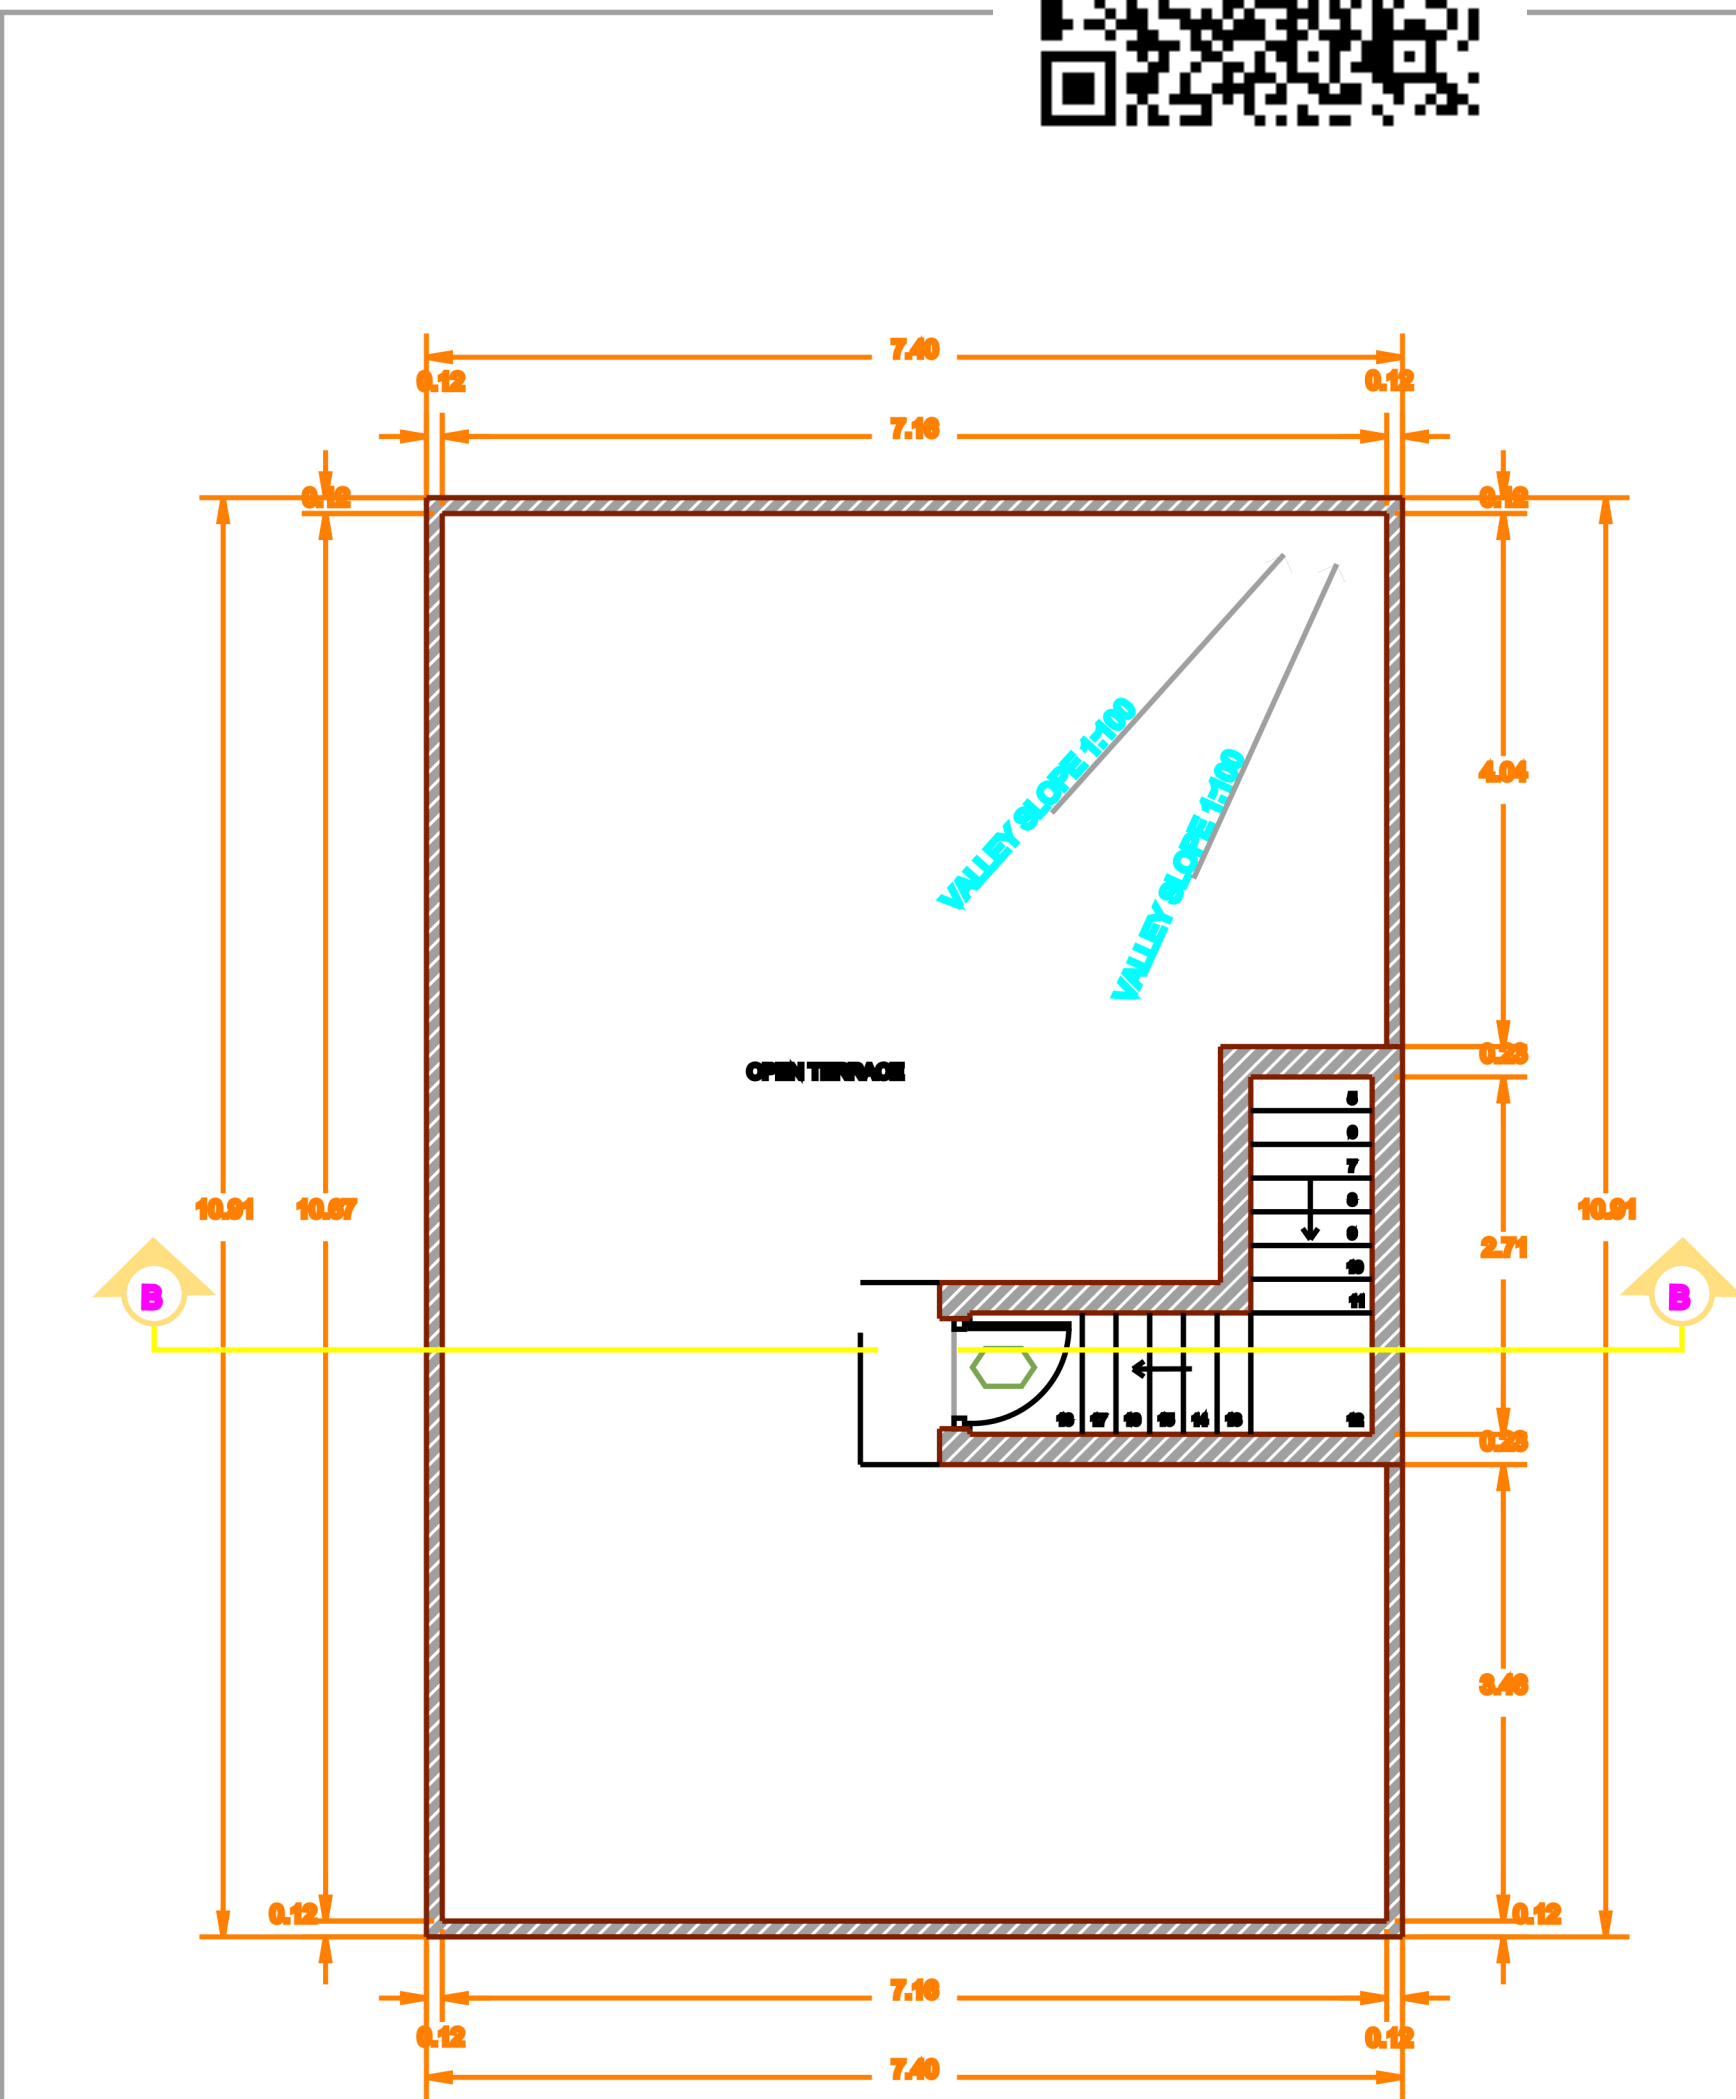


FIRST FLOOR

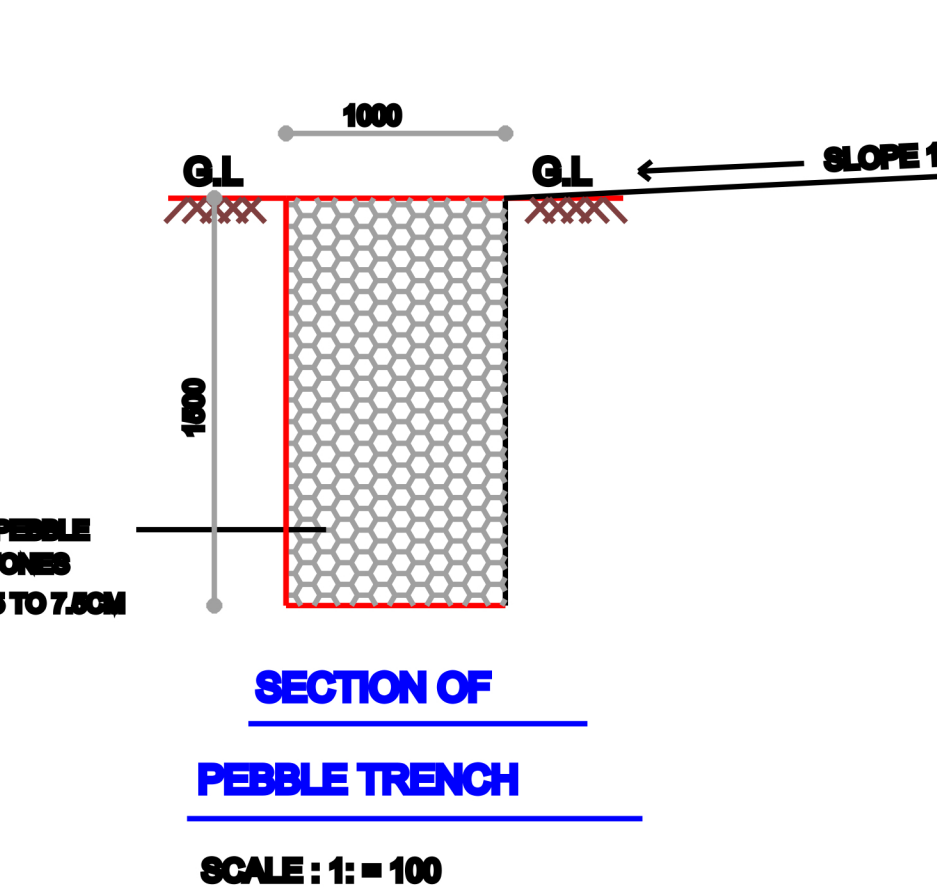


SECTION OF
PEBBLE TRENCH
SCALE: 1"= 100

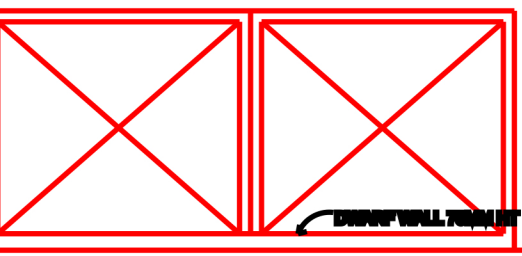


MAIN GATE

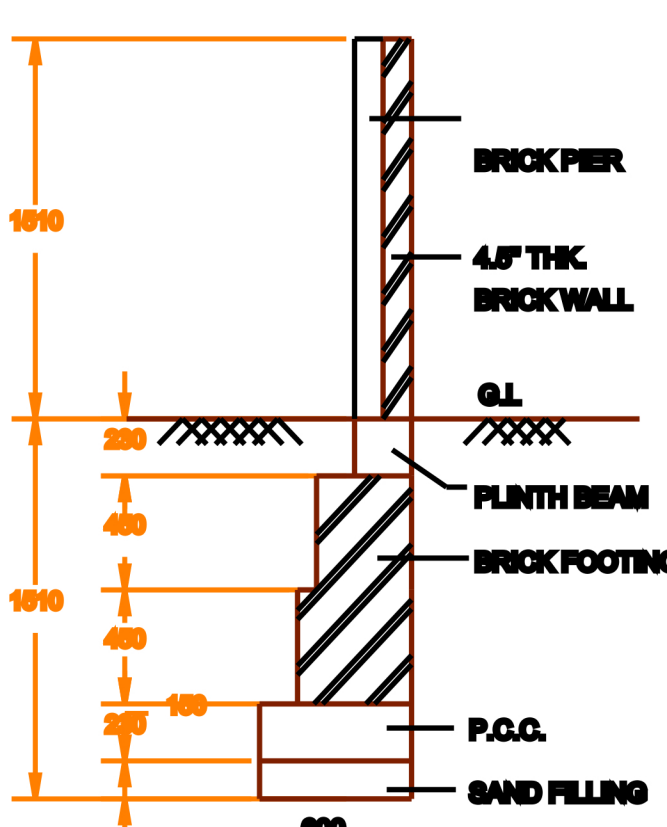

COMPOUND WALL
DETAIL

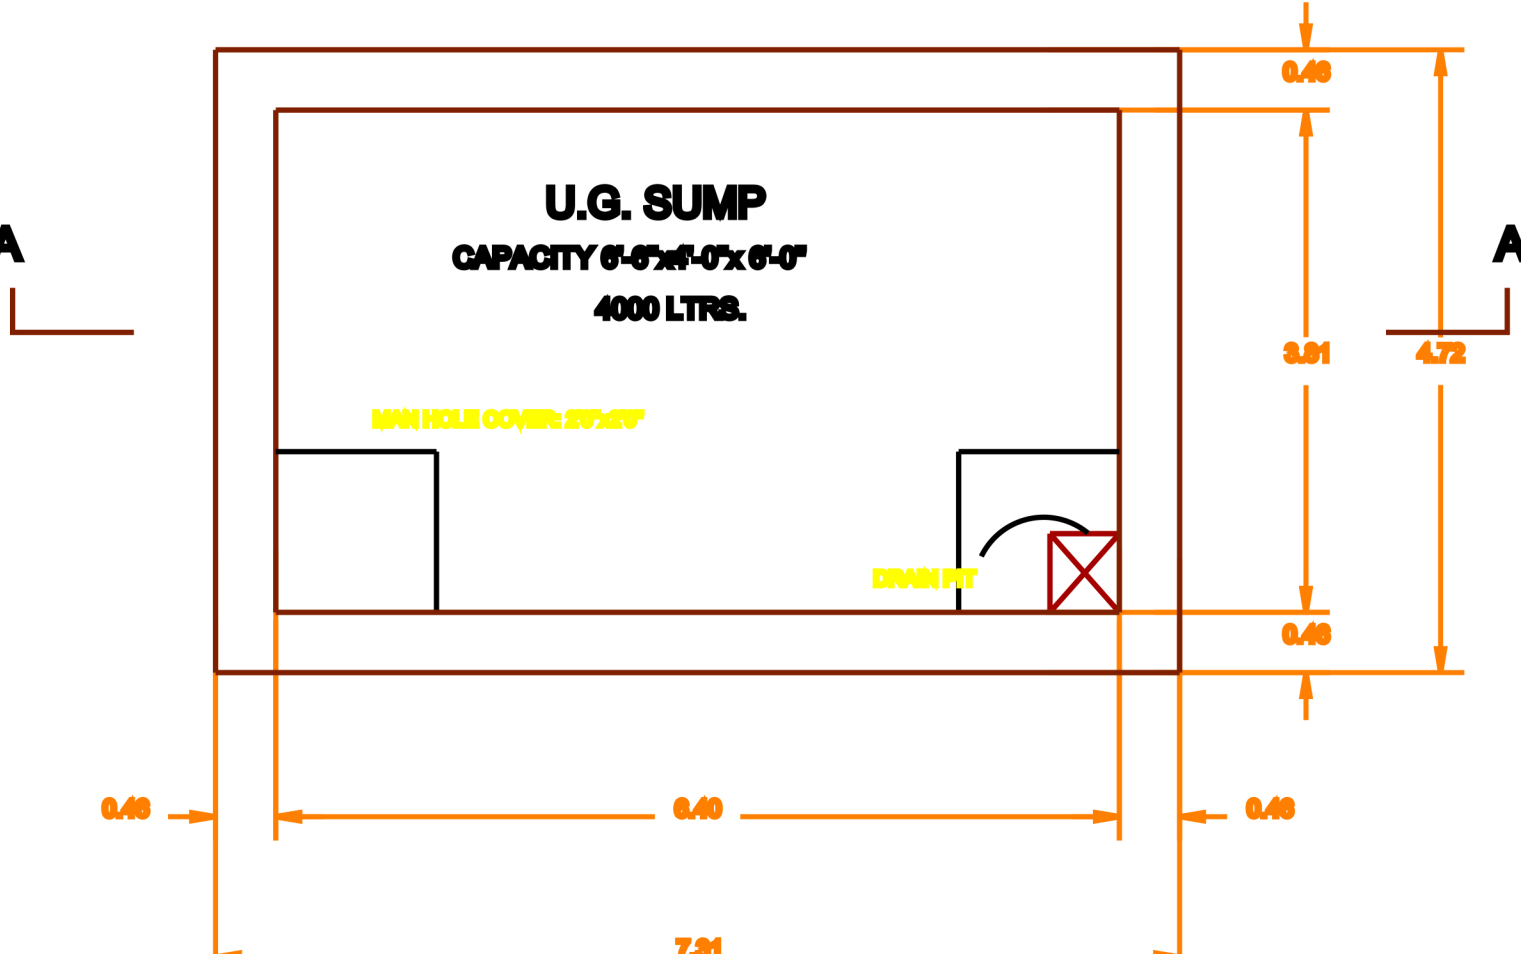

SUMP DETAIL

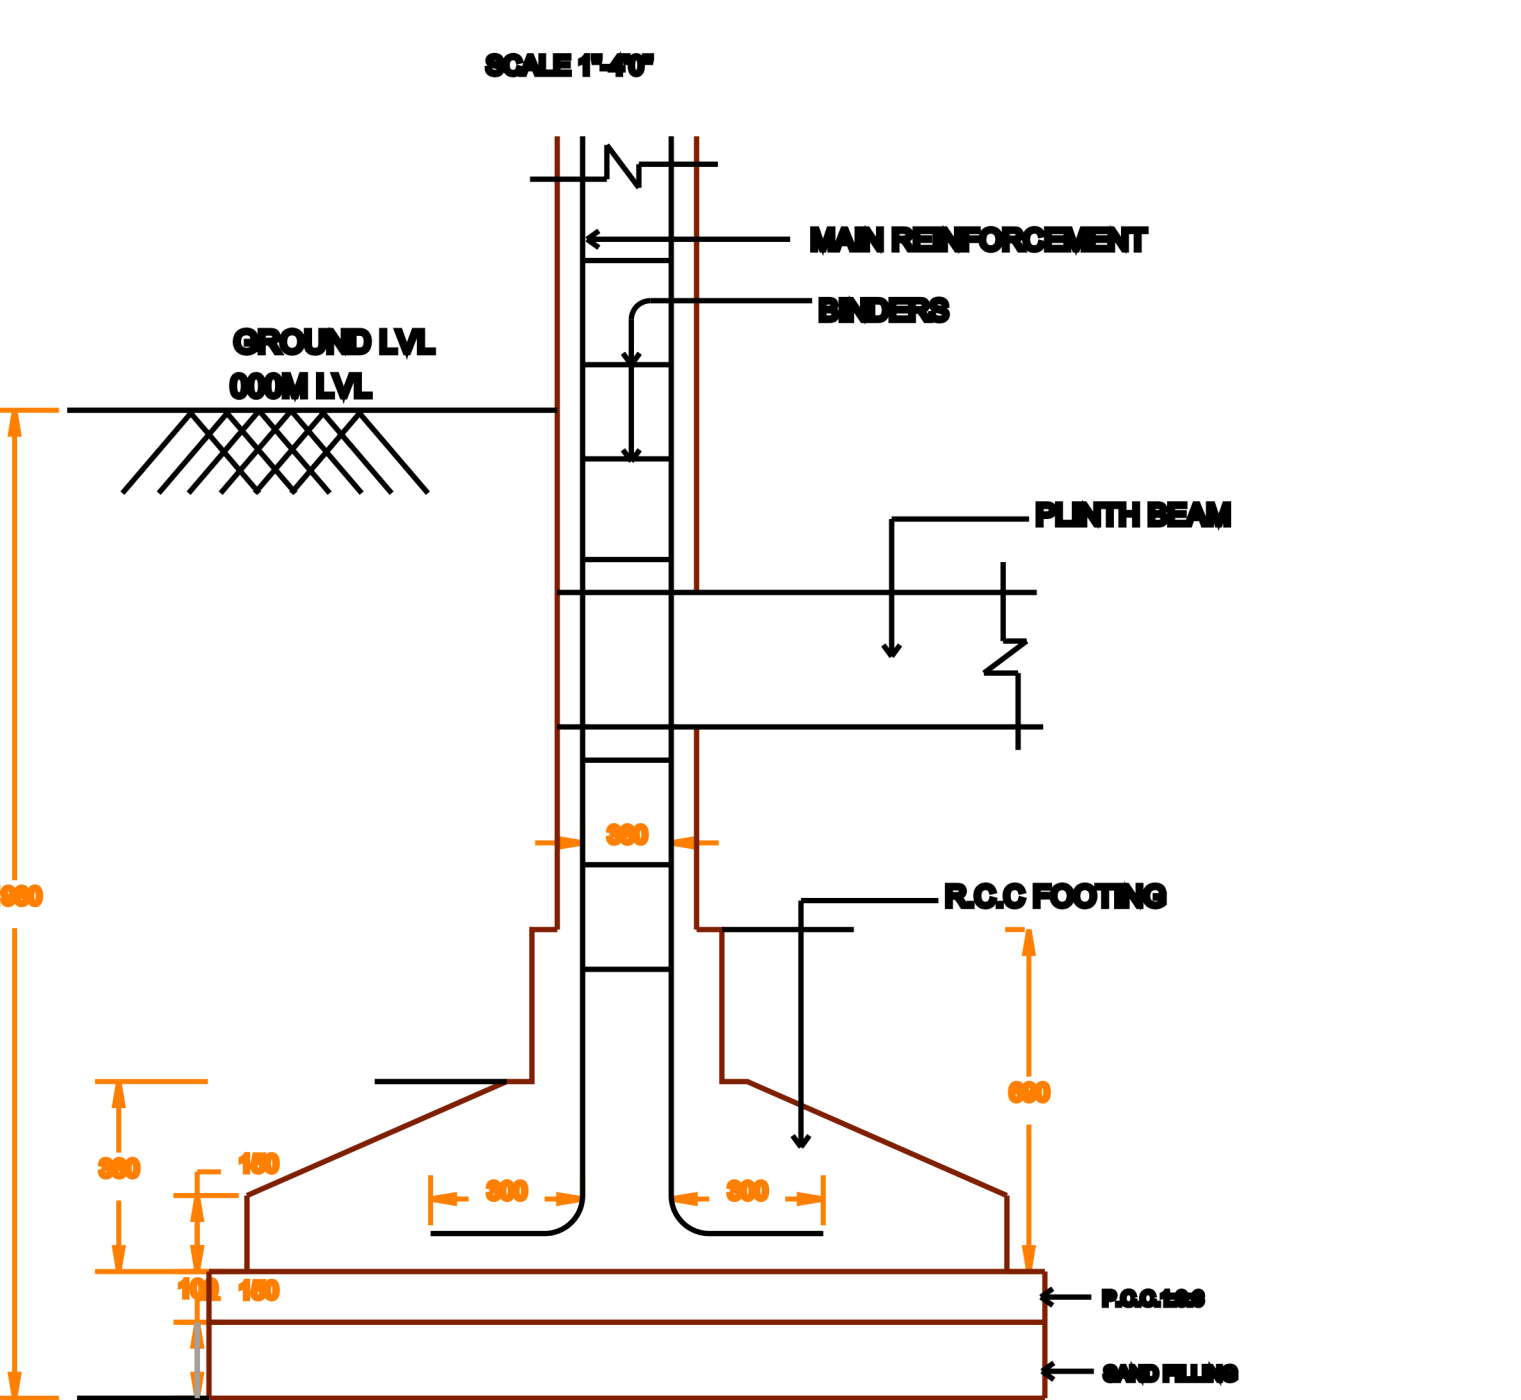

TYPICAL SECTION OF
R.C.C. COLUMN FOUNDATION
SCALE: 1"=30"

LEGEND

W1	VENTILATOR - 1.05M X0.5M
W2	WINDOWS 2 - 1.05M X1.40M
W3	WINDOWS 3 - 1.05MX1.10M
V1	VENTILATOR - 1.05M X0.5M
D1	DOOR 1 - 1.05M X2.1M
D2	DOOR 2 - 0.8MX2.1M

AREA	SQ M	SQ FT
SITE AREA	176.45	1899.29
TOTAL AREA		
GROUND FLOOR AREA	80.73	868.97
FIRST FLOOR AREA	7.31	78.68
TOTAL FLOOR AREA	88.04	947.65
NON FSI AREA	0	0

FSI AREA	:	0.49
PLOT COVERAGE	:	45%
NO OF CAR PARKING	:	1

OWNER
Mrs.OMEGA
W/o JENIDEN

M. Chump
Signature

ARCHITECT
AR.ASTLE JOE PH:9750528989
EXCELLENT BUILDERS, SALIPUTHOOR.

Ar. Joe S
Ar. ASTLE JOE SURESH, B. Arch.
Licensed Architect & Planner
EXCELLENT BUILDERS
Salaiputhur
Cell: 9750528989

OFFICE