

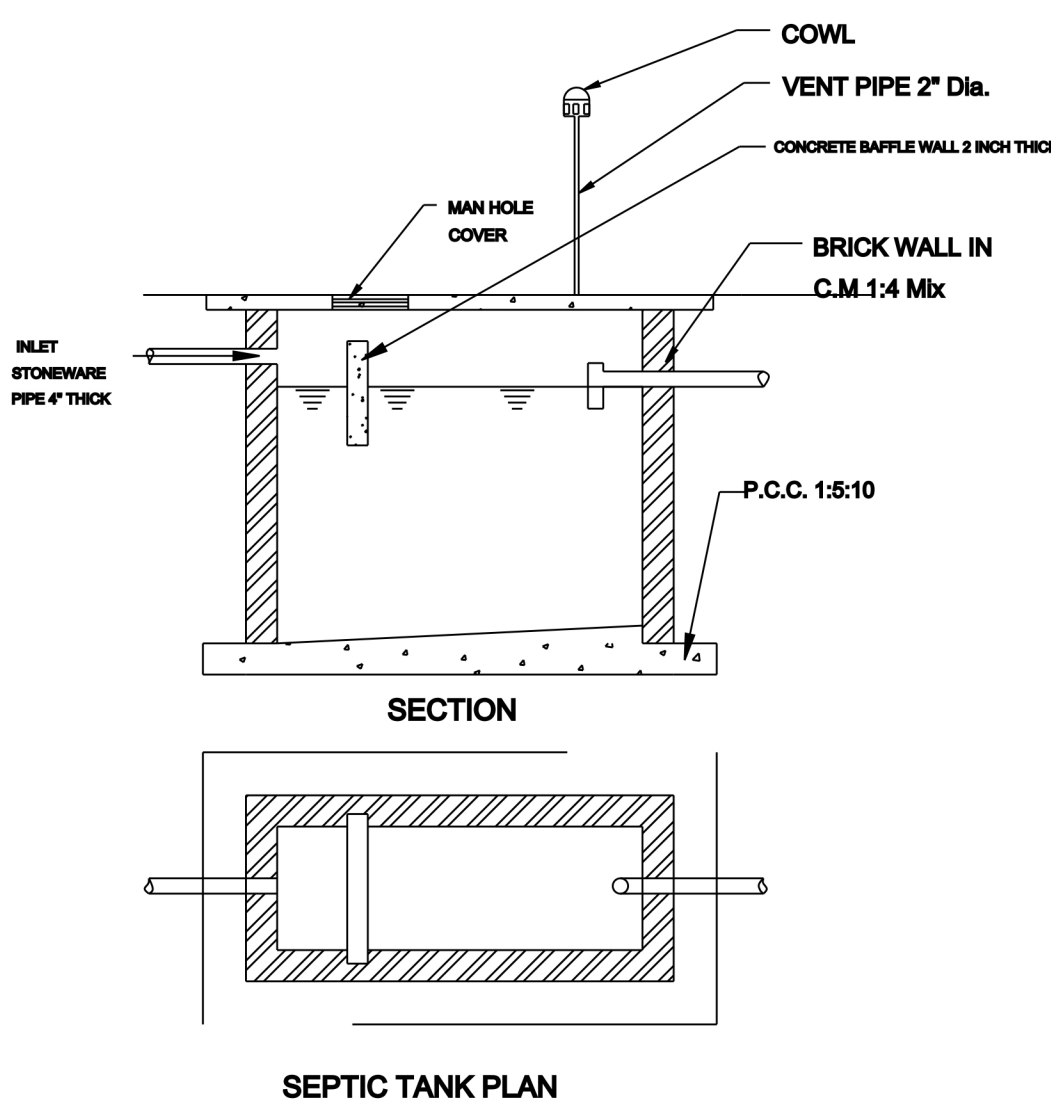
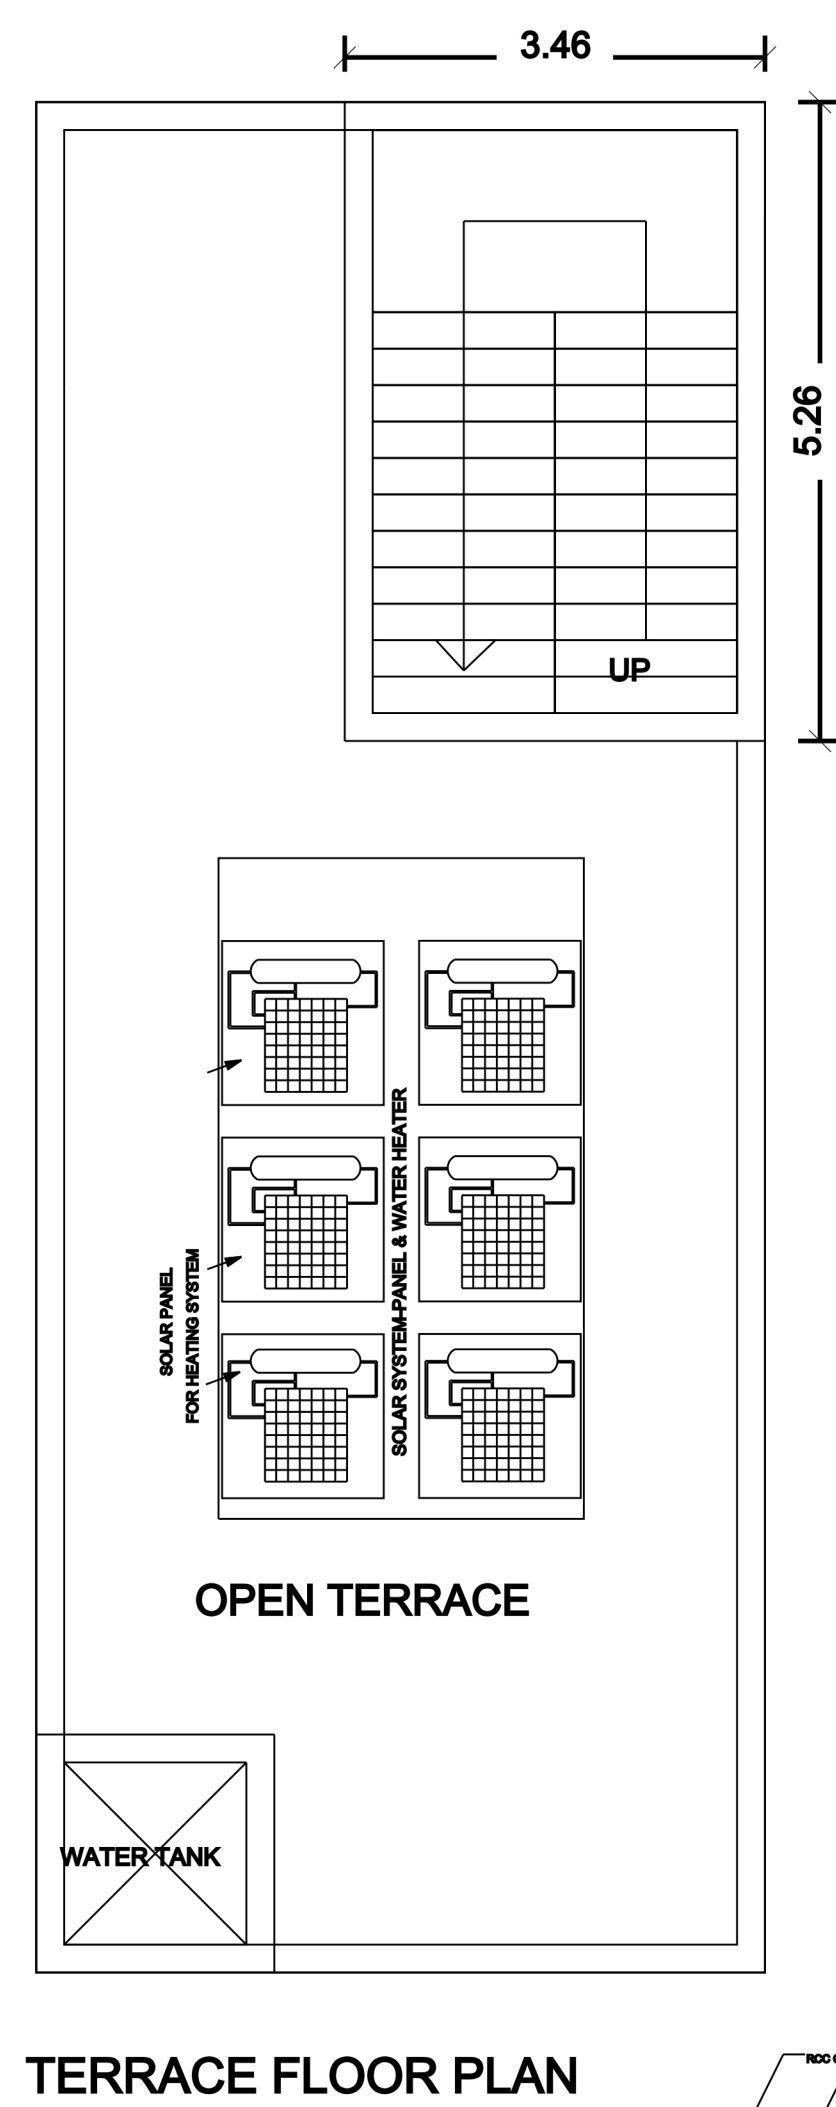
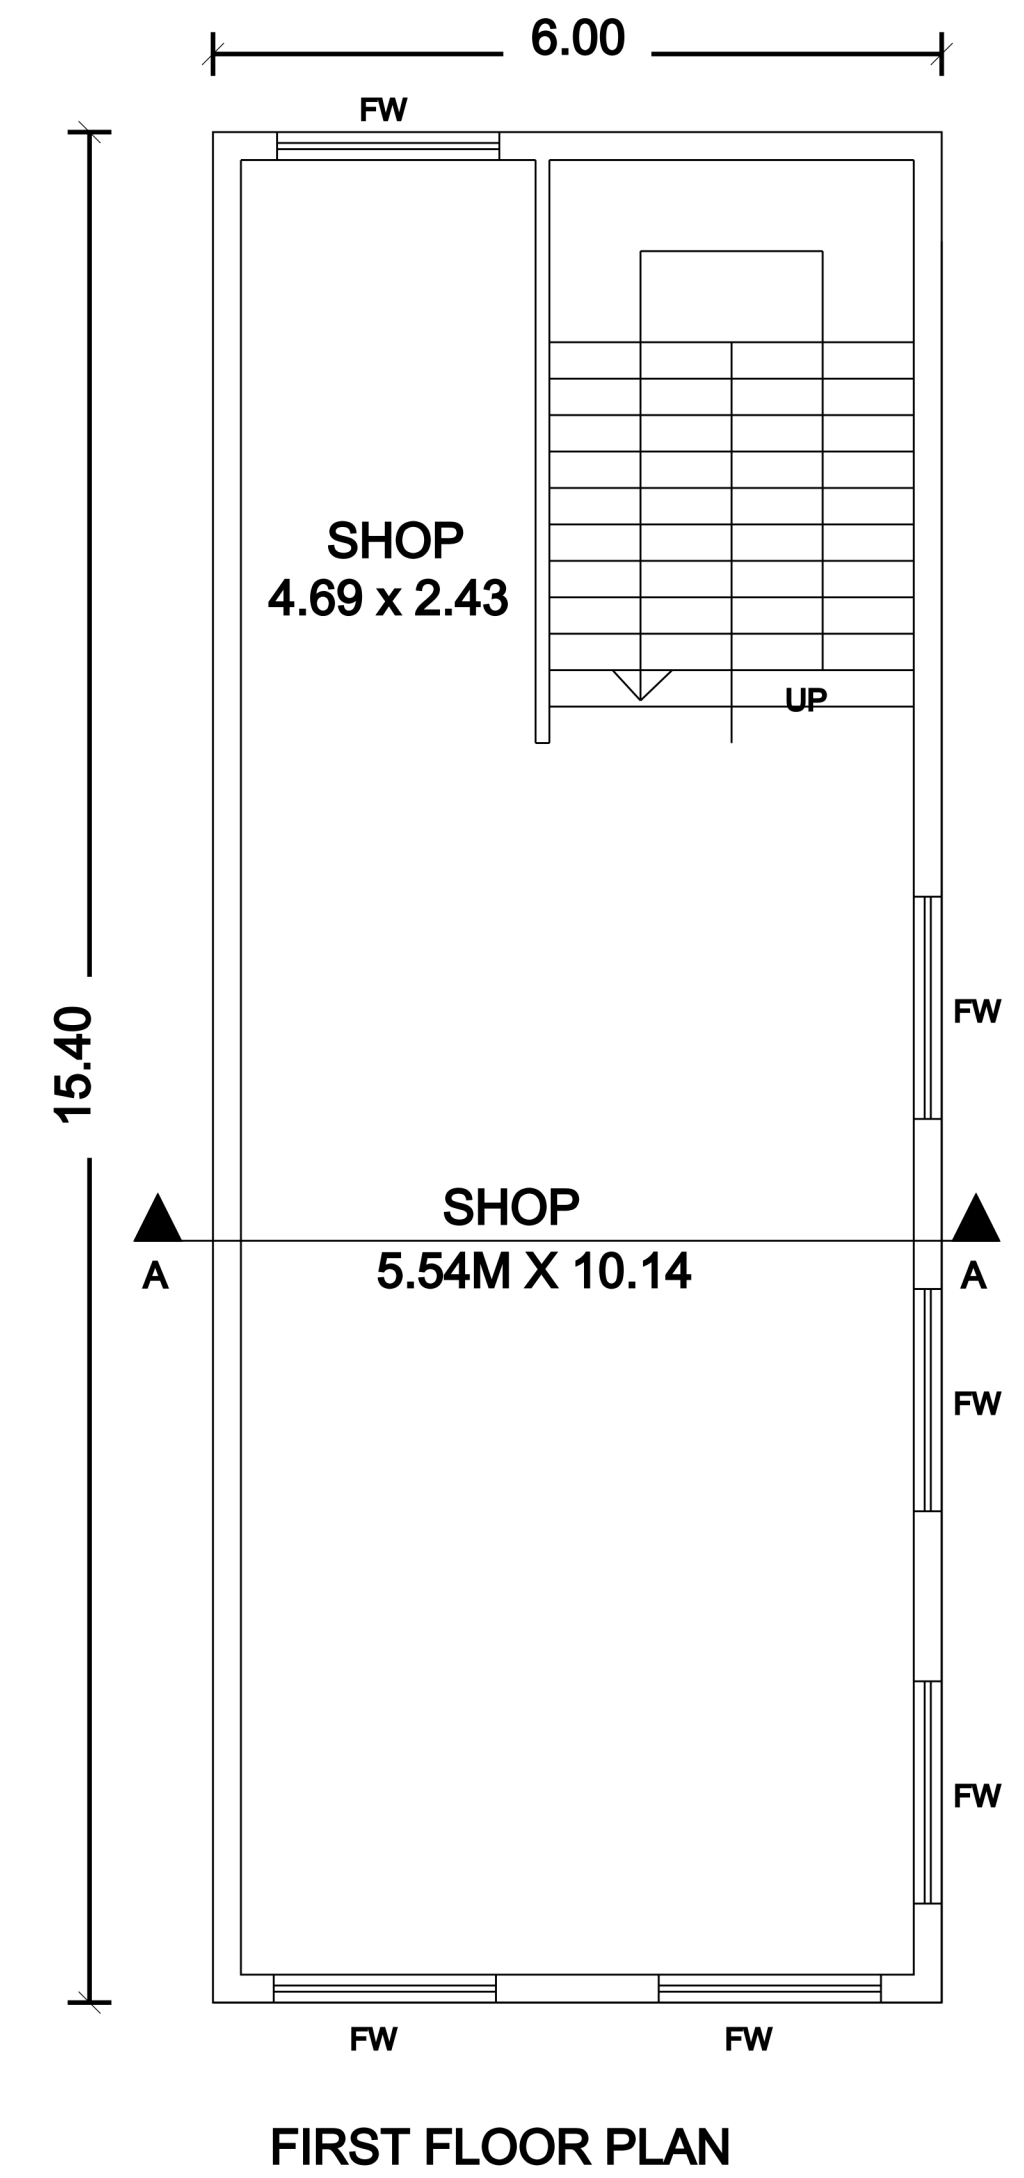
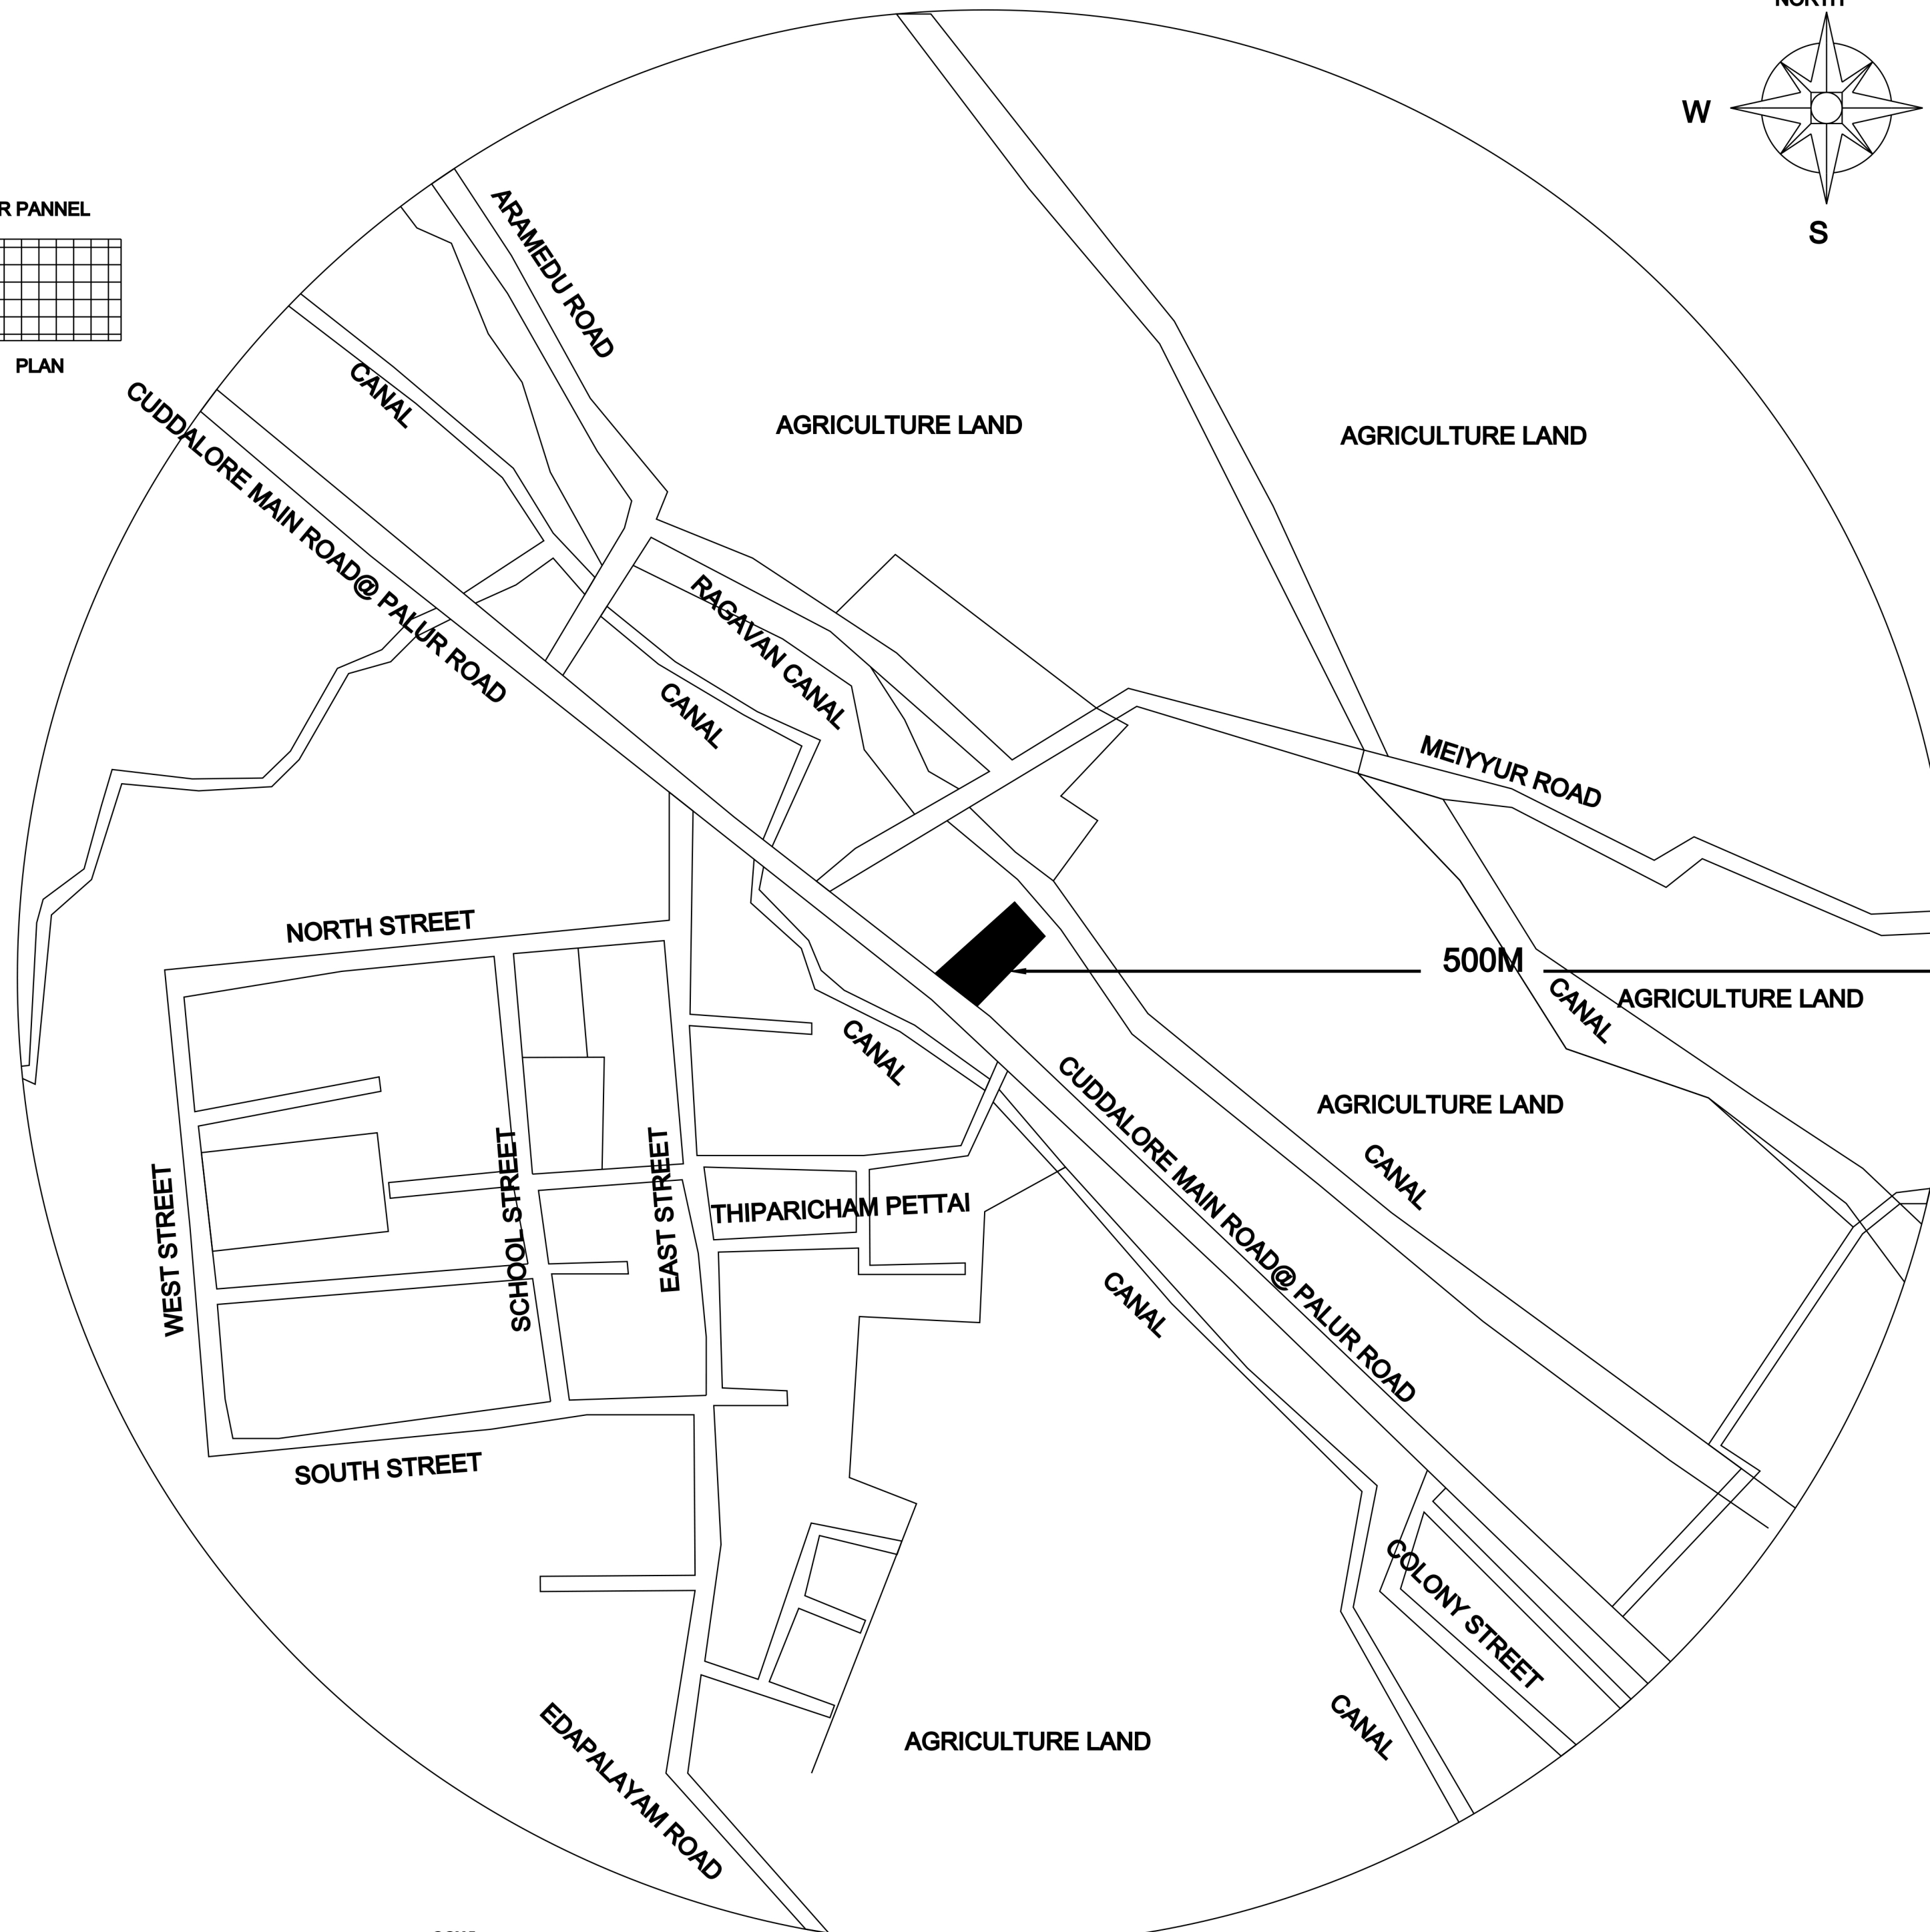
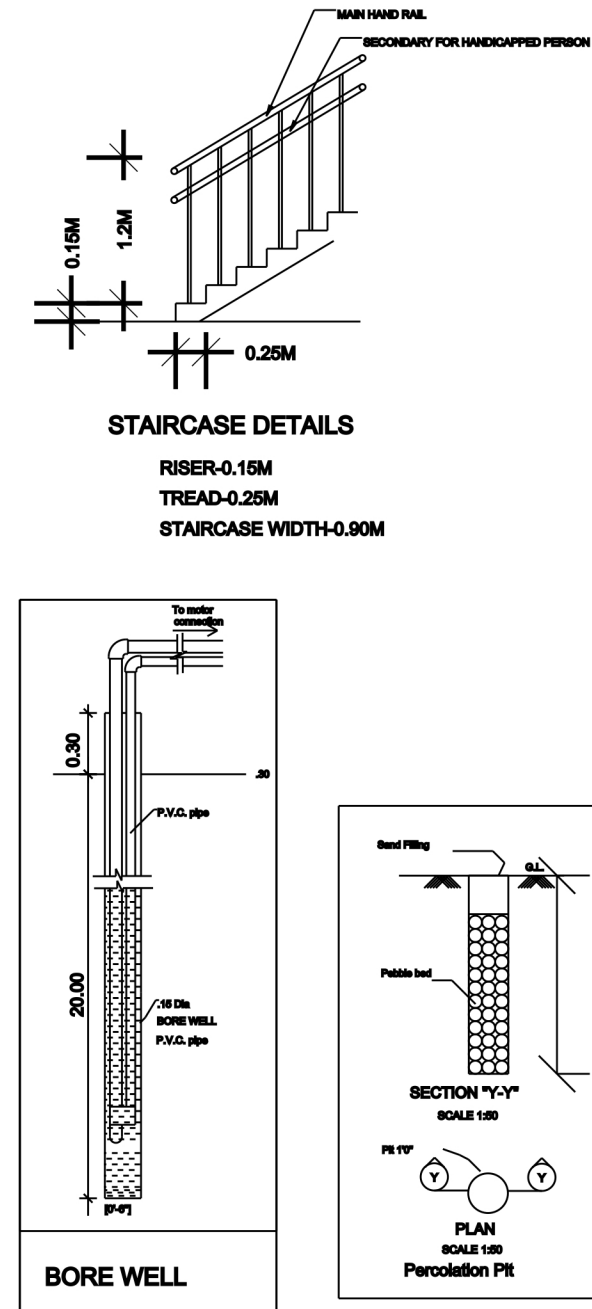
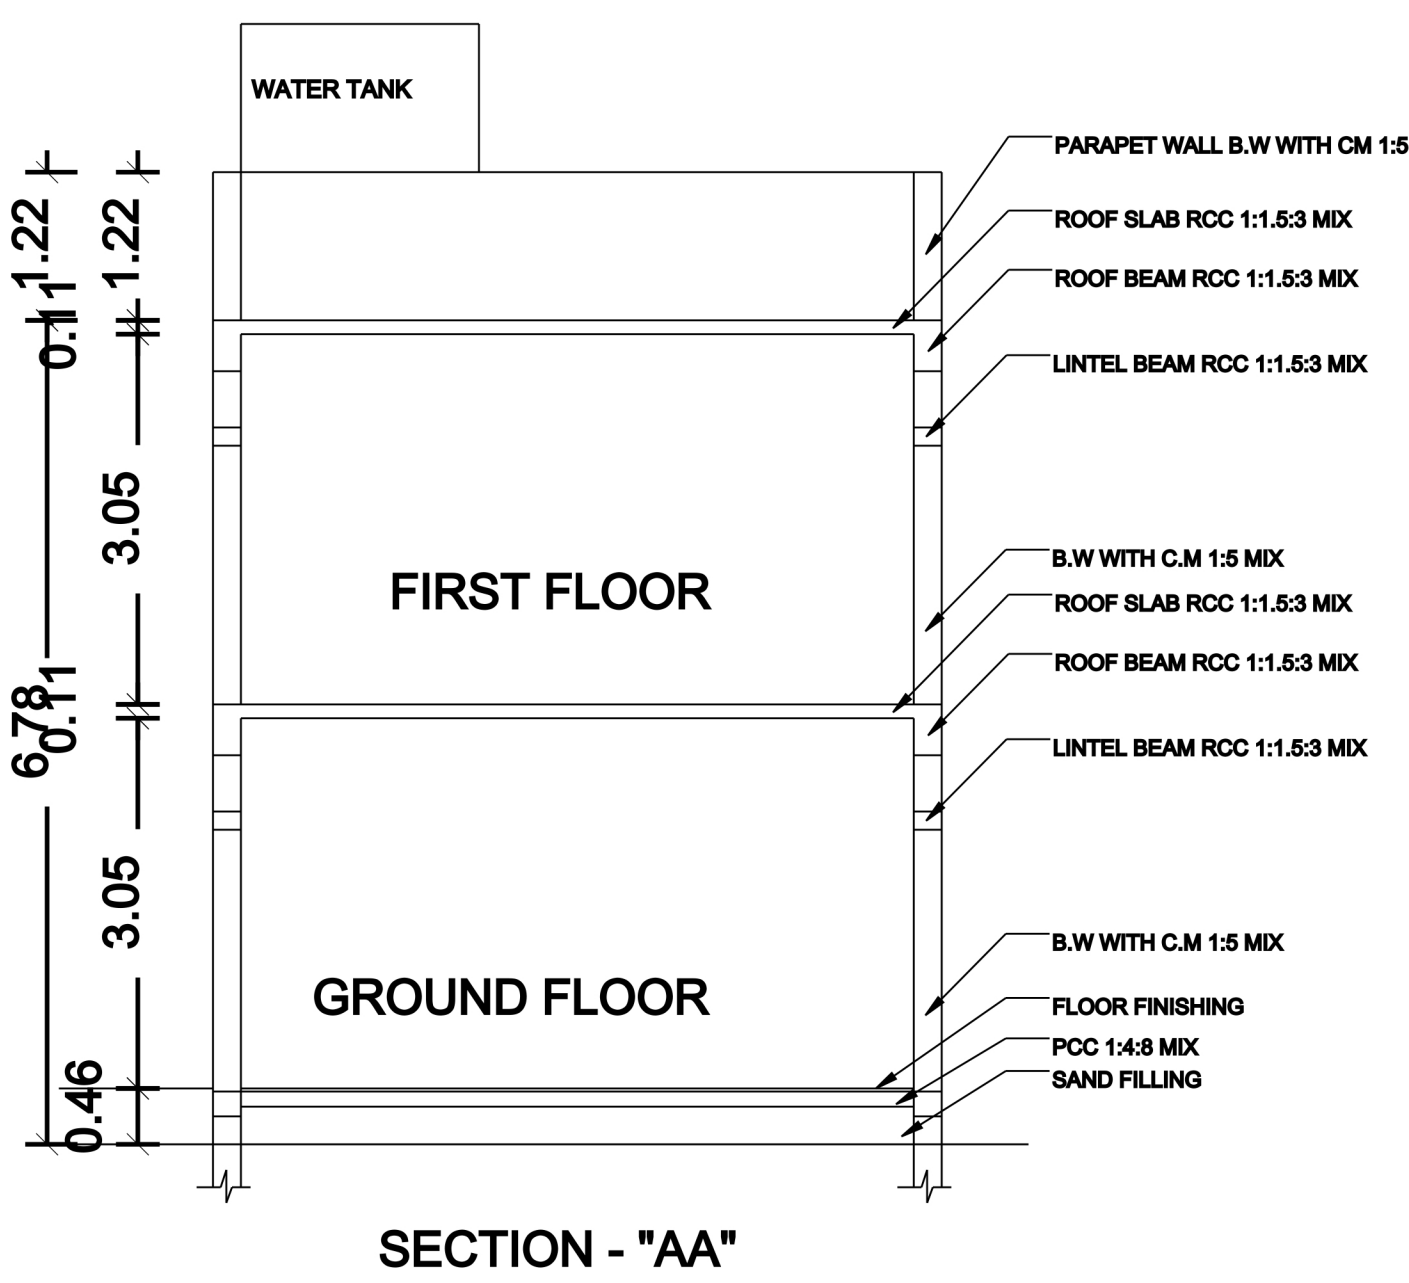
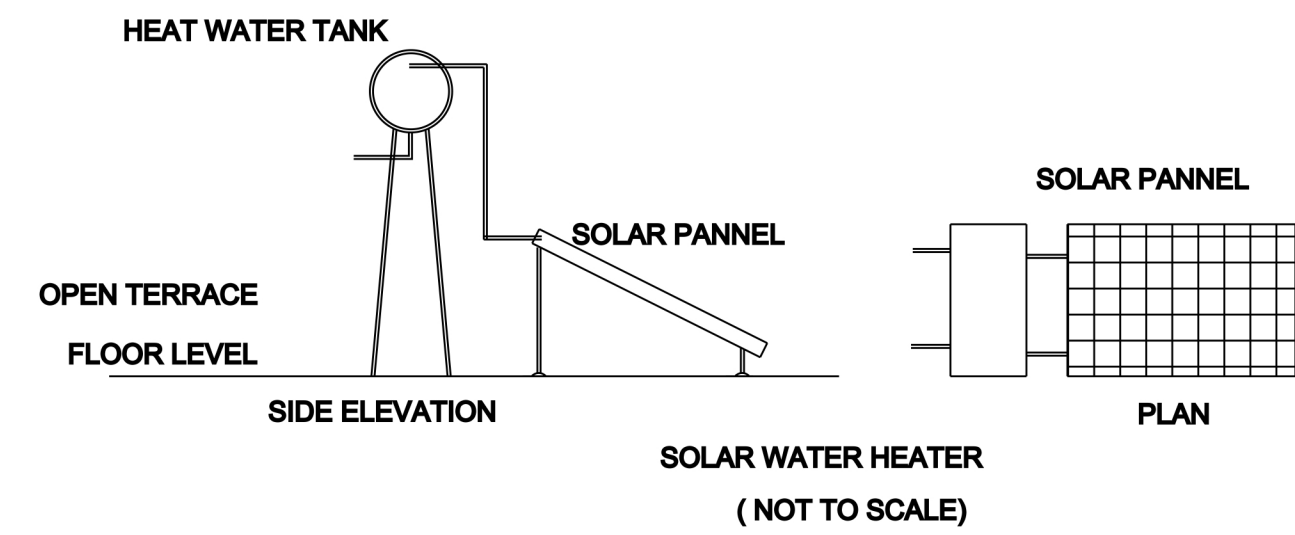
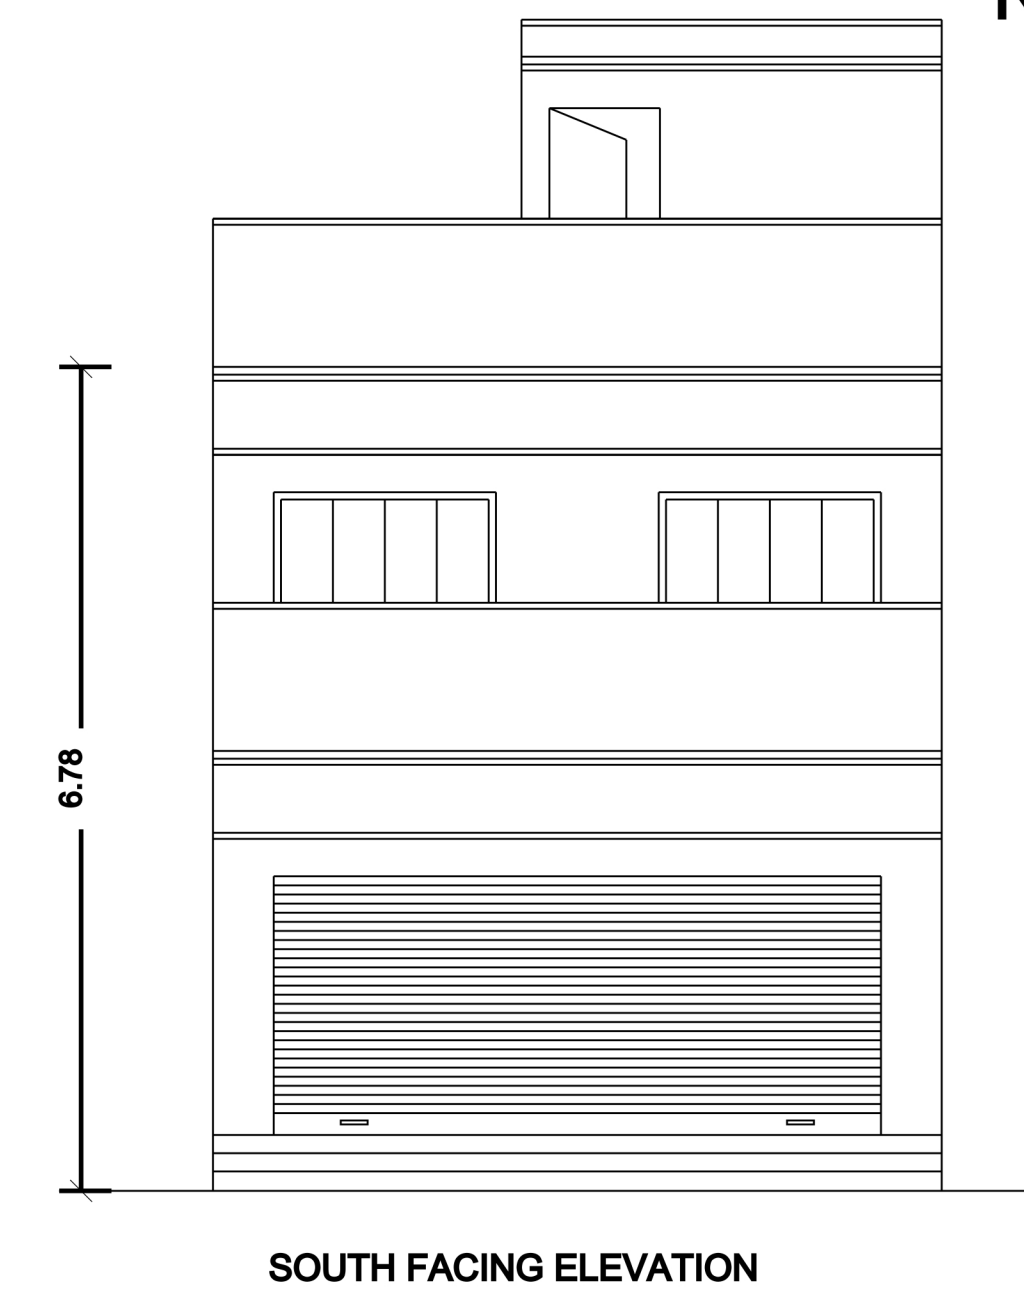


PLAN SHOWING THE PROPOSED NEW CONSTRUCTION OF RCC ROOF COMMERCIAL BUILDING IN OLD R.S. NO. 59/1B
NEW R.S. NO. 59/1B1B, PATTa NO. 1313 AT PALUR ROAD @ CUDDALOUR MAIN ROAD, SITHALINGAMADAM(EAST),
THIRUVENNAINALLUR TALUK, VILLUPURAM DISTRICT-605803.
APPLICANT:- Mr. K. BALAMURUGAN, S/O KUNJITHABATHAM

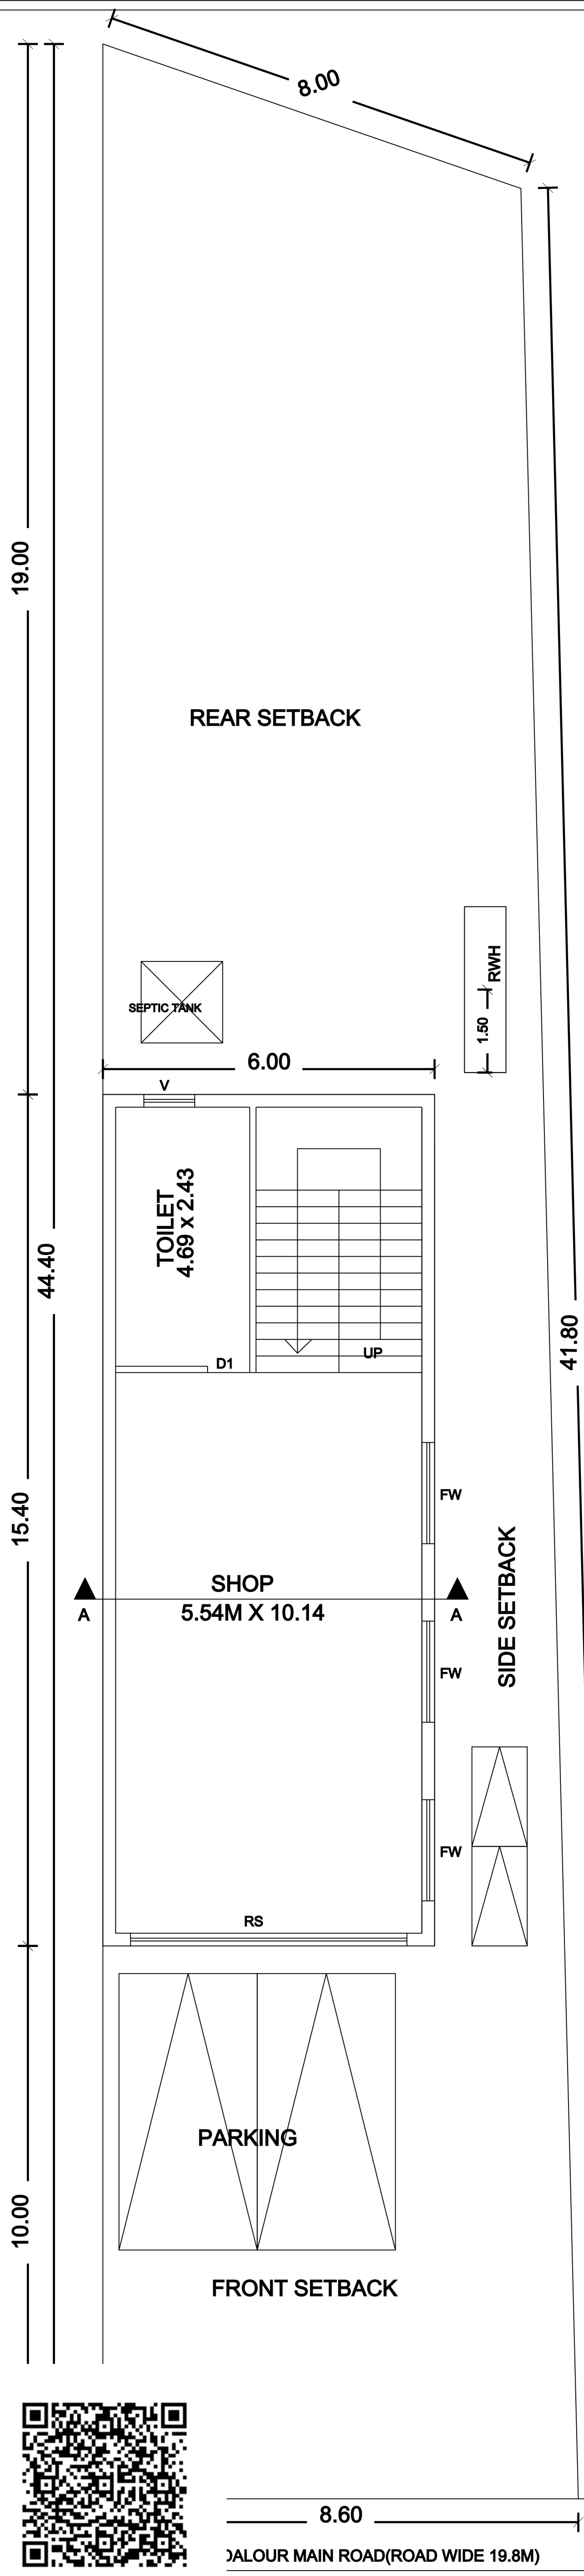

TOPO PLAN
SCALE 1:5000

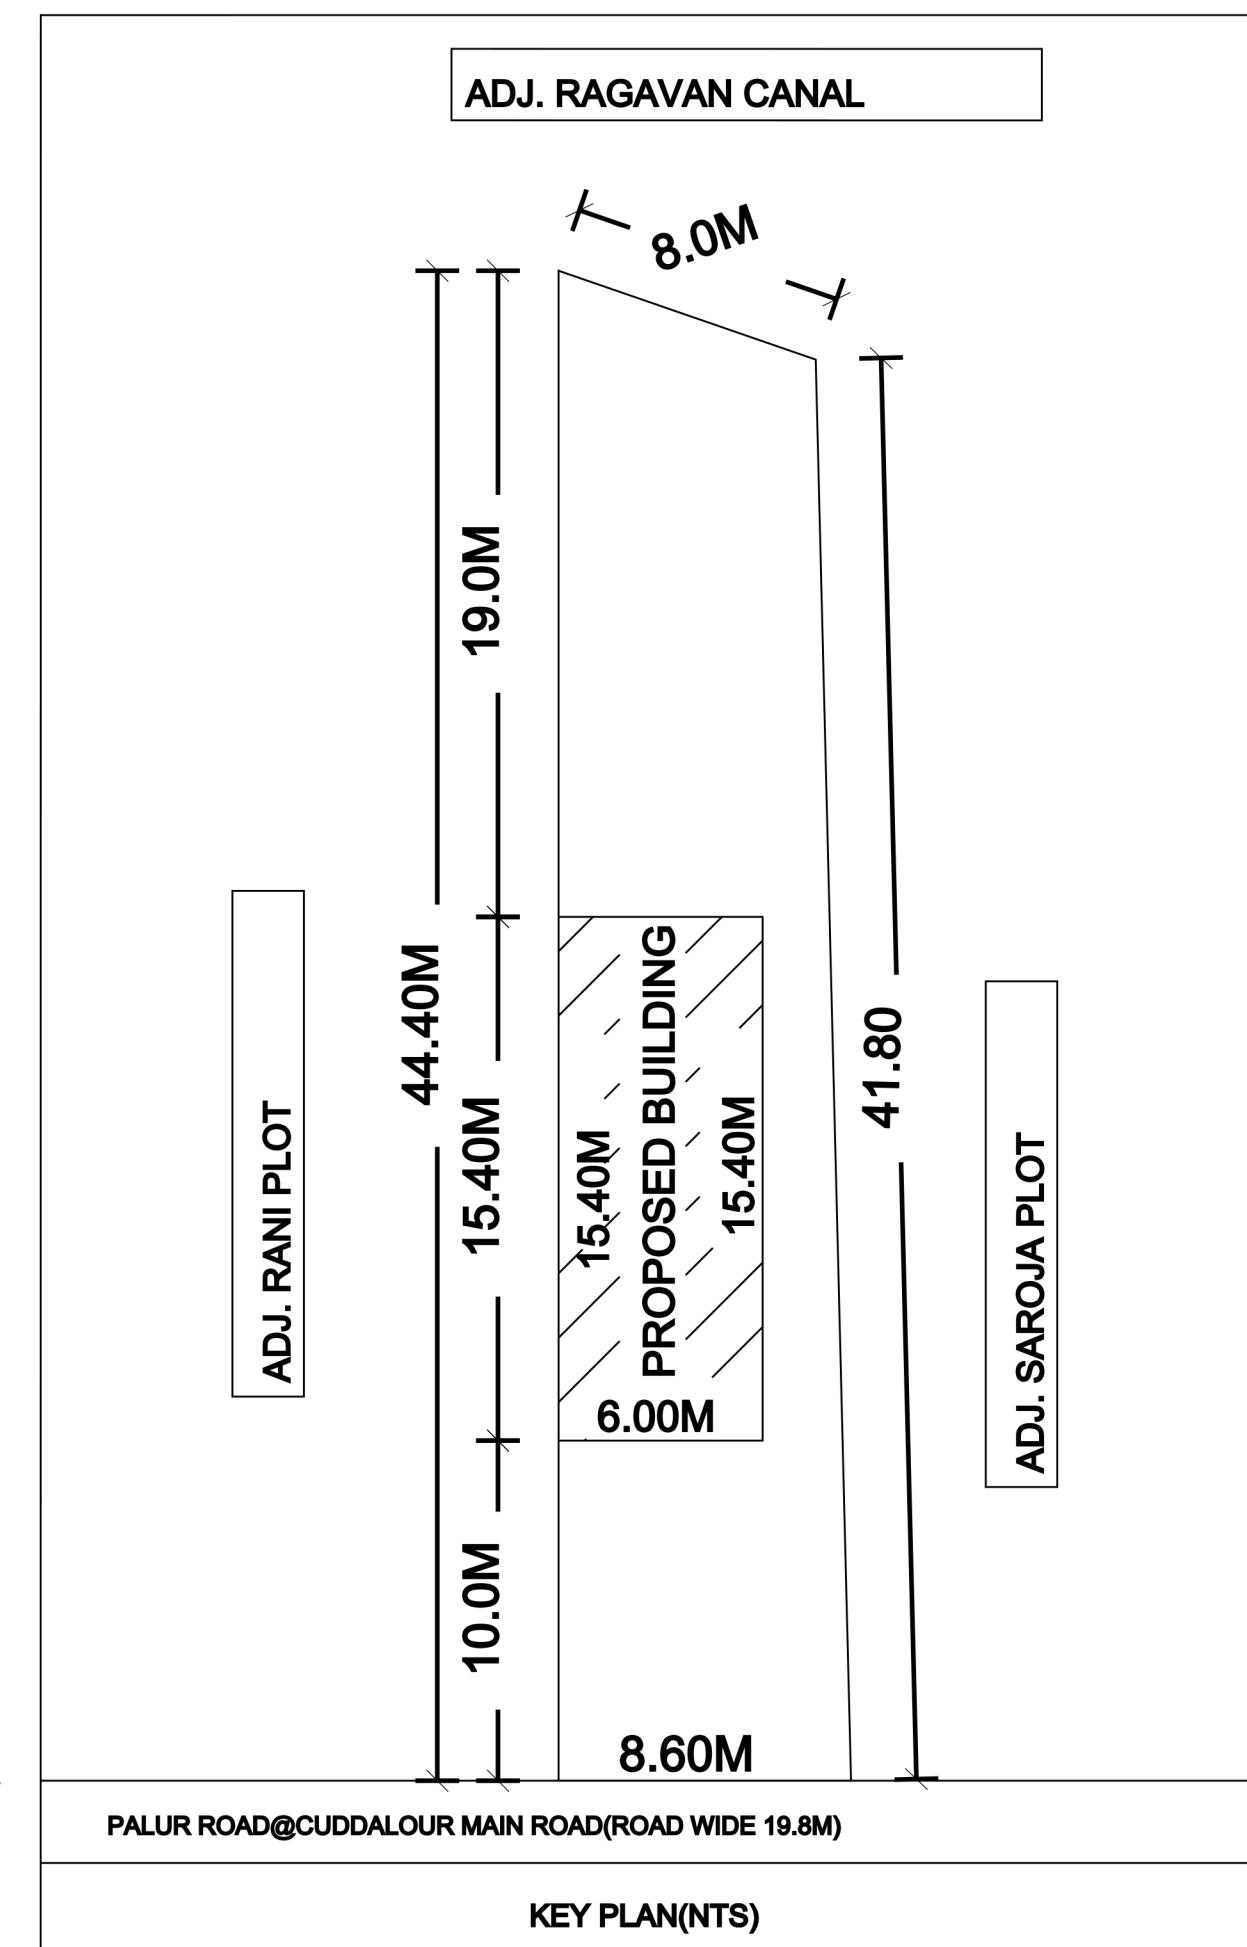

NOTE:- NATTAM PATTa NO. 1313
DOCUMENT NO 284/2022-SALE DEED, 24 JAN 2022

JOINERY DETAILS-

MD- WOODEN MAIN DOOR - 1.37M X2.44M
D- WOODEN DOOR - 0.91M X 2.13M
D1- WOODEN DOOR - 0.76M X2.13M
W- WOODEN WINDOW - 1.83M X1.37M
FW- FRENCH WOODEN WINDOW - 1.83M X1.52M
V- WOODEN VENTILATOR - 1.22M X 0.91M
RS- ROLLING SHUTTER - 4.50M X 2.44M

SITE AREA:-

AS PER DOCUMENT-3815.0SQ.FT(OR)354.795SQ.M

AS PER PATTa - 3981.20SQ.FT(OR)370.00SQ.M

FLOOR AREA DETAILS

GROUND FLOOR----- 92.40SQ.M(OR)994.224SQ.FT

FIRST FLOOR----- 92.40SQ.M(OR)994.224SQ.FT

HEAD ROOM----- 18.20SQ.M(OR)195.832SQ.FT

TOTAL FLOOR AREA-203.00SQ.M(OR)2184.280SQ.FT

PLOT COVERAGE- 24.97%

FLOOR SPACE INDEX - 0.49

COMPOUND WALL- 87.40M

COLOR INDEX:-

EXISTING ☐ PROPOSED ☐ BOUNDARY ☐

APPLICANT SIGNATURE:-

K. Balamurugan

ENGINEER SIGNATURE:-

Er. M. ANNAMALAI,
DCE., B.E., M.Sc(REV.), LL.B., MIE, AIV, MDC(CADD)
REGISTERED VALUER, CHARTERED ENGINEER
Registered Engineers-Gr II,
Reg. No:177/L5/2022/00005
Tirukoilur. Cell : 9751296660

APPROVED BY