
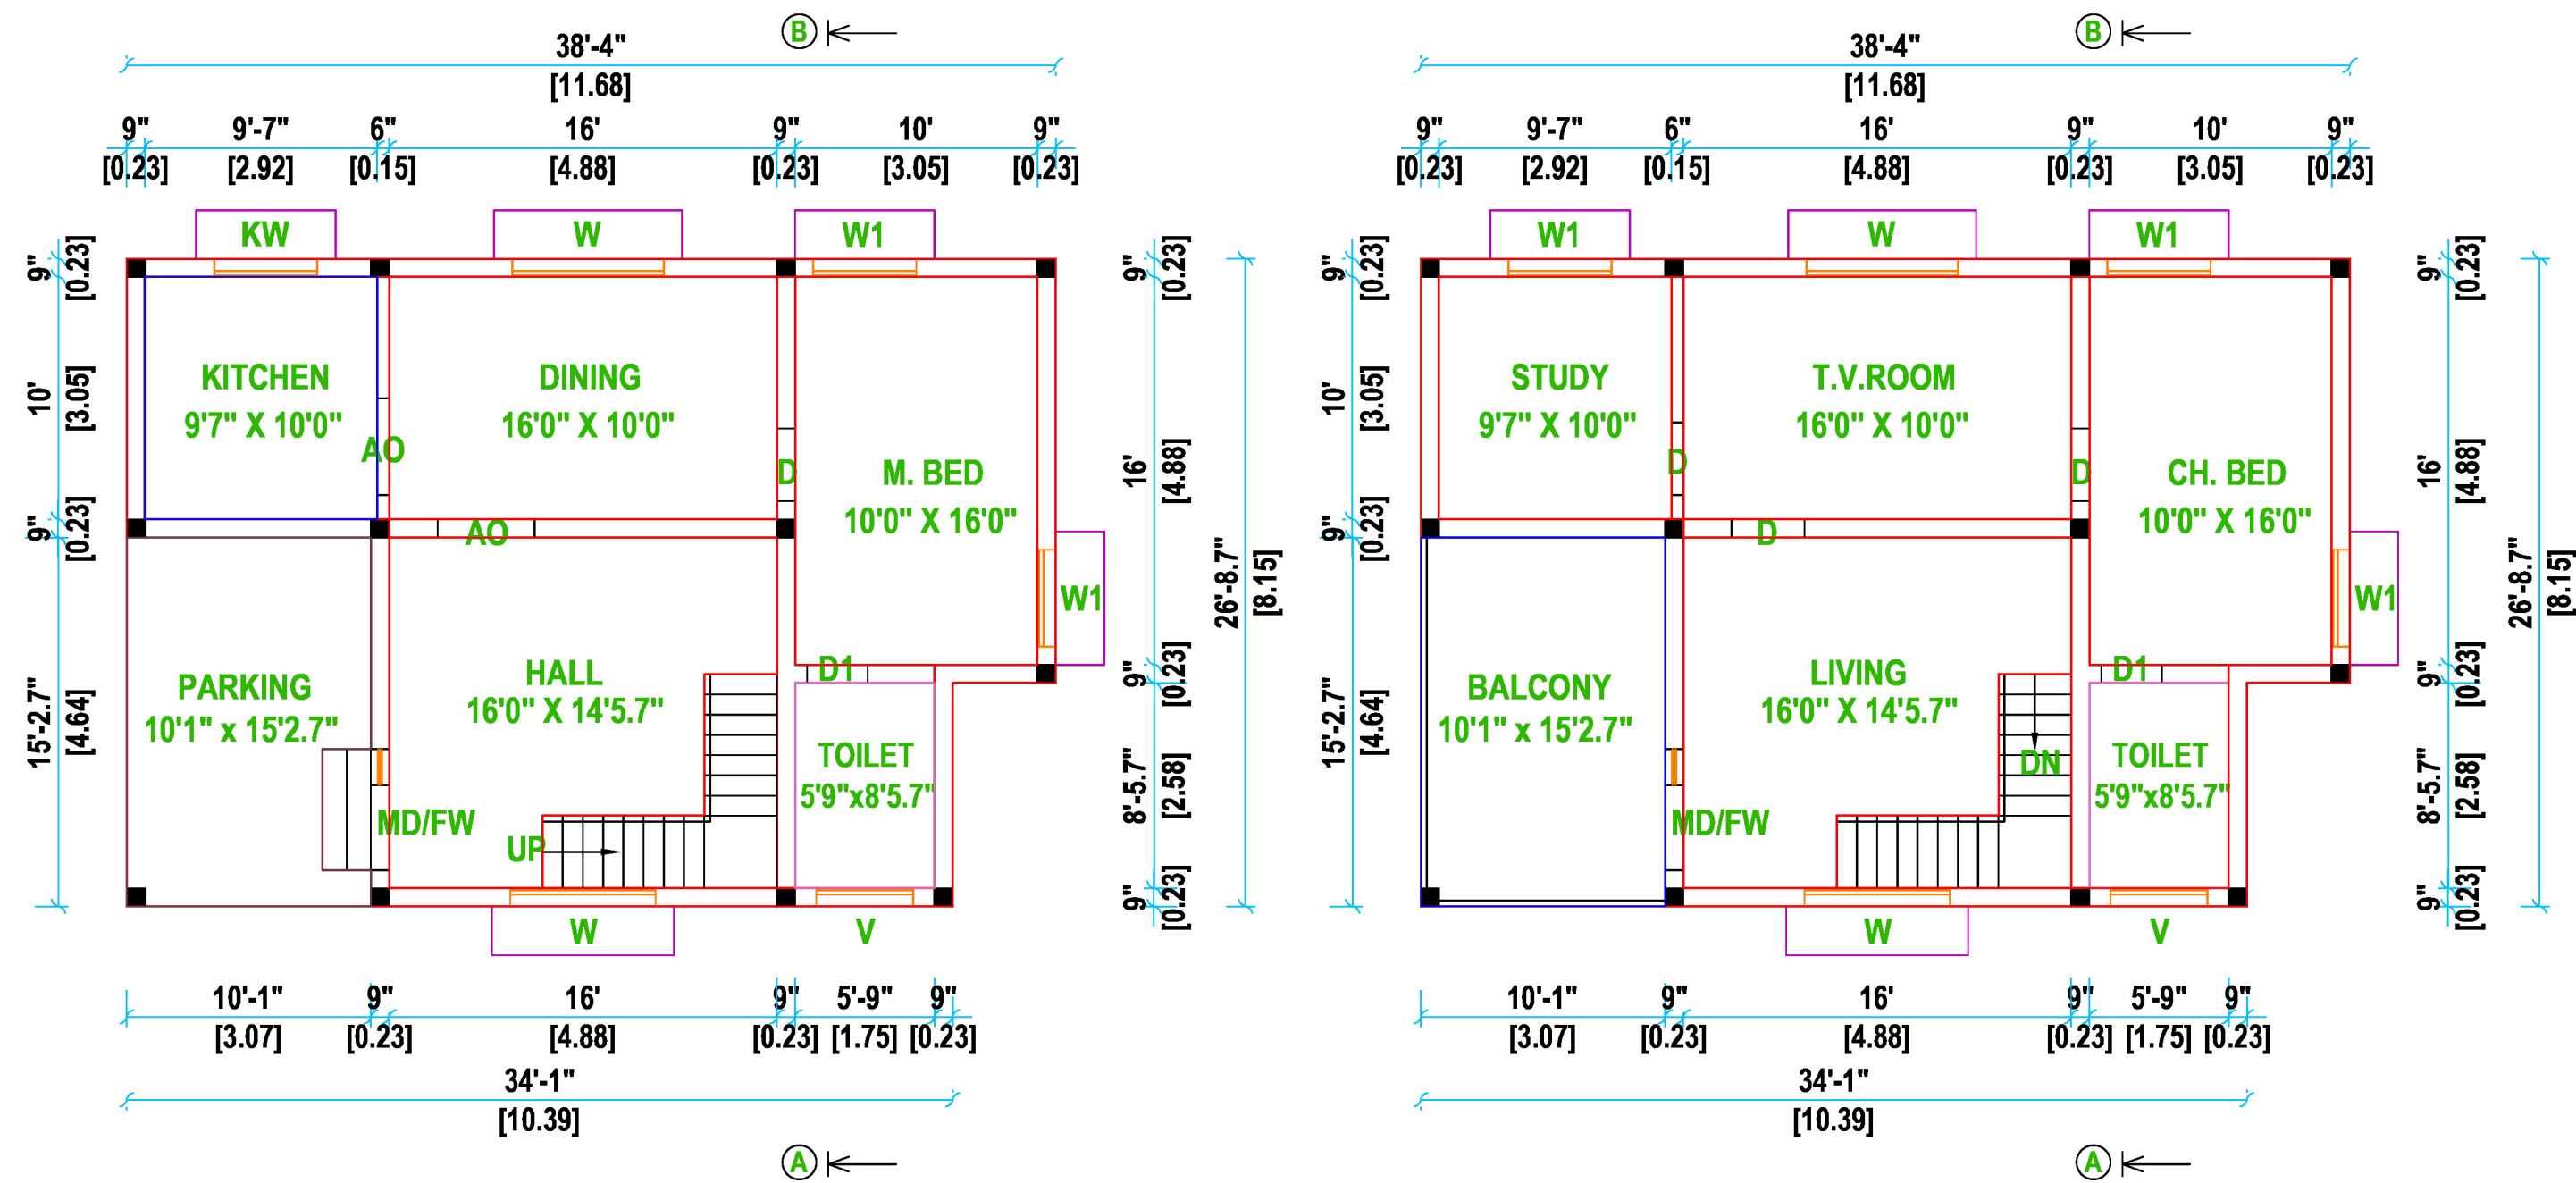
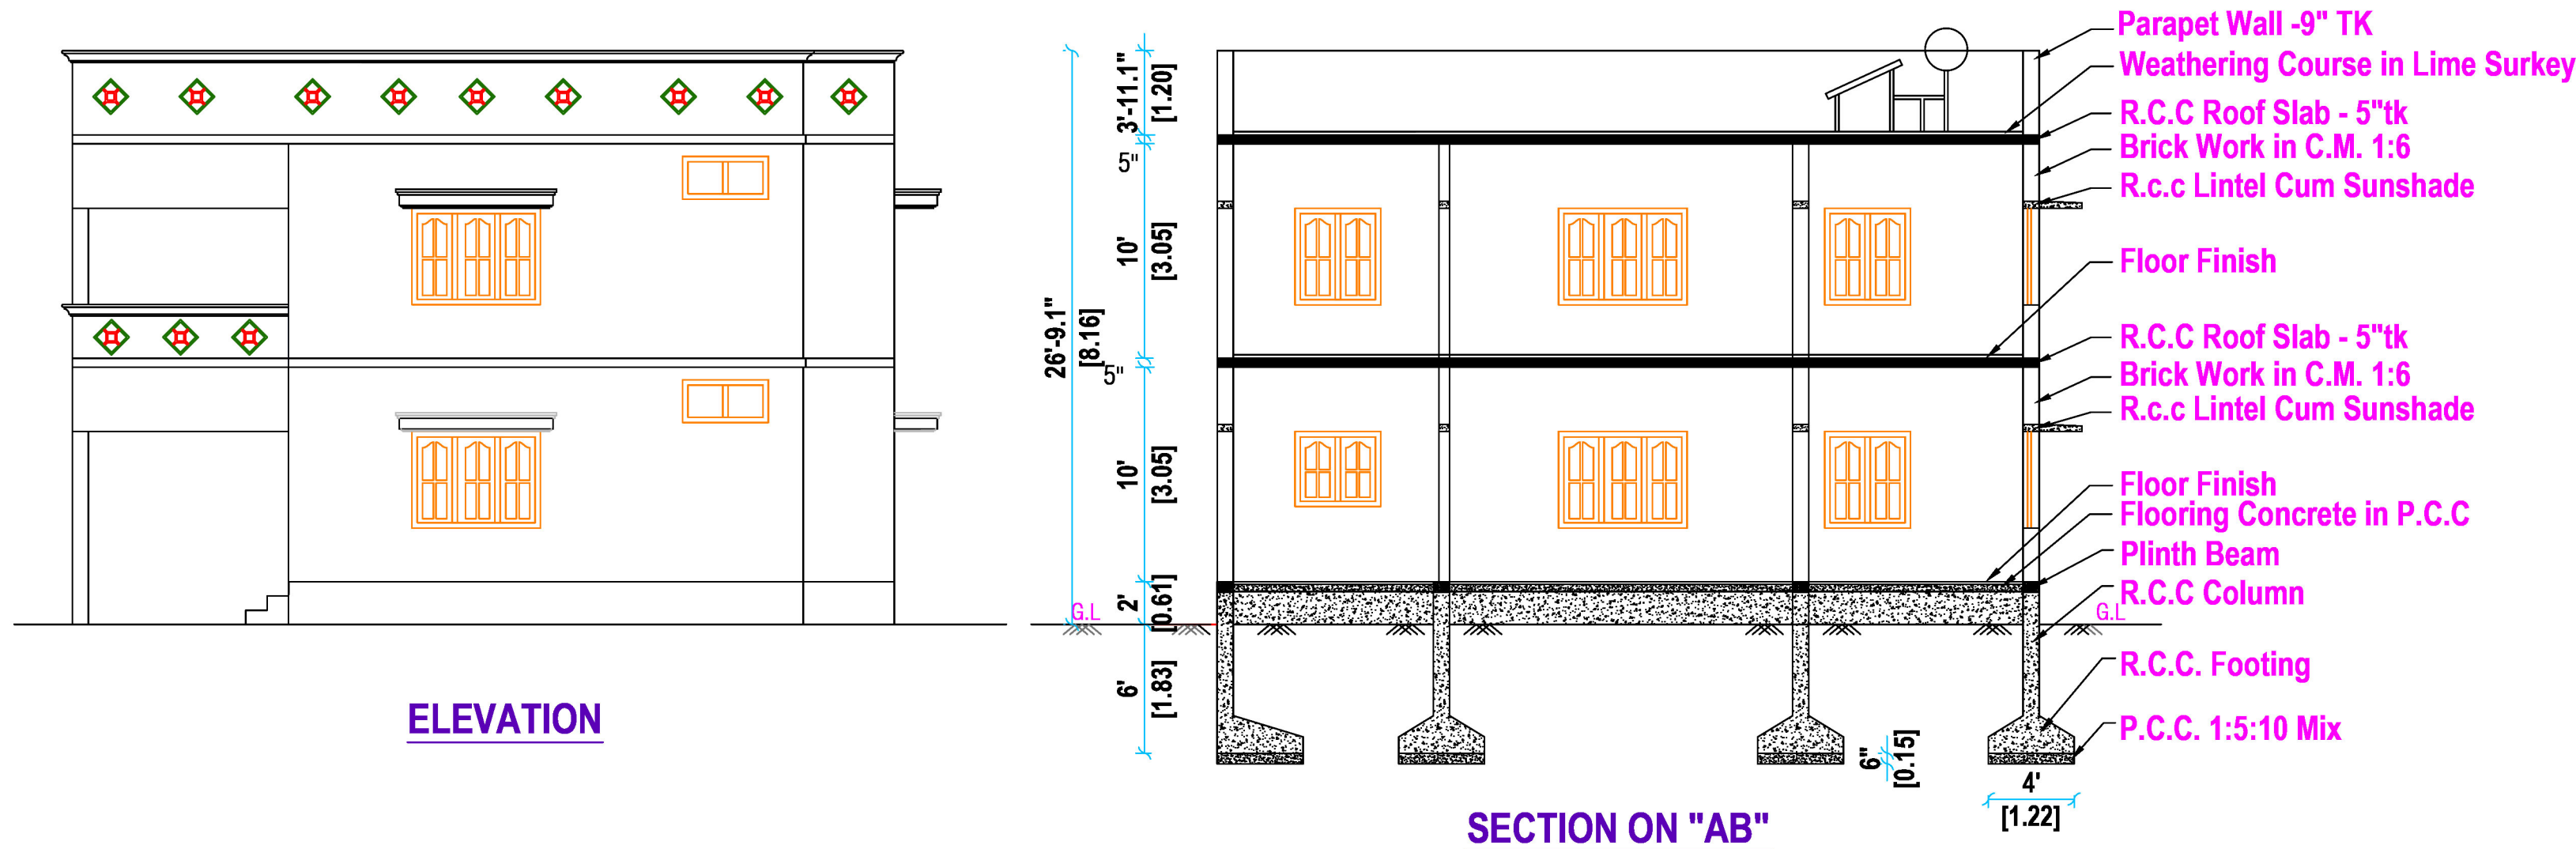


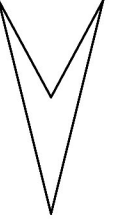

Plan Showing the Proposed Construction of Ground Floor & First Floor R.C.C Roof Residential Building in S.F.No.334/ 1A1A, Site No.25 At Aadhini Avenue, Ottarpalayam Village & Pallapalayam Town Panchayat, Ward No.13, Sulur Taluk, Coimbatore District. (Layout Approved No. L.P/R (C.P.N)No.104/2023)

Plan, Section & Elevation	Site Plan
SCALE 1" : 8' 0" (1 : 96)	
 SITE BOUNDARY	 N
 PROPOSED BUILDING	
 ROAD	

AREA DETAILS	IN SQ.FT	IN SQ.M
AREA OF THE SITE	1725.00	160.26
AREA OF THE PROPOSED GROUND FLOOR BUILDING	985.25	91.53
AREA OF THE PROPOSED FIRST FLOOR BUILDING	985.25	91.53
AREA OF THE OPEN SPACE	739.75	68.73

JOINERY DETAILS			
Sym.	DESCRIPTION OF ITEM	IN FEET	IN METER
MD/FW	MAIN DOOR / FRENCH WINDOW	5' 0" X 7' 0"	1.52 X 2.13
D	DOOR	3' 0" X 7' 0"	0.91 X 2.13
AO	ARCH OPEN	4' 0" X 7' 0"	1.22 X 2.13
D1	DOOR	2' 6" X 7' 0"	0.76 X 2.13
W	WINDOW	6' 0" X 4' 6"	1.83 X 1.37
W1	WINDOW	4' 0" X 4' 6"	1.22 X 1.37
KW	KITCHEN WINDOW	4' 0" X 3' 6"	1.22 X 1.07
V	VENTILATOR	4' 0" X 2' 0"	1.22 X 0.61

HORIZONTAL DISTANCE FROM HT.LINE IF ANY - NIL.
SEPTIC TANK 1NO. WITH A CAPACITY OF - 250GALLONS
PERCOLATION PIT @ 10' C/C

u Disk

APPLICANT

N.SELVI, D.C.E., A.M.I.E.,
Licensed Building Surveyor,
31/19-B, Sornamaniammal Layout,
Krishnapuram, Singanailur,
Coimbatore - 641 005.
Cell: 88077 19193, 99527 90661
Reg Eng No.GR III/ 001/ 2014-2025

REGISTERED ENGINEER

Signature Not
Verified
Signed by: *[Signature]*
Location: Coimbatore
Date: 2023.04.11 15:12