PLAN SHOWING THE PROPOSED GROUND FLOOR RCC ROOF RESIDENTIAL BUILDING IN S.F.NO. 446 / 1B3, SITE NO. 5 SOUTH PART PATTA NO. 7628, IDIKARAI VILLAGE AND TOWN PANCHAYAT, ANNUR TALUK & COIMBATORE DISTRICT.

LP/R (CPN) NO. 383/87

APPLICANT NAME : Thangarasu & Shanthamani

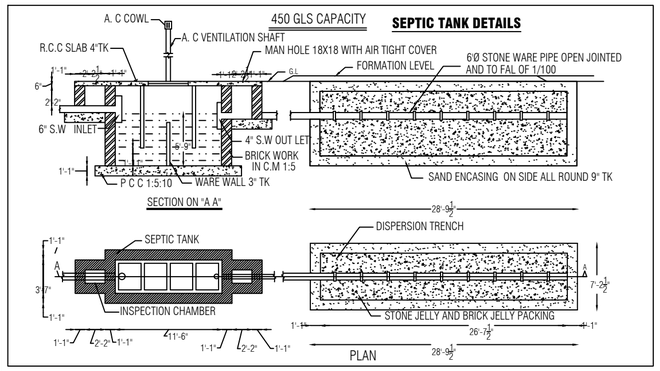

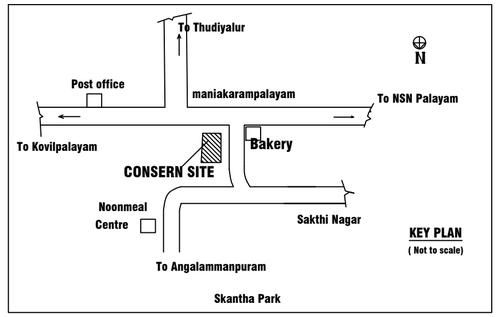

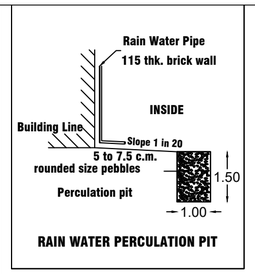

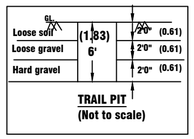

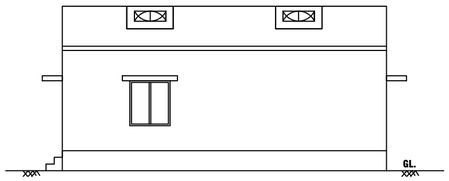

FRONT ELEVATION

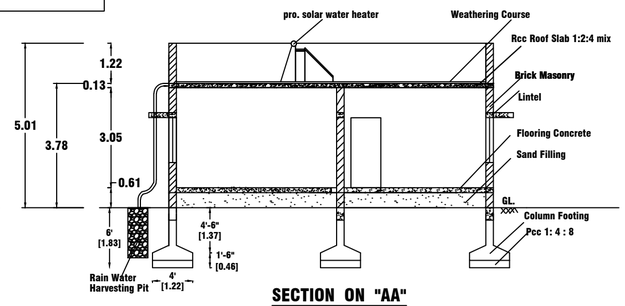

SECTION ON "AA"

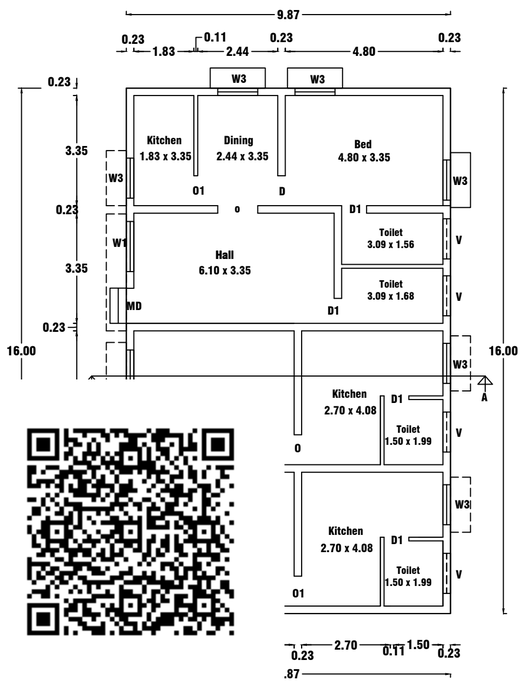

PROPOSED GROUND FLOOR PLAN

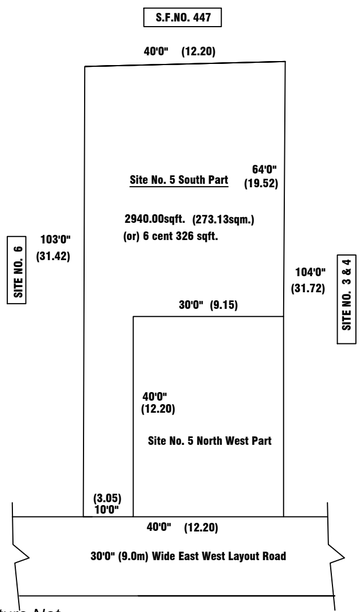

SITE SUB DIVISION PLAN

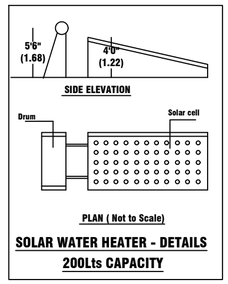

SOLAR WATER HEATER - DETAILS
200Lts CAPACITY

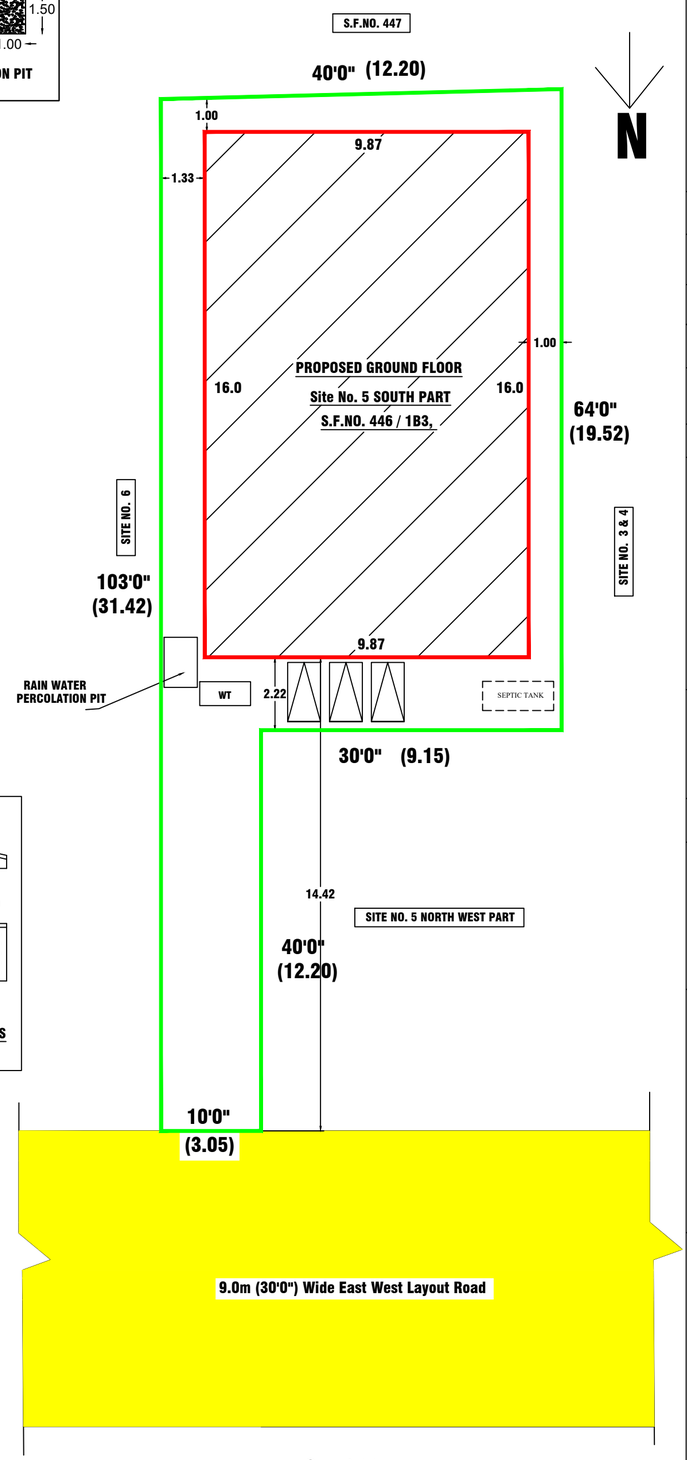

SITE PLAN

AREA DETAILS	SQFT.	SQM.
Area of The Site	2940.00 (or) 6 cent 326 sqft.	273.13
Area of Pro. Ground Floor	1699.0	157.88
Area of Open Space	1241.0	115.25

JOINERY DETAILS		In Feet	In Meter
MD	MAIN DOOR	3'6" X 7'0"	1.07 X 2.13
D	DOOR	3'0" X 7'0"	0.91 X 2.13
D1	DOOR	2'6" X 7'0"	0.76 X 2.13
W	WINDOW	5'0" X 6'0"	1.52 X 1.83
W1	WINDOW	6'0" X 4'6"	1.83 X 1.37
W2	WINDOW	4'0" X 4'0"	1.22 X 1.37
V	VENTILATOR	4'0" X 2'0"	1.22 X 0.61
O	OPEN	4'0" X 7'0"	1.22 X 2.13
O1	OPEN	3'0" X 7'0"	0.91 X 2.13

OPEN SPACE DETAILS	PROVIDED
Front :	2.22m
Side :	1.33m, 1.0m
Rear :	1.0m

All Metric Dimensions Given in ( ) are in meter.
Distance From Electric Line If any : Nil

SCALE : 1:100

DATE :

REFERENCE
- Site Boundary
- Pro. Building
- Road

APPLICANT

R. Chandrasekaran, BE., MIE., FIV.,
Registered Engineer Grade - I (RE)
Coimbatore Corporation
Reg. No. Gr-I-007/2019
11/19, Tatabad, 1st Street, Sivananda Colony
Coimbatore - 641 012. Cell: 98430 99522

REGISTERED ENGINEER

Signature Not Verified
Signed by Executive Officer
Location:Coimbatore
Date:2025.07.17 11:14:06