PLAN SHOWING THE PROPOSED GROUND FLOOR R.C.C ROOF COMMERCIAL GODOWN BUILDING IN S.F NO: 223/1, SITE NO: 4, AT KANNAMPALAYAM VILLAGE & TOWN PANCHAYAT, SULUR TALUK, COIMBATORE DISTRICT.

AREA DETAILS	SQ.M	SQ.FT
AREA OF THE SITE	204.20	2198.00
AREA OF PROPOSED G.FLOOR	144.15	1551.63
AREA OF THE OPEN SPACE	60.05	646.37

Scale:-
Site Plan 1"= 16'-0" (1:200)
Plan, Section & Elevation 1" = 8'-0" (1:100)

JOINERY DETAILS	IN Feet	In Meter
M.D - MAIN DOOR	5'-0" x 7'-0"	1.52x2.13
D - DOOR	3-0" x 7'-0"	0.91x2.13
D1 - DOOR	2-6" x 7'-0"	0.76x2.13
W - WINDOW	4-0" x 4'-0"	1.21 x 1.21
V - VENTILATOR	2-0" x 2'-0"	0.60 x0.60

SITE BOUNDARY
AREA OF PRO.BUILDING
EXISTING BUILDING
ROAD

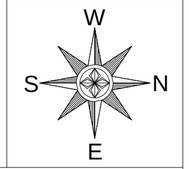

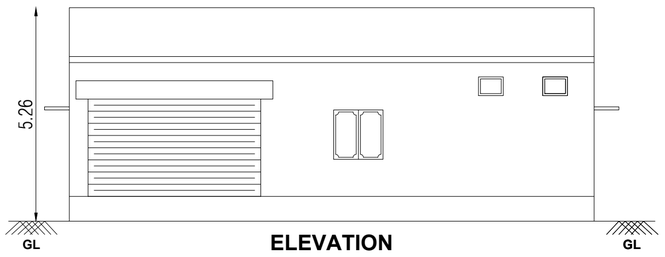

ELEVATION

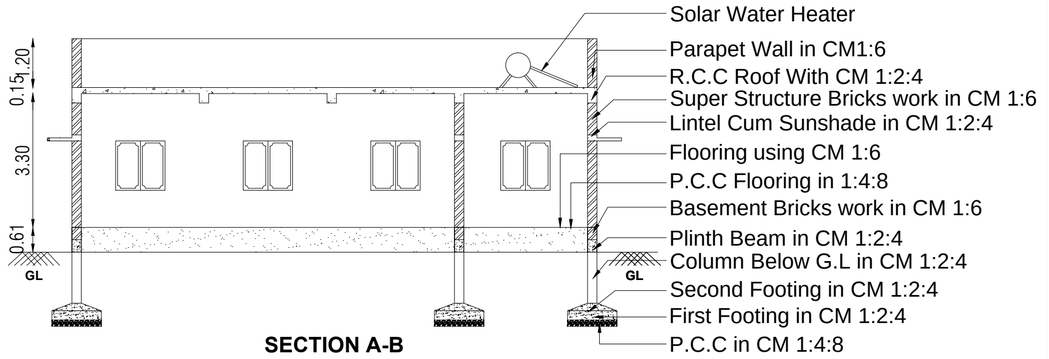

SECTION A-B

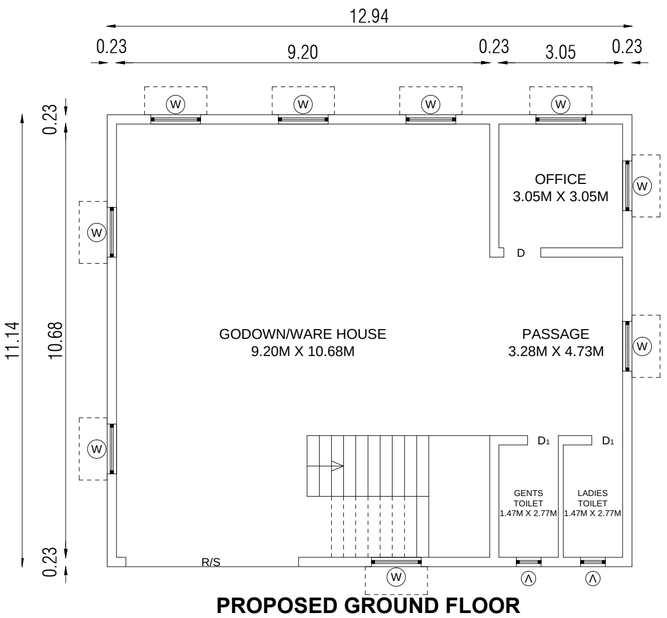

PROPOSED GROUND FLOOR

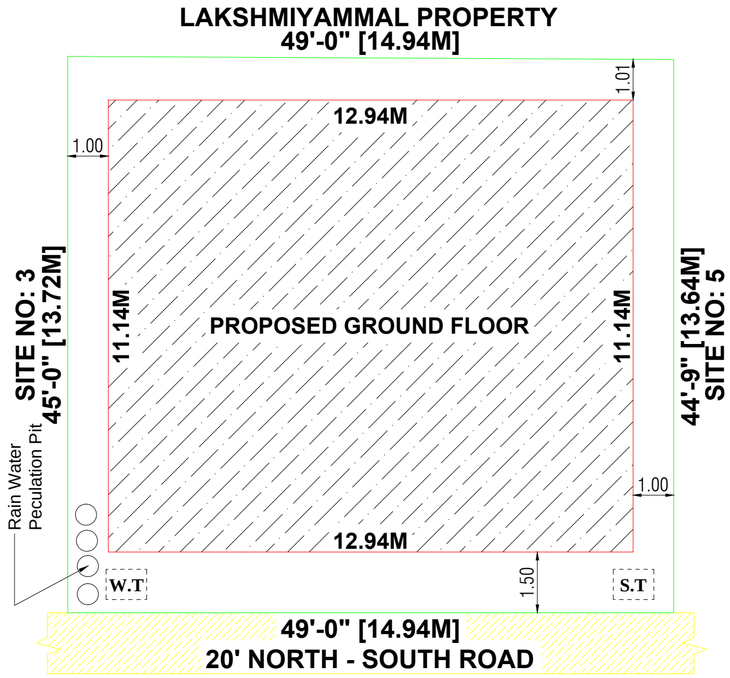

SITE PLAN

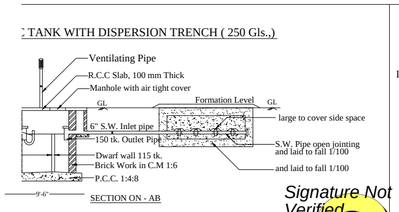

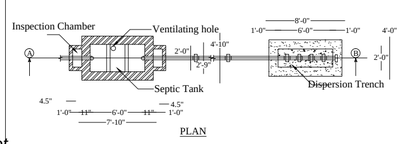

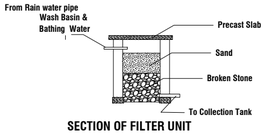

SECTION OF FILTER UNIT

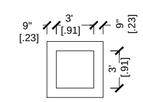

PLAN OF FILTER UNIT (Not to Scale)

T S Saravanan
Applicant

Er. P. Pandidurai DCE
Civil Engineer & Builder
Shop.No.2, Jeeva Nagar,
Kannampalayam,
Cell:- 9092832851
Engineer / LBS

Signature Not Verified
Signed by Executive Officer
Location Coimbatore
Date 2025.11.04 16:18:00

*** DRAWING DRAWN BY HARI KRISHNA CONSTRUCTION, SHOP NO:- 2, JEEVA NAGAR, KANNAMPALAYAM. E-MAIL ID: pandidurai@gmail.com, CELL : +91 90928 32851.***

DWG 24/ MAY/SWP/METER / 09/09/2025