PLAN SHOWING THE PROPOSED ADDITIONAL CONSTRUCTION OF COMMERCIAL BUILDING-SHOP (G.F) AT D.NO:12-1-158 F, S.NO.198/50, AT ORUTHATTU VILLAGE, AMMAIYANAYAKANUR TOWN PANCHAYAT, NILAKKOTTAI TALUK, DINDIGUL DISTRICT.

APPLICANT :- 1). SACHIN FRANKLIN S/O. AROKIYA SAMY

SCALE : 1" = 8'0" [OR] 1:100

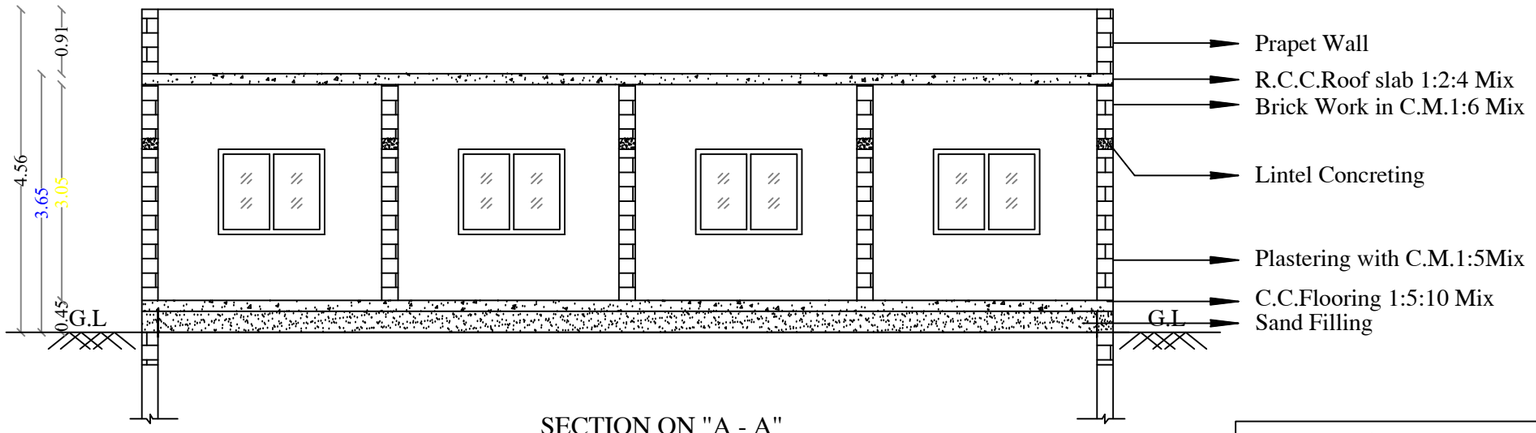

SECTION ON "A - A"

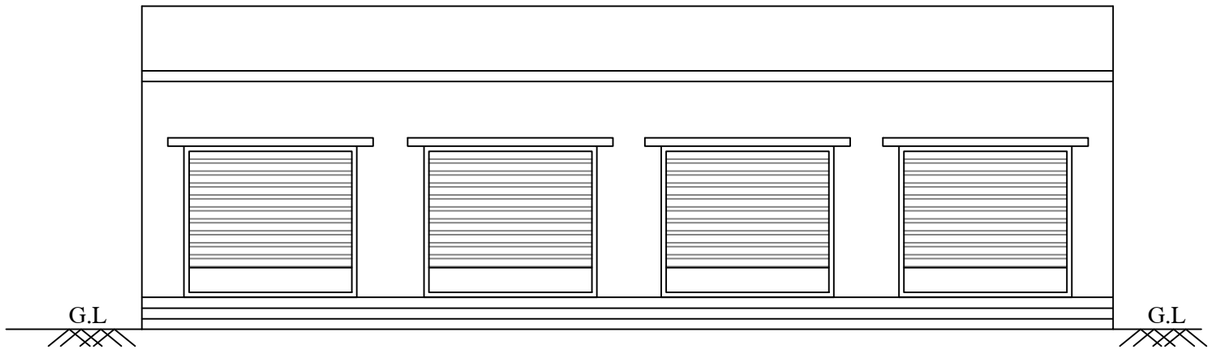

FRONT ELEVATION

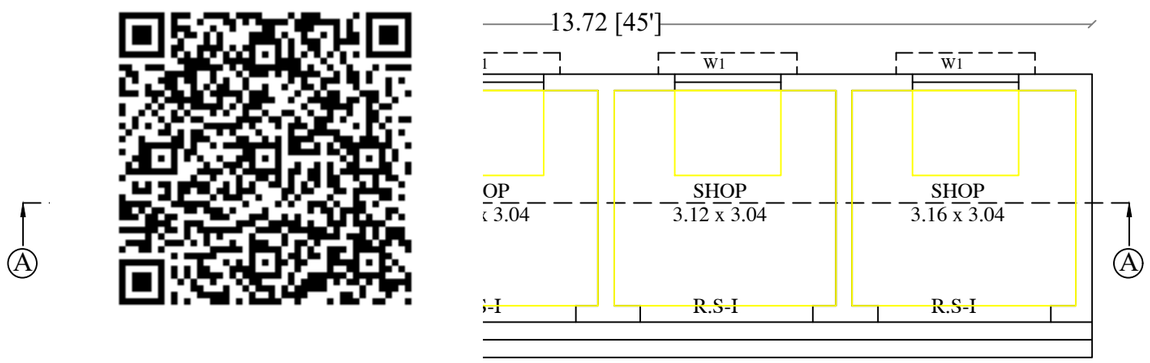

PROPOSED GROUND FLOOR

Signature Not Verified
Signed by: Executive Officer
Location:Dindigul
Date:2025.07.31 13:2[illegible]08

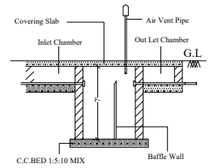

SECTION ON S.Tank
[N.T.S.]

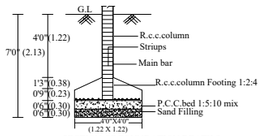

SECTION OF FOUNDATION DEATILS
(Not To Scale)

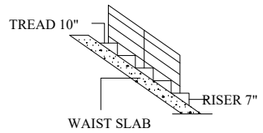

STAIRCASE DETAILS
[N.T.S.]

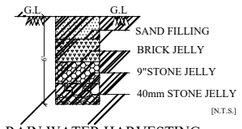

[N.T.S.]

RAIN WATER HARVESTING
RECHARGE PIT

AREA DETAILS	SQ.FT	SQ.M
TOTAL AREA OF SITE	4025.74	374.00
PRO.BUILD UP AREA(GF)	516.89	48.02
OPEN SPACE AREA	3508.85	325.98

JOINERIES

S.NO.	DESCRIPTION		FEET	METER
1.	R.S	R. SHUTTER	8'0" x 7'0"	2.40 x 2.13
2.	D1	DOOR	3'0" x 7'0"	0.91 x 2.13
3.	D2	DOOR	2'6" x 7'0"	0.76 x 2.13
4.	W	WINDOW	3'0" x 3'0"	1.00 x 1.00
5.	W1	WINDOW	5'0" x 3'0"	1.50 x 1.00
6.	V	VENTILATOR	3'0" x 2'0"	1.00 x 0.60

SPECIFICATION:

FOUNDATION	: R.C.C, FOOTING IN C.C.1:2:4, OVER
	: A BED OF C.C.1:5:10MIX
BASEMENT	: BRICKWORK IN C.M.1:6: MIX
SUPER STRUCTURE	: BRICK WORK IN C.M.1:6: MIX
ROOFING	: R.C.C.ROOF SLAB 1:2:4MIX.4.5" TK
FLOORING	: C.C. FLOORING 1:5:10MIX AND TOP
	: FINISHING WITH TILES
PLASTERING	: PLASTERING WITH C.M. 1:5 MIX
USAGE	: RESIDENTIAL BUILDING

SITE PLAN :

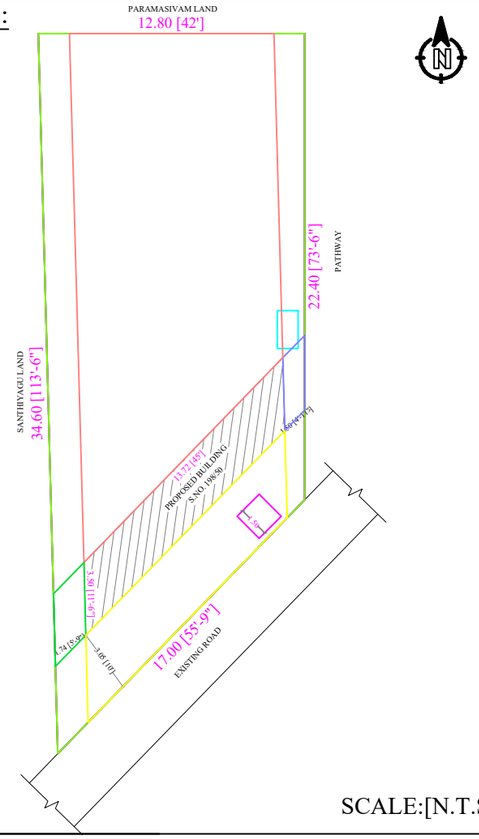

SCALE:[N.T.S]

A. Sachin

APPLICANT :-

M. Swathi Priya

M. SWATHI PRIYA BE. CIVIL
DTCP Registered Engineer
Registered Building Surveyor
Nilakkottai, Dindigul-624201
Mobile: 9095186210

ENGINEER:-