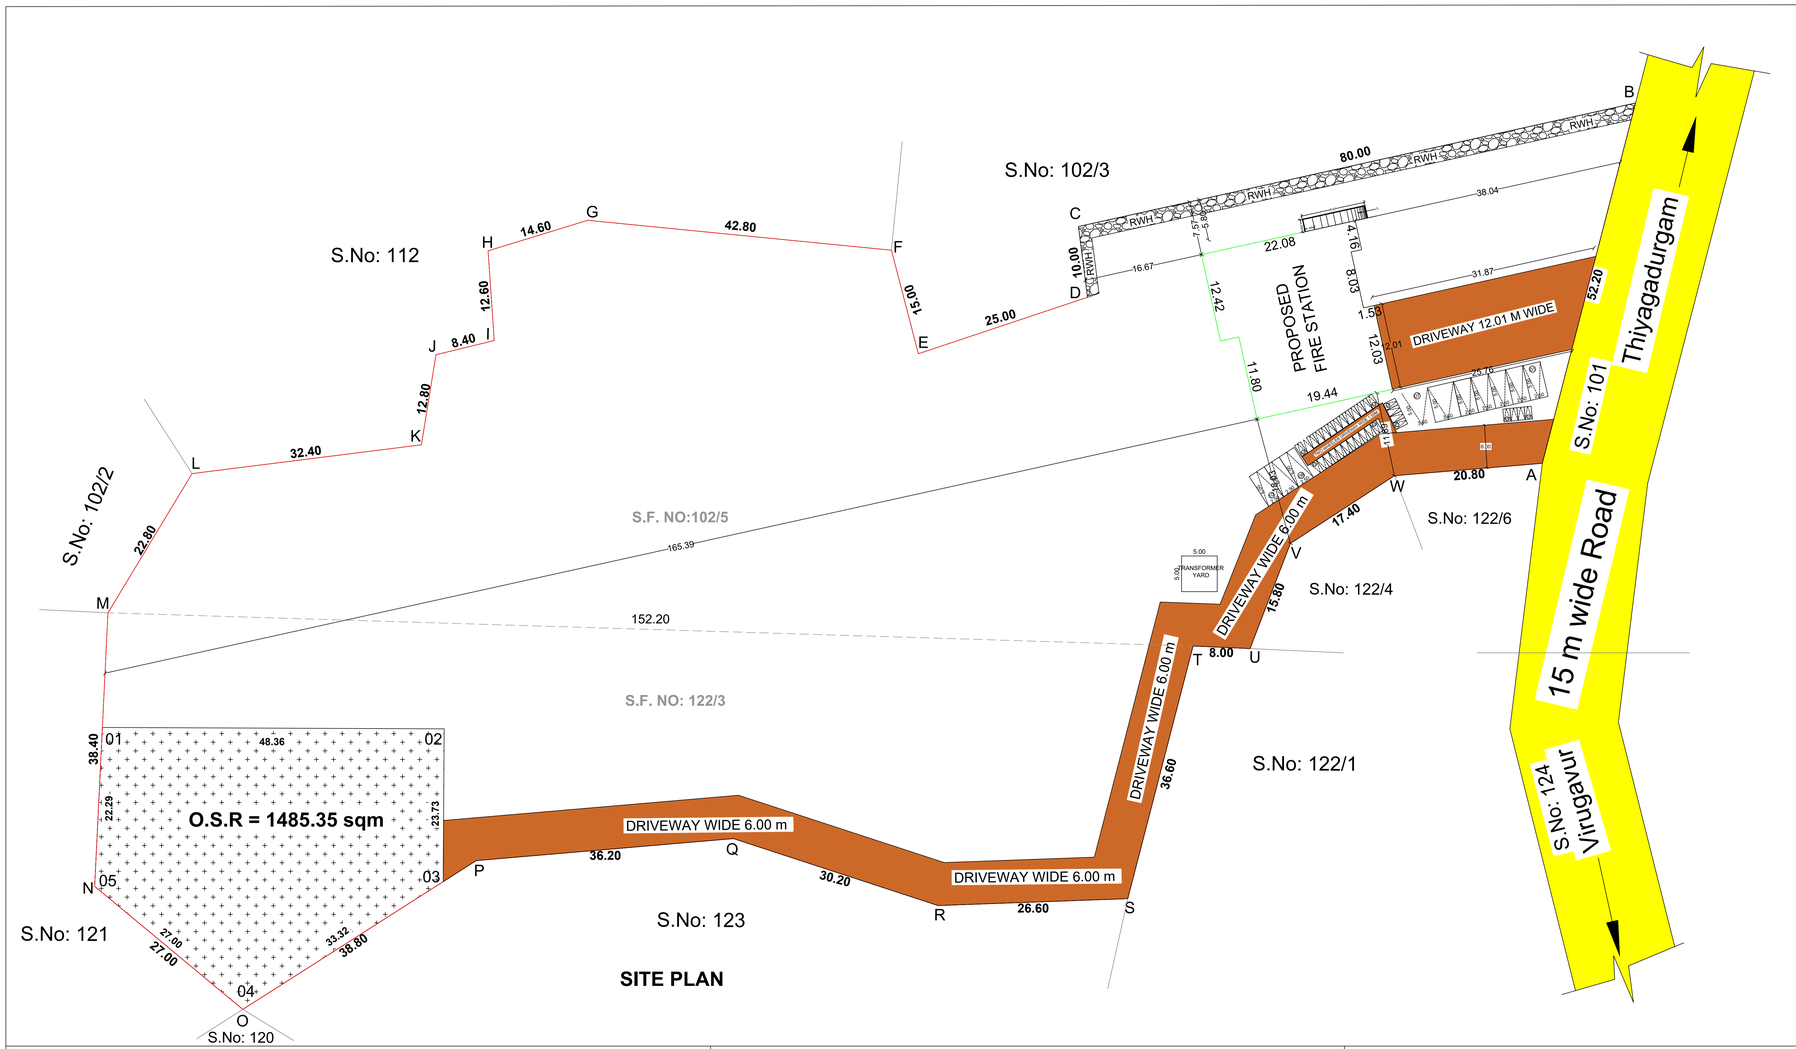

OFFICE USE:-

ONLINE APPLICATION NUMBER : SWP/BPA/0462438/2025

SWP/ SITE APPROVAL / DTCP/ KALLAKURICHI No: 36/2025

SWP/ DTCP/BUILDING PLANNING PERMISSION No: 06/2025

COLOUR INDEX

- BOUNDARY
- PROPOSED BUILDING
- DRIVEWAY
- EXISTING ROAD

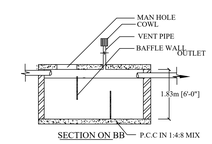

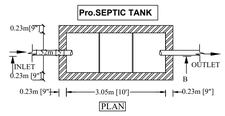

PLAN SHOWING THE PROPOSED CONSTRUCTION OF FIRE STATION BUILDING (THIYAGADURGAM TOWN PANCHAYAT) IN SF.NO 122/3, 102/5, IN PUKKULAM VILLAGE IN KALLAKURICHI TALUK IN KALLAKURICHI DISTRICT

NAME OF APPLICANT:

THE DISTRICT FIRE OFFICER
FIRE AND RESCUE SERVICE STATION
KALLAKURICHI

ALL DIMENSIONS ARE IN METER

SCALE 1:100

AREA STATEMENT:

AREA AS PER DOCUMENT : 14650.00 SQM

PROPOSED BLOCK - 01

FLOOR DETAILS	BUILD UP AREA IN SQM	FSI AREA IN SQM	NON FSI AREA IN SQM	NO OF DWELLING UNITS
GROUND FLOOR	479.71	256.67	223.04	-
FIRST FLOOR	255.61	255.61	-	-
TOTAL	735.32	512.28	223.04	-

$$F.S.I = \frac{\text{TOTAL BUILD UP AREA}}{\text{SITE AREA}} = \frac{735.32}{14650.00} = 0.050 < 2.00$$

PARKING DETAILS:

DESCRIPTION	REQUIRE	PROVIDED
CAR PARKING	08	10
TWO WHEELER PARKING	12	31

SCHEDULE OF JOINERY

TYPE	DESCRIPTION	SIZE
MD	T.W FRAME DOOR WITH T.W DOUBLE LEAF PANELLED DOOR SHUTTERS WITH BRASS FITTINGS	1.80 X 2.40
FW1	FRENCH WINDOW - T.W GLAZED WINDOW WITH M.S GRILL	0.90 X 2.10
D/FW RV	SITOUT DOOR - T.W FRAMED DOOR WITH T.W SINGLE LEAF PANELLED DOOR SHUTTERS WITH BRASS FITTINGS	0.90 X 2.40
FW	FRENCH WINDOW - T.W GLAZED WINDOW WITH M.S GRILL	0.60X2.10
RV	VENTILATOR - T.W FRAMED GLAZED VENTILATOR WITH BARS	1.50X0.60
D1/FW	SITOUT DOOR - T.W FRAMED DOOR WITH T.W SINGLE LEAF PANELLED DOOR SHUTTERS WITH BRASS FITTINGS	0.75 X 2.40
FW	FRENCH WINDOW - T.W GLAZED WINDOW WITH M.S GRILL	0.75X2.10
D2/FW	SITOUT DOOR - T.W FRAMED DOOR WITH T.W SINGLE LEAF	1.20 X 2.40
FW	PANELLED DOOR SHUTTERS WITH BRASS FITTINGS FRENCH WINDOW - T.W GLAZED WINDOW WITH M.S GRILL	1.10 X 2.40
RV	VENTILATOR - T.W FRAMED GLAZED VENTILATOR WITH BARS	2.10X0.60
FW/ RV	FRENCH WINDOW - T.W GLAZED WINDOW WITH M.S GRILL VENTILATOR - T.W FRAMED GLAZED VENTILATOR WITH BARS	1.65 X 2.10 1.65 X 0.60
DO& DO/ RV	DOOR - T.W FRAMED DOOR WITH T.W DOUBLE LEAF PANELLED DOOR SHUTTERS WITH BRASS FITTING VENTILATOR - T.W FRAMED GLAZED VENTILATOR WITH BARS	1.80 X 2.40 1.80 X 0.60
D1& D1/RV	DOOR T.W FRAME WITH SOLID CORE FLUSH DOOR (SINGLE LEAF) VENTILATOR - T.W FRAMED GLAZED VENTILATOR WITH BARS	1.20 X 2.40 1.20 X 0.60
D1A/ RV	T.W FRAME DOOR WITH T.W PANELLED DOOR SHUTTERS VENTILATOR - T.W FRAMED GLAZED VENTILATOR WITH BARS	1.20 X 2.40 1.20 X 0.60
DA/ RV	T.W FRAME DOOR WITH T.W PANELLED DOOR SHUTTERS VENTILATOR - T.W FRAMED GLAZED VENTILATOR WITH BARS	1.50 X 2.40 1.50 X 0.60
TD	DOOR PVC (TOILET)	0.75 X 2.10
TD1/RV	DOOR - T.W PANNELLED DOOR (TOILET) VENTILATOR - T.W FRAMED GLAZED VENTILATOR WITH BARS	0.90 X 2.40 0.90 X 0.60
D2	T.W FRAMED DOOR WITH T.W PANELLED DOOR SHUTTERS	0.90 X 2.40
W	WINDOW T.W GLAZED WINDOW WITH M.S GRILL	1.80 X 1.65
W1	WINDOW T.W GLAZED WINDOW WITH M.S GRILL	1.50 X 1.65
W2	WINDOW T.W GLAZED WINDOW WITH M.S GRILL	1.35 X 1.65
W3	WINDOW T.W GLAZED WINDOW WITH M.S GRILL	0.90 X 1.65
W4	WINDOW T.W GLAZED WINDOW WITH M.S GRILL	1.20 X 1.65
WS	STAIRCASE T.W GLAZED WINDOW WITH M.S GRILL VENTILATOR - T.W FRAMED GLAZED VENTILATOR WITH BARS	1.20 X 1.65 1.20 X 1.65
SLW	SLIDING WINDOW UPVC GLAZED WINDOW WITH M.S GRILL	1.50 X 1.65
SLW1	SLIDING WINDOW UPVC GLAZED WINDOW WITH M.S GRILL	0.90 X 1.65
TW	WINDOW T.W GLAZED WINDOW WITH M.S GRILL	0.90 X 1.35
V	VENTILATOR T.W FRAMED GLAZED VENTILATOR WITH M.S GRILL	0.90 X 0.75
V1	VENTILATOR T.W FRAMED GLAZED VENTILATOR WITH M.S GRILL	0.75 X 0.75
RV	VENTILATOR T.W FRAMED GLAZED VENTILATOR WITH M.S GRILL	1.50 X 0.75
V1	VENTILATOR T.W FRAMED GLAZED VENTILATOR WITH M.S GRILL	0.75 X 0.75
RV1	VENTILATOR T.W FRAMED GLAZED VENTILATOR	0.75 X 0.90

APPLICANT:-

District Officer
Fire & Rescue Services
Kallakurichi

USER DEPARTMENT (OR) APPLICANT:-

TAMIL NADU FIRE AND RESCUE SERVICE DEPARTMENT, THE DISTRICT FIRE OFFICER, FIRE AND RESCUE SERVICE STATION, SF.NO 122/3, 102/5, IN PUKKULAM VILLAGE IN KALLAKURICHI TALUK IN KALLAKURICHI DISTRICT

ENGINEER:-

EXECUTIVE ENGINEER
TAMIL NADU POLICE HOUSING CORPORATION
SALEM DIVISION
ANNADHANAPATTY, SALEM-2

EXECUTING DEPARTMENT (OR) AGENCY:-

TAMILNADU POLICE HOUSING CORPORATION LTD.,
NO:132, E.V.R.SALAI, KILPAUK,
CHENNAI - 600 010.

KEY PLAN

(NOT TO SCALE)

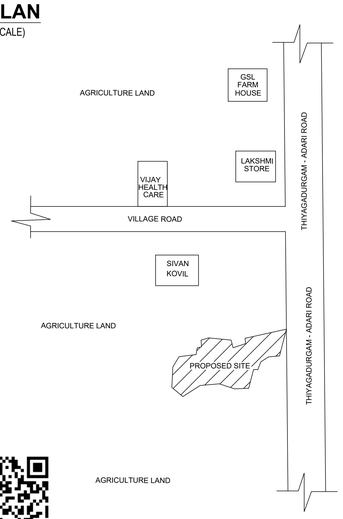

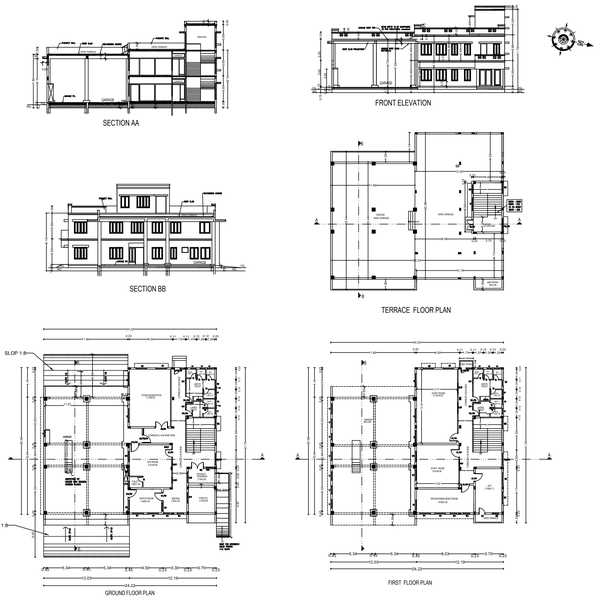

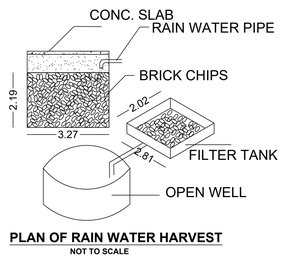

PLAN OF RAIN WATER HARVEST
NOT TO SCALE

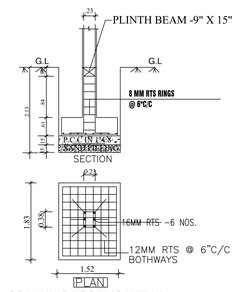

COLUMN & FOOTING DETAIL
NOT TO SCALE

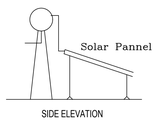

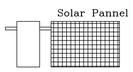

SOLAR WATER HEATER
NOT TO SCALE

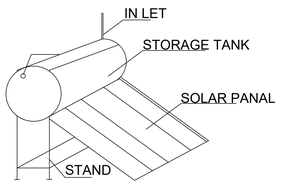

SOLAR SYSTEM
NOT TO SCALE

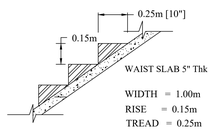

PRO. STAIRCASE DETAIL (NOT TO SCALE)

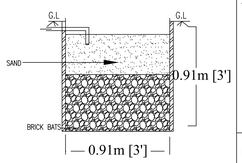

RAIN WATER RECHARGE PIT

Signature Not Verified
Signature Not Verified