PLAN SHOWING THE PROPOSED SECOND FLOOR RESIDENTIAL CONSTRCTION AT EXISTING G+1 OF RCC ROOFED RESIDENTIAL BUILDING IN AT PLOT NO. 07, IN SURVEY NO. 127/4A5, AS PER PATTA NO. 1746, PLOT REGULARIZED APPROPVED NO. 421/2021 , "MGR NAGAR", SRIPERUMBUDUR "A" VILLAGE, SRIPERUMBUDUR TALUK, KANCHIPURAM DISTRICT.

N

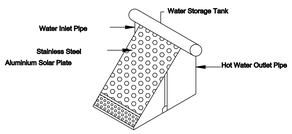

SOLAR WATER HEATER (DOMESTIC MODEL)
CAPACITY 100 TO 100000 Ltrs/DAY
TEMP - 90 C

WATER_TANK_CAPACITY_L=1000LTRS

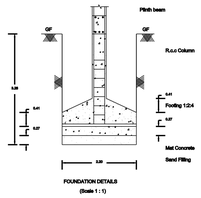

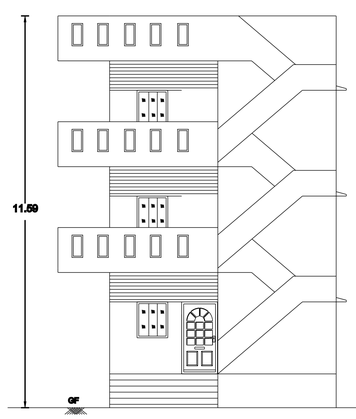

ELEVATION

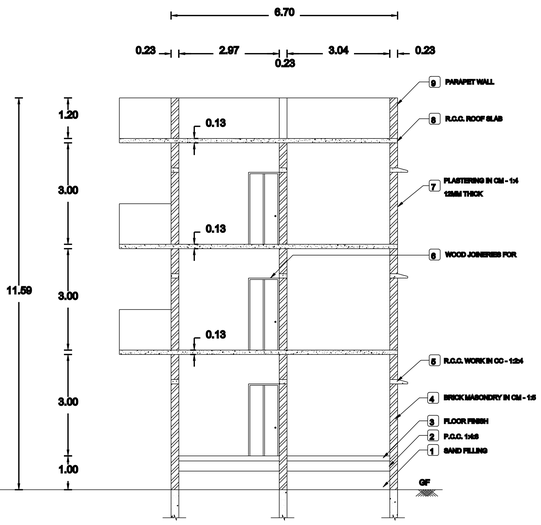

SECTION ON "KV"

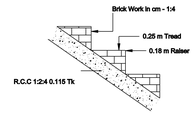

STAIR CASE DETAILS
(Scale 1 : 1)

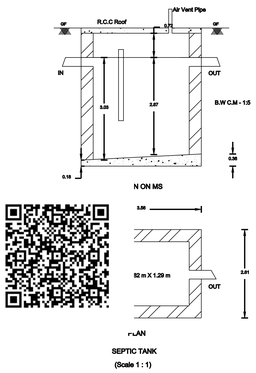

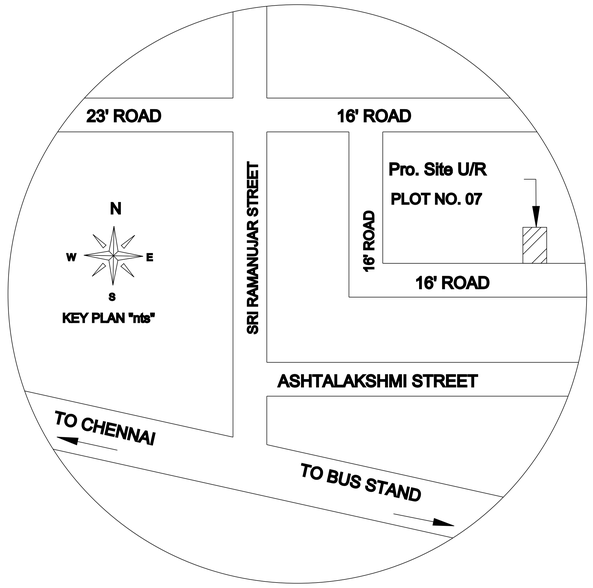

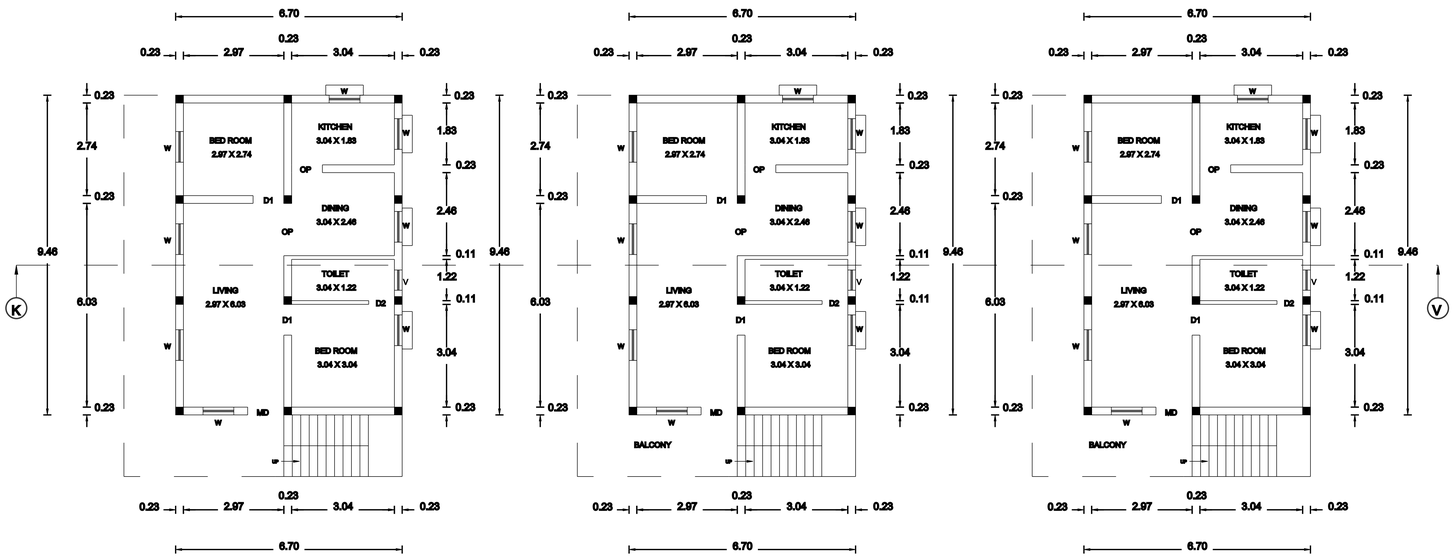

EXG. GROUND FLOOR PLAN

EXG. FIRST FLOOR PLAN

PRO. SECOND FLOOR PLAN

EAST SIDE BY PLOT NO. 11 & 12

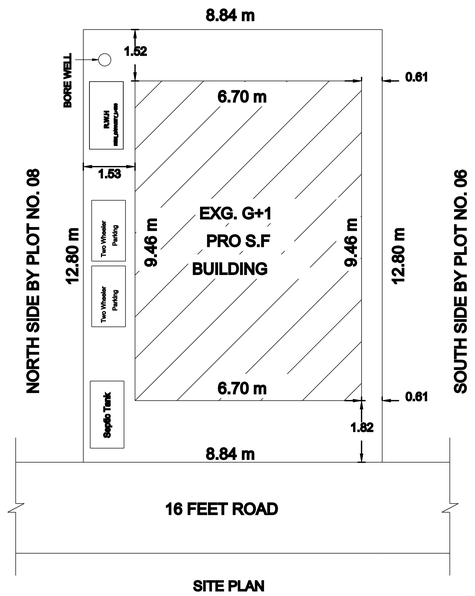

SITE PLAN

OFFICE USE ONLY

NOTE: EXISTING G+1 BUILDING APPROVED BY EXECUTIVE OFFICER OF SRIPERUMBUDUR APPROVED NO. 421/2021
DATED : 02-02-2021

JOINERY DETAILS

MD	MAIN DOOR	1.07 X 2.13
D	DOOR	0.91 X 2.13
D1	DOOR	0.76 X 2.13
W	WINDOW	0.91 X 1.37
V	VENTILATOR	0.91 X 0.61

ALL DIMENSIONS ARE IN METER
(Scale 1:1)

AREA PERTICULARS

PLOT AREA	1218.00 Sq. Ft (113.16 Sq. m)
EXG. G. F AREA	0682.00 Sq. Ft (63.36 Sq. m)
EXG. F. F AREA	0682.00 Sq. Ft (63.36 Sq. m)
PRO. S. F AREA	0682.00 Sq. Ft (63.36 Sq. m)
OPEN AREA	0536.00 Sq. Ft (49.80 Sq. m)
TOTAL AREA	2046.00 Sq. Ft (190.08 Sq. m)
FLOOR SPACE INDEX	1.68
PLOT COVERAGE	55.99 %

NOTE

PLOT BOUNDARY
PRO. RCC ROOFED BUILDING
EXISTING

OWNER DETAILS P. Rayappa P. Leema

ENGINEER SIGNATURE

S. Balaji
S. BALAJI, D.C.E
Licensed Surveyor & Planner
Sriperumbudur Town Panchayat
App. Regd. No. 4/2019-2020
MS BUILDERS
No.21, Govardhan Nagar
(St. Mary's School Opp
Sriperumbudur-602 105

Signature Not Verified
Signed by Balaji Balaji Dce
Location Kanchipuram
Date 2024.04.24 14:47: