PLAN SHOWING THE PROPOSED CONSTRUCTION OF RESIDENTIAL BUILDING IN R.S.NO:415/14B2 & 416/15A2 (PATTA NO:13070 & 13886) OF MANAVALAKURICHI VILLAGE, NEAR KSV AUDITORIUM, THARUVAI, MANAVALAKURICHI, MANAVALAKURICHI TOWN PANCHAYAT, KALKULAM TALUK, KANYAKUMARI DISTRICT.

Applicant Name :. Pastor.M.Jacob Udayakumar,
The Pendecostal Mission Soceity.

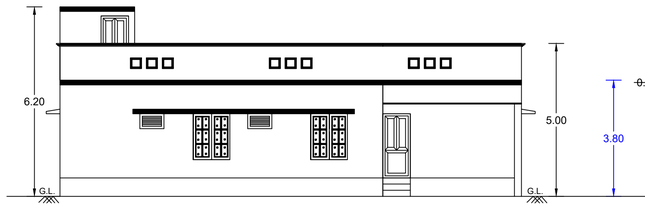

ELEVATION

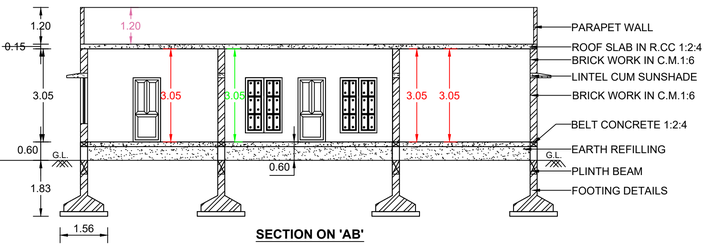

SECTION ON 'AB'

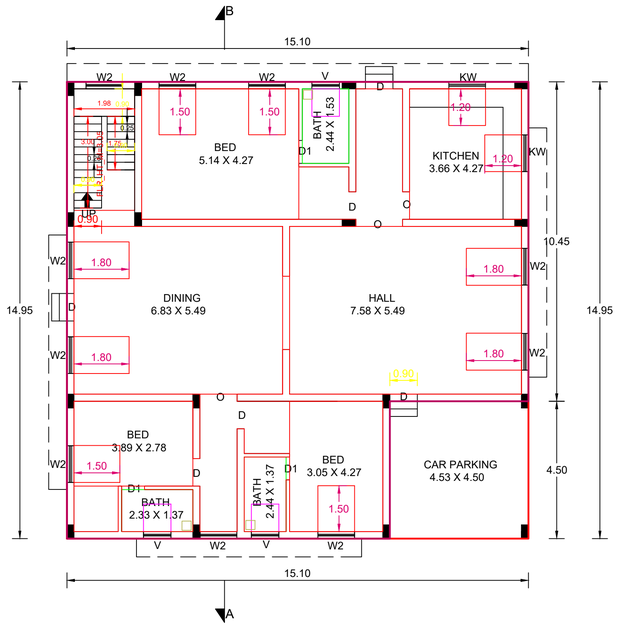

GROUND FLOOR PLAN

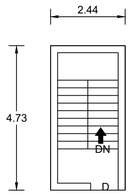

HEAD ROOM PLAN

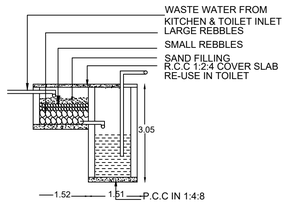

DETAILS OF RECYCLING OF WASTE WATER FROM KITCHEN & TOILET

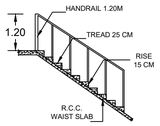

STAIRCASE DETAILS

Not to scale

SEPTIC TANK DETAILS

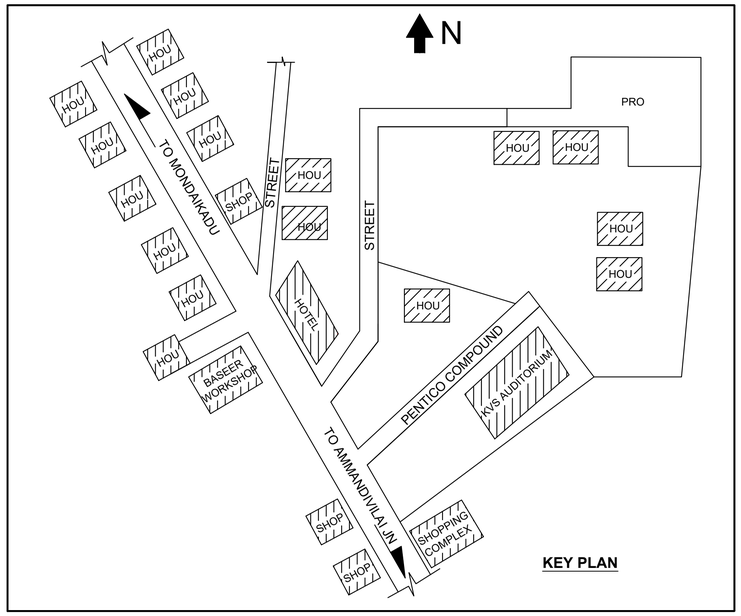

KEY PLAN

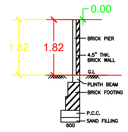

COMPOUND WALL DETAIL

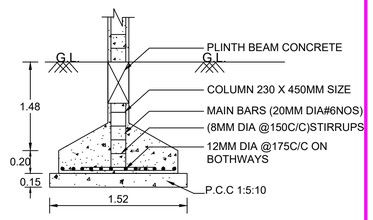

COLUMN FOOTING

AREA DETAILS	Sq.m	Sq.ft
SITE AREA	795.958	8567.61
PROPOSED AREA		
GROUND FLOOR	225.670	2429.09
FIRST FLOOR	11.550	124.32
TOTAL AREA	237.220	2553.41
VACANT AREA	570.288	6138.52
PLOT COVERAGE	=28.35%	
FSI	= 0.298< 2.0	

PROPOSED
BOUNDARY
ROAD & STREET
EXISTING BUILDING

Shedule of Joineries

D	DOOR	0.90	X	2.10
D1	DOOR	0.75	X	2.10
O	OPENING	0.90	X	2.10
W2	WINDOW	1.20	X	1.50
FW	WINDOW	1.20	X	1.80
KW	WINDOW	1.20	X	1.20
V	VENTILATOR	0.90	X	0.90

Sign Of Owner:

Er. L. MEHALA RAJAGOPAL, B.E.,
Registered Engineer Grade-II
Registration No: 150 / LS / 2022 / 00009
JESUS CONSTRUCTION
No. 8/2A-12, ULS Complex, Balamore Road,
Thittuvilai, Bhuthapandy Post - 629 852.
Ph: 8903371173, 7373555527
Sign Of Registered Engineer :

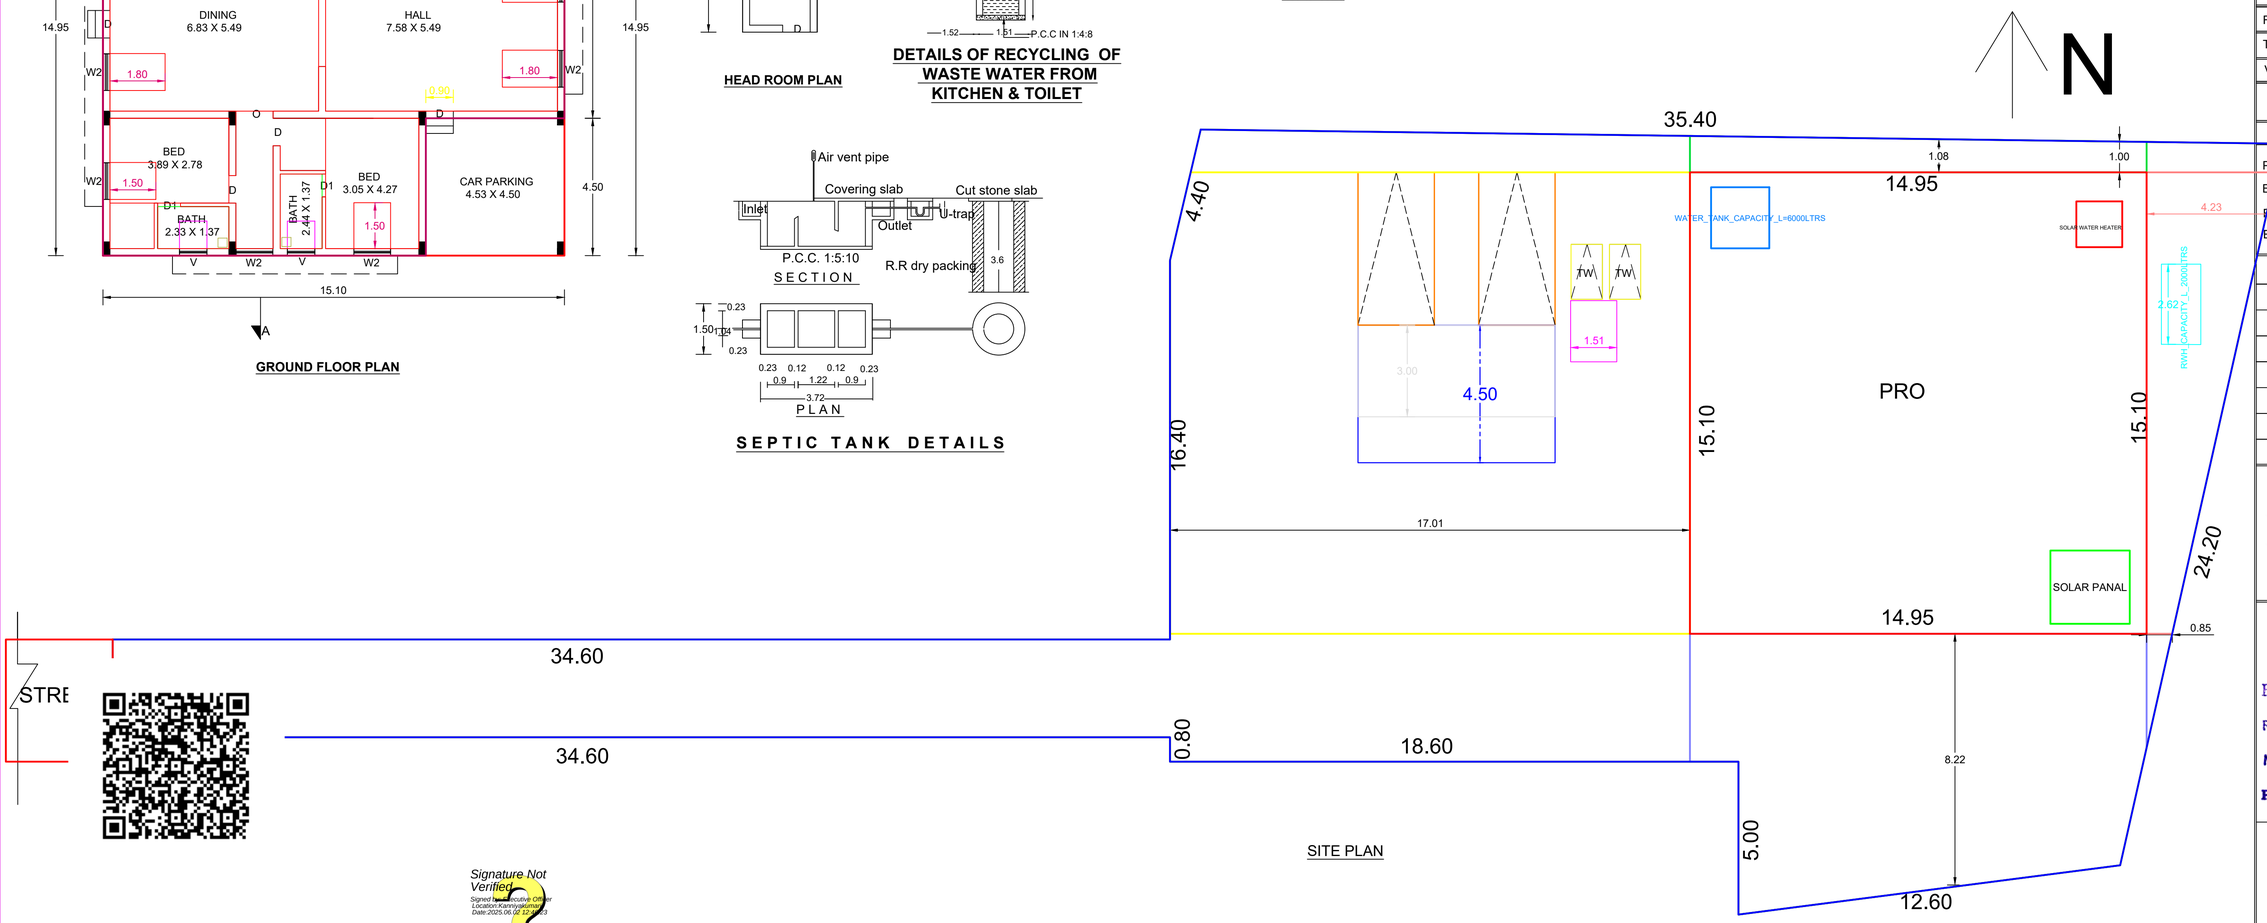

SITE PLAN

Signature Not Verified
Signed by Executive Officer
Location:Kanniyakumari
Date:2025.06.02 12:49:33