PLAN SHOWING THE PROPOSED CONSTRUCTION OF RCC ROOF GROUND, FIRST AND SECOND FLOOR RESIDENTIAL BUILDING IN KORLA CHENNAPPACHETTY STREET AT OLD NATHAM S.F.NO:449, NEW NATHAM SF.NO:449/16, WARD NO:10 BARGUR TOWN PANCHAYAT UNION AND TALUK, KRISHNAGIRI DISTRICT.

APPLICANT: Mr.T.GOVINDARAJ S/O THIMMARAYANAIDU

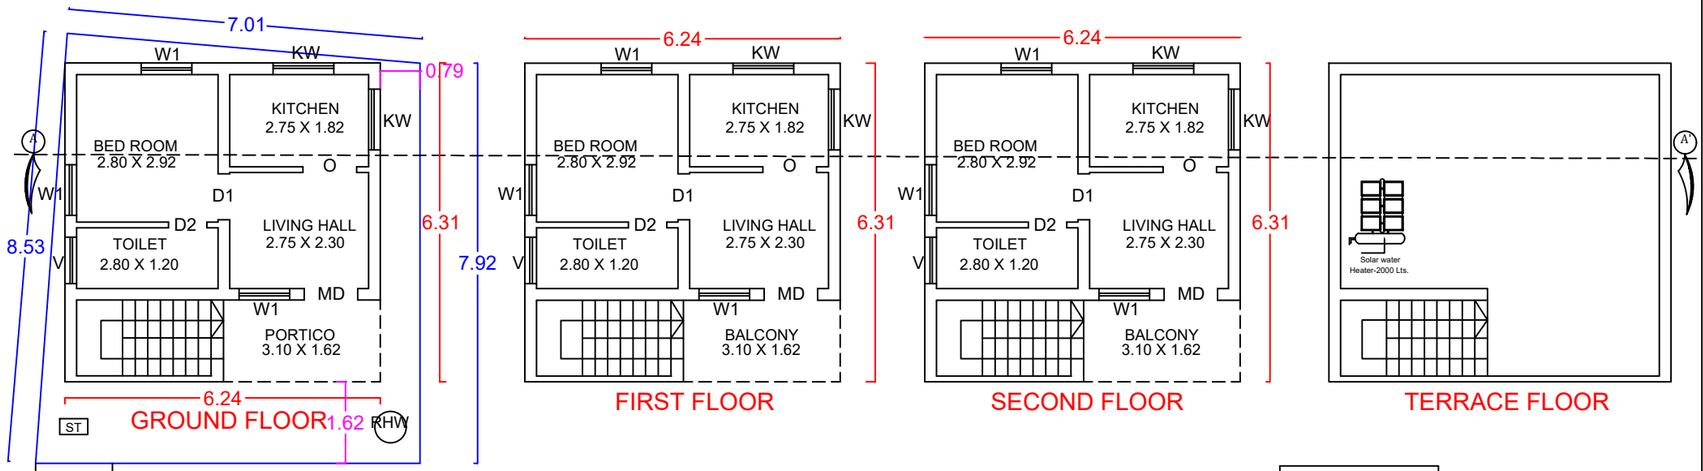

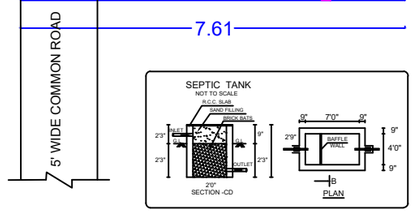

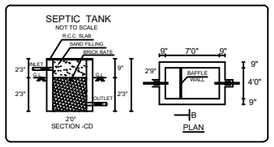

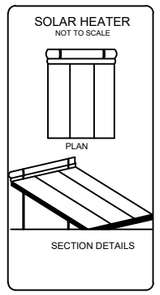

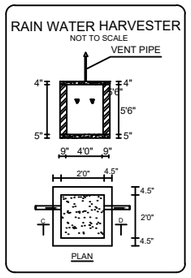

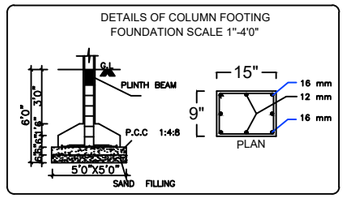

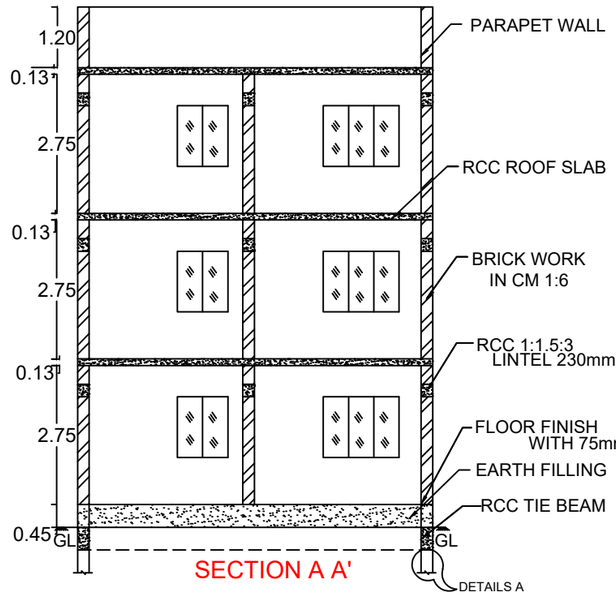

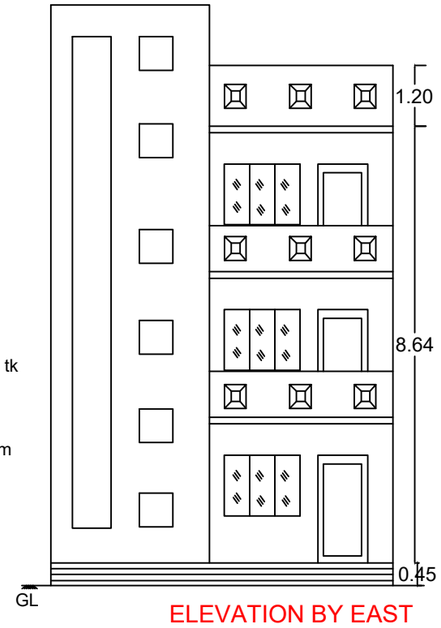

TOPO PLAN

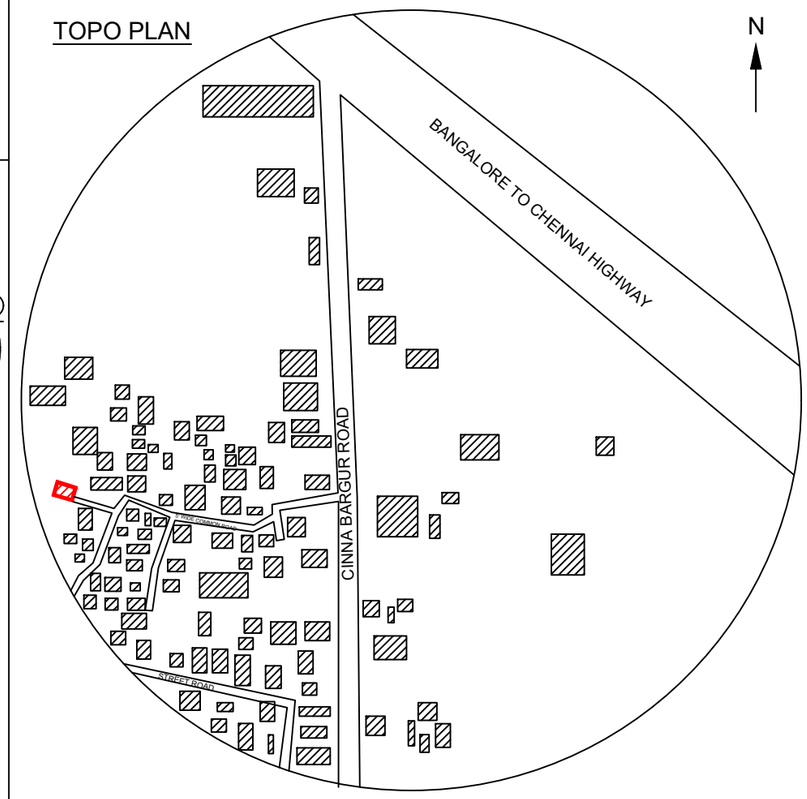

KEY PLAN
(NOT TO SCALE)

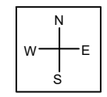

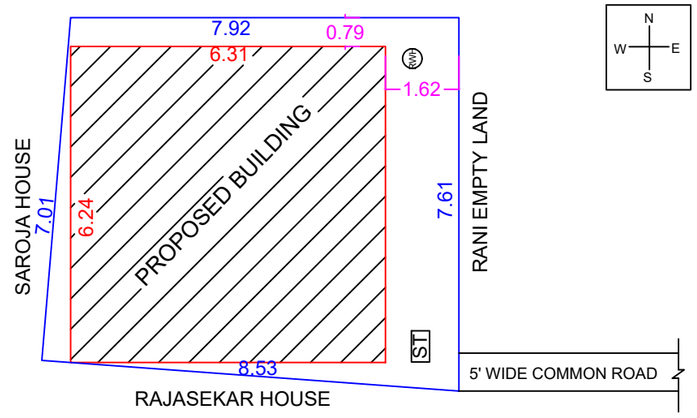

APPLICANT / OWNERS SIGNATURE

Signature Not Verified
Signed by Executive Officer
Location:Krishnagiri
Date:2025.06.11 18:06:33

AREA STATEMENT

DESCRIPTION	SQ.FT	SQ.M
SITE EXTENT	648.00	60.20
PLINTH AREA OF THE BUILDING		
PRO.GROUND FLOOR	423.77	39.37
FIRST FLOOR	423.77	39.37
SECOND FLOOR	423.77	39.37
TOTAL	1271.31	118.11
OPEN SPACE	224.23	20.83
FSI : 1.96	PLOT COVERAGE :	65.39

SCHEDULE OF JOINERIES

TYPE	DESCRIPTION	SIZE
MD	MAIN DOOR	0.99 x 2.13
D1	DOOR	0.91 x 2.13
D2	DOOR	0.76 x 2.13
O	OPEN	0.91 x 2.13
W1	WINDOW	1.00 x 1.52
KW	KITCHEN WINDOW	1.20 x 0.91
V	VENTILATOR	0.91 x 0.61

ENGINEER

Er. B. TAMIZHARASAN, B.E.,AMIE.,
REG.No:AM3002902, CHARTERED ENGINEER
DEEBAM CONSTRUCTIONS
Opp. Girl's Hr. Sec. School,
BVT Complex, Bargur-635 104,
Mobile: 9629989336, 9487431883.