
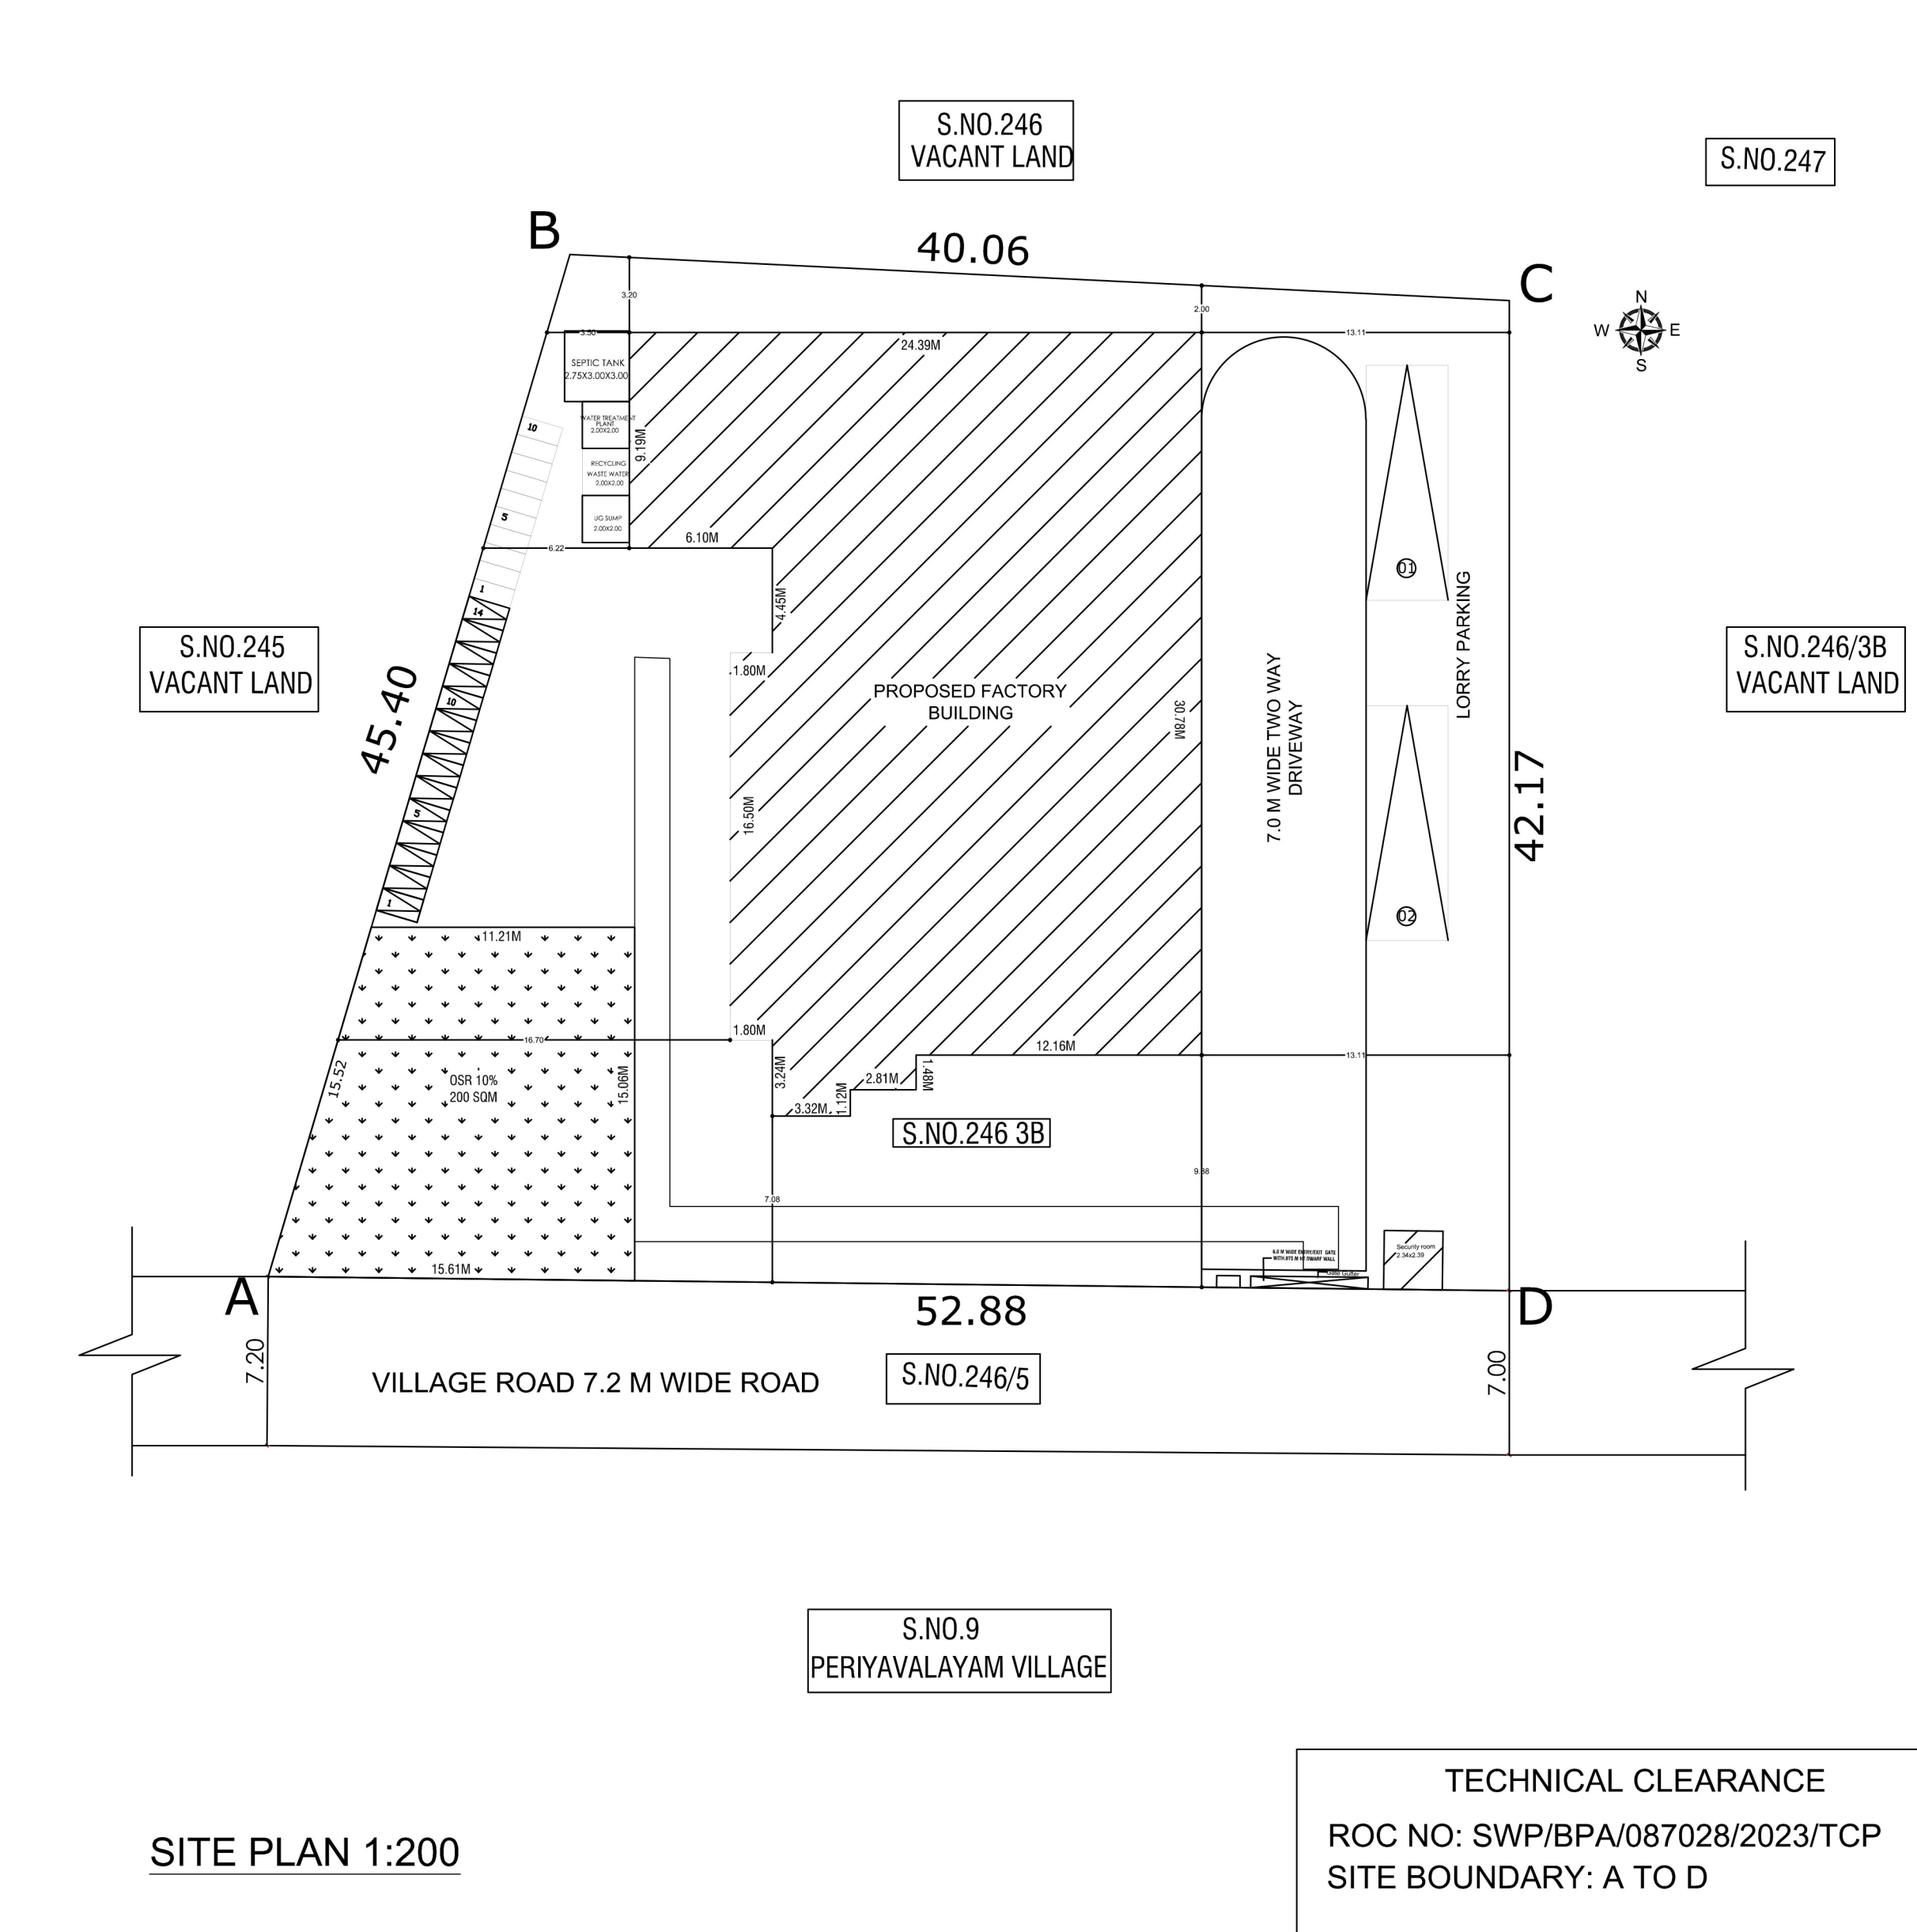
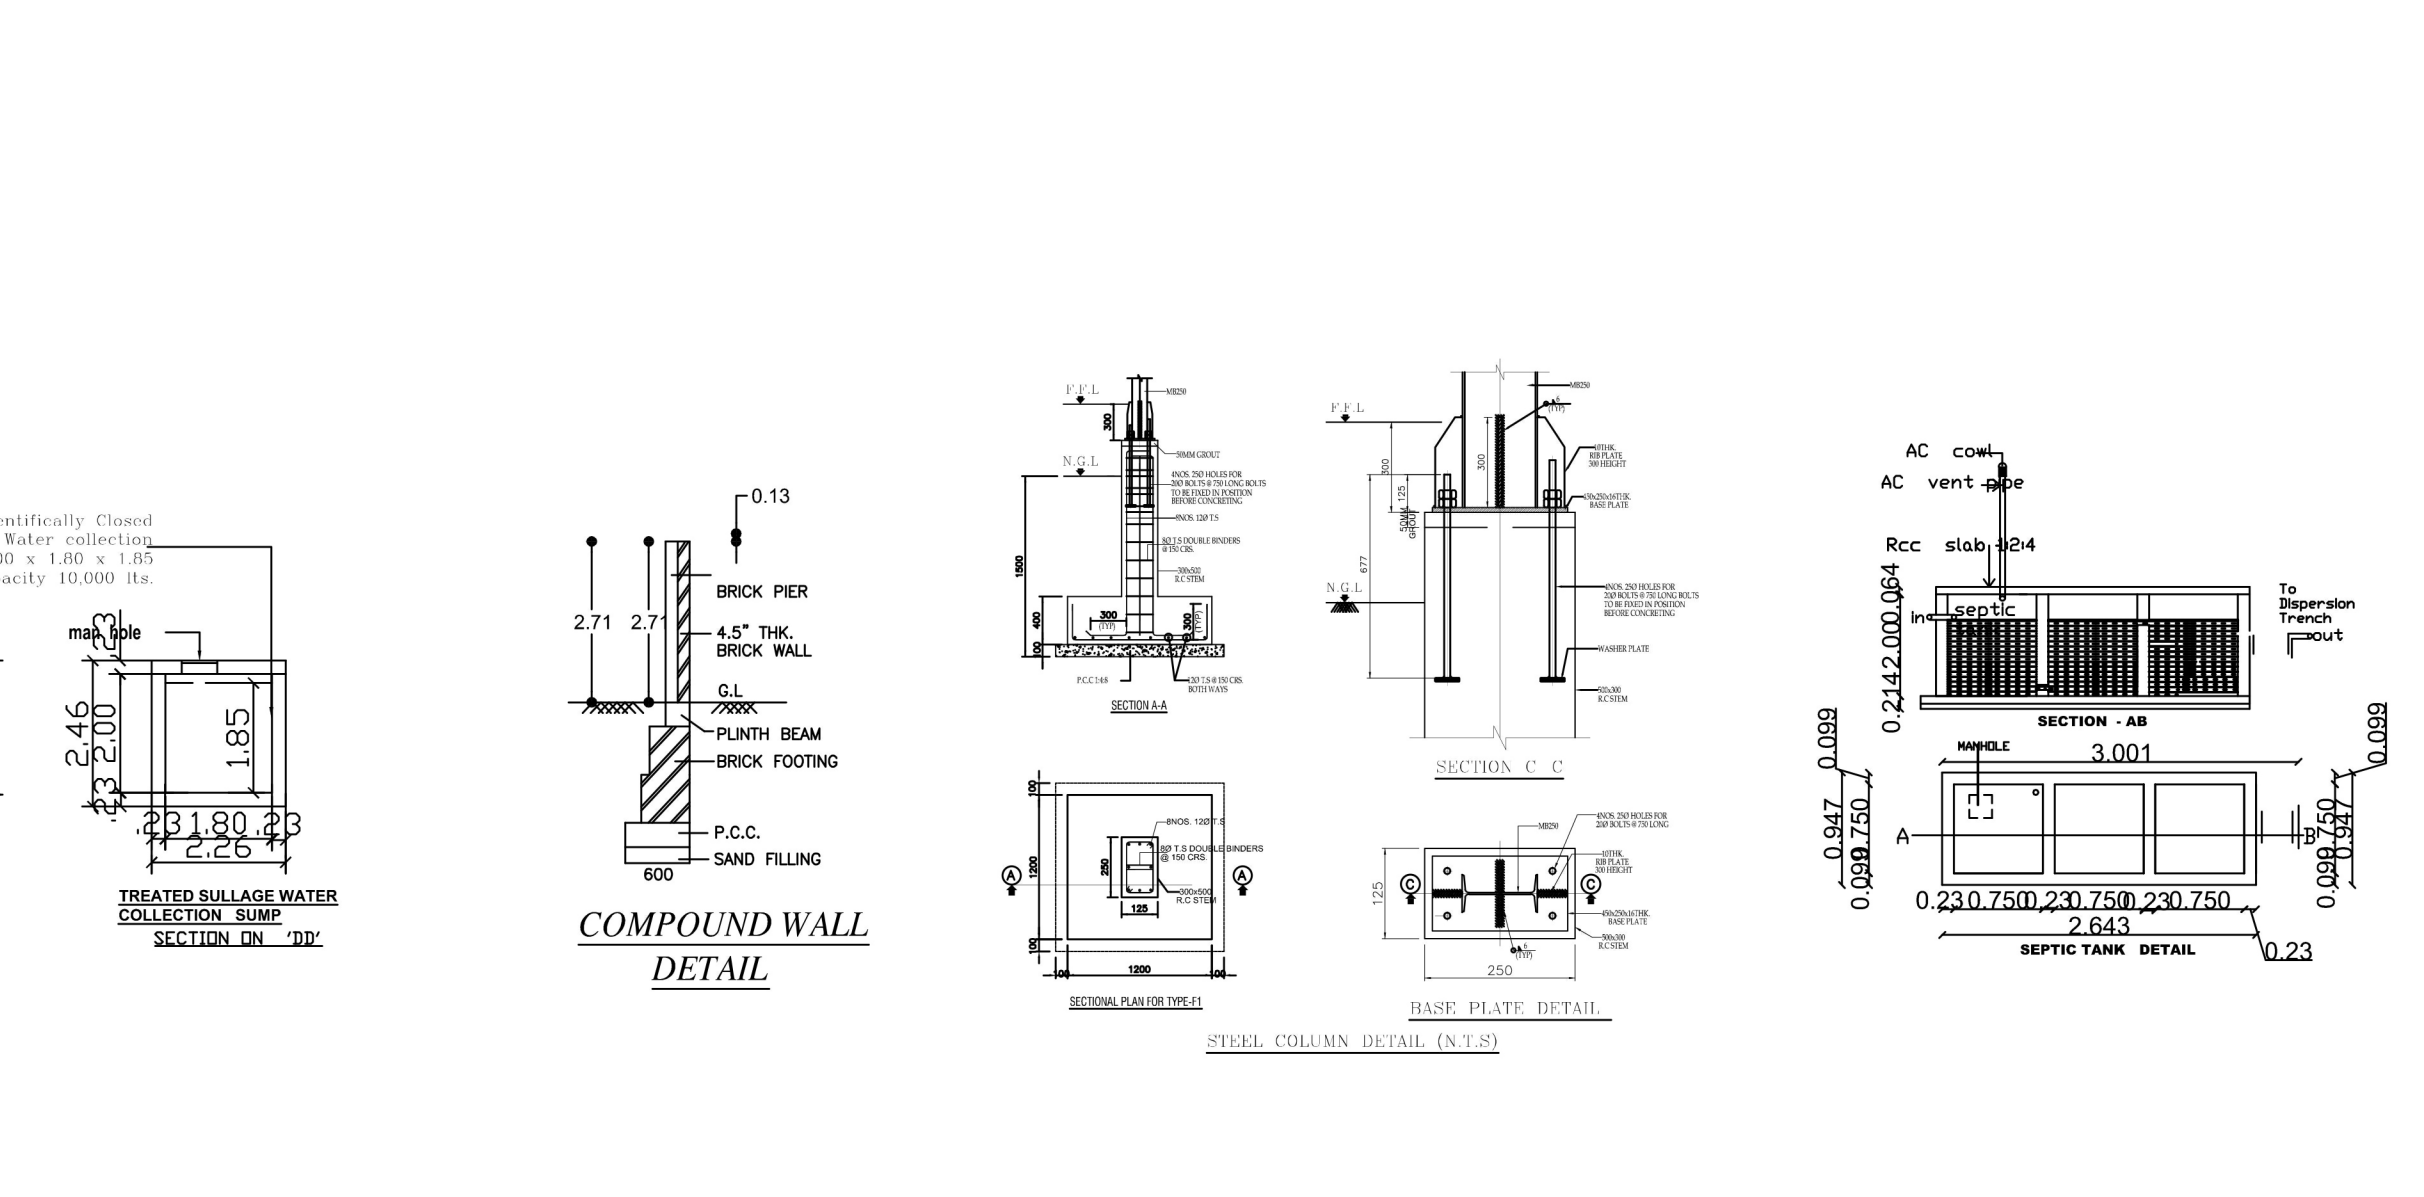
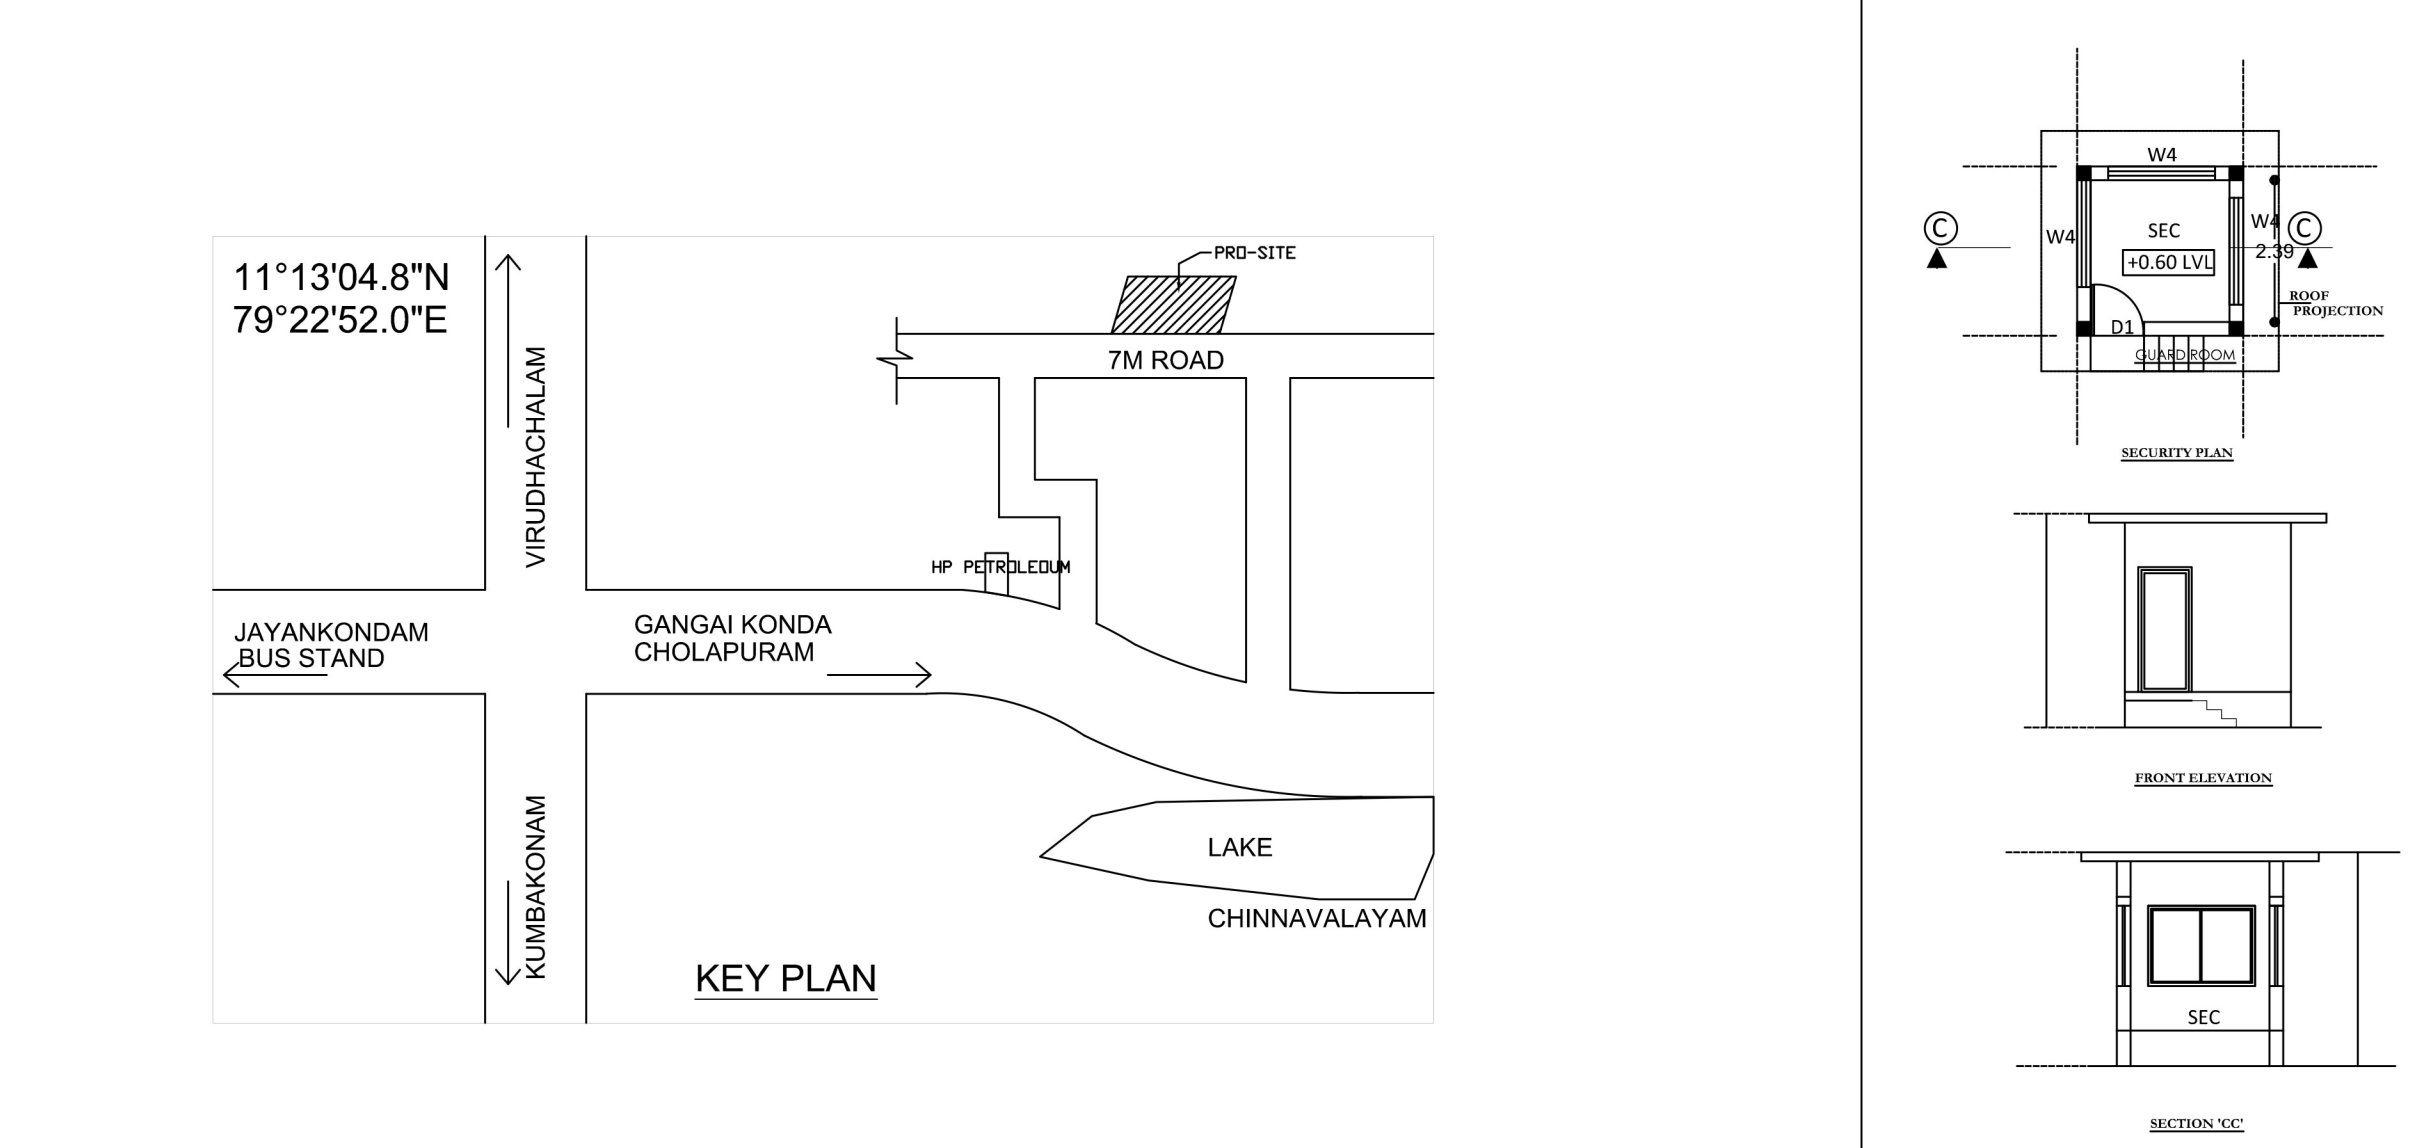
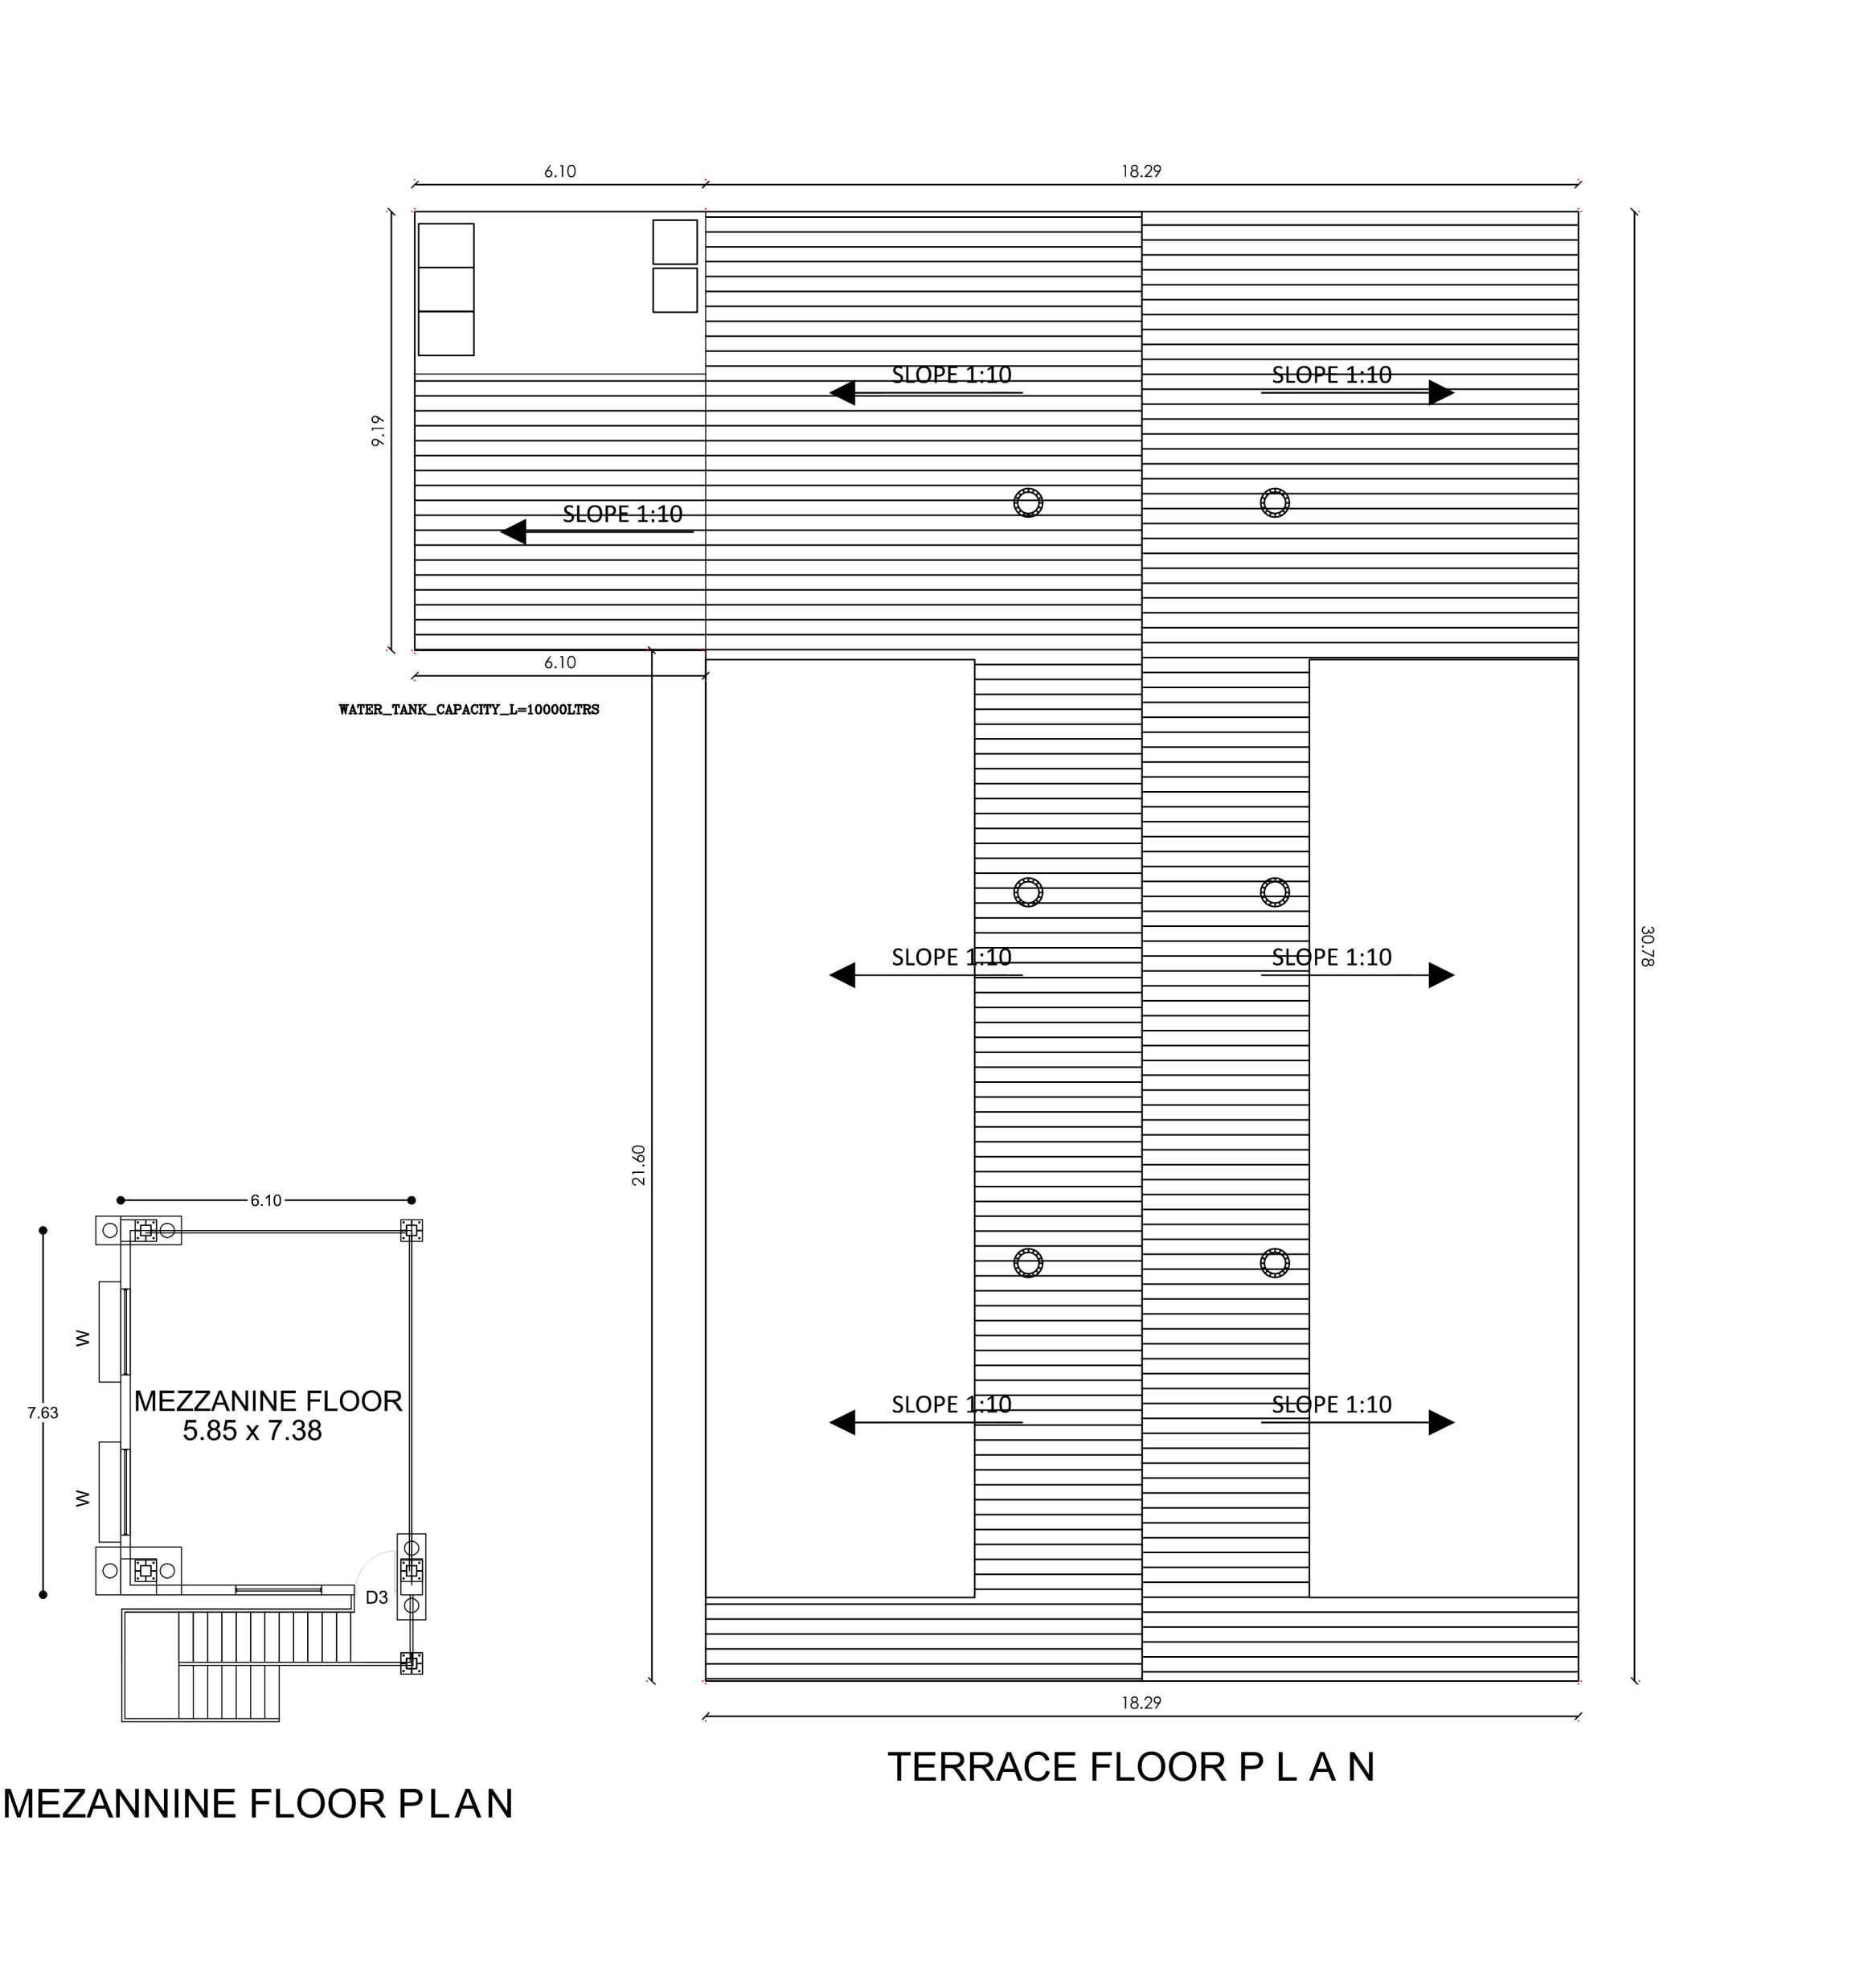
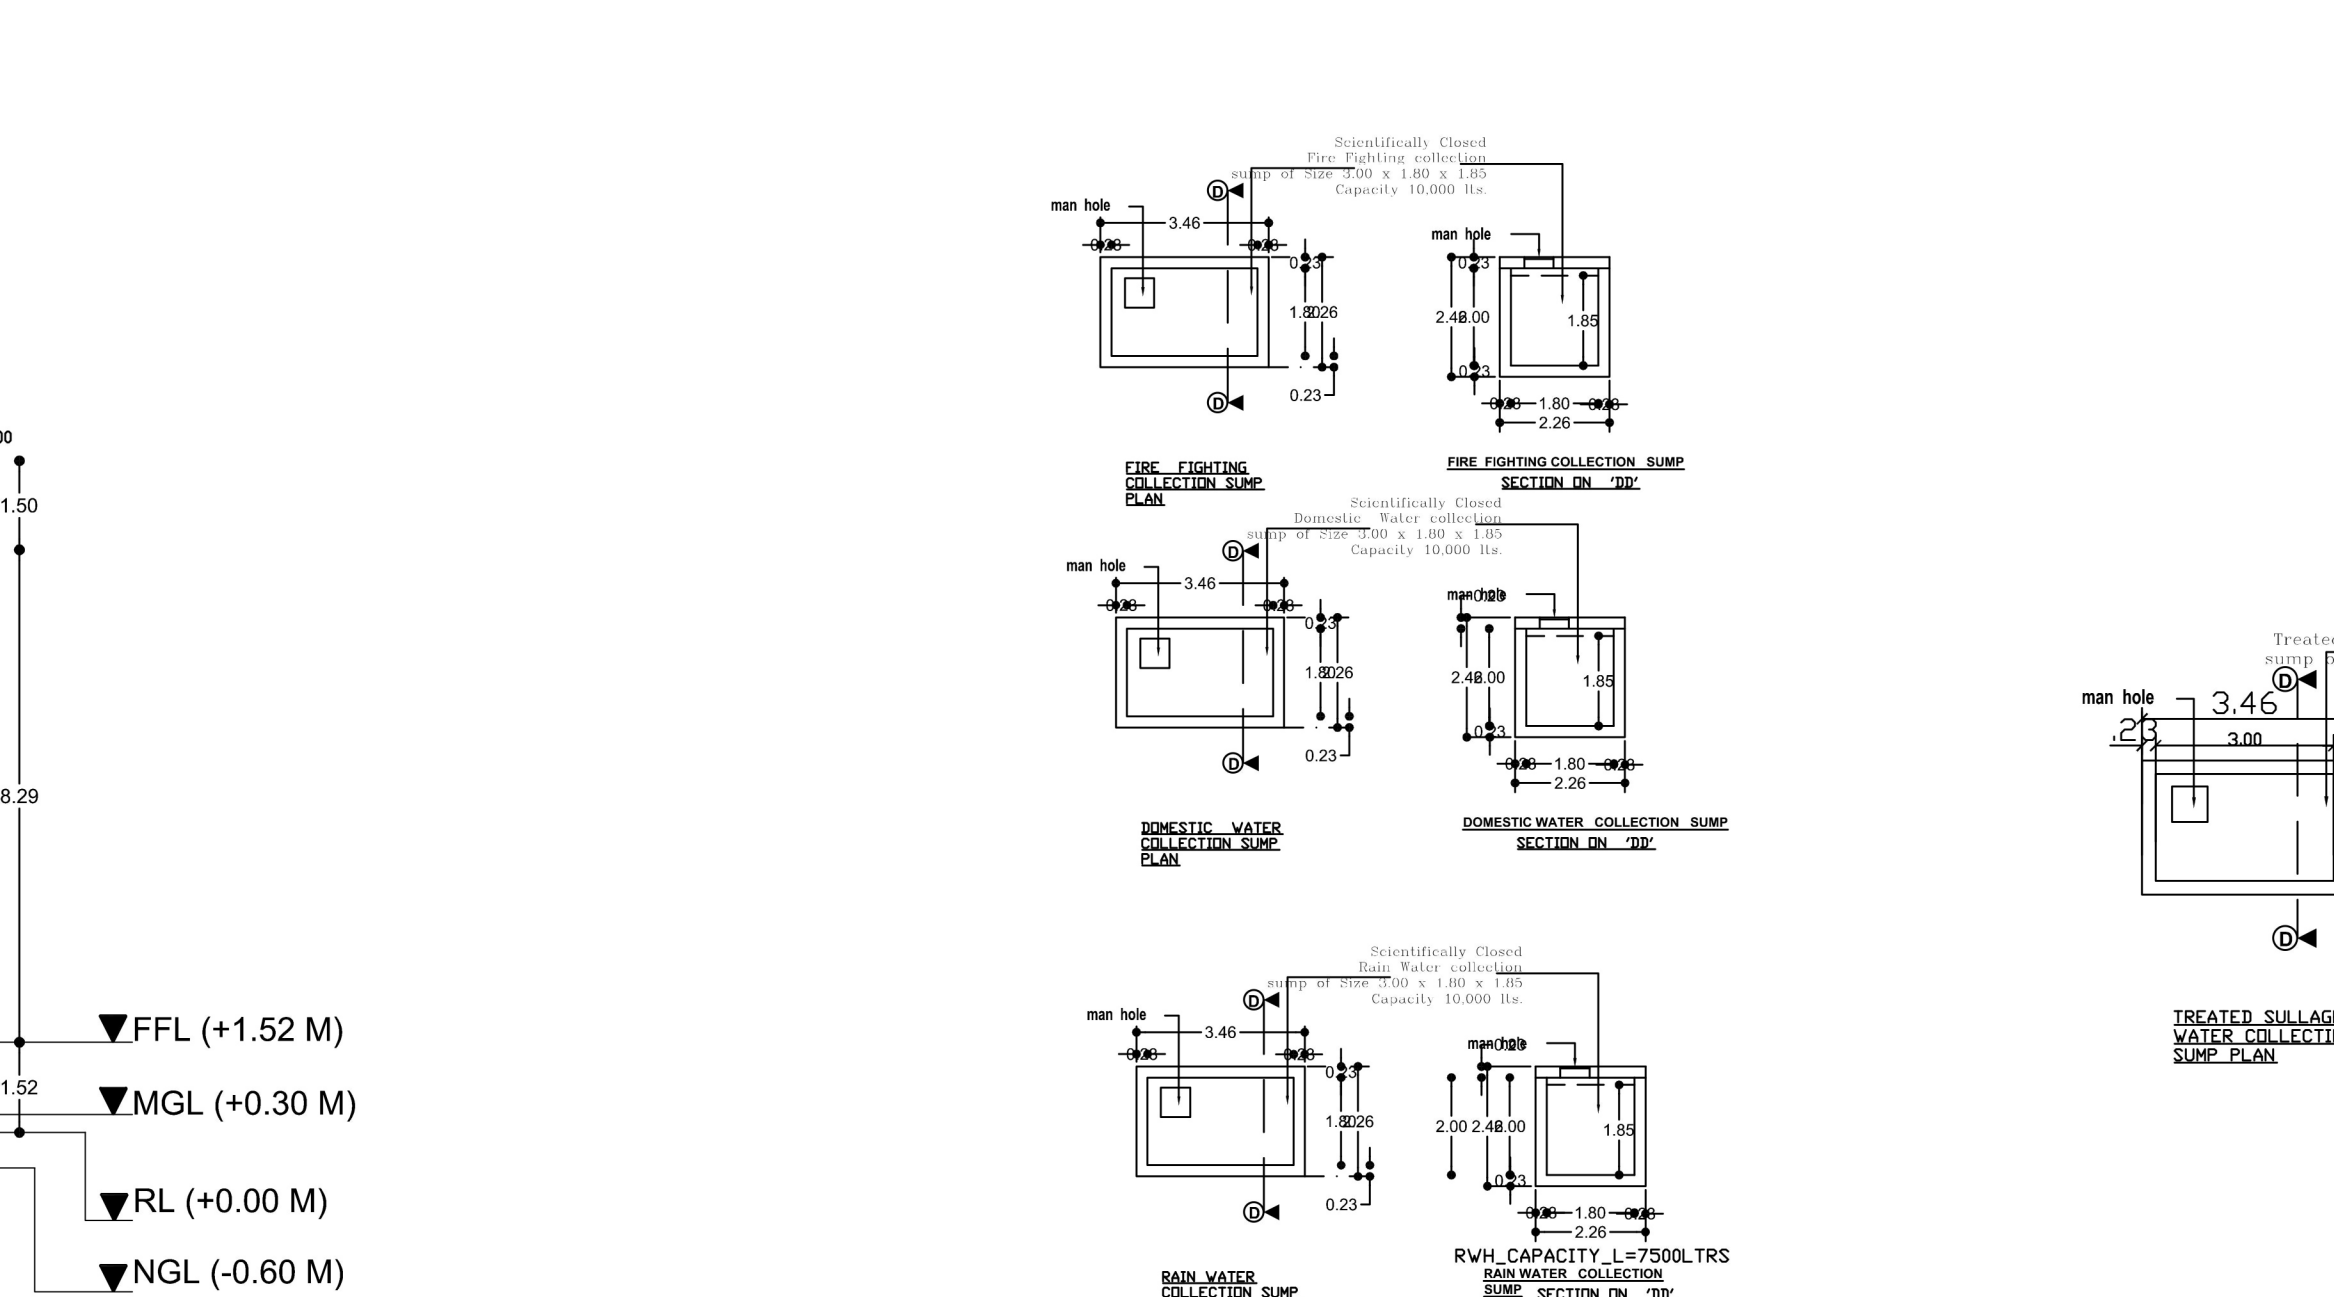
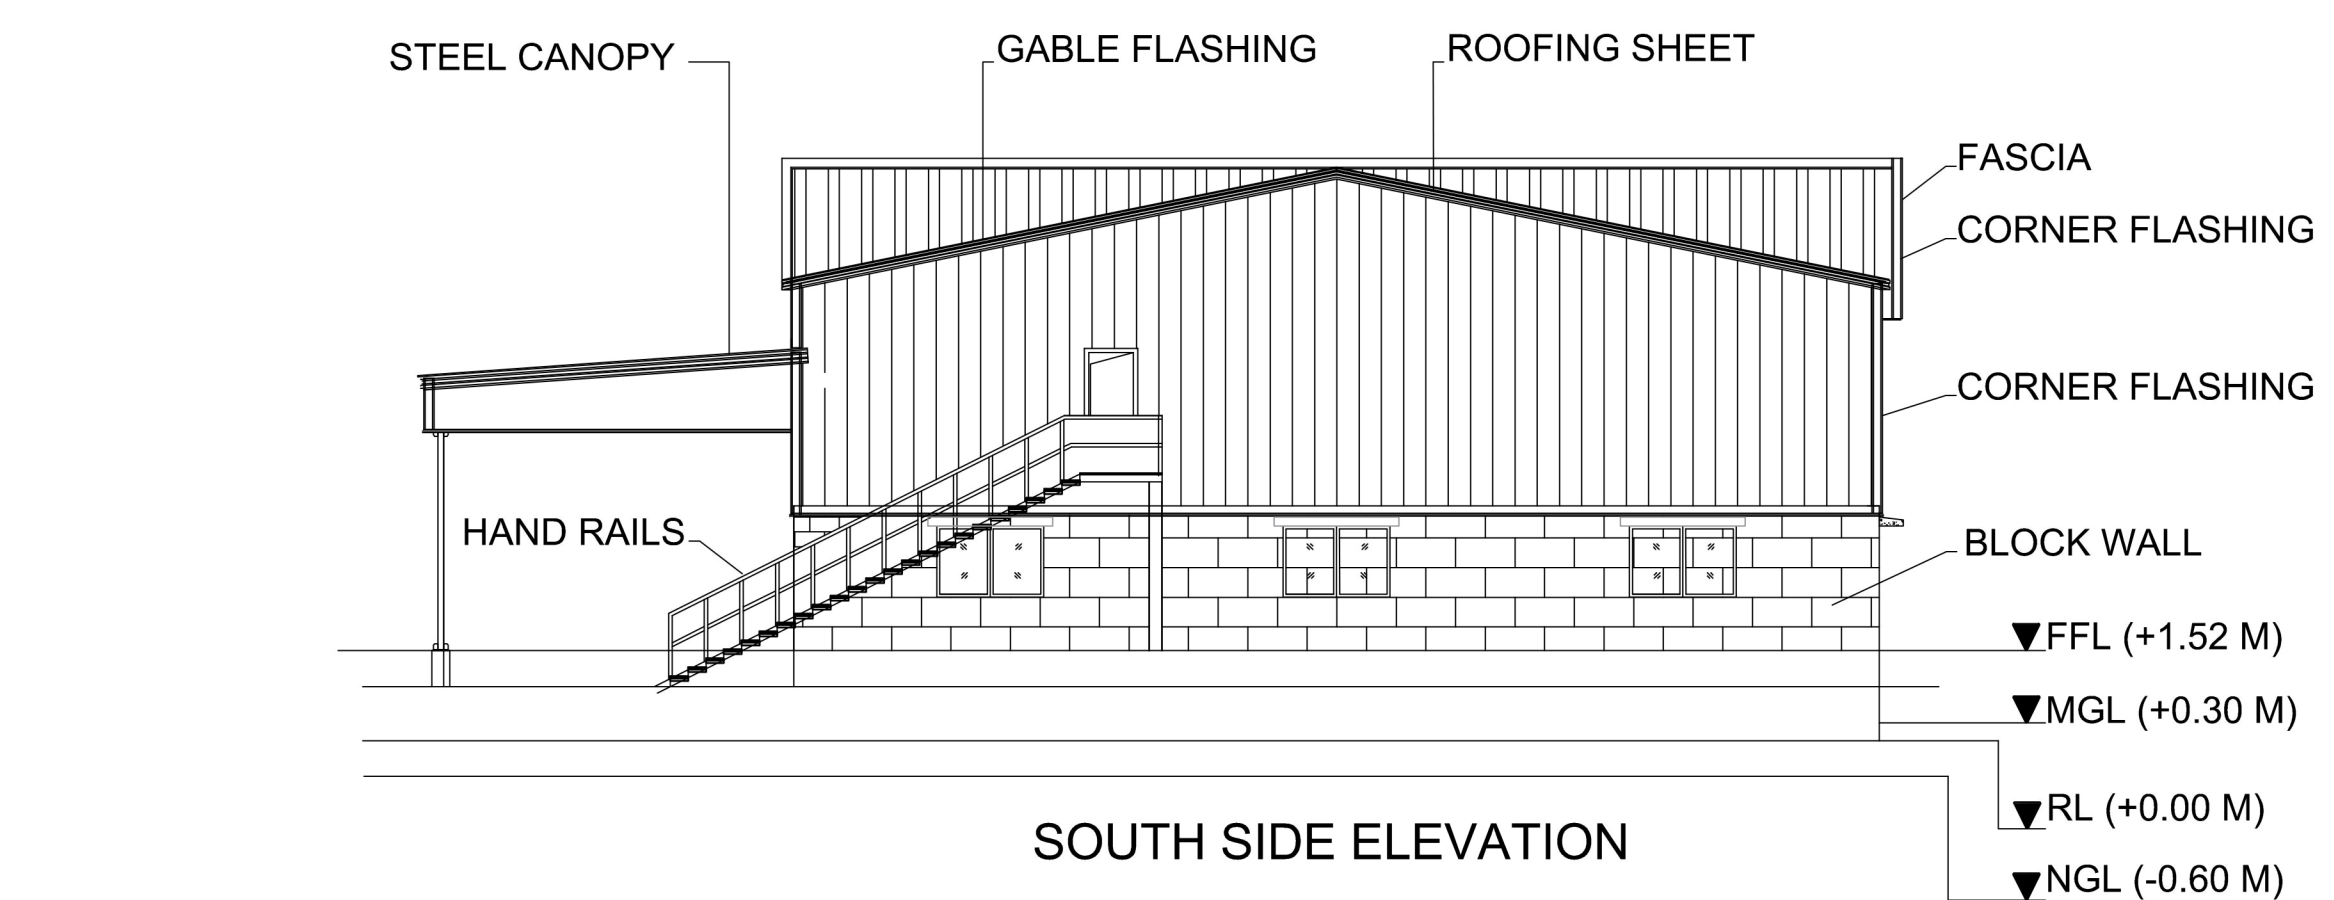
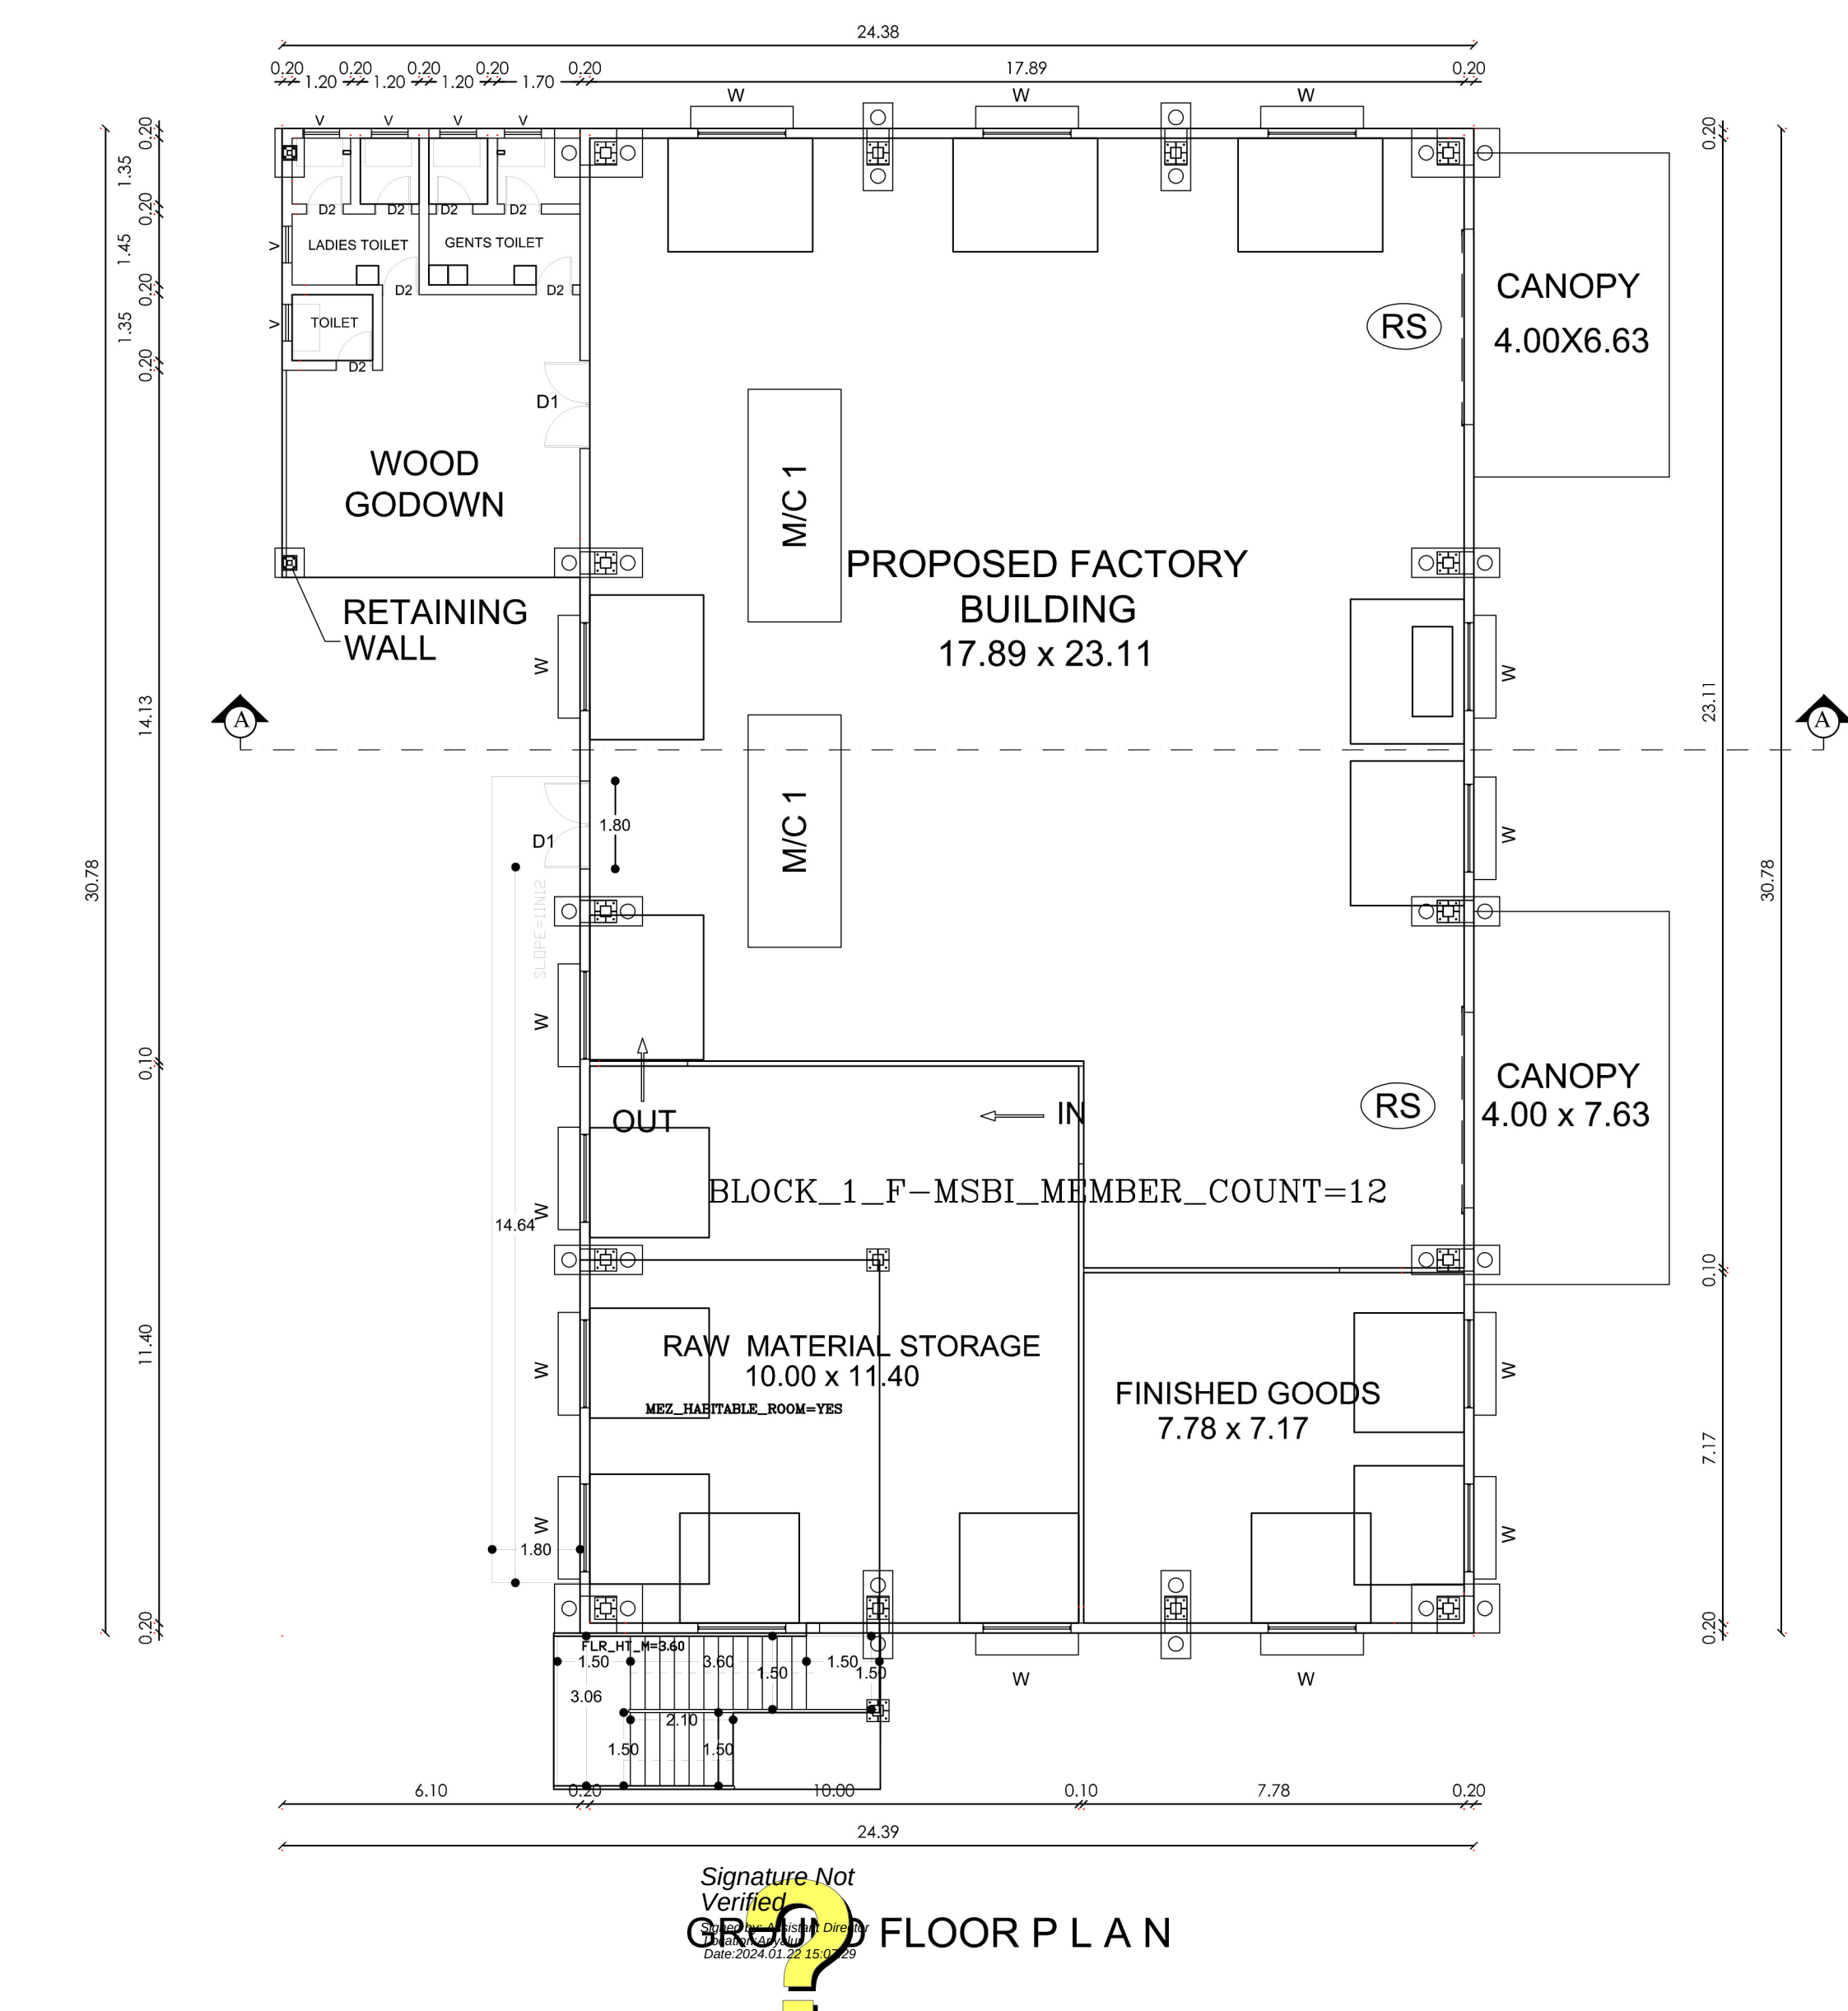
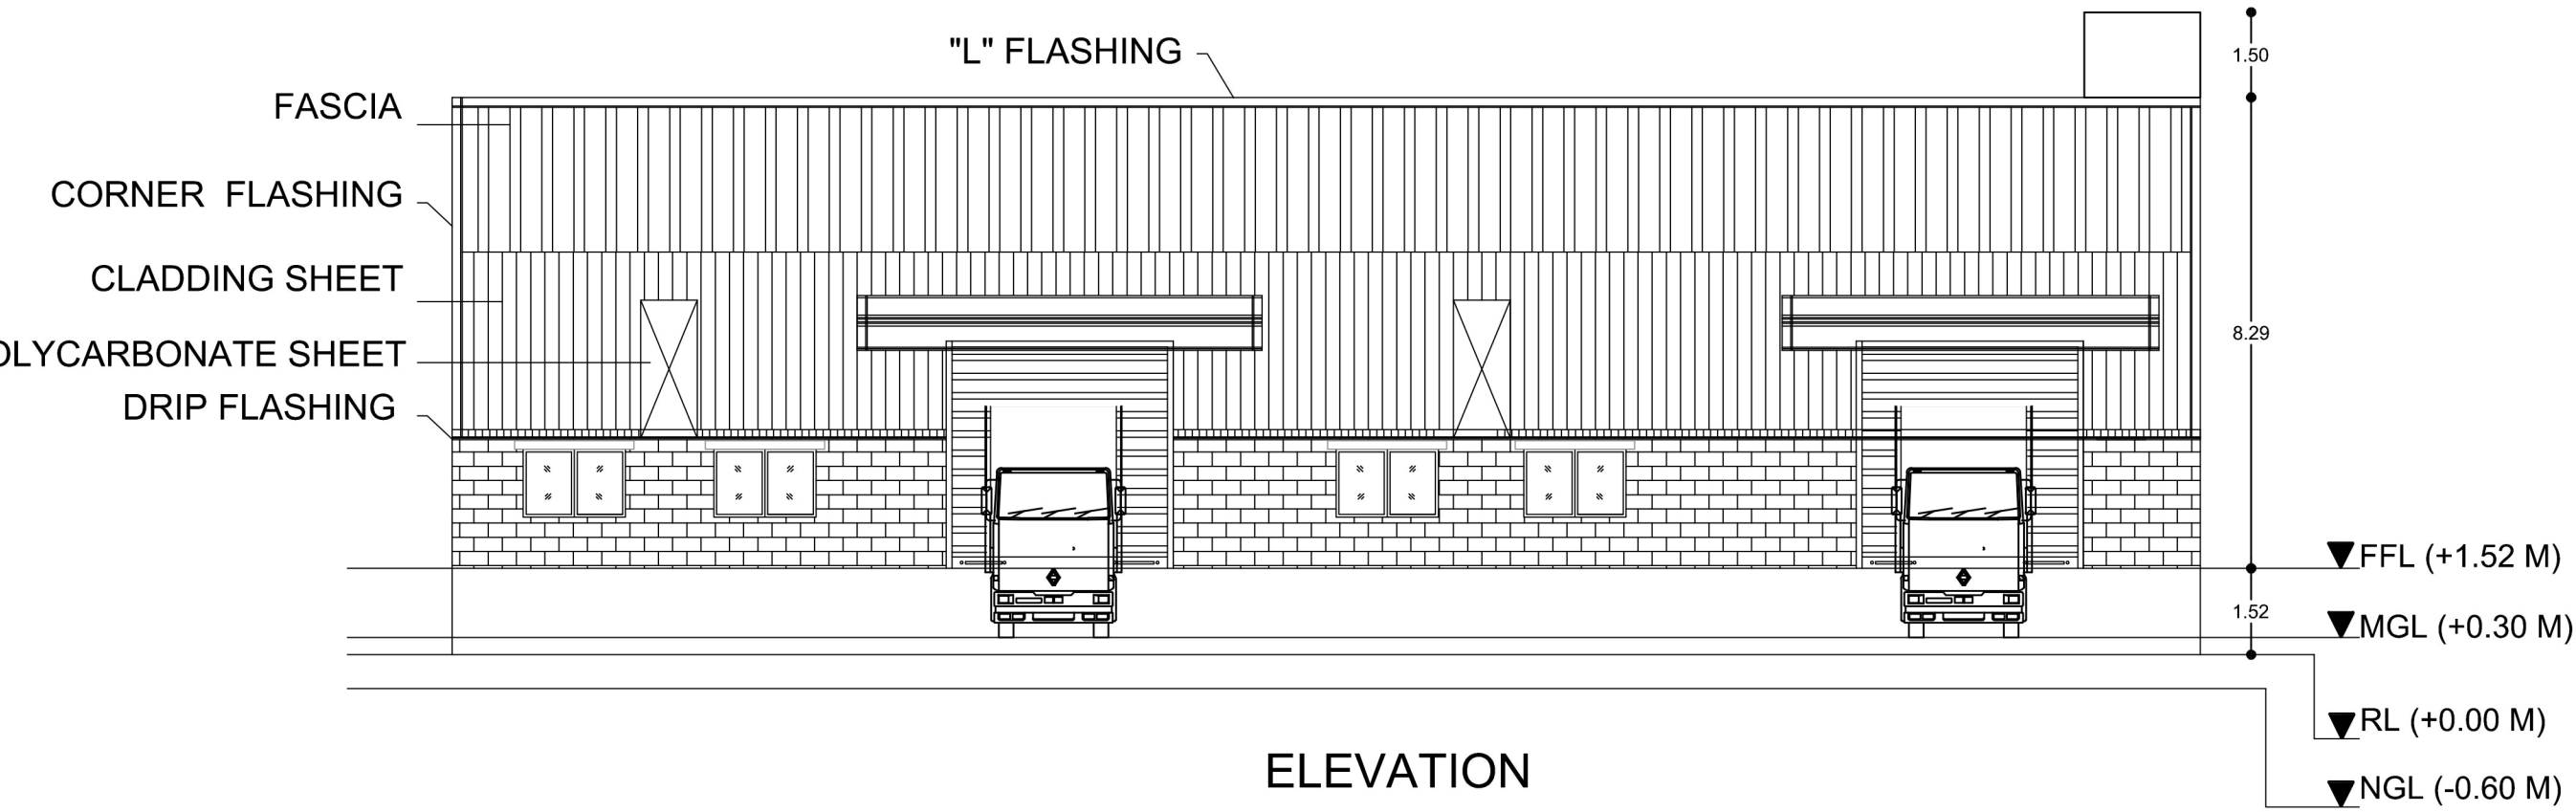
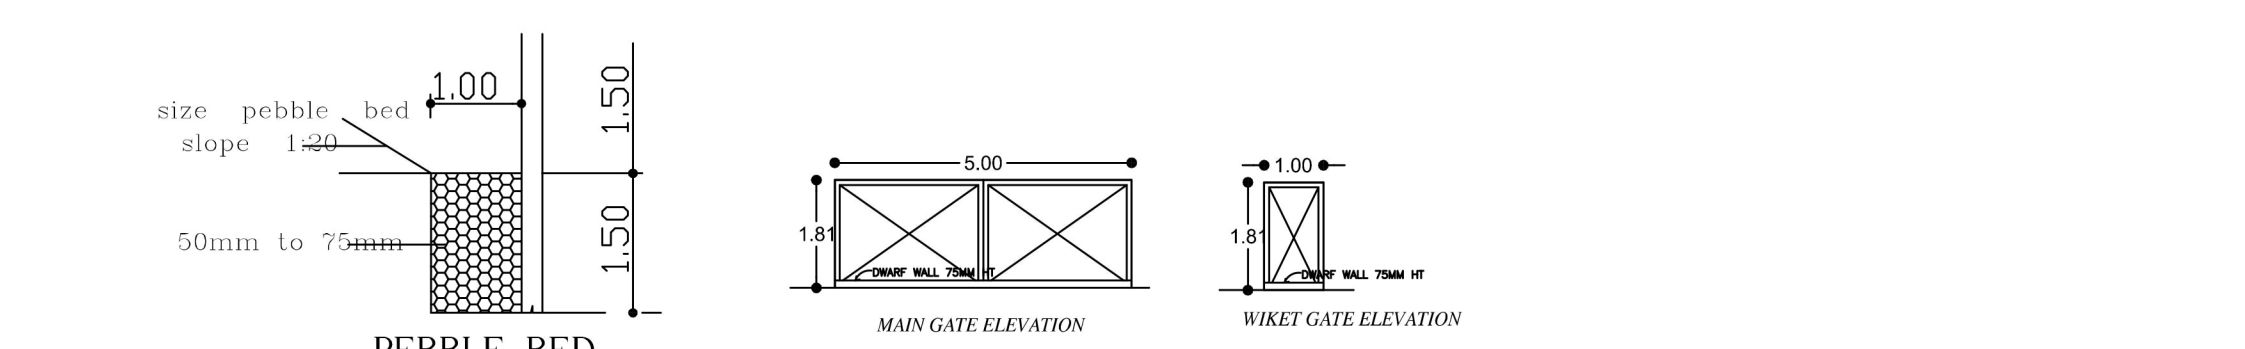


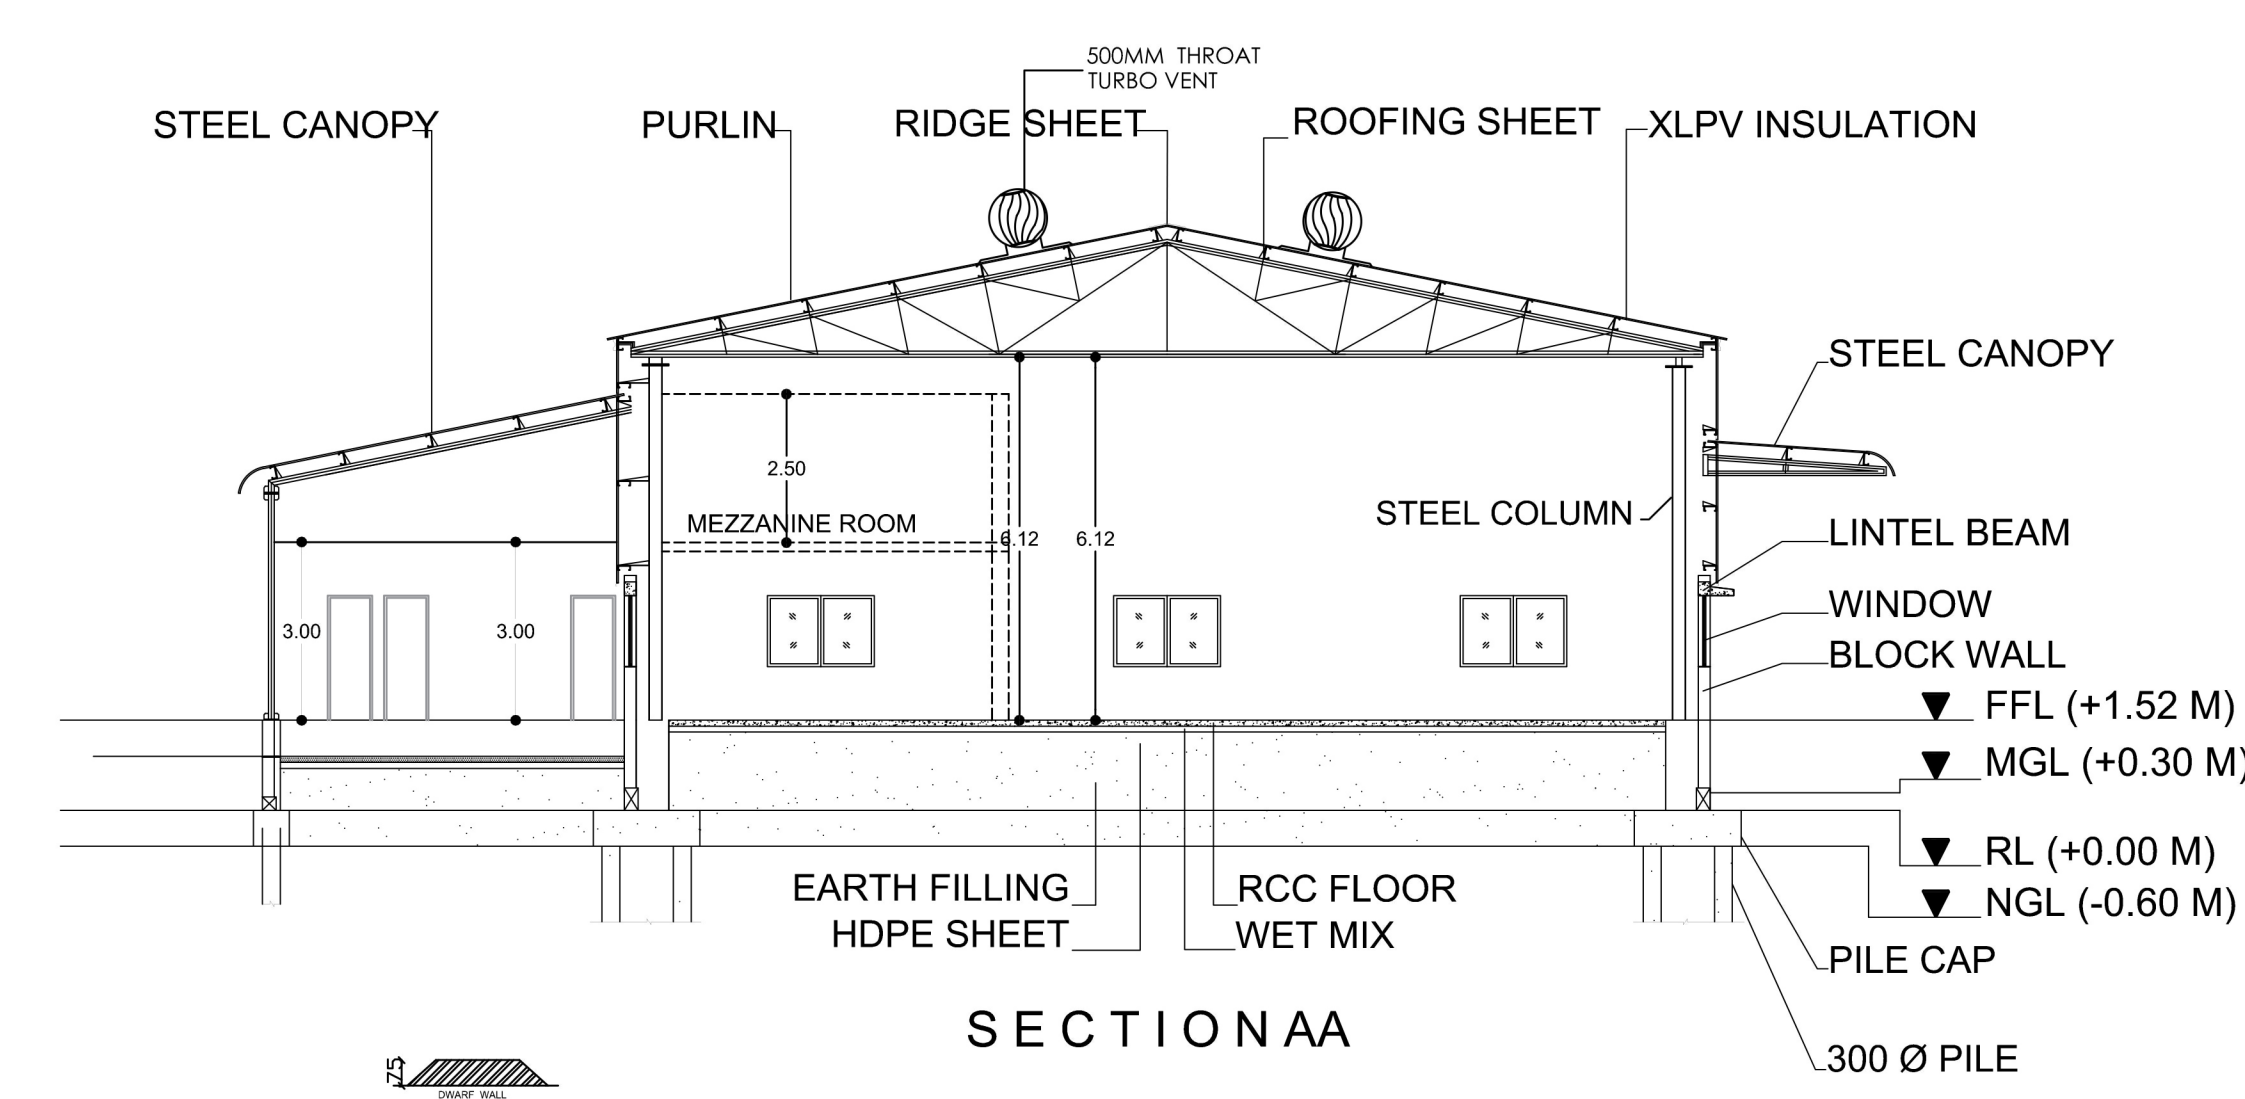

Plan showing the proposed construction of

Ground Floor +Mezzanine Floor Industrial Building with 8.29m

Height at Patta No.22878 Comprised in S.No. 246/3B of

Pirancheri Village, Udayarpalayam Taluk, Ariyalur District.

SCHEDULE OF JOINERY DETAIL				
TYPE	DETAIL	SIZE (MM)	QTY	
D1	MS paneled door	1800 x 2100	3	NOS
D2	PVC door	750 x 2100	6	NOS
D3	UPVC door	1200 x 2100	1	NOS
V	ventilator	750 x 600	2	NOS
W	OPENABLE WINDOW	1800 x 1200	18	NOS
RS	ROLLING SHUTTER	4000 x 4000	02	NOS

Total Site Area		2000	SQ.M
Plot Coverage		34	%
OSR		10	%

AREA STATEMENT

SL.NO	DESCRIPTION	LENGTH (m)	WIDTH (m)	AREA (Sq.mtr)	AREA (Sq.ft)
1	FACTORY BUILDING	33.38	24.39	640.44	6893.63
2	MEZZANINE FLOOR	7.63	06.10	46.75	503.21
Total Built up Area				687.19	7396.85

TOTAL NO OF HP : 15

TOTAL NO OF WORKERS : 12

NO OF CARS PROVIDED : 1

NO OF LORRY PROVIDED : 2

F.S.I = $\frac{687.19}{2000}$: 0.34

ALL DIMENSIONS ARE IN 'M'

N

W

E

S

SCALE: 1:100

SHEET NO: 1 OF 1

TITLE

SCHEME PLAN FOR PROPOSED FACTORY BUILDING

OWNER SIGNATURE

STRUCTURAL ENGINEER

ARCHITECT / LICENSED SURVEYOR: