



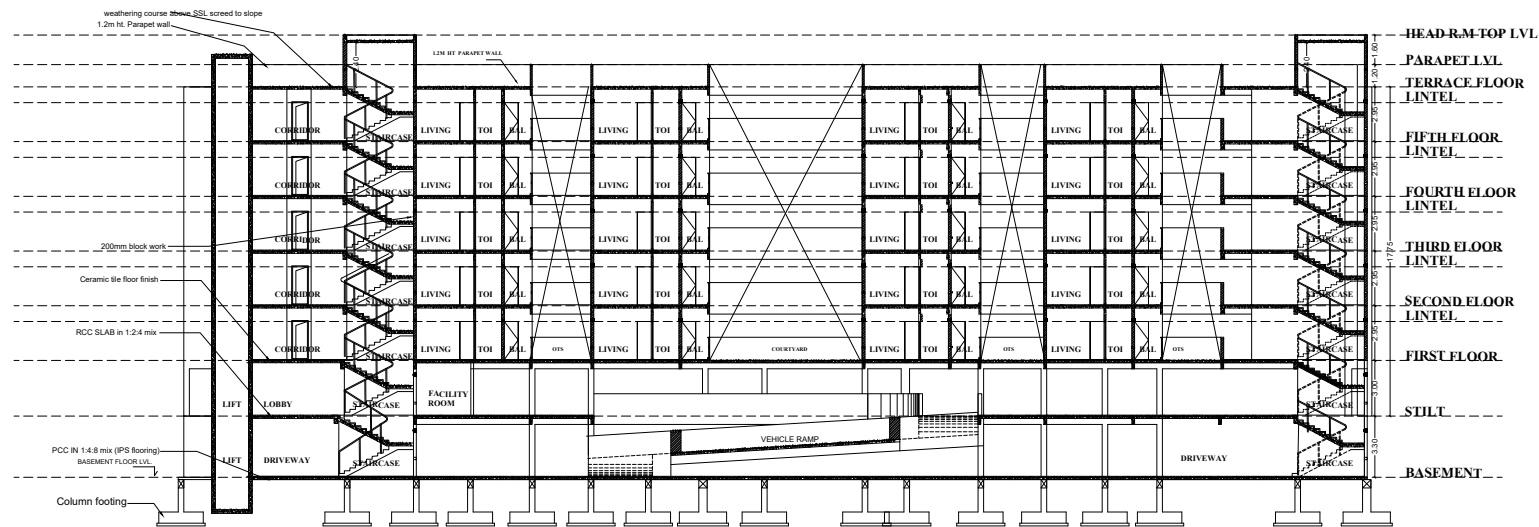

SECTION A-A

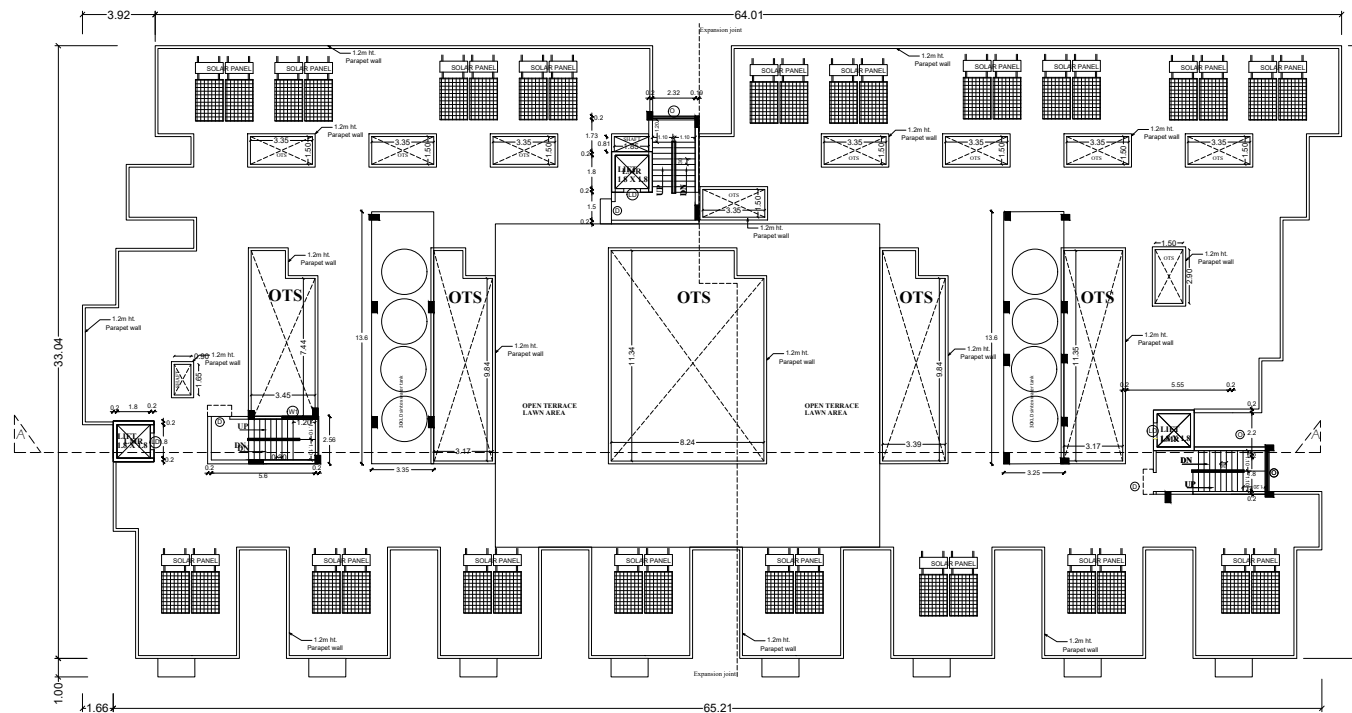

TERRACE FLOOR PLAN

PLAN SHOWING THE PROPOSED AFFORDABLE HOUSING PROJECT APARTMENT BUILDING IN S.F.NO-252/1b & 252/1c IN VILANKURICHI VILLAGE, COIMBATORE NORTH TALUK, COIMBATORE CORPORATION/ DISTRICT.

SCHEDULE OF JOBBERY		METRE
ED	ENTRANCE DOOR	1.00 x 2.10
Q1	DOOR	0.90 x 2.10
D1	DOOR	0.75 x 2.10
FD+FW	FRENCH DOOR/ FRENCH WINDOW	0.75 x 2.10 (75x 2.10)
L1D	LIFT DOOR	1.20 x 2.10
O1	OPEN	0.90 x 2.10
Q1	OPEN	1.50 x 1.50
FW	FRENCH WINDOW	1.80 x 1.8
W	WINDOW	1.20 x 1.55
W1	WINDOW	1.5 x 1.2
W2	WINDOW	1.15 x 1.2
W3	WINDOW	0.75 x 1.2
V	VENTILATOR	0.75 x 0.75
V1	VENTILATOR	1.50 x 0.60
RS	ROLLING SHUTTER	2.1 x 2.40

ALL METRIC DIMENSIONS ARE IN "M"

FIRE EXTINGUISHING SYSTEM PROVIDED IN ALL FLOORS.

FE > FIRE DETECTING AND EXTINGUISHING SYSTEM PROVIDED.

EA > EMERGENCY ALARM PROVIDED.

SAND BUCKETS PROVIDED.


N
SCALE 1:100

ALL METRIC DIMENSIONS ARE IN "M"

<u>AREA STATEMENT</u>	<u>SFT</u>	<u>SQM</u>
1.FMB AREA	38747.7	3361.0
2.DOCUMENT AREA	3451.48	3358.8
3.SUPER IMPOSED PLOT AREA	34836.56	3422.2

BUILT UP AREA						
S.NO	FLOOR	All measurement in "Sqm"			NO OF SIZES	CHANGE (from 1st)
		EST.	REVENUE area	TOTAL AREA		
1	GROUND FLOOR	1714.22	2093.24	2172.76		
2	1 ST FLOOR	1714.22	1977.15	2168.50		
3	FIRST FLOOR	1706.80		267.50	1974.48	27
4	SECOND FLOOR	1706.80		267.50	1974.48	27
5	THIRD FLOOR	1706.80		267.50	1974.48	27
6	FOURTH FLOOR	1706.80		267.50	1974.48	27
7	FIFTH FLOOR	1706.80		267.50	1974.48	27
8	ROOF AREA		54.77		54.77	Staircase, Lift
9	TOTAL AREA	6885.5	4221.26	1337.91	14144.51	135 nos

TOTAL BUILDUP AREA = TOTAL AREA - DEDUCTION
= 14144.51 - 1337.95 = 12806.56

For Town & City Developers
Sanjivani
Partner

APPLICANT

[Handwritten signature]

Ar. PRESTON VARGHESE
REG No. CA/2008/42873
Coimbatore LPA/RA/GR-I/19/04/019

ARCHITECT

Dr. L. S. JAYAGOPAL B.E., M.Tech., Ph.D., F.I.E.,
Chartered Engineer (F12987)
LPA/SE/GR-1/19/05/117
No. 1, Jawahar Nagar, SAHS P.O.,
Coimbatore - 641 043.

STRUCTURAL ENGINEER

LBS/ ENGINEER

SCALE : 1 :100	SHEET NO :4of4
----------------	----------------

