



PLAN SHOWING THE PROPOSED CONSTRUCTION OF SCHOOL BUILDING 'VETHATHIRI MAHARISHI PUBLIC SCHOOL' AT S.NO. 311/5A1,5B1 OF CHETTINAYAKAN PATTI , DINDIGUL WEST TALUK, DINDIGUL DISTRICT.


SCALE - 1:100

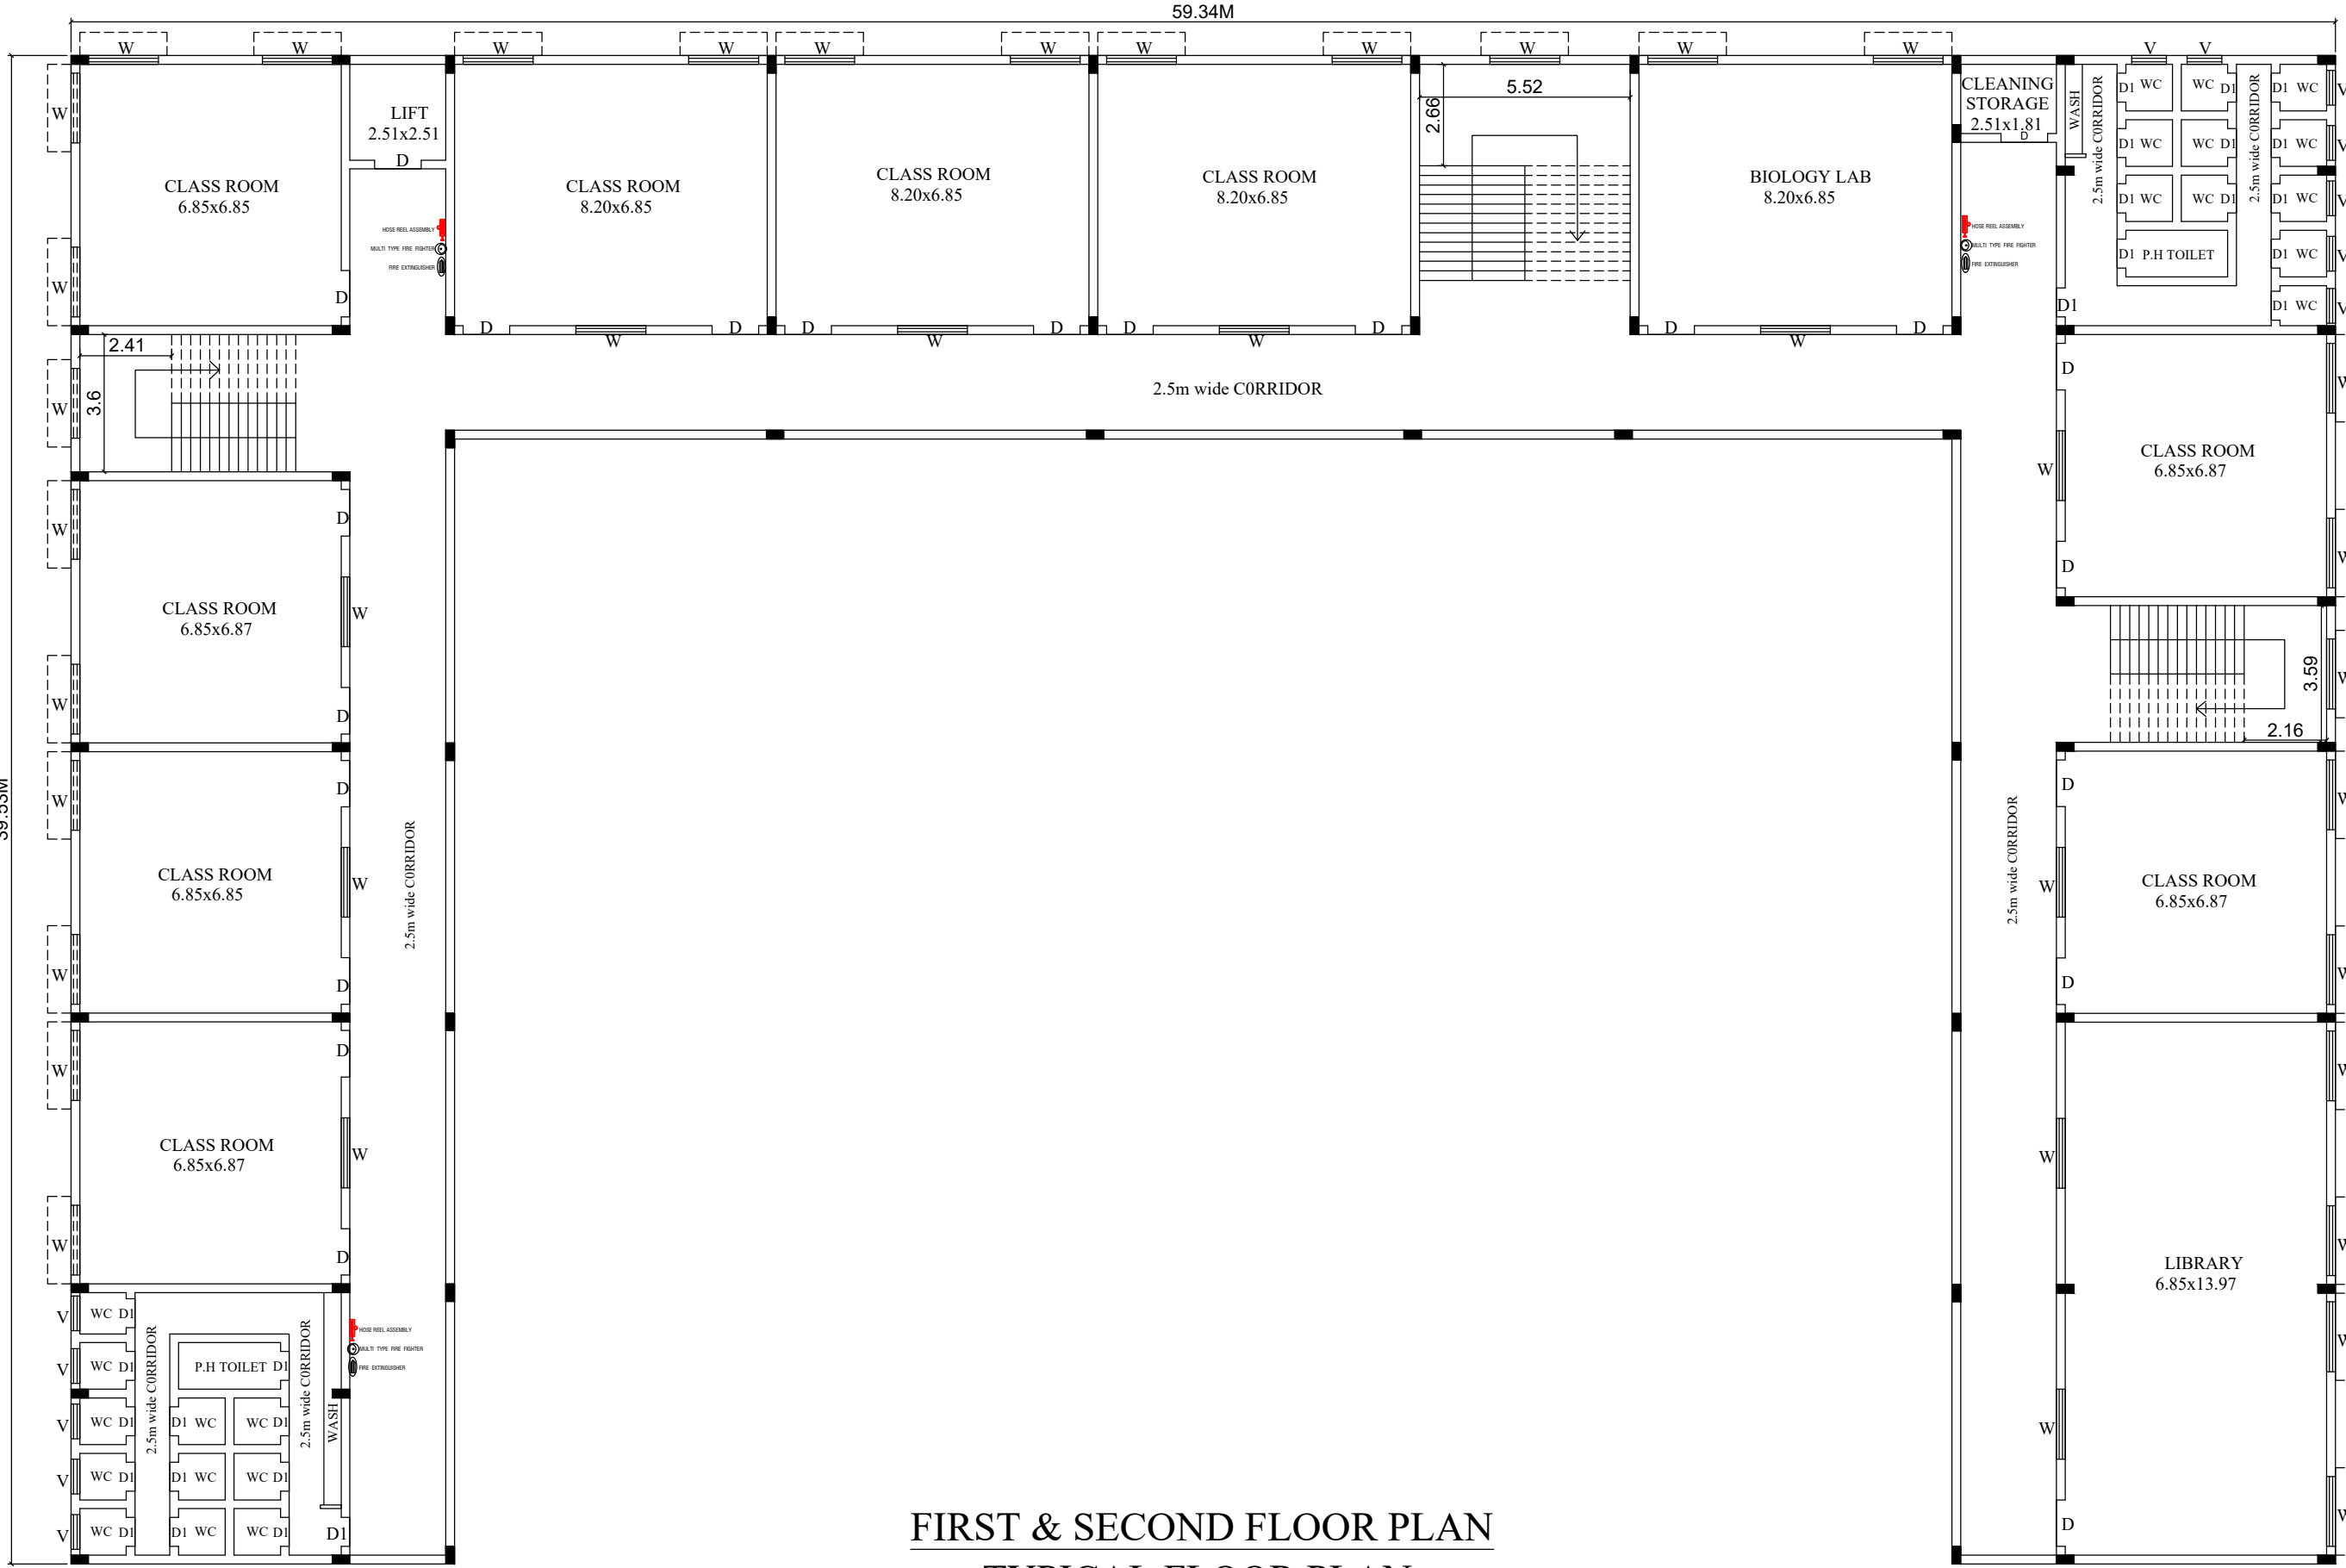


FIRST & SECOND FLOOR PLAN
TYPICAL FLOOR PLAN

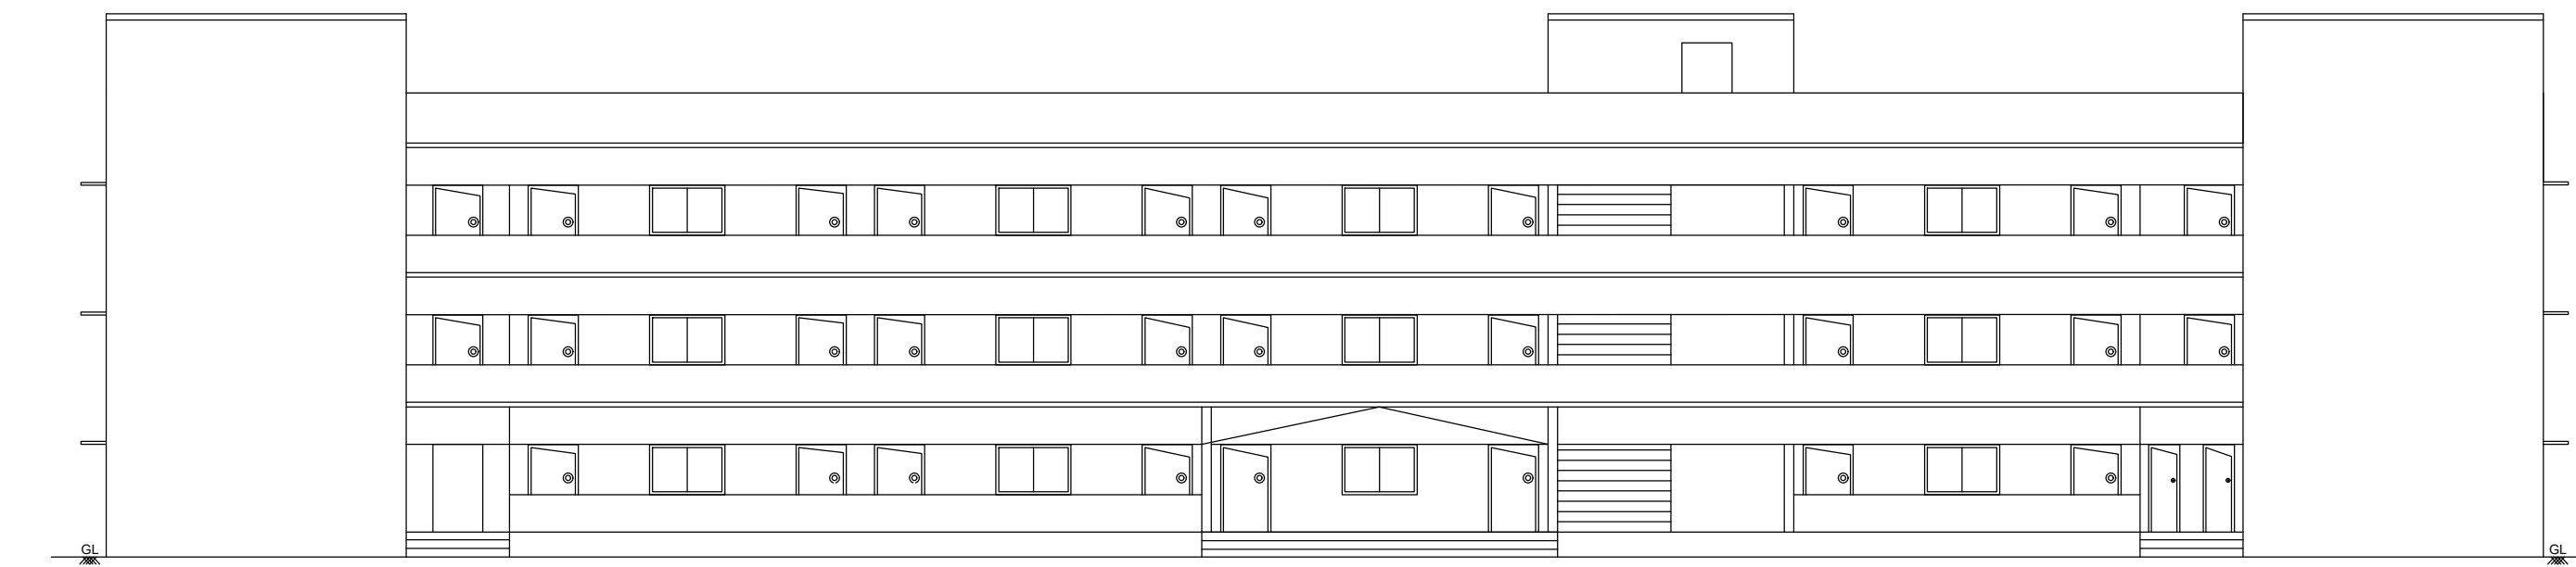


ELEVATION

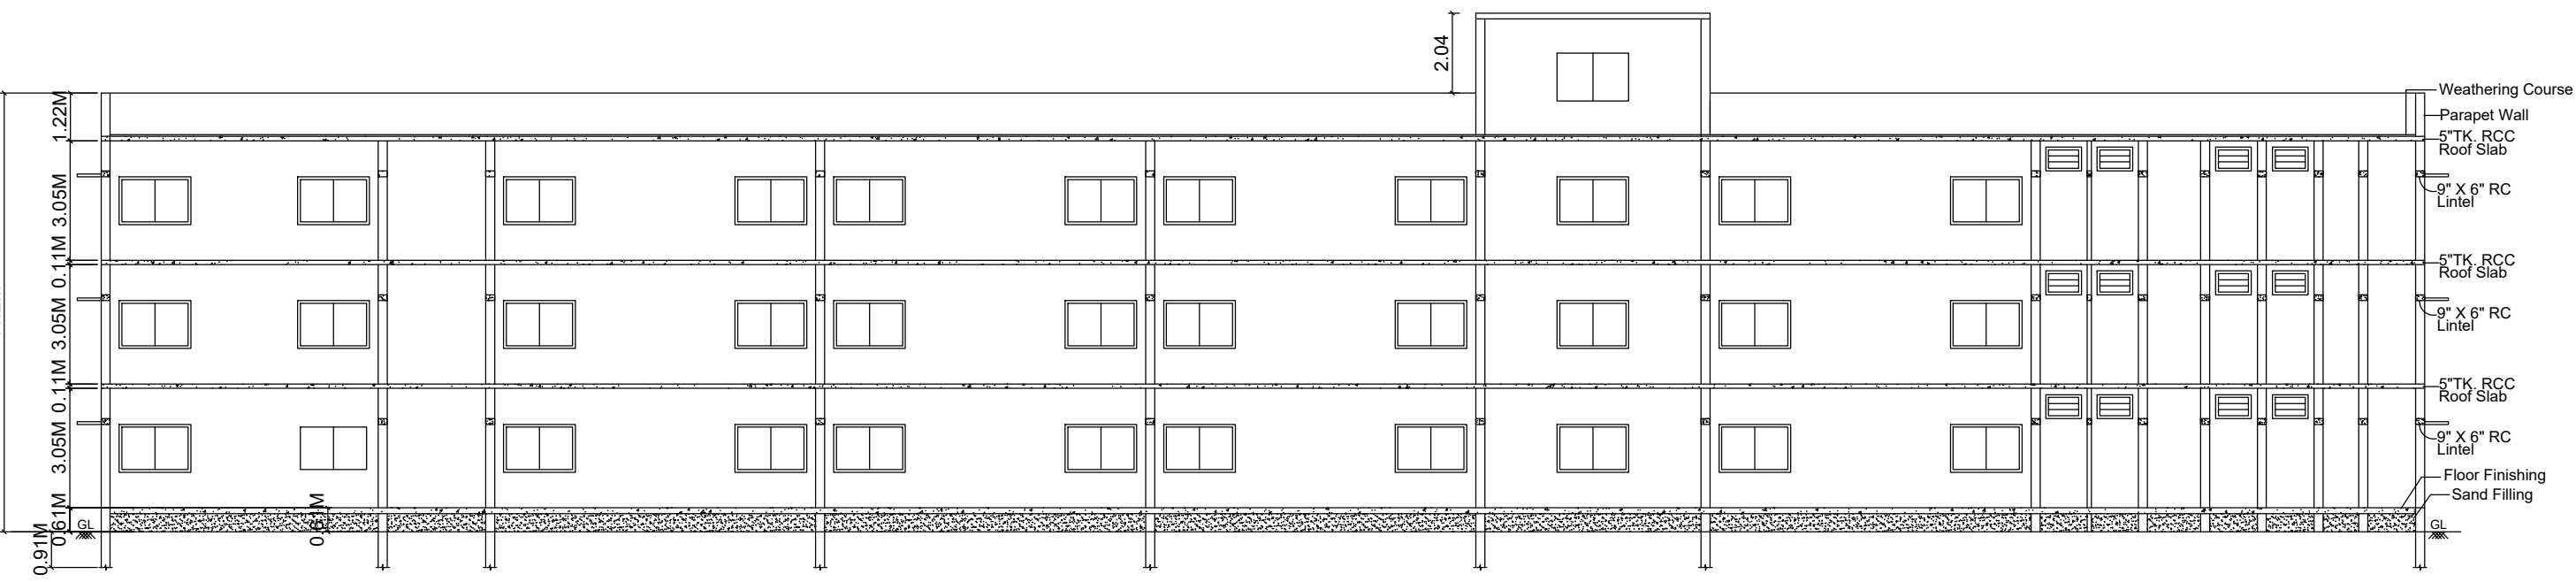




SECTION ON "AA"

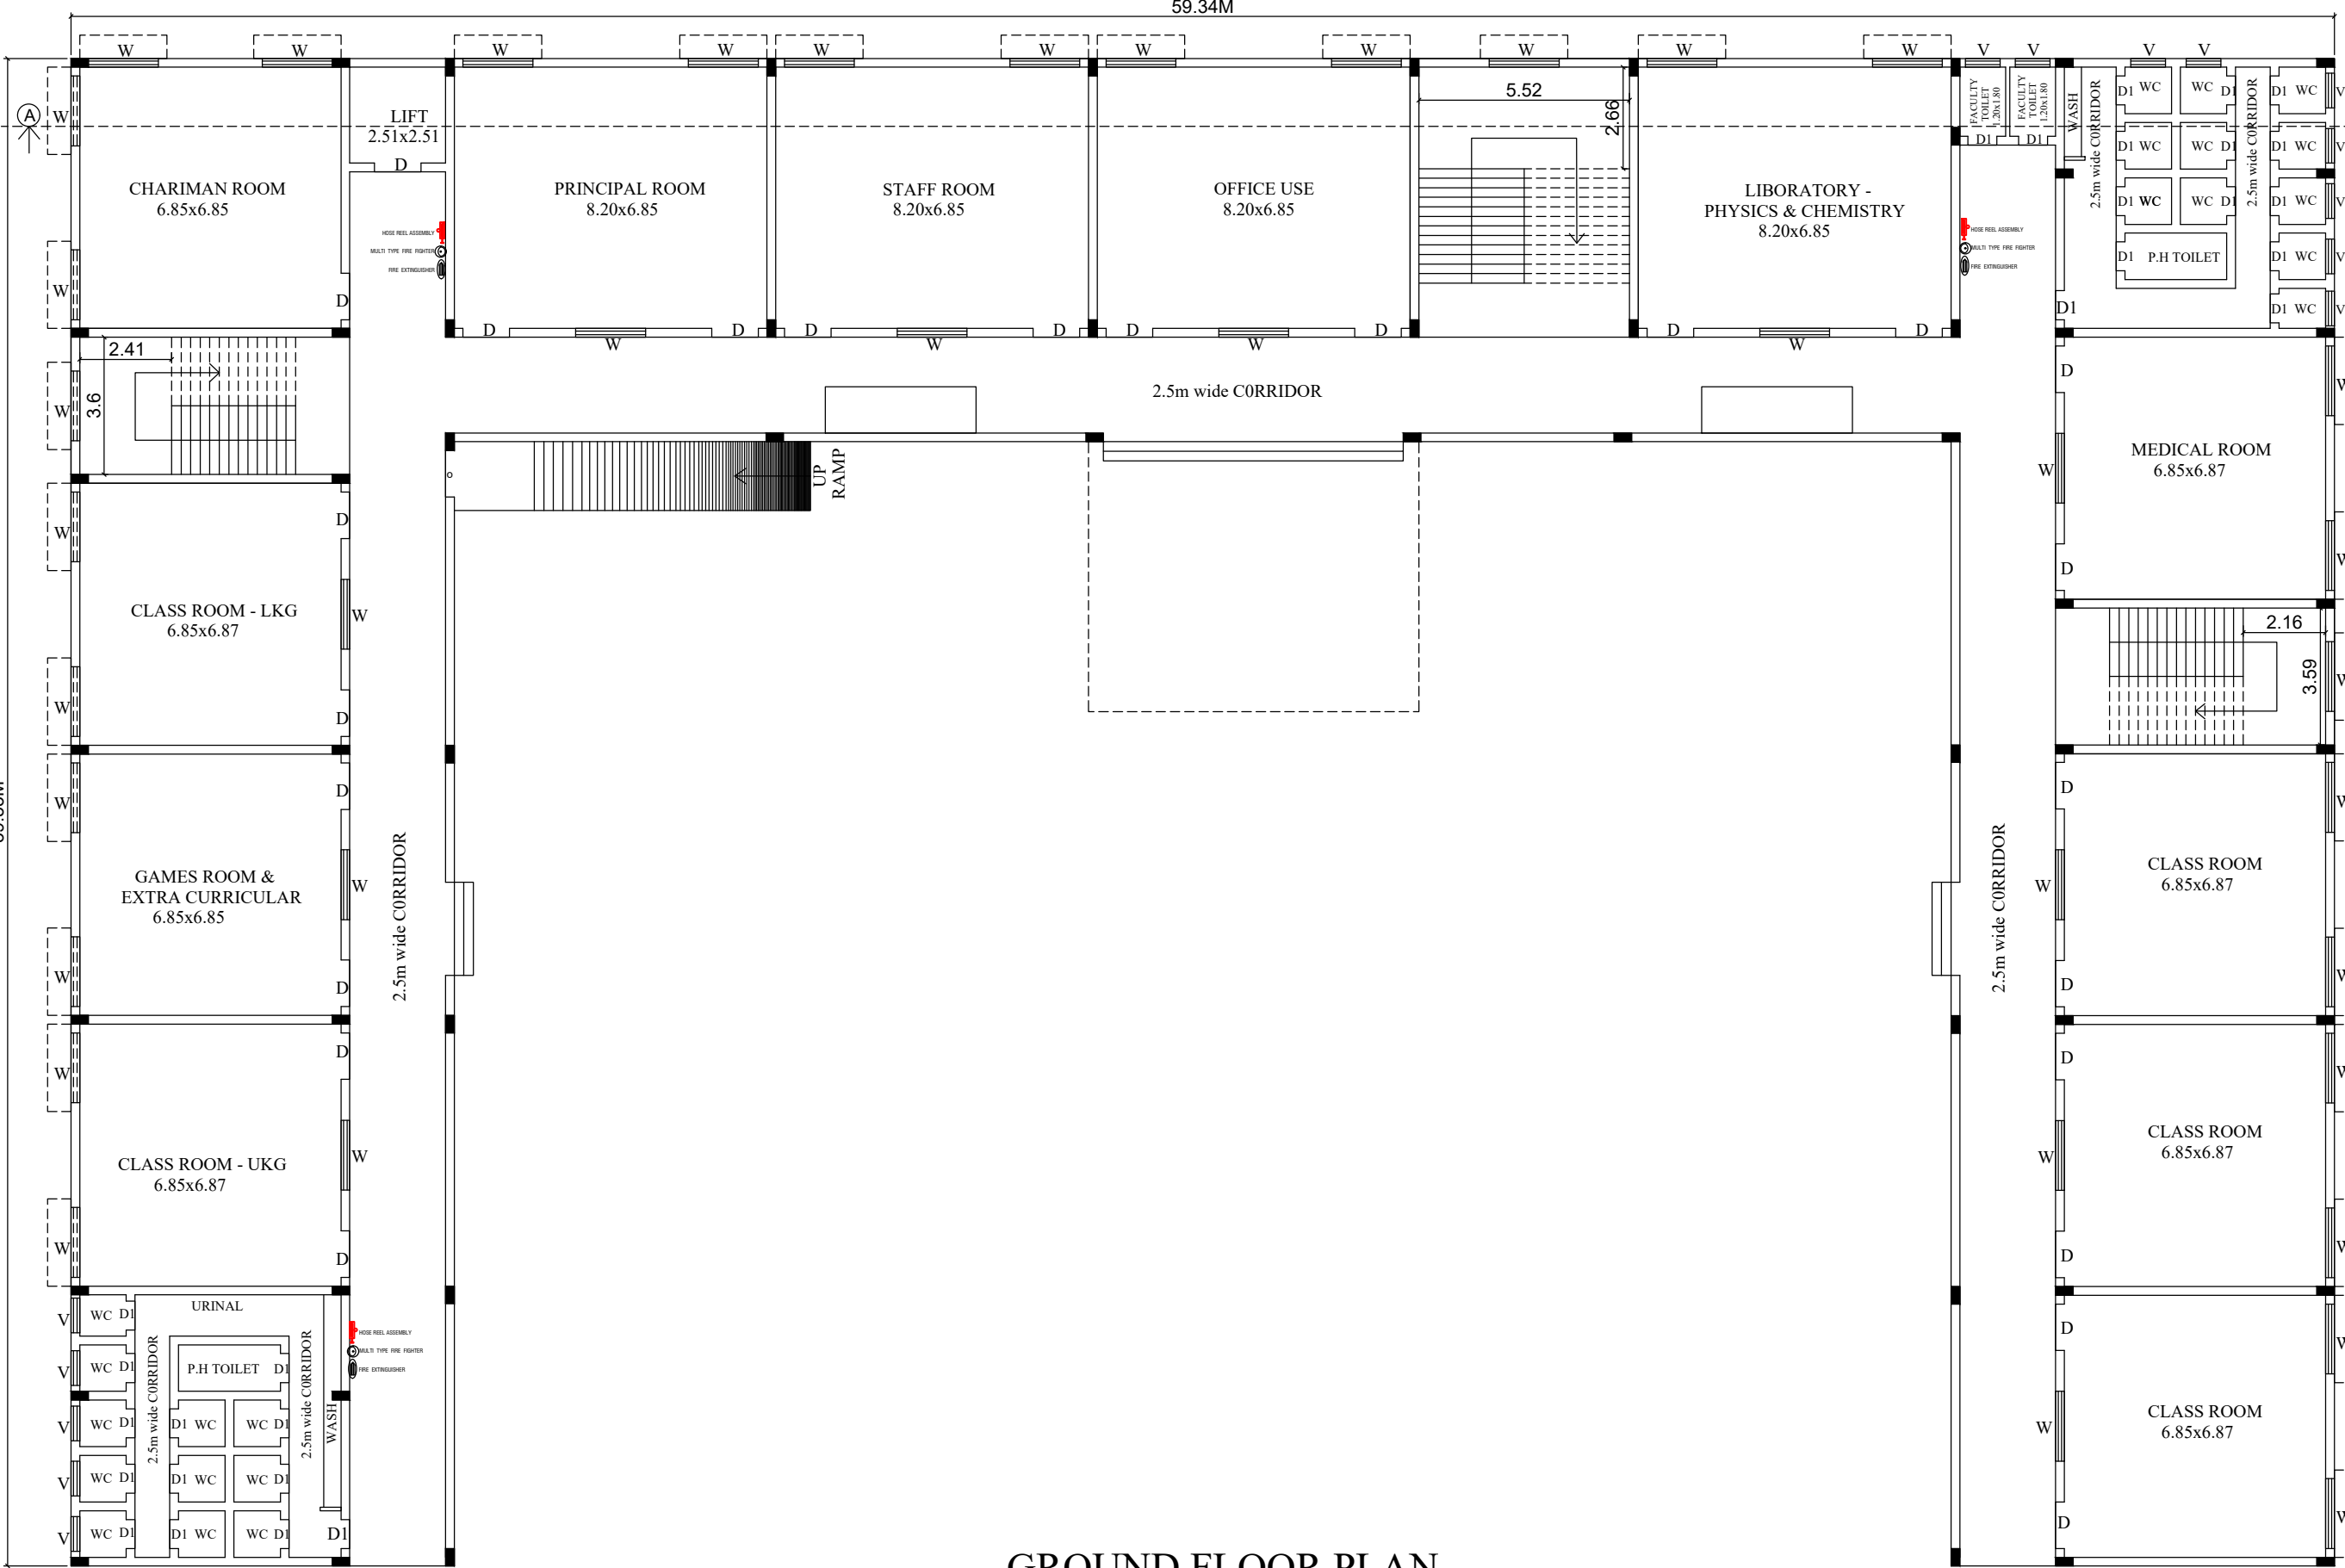

GROUND FLOOR PLAN

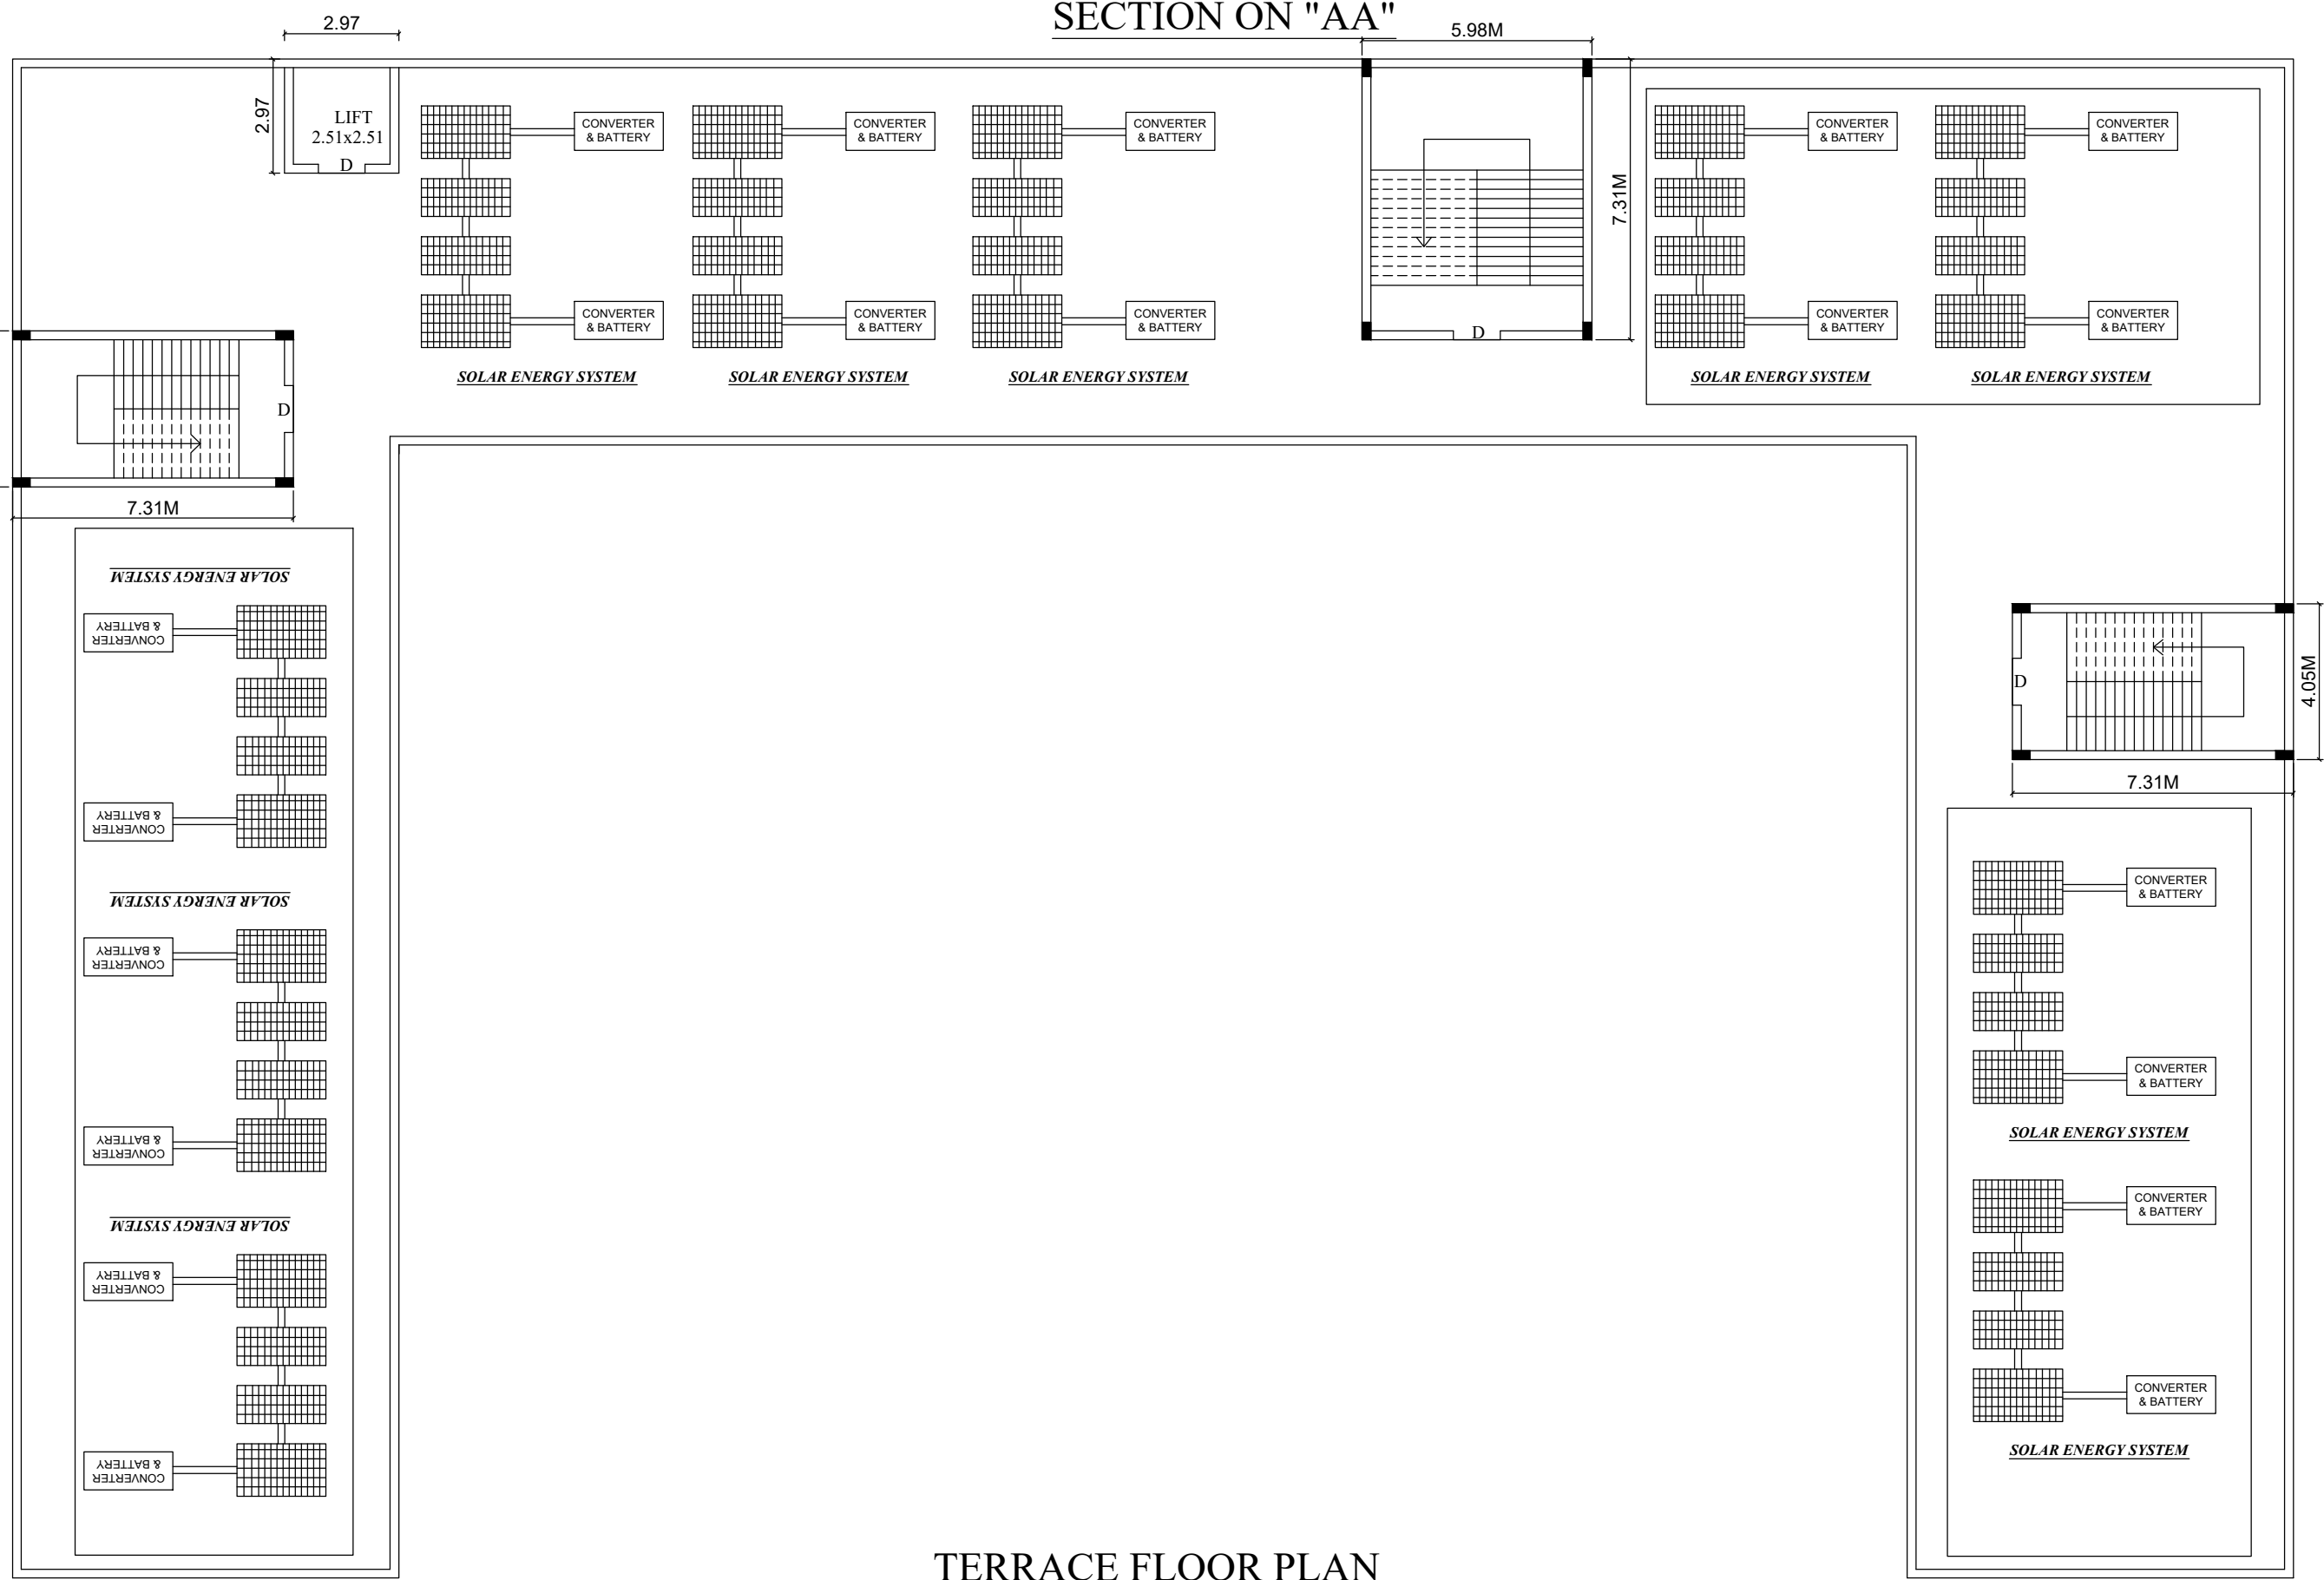

TERRACE FLOOR PLAN

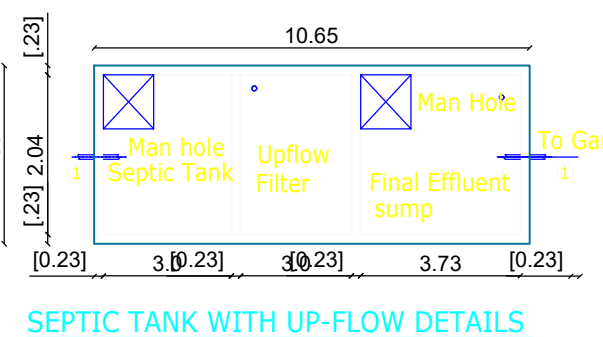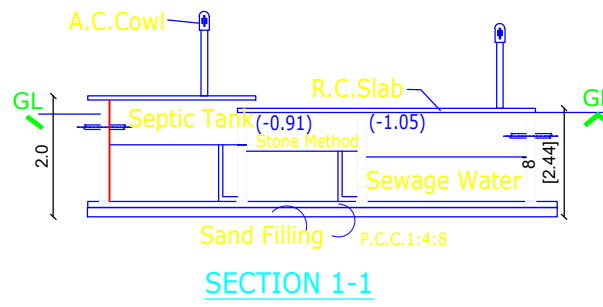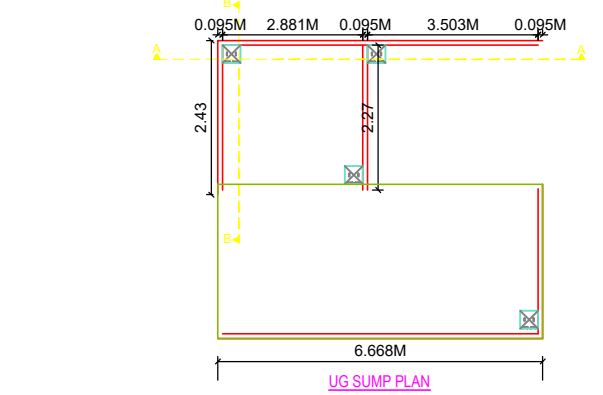

SITE EXTENT DETAILS

S.NO. :311/5A1		7745.00 SQ.M	
S.NO. :311/5B1		2430.00 SQ.M	
TOTAL		10175.00 SQ.M	
Descriptions	FSI	Non FSI	Total Area
Area of the Ground Floor	1188.95	-	1188.95
Area of the First Floor	1188.95	-	1188.95
Area of the Second Floor	1188.95	-	1188.95
Area of the Terrace Floor	-	111.82	111.82
Total Area	3566.85	111.82	3678.67

FLOOR SPACE INDEX =	3669.85	= 0.35
	10175.00	
PLOT COVERAGE =	1188.95	= 11.68
	10175.00	
OPEN SPACE RESERVATION =	10%	
	= 1017.50 Sq.m.	

Parking Details:	
NO. OF TWO WHEELER PARKING PROVIDED -	95nos
NO. OF CYCLE PARKING PROVIDED -	810nos
NO. OF CAR PARKING PROVIDED -	15nos
NO. OF PH CAR PARKING PROVIDED -	02nos


REFERENCE

SITE BOUNDARY	-	
EXISTING ROAD	-	
PROPOSED BUILDING	-	
DRIVE WAY	-	




JOINERY DETAILS

JOINERIES	FEET	METER
D. DOOR	40" X 70"	1.22 X 2.13
D1. DOOR	30" X 70"	0.91 X 2.13
W. WINDOW	60" X 46"	1.83 X 1.37
V. VENTILATOR	30" X 26"	0.91 X 0.76
D2. DOOR	40" X 70"	1.22 X 2.13
W2. WINDOW	60" X 46"	1.83 X 1.37

SITE PLAN
SCALE - 1:200

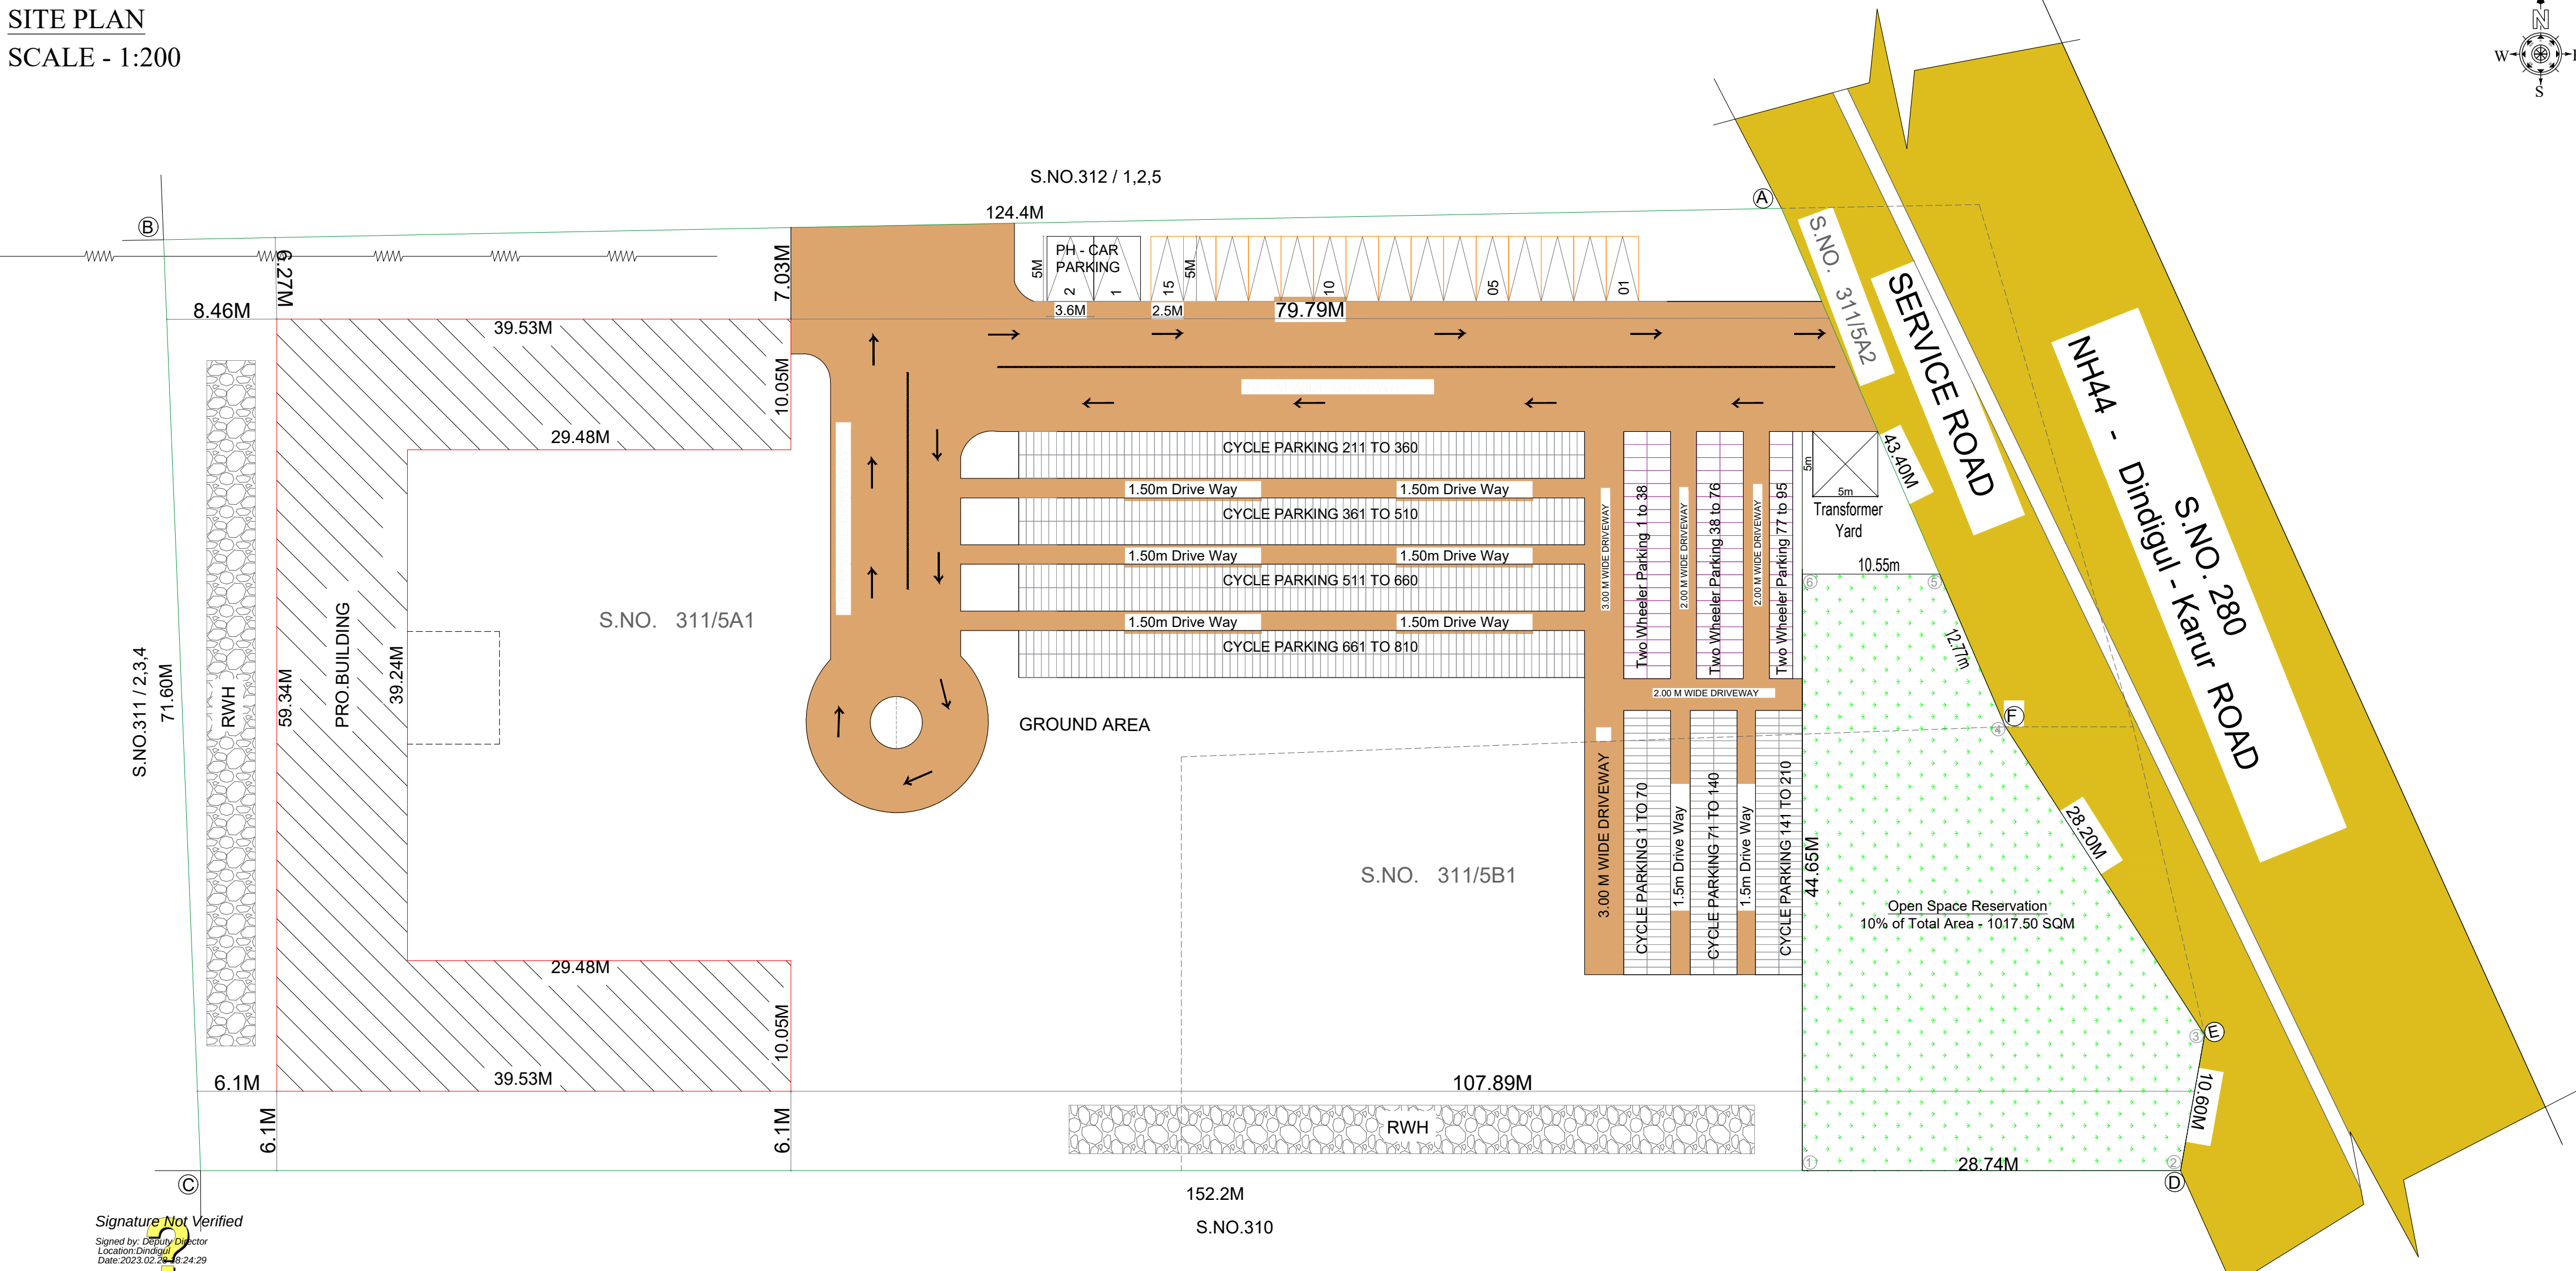

Online Application No : SWP / BPA / 0005796 / 2023
SWP / DTCP / Dindigul / Site Approval No : 10/2023
SWP / DTCP / Dindigul / Building Planning Permission No : 10/2023

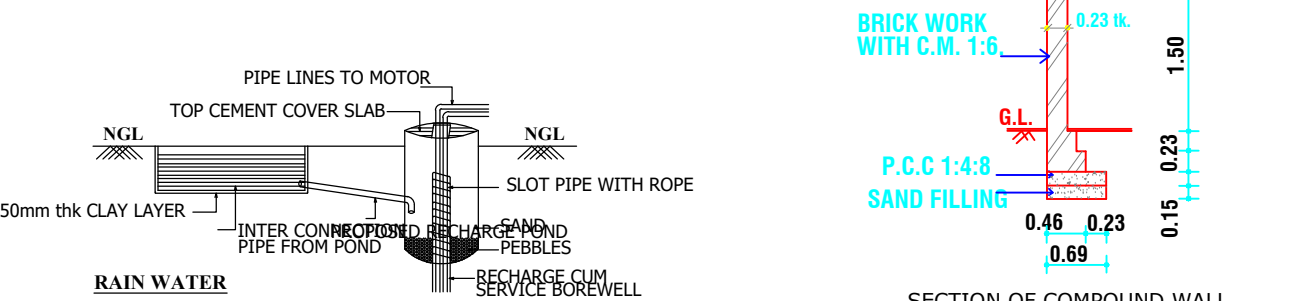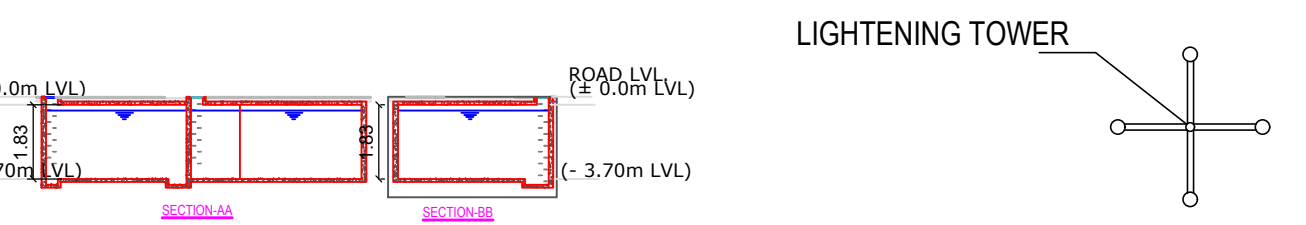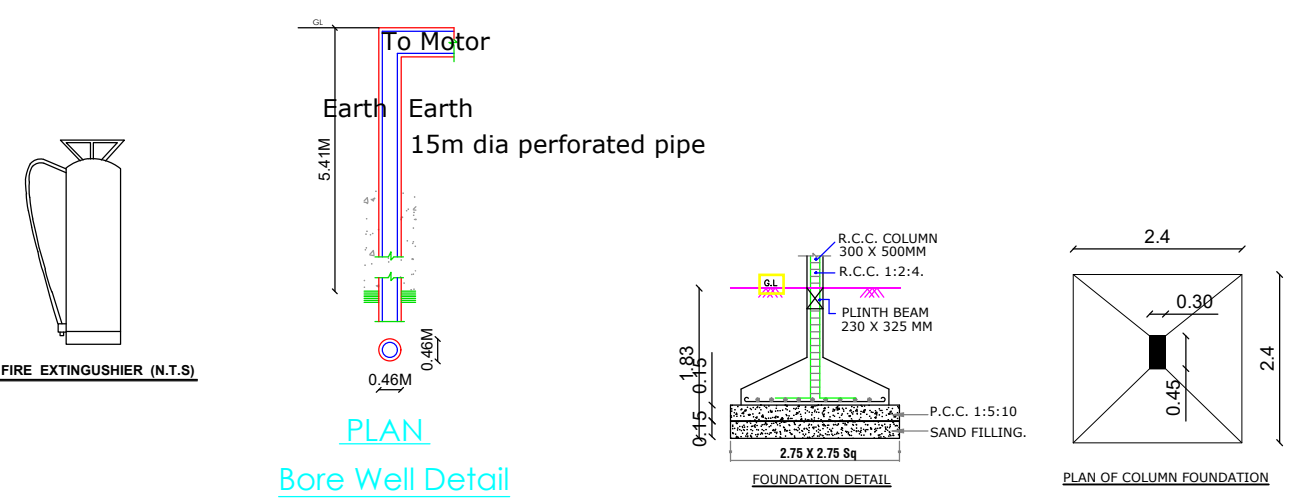

APPLICANT SIGNATURE

[Signature]

CONSTRUCTION ENGINEER

[Signature]
Er.R.Vinothkumar, D.C.E.,
Registration No. CE/MR/OCT 2019/030
No.: 1/127, North Street, K.Sennampatty,
Thirumangalam & Madurai 625 701.
Cell: 97882 71119.

STRUCTURAL ENGINEER

[Signature]
Er.A.Arul Ganaprasam, M.E(Struct),
Reg.No : SE 04/2019 (Gr-I/DLPA)
VA Consultancy,
3/146, Uzhavar Santhai Opp, Trichy Main Road,
Dindigul - 624005
Mobile No: 99444 95338

REGISTERED ENGINEER

[Signature]
Er.M.P. KARTHICK, ME (Strut)
Registered Engineer Grade - II
Reg.No. 10/2020 - DLPA
Maruthu Construction
46, Sri Ayyanar Nagar, Balakrishnapuram, Dindigul-05.
Cell No. 99557 13108