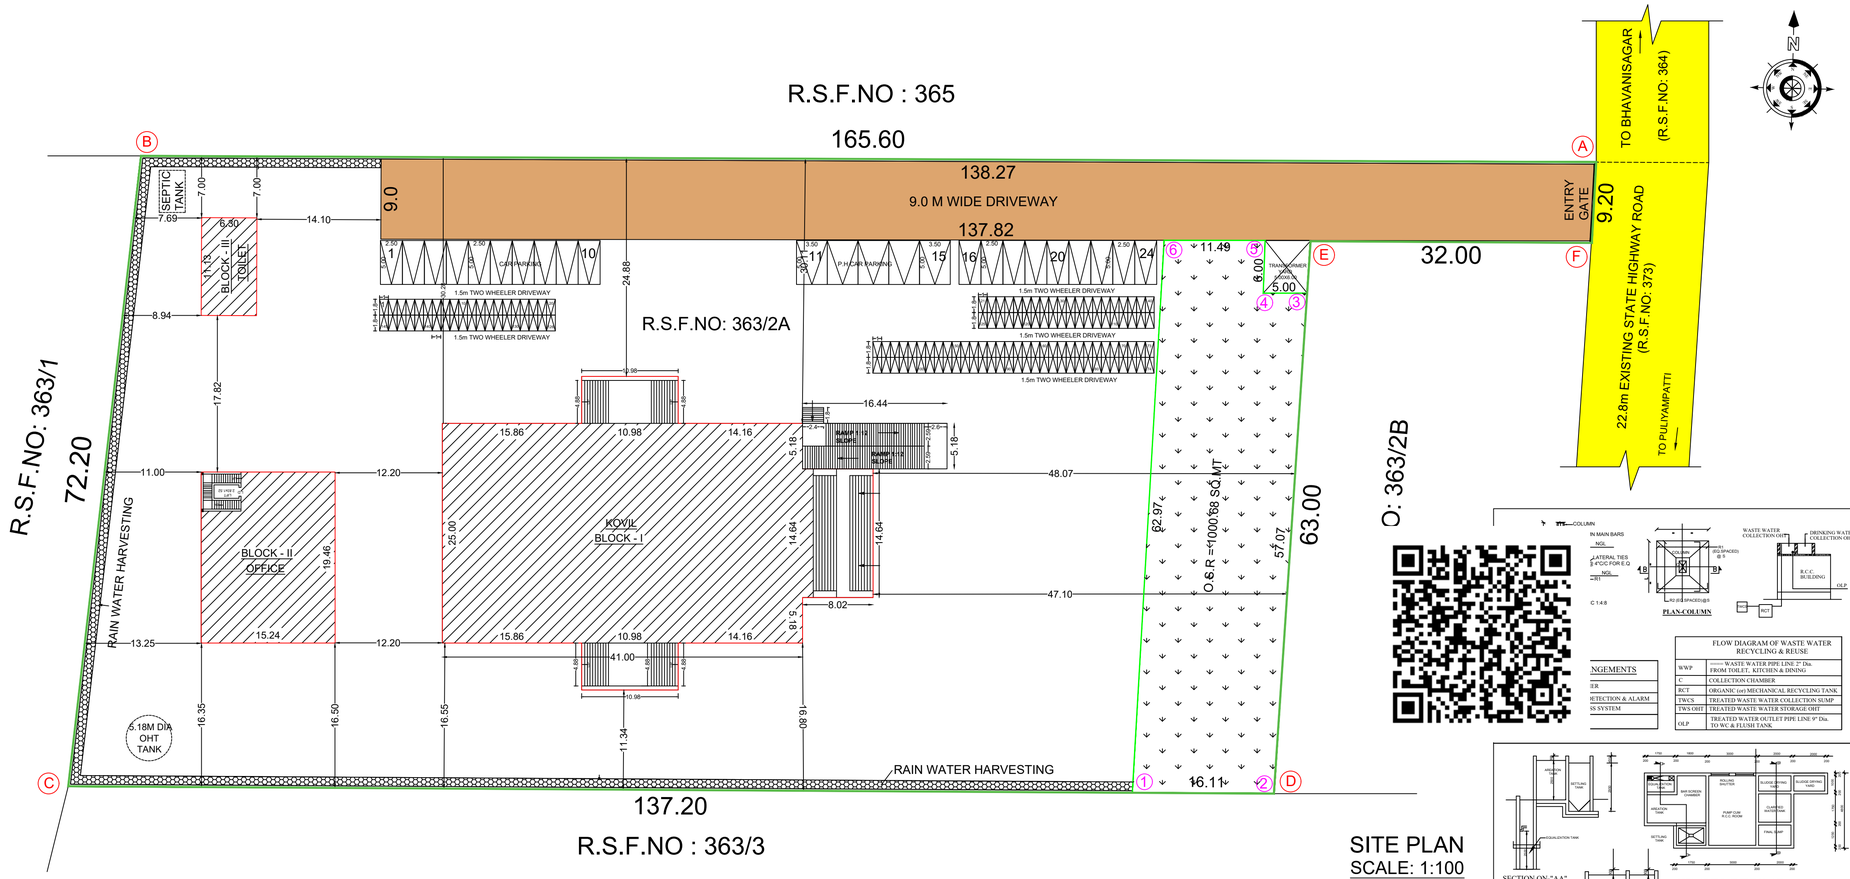

SITE PLAN
SCALE: 1:100

ONLINE APPLICATIOIN No - SWP/BPA/206672/2024
SWP/DTCP/ERODE/Site Approval No :191/2024
SWP/DTCP/ERODE/ Building Permission No :15/2024

DETAILED SITE PLAN SHOWING THE PROPOSED CONSTRUCTION OF MARBLE ROOF BUILDING FOR RELIGIOUS PURPOSE IN NEW R.S.NO : 363/2A OF KURUMBAPALAYAM VILLAGE & VINNAPALLI PANCHAYAT, BHAVANISAGAR UNION, SATHYAMANGALAM TALUK, ERODE DISTRICT.

APPLICANT :
Mrs.V.CHITRA
W/o. JAGANATHAN

SF.NO	VILLAGE	DOCUMENT NO.	AS PER DOCUMENT & PATTA		AS PER FMB	As per eDCR-Superimposed
			Area in Acres	Area in sq.m	Area in sq.m	Area in sq.m
363/2A	Kurumbapalayam	1564 / 2020	2.4653	9977.00	9977.00	9977.00
TOTAL SITE AREA			2.4653	9977.00	9977.00	9977.00

Descriptions		TOTAL FSI AREA	NON - FSI		TOTAL BUILTP AREA
			COVERD PARKING	DEDUCTION	
BLOCK-I (KOVIL)	Area of the Proposed Ground Floor	1259.68	-	-	1259.68
	Area of the Proposed First Floor	1259.68	-	-	1259.68
BLOCK-II (OFFICE)	Area of the Proposed Ground Floor	296.57	-	-	296.57
	Area of the Proposed First Floor	154.38	-	-	154.38
BLOCK-III (TOILET)	Area of the Proposed Ground Floor	70.12	-	-	70.12
	Total Area	3040.43	-	-	3040.43

$$FSI = \frac{3040.43\ SQM}{9977.00\ SQM} = 0.304 < 2$$

O.S.R REQUIRED - 997.70 SQ.M
O.S.R PROVIDED - 1000.68 SQ.M(10.02%)

(FE) FIRE EXTINGUISHER =
(FA) FIRE ALARAM =

SCALE 1 : 100
ALL DIMENSION ARE IN METER

REFERENCE:
SITE BOUNDARY -
PROPOSED BUILDING -
EXISTING ROAD -
DRIVE WAY -

PARKING	REQ	PROVIDED
CAR PARKING (Including P.H)	24	24
TWO WHEELER (Including P.H)	145	145

APPLICANT

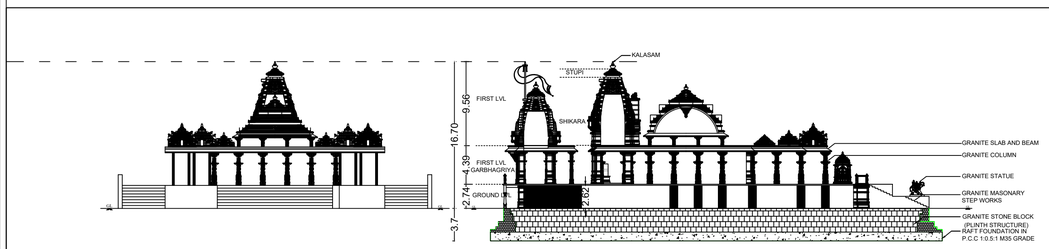

FRONT ELEVATION
BLOCK - I

SECTION ON "A-B"
BLOCK - I

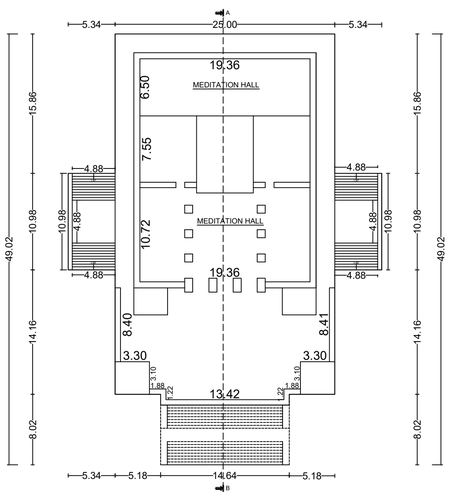

GROUND FLOOR PLAN
BLOCK - I

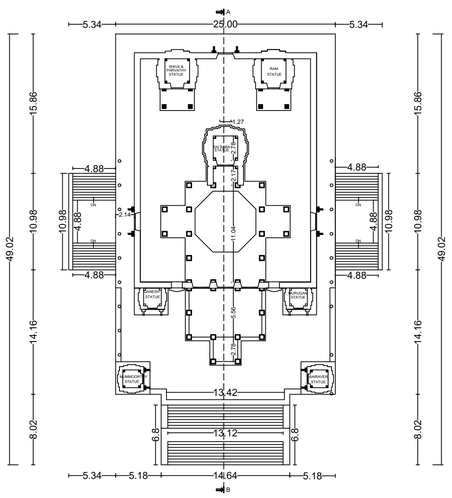

FIRST FLOOR PLAN
BLOCK - I

FRONT ELEVATION
(BLOCK - III)

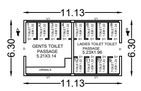

PLAN
(BLOCK - III)
TOILET

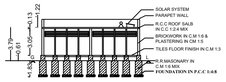

SECTION ON "A-B"
(BLOCK - III)

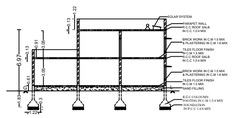

SECTION ON "A-B"
(BLOCK - II)

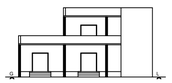

FRONT ELEVATION
(BLOCK - II)

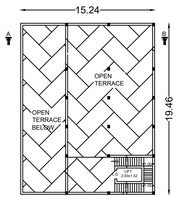

TERRACE FLOOR PLAN
(BLOCK - II)

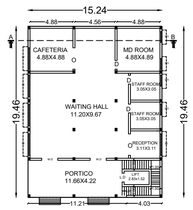

GROUND FLOOR PLAN
(BLOCK - II)
OFFICE

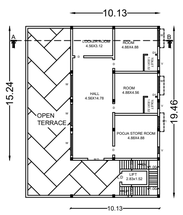

FIRST FLOOR PLAN
(BLOCK - II)

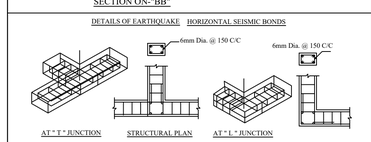

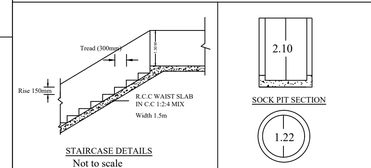

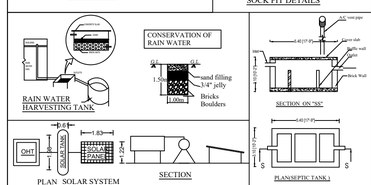

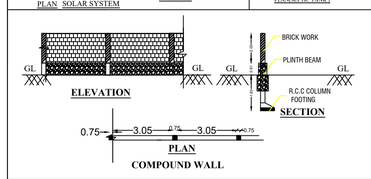

SURVEYOR / ASST. DRAUGHTSMAN	J.SRINIVASAN
DRAUGHTSMAN GRADE-III	K.VELMURUGAN
SUPERVISOR	G.KANNAN

STRUCTURAL ENGINEER

Er.A.R.KRISHNARAJA,M.E.,Ph.D.,(Structure)
Registered Structural Engineer Grade - I
Reg. No : 03.2020 RSE-Gr.I EDTCP
Chartered Engineer. Reg.No : AM168049
Licensed Building Surveyor
Ph.No : +91 98435 01835

REGISTERED ENGINEER

Er.K.SAMPATH KUMAR M.E.,
Registered Engineer Grade II
Reg.No: 03/2020/RE-Gr-II EDTCP
Ph.No: +91 9688957296.

DEPUTY DIRECTOR
DISTRICT TOWN AND COUNTRY PLANNING,
ERODE

Digitally signed by
Signed by Assistant Director
Location:Erode
Date:2024.06.25 13:31:17
Verified