
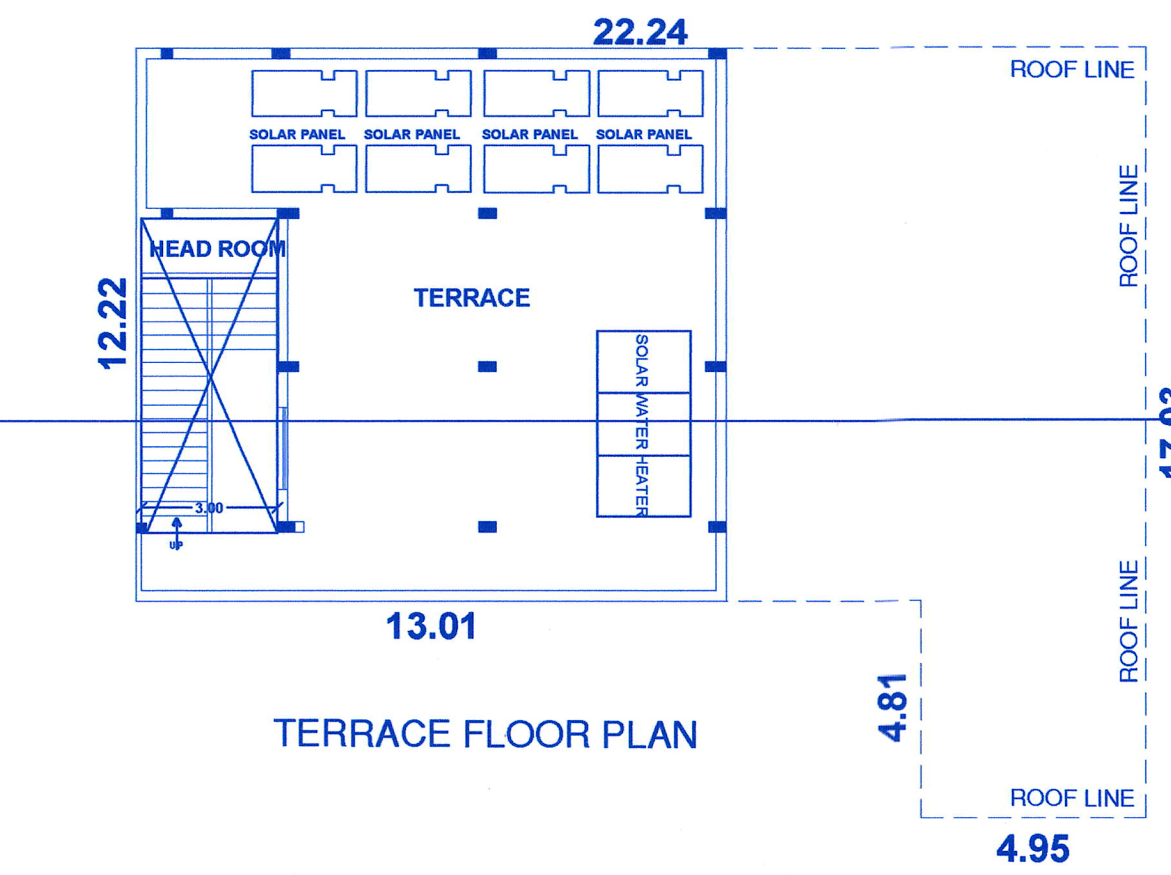
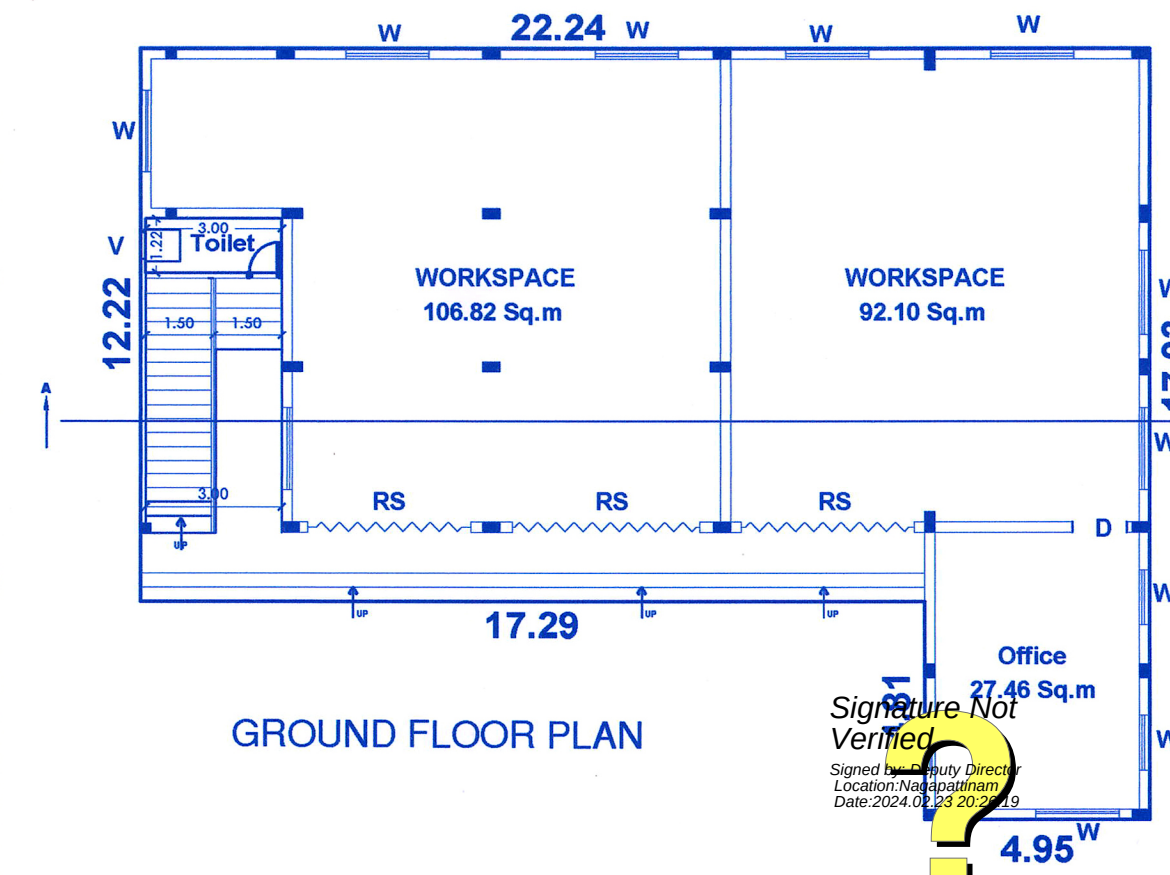
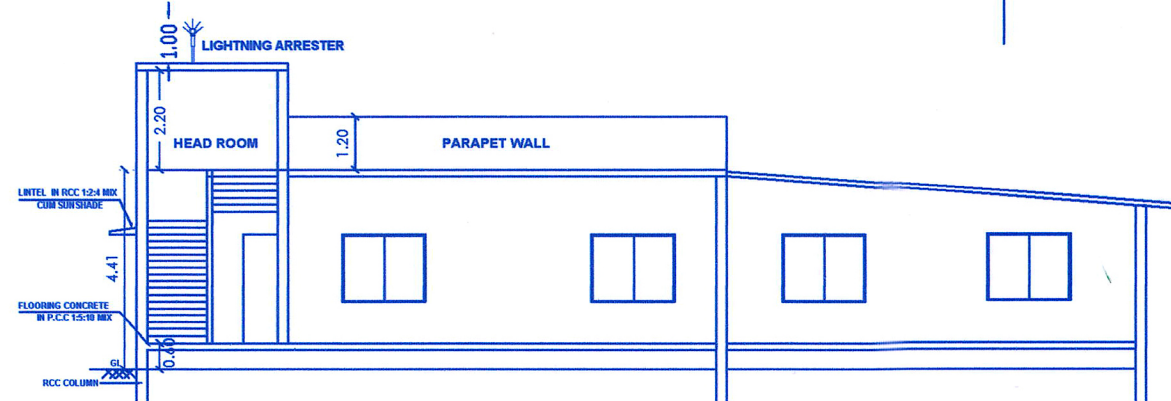
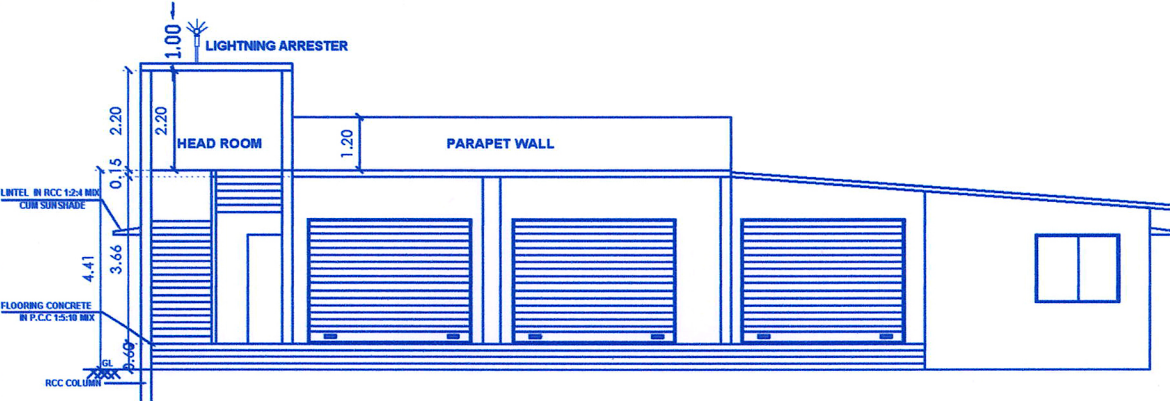



SCALE 1:100

EXISTING ROAD

25.20

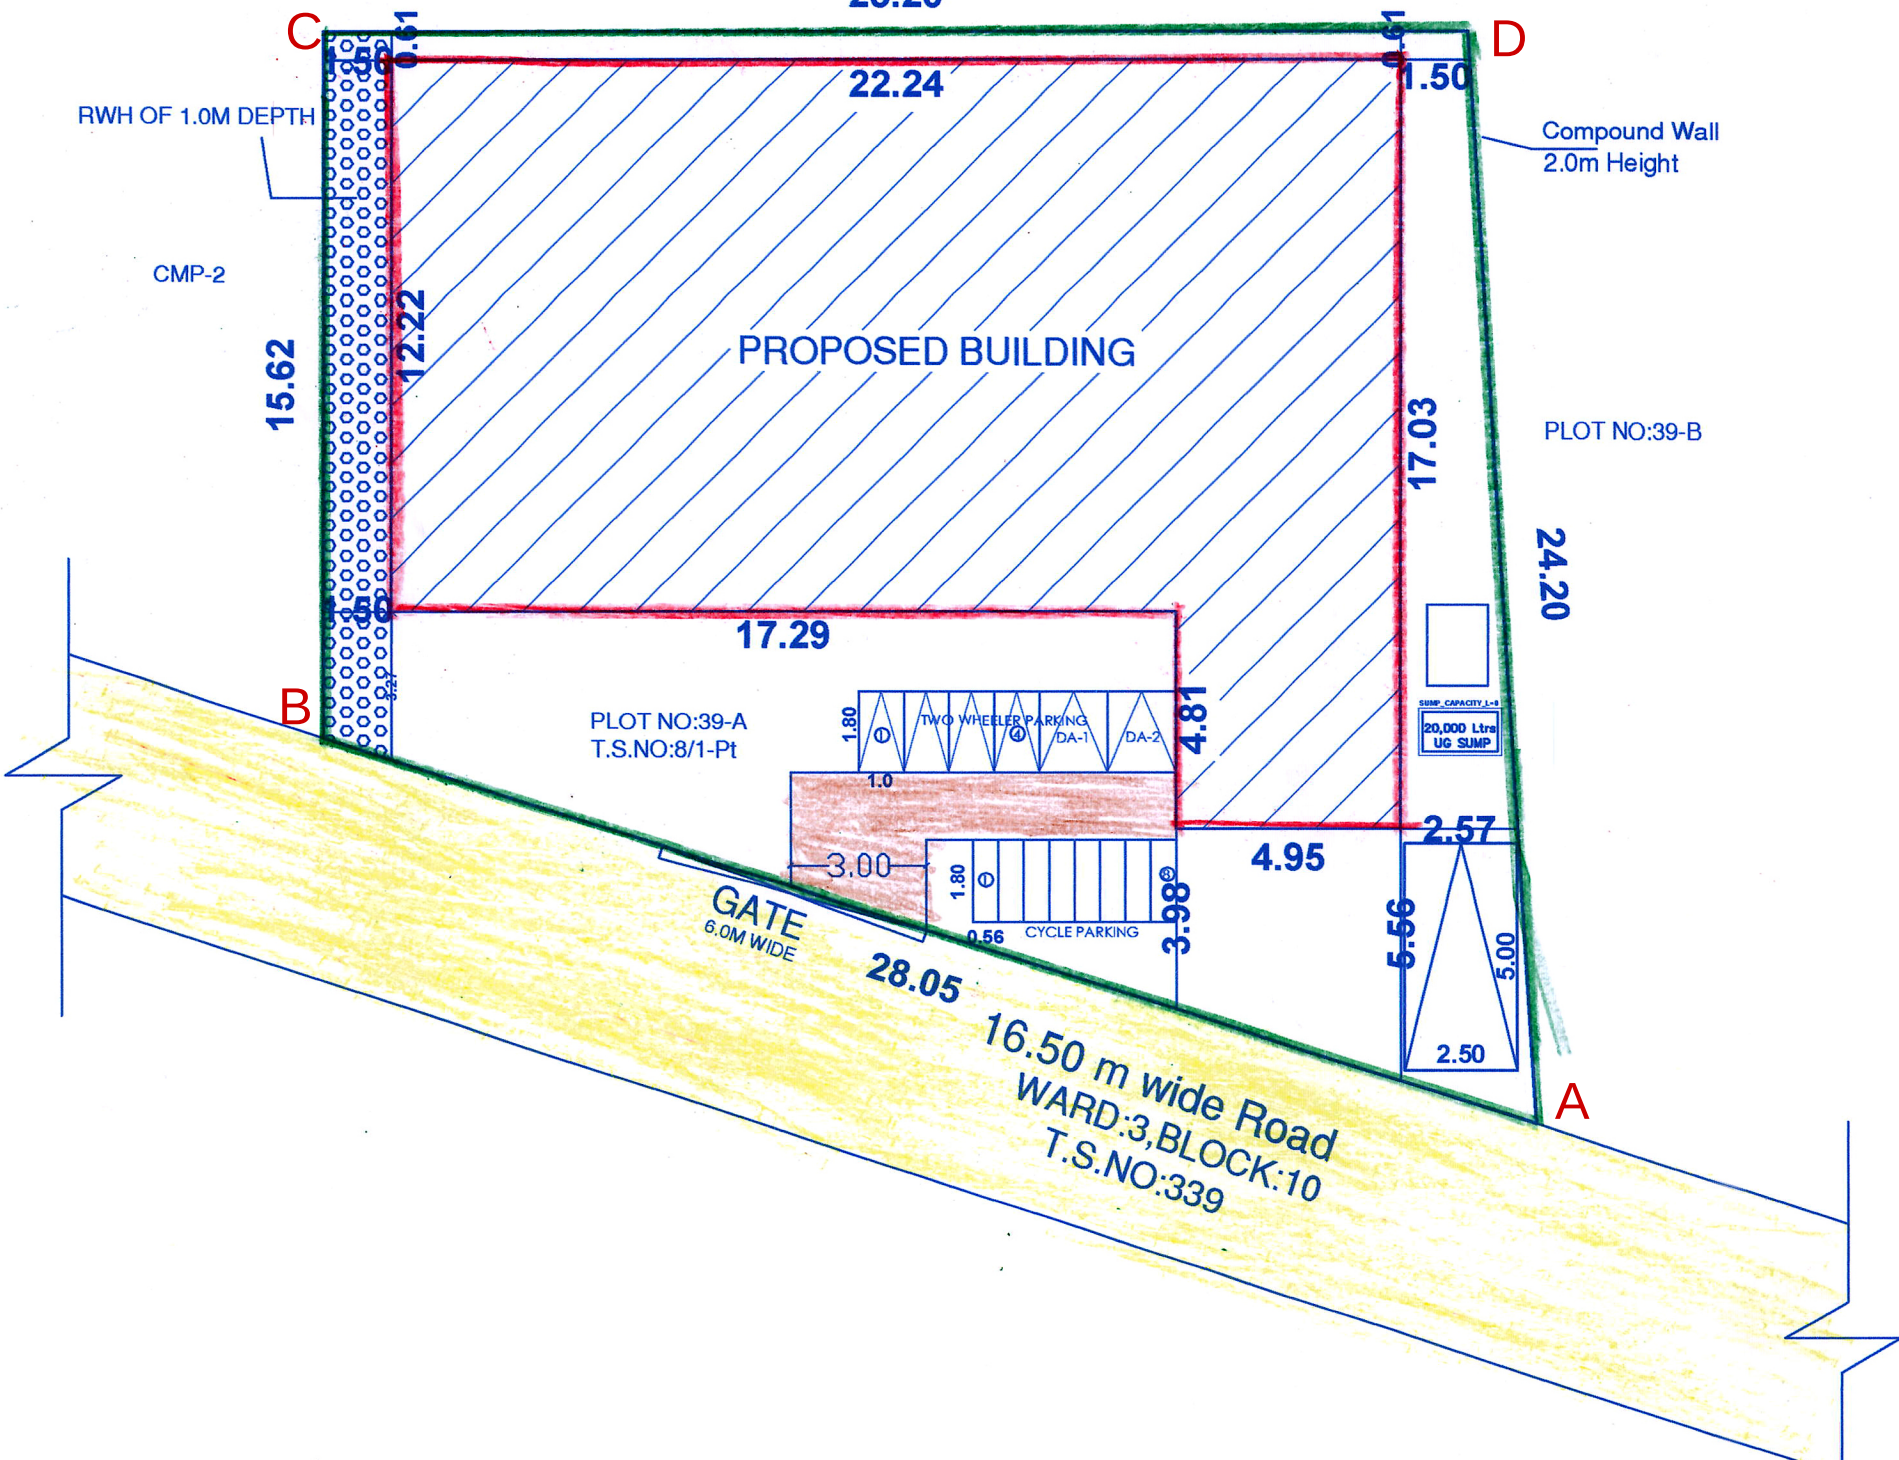

Signature Not Verified
Signed by: Deputy Director
Location: Nagapattinam
Date: 2024.06.25 20:24:19

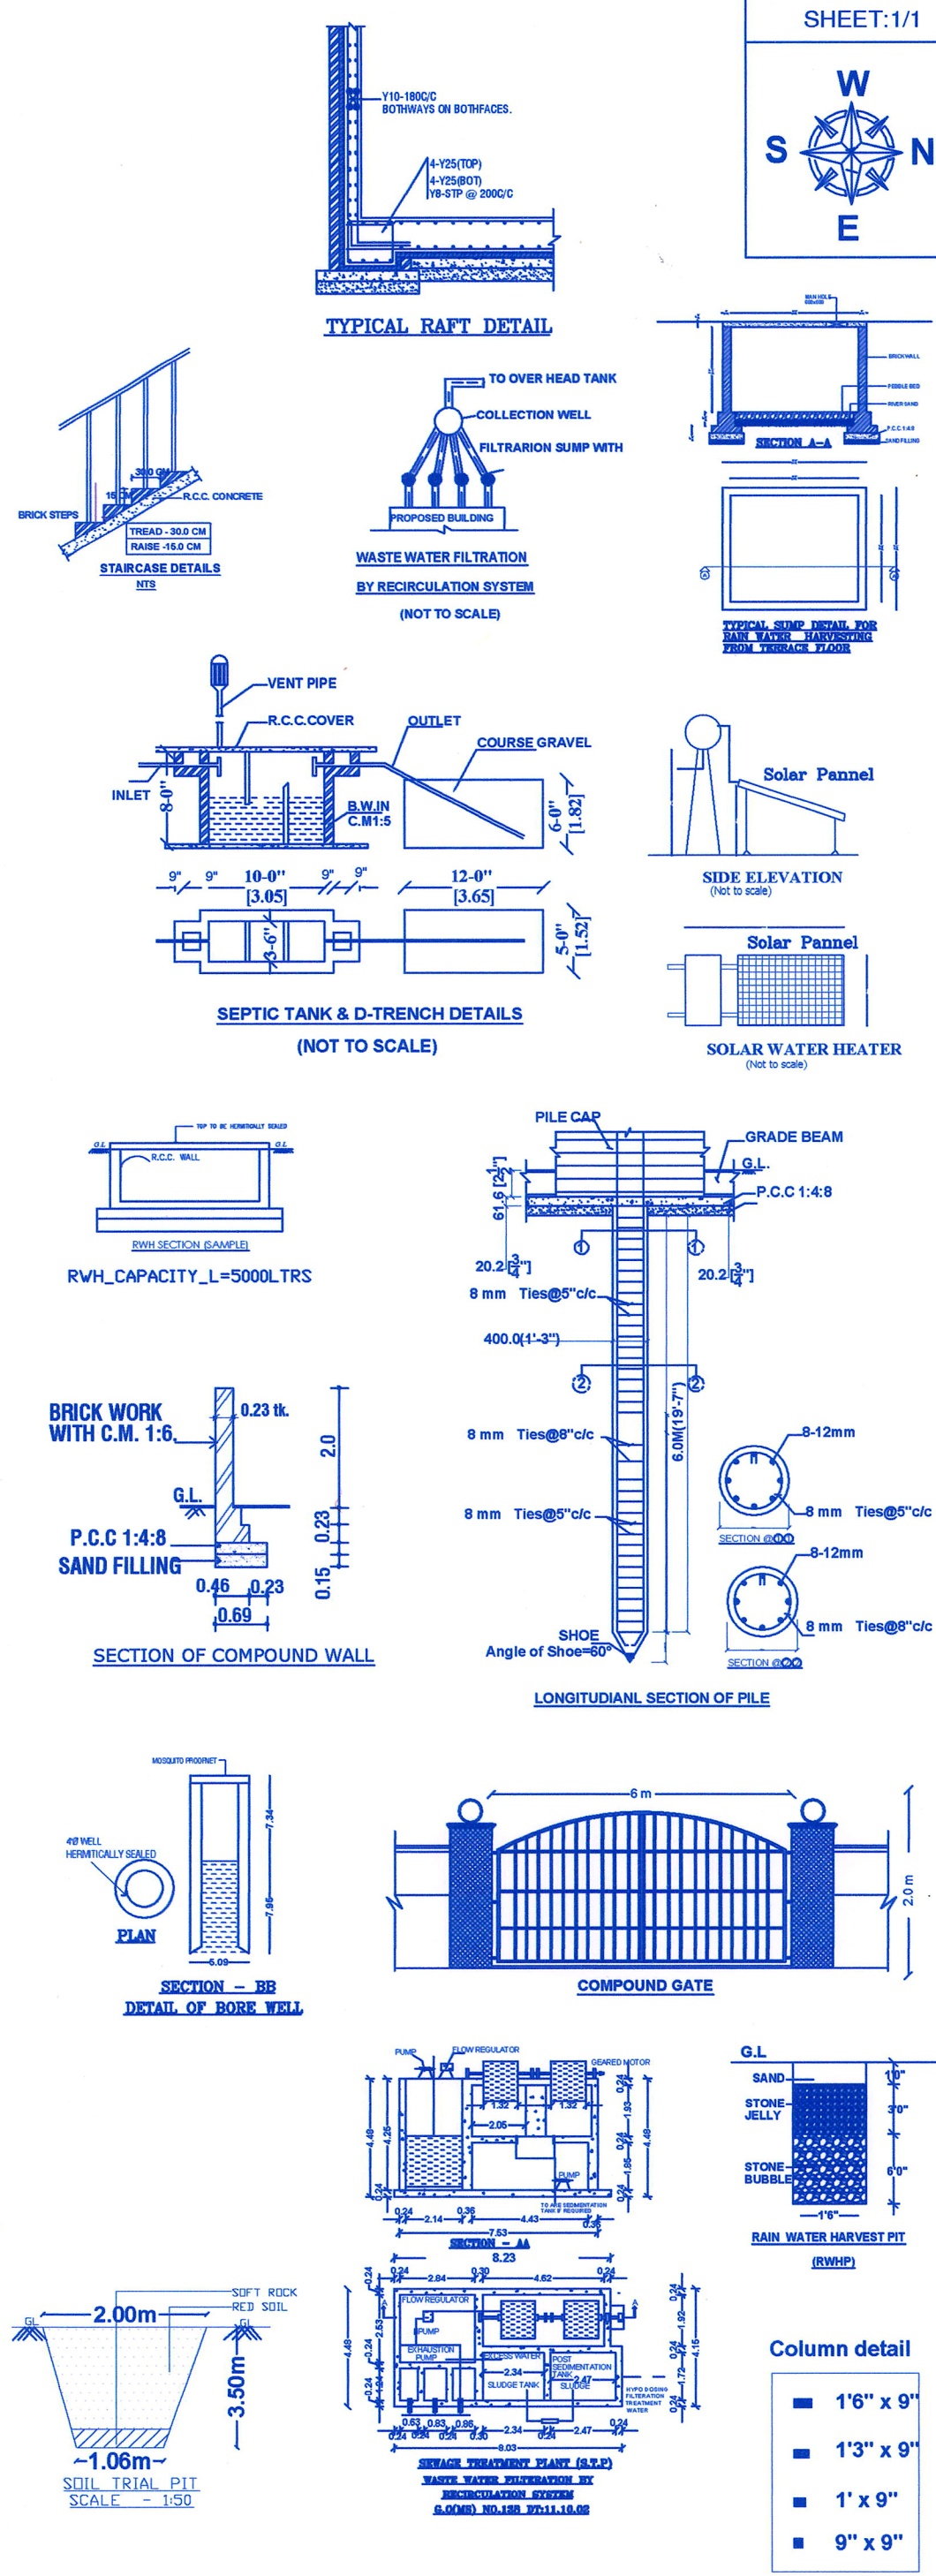

PLAN
CONS
BUIL
SIDCI
WARI
MUNI
OWNE

DESCR
TOTAL S
as per

AREA

GROUND FLOOR AREA	295.54	295.54
TOTAL AREA	295.54	295.54

MANUFACTURING H.P.:10 HP NO. OF WORKERS: 7 MEMBERS

OFFICE AREA - 27.46 Sq.m WORKSHOP AREA - 198.92 Sq.m		
DESCRIPTION	CALCULATION	PROPOSED
PLOT COVERAGE	$\frac{295.54}{515.86} \times 100$	57.29%
FLOOR SPACE INDEX (FSI)	$\frac{295.54}{515.86}$	0.88
PARKING AREA	REQUIRED FOUR WHEELER:1 TWO WHEELER :4 CYCLE :4	PROVIDED 1 NOS 4 + 2 DA NOS 8 NOS

SCHEDULE OF JOINERY		
D - DOOR	- 1.20 X 2.10M	W - WINDOW - 1.85 X 1.20M
RS - DOOR	- 3.66 X 2.10M	V - VENTILATOR - 0.61 X 0.61M

COLOUR INDEX		
SITE BOUNDARY	PROPOSED BUILDING	
EXISTING ROAD	PROPOSED DRIVE WAY	

APPLICANT
Signature

REGISTERED ARCHITECT
Signature
T. SIVARAMAKRISHNAN, B.A.
REGISTERED ARCHITECT
Reg. No. NGT / Arch / 2022 / 02
P.O. NAGAPATTINAM DISTRICT
COA Reg. No: CA / 2020 / 124858
No.14, Kavarai Street,
Nagapattinam - 611 001.
Ph: 73589 06349

Signature
T. SIVARAMAKRISHNAN, D.C.E.,
Reg.No: TJR/RE-III/2019/127
Shalom Cadd
Woraiyur, Trichy.
Cell: 99446 45477

BP/DD-DTCP(NGT) NO:02/2024

ALL DIMENSIONS ARE IN METER