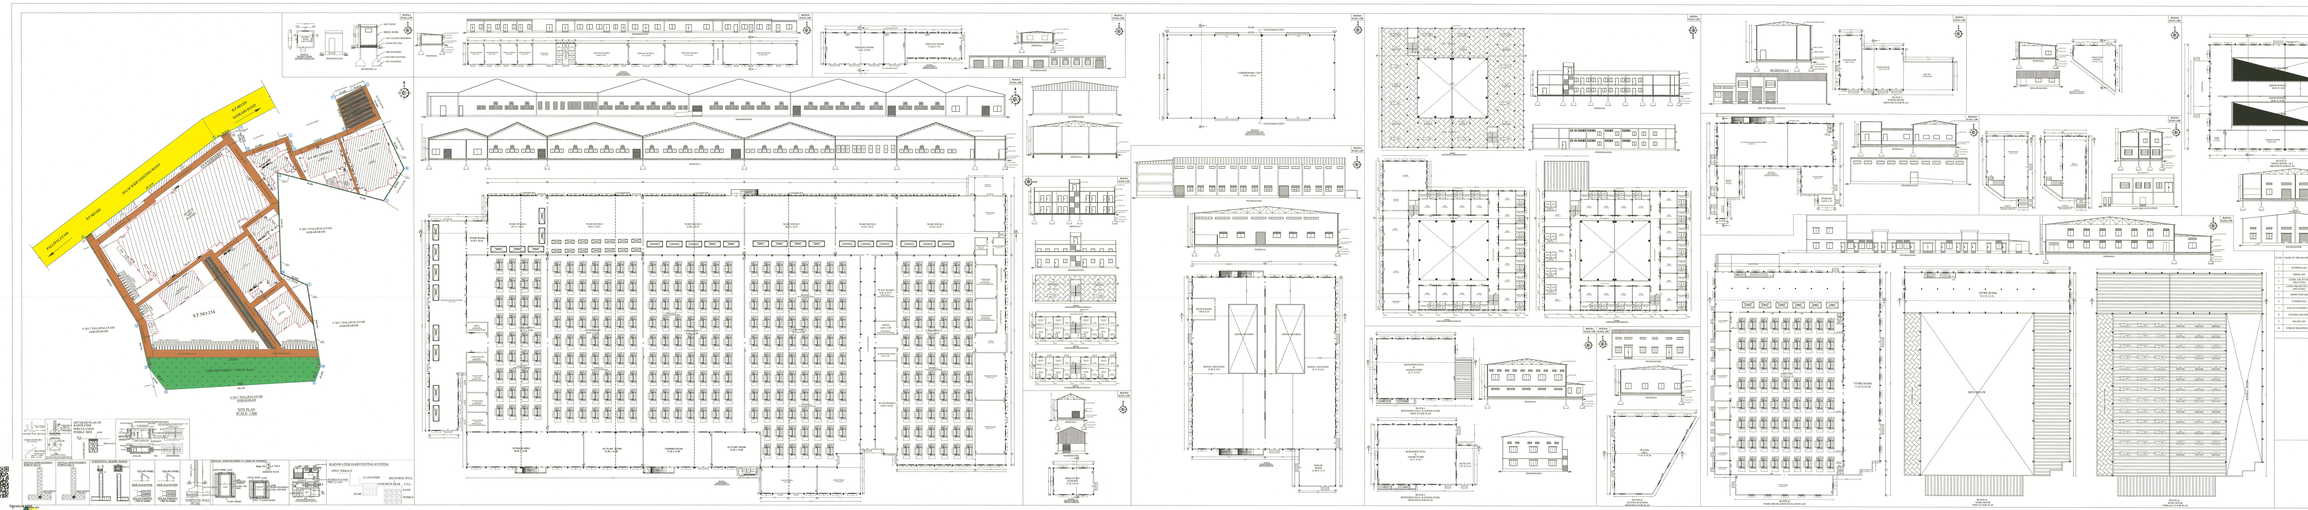
PROPOSED ROAD 18 M WIDE
EXISTING ROAD
PROPOSED ROAD 18 M WIDE
EXISTING ROAD
EXISTING ROAD
EXISTING ROAD