
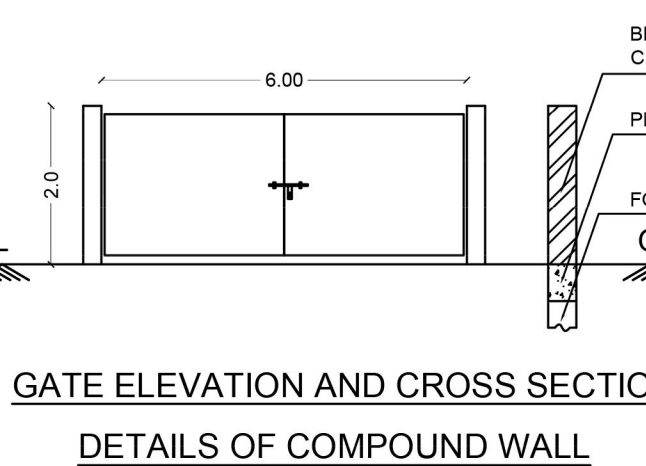
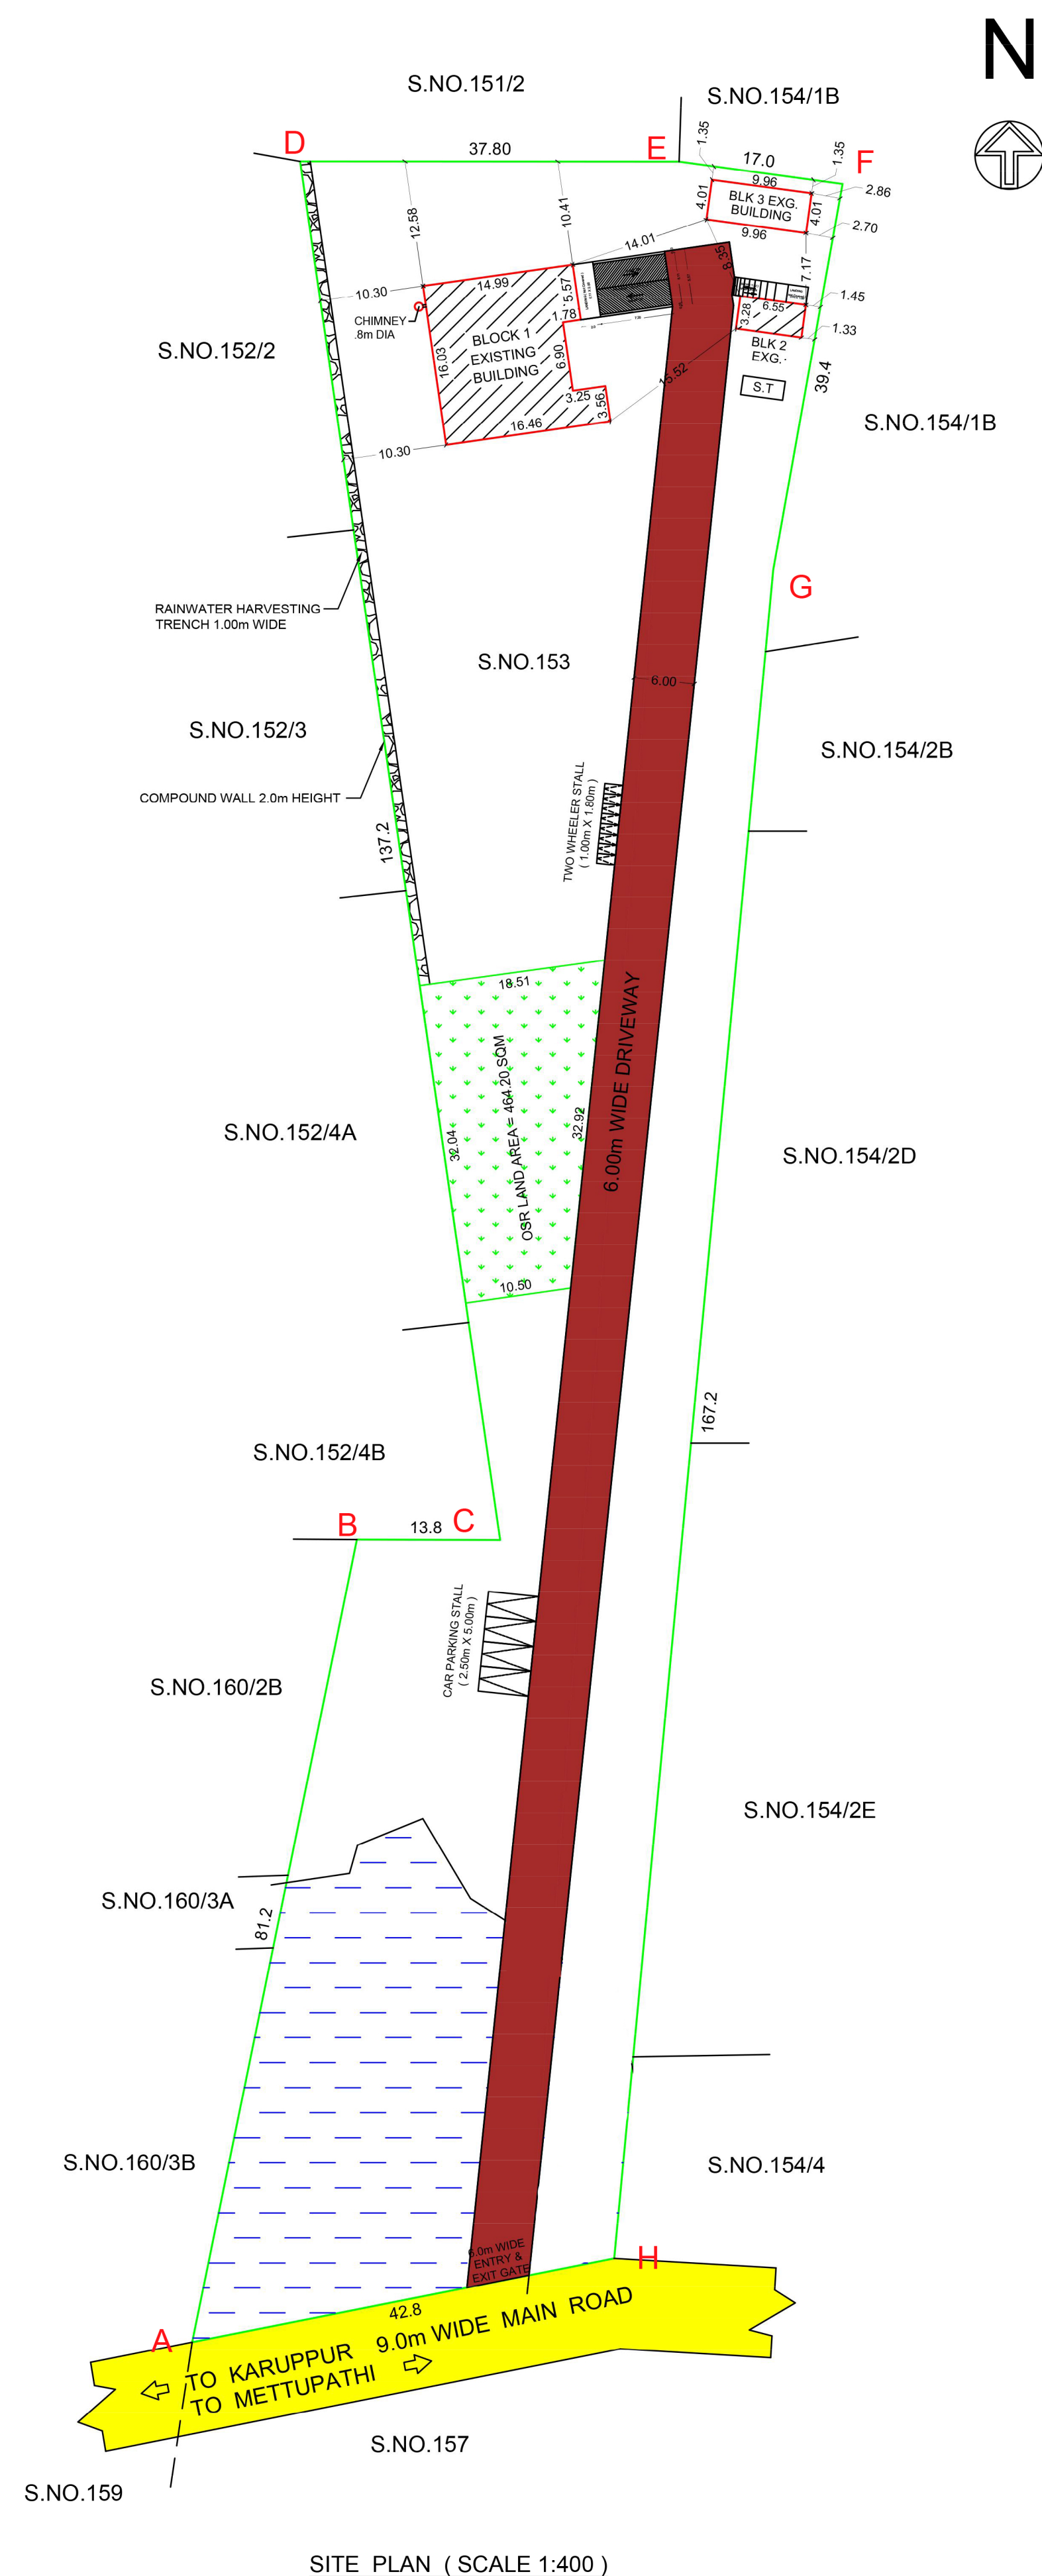
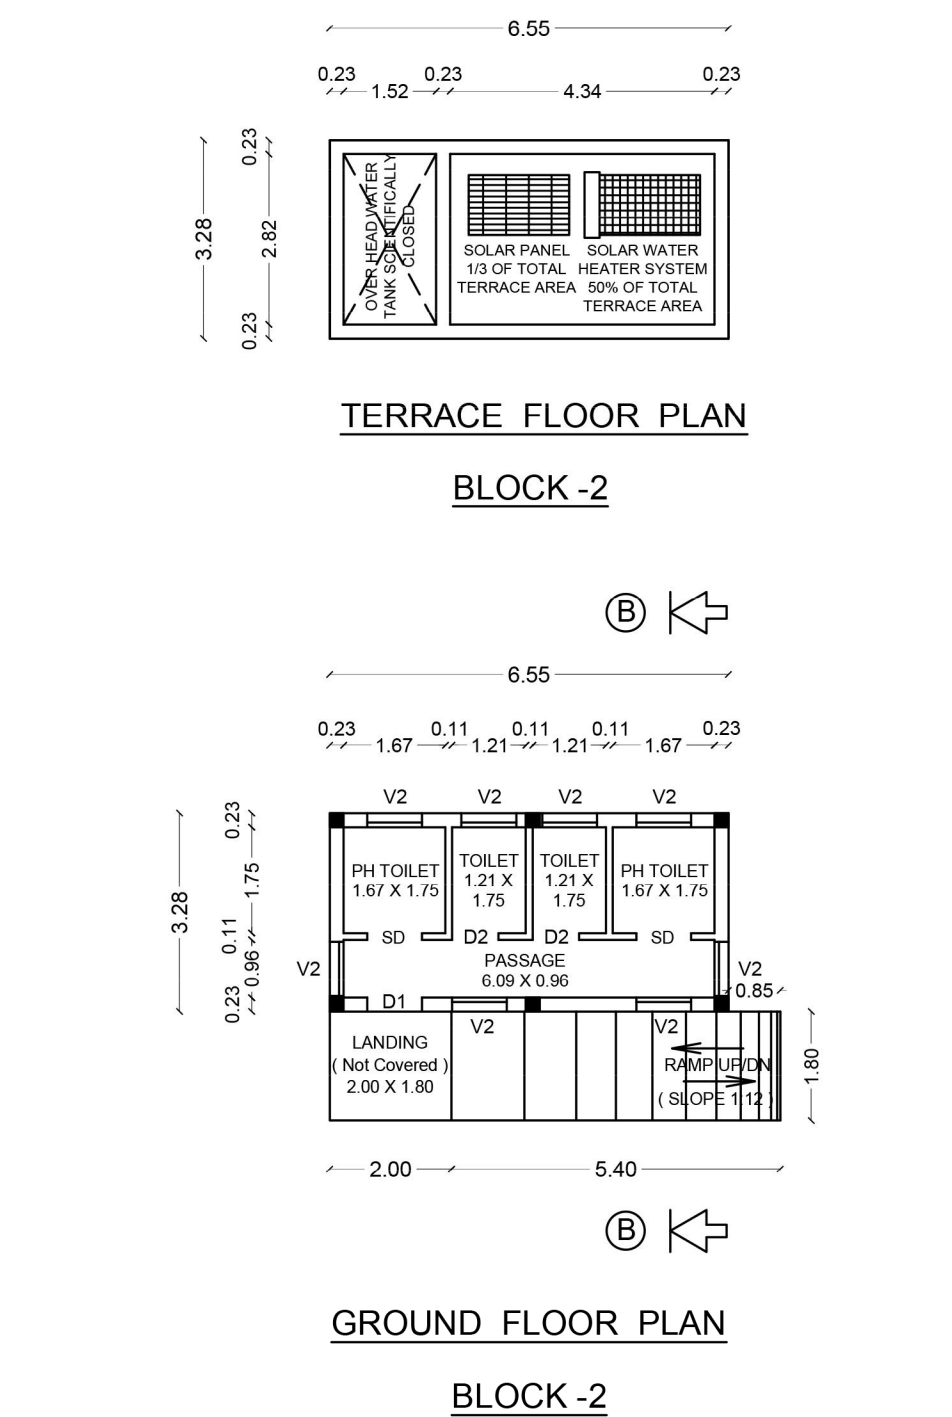
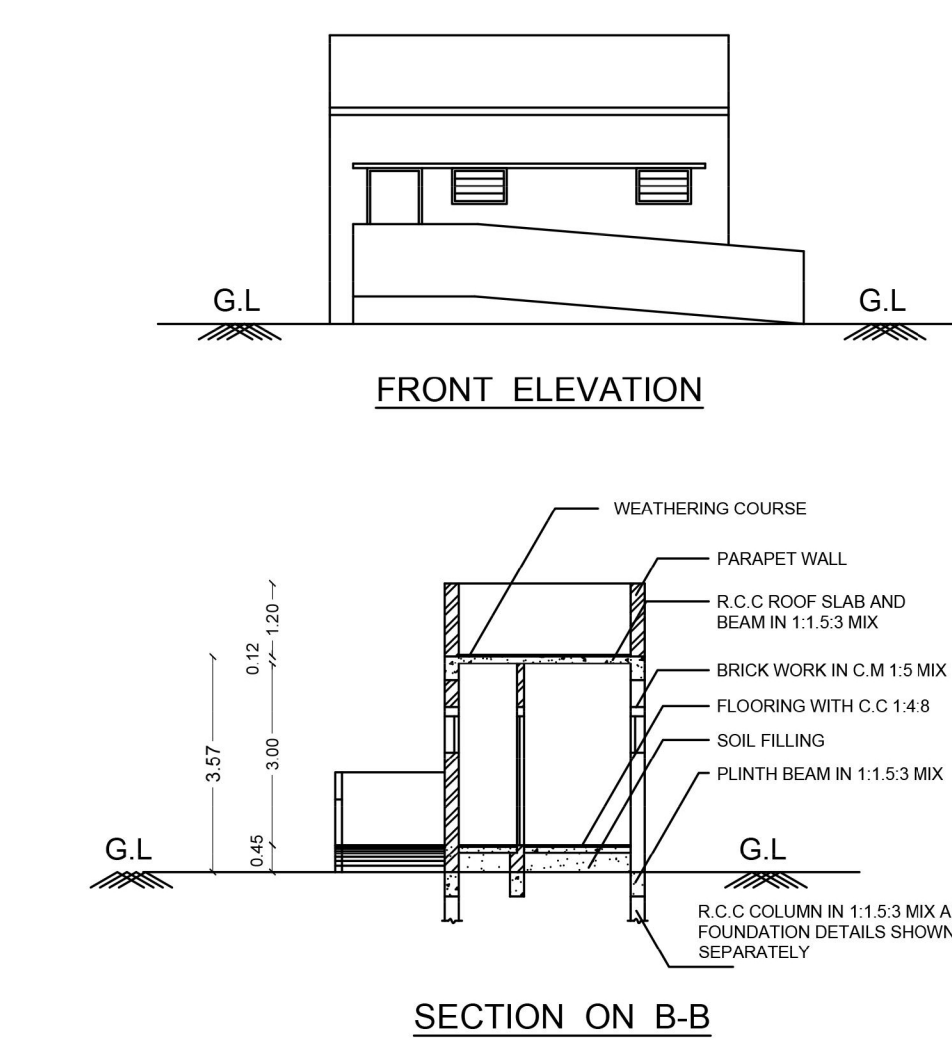
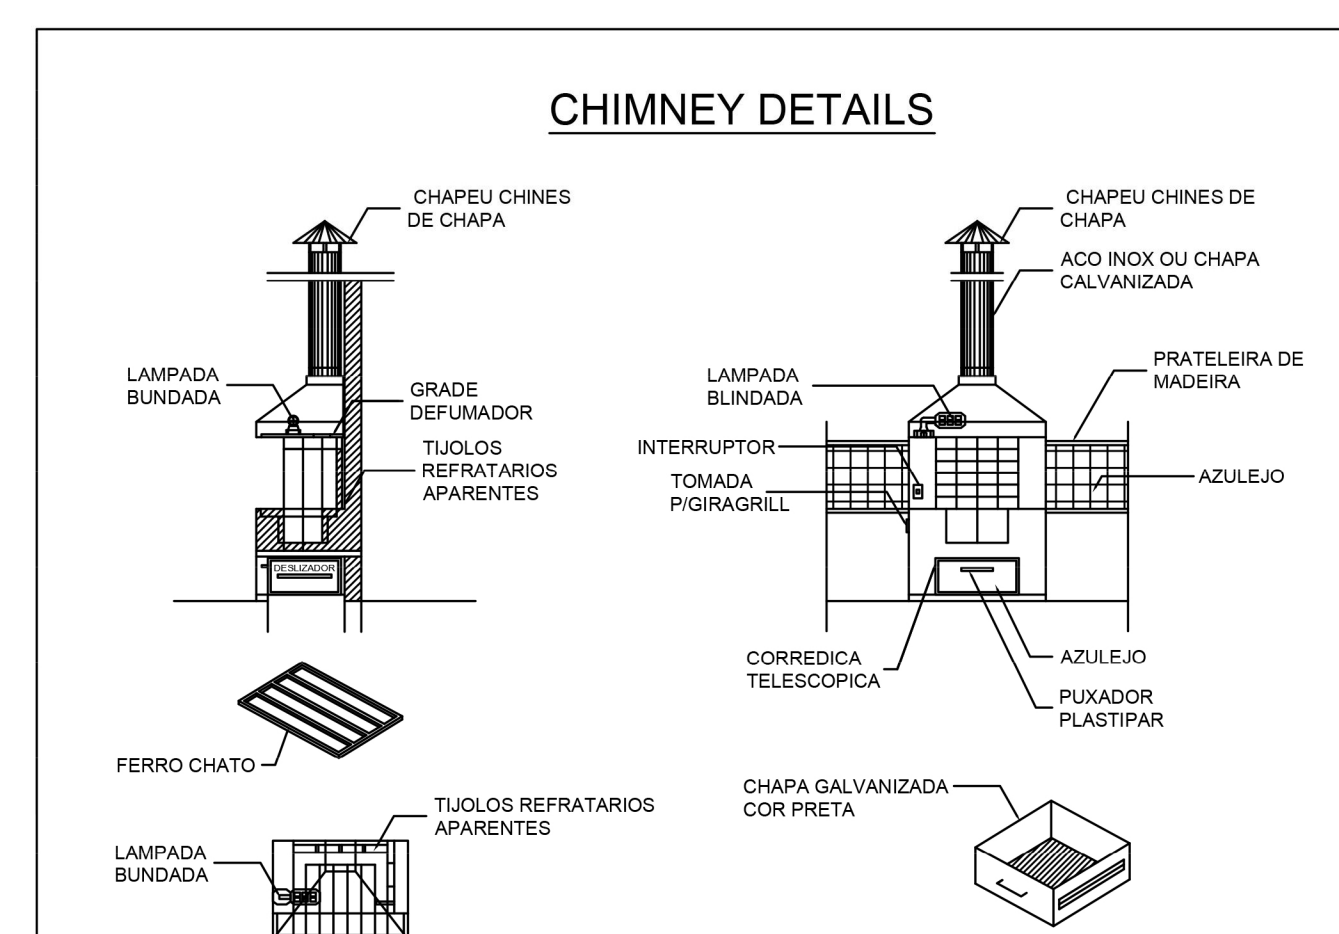


APPLICANT : THE EXECUTIVE OFFICER, KARUPPUR TOWN PANCHAYAT

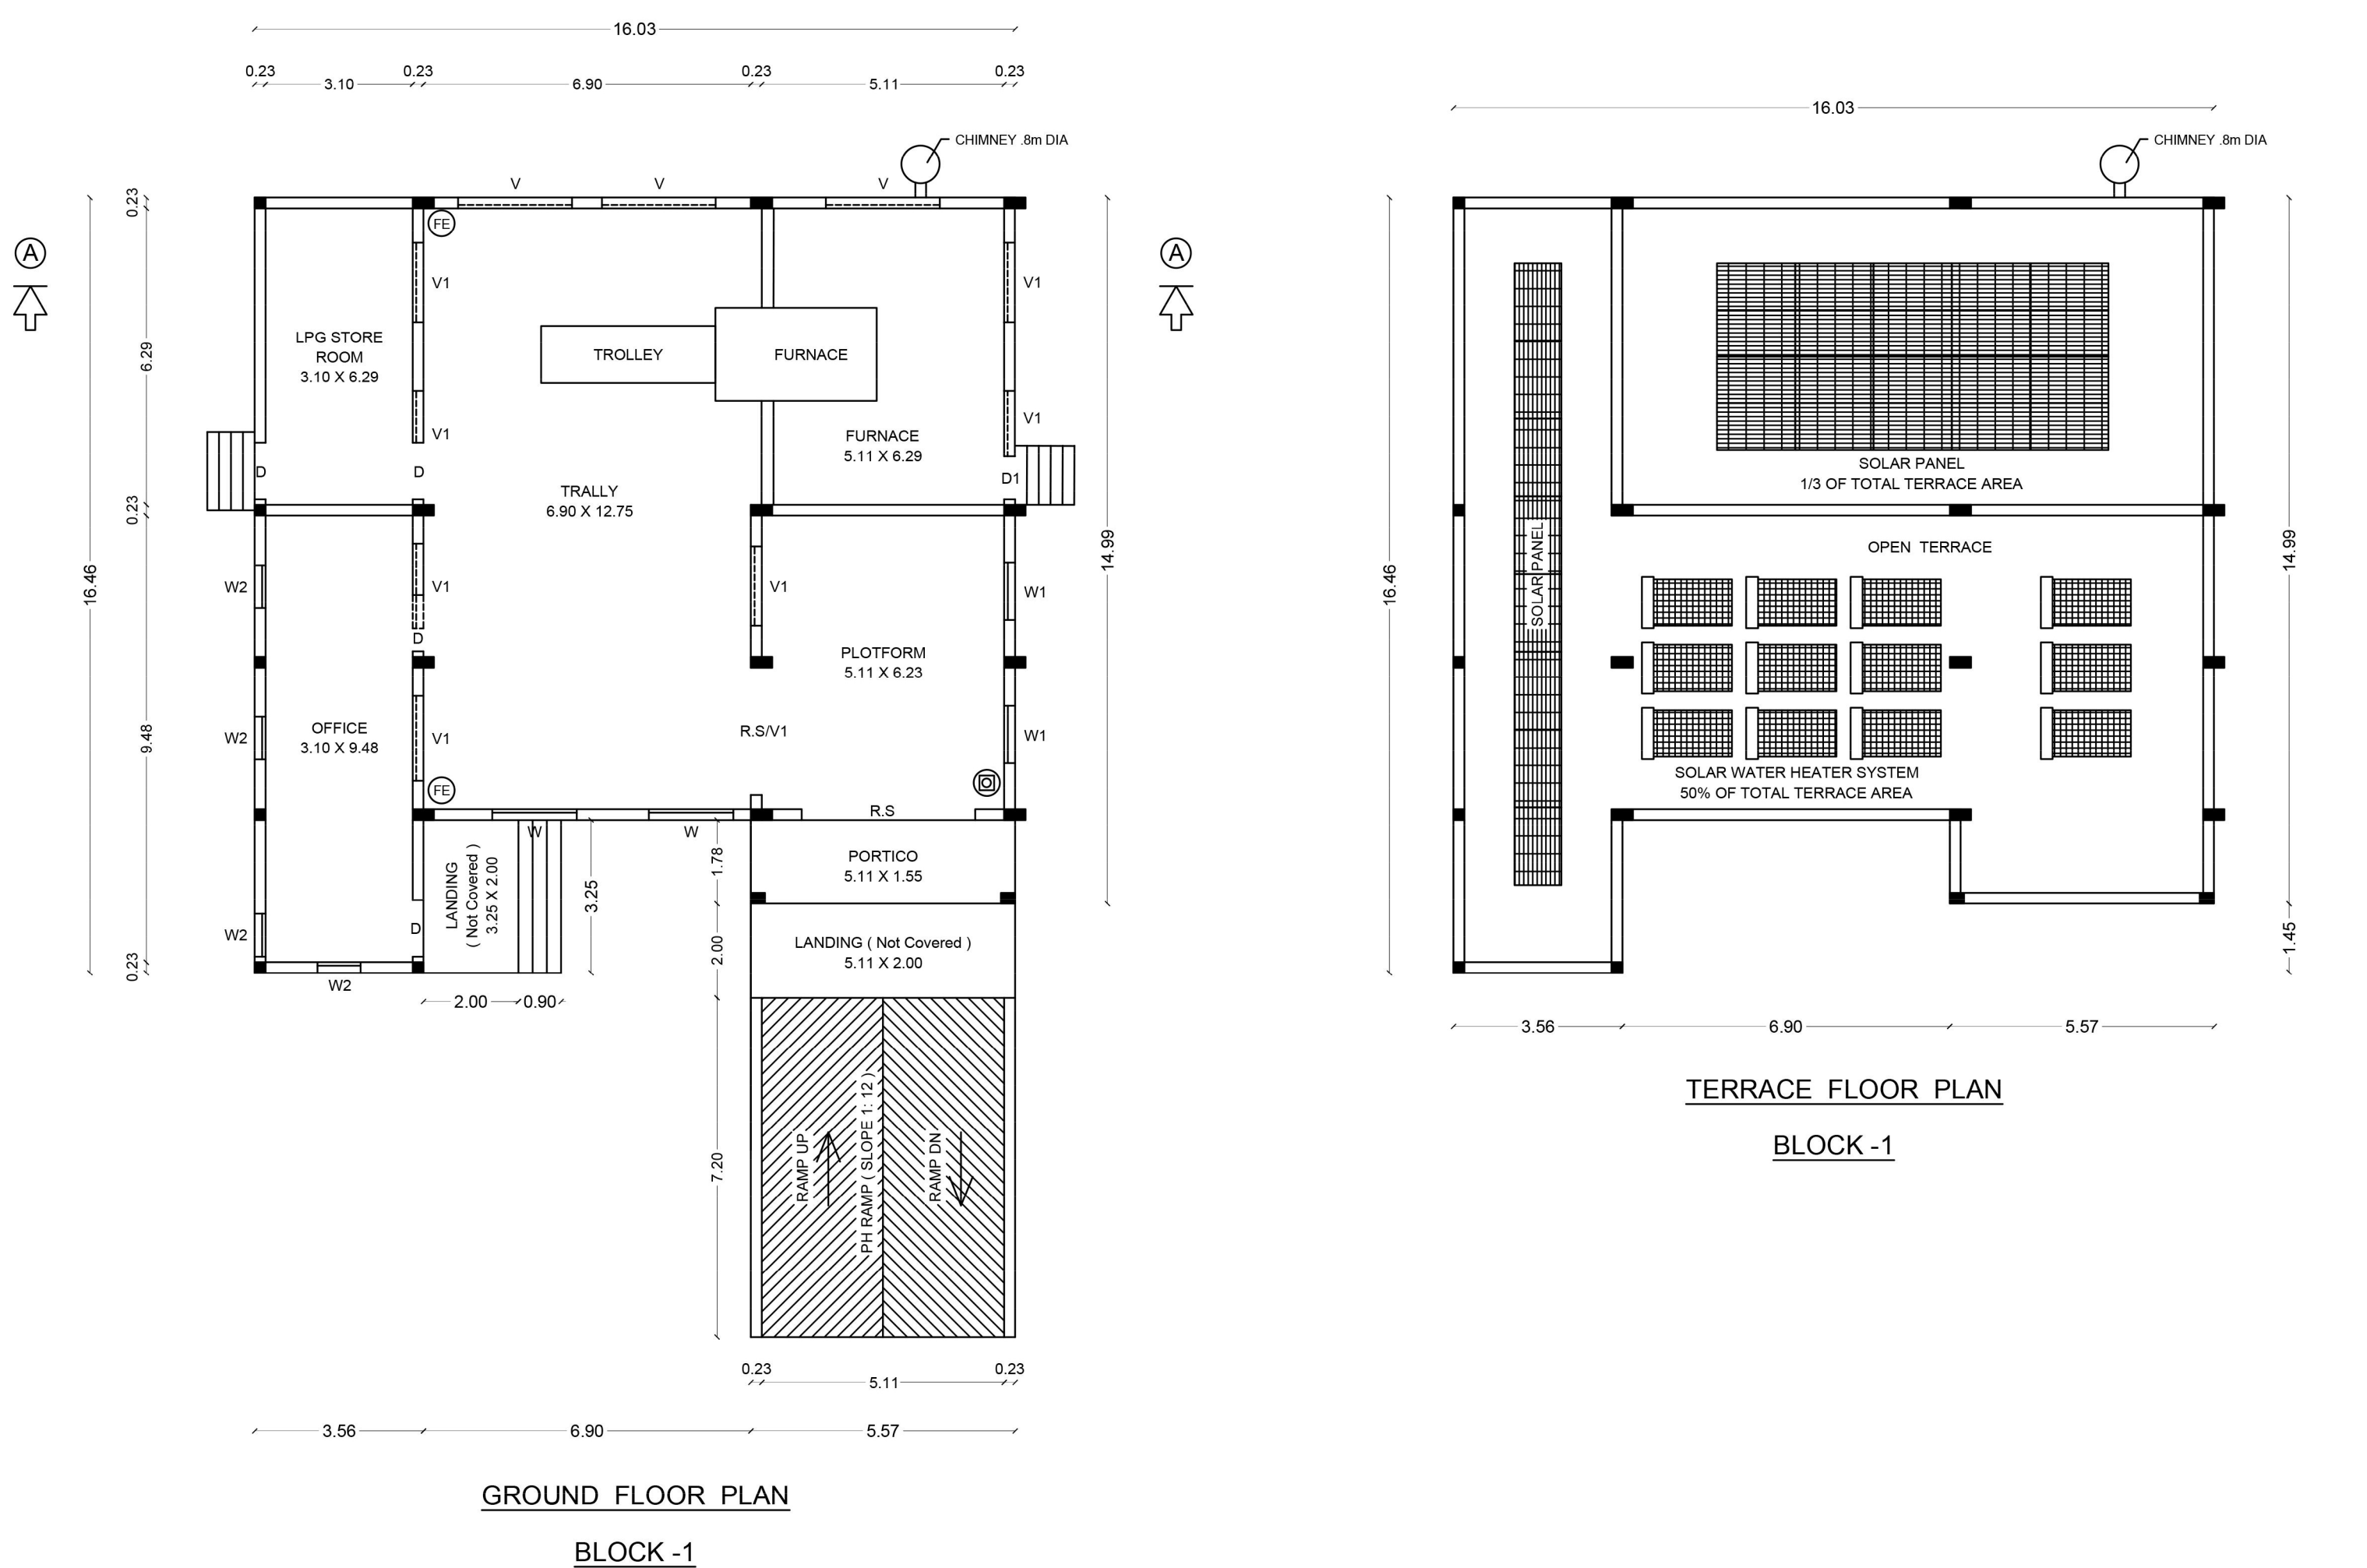

DESCRIPTION	REQUIRED	PROVIDED
TRUCK SLOTS (2.50 X 5.00)	NA	0
TWO WHEELERS (1.00 X 1.80)	NA	0

APPLICANT :

Executive Officer
Karuppur Town Panchayat,
Karnapur, Salem District.

STRUCTURAL ENGINEER :

REGISTERED ENGINEER :

Er. A. KANNAN, B.E.A.M.I.E.A.I.V.,
Chartered Engineer, Approved Valuer,
Registered Engineer Grade - I (RE-I)
Registration No. 27/RE-1/2024
Salem DTCP
Angappan Nilayam, Near P.U.Eng. School,
Karuppu Post, SALEM - 636 012.
Cell: 944502 44332, Tel: 02-2454802

SITE APPROVAL
ROC NO : SWP/BPA/421543/2024
Site Boundary Shown as " A to H "
and Numbered as SWP/DTCP/SALEM/
Site Approval No. 37/2025

PLANNING PERMISSION
ROC NO : SWP/BPA/421543/2024
Planning Permission No:13/2025



Signature Not
Verified