
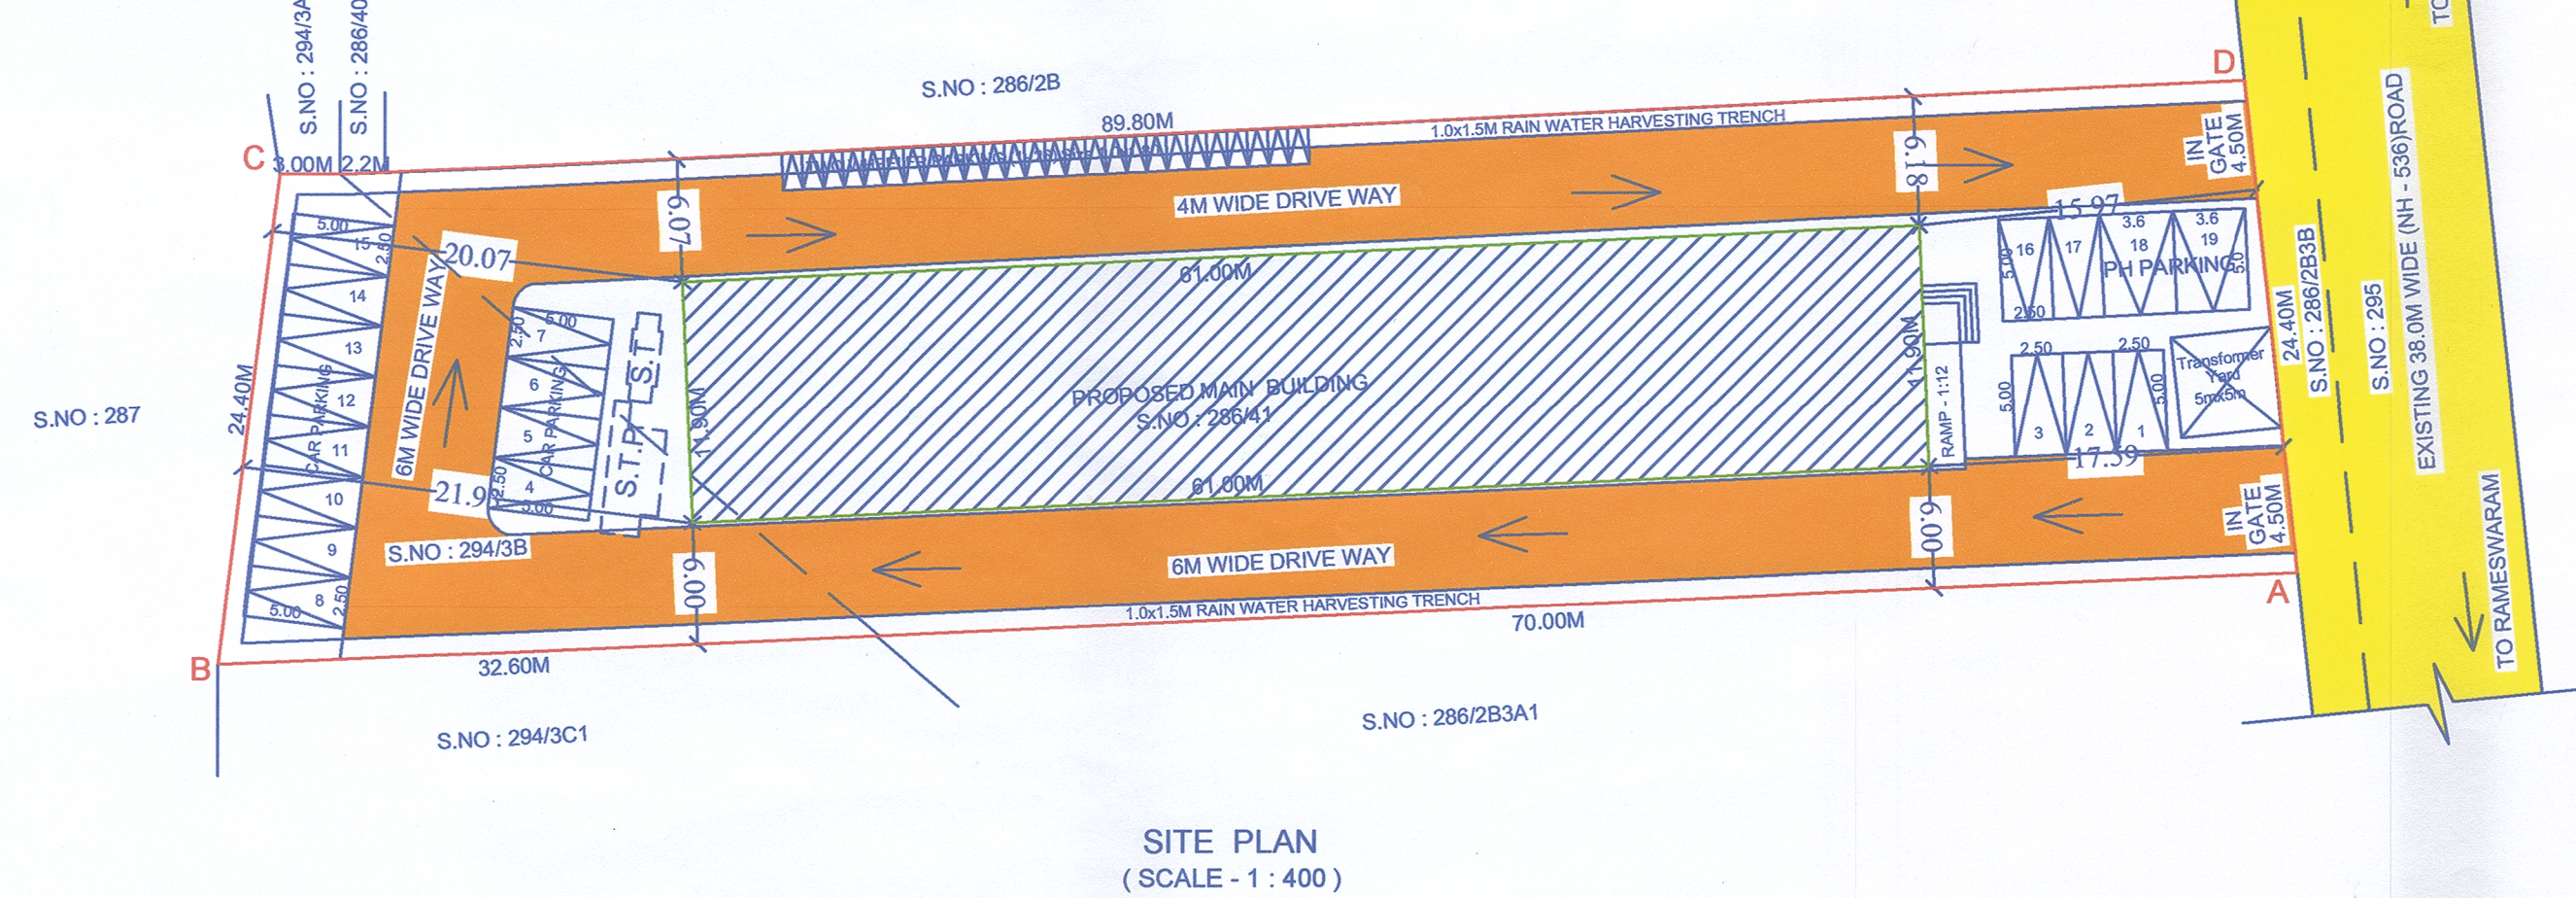
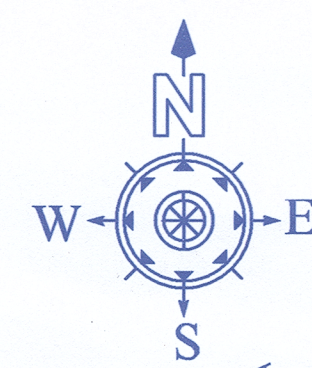


PLAN SHOWING THE PROPOSED CONSTRUCTION OF HOSPITAL BUILDING IN S.NOS : 286/41,294/3B AT THIRUVELANGUDI VILLAGE, T.SOORAKUDI PANCHAYATH, SAKKOTTAI PANCHAYATH UNION, KARAUKUDI TALUK, SIVAGANGAI DISTRICT.

(SCALE - 1 : 100)

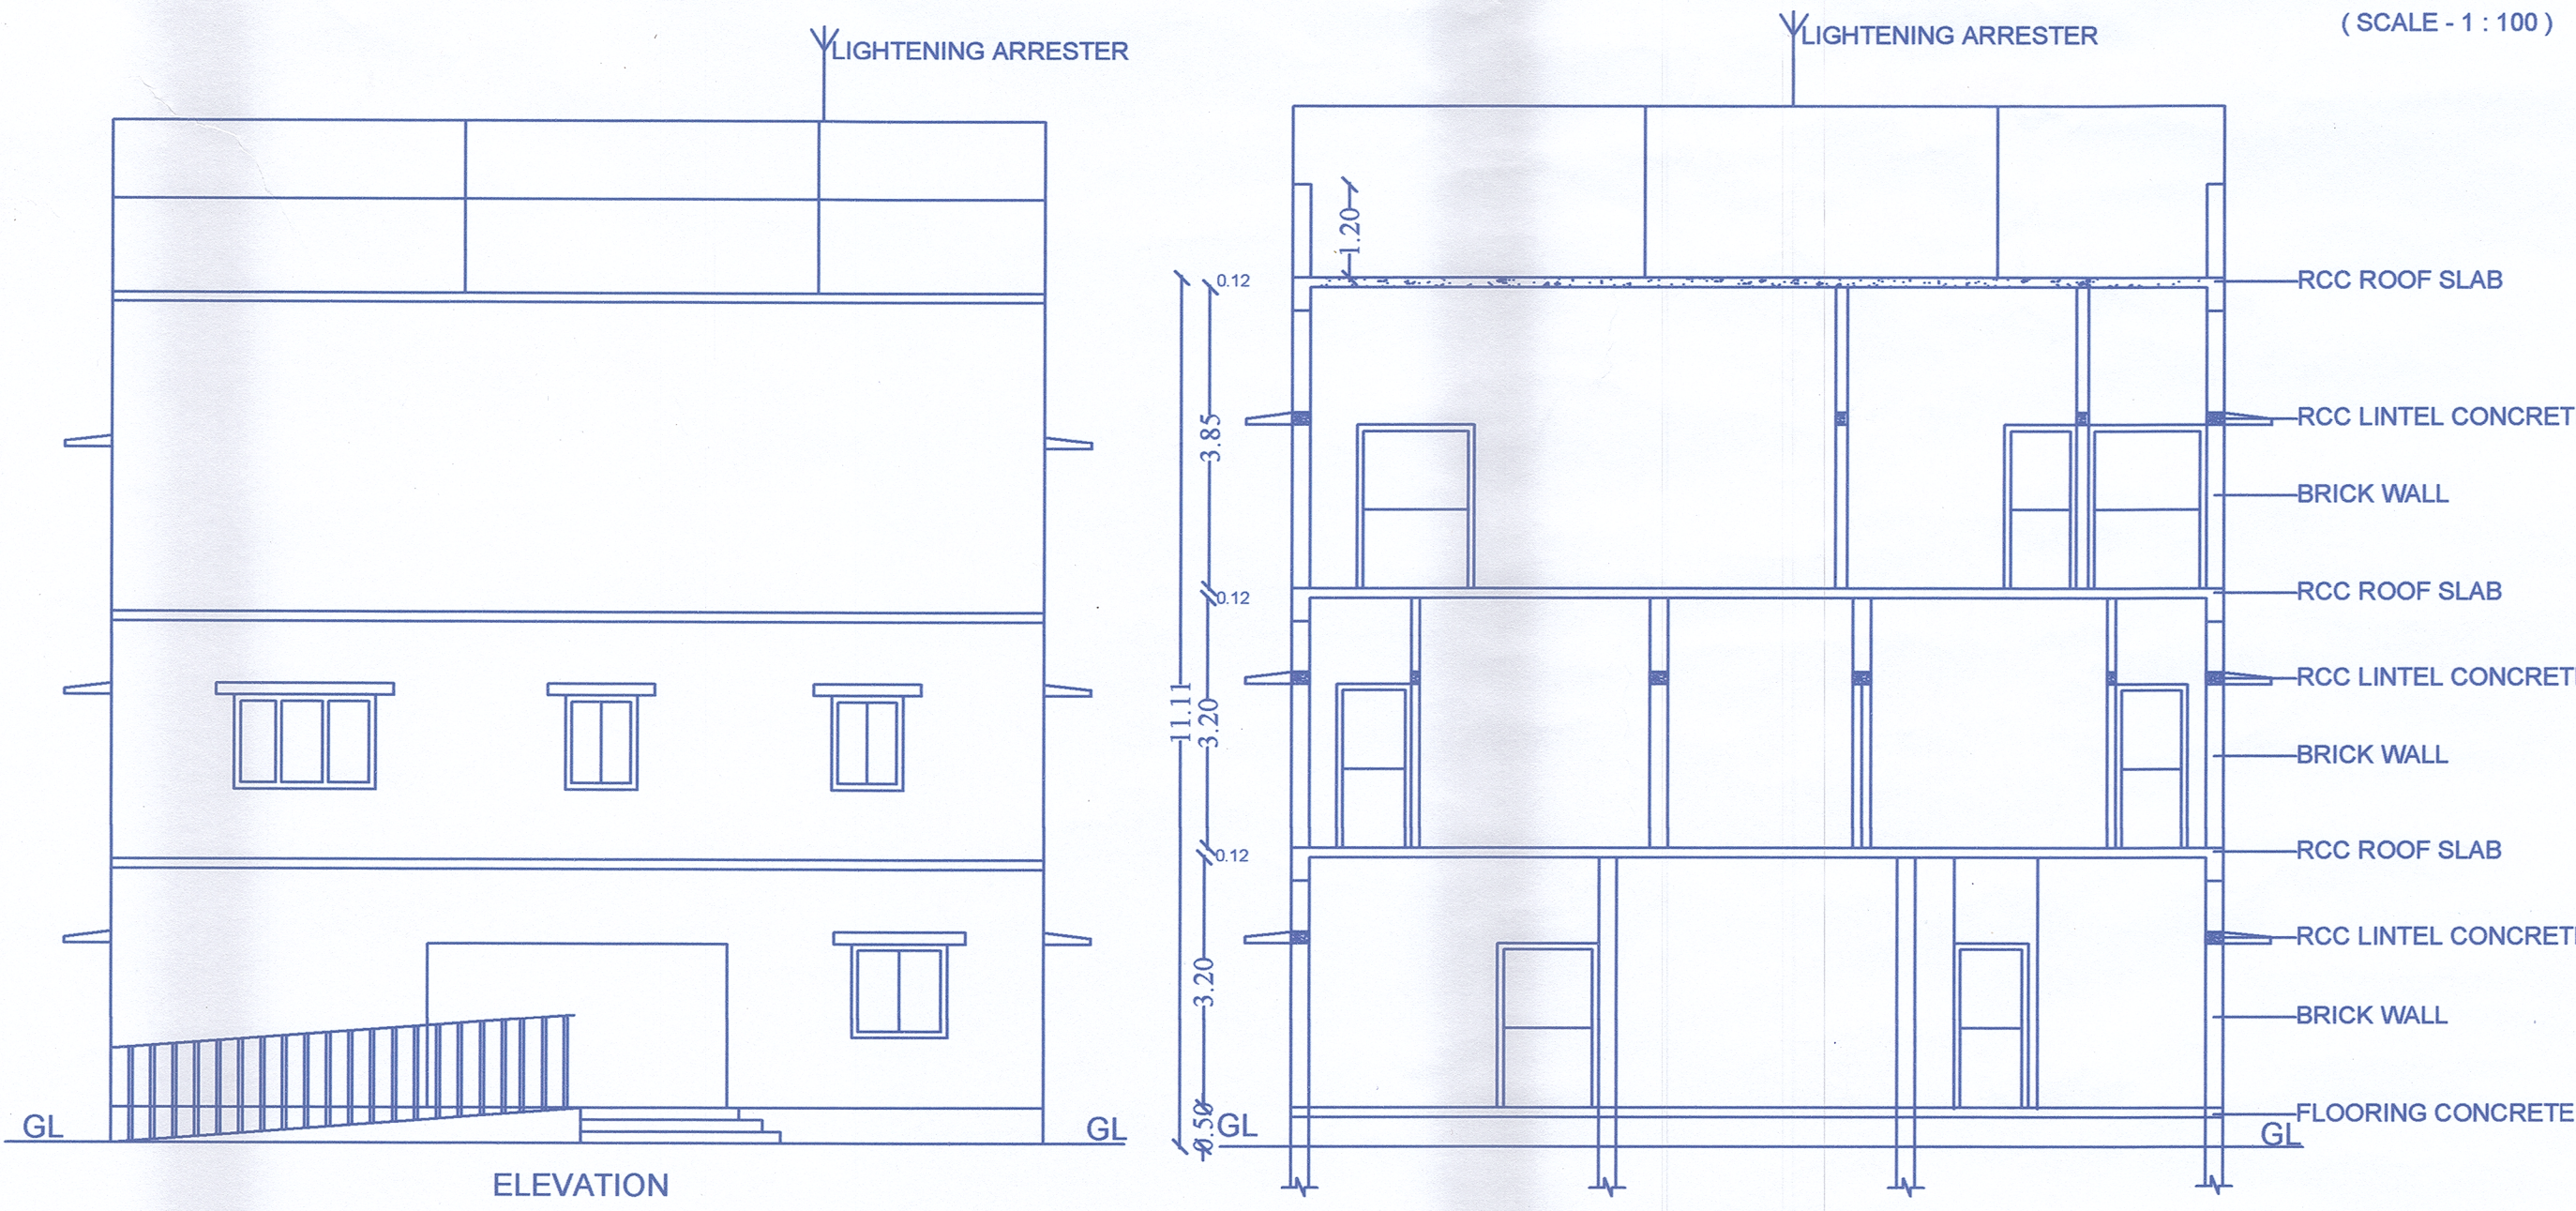

REFERENCE :

- SITE BOUNDARY - ☐
EXISTING ROAD - ☐
PROPOSED BUILDING - ☐
DRIVE WAY - ☐

JOINERY DETAILS :

- MD MAIN DOOR 1.83 x 2.10
MD1 MAIN DOOR 1.52 x 2.10
D DOOR 1.20 x 2.10
D1 DOOR 0.91 x 2.10
D2 DOOR 0.76 x 2.10
W WINDOW 1.83 x 1.52
W1 WINDOW 1.52 x 1.52
W2 WINDOW 1.20 x 1.52
V VENTILATOR 0.76 x 0.76
LD LIFT DOOR 1.22 x 2.10
SD SLIDING DOOR 1.22 x 2.10
RD DOOR IN RAMP 2.40 x 2.10

SITE EXTENT - 2409.00Sq.m


Descriptions	Non FSI SQ.M	FSI SQ.M	Total Area SQ.M
Area of the Ground Floor		725.90	725.90
Area of the First Floor		725.90	725.90
Area of the Second Floor		725.90	725.90
Area of the Terrace Floor	201.76		201.76
Total Floor Area	201.76	2177.70	2379.46

FLOOR SPACE INDEX = $\frac{2177.70}{2409.00} = 0.904$

No. of Car Parking Required - 17Nos
No. of Car Parking Provided - 19Nos
(Including 2 No's PH Parking)
No. of Two Wheeler Parking Required - 17Nos
No. of Two Wheeler Parking Provided - 26 Nos

Note :






All Rooms Mechanical Ventilation to be Provided

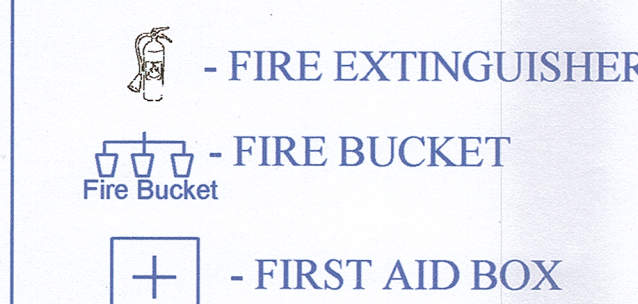

ONLINE APPLICATION NUMBER -SWP/BPA/010268/2023

BP/DTCP (SIVAGANGAI DISTRICT) NO:19/2023

(ஏற்கனவே ஒப்புதல் அளிக்கப்பட்ட கட்டிடம் அனுமதி எண்: 08/2023-ஆம் திருத்தி அமைக்கிறது.)

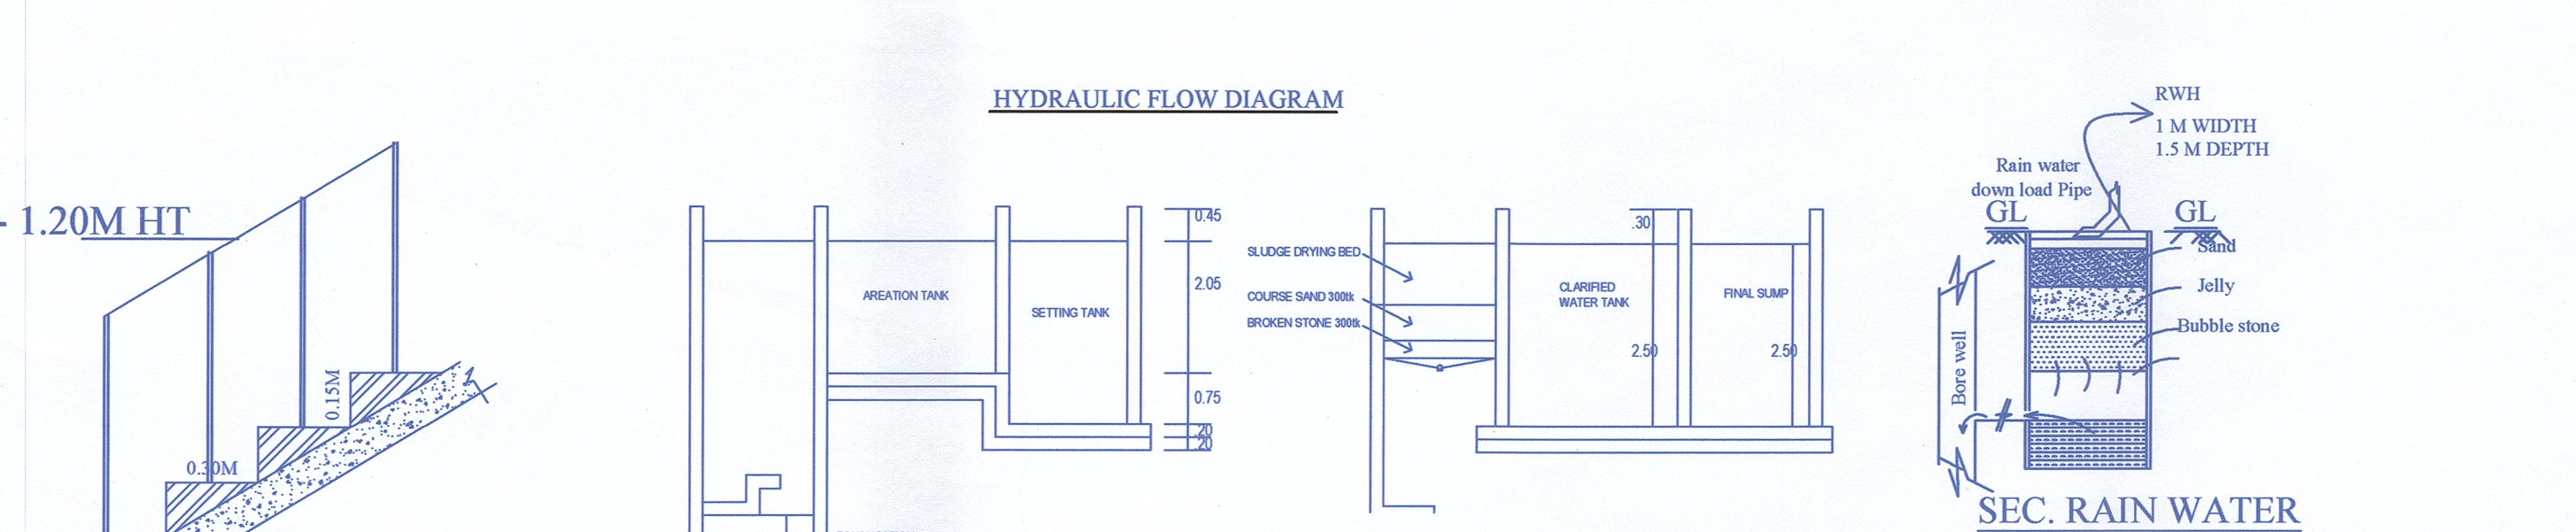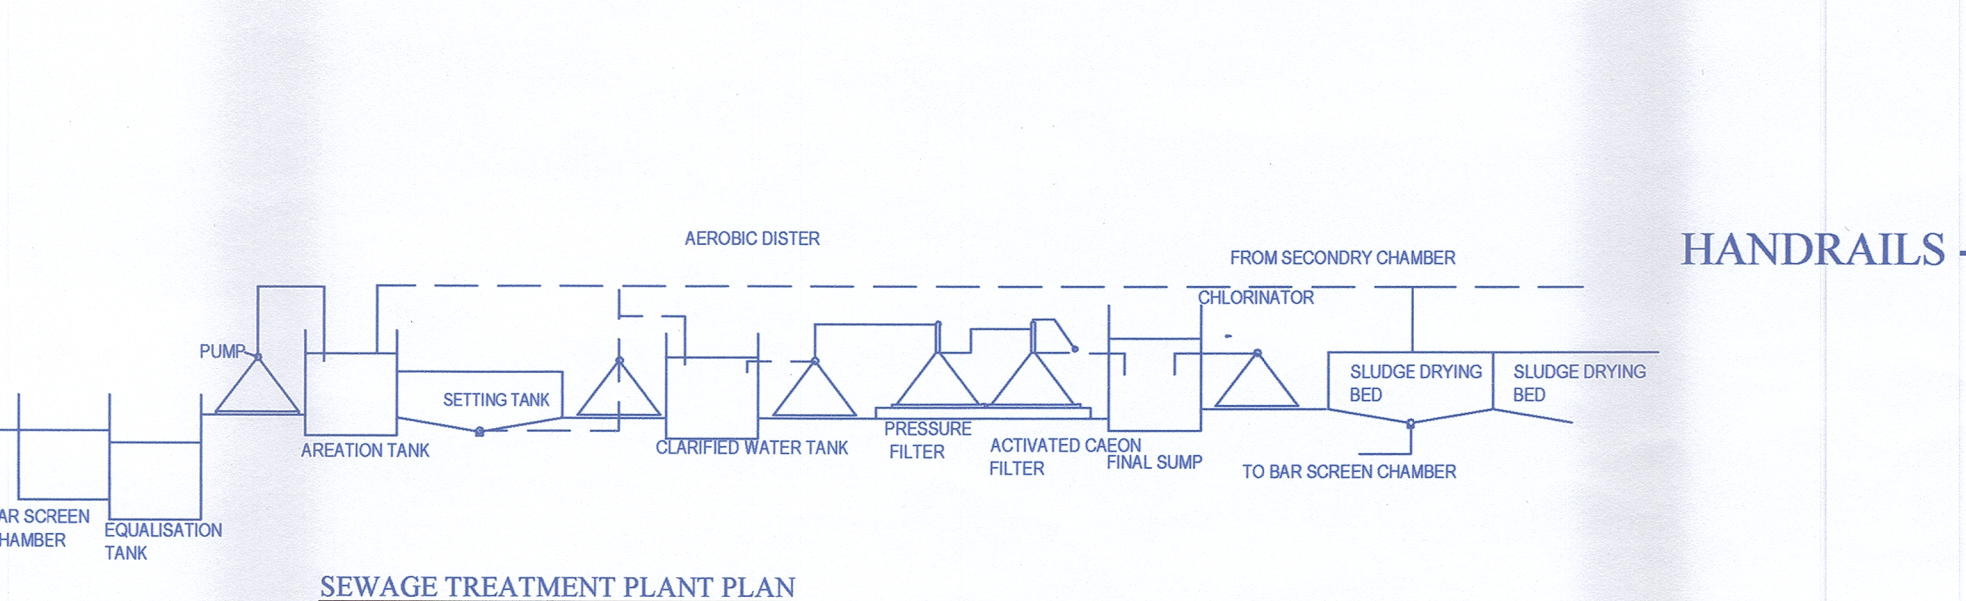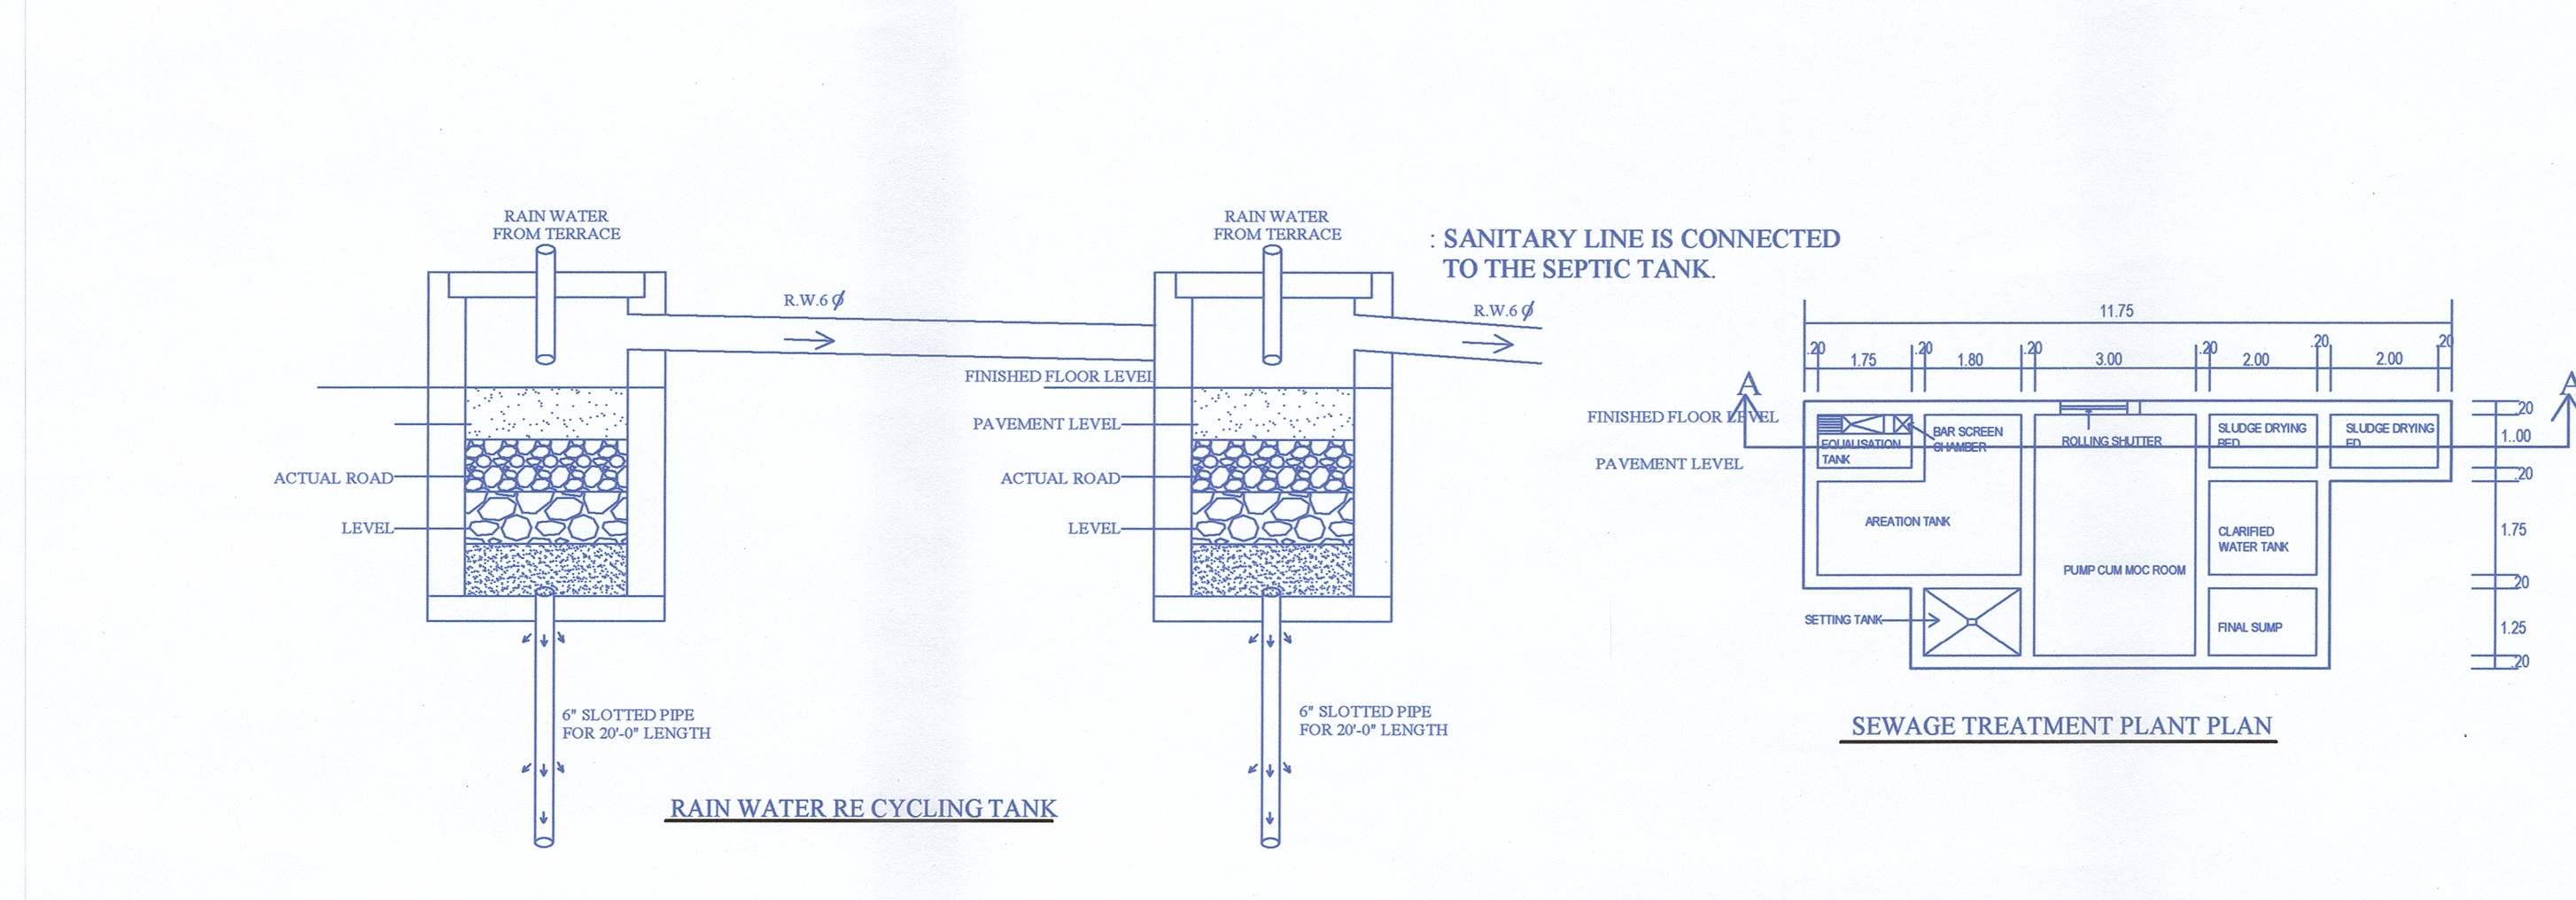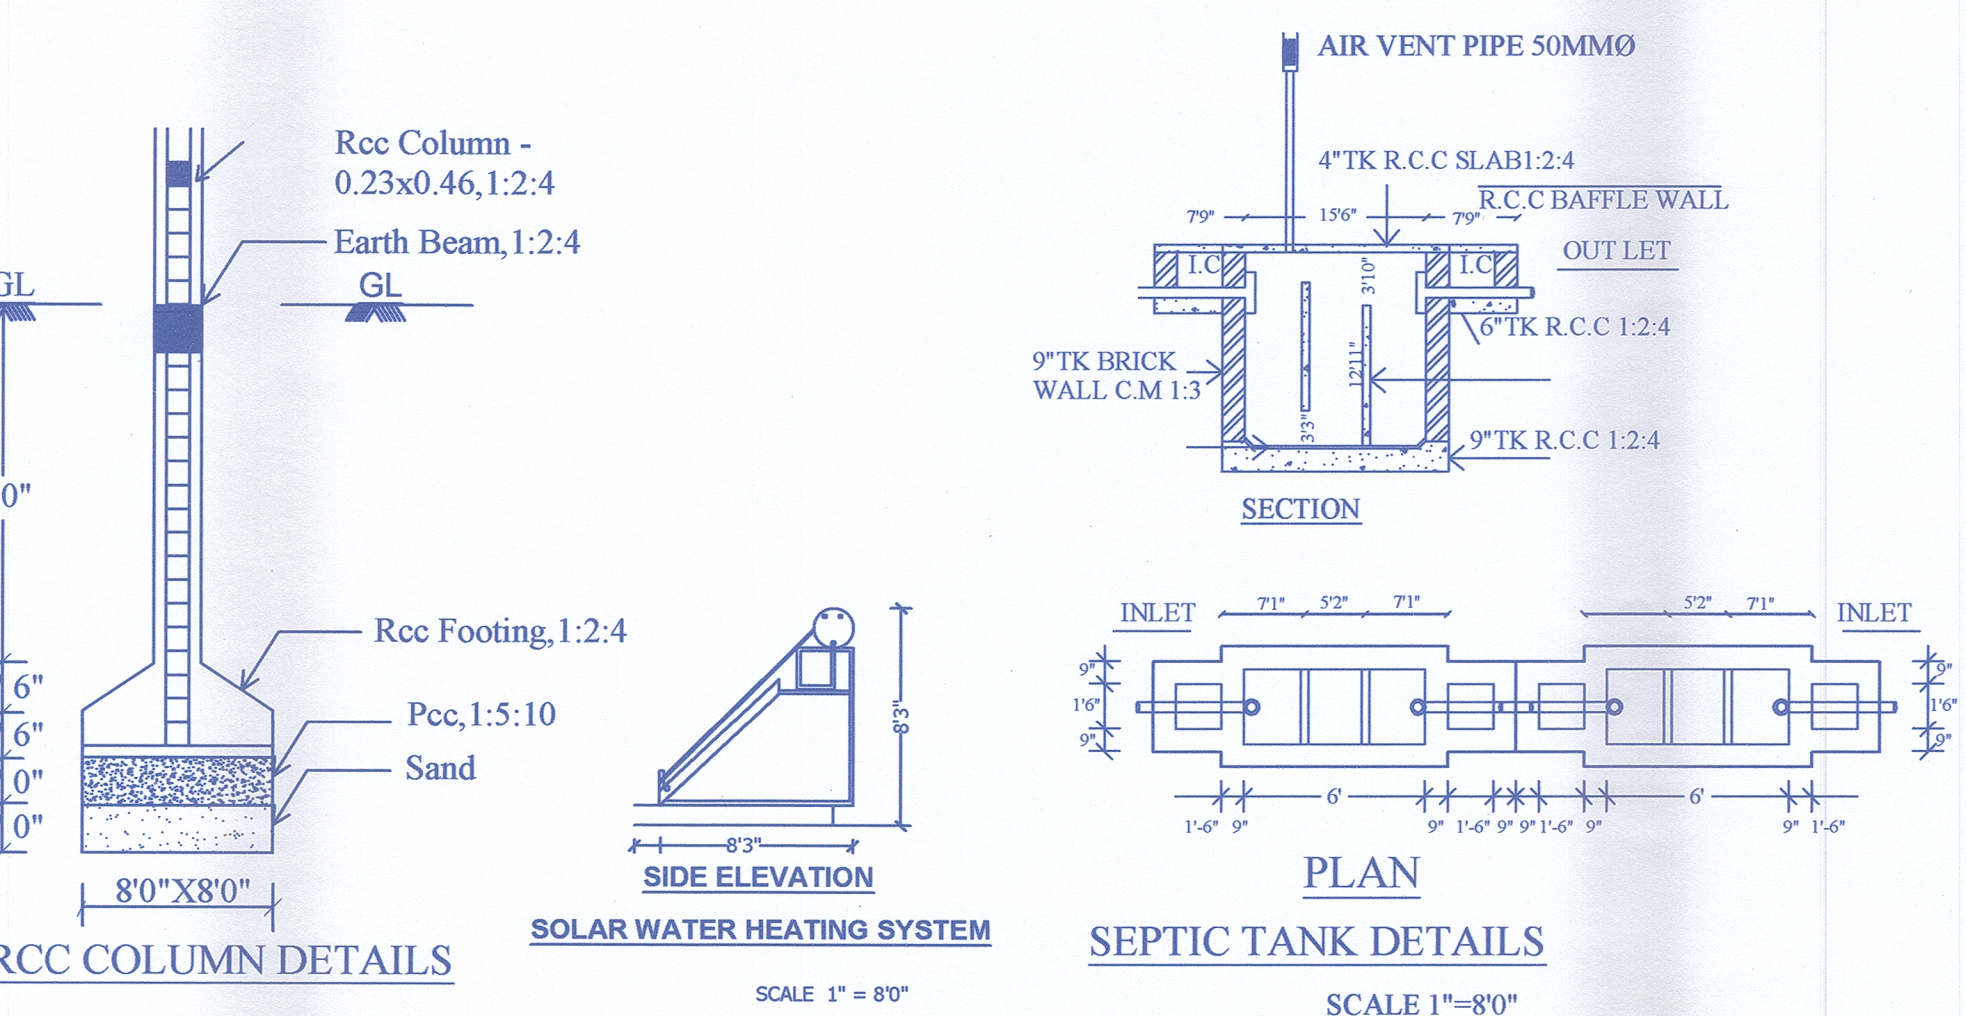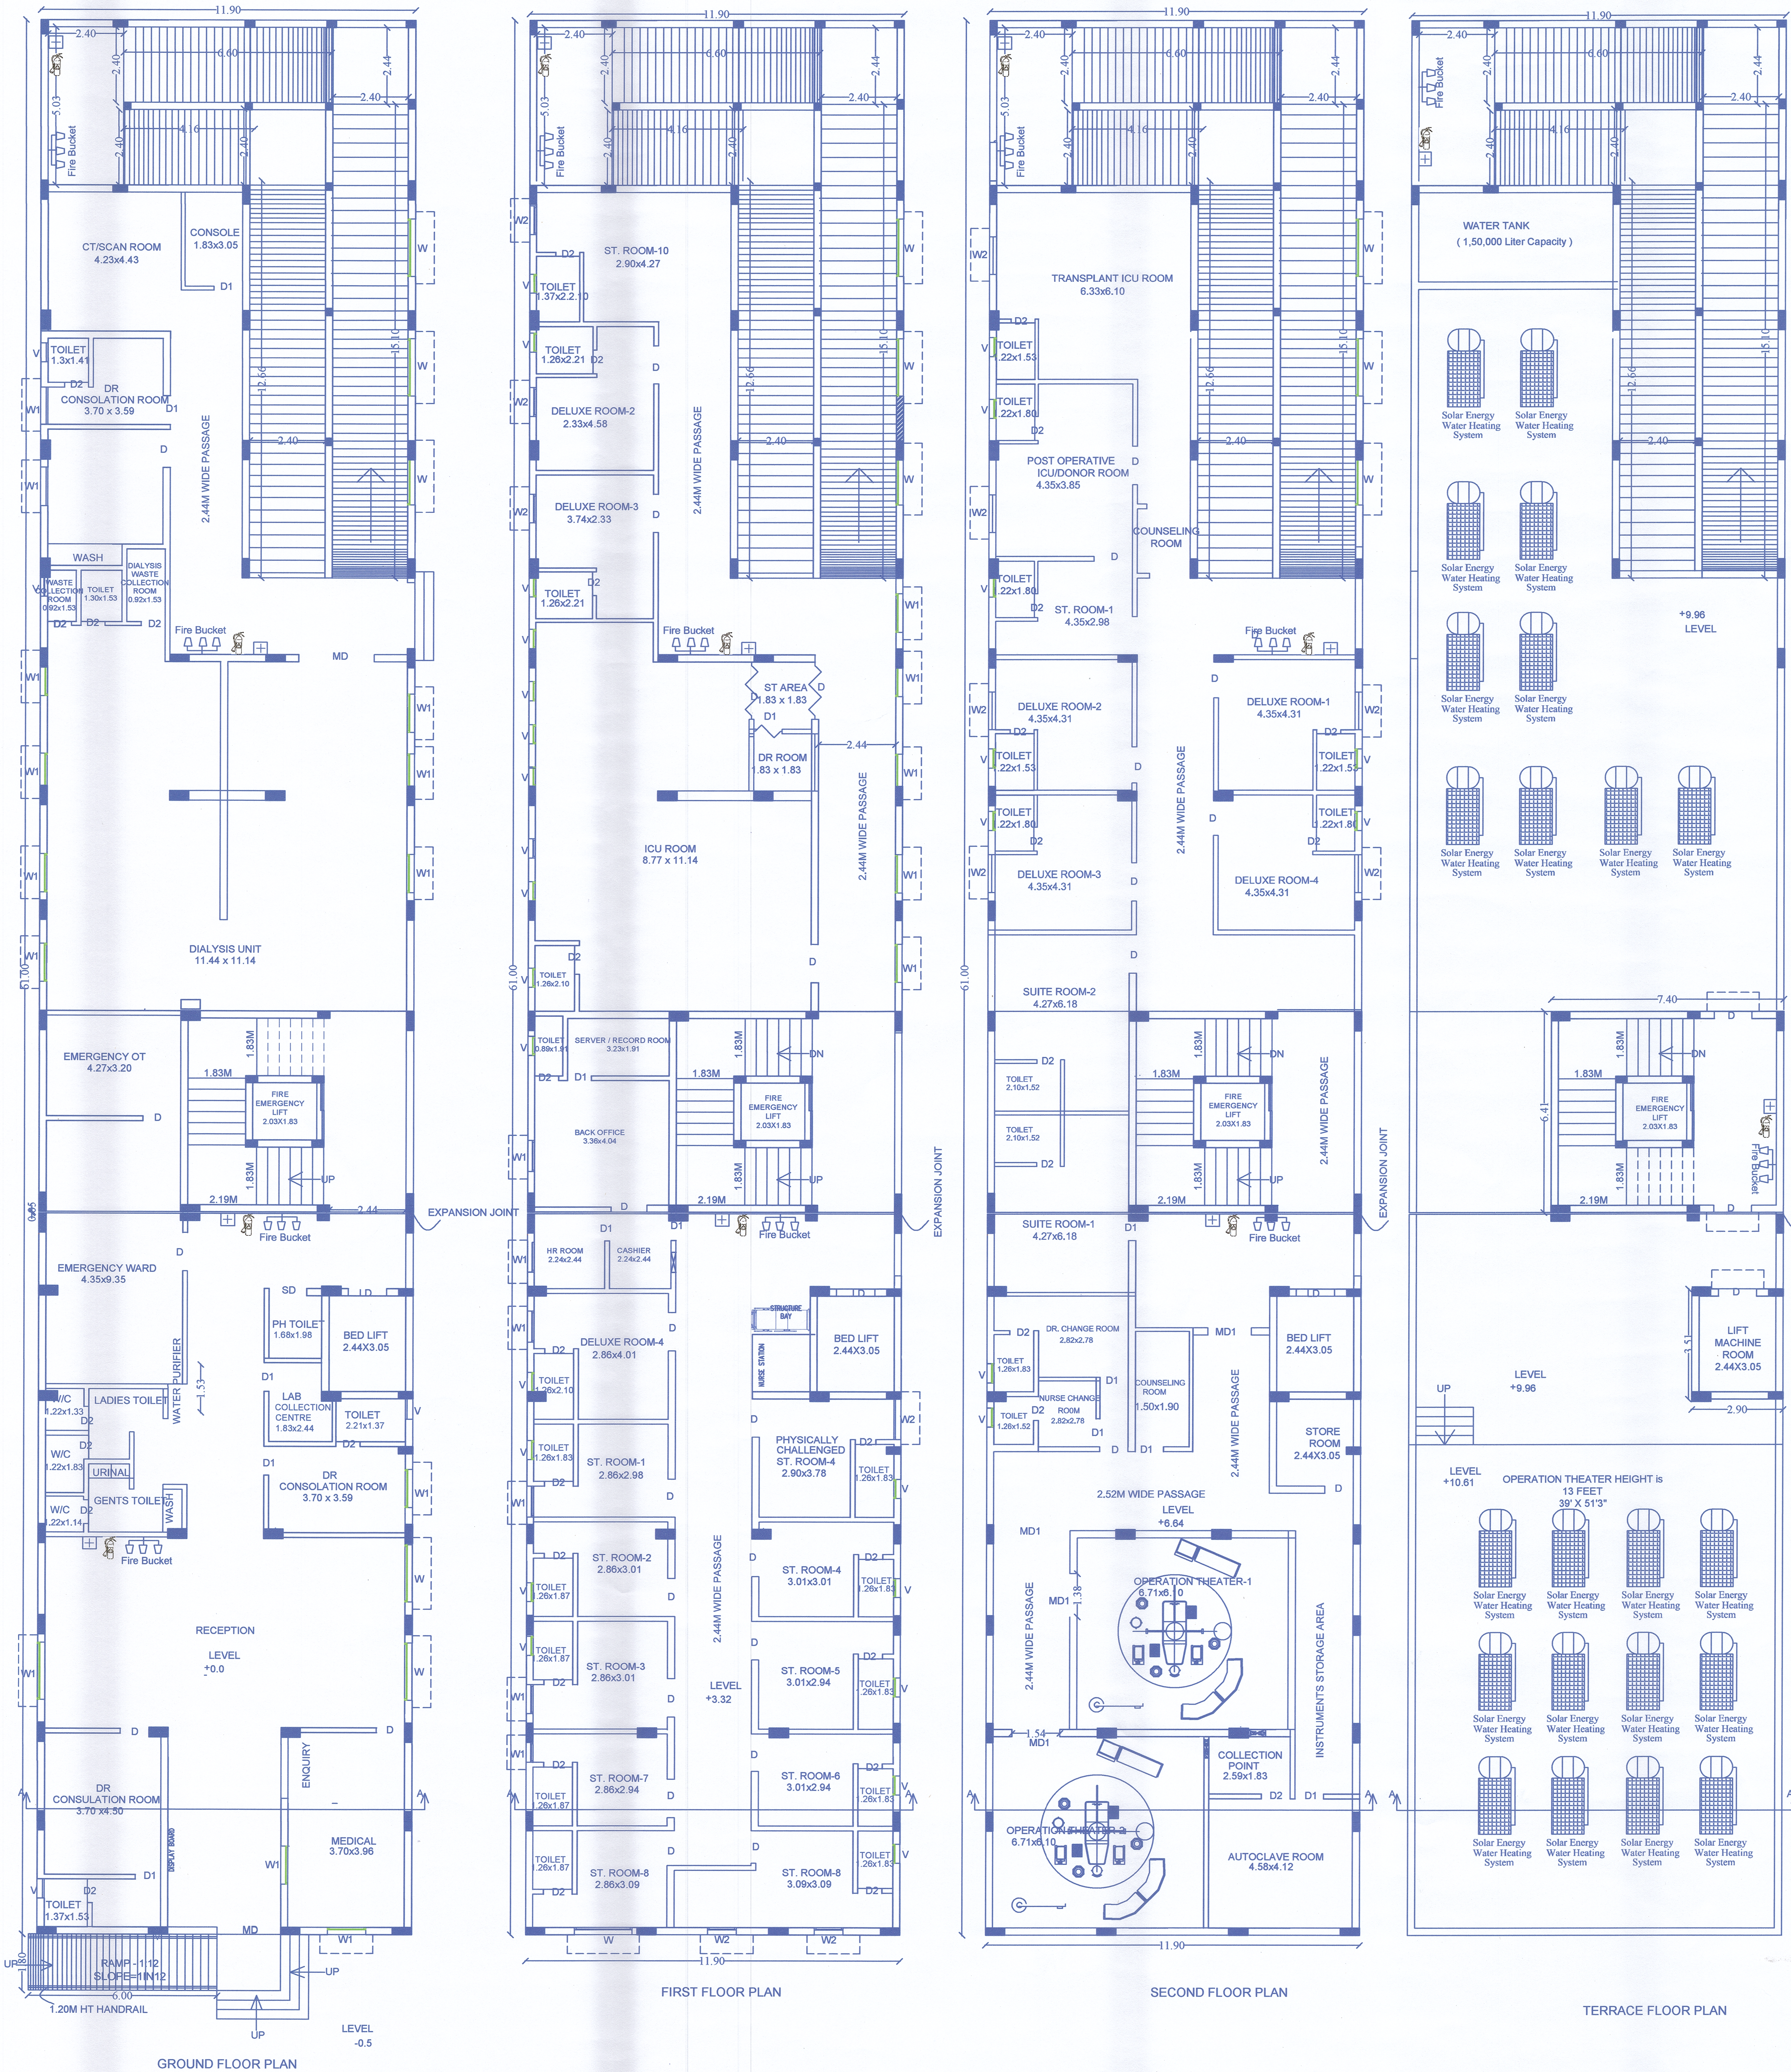

APPLICANT

[Signature]

STRUCTURAL ENGINEER

K. KANAGARAJ PETER, M.E.(Struct),
STRUCTURAL ENGINEER GRADE-I
Reg No.: SE/Gr-A/TPA/AUG2019/158
Valid From 25-06-2019 to 25-06-2024
A-31, ANNA NAGAR, THENNUR,
TIRUCHY-620017, Ph.No.: 9791208370

[Signature]
Ar. S. SURIYA PRABHA, B.Arch,
Regd. Architect / COA No. CA2016/79943
S. SHADAW ASSOCIATES
Opp. Samyath Thattam
College in Railway Road
Karaikudi - 630 003, Cell : 9500981681

REGISTERED ENGINEER/ARCHITECT