






ELEVATION

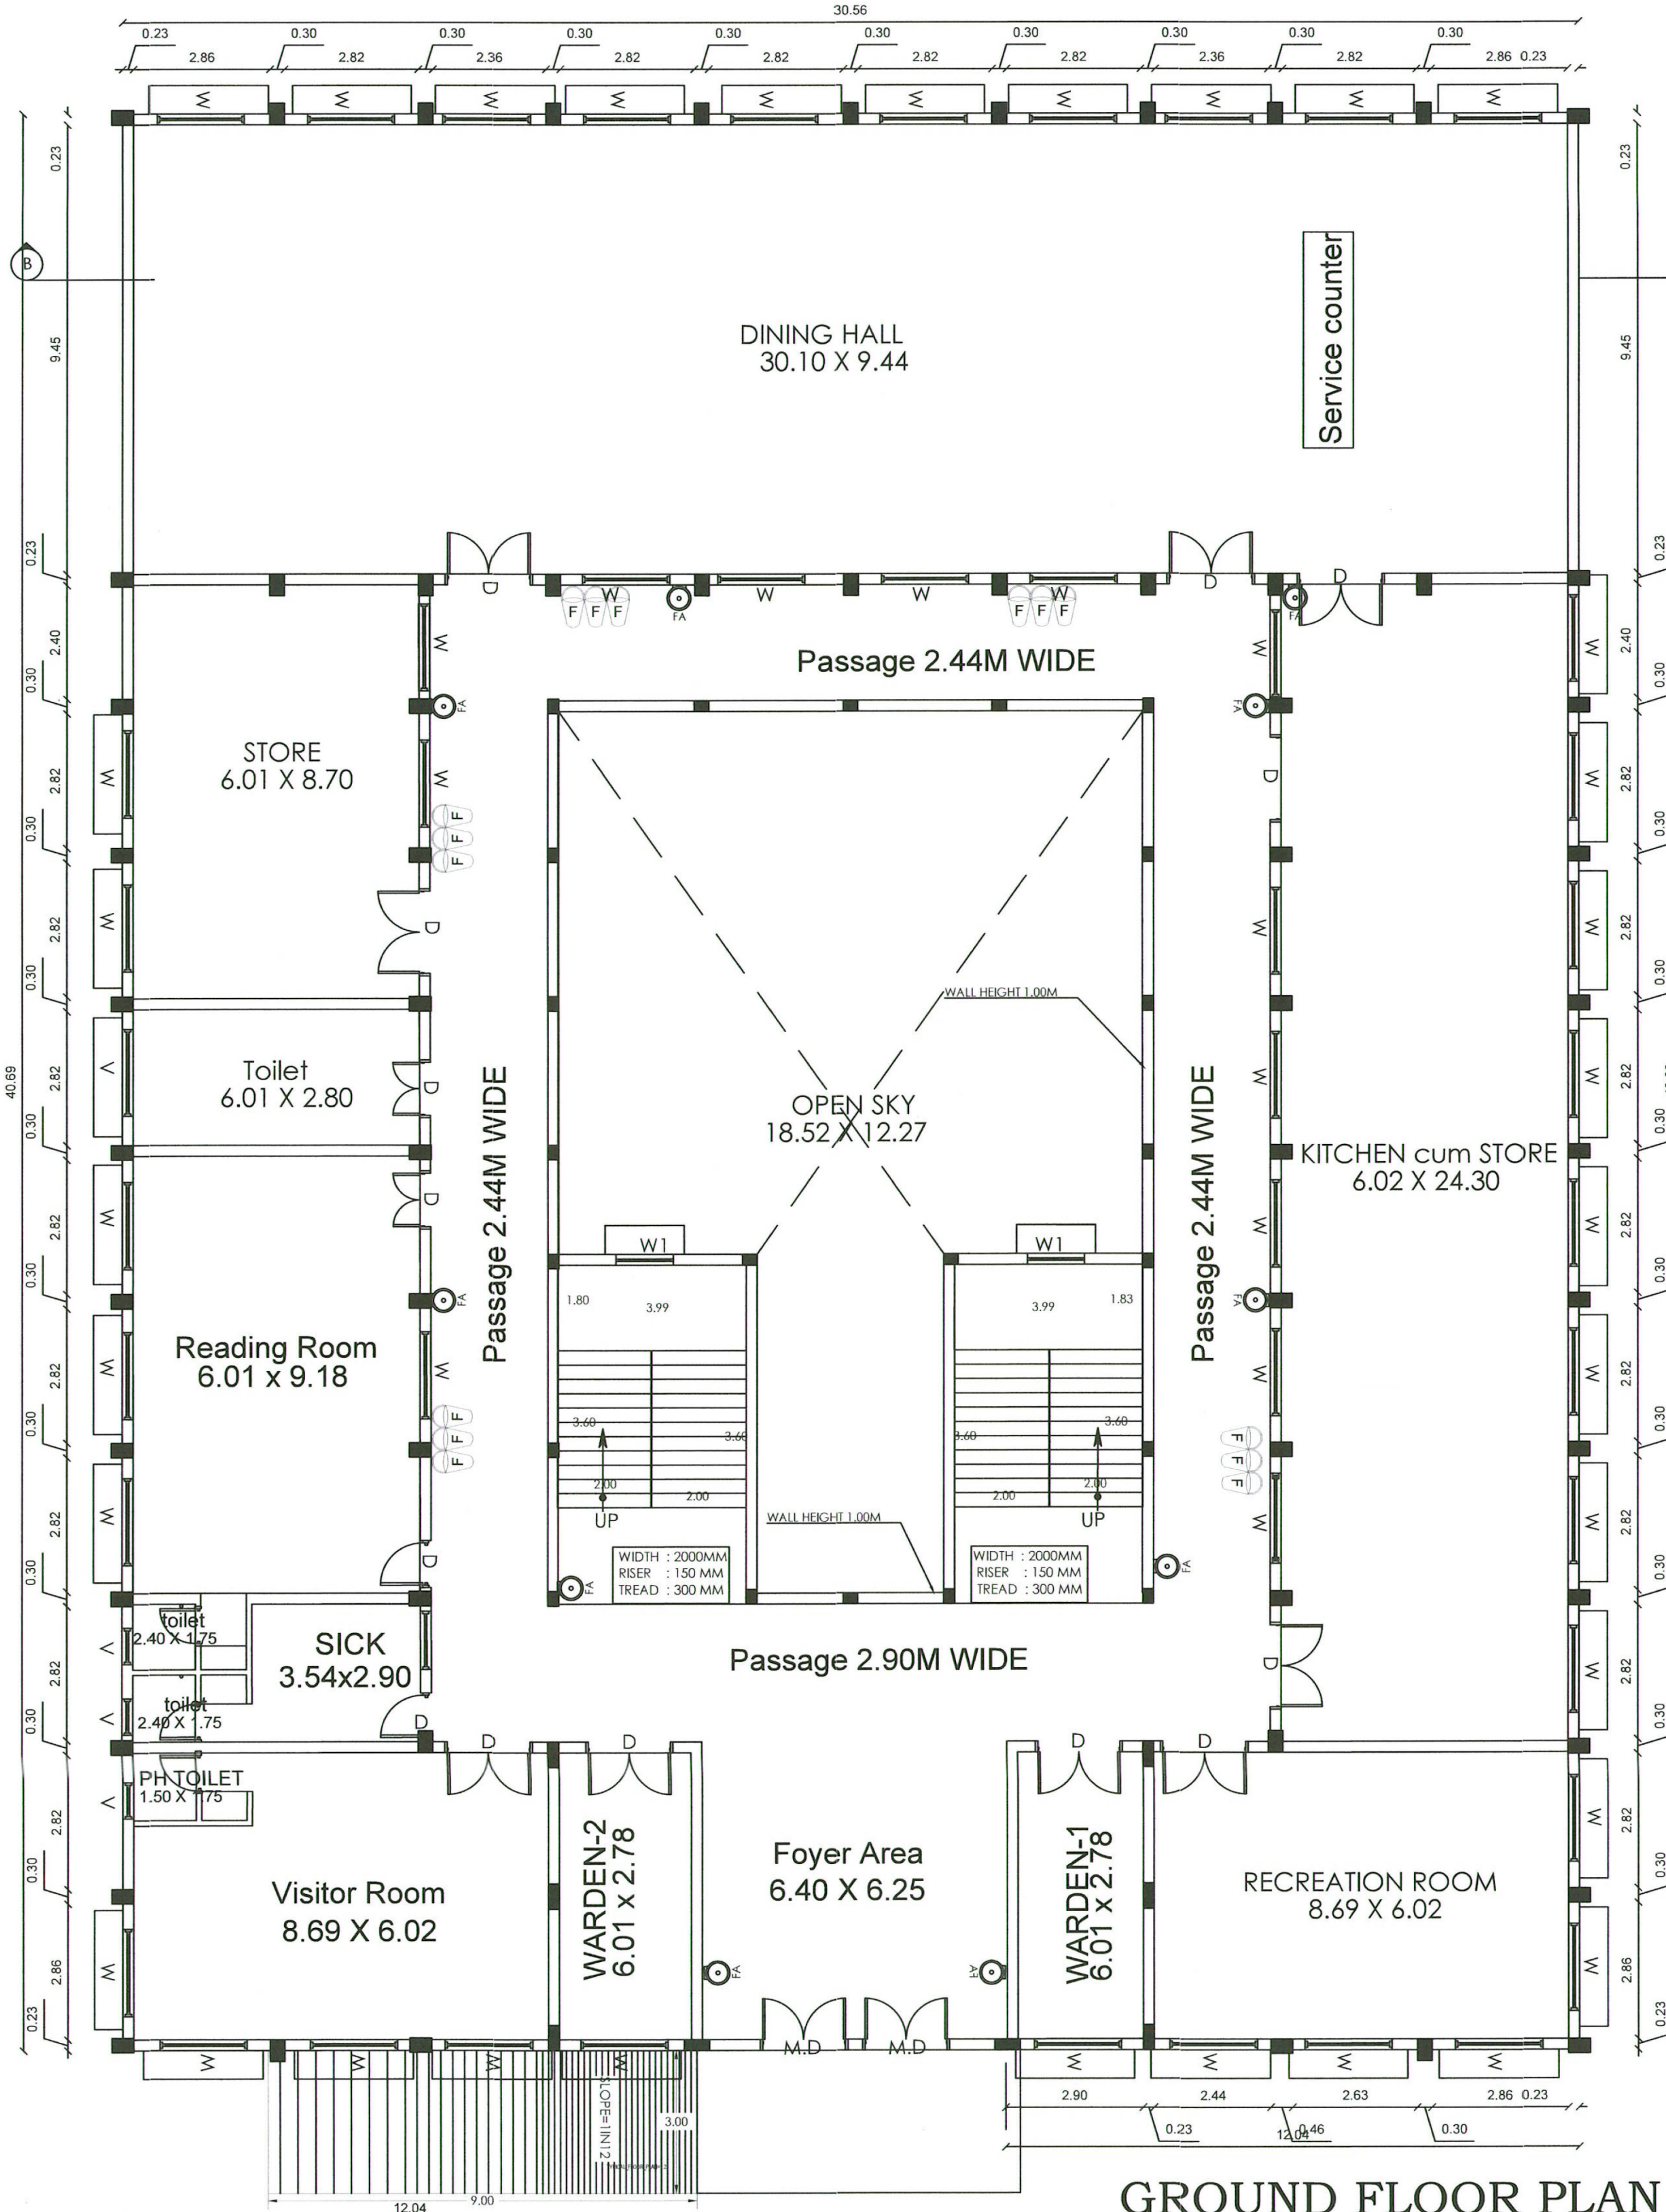


SECTION - BB

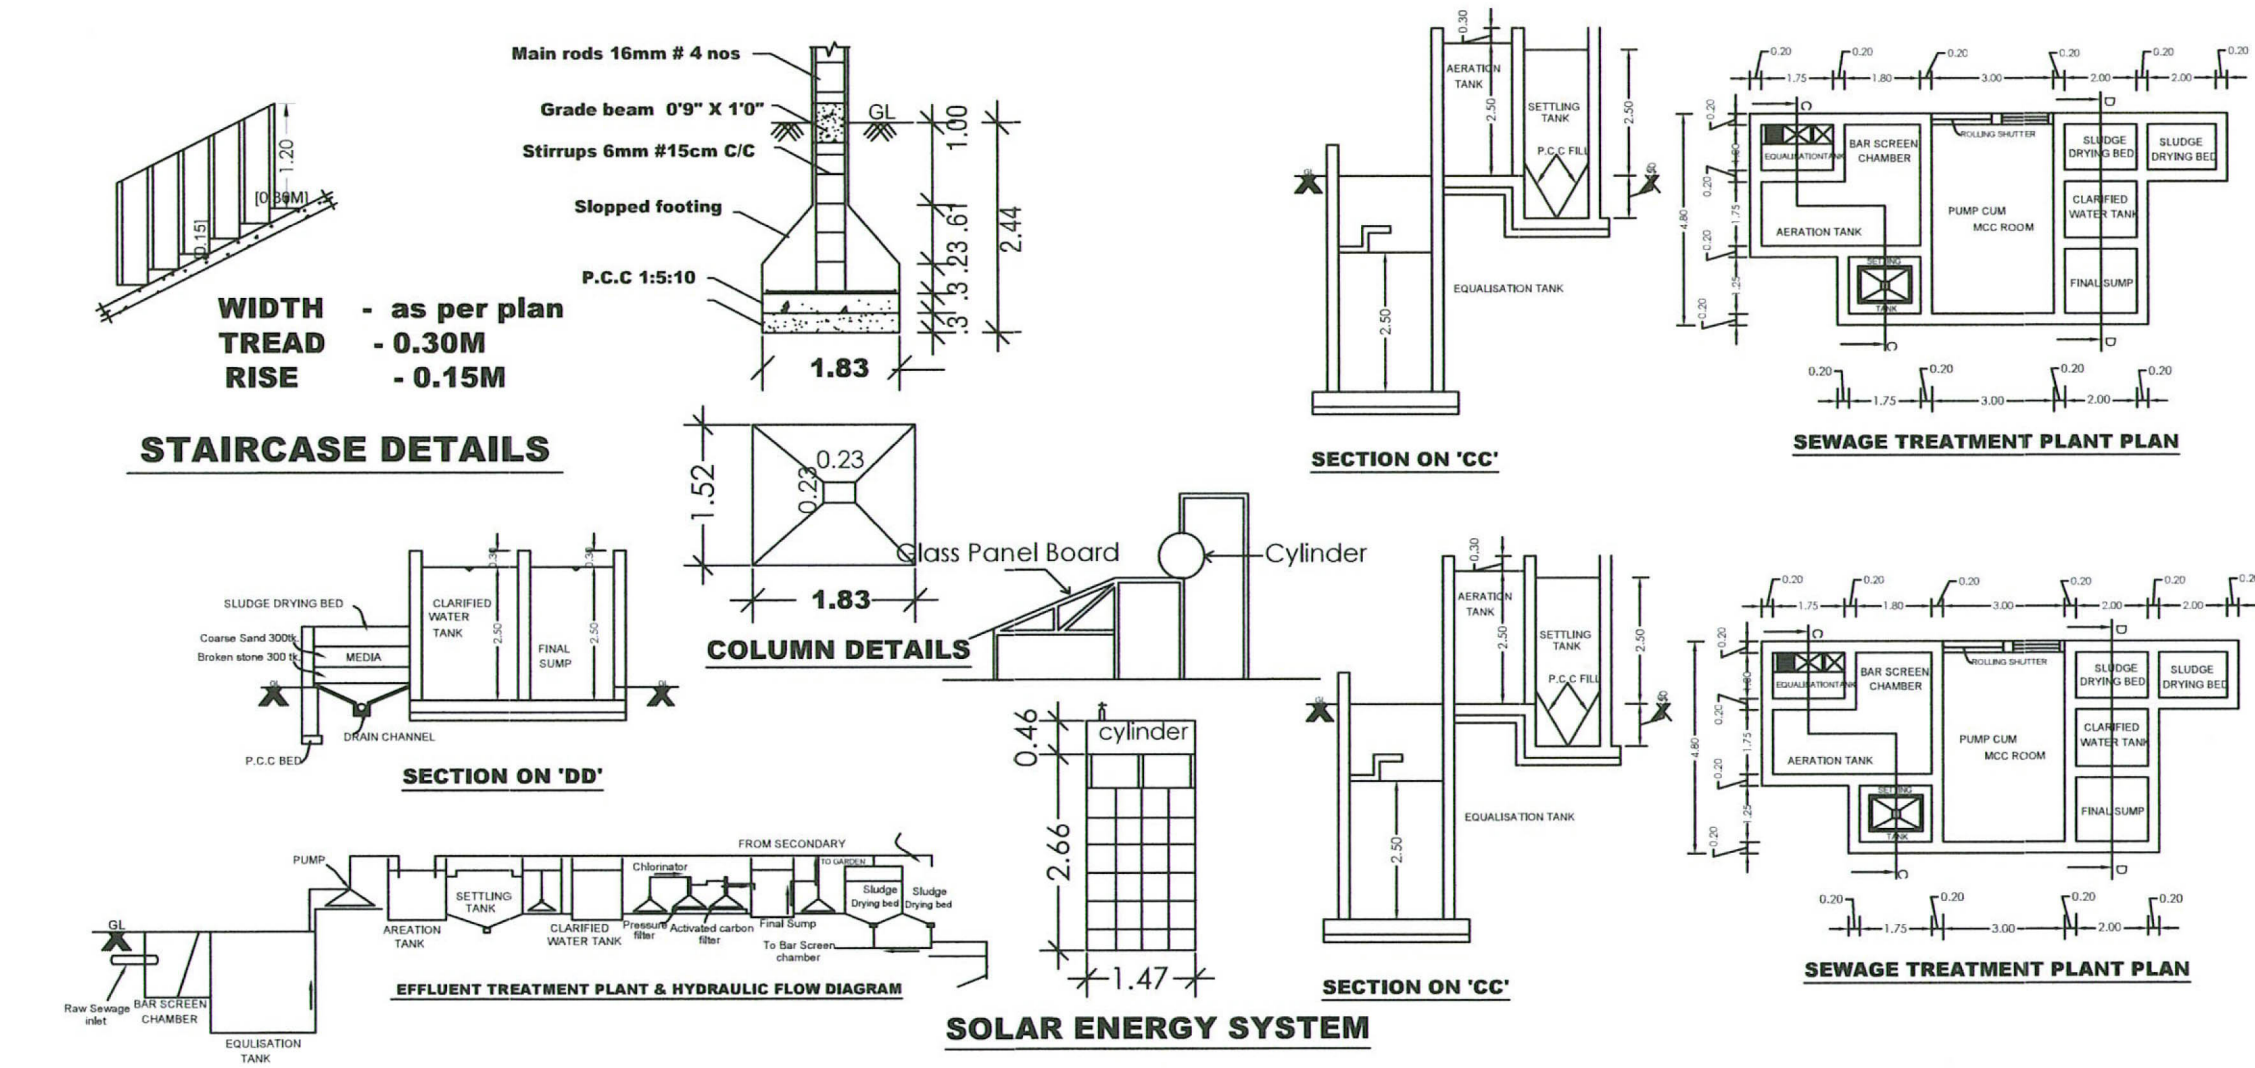

GROUND FLOOR PLAN

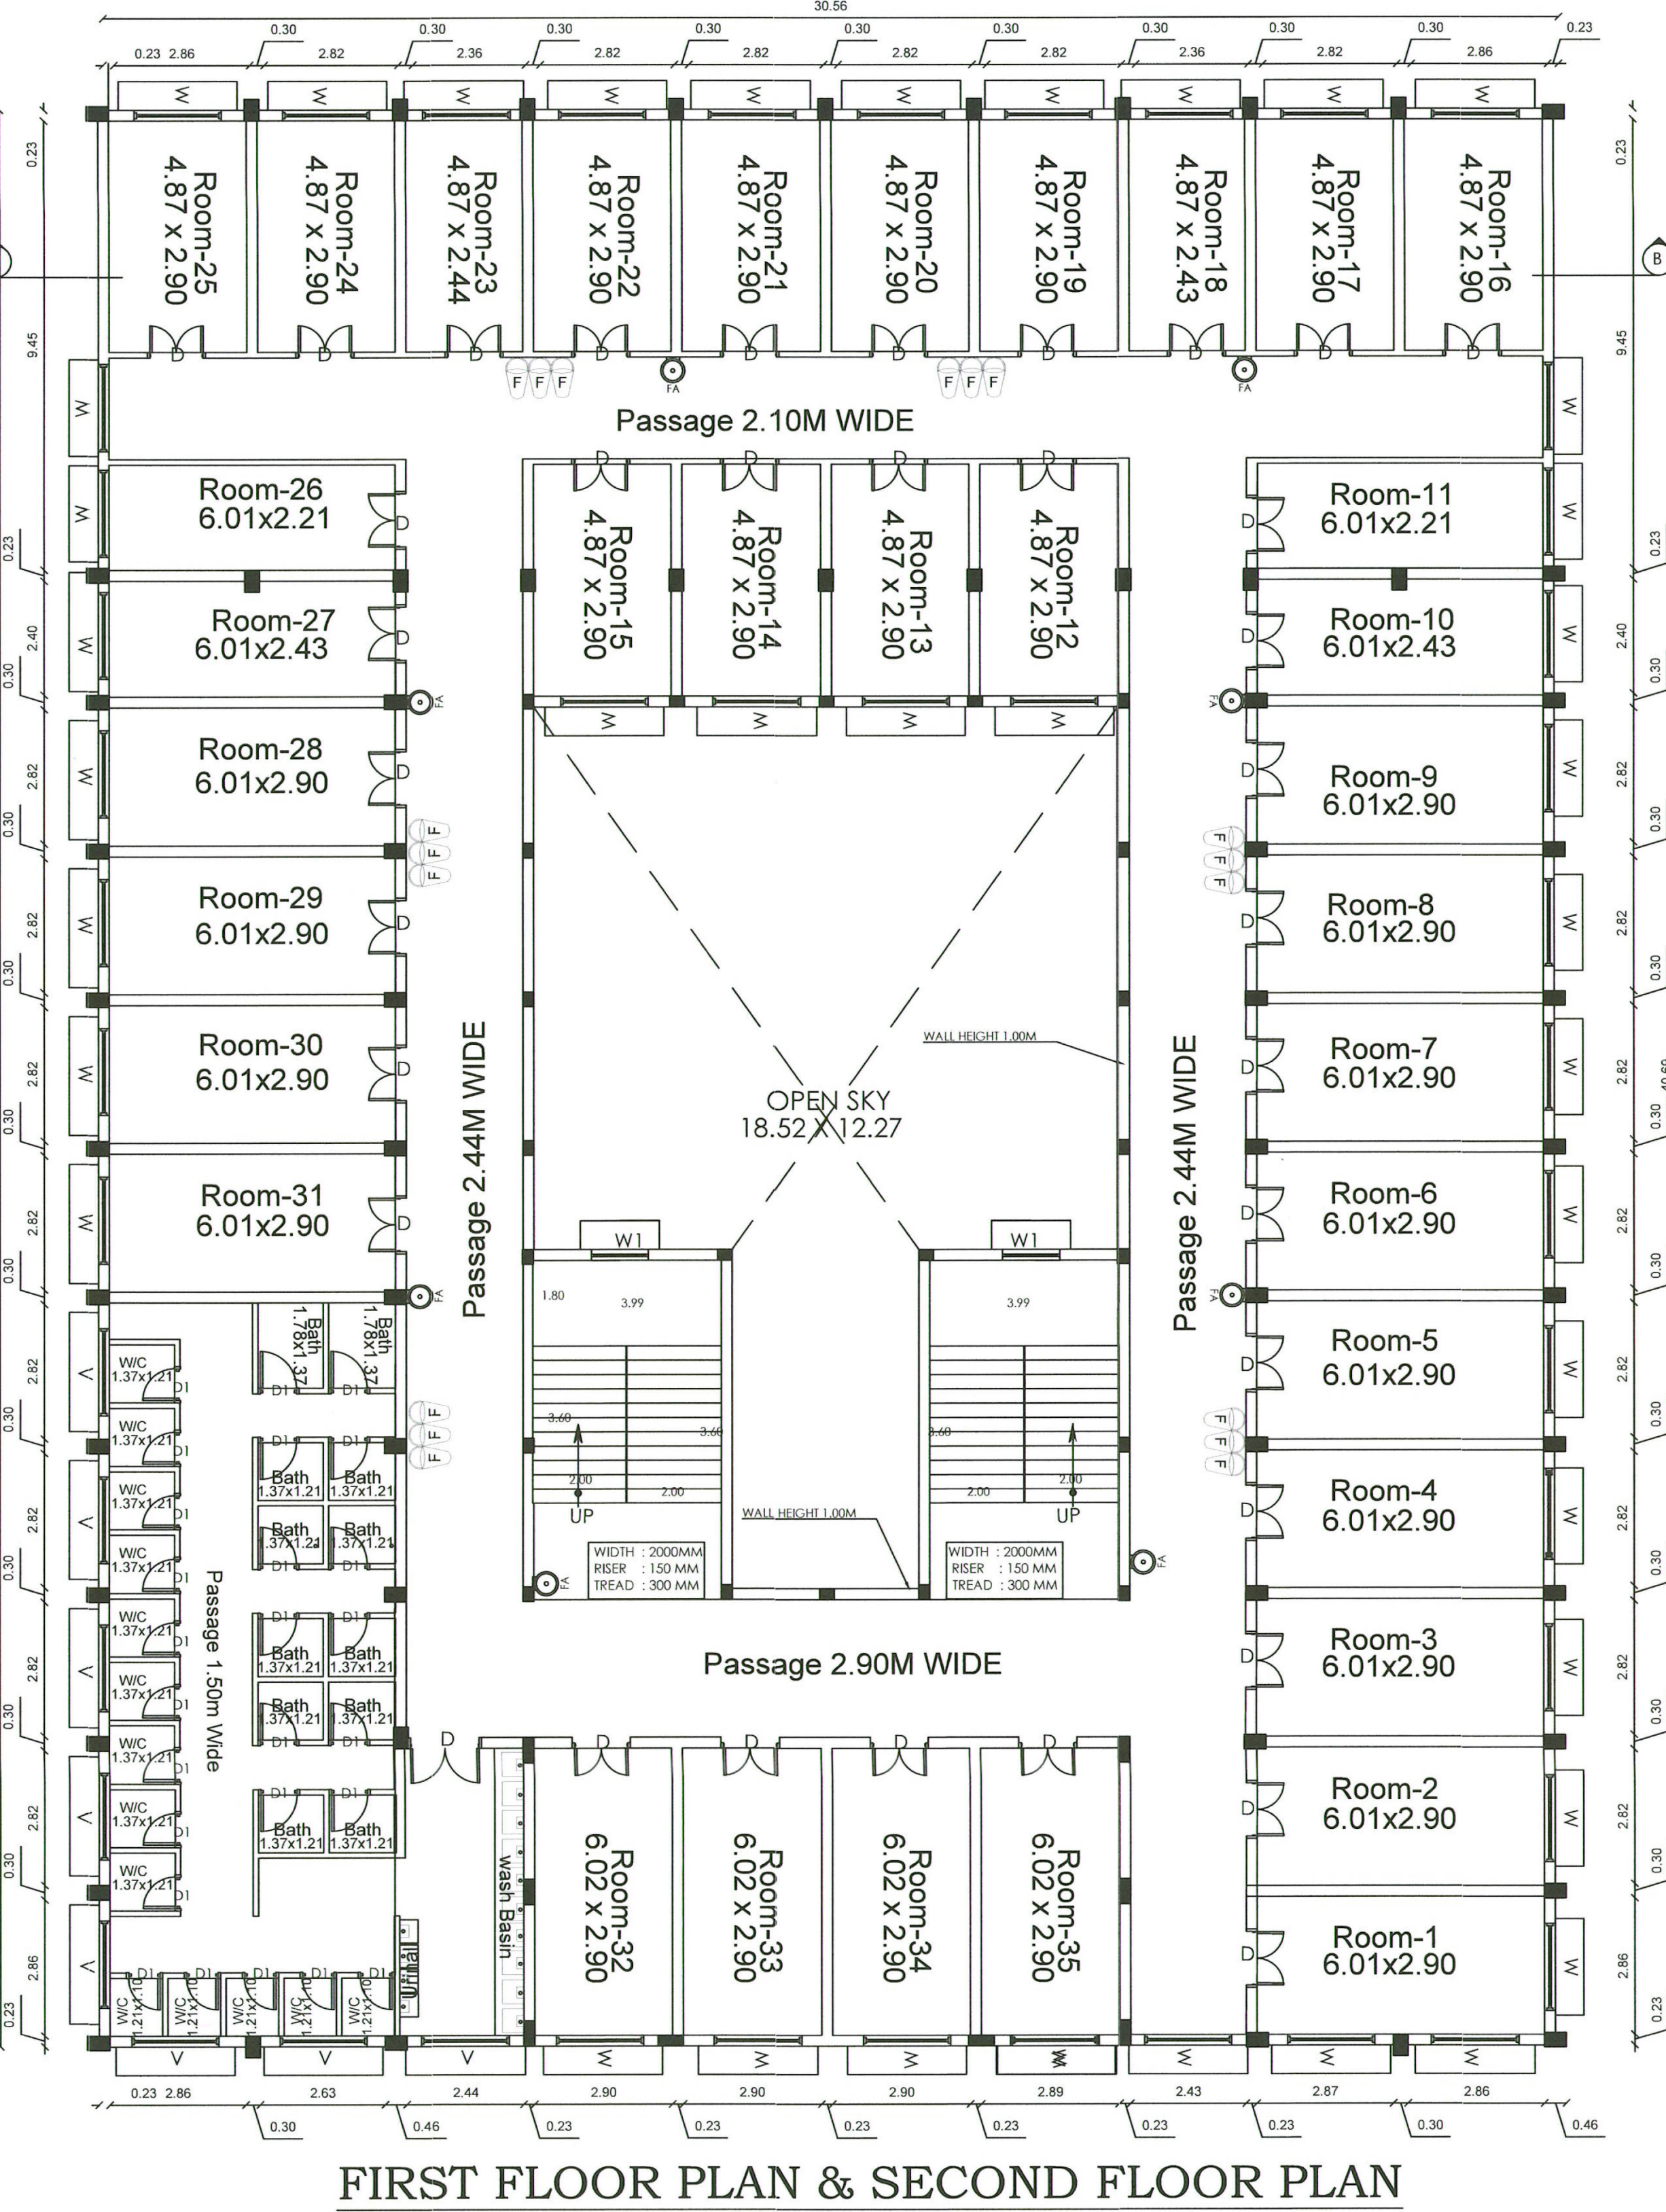

FIRST FLOOR PLAN & SECOND FLOOR PLAN

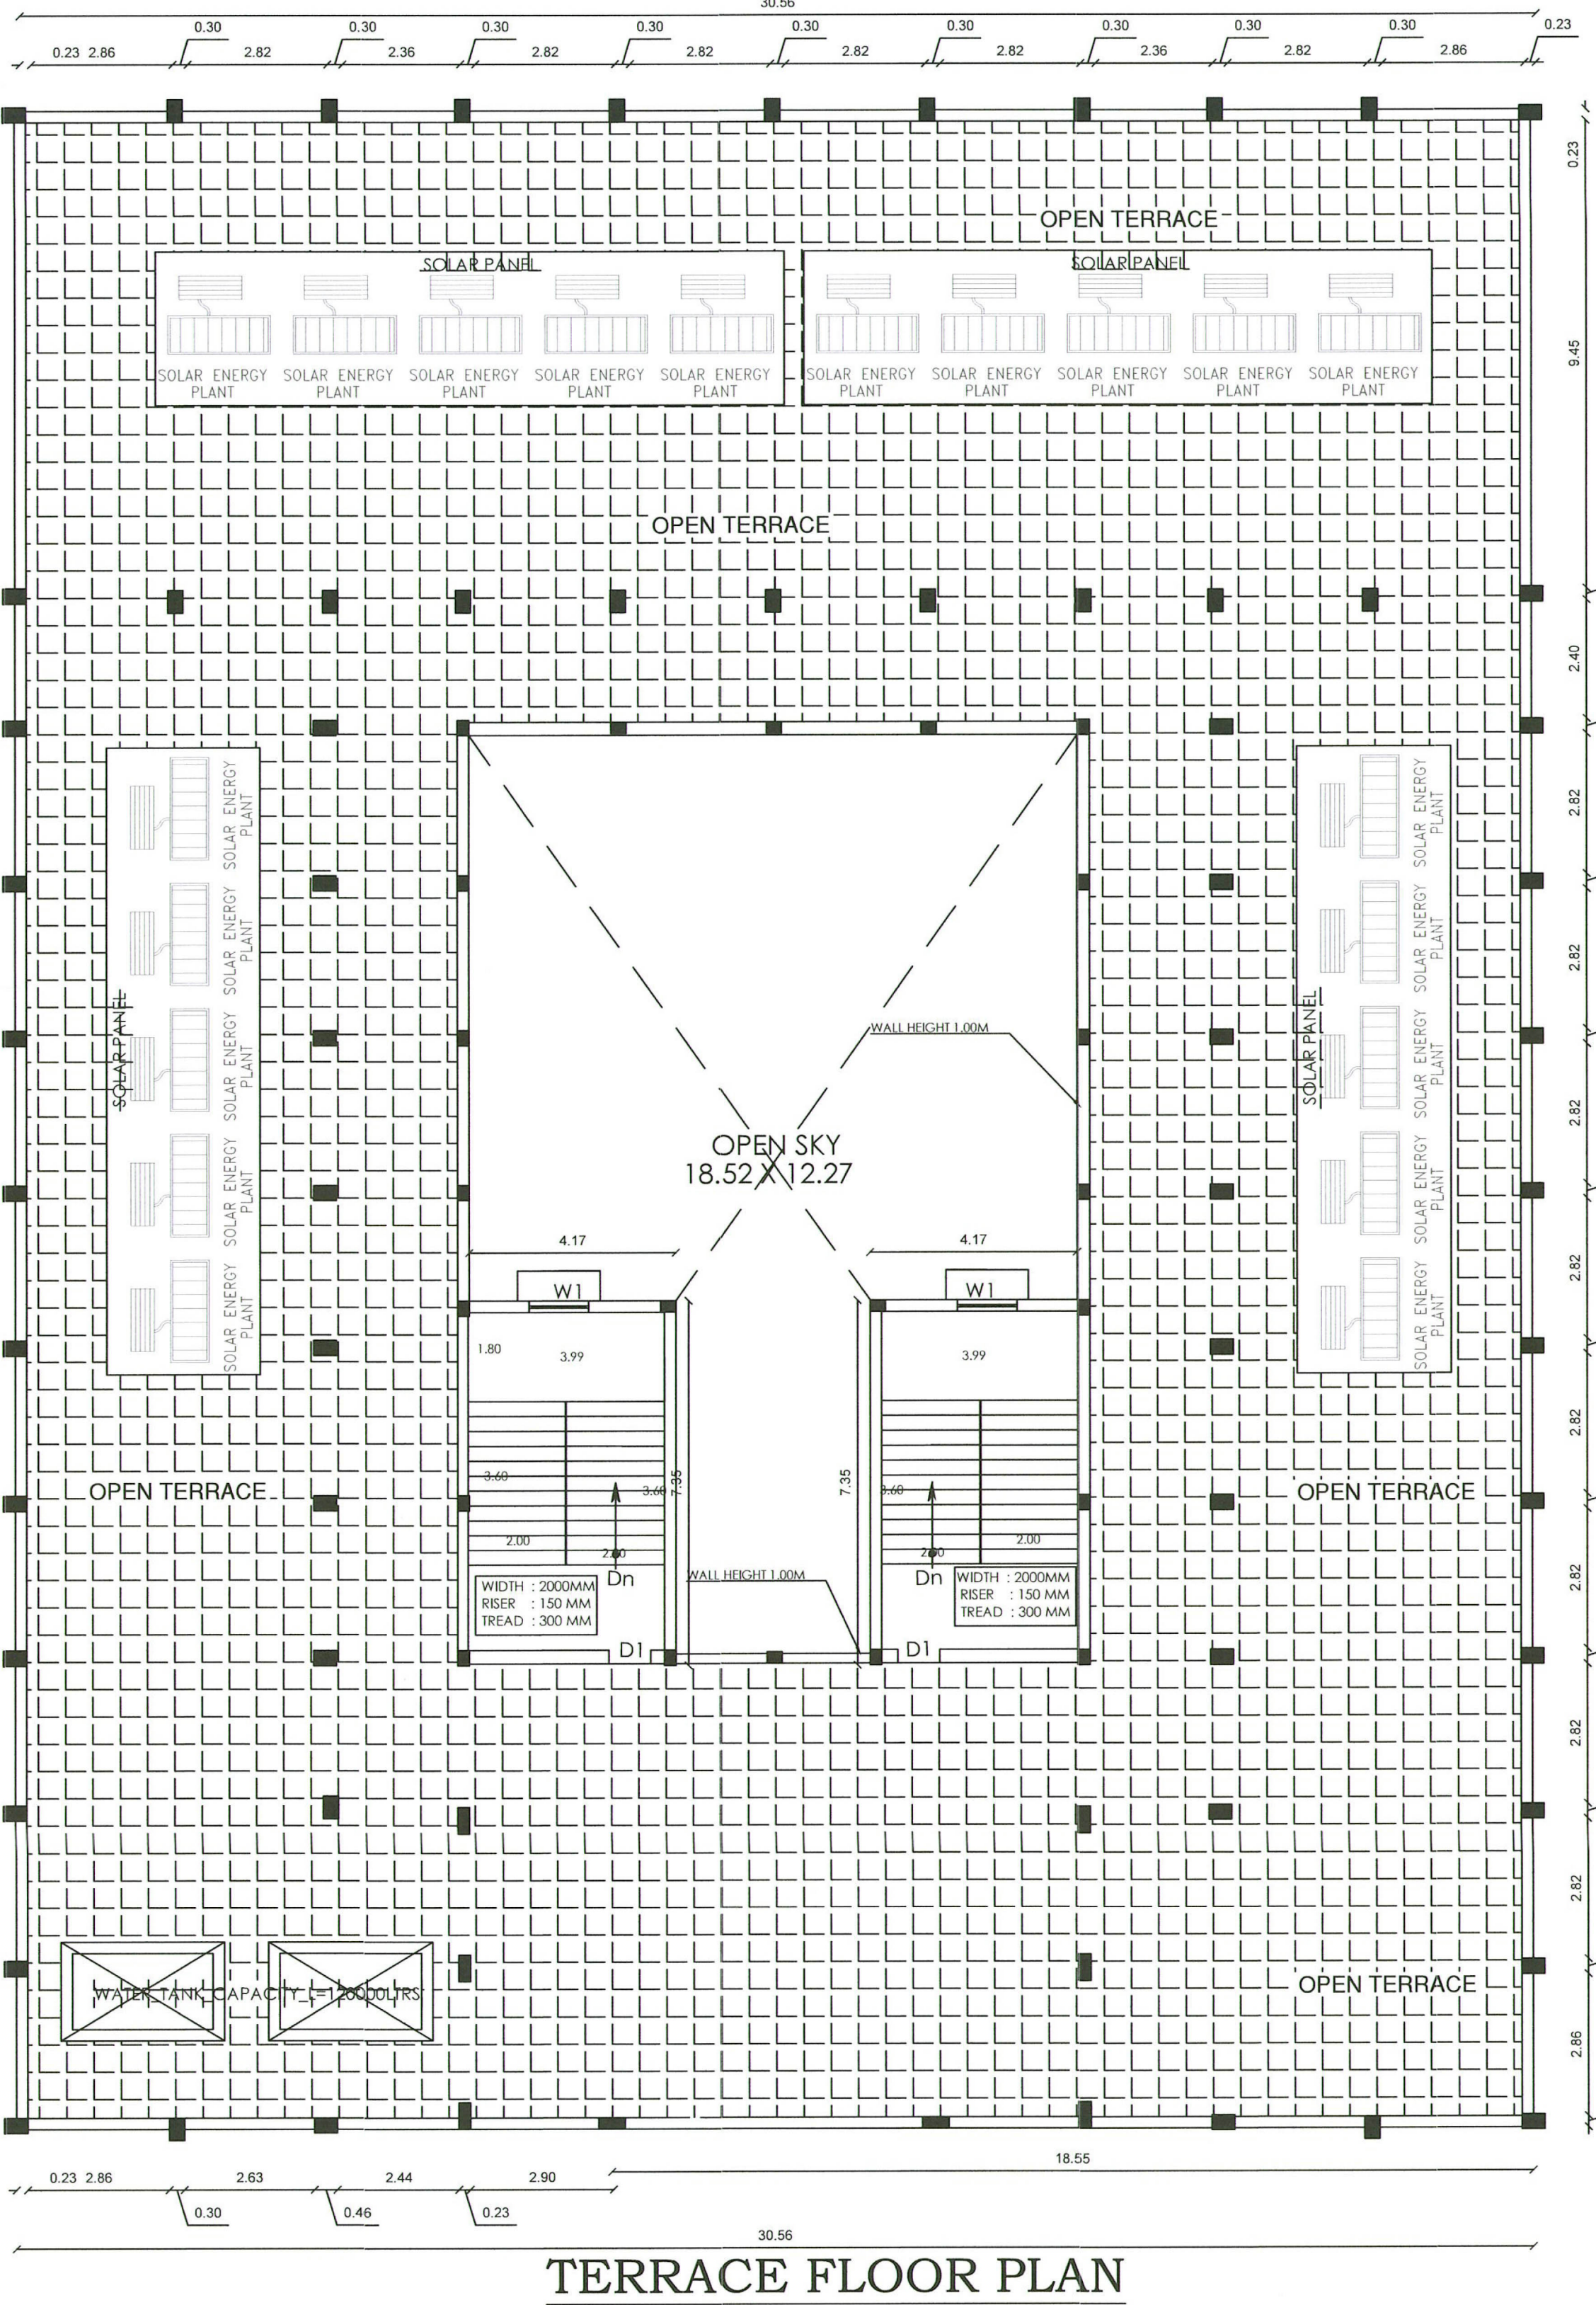

TERRACE FLOOR PLAN

BLOCK-02

NURSING COLLEGE
GIRLS HOSTEL

PLAN SHOWING THE ADDITIONAL PROPOSED
CONSTRUCTION OF EDUCATIONAL INSTITUTION
BUILDING SMT.G.GANDHIMATHI EDUCATIONAL
TRUST IN S.F.NO:68/2C1A2, 68/2D2 & 69/3PART
OF NALLANPILLAI PETTRAL VILLAGE,
TIRUVANNAMALAI TALUK & DISTRICT.

SITE AREA	(Sq.Mt.)		
S.F.NO: 68/2D2	= 8100.00 Sq.Mt		
S.F.NO: 68/2C1A2	= 848.00 Sq.Mt		
S.F.NO: 69/3-PART	= 4050.00 Sq.Mt		
TOTAL AREA	= 12998.00 Sq.Mt		
BLOCK-01	F.S.I	NON F.S.I	O.S.R
EXISTING BUILDING	(Sq.Mt.)	(Sq.Mt.)	(Sq.Mt.)
GROUND FLOOR	1233.07	---	---
FIRST FLOOR	1186.40	---	---
SECOND FLOOR	1186.40	---	---
TOTAL FSI AREA	3605.87	---	1834.80
HEAD ROOM 1 & 2	---	77.70	---
EXISTING NET TOTAL	3683.57 SQ.MT		
PROPOSED BUILDING	F.S.I	NON F.S.I	O.S.R
BLOCK-01	(Sq.Mt.)	(Sq.Mt.)	(Sq.Mt.)
BLOCK-02	(Sq.Mt.)	(Sq.Mt.)	(Sq.Mt.)
GROUND FLOOR	1186.40	---	---
FIRST FLOOR	1075.88	---	---
SECOND FLOOR	1075.88	---	---
TOTAL FSI AREA	4414.04	---	---
HEAD ROOM 1 & 2	---	63.18	---
PROPOSED NET TOTAL	4477.22 SQ.MT		
EXISTING NET TOTAL + PROPOSED NET TOTAL	3683.57 SQ.MT + 4477.22 SQ.MT		
NUMBER OF STUDENT IN HOSTEL	420 NOS		

FLOOR SPACE INDEX STATEMENT
FSI = Existing Approval Area + Proposed Approval Area
FSI = 3605.87+4414.04 Plot Area
12998.00
FSI = 8019.91/ 12998.00 = 0.61
O.S.R:-
REQUIRED AREA = 1299.80 (10.00%)
PROVIDE AREA = 1312.00 (10.00%)

PARKING AREA :
4 WHEELER PARKING
100.00 sq.mt Of Class Room = 1NOS
1977/100 = 19.77 SAY 20 NOS
Provided Four wheeler Space = 22 Nos
Provided For Disabled Person parking = 2 Nos
2 WHEELER PARKING
50.00 sq.mt Of Class Room = 1NOS
1977/50 = 39.54 SAY 40 NOS
2 WHEELER PARKING HOSTEL
Every 10 Room = 1NOS
Provided 70 Room = 7NOS
Provided Two wheeler Space = 47 Nos

COLOUR INDEX	
EXISTING BUILDING	
PROPOSED BUILDING	
SITE BOUNDARY	
O.S.R	
DRIVE WAY	
EXISTING ROAD	

EXISTING APPROVAL NO:-
ONLINE APPLICATION NO:
SWP/BPA/006775/2023.

APPROVAL NO:-
BP/AD-DTCP (TVM):15/2023.

ALL DIMENSIONS ARE SHOWN IN METER
ALL THE DETAILS ARE SHOWN IN SECTION ON 'BB'

JOINERY DETAILS	M
G.G	GATE 2.13 X 2.13
M.D	MAIN DOOR 3.00 X 2.13
D	DOOR 1.22 X 2.13
D1	DOOR 1.00 X 2.13
D2	DOOR 0.76 X 2.13
W	WINDOW 2.00 X 1.50
W1	WINDOW 1.50 X 1.50
V	VENTILATOR 2.00 X 0.61
J	JOLLY 2.00 X 0.61
FA	FIRE ALARM
SAND BUCKETS	

APPLICANT SIGNATURE

For Smt.G.Gandhimathi Educational Trust
Chairman / Secretary

GEO-TECH SIGNATURE

Er. K.PRAKASH M.E.MGS.
Geotechnical Consultant
Reg.No: LPA/GTE/19/05/003
prakash.civil57@gmail.com

STRUCTURAL ENGINEER

Er. S.DINESH, I.E.Civil, M.Estruc.
Reg. Structural Engineer Grade-I
Reg. No: TVM / RSE Gr.1-01/2023,
Issued by AD TPO/Tvm (Dt: 21-03-2023)
No: 2462, Gopal Pillayar Koil Street,
TIRUVANNAMALAI - 606 601.








REGISTER ENGINEER SIGNATURE

Er. M.MANIMOZHARASU J.E.
TVM Reg.No: 01/2023/R-EG-III
No: 10099F, Sambath Lodge,
Ramalinganar Main Road,
TIRUVANNAMALAI-606 601.


JEEVAN CONSULTANCY

Er. M. MANIMOZHI ARASU, B.E.,
TVM/REG.NO.01/2023/R.E.,
100/99-F, RAMALINGANAR MAIN ROAD,
SAMPATH LODGE COMPLEX,
TIRUVANNAMALAI,
CELL NO : 8608618772, 8248444174
INSTITUTIONAL BUILDING



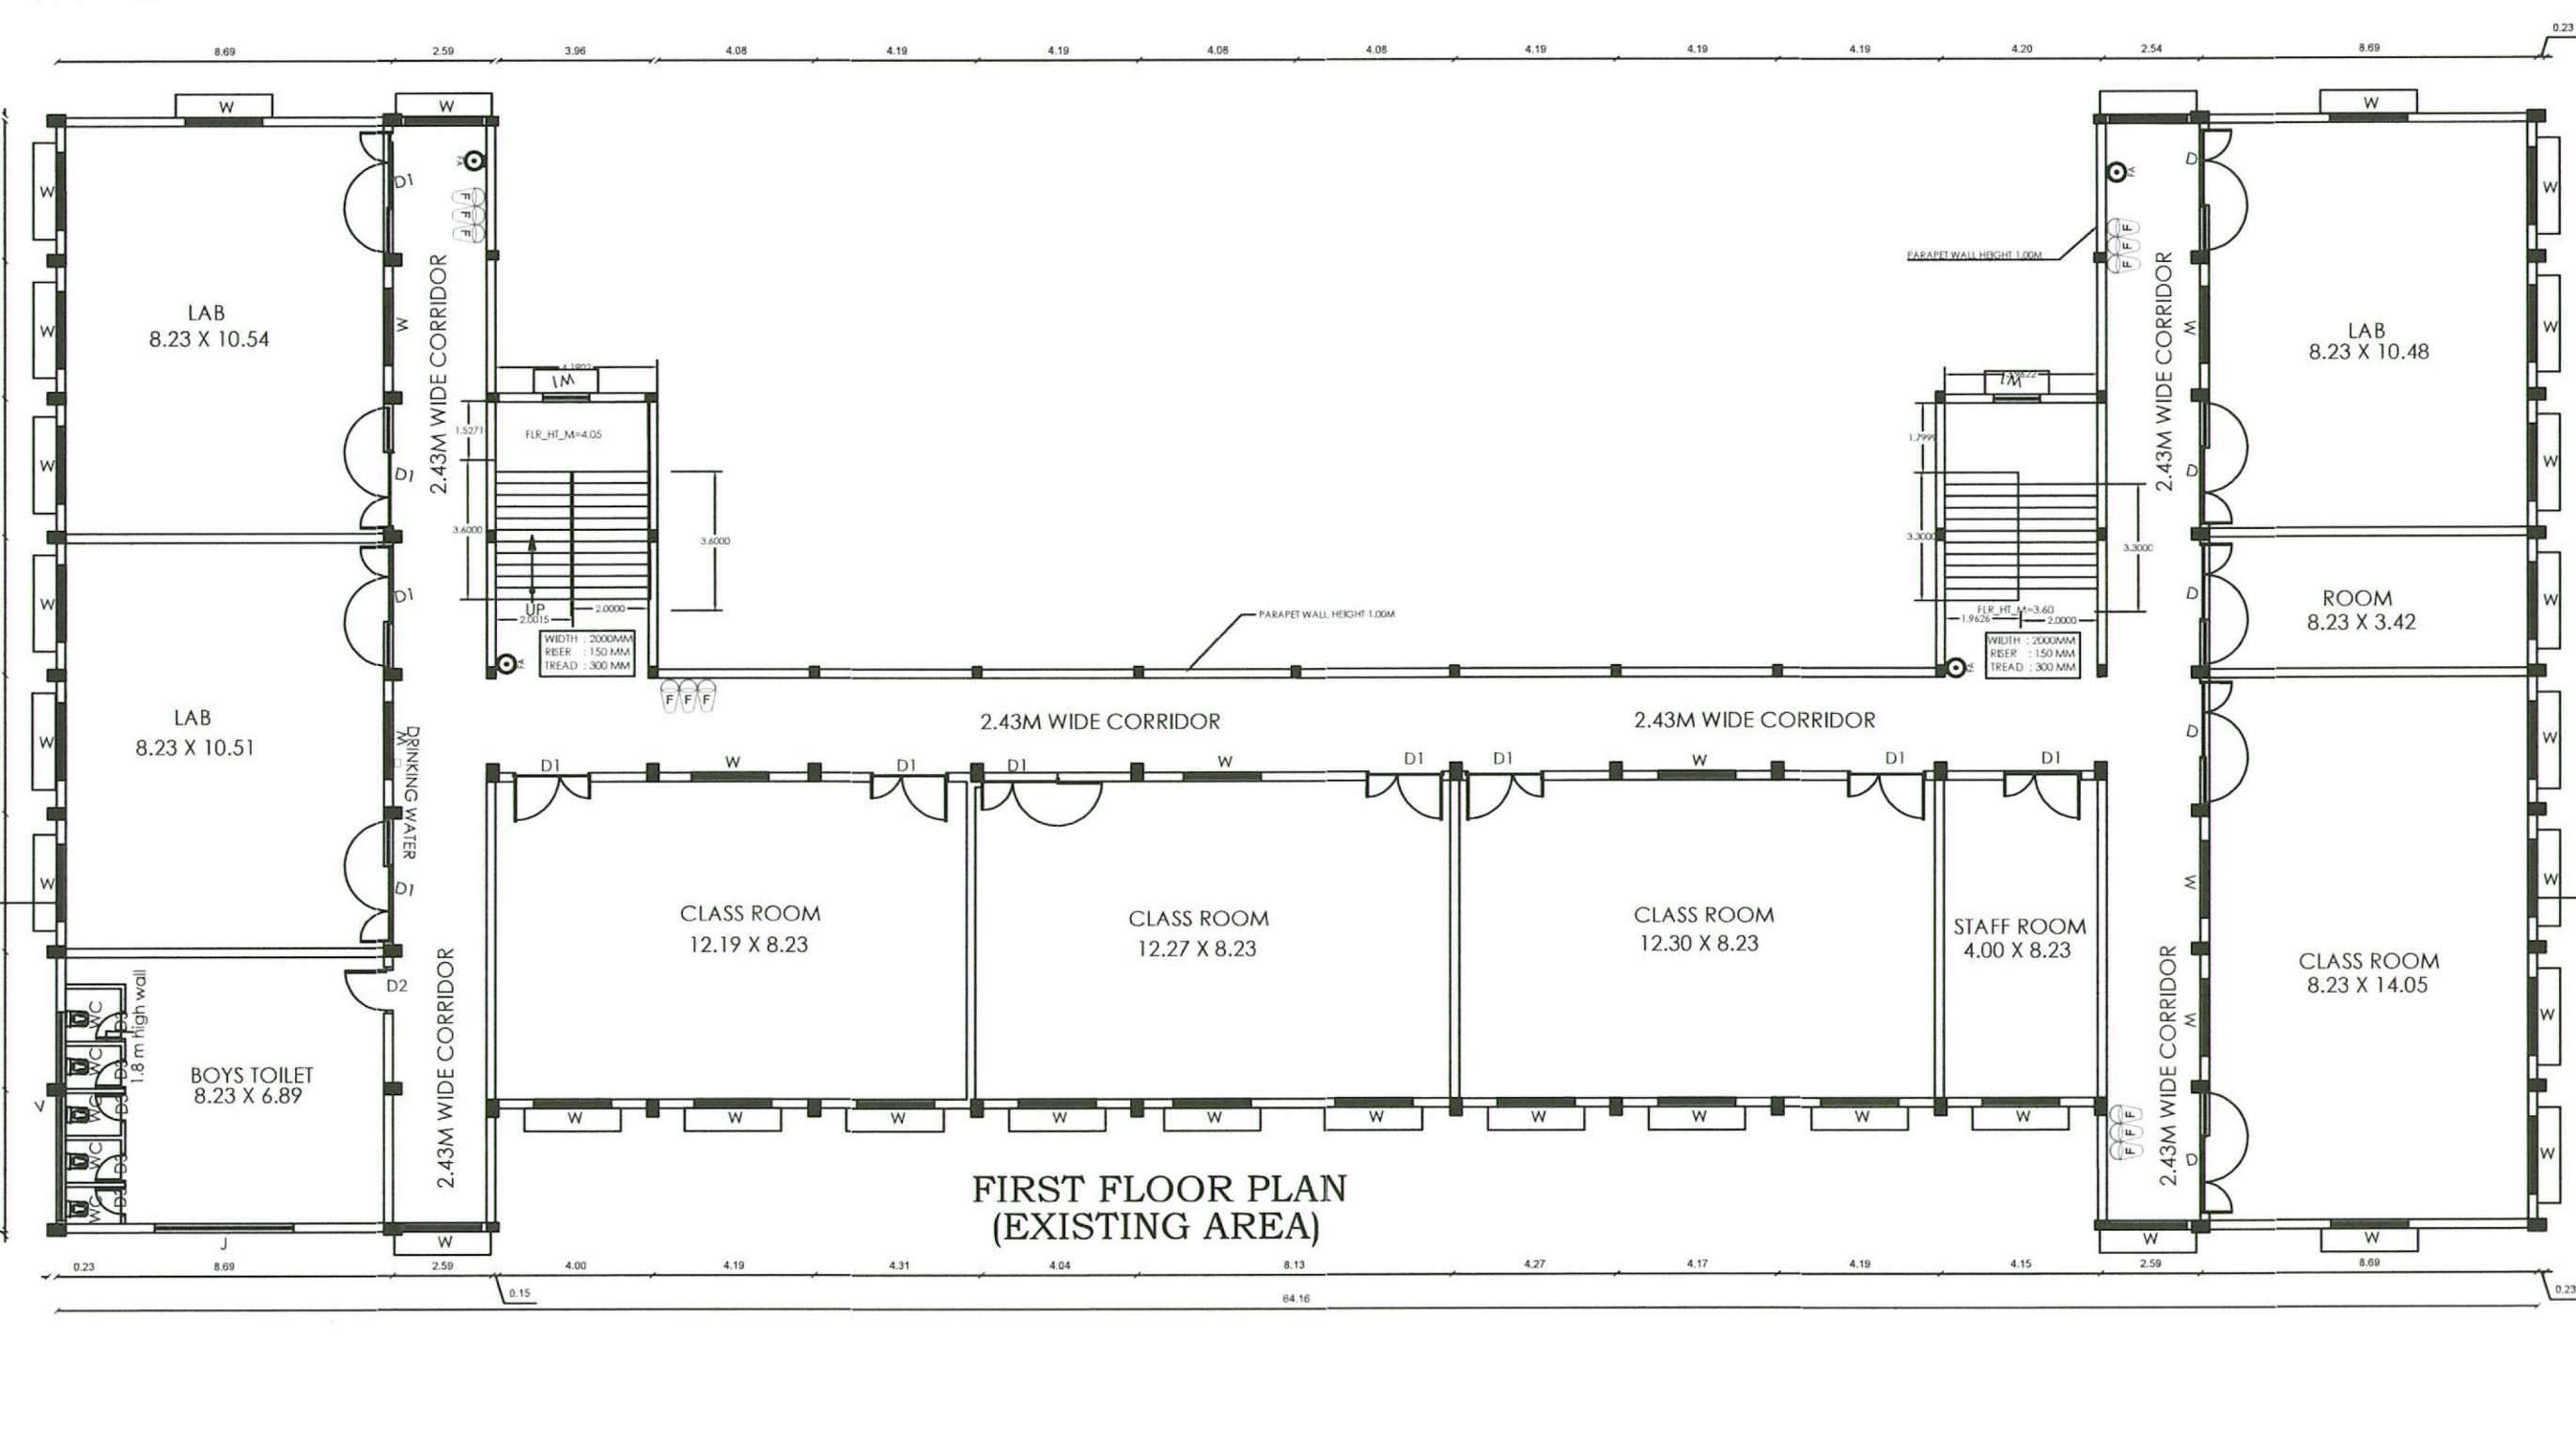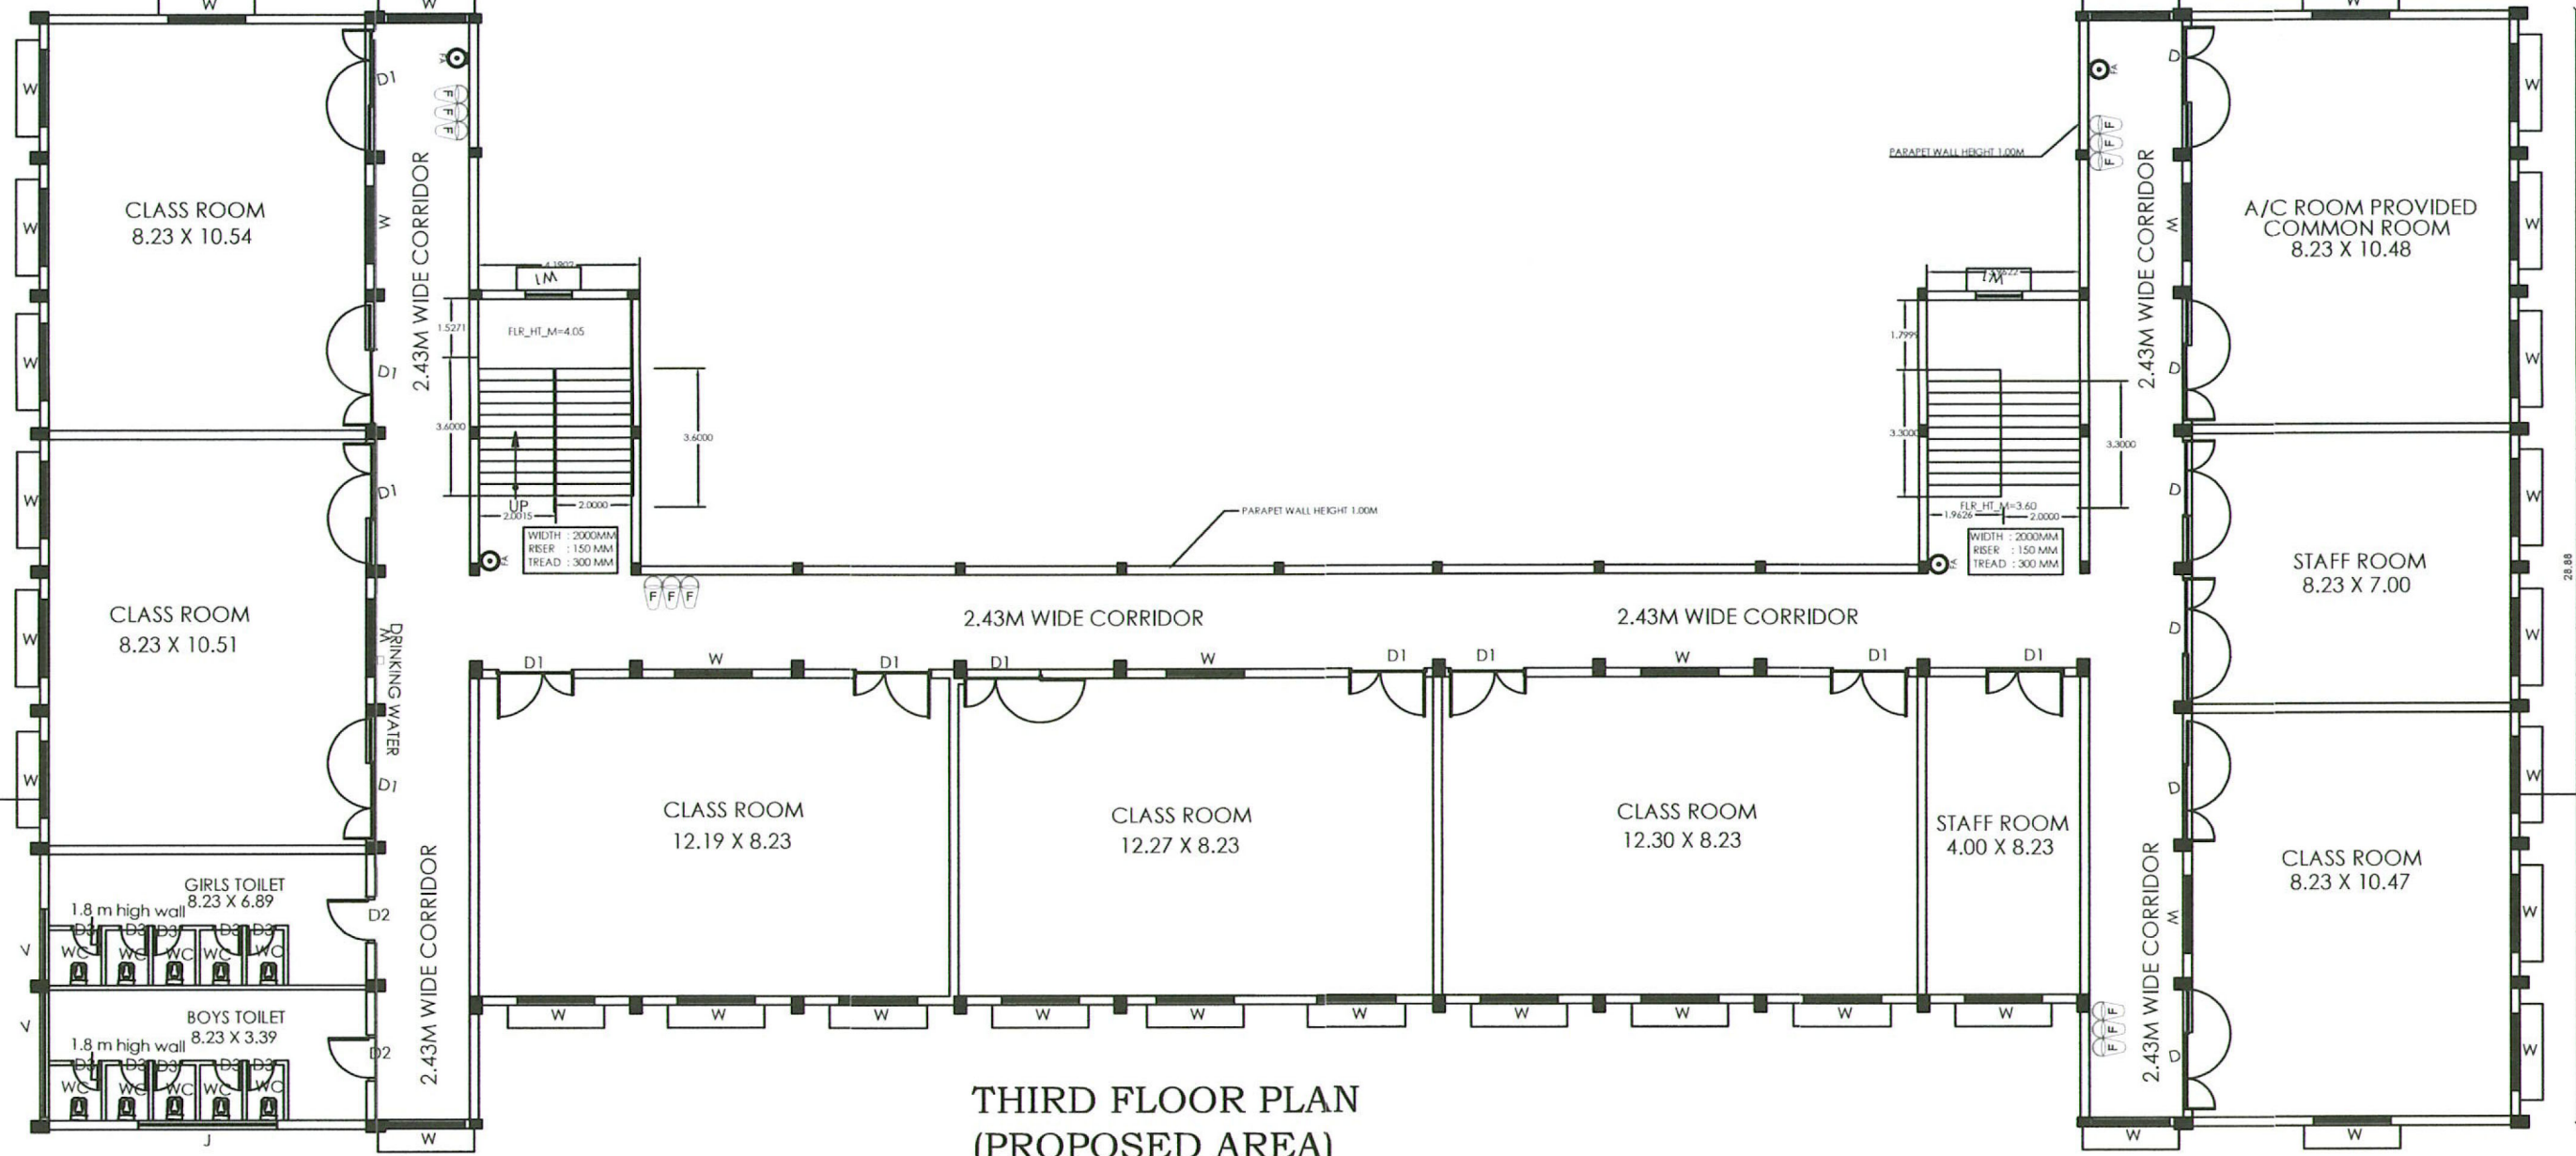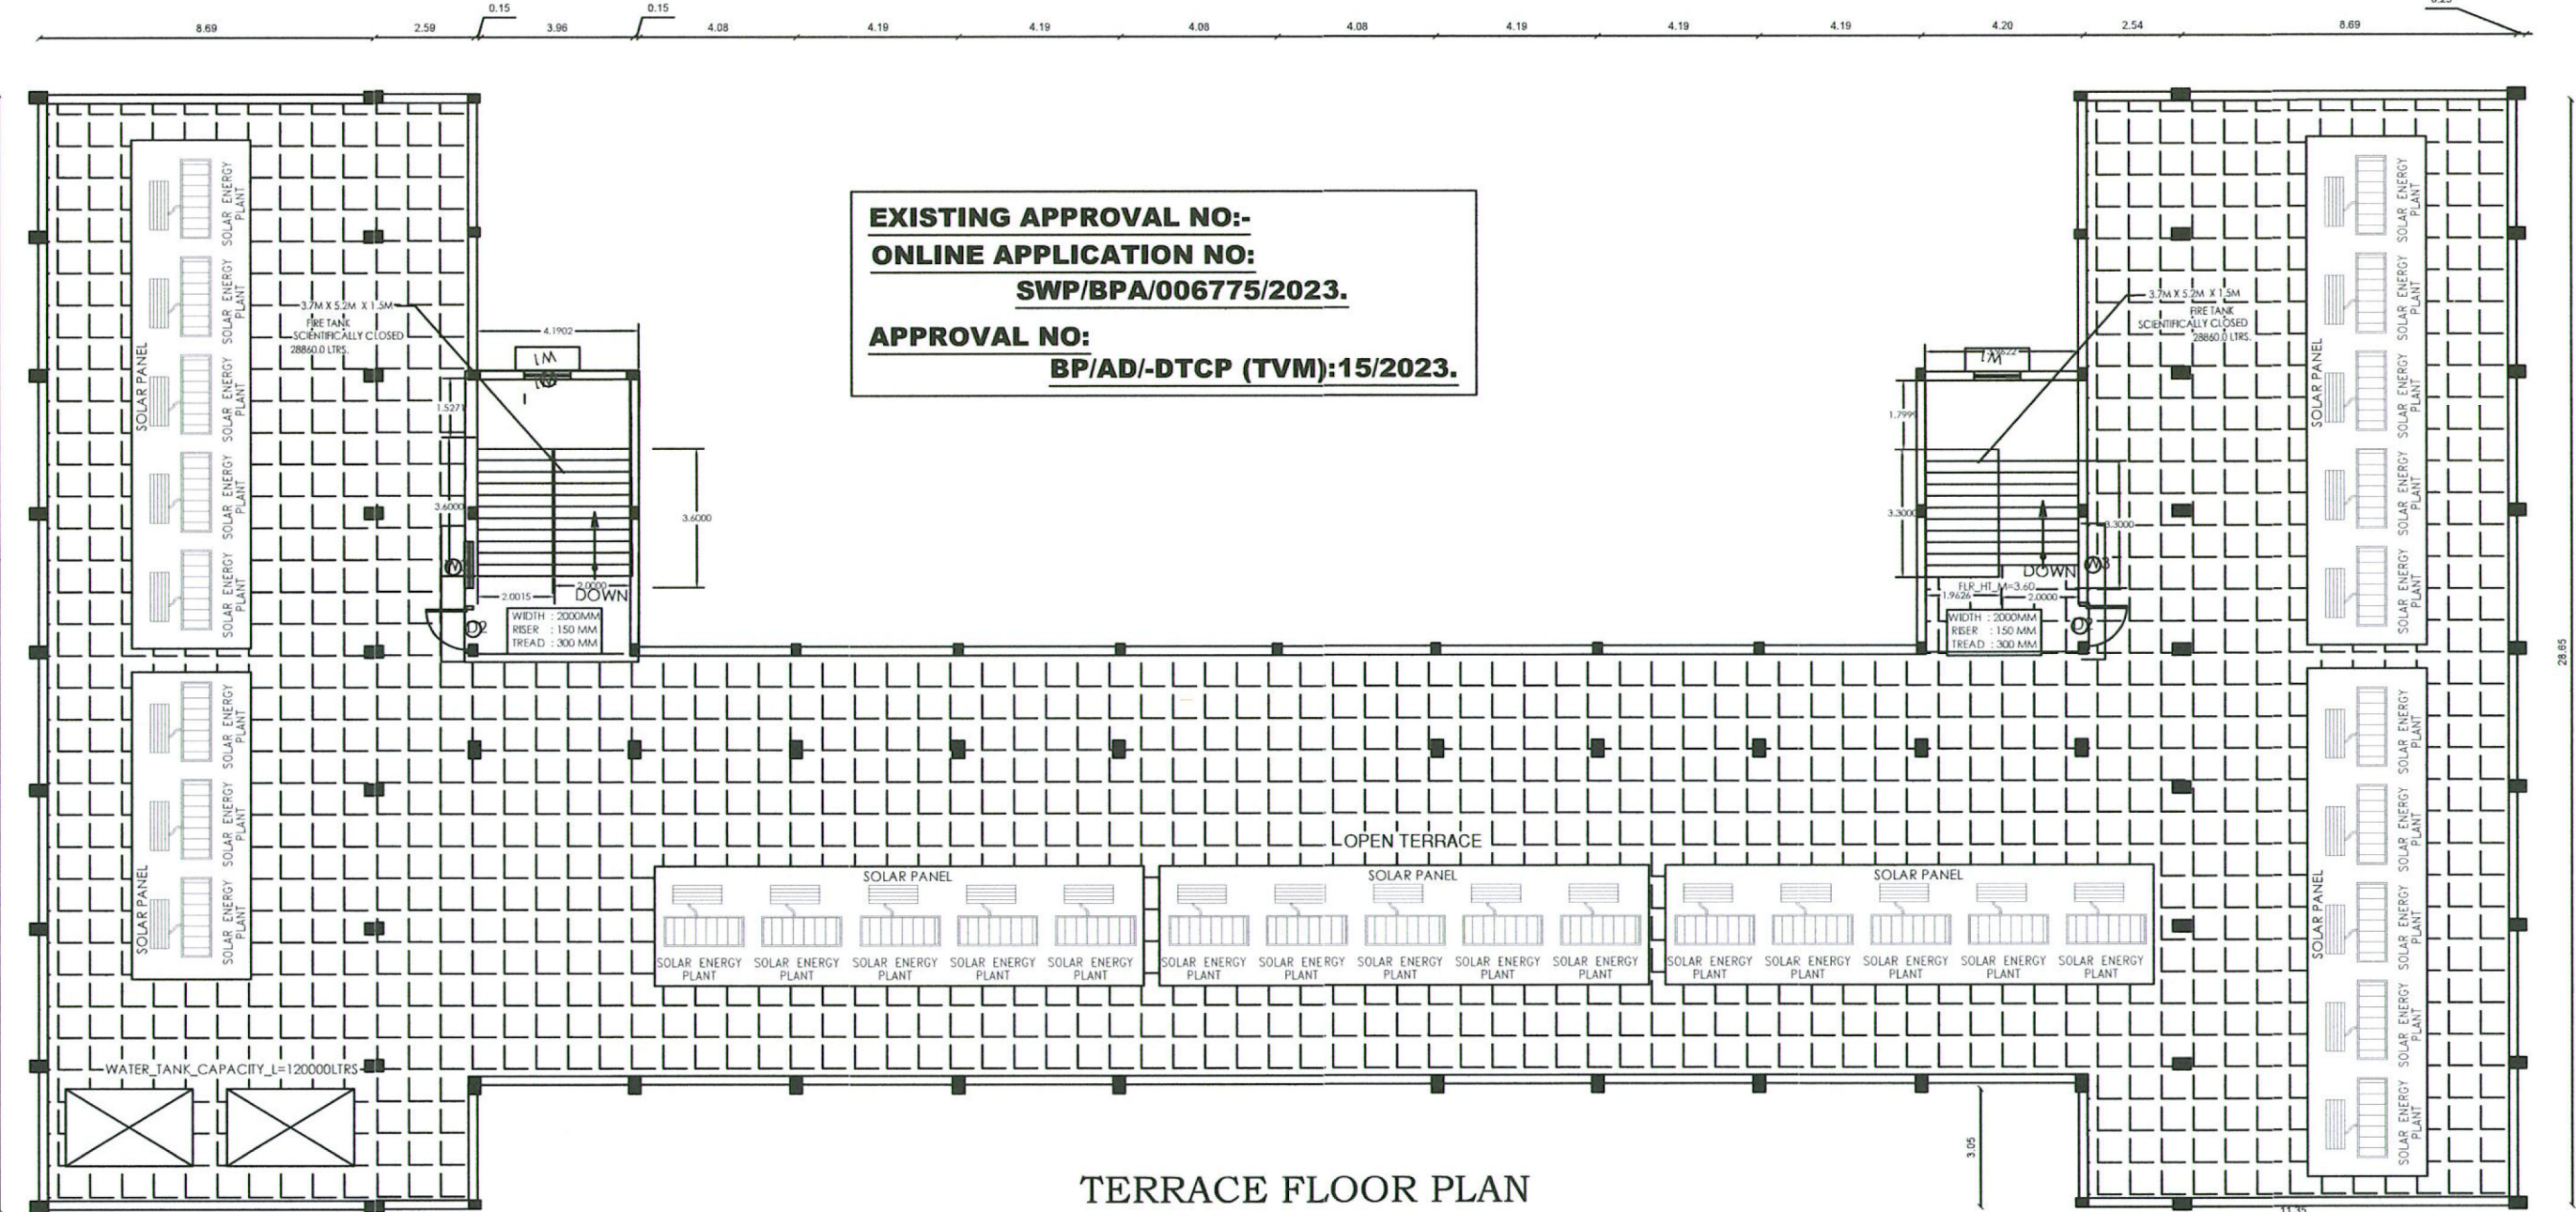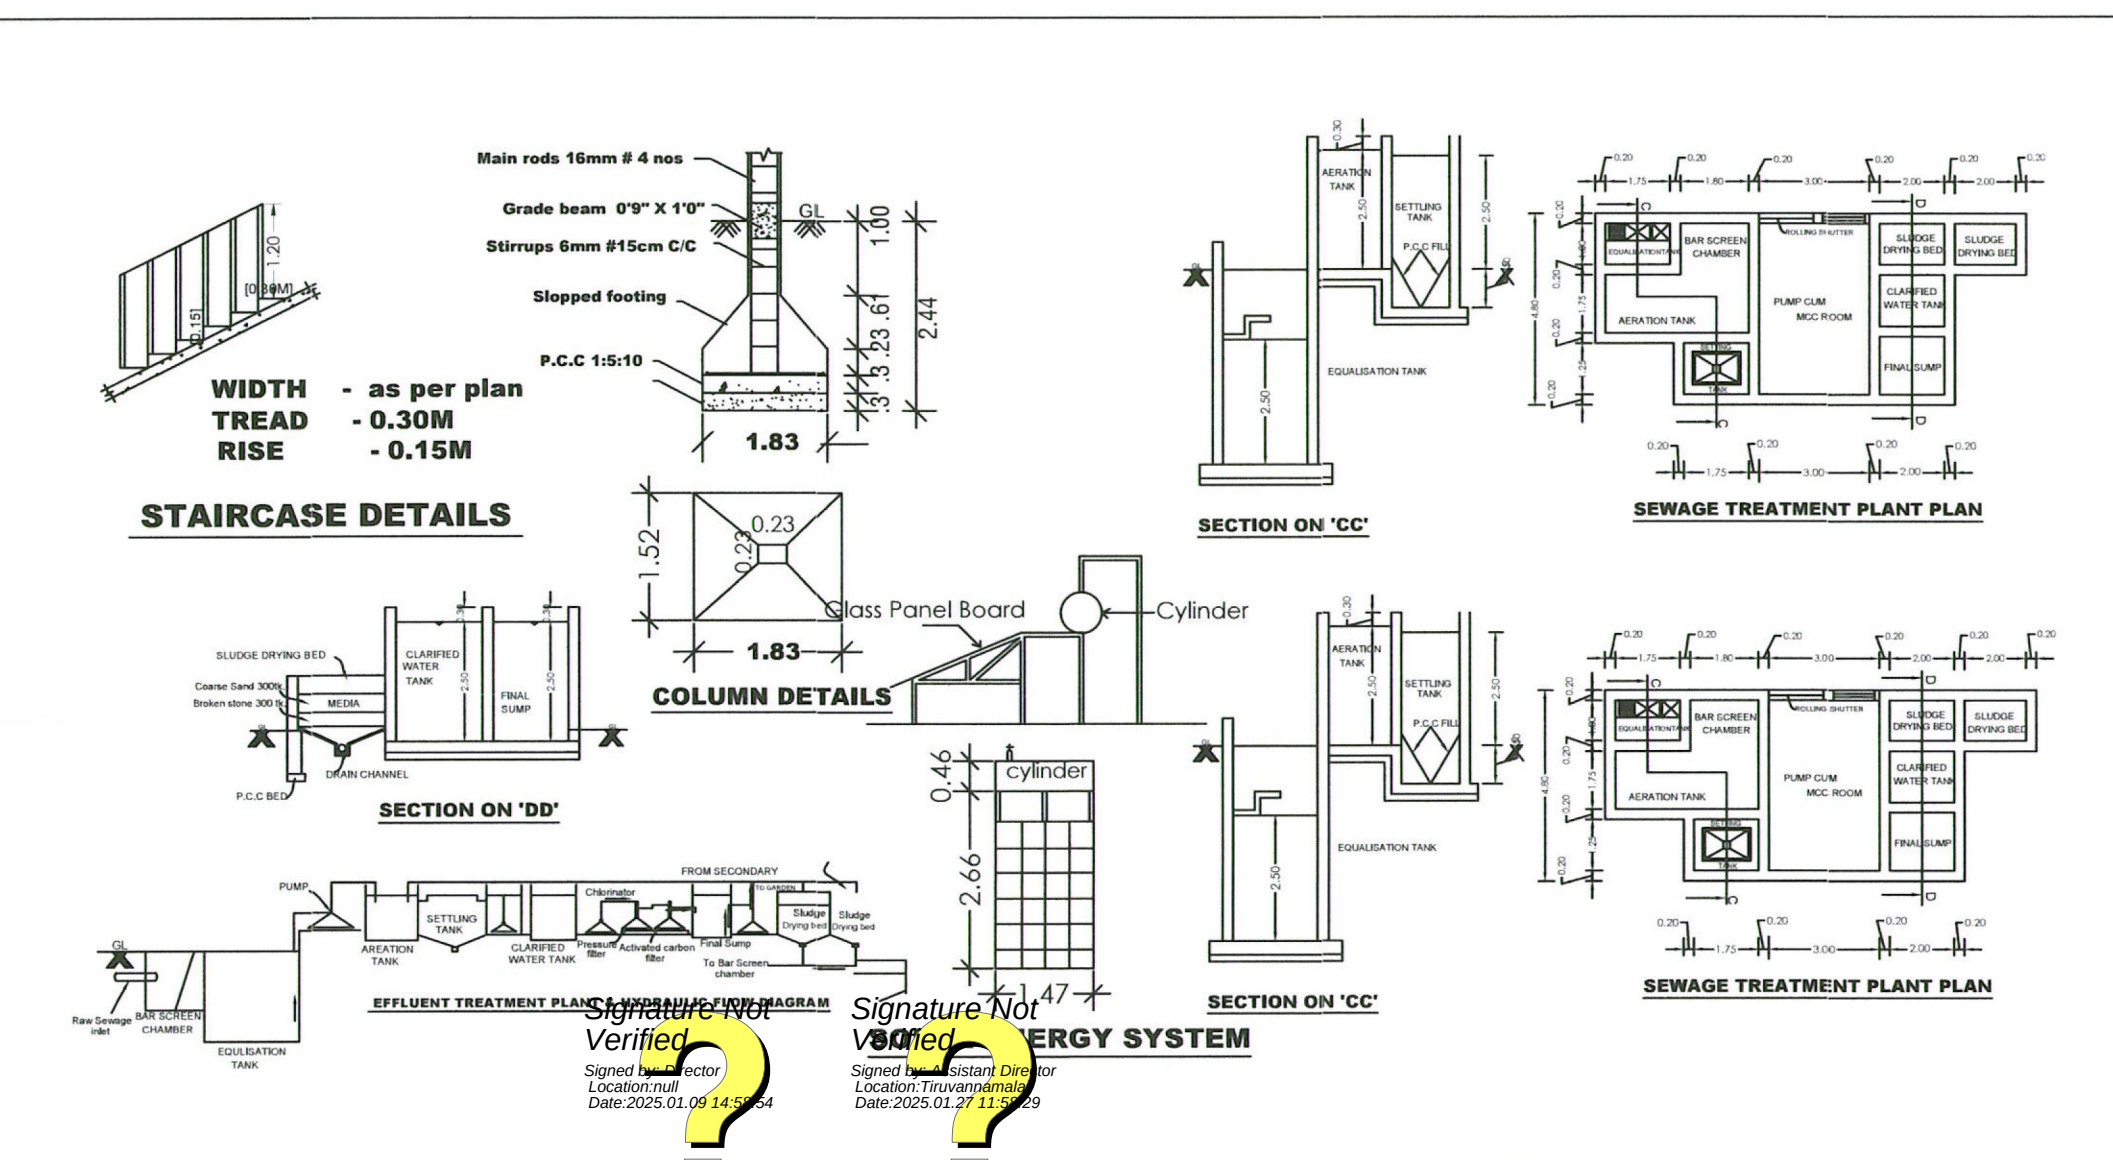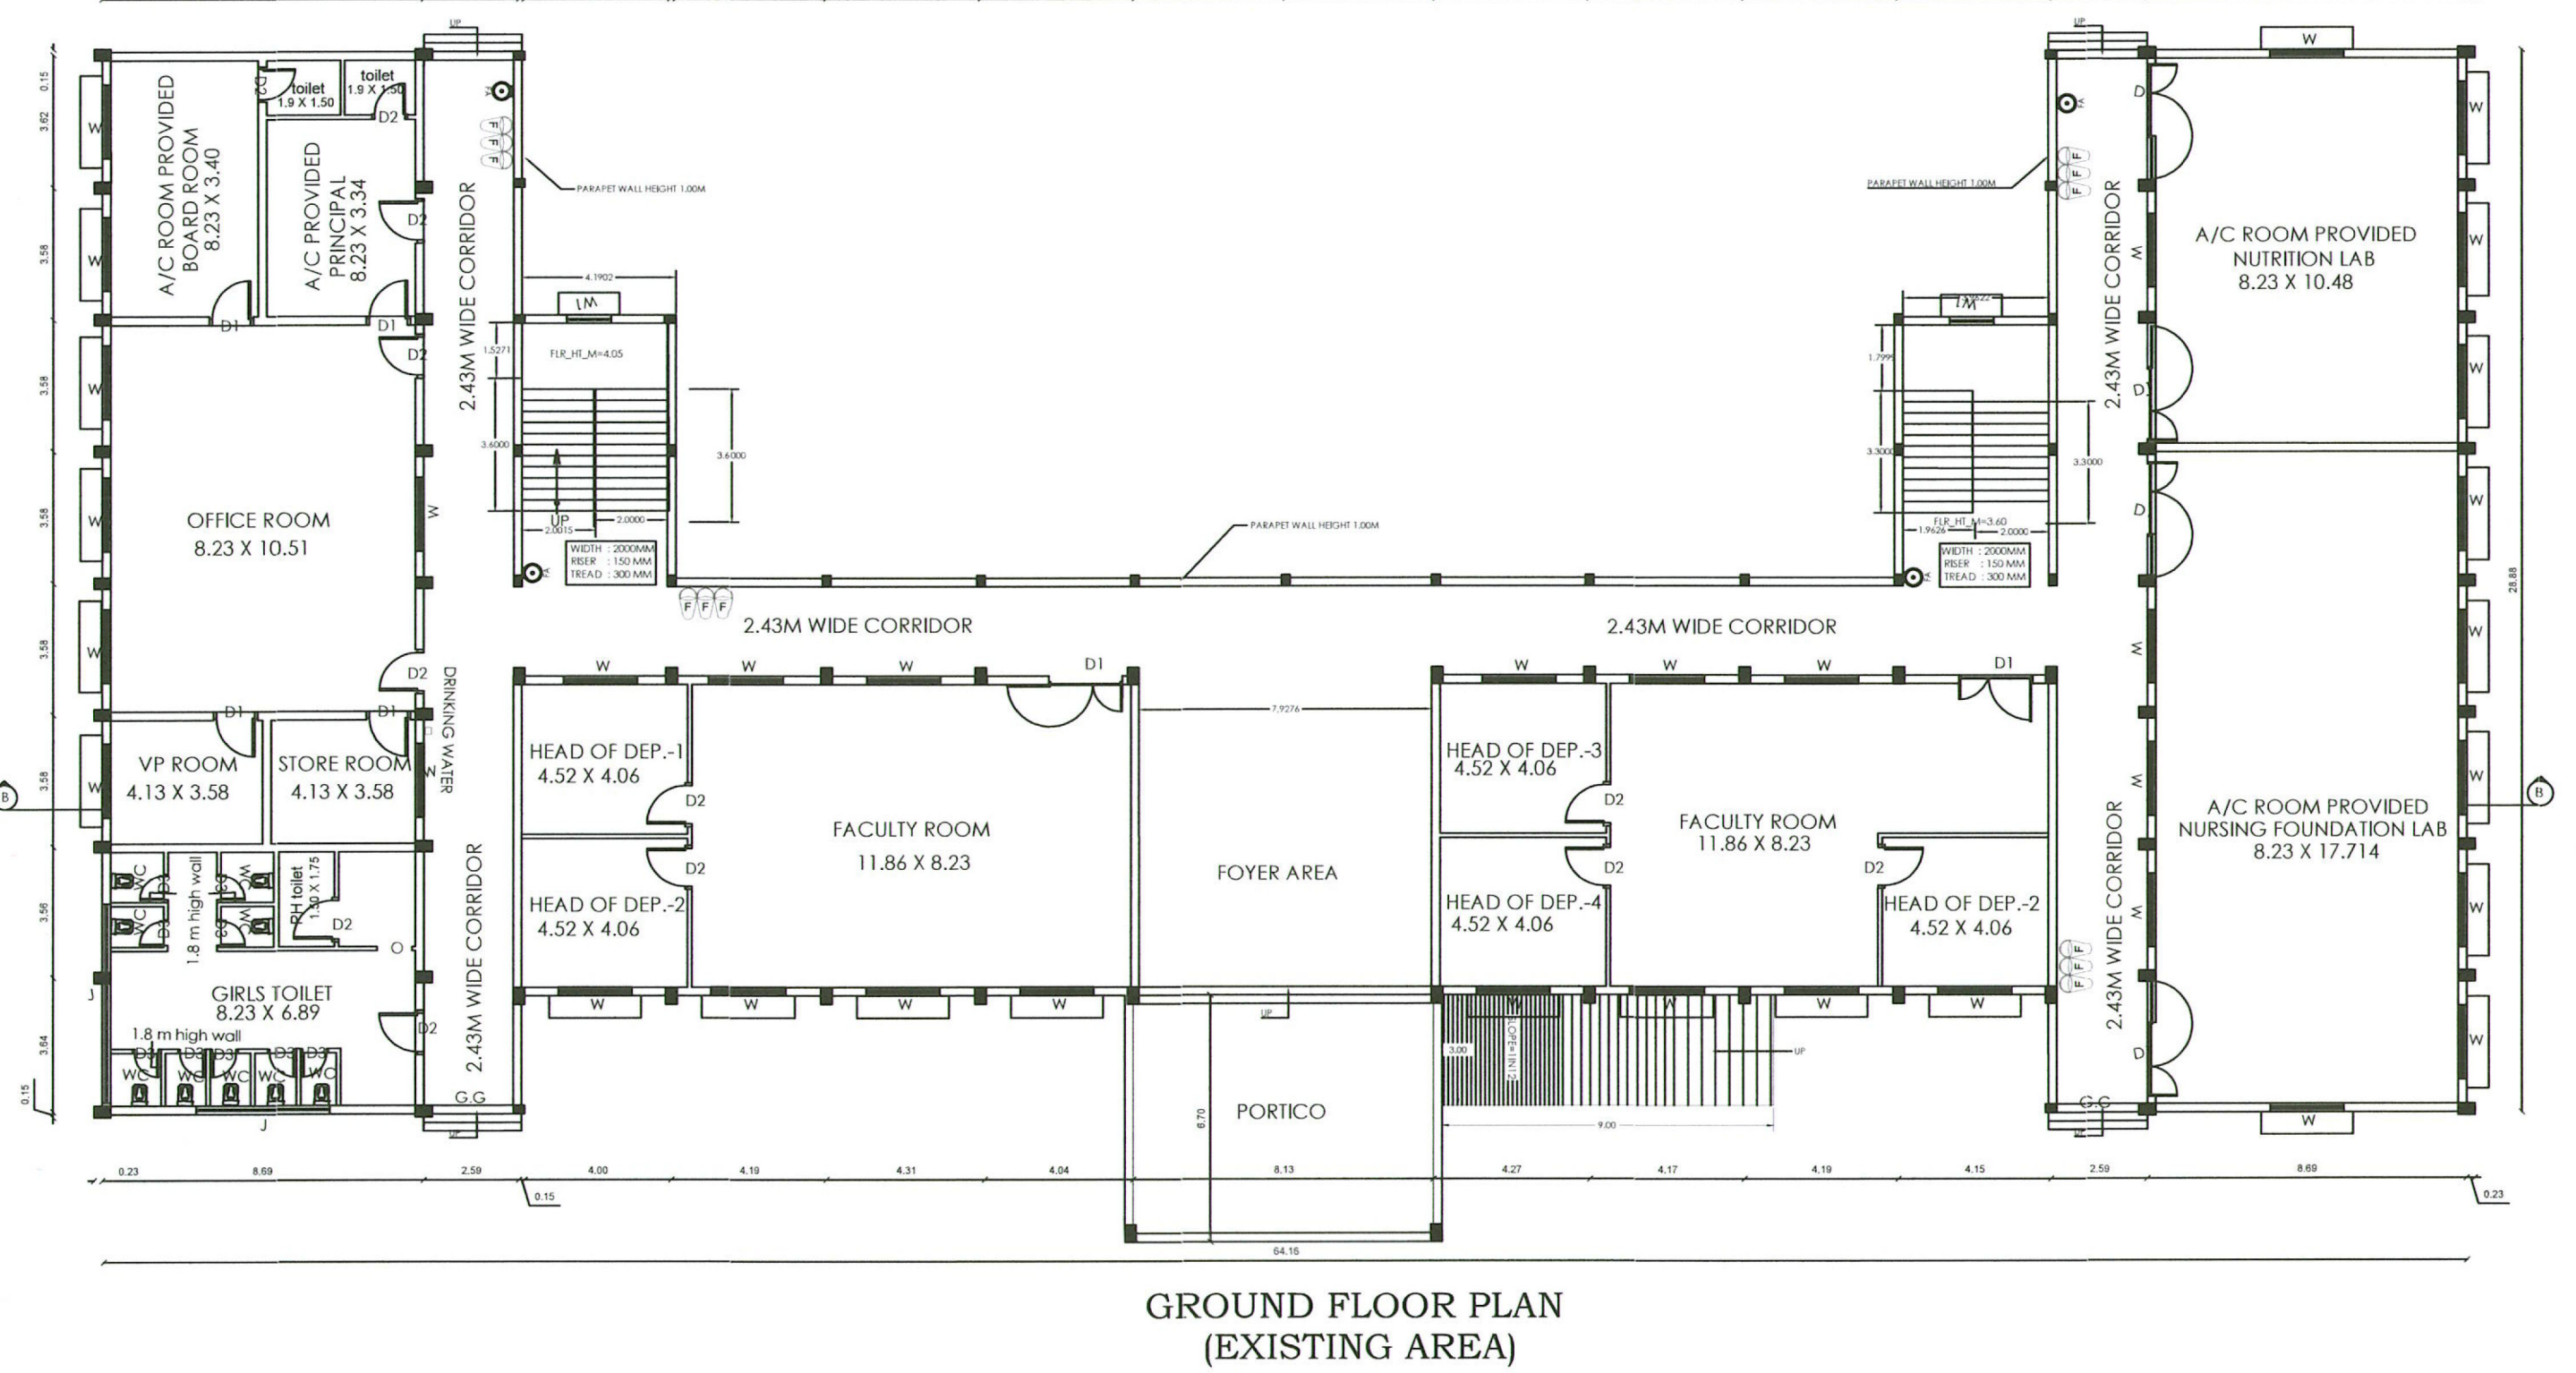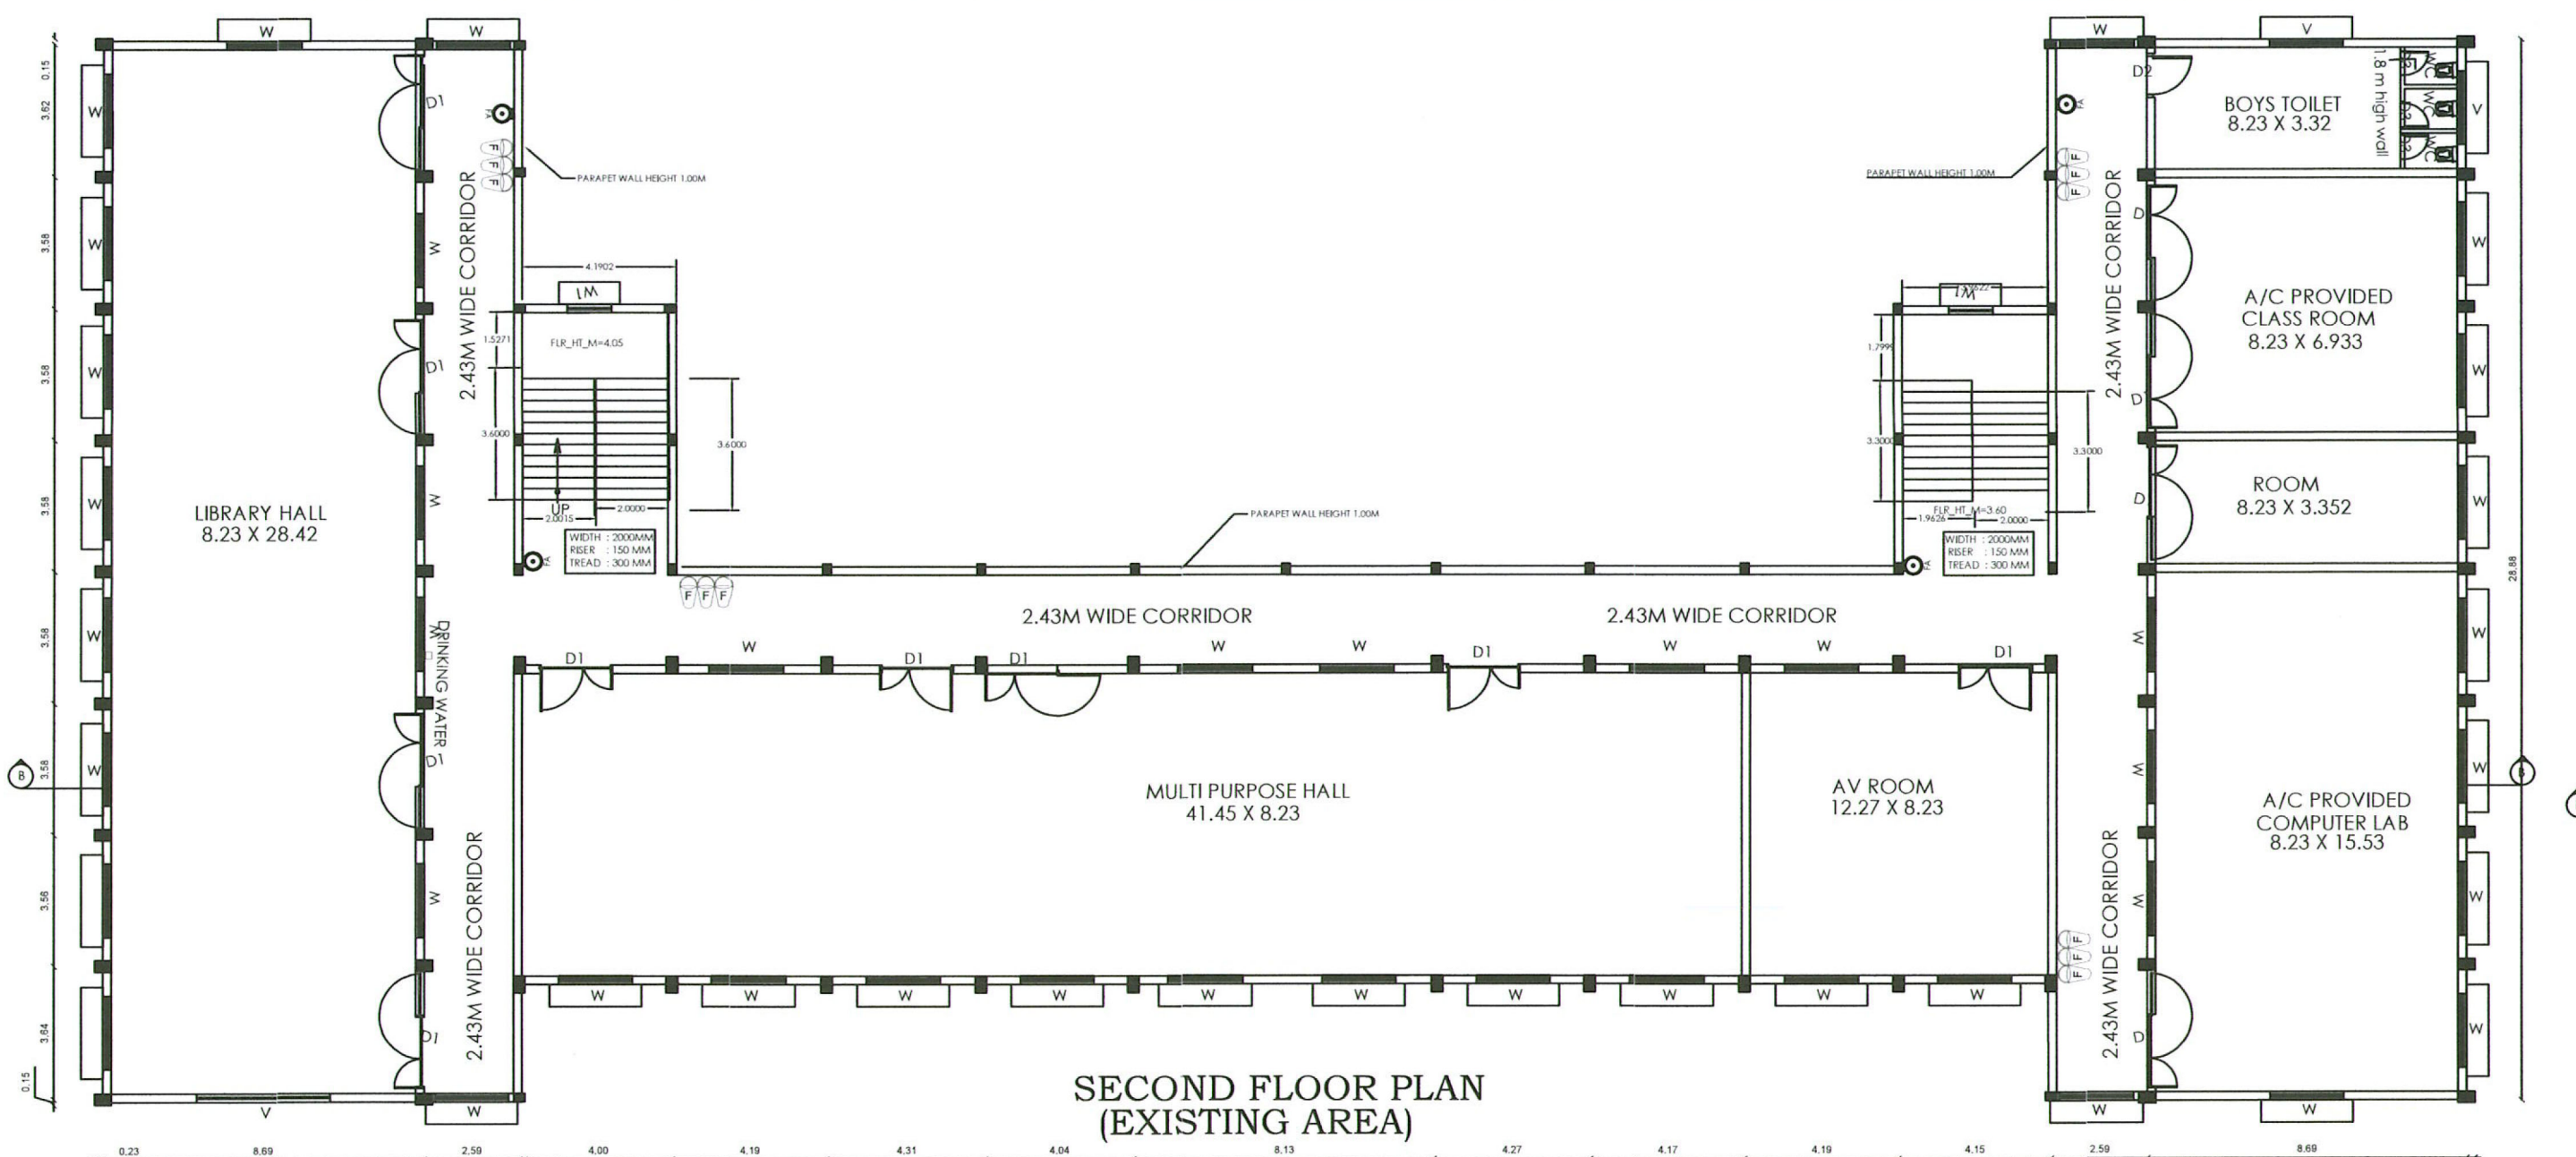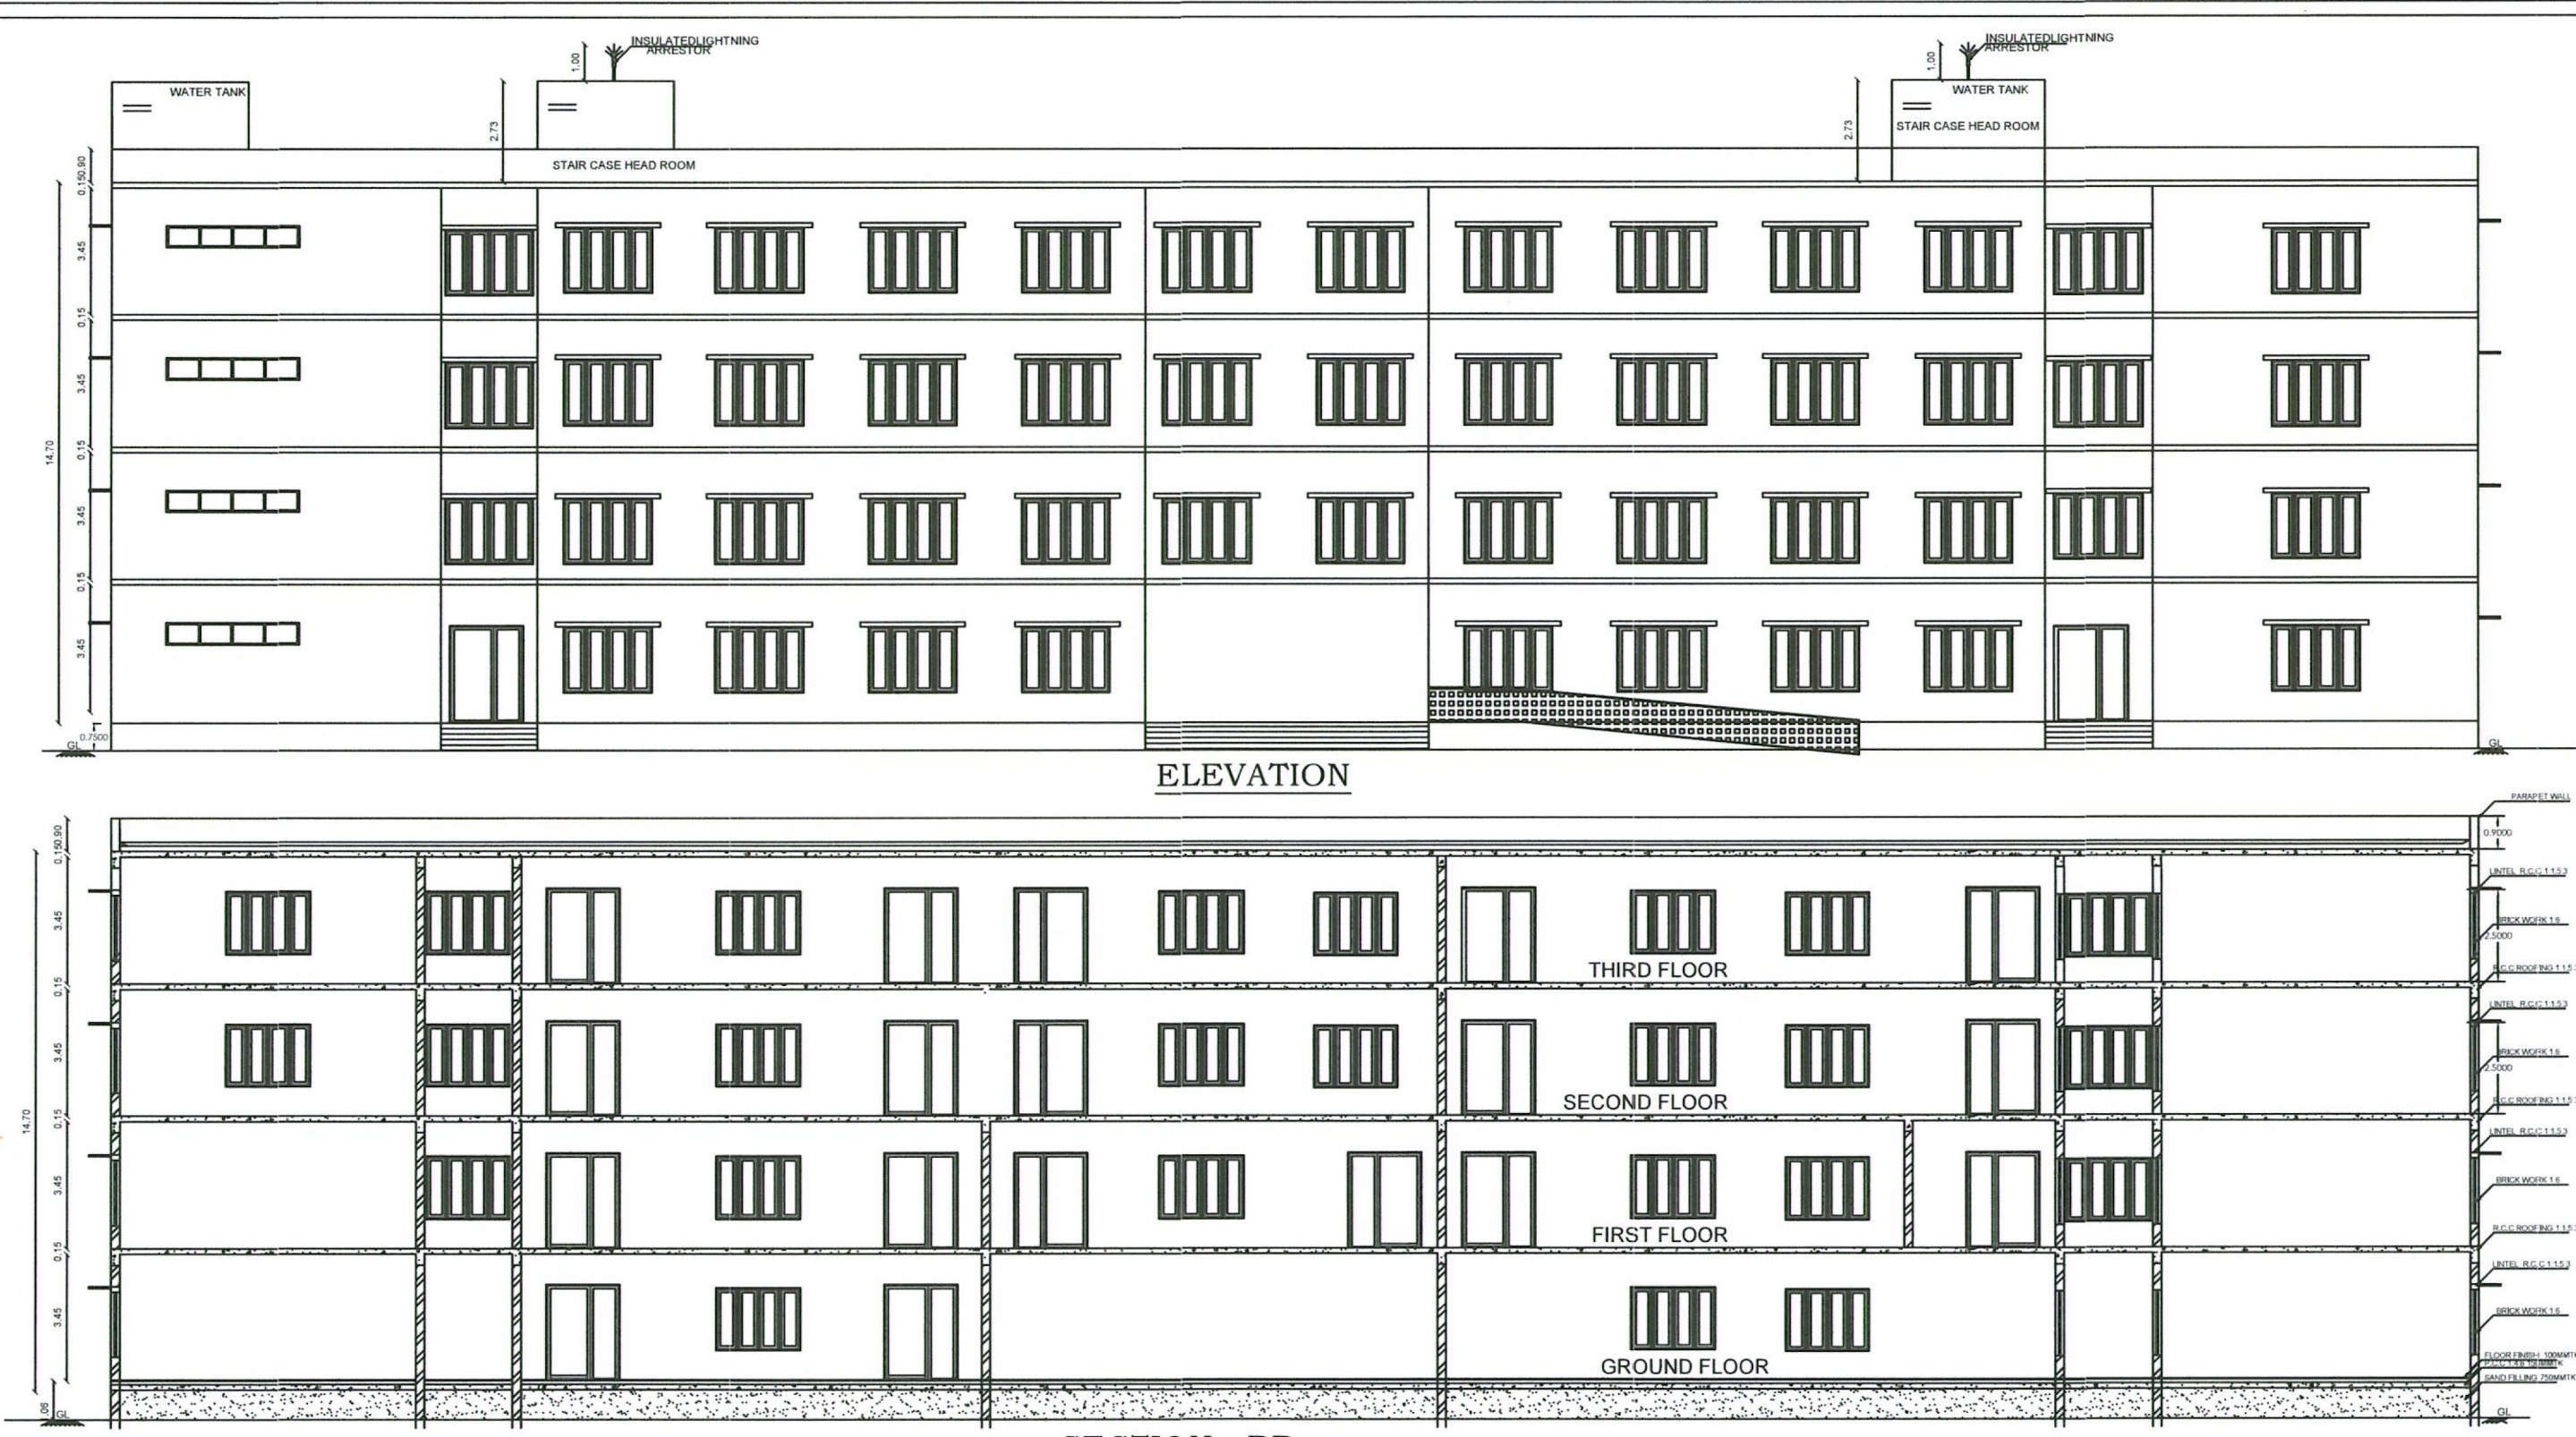

BLOCK-01
NURSING COLLEGE BUILDING

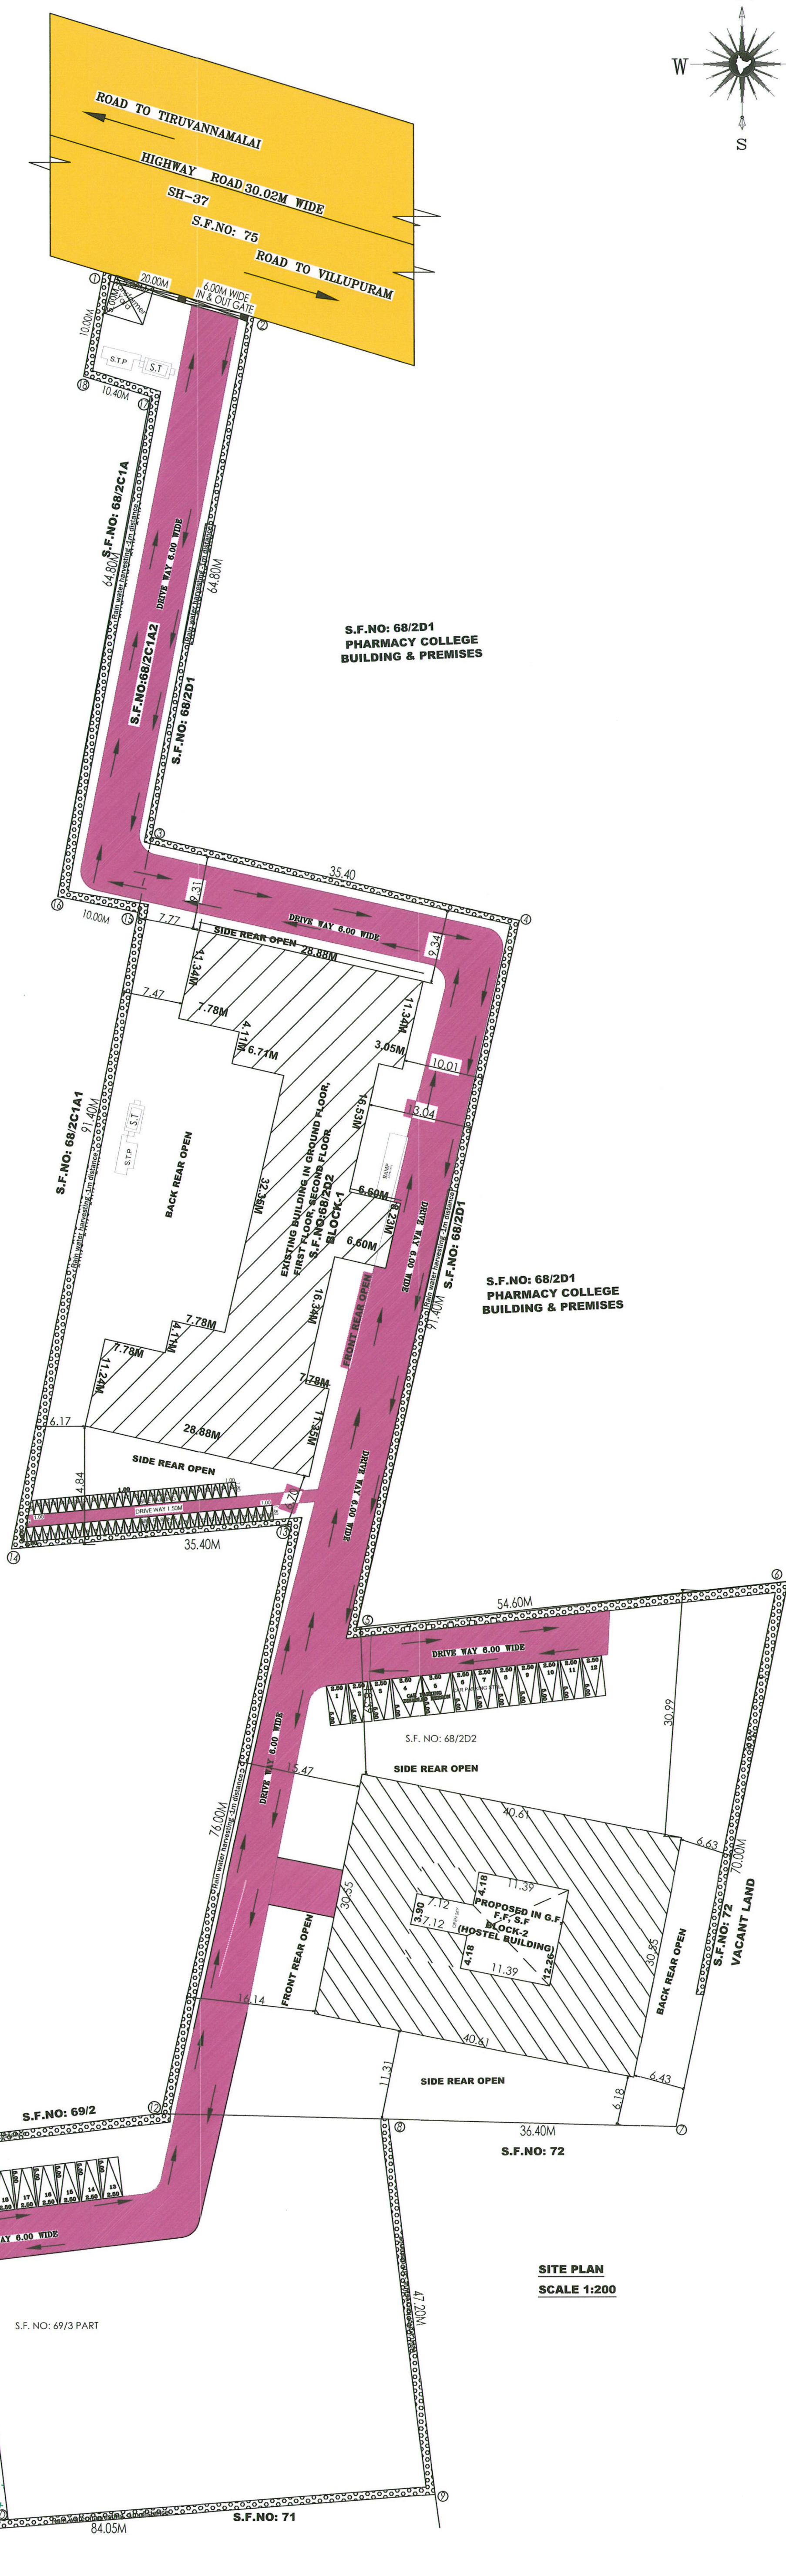

PLAN SHOWING THE ADDITIONAL PROPOSED CONSTRUCTION OF EDUCATIONAL INSTITUTION BUILDING SMT.G.GANDHIMATHI EDUCATIONAL TRUST IN S.F.NO:68/2C1A2, 68/2D2 & 69/3 PART OF NALLANPILLAI PETTRAL VILLAGE, TIRUVANNAMALAI TALUK & DISTRICT.			
SITE AREA	(Sq.Mt.)		
S.F.NO: 68/2D2	= 8100.00 Sq.Mt		
S.F.NO: 68/2C1A2	= 948.00 Sq.Mt		
S.F.NO: 69/3PART	= 4050.00 Sq.Mt		
TOTAL AREA	= 12998.00 Sq.Mt		
BLOCK-01	F.S.I (Sq.Mt.)	NON F.S.I (Sq.Mt.)	O.S.R (Sq.Mt.)
EXISTING BUILDING			
GROUND FLOOR	1233.07	--	--
FIRST FLOOR	1186.40	--	--
SECOND FLOOR	1186.40	--	--
TOTAL FSI AREA	3605.87	--	1834.80
HEAD ROOM 1 & 2	--	77.70	--
EXISTING NET TOTAL	3683.57 SQ.MT		
PROPOSED BUILDING	F.S.I (Sq.Mt.)	NON F.S.I (Sq.Mt.)	O.S.R (Sq.Mt.)
BLOCK-01	NURSING BUILDING		
THIRD FLOOR	1186.40	--	--
BLOCK-02	HOSTAL BUILDING		
GROUND FLOOR	1075.88	--	--
FIRST FLOOR	1075.88	--	--
SECOND FLOOR	1075.88	--	--
TOTAL FSI AREA	4414.04	--	--
HEAD ROOM 1 & 2	--	63.18	--
PROPOSED NET TOTAL	4477.22 SQ.MT		
EXISTING NET TOTAL + PROPOSED NET TOTAL	3683.57 SQ.MT + 4477.22 SQ.MT		
NUMBER OF STUDENT IN HOSTEL	8160.79 SQ.MT		
420 NOS			
FLOOR SPACE INDEX STATEMENT			
FSI = Existing Approval Area + Proposed Approval Area			
FSI = 3605.87+4414.04 Plot Area			
12998.00			
FSI = 8019.91/ 12998.00 = 0.61			
O.S.R:-			
REQUIRED AREA =1299.80 (10.00%)			
PROVIDE AREA = 1312.00 (10.009%)			
PARKING AREA :			
4 WHEELER PARKING			
100.00 sq.mt Of Class Room = 1NOS			
1977/100 = 19.77 SAY 20 NOS			
Provided Four wheeler Space = 22 Nos			
Provided For Disabled Person parking = 2 Nos			
2 WHEELER PARKING			
50.00 sq.mt Of Class Room = 1NOS			
1977/50 = 39.54 SAY 40 NOS			
2 WHEELER PARKING HOSTEL			
Every 10 Room = 1NOS			
Provided 70 Room = 7NOS			
Provided Two wheeler Space = 47 Nos			
COLOUR INDEX			
	EXISTING BUILDING		
	PROPOSED BUILDING		
	SITE BOUNDARY		
	O.S.R		
	DRIVE WAY		
	EXISTING ROAD		
EXISTING APPROVAL NO:-			
ONLINE APPLICATION NO:-			
SWP/BPA/006775/2023.			
APPROVAL NO:-			
BP/AD-DTCP (TVM):15/2023.			
ALL DIMENSIONS ARE SHOWN IN METER			
ALL THE DETAILS ARE SHOWN IN SECTION ON- 'B'			
JOINERY DETAILS			
			M
G.G	GATE	2.13 X 2.13	
M.D	MAIN DOOR	3.00 X 2.13	
D	DOOR	1.22 X 2.13	
D1	DOOR	1.00 X 2.13	
D2	DOOR	0.76 X 2.13	
W	WINDOW	2.00 X 1.50	
W1	WINDOW	1.50 X 1.50	
V	VENTILATOR	2.00 X 0.61	
J	JOLLY	2.00 X 0.61	
	FA	FIRE ALARM	
	SAND BUCKETS		
APPLICANT SIGNATURE			
For Smt.G.Gandhimathi Educational Trust			
			
Chairman/Secretary			
GEO-TECH SIGNATURE			
			
Er. K.PRAKASH M.E.MIGS.			
Geotechnical Consultant			
Reg.No: LP-GE/19/05/003			
prakash.civil57@gmail.com			
STRUCTURAL ENGINEER			
			
Er. S.DINESH, B.E(Civil), M.E(Struct).			
Reg.Structural Engineer Grade-I			
Reg. No: TVM / RSE-5c-1-01/2023.			
Issued by AD.TCPO/Tvm.(Dt: 21-03-2023)			
No. 26/42, Gopal Pillayar Koil Street,			
TIRUVANNAMALAI - 606 601.			
REGISTER ENGINEER SIGNATURE			
			
Er. M.MANIMOZHARASU A.E.			
TVM Reg No: 110222R.EGR-III			
No. 100/99F, Sambath Lodge,			
Ramalinganar Main Road,			
TIRUVANNAMALAI-606 601.			
JEEVAN CONSULTANCY			
Er. M. MANIMOZHI ARASU., B.E.,			
TVM/REG.NO.01/2023/R.E.,			
100/99-F, RAMALINGANAR MAIN ROAD,			
SAMPATH LODGE COMPLEX,			
TIRUVANNAMALAI,			
CELL NO : 8608618772, 8248444174			
INSTITUTIONAL BUILDING			