PLAN SHOWING THE PROPOSED AC SHEET ROOF COMMERCIAL OIL MILL BUILDING IN SF.NO:376/12B, PATTA NO.2153, & 376/10E, PATTA NO.2084, AT SAVERIYAR PATTI VILLAGE, PARUKKAL PANCHAYAT,UDAYARPALAYAM TALUK, ARIYALUR DISTRICT.

NAME OF THE BUILDING OWNER : VINCENT S/O INNASI

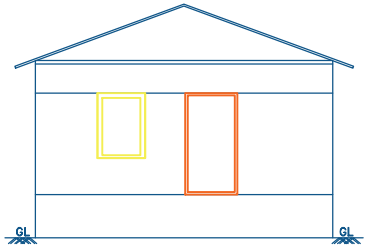

ELEVATION

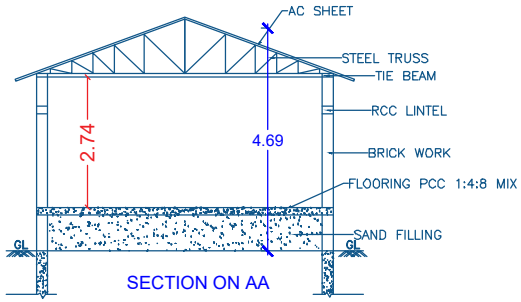

SECTION ON AA

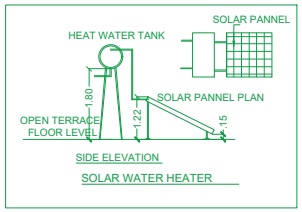

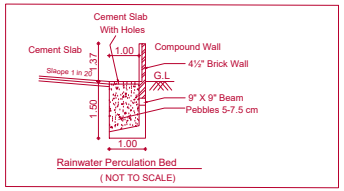

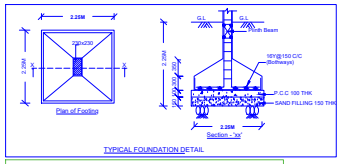

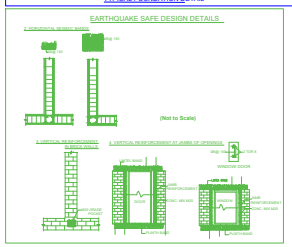

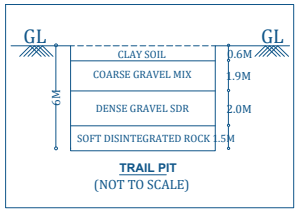

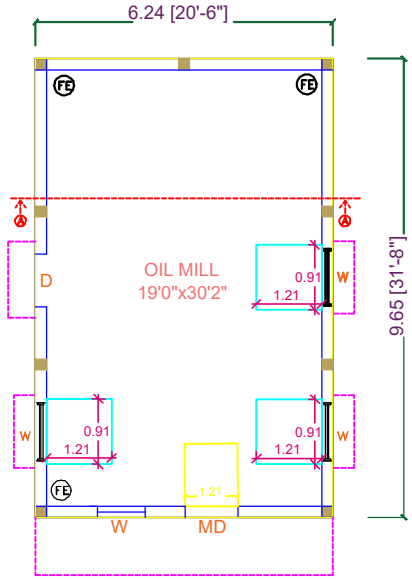

PROPOSED GROUND FLOOR PLAN

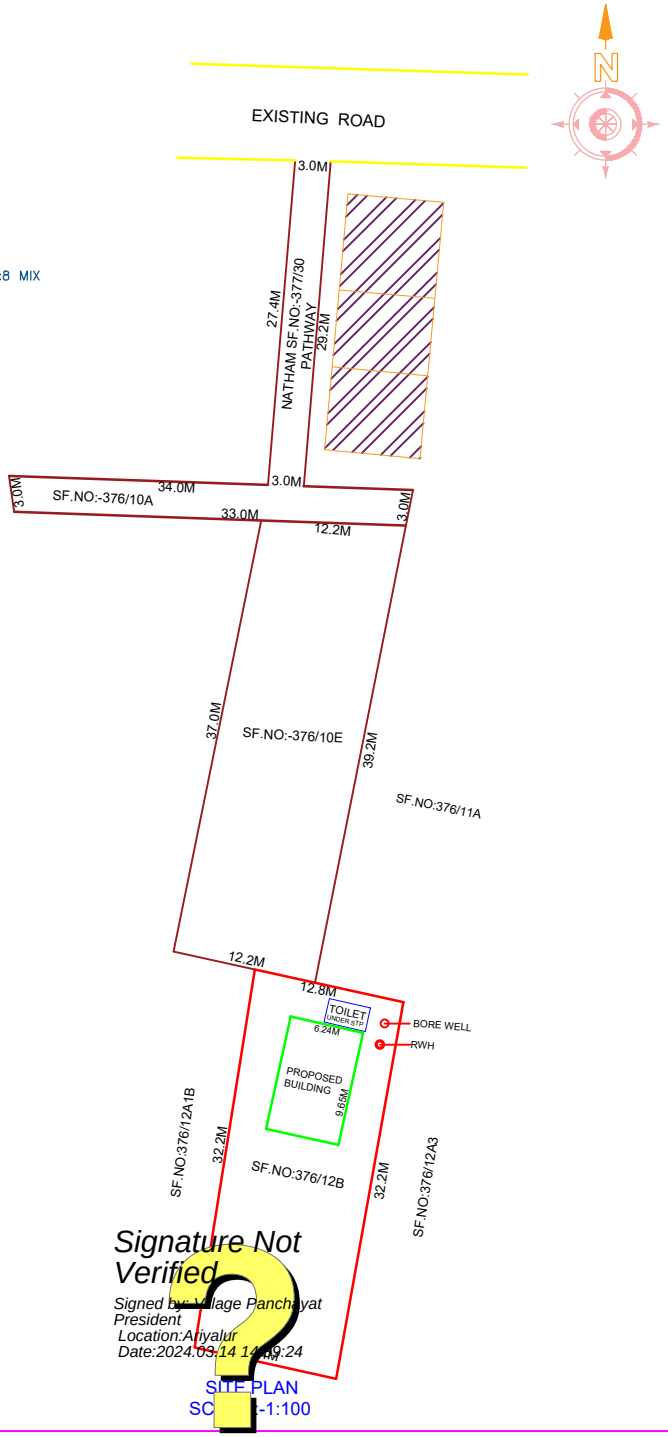

Signature Not Verified
Signed by: Village Panchayat President
Location:Ariyalur
Date:2024.03.14 14:19:24

SITE PLAN
SCALE-1:100

APPROVING AUTHORITY

ONLINE APPLICATION NO . SWP / BPA / 045658 / 2023

(SWP- ONLINE APPROVAL)

E-SIGNED BY
PANCHAYAT PRESIDENT
PARUKKAL PANCHAYAT & SAVERIYAR PATTI VILLAGE
T-PALUR BLOCK ,ARIYALUR DISTRICT

SCHEDULE OF JOINERY

SIGN	DESCRIPTION	SIZE
MD	MAIN DOOR	4'0" x 7'0"
D	DOOR	3'0" x 7'0"
W	WINDOW	3'0" x 4'0"
V	VENTILATOR	2'0" x 2'0"

DETAILS	UNIT	
	SQ.FT	SQ.M
TOTAL SITE AREA	4370.18	406.00
PROPOSED G.F FLOOR	647.92	60.21

COLOUR INDEX

SITE BOUNDARY
EXISTING ROAD
PROPOSED BUILDING

APPLICANT

Er. A. ASHOK, DCE.,
MUNICIPALITY REGISTERED ENGINEER
Grade-II.Reg.No: 090/LS/2020/00008
AS CONSTRUCTIONS
V.E. COMPLEX, JKM. ROAD,
NEW MUNICIPALITY OFFICE (OPP),
ARIYALUR, Cell:+91 9360172160

ENGINEER