

IN SF.NO:414/2, UDR PATTA NO:- 2911, AT POYYATHANALLUR VILLAGE, ILLUPAIYUR PANCHAYAT, ARIYALUR UNION, ARIYALUR TALUK & DISTRICT.

The image contains two architectural drawings of a building section and elevation.

Left Drawing (Section View): This drawing shows a cross-section of a building. It features a main structure with a flat roof and a lower wing. The ground level is marked as G.L. The drawing includes dimensions for the building's height and width.


Right Drawing (Elevation View): This drawing shows a side elevation of the building. It includes a parapet wall and a solar water heater. The ground level is marked as G.L. The drawing includes dimensions for the building's height and width, as well as material specifications for the roof, walls, and floor.

Dimensions and Material Specifications:


- Roof: R.C.C ROOF SLAB-1:2:4 MIX
- Floor: FLOOR FINISH-20mm TK
- Walls: BRICK WORK IN C.M-1:6
- Lintel: LINTEL 0'6" TK
- Footing: SAND FILLING
- Parapet Wall: PARAPET WALL
- Solar Water Heater: SOLAR WATER HEATER

CROSS SECTION ON (A-B)



CROSS SECTION ON (A-B)

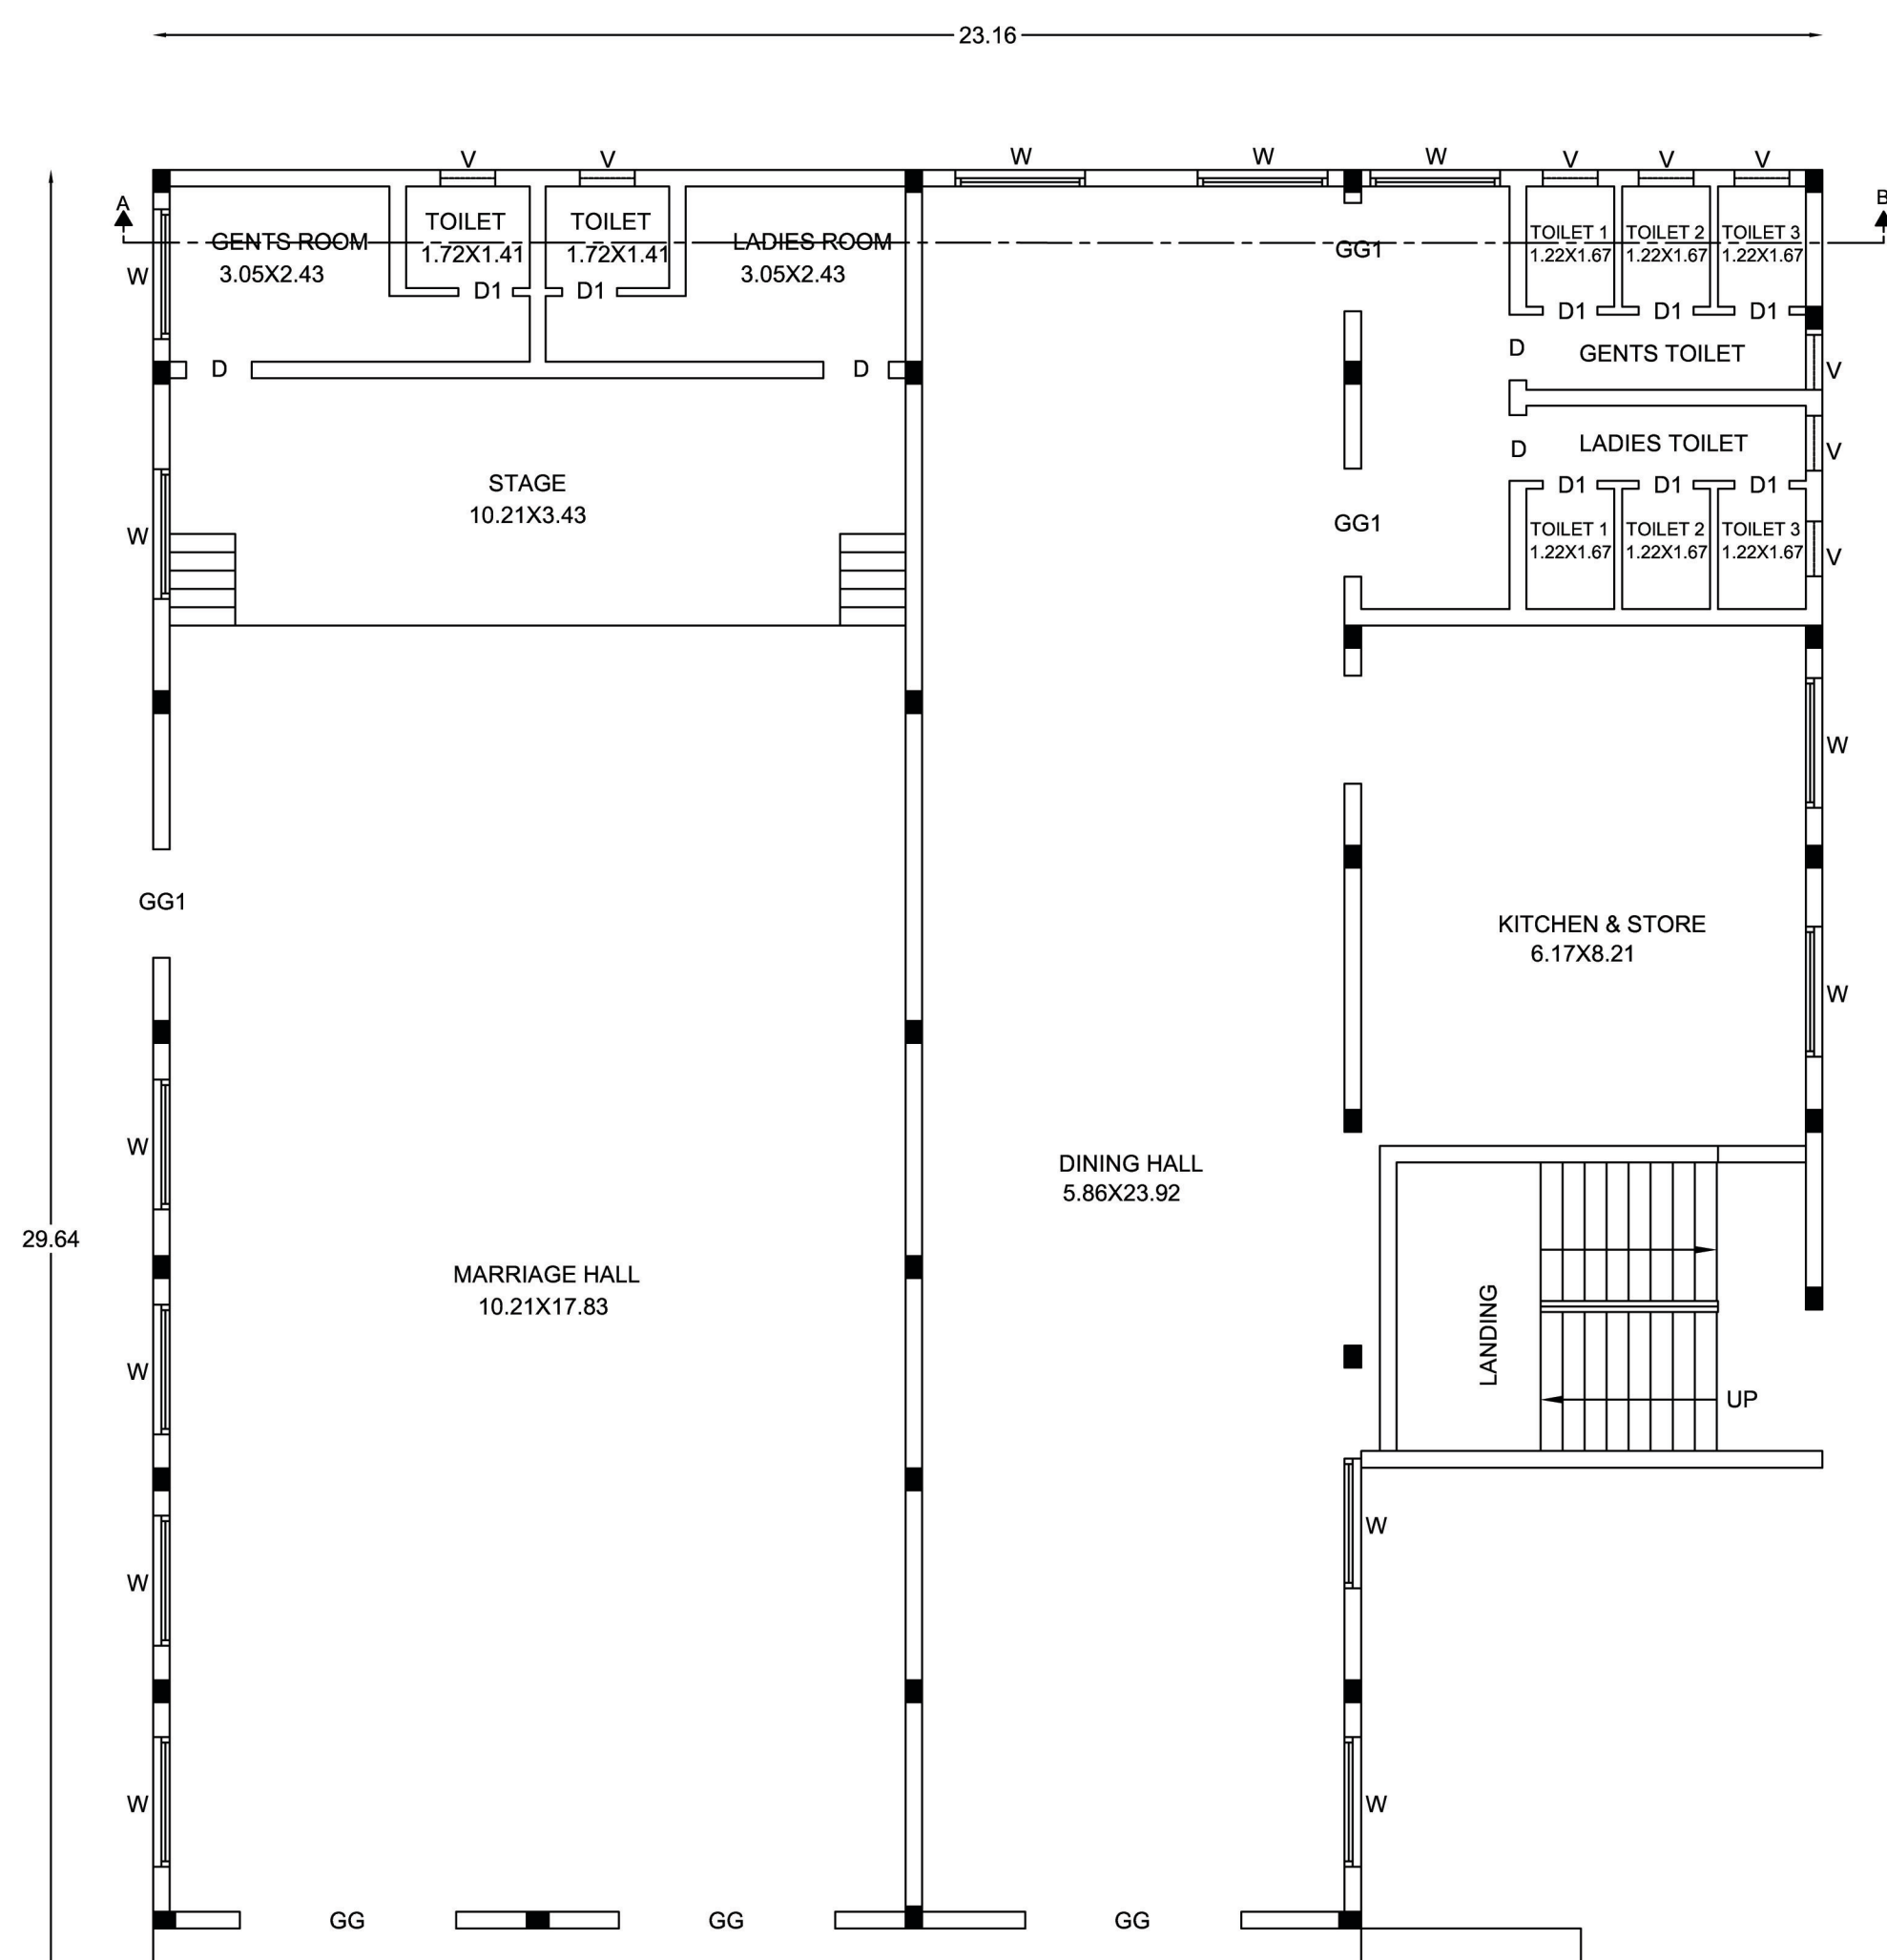

EXIST.GROUND FLOOR PLAN

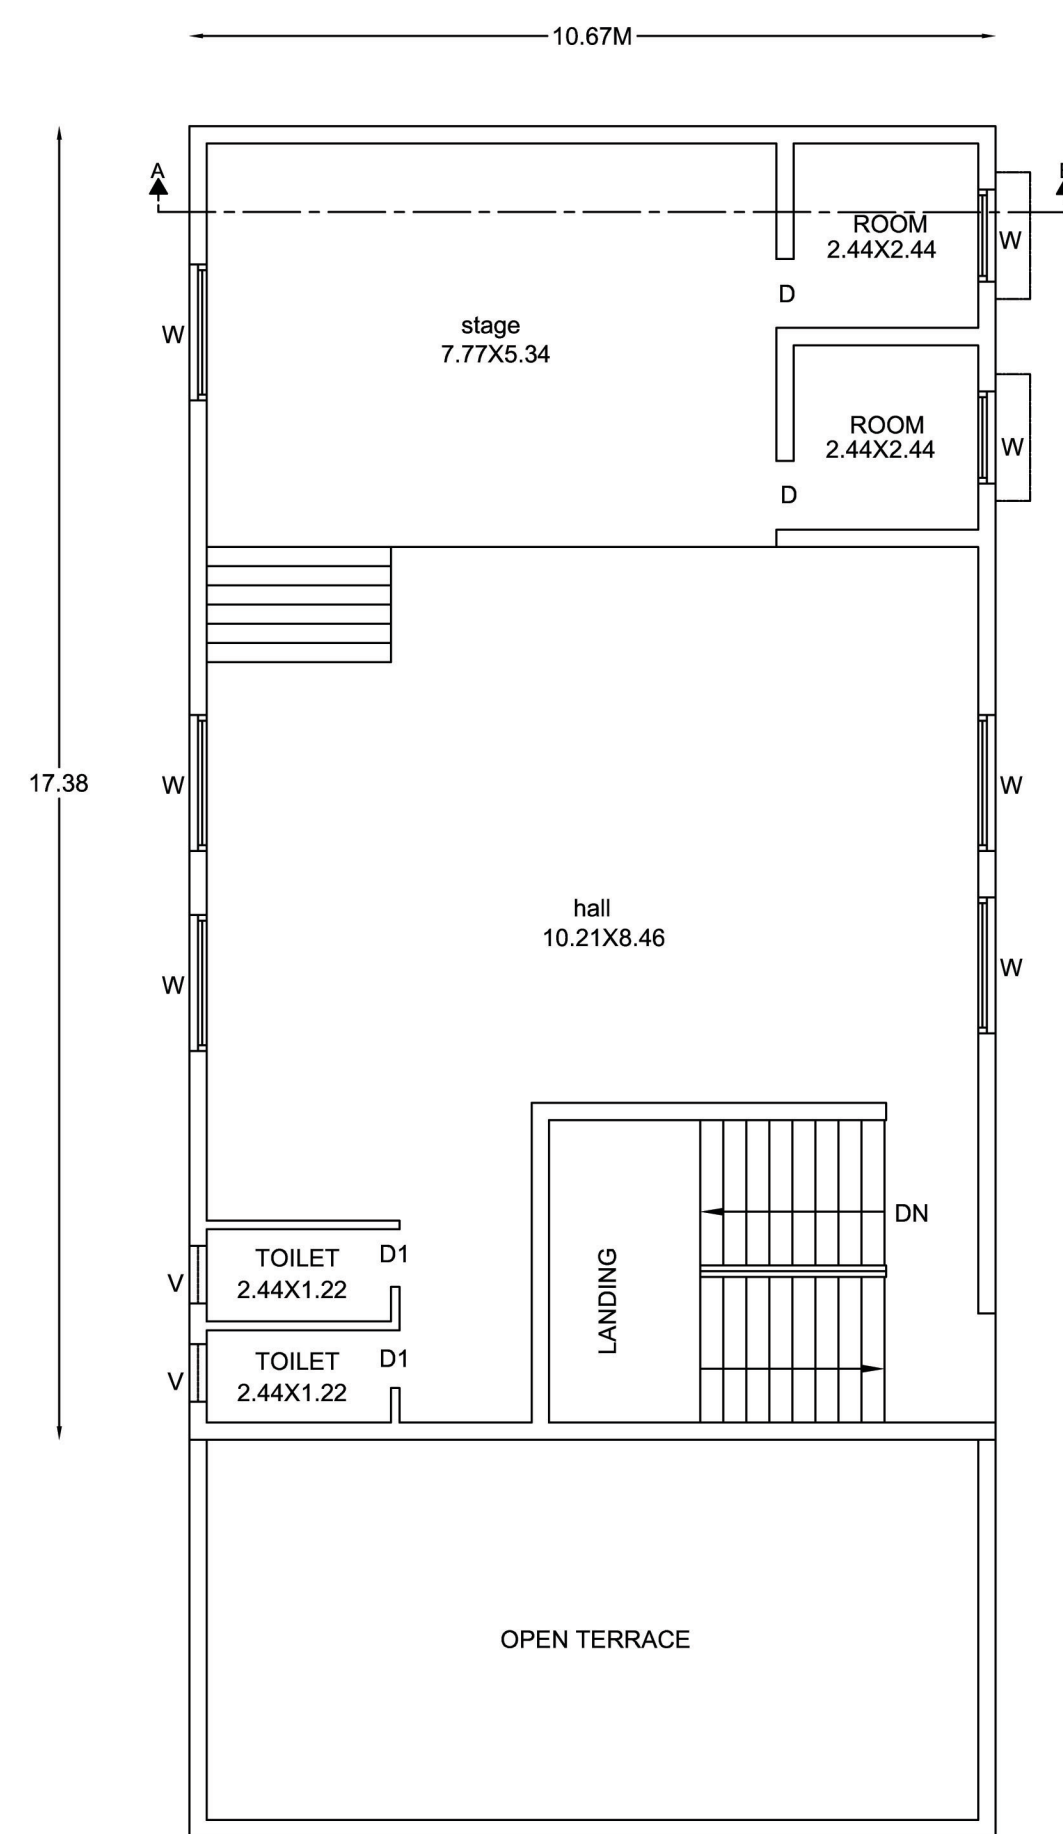

PRO.FIRST FLOOR PLAN

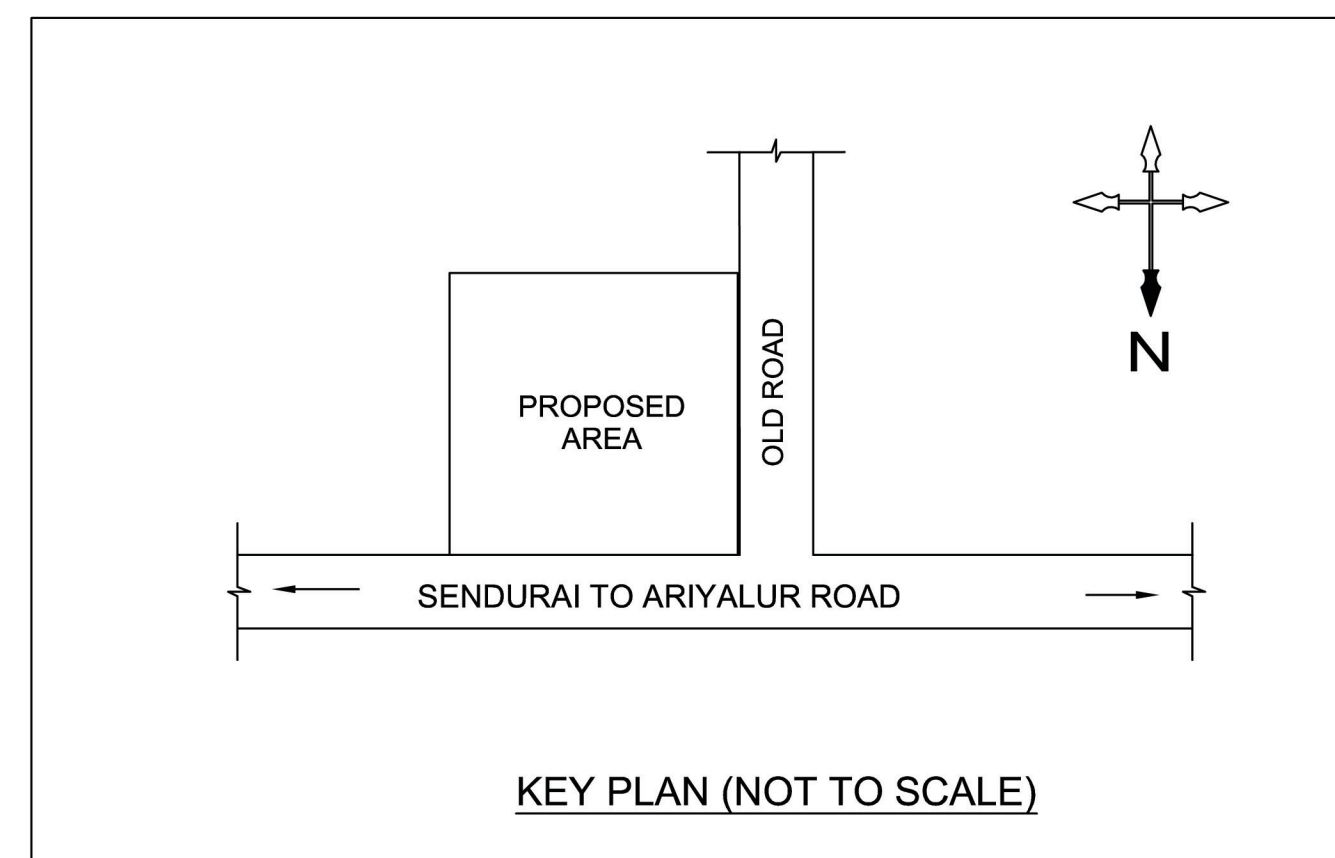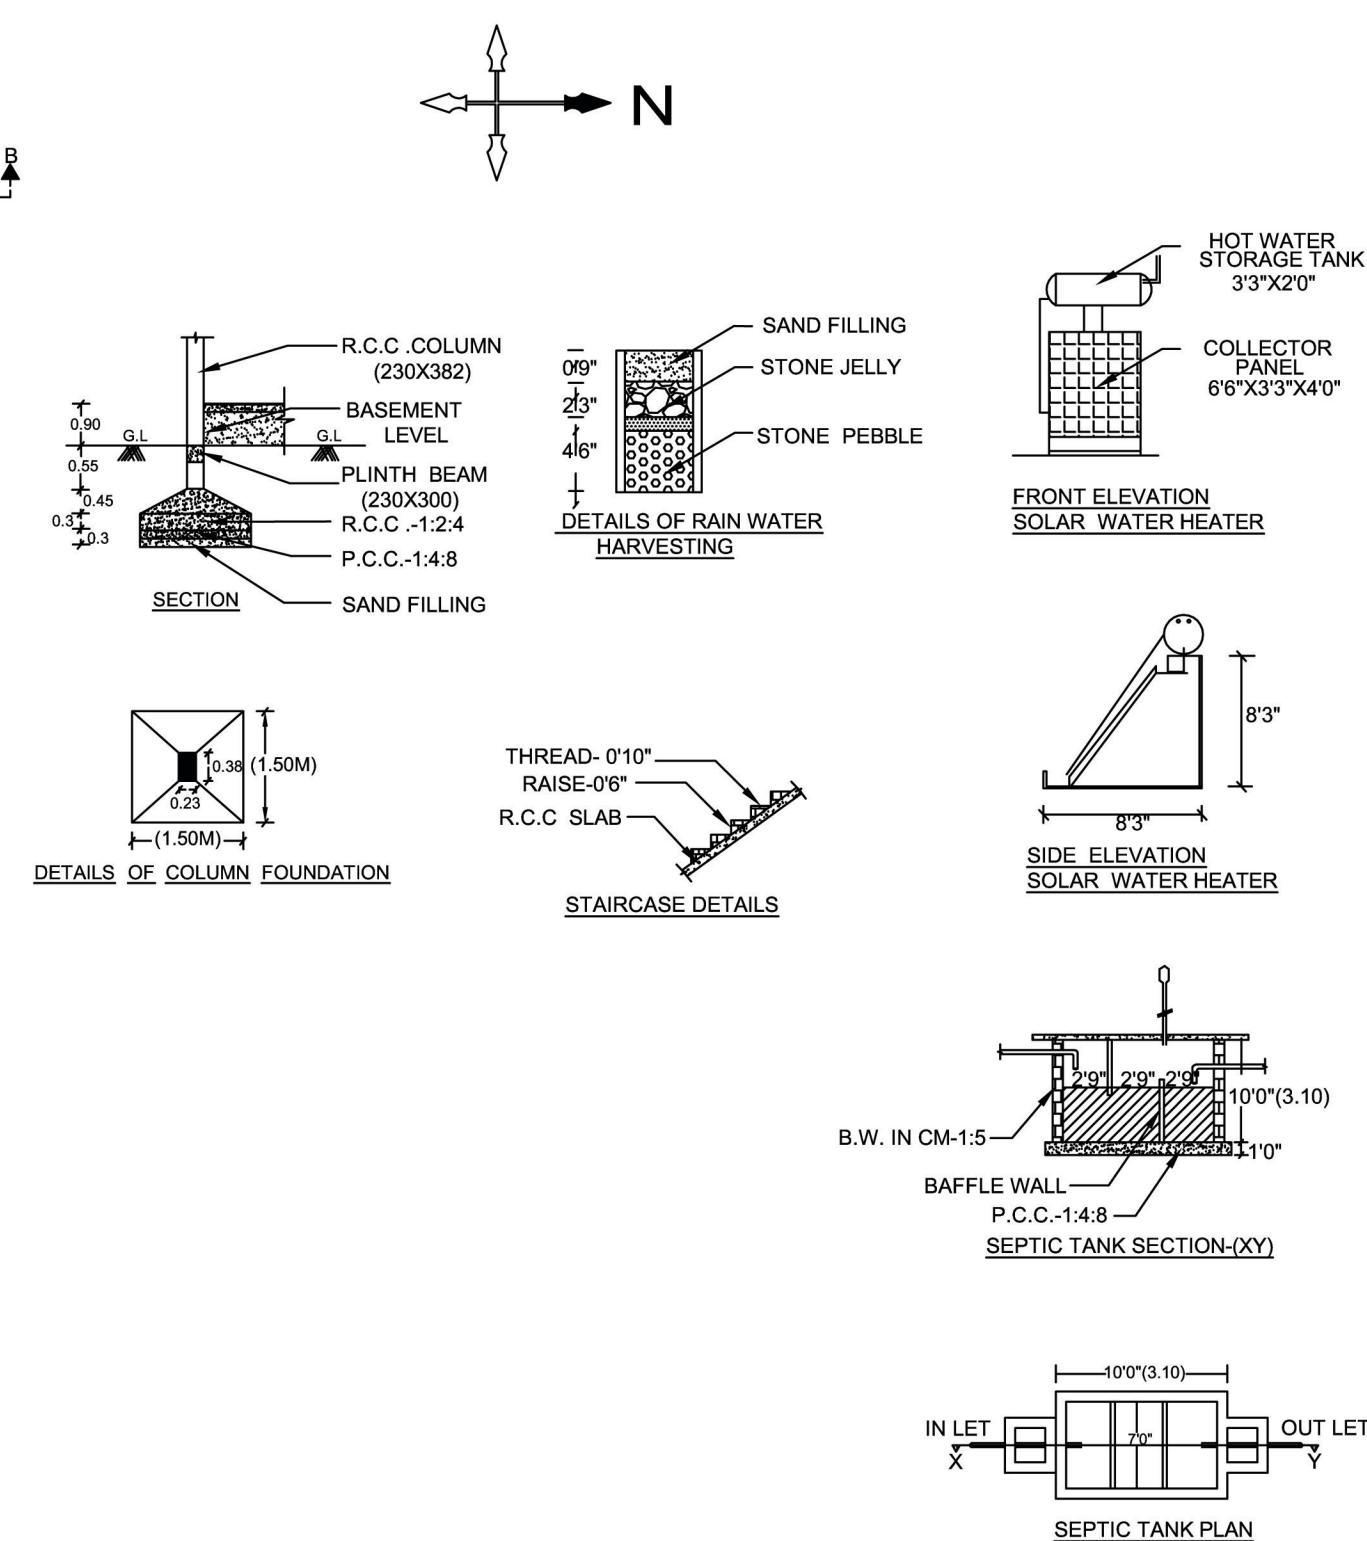

KEY PLAN (NOT TO SCALE)

OFFICE USE:

REFERENCE	FEET	METERS
G.G GRILL GATE	10'0"X8'0"	3.00X2.40
G.G1 GRILL GATE	5'0"X7'0"	1.50X2.10
D DOOR	3'0"X7'0"	0.91X2.10
D1 DOOR	2'6"X7'0"	0.76X2.10
W WINDOW	6'0"X4'0"	1.80X1.20
V VENTILATOR	2'0"X3'0"	0.60X0.90
AREA CALCULATION	SQ.FT	SQ.M
TOTAL AREA OF THE SITE	11532.87	1071.43
EXIST. GROUND FLOOR AREA	6470.13	601.09
PRO. FIRST FLOOR AREA	1996.07	185.44
OPEN AREA	5062.74	470.34

COLOUR INDEX:

1. SITE BOUNDRY SHOWN ☐
2. PROPOSED BUILDING SHOWN ☐
3. EXISTING ROAD SHOWN ☐

NOTE:

1. ALL DIMENSIONS ARE IN FEET & METER
2. WASTE WATER USED FOR GARDENING PURPOSE
3. RAIN WATER HARVESTING PIT TO BE PROVIDED
4. U - SEPTIC TANK TO BE PROVIDED

SCALE:

1 INCH=8 FEET (OR) 1:100

OWNER ADDRESS:

Mr.A.THANGAVEL,
S/O ANNAMALAI,
DOOR NO:- 3/757, VEPPAMARA STREET,
POIYATHANALLUR POST,
ARIYALUR TALUK,
ARIYALUR DISTRICT.

SIGNATURE: _____


(A.THANGAVEL)

ENGINEER:

Er. G.GOPINATH, B.E.,
DTCP Registered Engineer,
Reg No:RE(Gr-III)/PBLR/September 2024/006
GR CONSTRUCTIONS
Perambalur - 621 212.
Mobile : 9566952085, 9786182085

PLAN SHOWING THE PROPOSED CONSTRUCTION OF EXISTING GROUND FLOOR & PROPOSED FIRST FLOOR IN MARRIAGE HALL BUILDING FOR 'VJ CELEBRATION HALL'
IN SF.NO:414/2, UDR PATTA NO:- 2911, AT POYYATHANALLUR VILLAGE, ILLUPAIYUR PANCHAYAT, ARIYALUR UNION, ARIYALUR TALUK & DISTRICT.

NAME OF OWNER:- Mr.A.THANGAVEL, S/O S.ANNAMALAI.

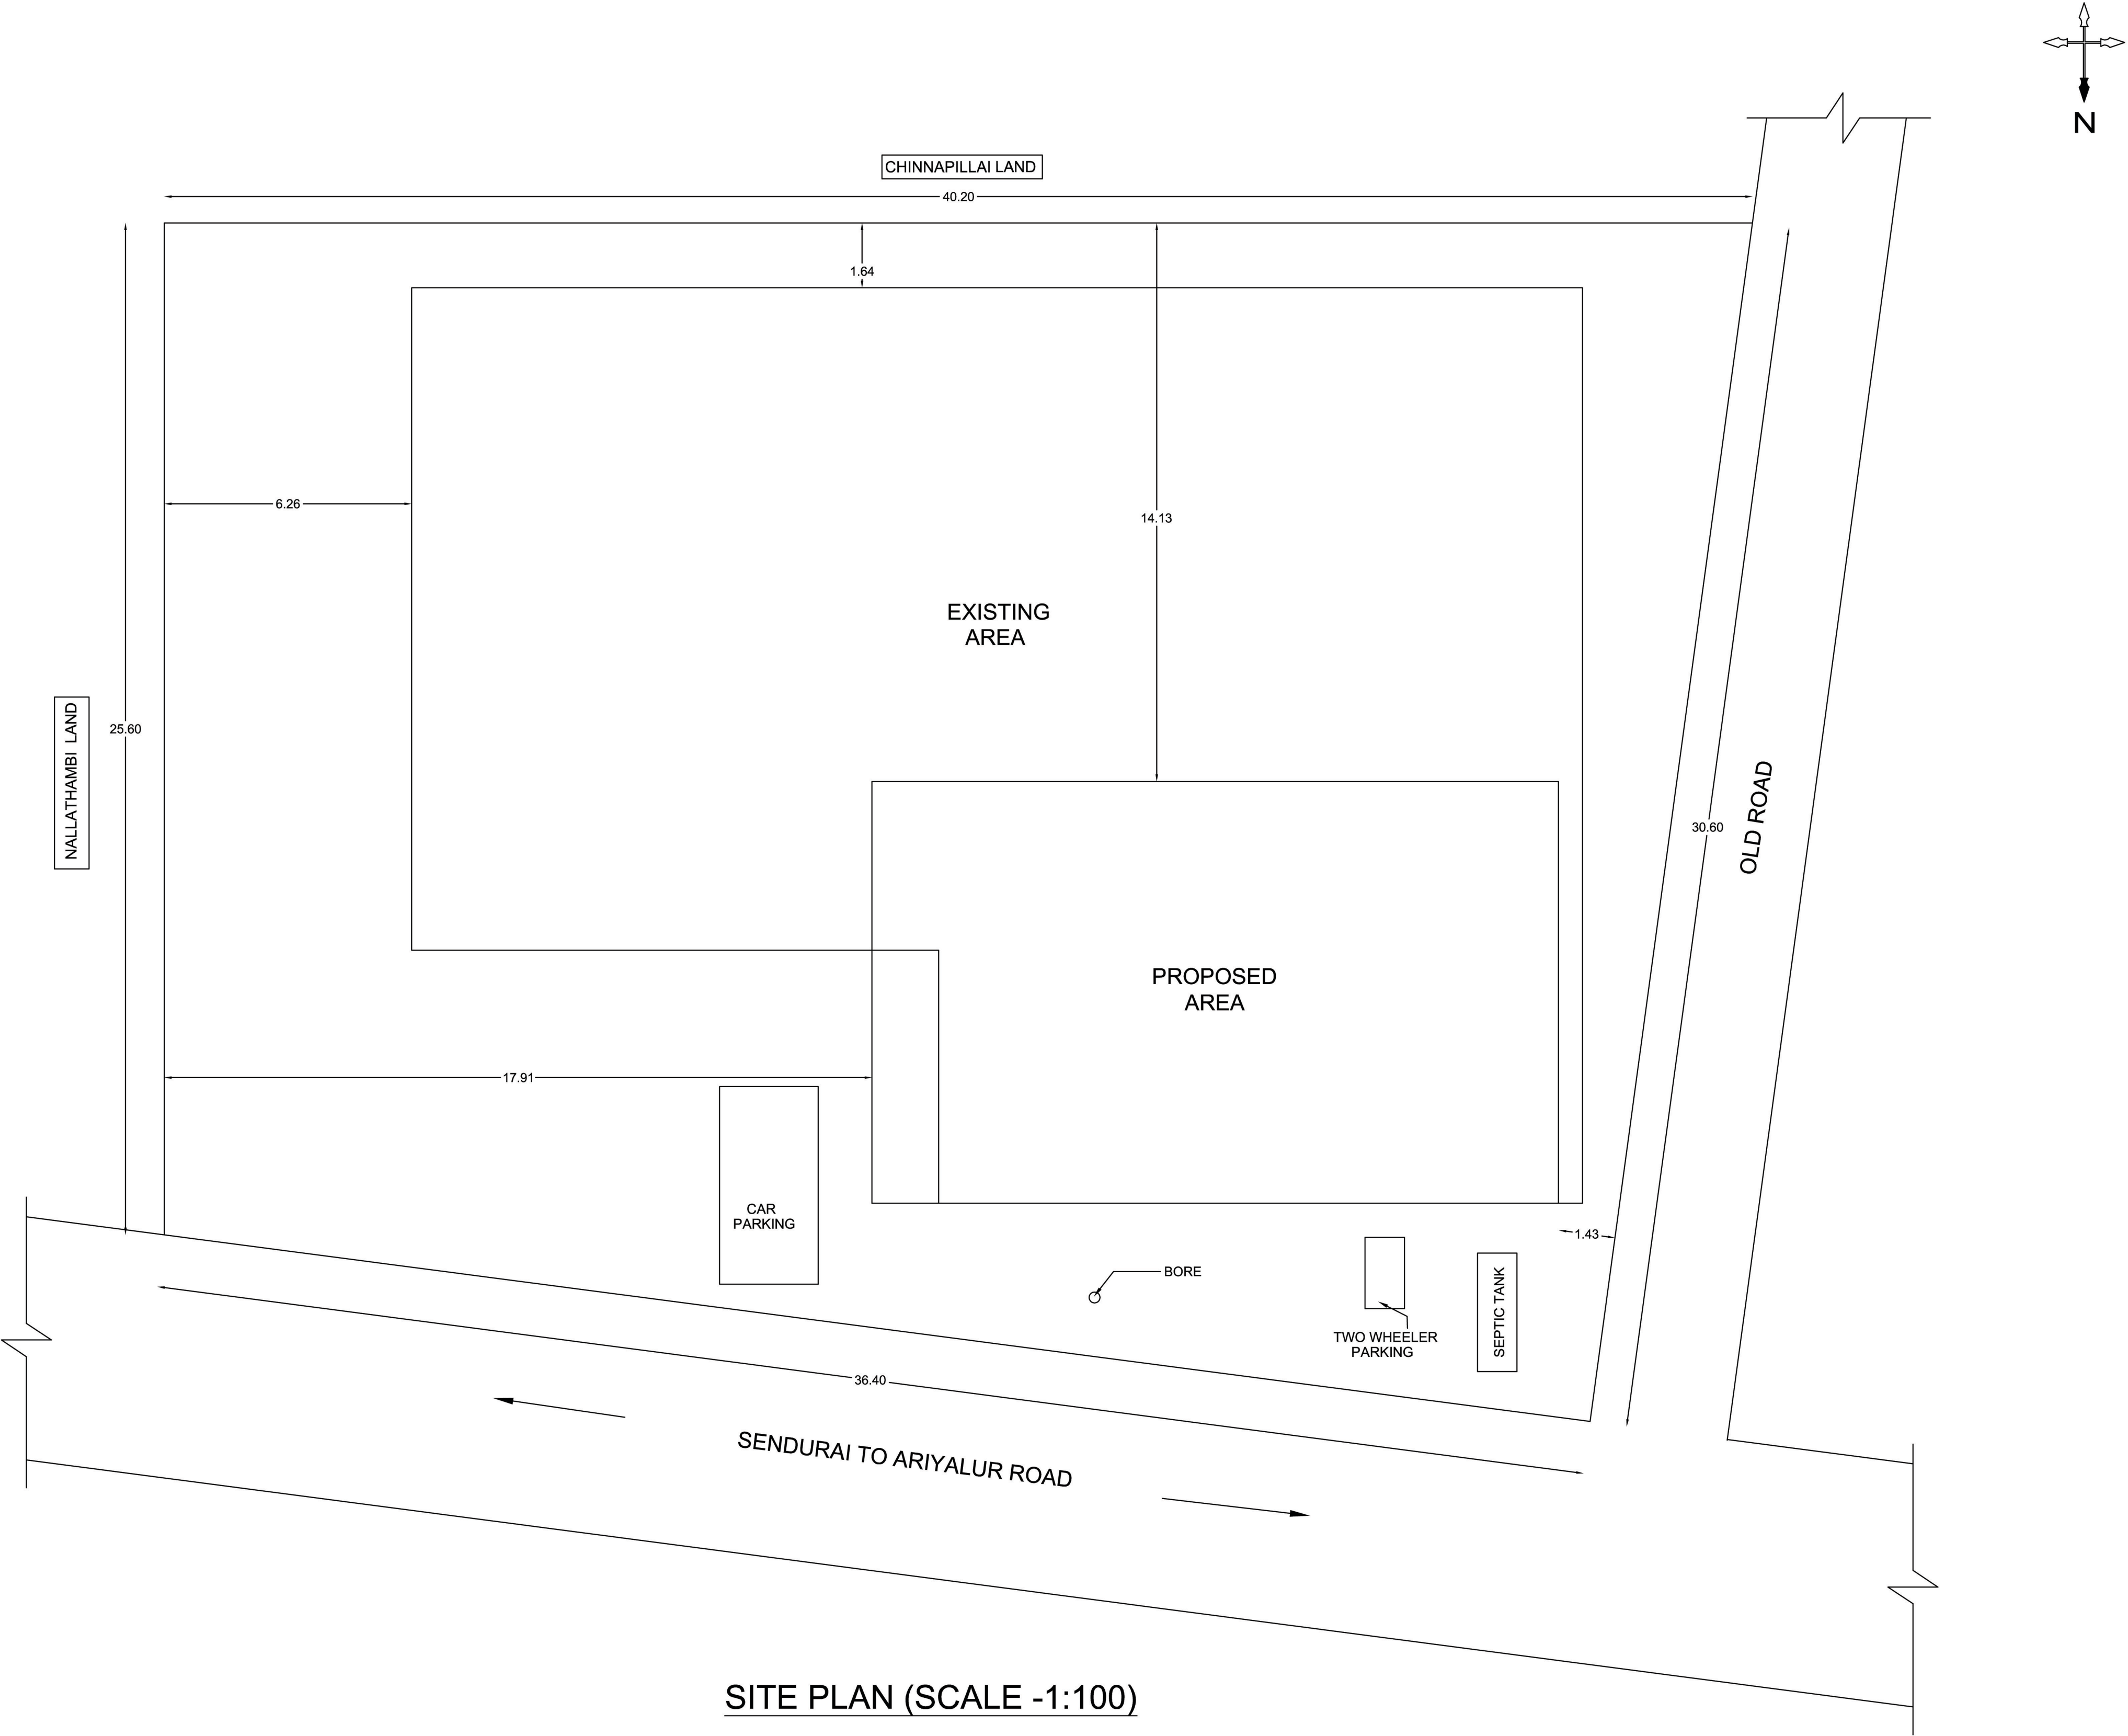

SITE PLAN (SCALE -1:100)

OFFICE USE:

REFERENCE	FEET	METERS
G.G GRILL GATE	10'0"X8'0"	3.00X2.40
G.G1 GRILL GATE	5'0"X7'0"	1.50X2.10
D DOOR	3'0"X7'0"	0.91X2.10
D1 DOOR	2'6"X7'0"	0.76X2.10
W WINDOW	6'0"X4'0"	1.80X1.20
V VENTILATOR	2'0"X3'0"	0.60X0.90
AREA CALCULATION	SQ.FT	SQ.M
TOTAL AREA OF THE SITE	11532.87	1071.43
EXIST. GROUND FLOOR AREA	6470.13	601.09
PRO. FIRST FLOOR AREA	1996.07	185.44
OPEN AREA	5062.74	470.34

COLOUR INDEX:

1. SITE BOUNDRY SHOWN
- 2.PROPOSED BUILDING SHOWN
3. EXISTING ROAD SHOWN

NOTE:

1. ALL DIMENSIONS ARE IN FEET & METER
2. WASTE WATER USED FOR GARDENING PURPOSE
3. RAIN WATER HARVESTING PIT TO BE PROVIDED
4. U - SEPTIC TANK TO BE PROVIDED


SCALE:

1 INCH=8 FEET (OR) 1:100


OWNER ADDRESS:

Mr.A.THANGAVEL,
S/O ANNAMALAI,
DOOR NO:- 3/757, VEPPAMARA STREET,
POIYATHANALLUR POST,
ARIYALUR TALUK,
ARIYALUR DISTRICT.

SIGNATURE:

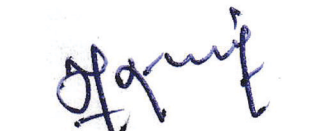
(A.THANGAVEL)

ENGINEER:

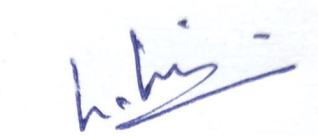
Er. G.GOPINATH, B.E.,
DTCP Registered Engineer,
Reg No:RE(Gr-III)/PBLR/September 2024/006
GR CONSTRUCTIONS
Perambalur - 621 212.
Mobile : 9566952085, 9786192085