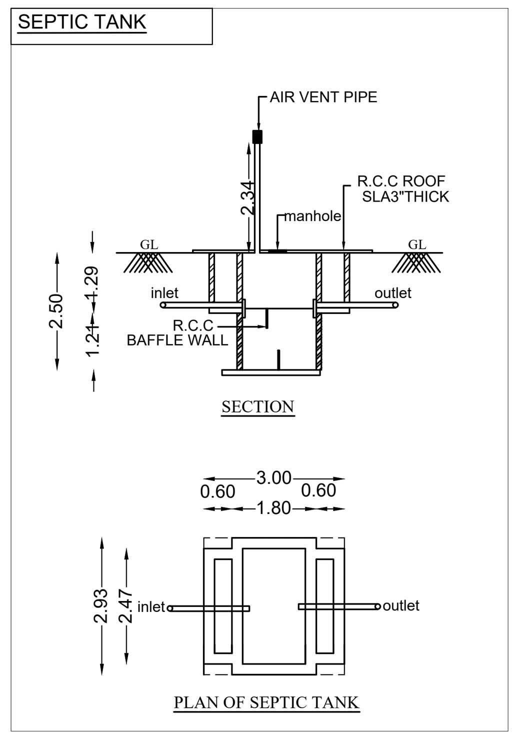

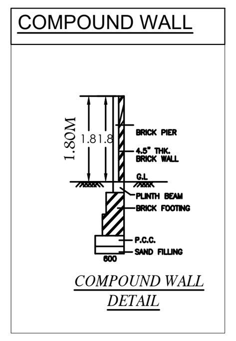

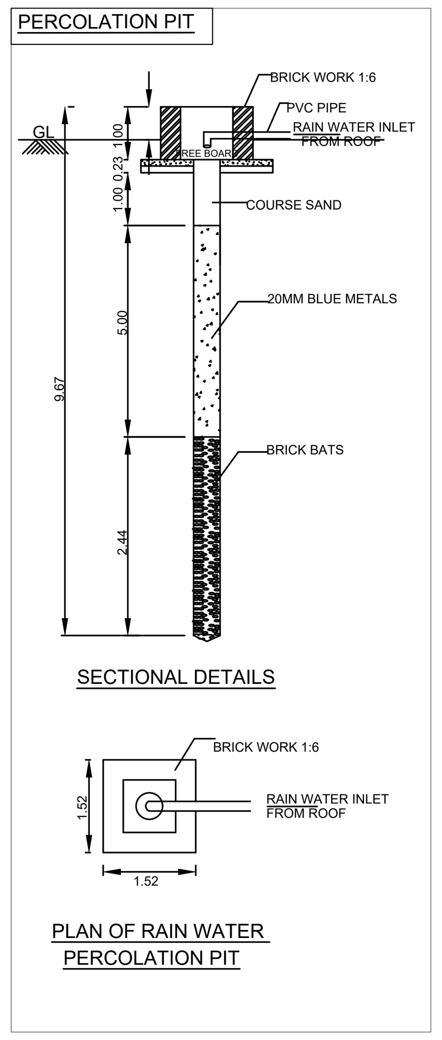

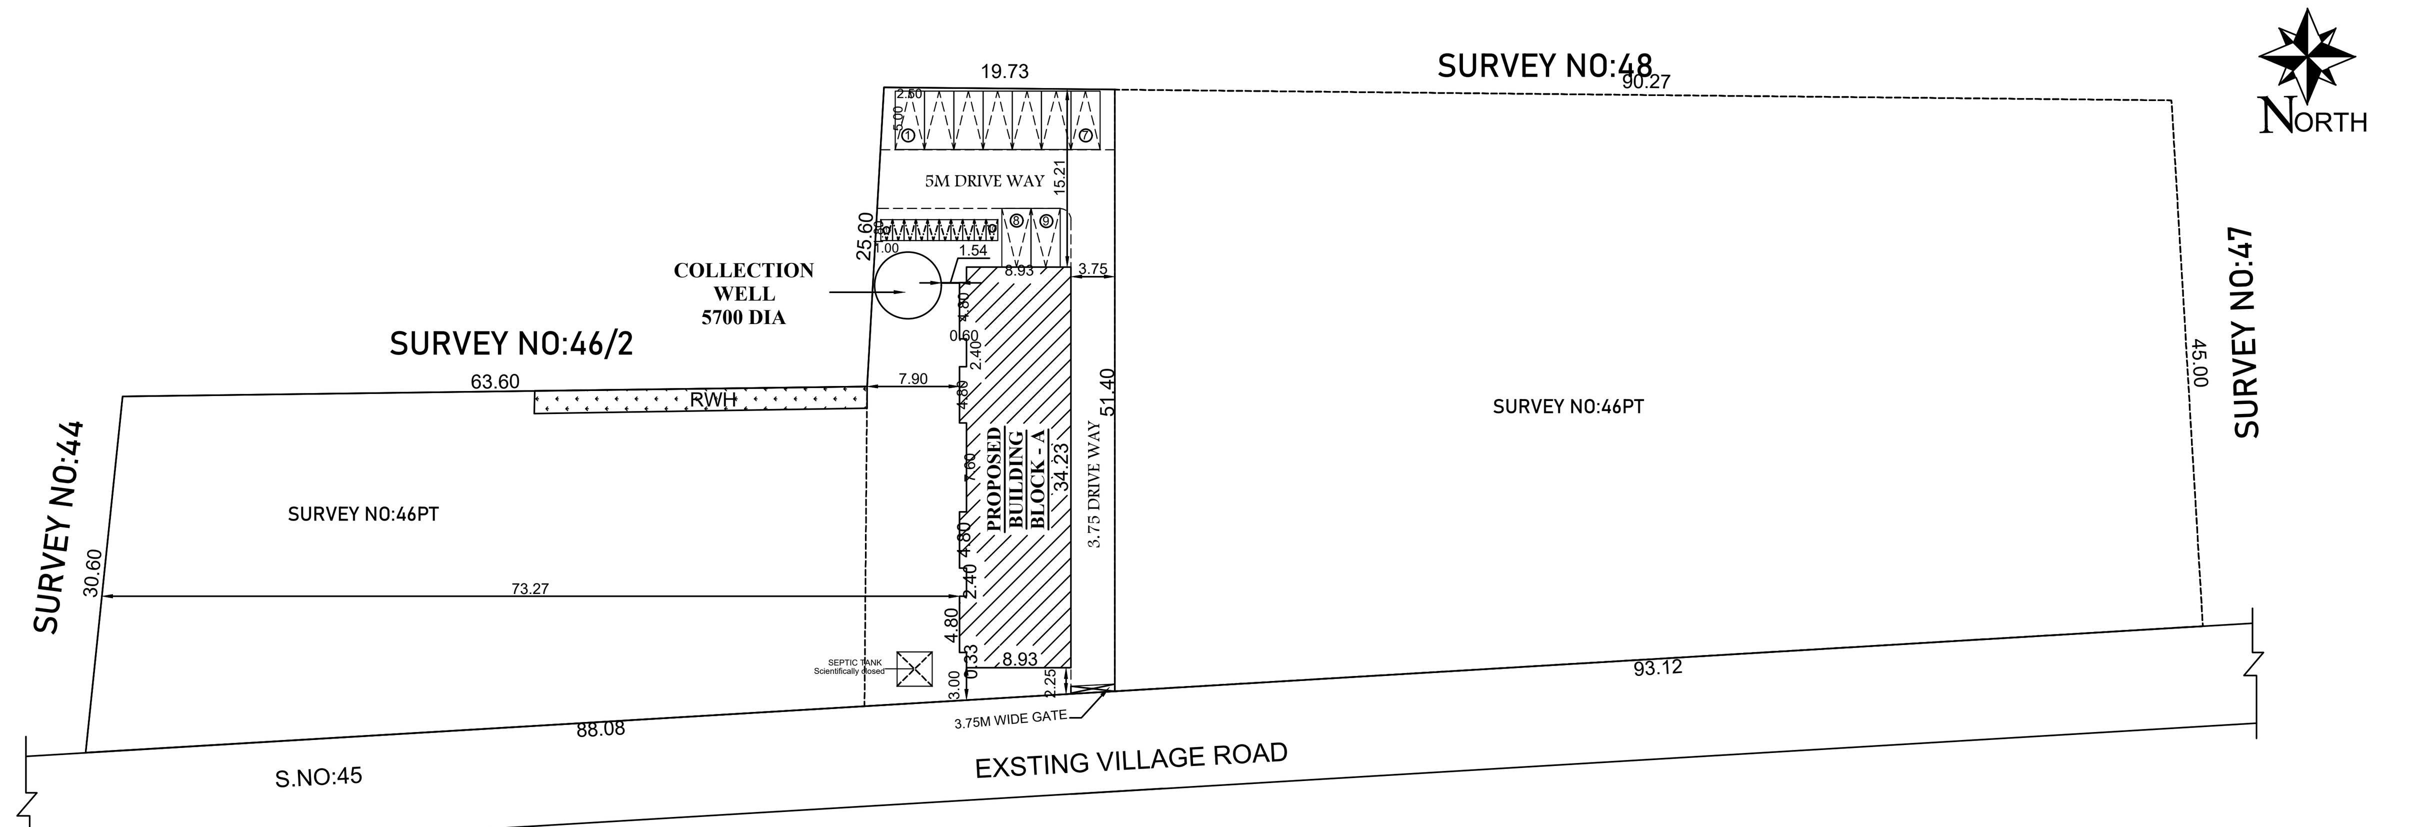

SITE PLAN
SCALE- 1:400

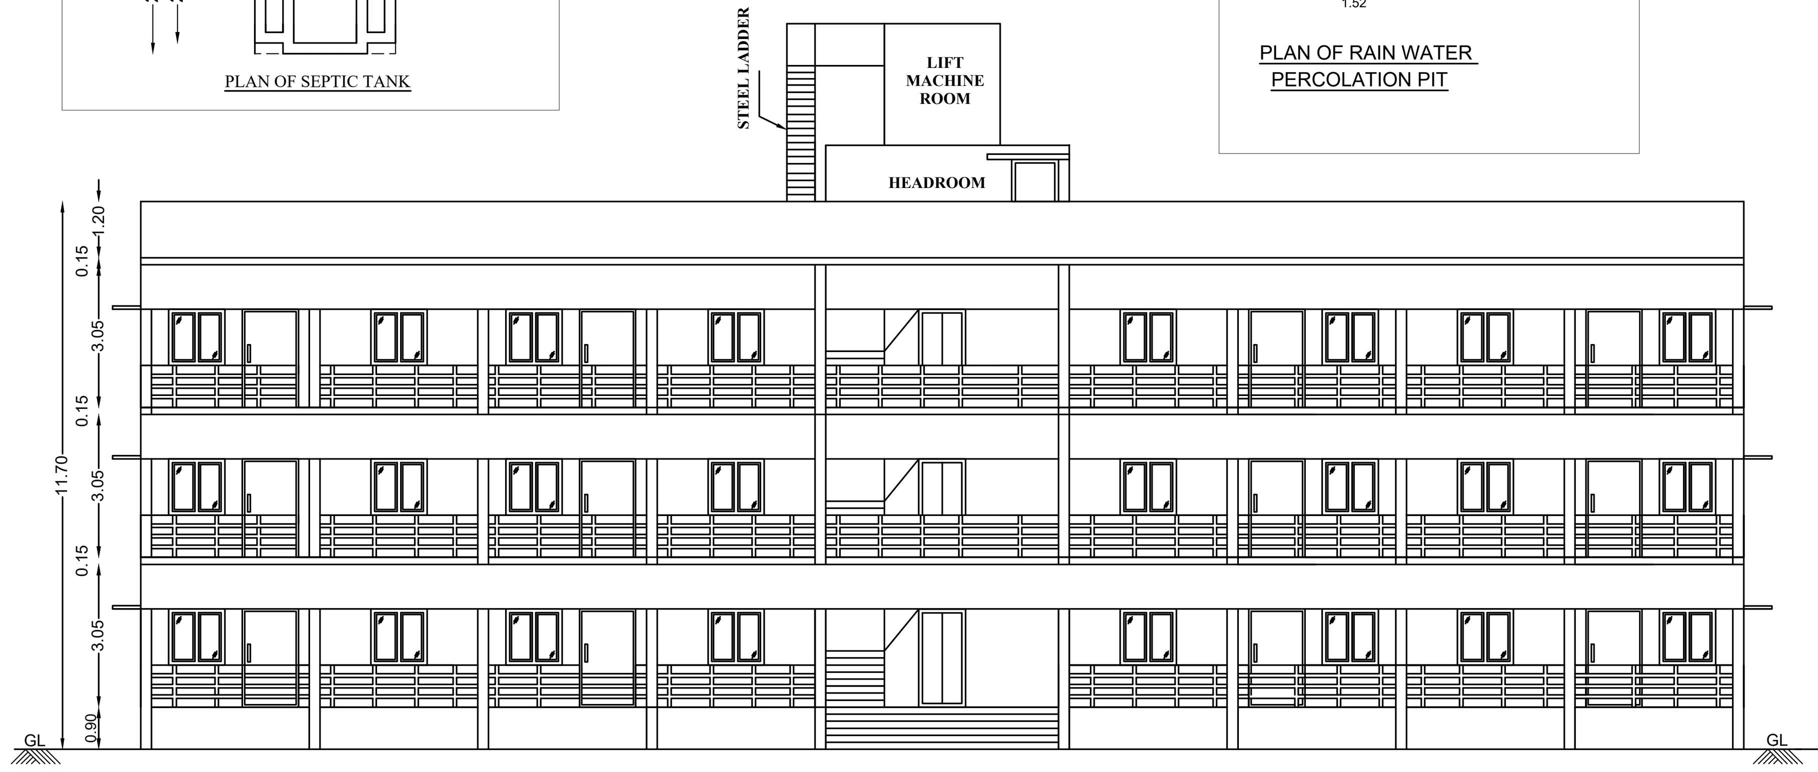

ELEVATION
BLOCK-A

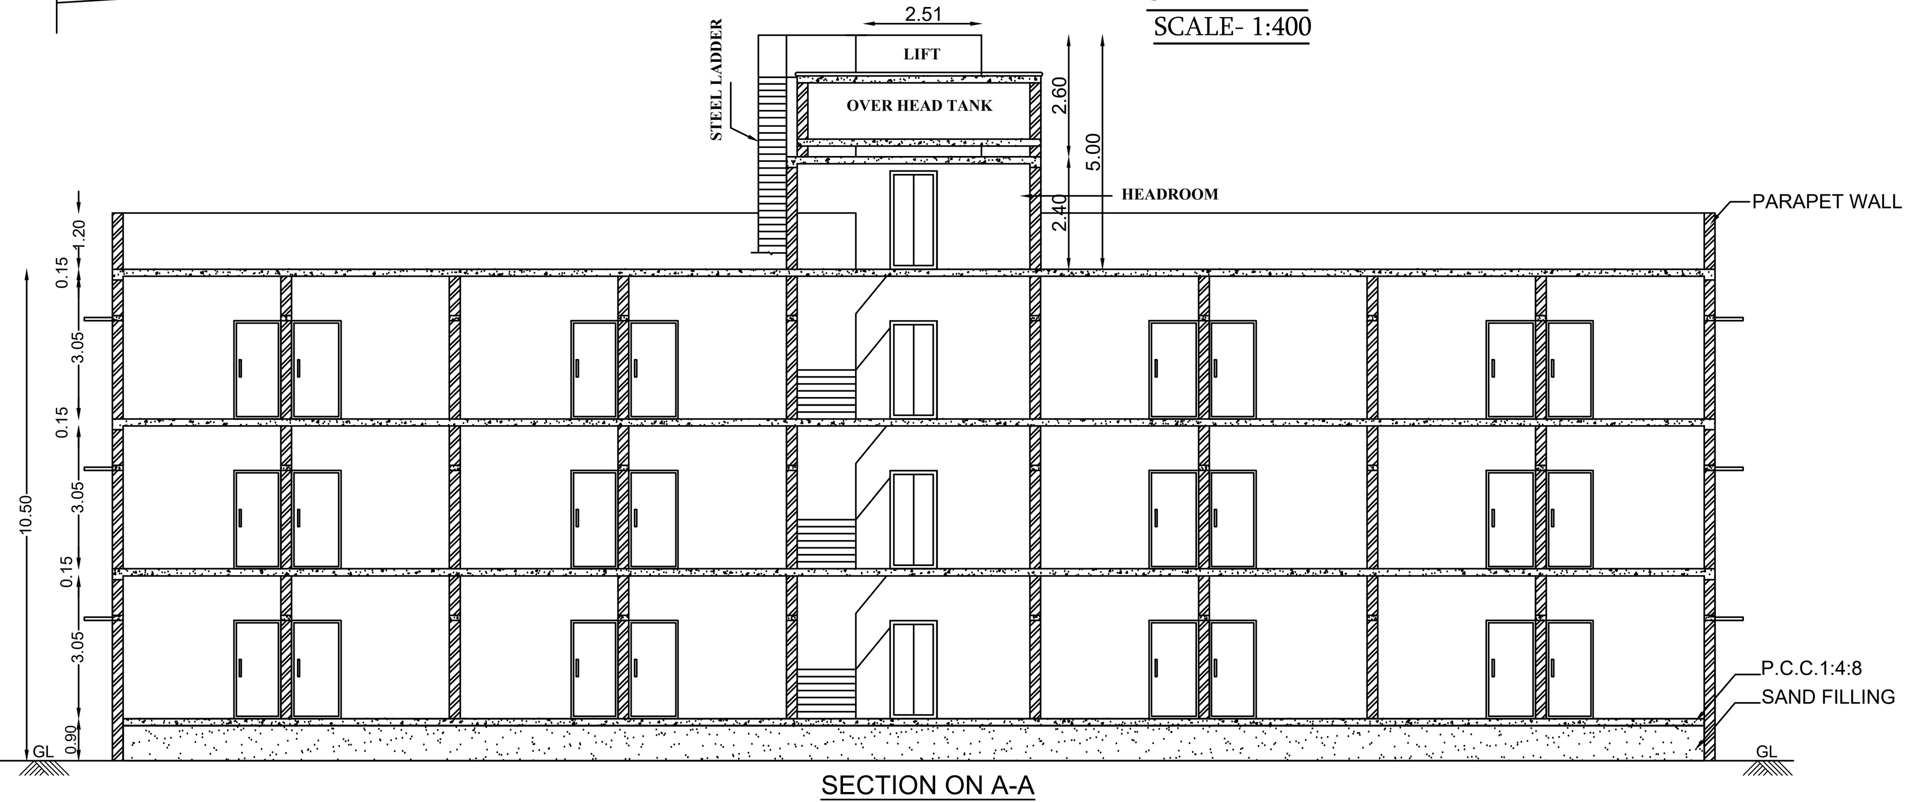

SECTION ON A-A
BLOCK-A

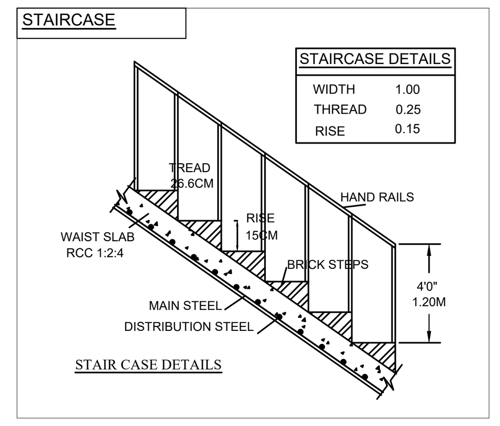

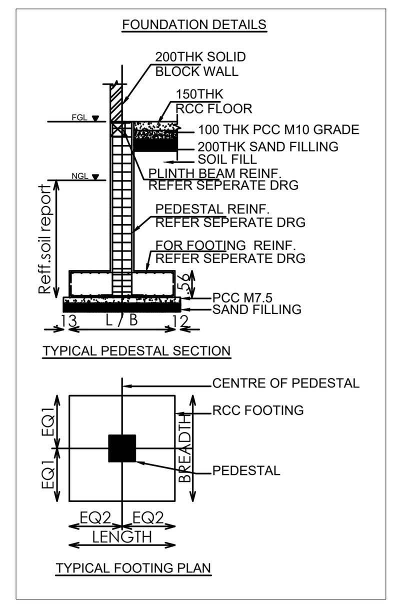

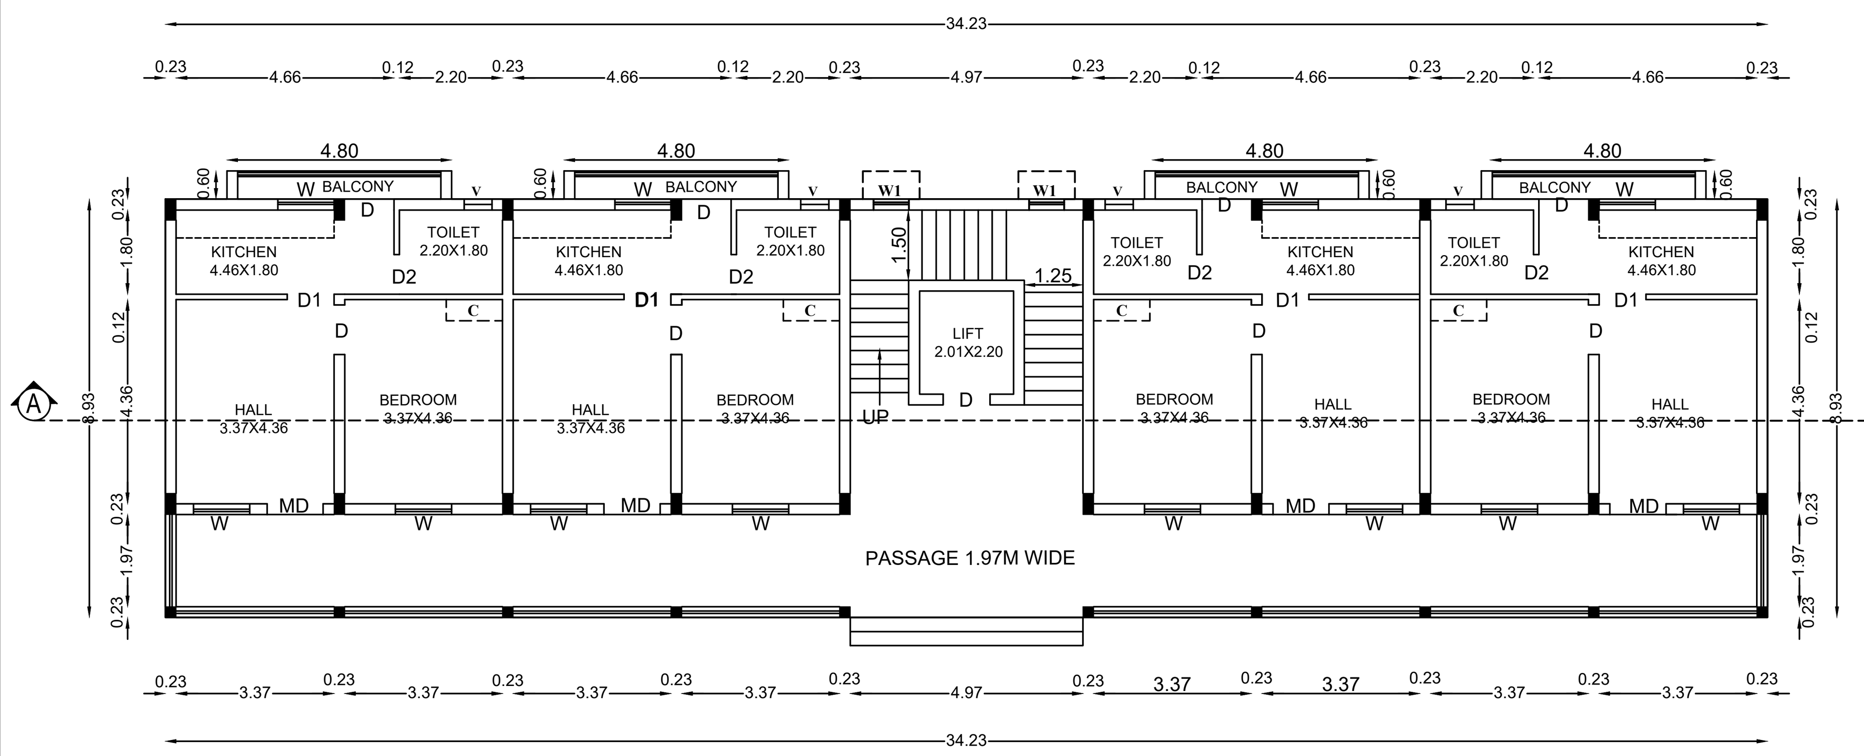

GROUND FLOOR PLAN
BLOCK-A

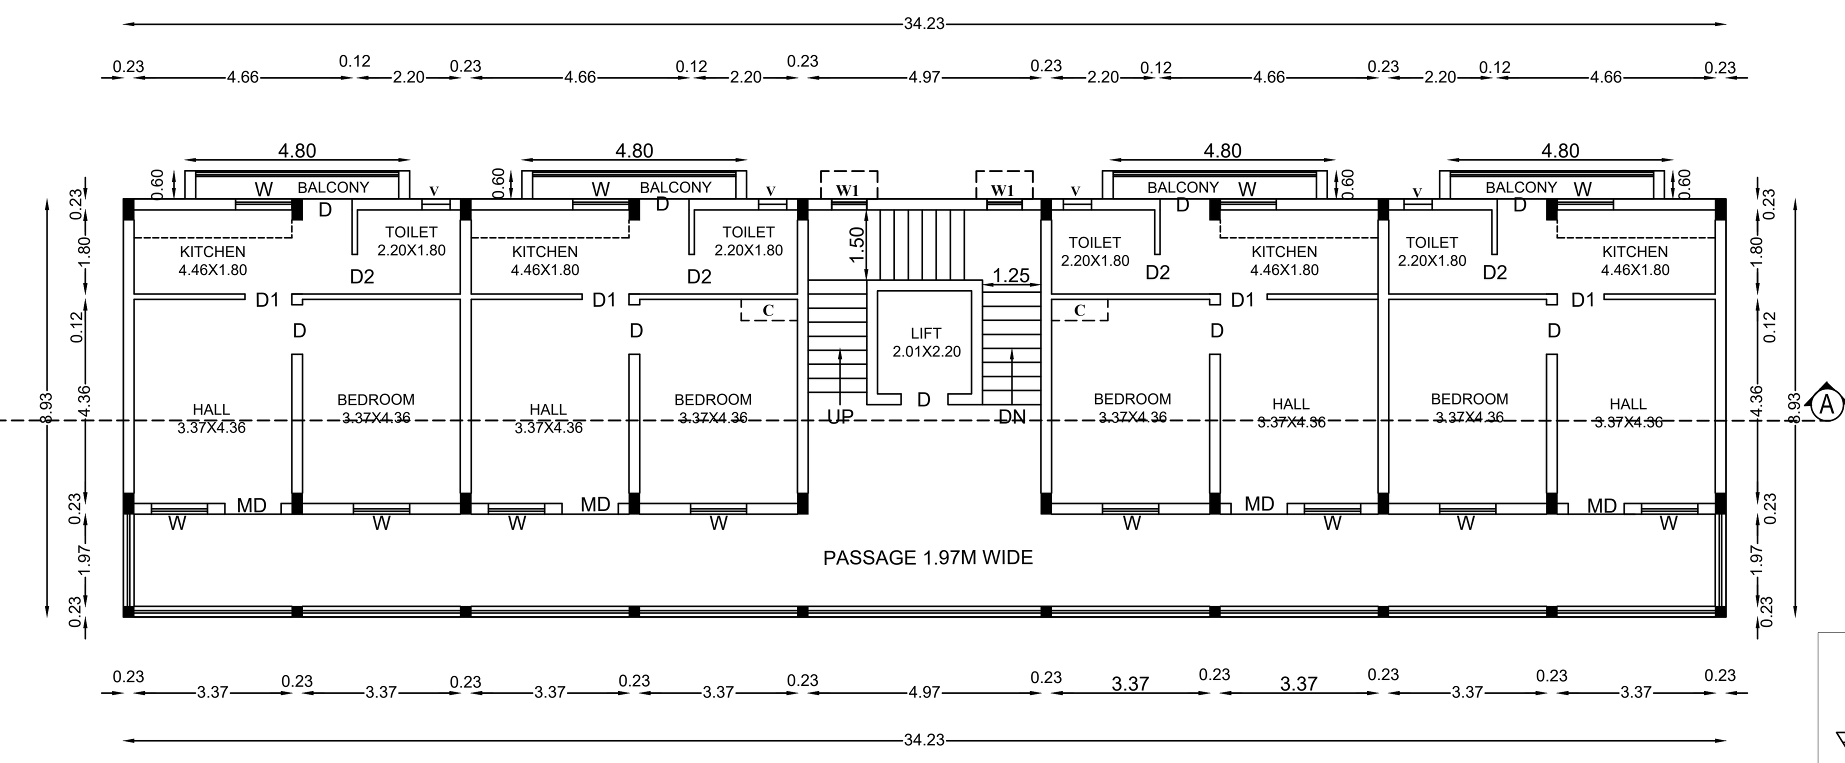

TYPICAL FLOOR PLAN
FIRST & SECOND
BLOCK-A

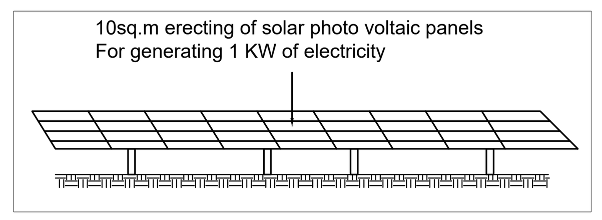

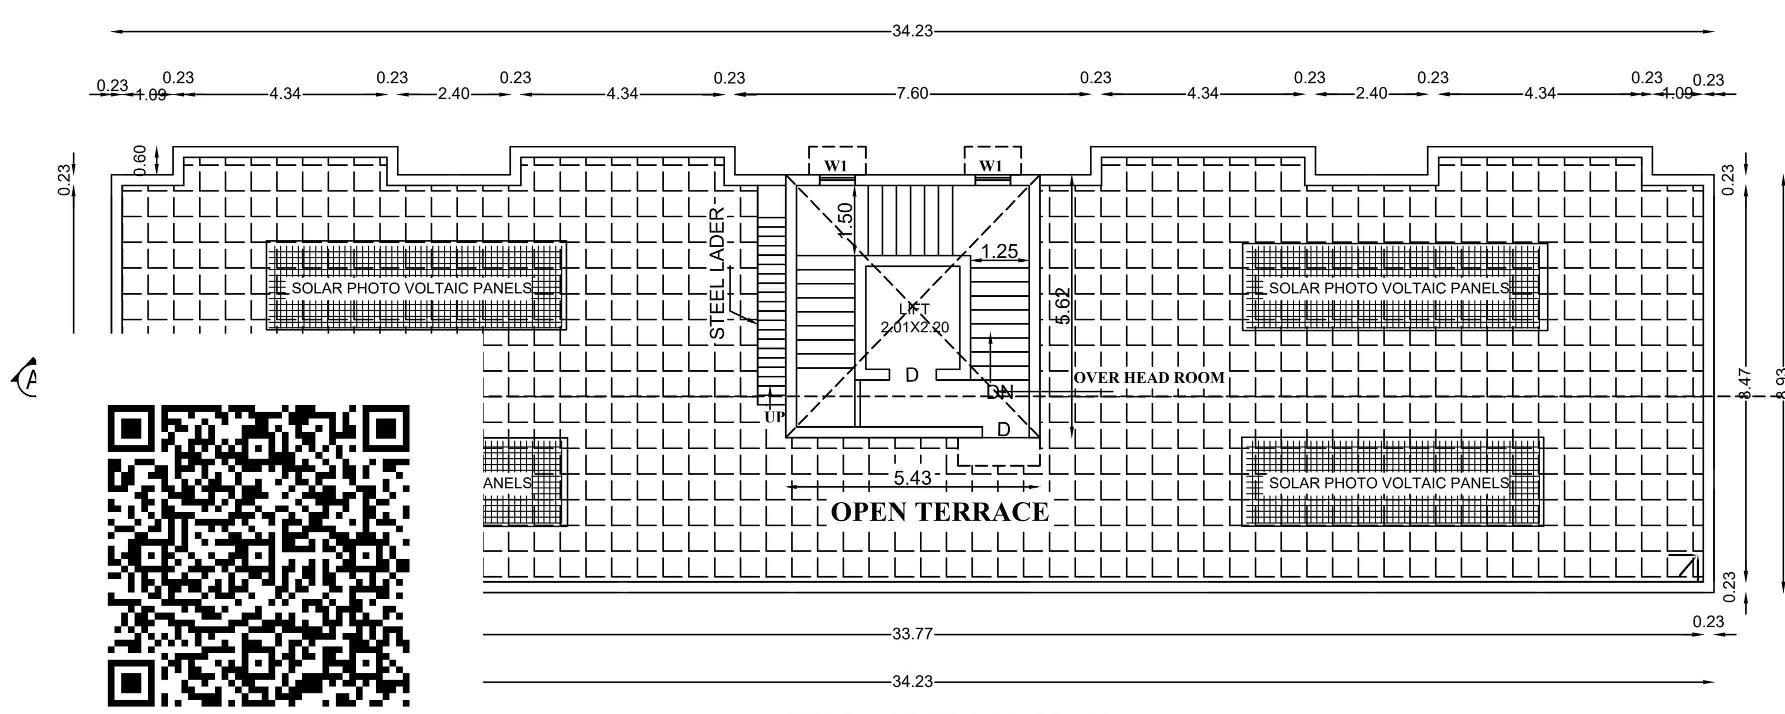

TERRACE FLOOR PLAN
BLOCK-A

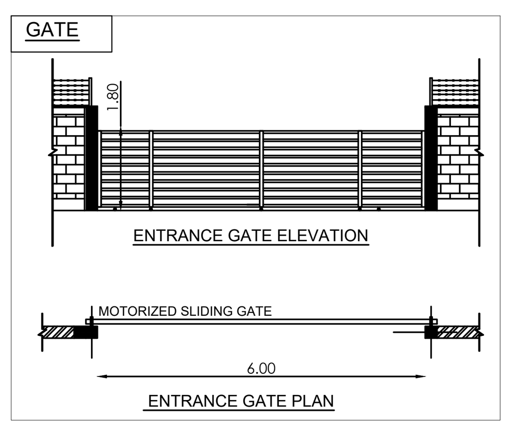

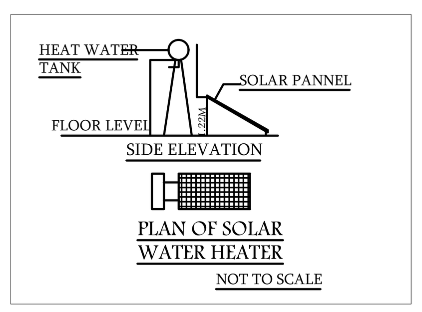

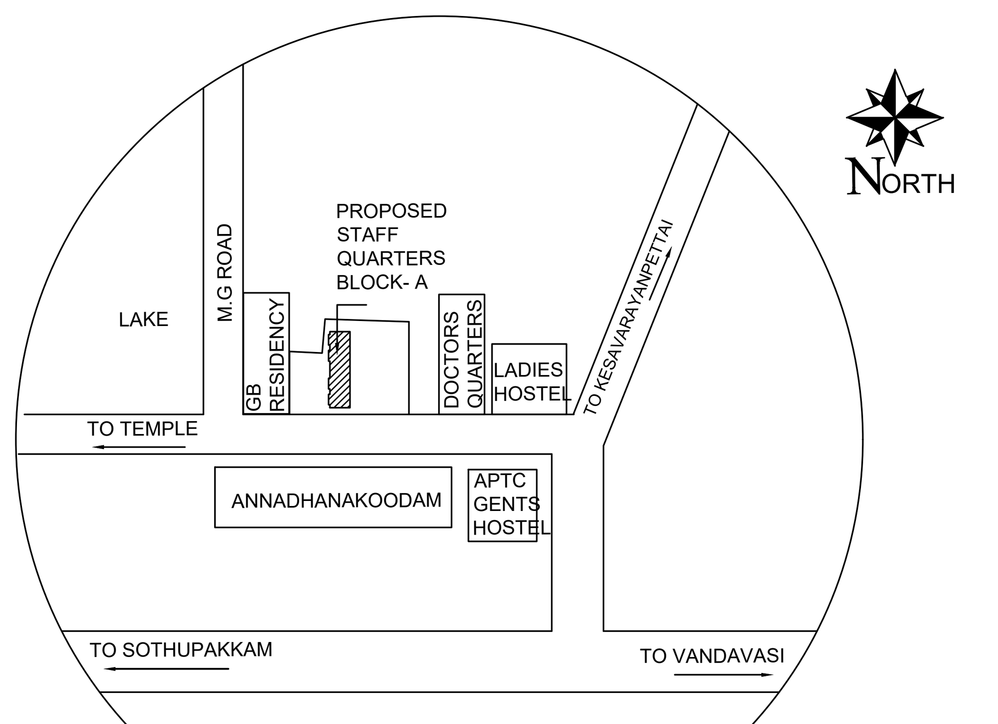

KEY PLAN
NOT TO SCALE

Signature Not Verified
Signed by: Village Panchayat President
Location:Chengalpattu
Date:2024.11.21 09:58:07

SHEET NO - 01/01

PLAN SHOWING THE PROPOSED R.C.C BUILDING CONSTRUCTION OF STAFF QUARTERS BLOCK-A AT SURVEY NO. 46/1(pt) IT's COMPRISED IN A PATTA NO.26 OF KESAVARAYANPETTAI VILLAGE & MELMARUVATHUR PANCHAYAT, CHITHAMUR PANCHAYAT UNION, CHEYYUR TALUK, CHENGALPET DISTRICT-603319.

TITLE:
BLOCK -A - GROUND FLOOR, FIRST FLOOR & SECOND FLOOR- PLAN, SECTION & ELEVATION.

SCALE: SITE PLAN-1:400 & FLOOR PLAN 1:100

AREA STATEMENT (Sq.m)

TOTAL LAND EXTENT AS PER PATTA : 7050.00Sq.mt
PROPOSED LAND EXTENT - 2963.20 Sq.mt OUT OF 7050.00Sq.mt

PROPOSED IMPOSED LAND EXTENT - 2963.20 Sq.mt or (31,884.03 Sq.ft)

BUILDING NAME	FLOOR NAME	BUILD-UP AREA (Sq.mt)	BUILD-UP AREA (Sq.ft)	BUILDING HEIGHT (m)
STAFF QUARTERS				
BLOCK-A BUILDING	GROUND FLOOR	305.70	3,289.33	10.50
	FIRST FLOOR	305.70	3,289.33	
	SECOND FLOOR	305.70	3,289.33	
	TOTAL AREA in Sq.m	917.10	9,867.99	

F.S.I : $\frac{917.10}{2963.20}$ = 0.309

PLOT COVERAGE : $\frac{305.70 \times 100}{2963.20}$:10.31
:10.31 %

PARKING DETAILS:-

PARKING	REQUIRED	PROVIDED
CAR PARKING	9 Nos	9 Nos
TWO WHEELER PARKING	10 Nos	10 Nos

JOINERY DETAILS

TYPE	DESCRIPTION	SIZE
MD	MAIN DOOR	1.20 X 2.10
D	DOOR	1.06 X 2.10
D1	DOOR	1.00 X 2.10
D2	DOOR	0.85 X 2.10
W	WINDOW	1.20 X 1.20
W1	WINDOW	0.75 X 1.20
V	VENTILATOR	0.60 X 0.60

COLOUR REFERENCE

- ROAD
- PROPOSED BUILDING
- SITE BOUNDARY
- PROPOSED MACHINERY
- SITE UNDER REFF.

APPLICANT :

V. Lakshmi

(Tmt.V.LAKSHMI W/O Thiru.BANGARU)

SIGNATURE OF (GENERAL) POWER OF ATTORNEY DEED (Doc No.2865/2024)

A. RAVI., B.Tech (Civil)
Registered Engineer,Gr-III
CGLRGN/RE/Gr-III/2019/10/031,dt 18-10-19
No:3, 1st Street, Jayapuram,
Tindivanam Taluk, Villupuram District
Mobile: 9442478167, Off: 04147 - 222273

REGISTERED ENGINEER