Verified RealEstate™

Your trusted partner for buying, selling, and managing property, ensuring hassle-free service with 100% transparency.

3/350/2 Mettukuppam,
OMR Thoraipakkam,
Chennai, India

hello@verified.realestate
+91 9996 12 9996

Official Property Record

Digitally Verified Record - Powered by Verified RealEstate™



Town and Country Planning Department(Planning Permission)

District Town and Country Planning, Door No: 50, FCI Road, Gandhima Nagar, Ganapathy, Coimbatore .Pin 641 004

ROC No. CBELPA/ IE8CW7AA /2024 /2024/TCP

Date : 19/10/2024

From:

Joint Director / Deputy Director / Assistant Director

District Town and Country Planning, Door No: 50, FCI Road, Gandhima Nagar, Ganapathy, Coimbatore .Pin 641 004

To :


The President,
Kunnathur Panchayat,
Coimbatore

Sir/ Madam,

Sub : Residential Layout - District Town and Country Planning Office, Coimbatore District - Coimbatore LPA - Coimbatore District – Annur Taluk, Kunnathur Village - S.F.No's 421 Extent of 2.27 Acre or 9200.00 Sq.mt - Application received for residential layout approval- Planning Permission Issued - Forwarded for further action - Reg.

Ref :
1. Applicant Mr R Thiyagu and S Velmurugan Coimbatore. Online application No:CBELPA/ IE8CW7AA /2024 Dated: 06.09.2024
2. District Town and country planning Office, Coimbatore District Letter No. CBELPA/ IE8CW7AA /2024, (Road pattern issued on dated: 08.10.2024).
3. Circular from the Director of Town and Country Planning, Roc. No 19799/2020, Dated: 24.12.2020.
4. Applicant. Mr R Thiyagu and S Velmurugan . Gift deed Document No: 12481/2024 Dated: 15.10.2024.
5. G.O.138, Housing and Urban Development Department, Dated: 04.06.2004.
6. G.O.18, Department of Municipal Administration and Water Supply, Dated:04.02.2019.
7. G.O.16 Department of Municipal Administration and Water Supply, dated: 31.01.2020.
8. G.O.141, Housing and Urban Development Department, Dated: 16.07.2022.
9. G.O.181, Housing and Urban Development Department, Dated: 09.12.2020.
10. Government Letter No.19113 / Nov 4 (3) / 2017-1, Housing and Urban Development Department, Dated: 30.08.2017.
11. Circular from the Commissioner of Town and Country Planning, Letter No.13686/2017/LA1, Dated: 08.09.2017.
12. Circular from the Director of Town and Country Planning, Roc No.320/ 2022/TCP3, Dated:07.01.2022.
13. Payment of Centage Fee, and Development Fee Request Letter, Dated: 18.10.2024
14. Applicant Mr R Thiyagu and S Velmurugan Coimbatore. Payment of Centage Fee, Development Fee Dated: 19.10.2024 .
15. Circular from the Director of Town and Country Planning, Roc No. 4367/2019/TCP2, Dated: 14.08.2021.

With reference to the 1st cited letter, applicant has requested for the approval of residential layout in Coimbatore District - Annur Taluk, Kunnathur Village - S.F.No's 421 Extent of 2.27 Acre or 9200.00 Sq.mt. In the continuation, with reference to the 2nd cited letter, road pattern for residential layout has been issued by the Joint Director / Member Secretary (i/c) on 08.10.2024. Further the Applicant Mr R Thiyagu and S Velmurugan , Coimbatore has gift deed road, road splay and Public purposes has been handed over to the local body vide Gift deed Document No: 12481/2024 Dated: 15.10.2024.

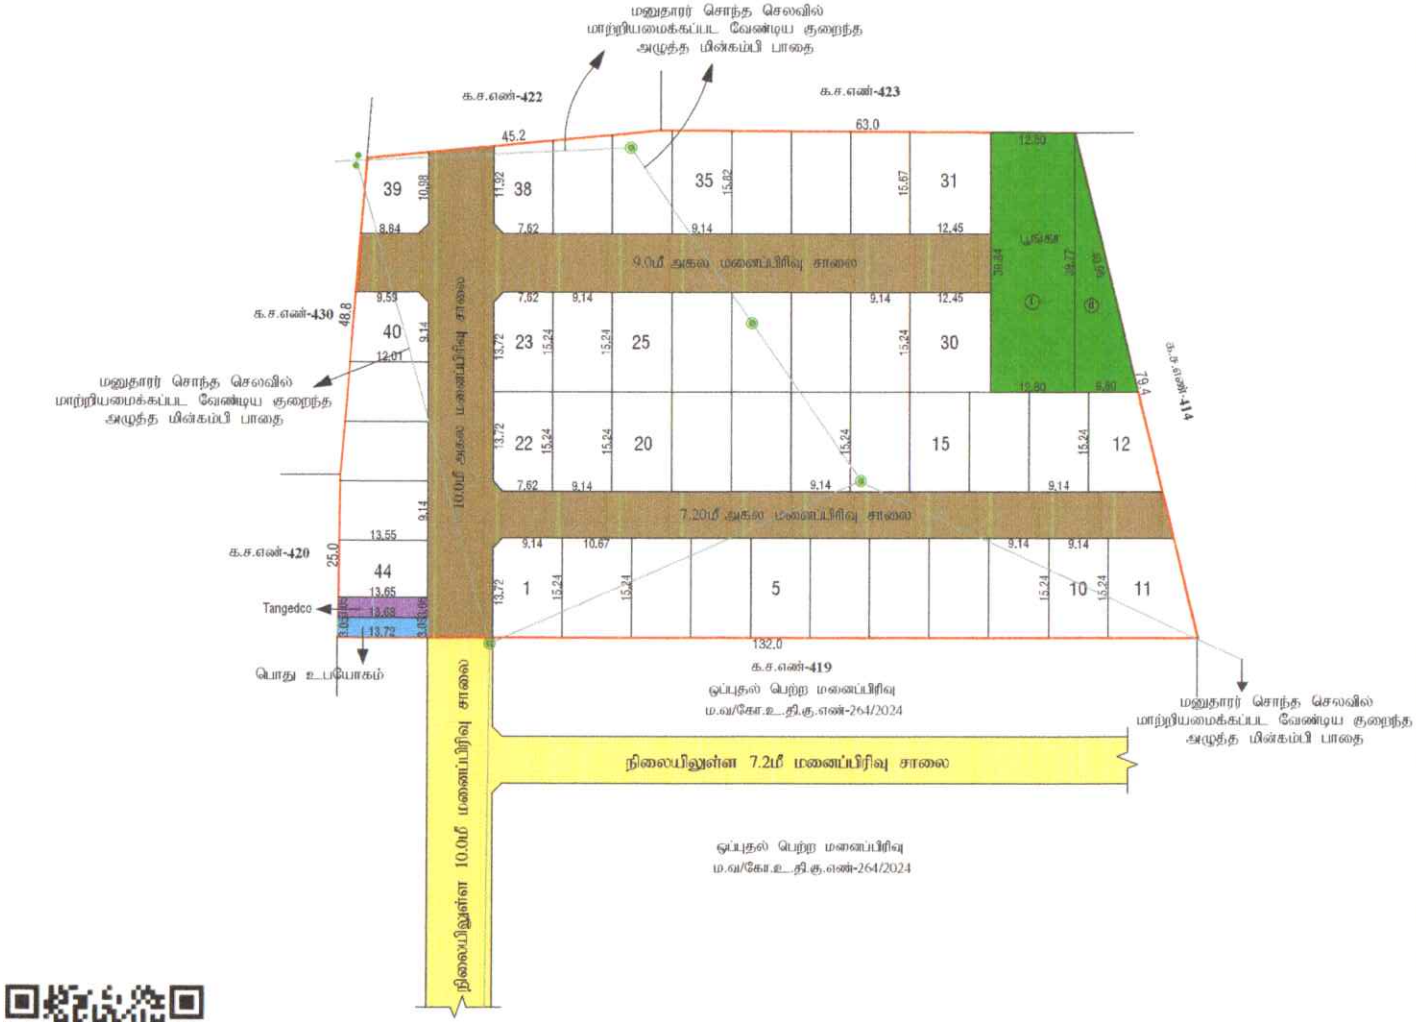

மாவட்ட நகர் ஊரமைப்பு அலுவலகம் கோயம்புத்தூர்

கோயம்புத்தூர் உள்நோ் திட்டக்குழுமம்

குன்னத்தூர் ஊராட்சி

கோயம்புத்தூர் மாவட்டம், அன்னூர் வட்டம், குன்னத்தூர் கிராமம் / ஊராட்சி,
நில அளவை எண்.421-ல் அமையும் உத்தேச குடியிருப்பு மனைப்பிரிவிற்கான
தொழிலுட்ப ஒப்புதல் வரைபடம்.

இணைய தள விண்ணப்ப எண் : **IE8CW7AA**

அளவு : 1:400

வடி

குறிப்பு:-

மனைப்பிரிவின் மொத்தபரப்பு : 2.27ஏக்கர் (அ) 9200.00ச.மீ

ஒதுக்கிய மனைகள் : 44

மனைப்பிரிவின் எல்லை :

நிலையிலுள்ள சாலை :

1.பொது ஒதுக்கீடு

உள்ளாட்சிக்கு தானமாக ஒப்படைக்கப்பட்டவை:-

உத்தேச சாலைகள் மற்றும் முனை முடக்குகளின் பரப்பளவு : 2287.23ச.மீ :

மனைப்பிரிவு சாலை பரப்பளவு நீங்கலாக மனைகளின் பரப்பளவு = (மனைப்பிரிவின் மொத்த பரப்பு - மனைப்பிரிவு சாலை பரப்பு)
= (9200.00ச.மீ - 2287.23ச.மீ) = 6912.77ச.மீ

பூங்காவிற்கு தேவையான பரப்பளவு:-

(மனைப்பிரிவின் மொத்த பரப்பு - உத்தேச சாலை பரப்பு) X 10%
(9200.00ச.மீ - 2287.23ச.மீ) X 10%

தேவையான பரப்பளவு = 691.277ச.மீ (10%)

பூங்கா (I) பரப்பு = 509.50ச.மீ

பூங்கா (II) பரப்பு = 194.87ச.மீ

ஒப்படைக்கப்பட்ட பரப்பளவு = 704.37ச.மீ (10.19%)

2.பொது ஒதுக்கீடு :

(மனைப்பிரிவின் மொத்தபரப்பு - மனைப்பிரிவு சாலை) X 0.5%

தேவையான பரப்பளவு = (9200.00ச.மீ - 2287.23ச.மீ) X 0.5% = 34.56ச.மீ

1. உள்ளாட்சிக்கான ஒப்படைக்கப்பட்ட பரப்பளவு : 41.79ச.மீ (0.60%) :
2. தமிழ்நாடு மின் உற்பத்தி (மற பகிர்மான கழகத்திற்கான பொது ஒதுக்கீட்டின் பரப்பளவு (TANGEDCO).
   TANGEDCO ஒப்படைக்கப்பட்ட பரப்பளவு : 41.68ச.மீ (0.60%) :

சாலை விரிவு:-

12.0மீ வரை உள்ள சாலைகளுக்கு 1.5மீ X 1.5மீ வெட்டுப்பட வேண்டும்.

நிபந்தனைகள்:-

1. அரசாணை எண் 18 நகர் ஊ.க.துறை நாள் 04.02.2019-ன் படி மனைப்பிரிவில் அமையும் சாலைகள் பொது உபயோக ஒதுக்கீடு உள்ளாட்சிக்கு தானமாகப் பெறப்படுகையில் மற்ற TANGEDCO ஒதுக்கீட்டினை அரசாணை எண் 15 நகர் ஊ.க.துறை நாள் 01.10.2020-ன் படி TANGEDCO அலுவலருக்கு உள்ளாட்சிக்கு தானமாகப் பெறப்பட்டுள்ளது
2. இம்மனைப்பிரிவிற்கு உள்ளாட்சி இறுதி ஒப்புதல் அளிக்கும்முன் இடத்தினை நேரத் தணிக்கையும் நில ஆயிதி நடவடிக்கை மேற்கொள்ளப்படவில்லை எனவும், எந்த துறைகளுக்கும் நில ஆர்ஜிதப்படவில் மாவட்ட வருவாய் அலுவலருக்கு, ஆணைப்படவில்லை எனவும் உள்ளாட்சிக்கு உறுதி செய்து தொடர்வேண்டும்.
3. நில உரிமம் குறித்து வழங்கப்பட்ட சான்றுகள் மற்றும் பரிசீலனைக்கு சமர்ப்பிக்கப்பட்ட ஆவணங்கள் சரியானவை அல்ல என கண்டிப்பட்டாலோ அல்லது மனை தொழிலுட்ப ஒப்புதல் வழங்கியதால் ஏதேனும் வழக்குகளை தொடரை ஏற்படின் மனை வழங்கப்பட்ட தொழிலுட்ப ஒப்புதல் எவித முன்னறிவிப்பினறி நகர ஊரமைப்பு துறையால் ரத்து செய்யப்படும்.
4. விற்பனைக்குள்ளான மனைகளை விற்பனை செய்பவரிடமிருந்து இயலாவனையில் நகர்மனை நகர் ஊரமைப்புத்துறையால் ஒப்புதல் வழங்கப்பட்ட வரைட நகல் மனை வாங்குபவர்களுக்கு கட்டாயம் வழங்கப்படவேண்டும்.
5. ஒப்புதல் வழங்கப்பட்ட மனைப்பிரிவு வரைபடத்தை வெளிந மாறும் விற்றவரிடம் மனைப்பிரிவு தூணுவைப்பிரிவு 60CM X 120CM அளவிலான நிரந்தர நகல் பலகை மூலம் பொதுமக்கள் பார்வைக்கு நிரந்தரமாக பிரகாசிக்கப்பட வேண்டும்.
6. அரசாணை எண் 151 வீட்டு வ.ந.ஊ துறை நாள் 29-12-2020-ன் படி உத்தேச மனைப்பிரிவில் அமையும் சாலைகள் தூசாலையாக அமைக்கப்படும், மழைநீர் வடிகால் வசதி, மேற்நிலைநீர் தேக்க தொட்டிகள் கூடிய குடிநீர் வசதிகள் மற்றும் தெருவிளக்குகள் ஆகியவை உள்ளாட்சியின் தகுதிக்கேற்ப அமைக்கப்பட்ட பின்னர் இறுதி ஒப்புதல் வழங்கப்பட வேண்டும்.
7. அரசாணை எண் 141 வீட்டு வசதி (ம1) நகரமைத்துறை நாள்:16.07.2021-ன் படி நடவடிக்கை மேற்கொள்ளப்பட வேண்டும்.

ம.வ/கோ.உ.தி.கு.எண் : 560/2024
திட்ட அனுமதி எண் : 663/2024
} இணையதள வழியாக

கு.திவ்யா
அளவர் / உதவி வரைவாளர்

கு.பாபு
வரைவாளர் நிலை- III

அ.பிரியதர்ஷினி
கட்டிடக்கலை / திட்ட உதவியாளர்

உறுப்பினர் செயலர் / இணை இயக்குநர் (பொ)
கோயம்புத்தூர் உள்நோ் திட்டக்குழுமம்
கோயம்புத்தூர்

DEPARTMENT OF TOWN AND COUNTRY PLANNING

Payment Receipt

Applicant Name	:	R Thiyagu and S Velmurugan	Payment Generated	:	18/10/2024
Application No	:	IE8CW7AA	Payment Completed	:	19/10/2024
Fees Type	:	Demand Fees			
Receipt Number	:	2024101933977			
Transaction ID	:	9724179466629			

Demand Details:

S.No	Description	Amount
1	Centage Charges	15600.00
2	Development Charges	11040.00
3	SubDivision Charges	20800.00

Total Amount : 47440

Amount In Words : Rupees Forty Seven Thousand Four Hundred Forty Only

With Regards,
DTCP

Copy to:

1. Mr R Thiyagu and S Velmurugan ,
   No-10 Pallathotam, Makaliyamman Street,
   Kunnathurpudur,Kunnathur,
   Annur,Coimbatore,641107

2. The Chair Person,
   Tamilnadu Real Estate Regulatory Authority,
   CMDA Tower – II 1st Floor, No.1A,
   Gandhi Irwin Bridge Road,
   Egmore,Chennai-600 008.

Hence, this residential layout has been approved with below conditions.
1.As per the condition, the layout has been approved and approved number issued as L.P/CLPA No - 663 /2024 and Planning Permission No
- 560 /2024 and digitally signed layout drawings. The approved Layout plan is enclosed herewith for taking further action in the regard. The
applicant should submit the original Gift deed of 4th cited above to the concerned local body.
2. Further, when the final approval is given by the local body, it is requested to send a copy of the conditions to this office immediately as per
Condition no.9 (b).
3. After the approval of the local body. It is requested to send the approved residential layout map to the concerned registration department
office and land survey department for information and appropriate action
4. It is requested to send acknowledgment of receipt of receiving Maps and Proceeding orders
5. As per circular cited in 12th, it is requested to send the proceeding orders and maps to the concerned Thasildhar to update in Tamil Nilam
website.
6.The local body may issue the final order, only after confirming that the applicant applied for Bulk Sub division
Special Conditions
1.a) With reference to the 6th, 7th cited and 9th cited letter, if the located site lies in the Municipal/ Corporation areas: Collecting the
necessary fees including the charges for providing amenities like roads, storm water drains and street lights from the applicants After
collecting the necessary fees the final layout sketch, permit of planning authority along with approval of Local Body shall be issued to the
applicant(s) directly.
b) Other than Municipal/ Corporation areas: Shall collect the necessary fees and issue the final layout sketch, permit of planning authority
along with the permit of local body to the applicant (s) directly, only after ensuring that the applicant lays tar roads, provide other amenities
like storm water drains, water supply facilities by constructing required OHT, provide necessary street lights etc., as per the standards
specified by the local body
2.With reference to the 10th cited and 11th cited letter, the concern local body must issue the final approval After transfer of earmarked
road, park areas public purpose reservations in favour concern local body.
3. The Tamil Nadu Government in G.O.Ms.No.112, Housing and Urban Development Department, dated 22.06.2017 have approved the Tamil
Nadu Real Estate (Regulation & Development) Act 2016, The promoter has to advertise, Market, book sell or offer for sale or invite persons to
purchase in any manner any plot, apartment or building, as the case may be, in any Real Estate Project or part of it only after registering the
Real Estate Project with the Real Estate Authority. The applicant has requested to follow the protocols as per instruction given by TNRERA
4. According to the Circular No. 12544/14 / CB dated: 04.07.2014 stating that, The Directorate of Town and Country Planning Department has
not legally certified the title to the ownership by granting technical clearance and planning permission. Only the applicant's entitlement to
development is verified in the documents submitted with the applicant's application (lease deed, sale deed, gift deed, etc.,) Any person
wishing to purchase the property must individually assert ownership of the property to the applicant. Also, if anyone else dispute arises
individual rights over it, they can settle it before the appropriate competent court. The Directorate of Town and Country Planning Department
is not the right organization to decide this.
5. The Local Body may issue the final order, only after conferring that the applicant applied for Bulk sub-division
6. The Local Body may issue the final order, only after Demolition of Existing Building
7.As per TNCDBR-2019 the following fee and charges are collected as follows:
Centage Fee : Rs. 15600.00 Dated: 19.10.2024
Development Fee : Rs. 11040.00 Dated: 19.10.2024
Sub Division Charges : Rs. 20800.00 Dated: 19.10.2024

LAYOUT CONDITIONS
1. Alteration of plot sizes, road pattern, sizes, dimensions of public reservations and further subdivision of the plot contrary to the Layout

Plan approved by the Town and Country Planning department shall not be done without the prior approval of the District Town and Country
Planning department.
2. The corners of the plots located at the junction of two roads should be laid with the splay as shown on the approved Layout Plan.
3. No plot shall be sold, leased or transferred in any other means or to build to build any construction on any plot before conforms to the
above two conditions.
4. The plots shown in approved Layout plan should be used only for the construction of residential houses other than the plots selected for
public purposes. Also, only in those places where the change is plot land use is requested those developments mentioned in Residential use
zone as per TNCDBR - 2019 should be allowed by the local body only after obtaining the prior concurrence of the town and country
department.
5. If a low tension / high tension power line / telegraph line is present through the plots, the line should be shifted to the edge of the road
or as shown on the approved Layout Plan.
6. The low laying part of the layout area should be raised to street level
7. On all streets exceeding 7.2 meters in width, shading type trees shall be planted in symmetrical type within 1.00 meters from boundary
and not more than 9.00 meters in length, of the road.
8. The applicant must obtain final approval regarding the plots/ Layout from the concerned Local Body. Also, before constructing any
buildings in the plots, the applicant should be obtained necessary permission from the Town and Country Planning department or the Local
Body Office concerned.
9. a) As only planning permission / concurrence has been given to the said plot by the District Town and Country Planning Office. If any
problem arises regarding the ownership of land for the plot, it should be considered and decided by the local body.
b) When the said plots are approved by the Local Body, a copy of the approval should be sent to this office, along with a copy of certificate /
Acknowledgement (gift deed document) of handover of the public open spaces to the local body concerned
10. Once the applicant receives the approval of the layout plan from the district Town and country planning office, the approved layout plan
shall be permanently displayed at the entrance of the layout without any change / and compete details for public view through a 60cm x
120cm permanent display board along with the details of resolution number and date of the layout.
11. The Land ownership is considered as per the land ownership documents submitted by the applicant. Therefore, it is also submitted that
no right can be asserted on the ground that layout has been approved where there is no actual title to the land.
12. If the Documents provided for the land ownership and others documents submitted for consideration are found to be incorrect or if
there is a situation where the Planning Permission / Concurrence approval for the plot might be affected, the planning permission/ concurrence granted to the layout will be cancelled by the District Town and Country Planning department without any prior notice.
13. A copy of the plan approved by the District Town and Country Planning Department along with a copy of this order shall be compulsorily provided to the purchasers while the plots are sold.

ALLOTMENT DETAILS OF APPROVED LAYOUT PLAN

Site Extent: 2.27 Acre or 9200.00 Sq.mt
No. of Plots: 44
Gifted over to Local Body

Layout Road	: 2287.23 sq.mt	
Park I	: 509.50 sq.mt	
Park II	: 194.87 sq.mt	
Park Total	704.37 sq.mt	(10.19%)
Public Purpose I	: 41.97 sq.mt	(0.60 %)
TANGEDCO Purpose II	: 41.68 sq.mt	(0.60 %)

S.No	Description of Charges	Amount	Receipt No and Date
1	Scrutiny fee	13800	06/09/2024
2	OSR Fee		
3	Centage Charges	15600.00	19/10/2024
4	Development Charges	11040.00	19/10/2024
5	Display Board Charges		
6	Satellite town charge		
7	Sub Division Charge	20800.00	19/10/2024

Joint Director/Deputy Director/Assistant Director(i/c)
District Town and Country Planning,

Coimbatore District.

Enclosure

1.Layout original map and Condition – 2 set

Signature valid

Signed by: Joint Director
Location:Coimbatore
Date:2024.10.19 16:22:37



our services doesn't just end there

Buying & Selling Services

Property Buying Assistance, Property Selling Support, Market Price Analysis, Owner Outreach and Negotiation.

Legal & Documentation Services

Certified EC, Patta, legal opinions, property verification, due diligence, litigation solutions, and legal heir certificates.

Property Development & Approvals

Building plan approvals, construction, layout and sub-division approvals, zone conversion, and occupancy certification.

NRI & Investment Services

Escrow Services, Rentals, Litigation Solutions, Property Valuation and Property Management

Compliance & Special Services

Demolition, Vaasthu checks, regularization of unauthorized buildings, and office space solutions.



empowering your real estate decisions with smart tools

Property Valuation & Cost Estimation

Guideline Value, Apartment Composite Value, Stamp Duty & Registration Fees Calculator, Building Value Calculator, Capital Gains Calculator, Area Unit Converter, Length Unit Converter

Ownership, Compliance & Legal Verification

Encumbrance Certificate (EC) Search, Find Your SRO, Temple Property Check, WAQF Property Check, View Patta/Chitta, View FMB, Patta Analyzer, EC Analyzer

Zoning & Land Use Analysis

Land Use Zone Finder, CRZ Zone Check, Aquifer Zone Check, CBA Check, EWS Check, Road Width Check, Proposed Road Widening Check, FSI Calculator

Property Documentation & Workflow Tools

Forms & Templates, Document Generator, Document Translation, Dictionary

Vastu & Property Management Tools

Home Vastu Shastra, Plot Vastu Shastra, Property Management

Verified RealEstate™

We're honored to be part of your real estate journey

3/350/2 Mettukuppam,
OMR Thoraipakkam,
Chennai, India

hello@verified.realestate
+91 9996 12 9996
www.verified.realestate