Layout Application - Final Approval Letter

Roc No: 06/2025-2026

Date: 12/19/25 7:38 AM

From:

Village Panchayat

Kalugoundapalli

To :

NAVEENKUMAR R AND LOKESH M
1/216, ELLAMMANAGAR, KALUKONDAPALLY,
BELAGUNDAPALLI, DENKANIKOTTAI,
KRISHNAGIRI -635114

Online Application Number: KXL93U8Q

Sir/ Madam,

Sub :

Residential Layout – Krishnagiri District –Denkanikottai taluk - Thally panchayat union – Kalukondapalli village and panchayat – S.F No. 200/3, 200/4, 201/3 - Extent of site 7800.00 Sq.m – Planning permission issued – forwarded for further action –Reg

Ref :

1)Application Reference No. KXL93U8Q received through Single Window Portal from Mr NAVEENKUMAR R AND LOKESH M, Dated: 11.08.2025.
2)G.O.No.138, Housing and Urban Development Department, Dated: 04.06.2004.
3)Government Letter No. 19113/4(3) / 2017-1, Housing and Urban Development Department, Dated:30.08.2017
4)Letter No. 13686/2017 /LA1, Dated: 08.09.2017 of Commissioner of Town and Country Planning, Chennai (Circular)
5)G.O.No.18, Department of Municipal Administration and Water Supply, Dated: 04.02.2019, G.O.16 Department of Municipal Administration and Water Supply, Dated: 31.01.2020.
6)Letter Roc No. 4367/2019/BA2, Dated: 05.02.2020 of Director of Town and Country Planning, chennai (Circular)
7)G.O.141, Housing and Urban Development Department, Dated: 23.09.2020.
8)G.O.181, Housing and Urban Development Department, Dated: 09.12.2020.
9)Letter Roc. No. 19799/2020 Dated: 24.12.2020 of Director of Town and Country Planning, Chennai (Circular)
10)Letter Roc No. 4367/2019/TCP2, Dated: 14.08.2021 of Director of Town and Country Planning, Chennai (Circular)
11)Letter Roc No. 320/2022/TCP3, Dated: 07.01.2022 of Director of Town and Country

Planning, Chennai (Circular)
12)G.O.141, Housing and Urban Development Department, Dated: 16.07.2022.
13)Road Pattern plan approved by the District Town and Country Planning Office, Krishnagiri Dated: 28.08.2025.
14)Gift deed Documents no 9271/2025 Uploaded by the Applicant.
15)Payment of centage charges received from the applicant respectively on 08.10.2025
ORDER: The application seeking technical clearance for the proposed formation of Residential layout to an extent of 7800.00Sq.m in the land bearing S.F No. 200/3, 200/4, 201/3 at Kalukondapalli village and panchayat, Thally panchayat union, Denkanikottai taluk of Krishnagiri District was processed as per the prevailing rules and after perusing the records and after conducting site inspection, the applicant was directed to handover the portion of land earmarked for roads, pubic purposes meant for local body and TANGEDCO vide reference 13th cited above. On receipt of gift deeds vide reference 14th cited above and on receipt of payment of charges such as Centage charges vide reference 15th cited above, the Planning permission is issued to the mentioned layout subject to the following conditions.
1)The Planning permission and Technical Clearance is issued to the abovementioned layout and the number is assigned as L.P/P.P/HNTDA (K.D) (SWP) No: 70/2025 and L.P/HNTDA (K.D) (SWP) No: 171/2025.
2)The local authority shall accord permission duly following the rules / regulations/ Orders issued from time to time under the respective acts.
3)The Local authority shall accord Final approval after collecting requisite fees / charges as applicable and the copy of the approval issued shall be forwarded to this office for record.
4)Also, the local authority shall forward the copy of such Final approval to the office of Sub registrar of Registration department and the office of the Assistant Director of Survey and land records concerned for information and for making mutation in their records.
5)Also, the local authority shall forward the copy of such Final approval to the Tahsildar concerned with a direction to the applicant to pay the requisite charges for making mutation in the Tamil Nilam /Collabland website.
6)The acknowledgement of receipt of proceedings and drawing shall be forwarded to this office through mail.
SPECIAL CONDITIONS:
1)This office has not legally certified the title to the ownership by granting the technical clearance and planning permission. Only the entitlement to develop the land by the applicant is verified through the documents uploaded in the web portal. Any person wishing to purchase the property must individually ascertain the ownership of the property of the developer / seller. If any dispute arises towards the ownership, the same shall be settled through the appropriate forum. This office is not the appropriate authority to decide on this.
2)The owners / developers shall be allowed either to carry out Infrastructure development works as per the standards specified by the local body concerned or to pay the estimate cost to the local body. Concerned local body shall prescribe the standards for the provisions of basic infrastructure like roads, drains, water supply etc. for the layout, as per existing rules. Before taking over the infrastructure developed by the owners/ developers, the local bodies shall ensure the quality of the works done by the owners/ developer's Reasonable period to be prescribed for up keep / maintenance of the roads and drains by the owners / developers. Wherever layouts develop at a slow pace, the maintenance period shall be extended till 60% of the plots developed in the layout or 5 years whichever is later as envisaged under the directions issued by the Government Order vide references 6th,8th, 9th and 13th cited above.
3)The local authority shall also ensure that the sub division for the land earmarked for road and land meant for public purposes such as Local body and TANGEDCO are properly carried out and transferred in favour of the local body / TANGEDCO concerned before issuing the final approval.
4)As envisaged under the "Tamil Nadu Real Estate (Regulation & Development) Act 2016, the promoter has to advertise, market, book, sell or offer for sale or invite persons to purchase in any manner any plot, apartment or building, as the case may be, in any Real Estate Project or Part of it only after registering the real Estate project with the Real Estate Authority. The applicant has to comply the said provisions.
5)14th cited gift deed original should be handed over to local body by the applicant.
6)The fees / charges collected from the applicant are as follows
• Scrutiny Fee : Rs.11700/- Dt.11.08.2025
• Centage Charges : Rs.12000/- Dt.08.10.2025
• Display board charges : Rs.11500/- Dt.08.10.2025
• Development charges : Rs.15600/- Dt.08.10.2025
• Sub-division charges : Rs.16000/- Dt.08.10.202


Body:

Residential Layout, Krishnagiri District Denkanikottai taluk, Thally panchayat union Kalukondapalli village and panchayat S.F No. 200/3, 200/4, 201/3 - Extent of site 7800.00 Sq.m Planning permission issued forwarded for further action.

Village

Signature Not Verified

Signed by: Village Panchayat President
Location:Krishnagiri
Date:2025.12.19 07:38:42

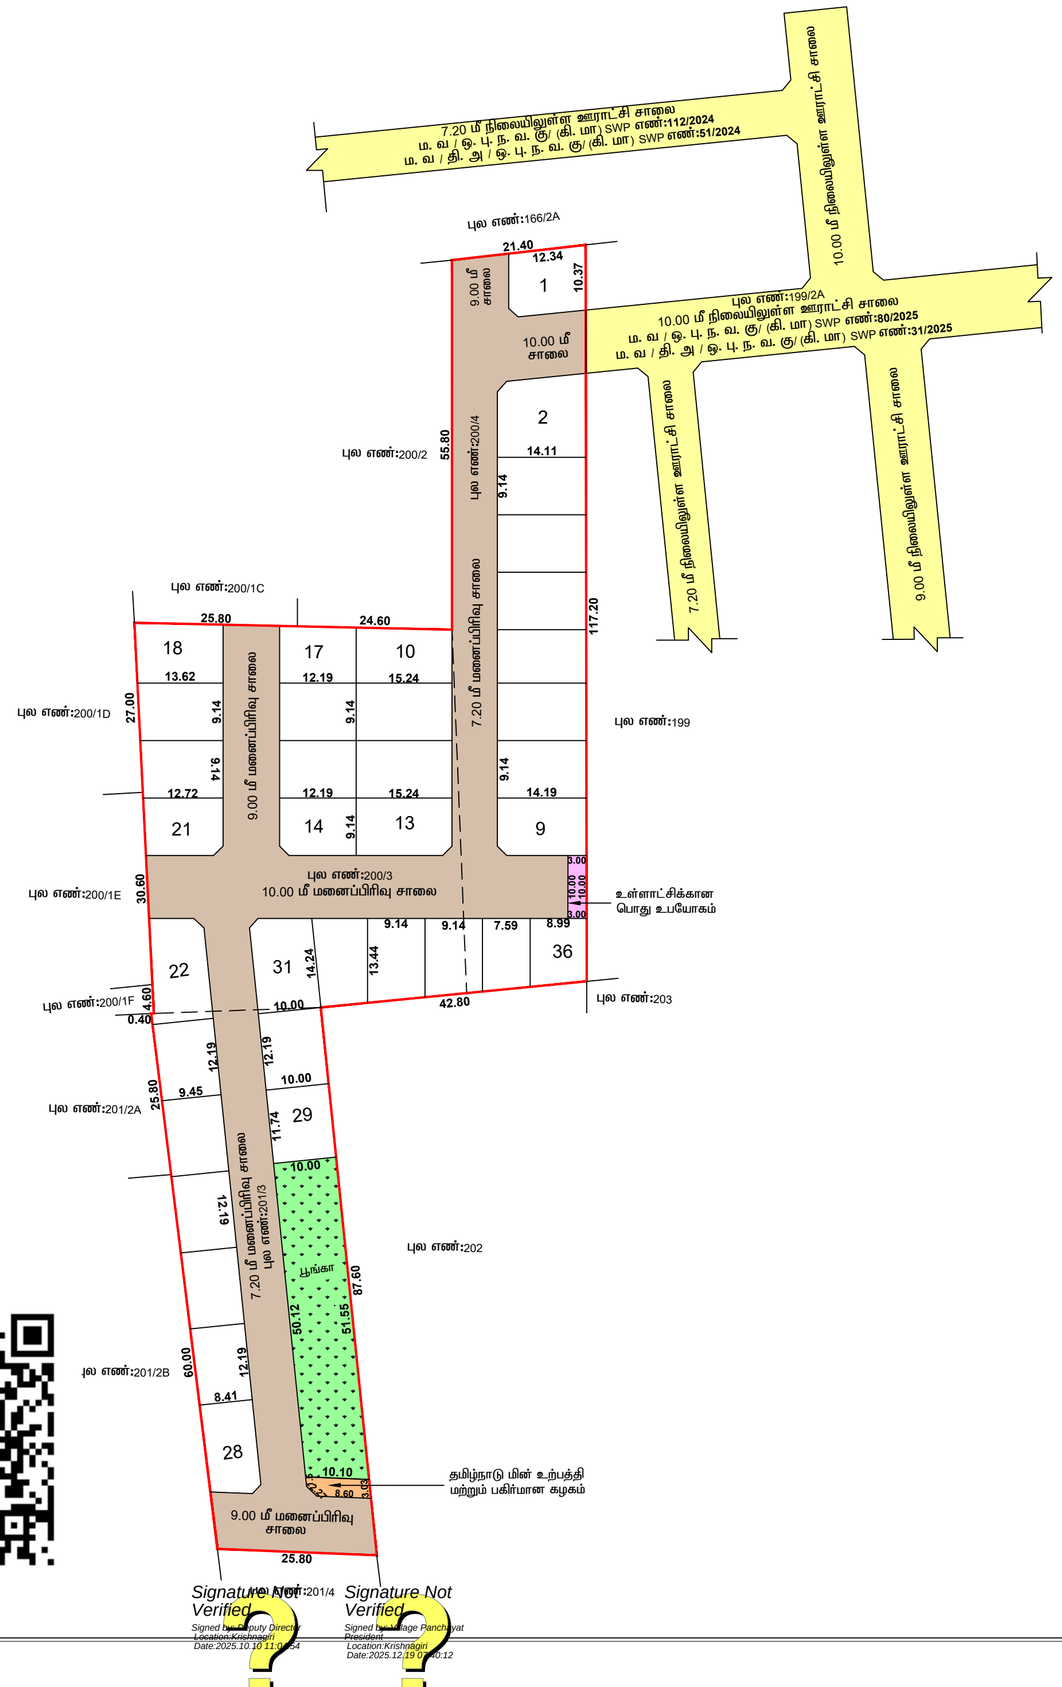

மாவட்ட நகர் ஊரமைப்பு அலுவலகம், ஓசூர்
ஓசூர் புதுநகர் வளர்ச்சி குழுமம்
கிருஷ்ணகிரி மாவட்டம்,

கிருஷ்ணகிரி மாவட்டம், தேன்கனிக்கோட்டை வட்டம், தளி ஊராட்சி ஒன்றியம், கலுகொண்டபள்ளி ஊராட்சி (ம) கிராமம் புல எண்: 200/3, 200/4, 201/3 - ல் அமையும் குடியிருப்பு மனைப்பிரிவின் திட்ட அனுமதி வரைபடம்.

அளவு : 1 அங்குலம் 66 அடி = (1:600)

இனையதள விண்ணப்ப எண் : KXL93U8Q/2025

வ

குறிப்பு:

மனைப்பிரிவின் பரப்பு	: 0.78.00 ஹெக்டர் (அ) 7800.00 ச. மீ	
உத்தேச மனைப்பிரிவு சாலை பரப்பு	: 2749.11 ச. மீ	
மனைப்பிரிவின் பரப்பு (சாலை பரப்பு நீங்கலாக)	: 5050.89 ச. மீ	
ஒதுக்கிய மனைகள்	: 36	
மனைப்பிரிவின் எல்லை	:	
நிலையிலுள்ள சாலை	:	

பொது உபயோகம் :

உள்ளாட்சிக்கு தானமாக ஒப்படைக்கப்பட்டவை :

உத்தேச மனைப்பிரிவு சாலை பரப்பு	: 2749.11 ச. மீ	
உள்ளாட்சிக்கான பொது உபயோகம்	: 29.85 ச. மீ	0.59%
பூங்கா பரப்பு	: 508.32 ச. மீ	10.06 %

தமிழ்நாடு மின் உற்பத்தி மற்றும் மின் பகிர்மான கழகத்திற்கு தானமாக ஒப்படைக்கப்பட்டவை:

தமிழ்நாடு மின் உற்பத்தி மற்றும் மின் பகிர்மான கழகம்	: 29.19 ச. மீ	0.57 %

மூலை முடக்கு : 12.00 மீ அகல சாலை வரை 1.50 x 1.50 விடப்படல் வேண்டும்.

நிபந்தனைகள்:

1. அரசாணை எண்: 181 வீ. வ (ம) ந. பு. வ. துறை நாள்:09.12.2020-ன் படி நடவடிக்கை மேற்கொள்ளப்பட வேண்டும்.
2. இம்மனைப்பிரிவிற்கு ஊராட்சி இறுதி ஒப்புதல் அளிக்கும் முன் இடத்தினை எந்தத் துறையாலும் நில ஆர்ஜித நடவடிக்கை மேற்கொள்ளப்படவில்லை என்றும், எந்த துறைக்காகவும் நில ஆர்ஜிதப்பட்டியல் மாவட்ட வருவாய் அலுவலருக்கு அனுப்பப்படவில்லை என்றும், உள்ளாட்சியால் உறுதி செய்து கொள்ள வேண்டும்.
3. நில உரிமம் குறித்து வழங்கப்பட்ட சான்றுகள் மற்றும் பரிசீலனைக்கு சமர்ப்பிக்கப்பட்ட ஆவணங்கள் சரியானவையல்ல என்று அறியப்பட்டாலோ அல்லது மனைப்பிரிவுக்கு தொழில்நுட்ப ஒப்புதல் வழங்கியதால் பாதிப்பு ஏற்படக்கூடிய சூழ்நிலை ஏற்படின் மனைப்பிரிவுக்கு வழங்கப்பட்ட தொழில்நுட்ப ஒப்புதல் எவ்வித முன்னறிவிப்பும் இன்றி நகர் ஊரமைப்பு இயக்குநர் சென்னை அவர்களால் ரத்து செய்யப்படும்.
4. விற்பனைக்குண்டான மனைகளை விற்பனை செய்யும் போது இவ்வரைபட நகலோடு நகர் ஊரமைப்பு துறையில் ஒப்புதல் அளிக்கப்பட்ட ஆணையின் நகல் மனை வாங்குபவர்களுக்கு கட்டாயம் வழங்கப்பட வேண்டும்.
5. ஒப்புதல் அளிக்கப்பட்ட மனைப்பிரிவு வரைபடத்தை எந்த வித மாற்றம் விடுதலின்றி மனைப்பிரிவு 6' X 4' அளவிலான நிரந்தர தகவல் பலகை முலம் பொதுமக்கள் பார்வைக்கு நிரந்தரமாக பிரசுரிக்கப்பட வேண்டும்.
6. நகர் ஊரமைப்பு துறை சட்டபூர்வமாக தொழில்நுட்ப அனுமதி அளிப்பதின் மூலம் விண்ணப்பதாரரின் பேரில் உள்ள நில உரிமையை உறுதிப்படுத்தவில்லை தொழில்நுட்ப அனுமதி அளிப்பதற்கு முன்பு விண்ணப்பதாரரின் விண்ணப்பத்துடன் சமர்ப்பித்த ஆவணங்களில் (கிரையப்பத்திரம் குத்தகை பத்திரம் பட்டா தானப்பத்திரம் பொது அதிகார பத்திரம் மேலும் பல) விண்ணப்பதார வளர்ச்சி செய்ய உரிமையுள்ளதா என்று மட்டுமே சரிப்பார்க்கபடுகிறது. அதன் மூலம் முதற்கட்டமாக விண்ணப்பதாரருக்கு வளர்ச்சி செய்ய உரிமையுள்ளதா என்று பார்க்கப்படுகிறது.
7. The Tamil Nadu Government in G.O.Ms.No.112 Housing And Urban Development Department Dated 22.06.2017 Have Approved The Tamil Nadu Real Estate (Regulation & At 2016 The Promoter Has to Advertise.Market.book sell (or) offer For Sale (or) Invite Person To Purchase in Any Plot.Apartment (or) Building as The Case May Be.in Any Real Estate Project Of it Only After Registering The Real Estate Project With The Real Estate Regulatory Authority.

ம. வ / ஒ. பு. ந. வ. கு/ (கி. மா) SWP எண்: 171/2025
ம. வ / தி. அ / ஒ. பு. ந. வ. கு/ (கி. மா) SWP எண்: 70/2025

உதவி இயக்குநர் / துணை இயக்குநர் (மு.கூ.பொ),
ஓசூர் புதுநகர் வளர்ச்சி குழுமம்
மாவட்ட நகர் ஊரமைப்பு அலுவலகம்,
கிருஷ்ணகிரி மாவட்டம்.