


உள்ளாட்சி மன்றப் படி

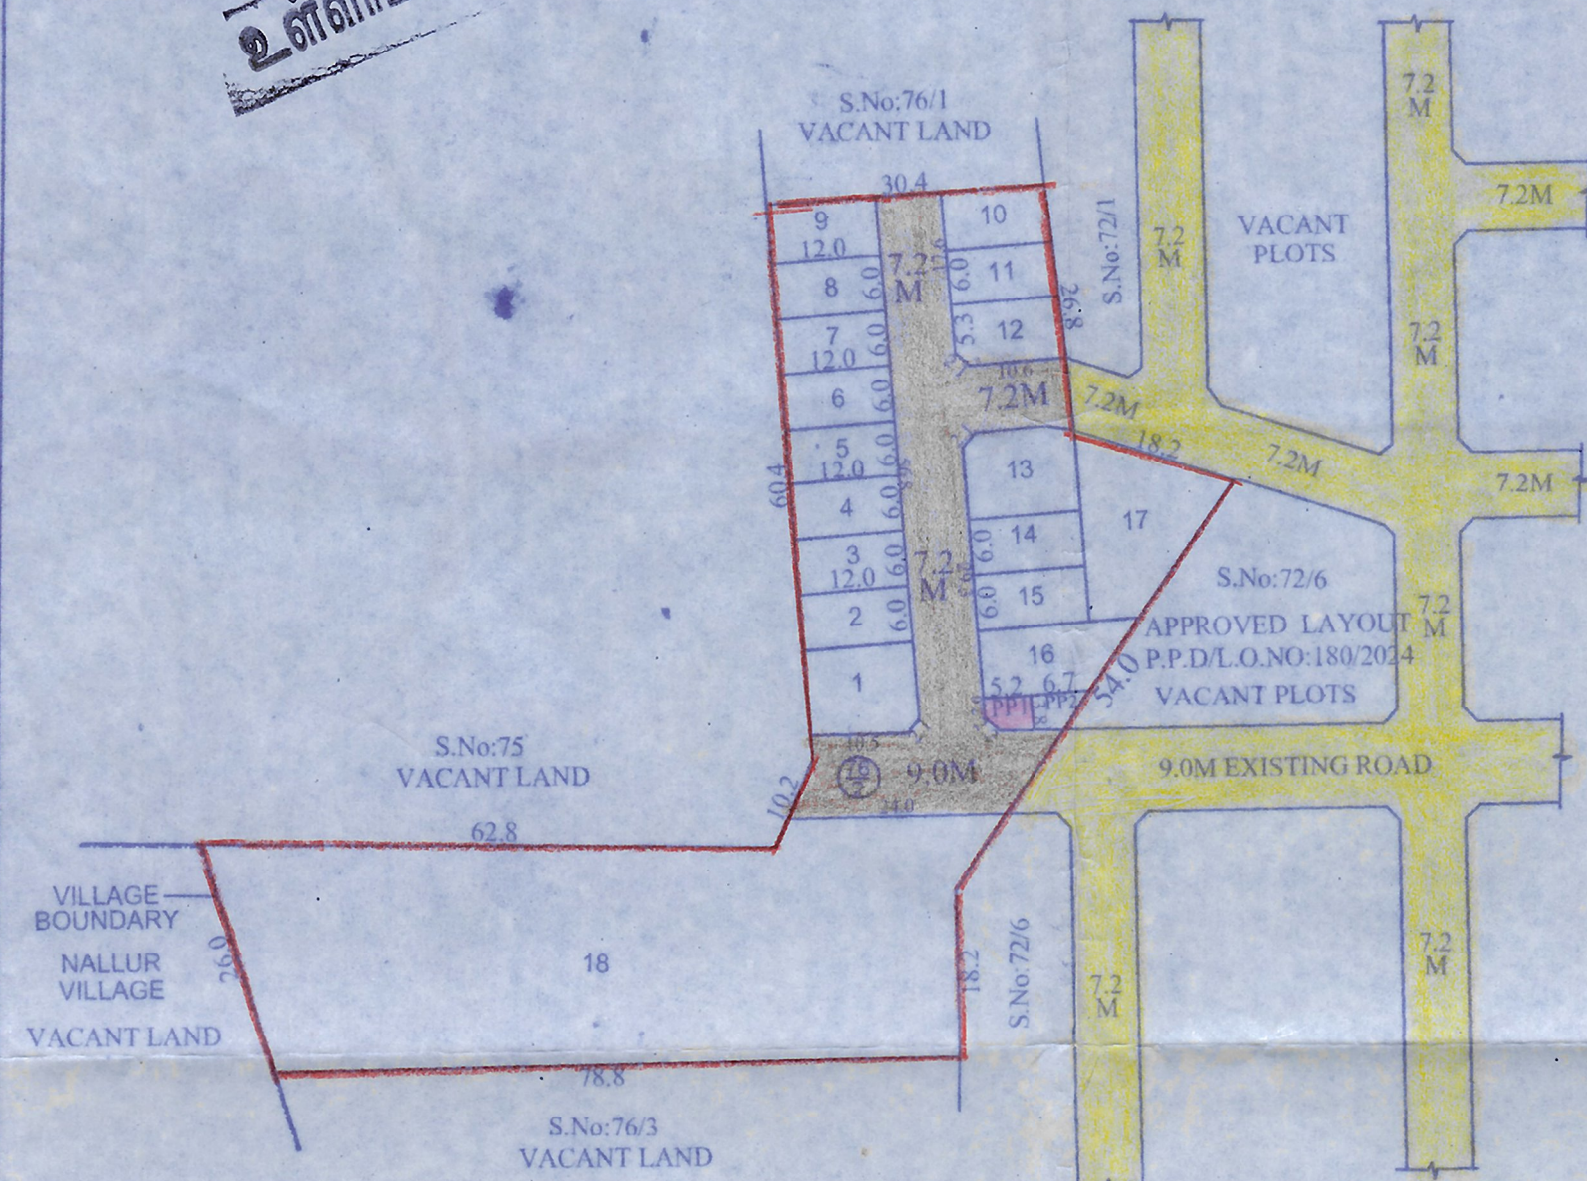

NOTE:

1. SPLAY-1.5MX1.5M.
2. MEASUREMENTS ARE INDICATED EXCLUDING SPLAY DIMENSION
3.  ROAD AREA
PUBLIC PURPOSE AREA-1
PUBLIC PURPOSE AREA-2
(RESERVED FOR TANGEDCO)
- WERE HANDED OVER TO THE LOCAL BODY VIDE GIFT DEED DOCUMENT NO. 11085/2024, DATED-06.12.2024 @ SRO PONNERI.

CONDITIONS :

(I) TNCDBR-2019, RULE NO: 47 (11)
THE COST OF LAYING IMPROVEMENTS TO THE SYSTEMS IN RESPECT OF ROAD, WATER SUPPLY, SEWERAGE, DRAINAGE OR ELECTRIC POWER SUPPLY THAT MAY BE REQUIRED AS ASSESSED BY THE CONCERNED AUTHORITY, NAMELY, THE LOCAL BODY AND TAMIL NADU ELECTRICITY BOARD, SHALL BE BORNE BY THE APPLICANT.

(II) THE APPLICANT IS RESPONSIBLE FOR THE SHAPE, SIZE & DIMENSIONS OF THE SITE UNDER REFERENCE.

Ⓢ NECESSARY SPACE FOR BUILDING LINE TO BE LEFT AS PER THE RULE IN FORCE WHILE TAKING UP DEVELOPMENT IN EVERY PLOT

LEGEND :

-  SITE BOUNDARY
 ROADS GIFTED TO LOCAL BODY
 EXISTING ROAD
 PUBLIC PURPOSE-1 GIFTED TO LOCAL BODY
 PUBLIC PURPOSE-2 GIFTED TO LOCAL BODY (FOR LANGEDCO)

மக்கள் நியோகக் பேரவை
தமிழ்நாடு மாநிலம்
பெருந்திசைப்பட்டு கிள்குடி அலுவல் திட்டம்

நா.க.எண்: 364/2024 நாள் : A / 3 / 2026

திருவள்ளூர் மாவட்ட சிறப்பு நினைவுப் பேரரசாட்சிக்கீழ் வருடாந்திரமாகச் செயல்படும்.....
76/4
விஞ்ஞானம் 4929துறா பீடிகள் 18 முறைப்படி (Regular) குடியிருப்பவர்களை.....
மனைகள்EWS மனைகள் மற்றும்.....வணிக உற்பத்திப்
மனைகளாக உட்பிரிவு செய்து பொதுச் சாலைகளுக்கும்.....
744.....சமீ. இடம், புதிய பராமரிப்பிற்கும்.....சமீ.
இடம் பொது பயன்பாட்டிற்காக சமீ.....38.....இடம்
பேரரசாட்சிக் தானமாக அளித்ததின் பேரில் சென்னை
பேருந்து வளர்ச்சி குழு உறுப்பினர் செயல்பாடு அங்கீகரிக்கப்பட்ட
எண் 1/3/2024 Part 24 B 2024
மனைப்பிரிவு அனுமதி அளவுகோல்தான் தொடர்ந்து
செயல்படுத்தப்படும் என்றும் குழுமம் மற்ற பேரரசாட்சி
நிபந்தனைக்குட்பட்ட மனைப்பிரிவு ஒப்பந்த வழங்கப்படக்கூடாது.

For Thiruchendhur Murugar Properties Private Limited

Authorized Signatory

OWNER'S SIGNATURE _____

Er. SRIVIKRAM .B
Civil Engineer & Licensed Surveyor Class-I
CMDA REG. No. RE/GR-II/19/03/2010
No. 11, F-Block, 2nd Main Road,
Anna Nagar East, Chennai-600 040

LICENSED SURVEYOR

CONDITIONS :
THE LAYOUT APPROVED IS VALID SUBJECT
TO OBTAINING SANCTION FROM THE LOCAL
BODY CONCERNED

Planning Permit No. 16110 Dated: 24.12.2024

P.P.D
L.O

No: 292
2024

APPROVED

VIDE LETTER No.: layout-1/0264/2024
DATED :

For Member Secretary
Chennai Metropolitan Development Authority
Chennai-600 008.

MINJUR TOWN PANCHAYAT

LAYOUT OF HOUSE SITES IN S.No: 76/2 OF MINJUR VILLAGE

SCALE-1:800 (ALL MEASUREMENTS ARE IN METRE)

This Planning Permission issued under New Rule TNCDBR, 2019 is subject to final outcome of the W.P.(MD) No.8948 of 2019 and WMP (MD) Nos. 6912 & 6913 of 2019.