Verified RealEstate™

Your trusted partner for buying, selling, and managing property, ensuring hassle-free service with 100% transparency.

3/350/2 Mettukuppam,
OMR Thoraipakkam,
Chennai, India

hello@verified.realestate
+91 9996 12 9996
www.verified.realestate

Official Property Record



Digitally Verified Record - Powered by Verified RealEstate™

மாவட்டம் : கரூர்


வட்டம் : மண்மங்கலம்

கிராமம் : பஞ்சமாதேவி [23]

புல எண் : 917

பரப்பளவு : எக்டர் 01 ஏர் 38.11

அளவு : 1 : 872

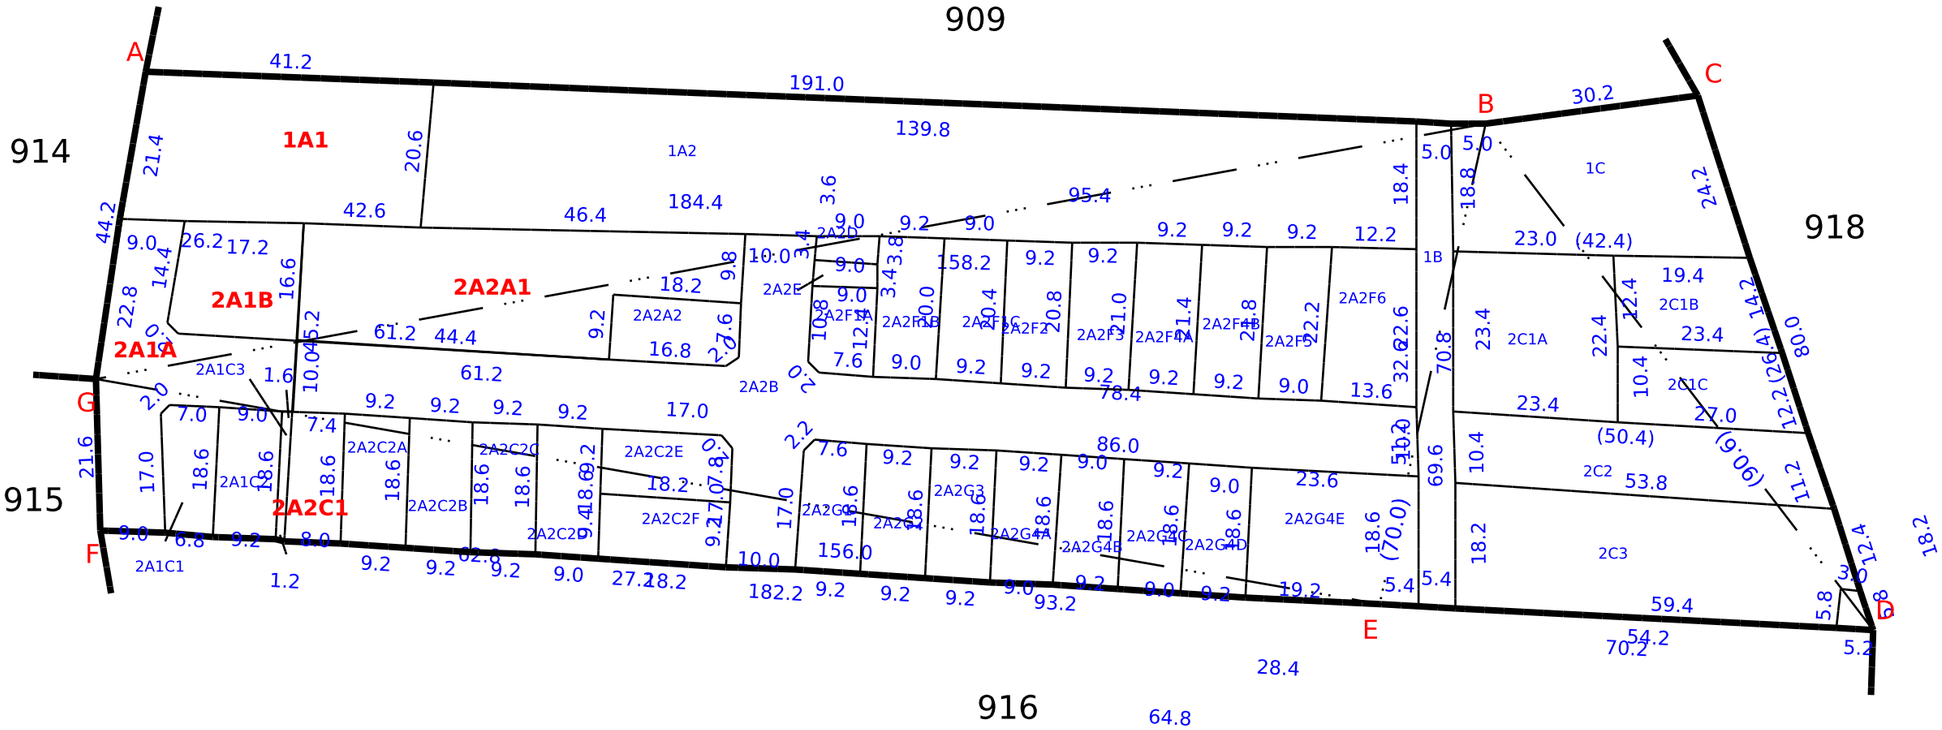

Data Digitally Signed By
KUMARESAN RAGUPATHY

Date of Issue: 17-06-2024 11:28:13

Survey and Settlement Department, Government of TamilNadu

270 fv.8

மாவட்டம் : கரூர்

வட்டம் : மண்மங்கலம்

கிராமம் : பஞ்சமாதேவி [23]

புல எண் : 909

பரப்பளவு : எக்டர் 04 ஏர் 3.50

அளவு : 1 : 1000

N

907

908

910

914

917

918

931

913

A B C D E F G H I J K L M

1 2 3 4 4A 4B 4C 5 6A1 6A2 6C 7A1 7A2 7C

38.2 64.8 7.4 91.0 24 37.8 53.2 (94.2) 3.4 9.4 7.4 44.2 45.2 61.2 25.8 (144.0) 41.2 34.4 134.4 (107.4) (153.6) (145.2) 101.4 12.2 14.6 130.4 38.4 60.4 (218.4) 107.4 27.2 129.8 22.0 (73.0) 23.6 115.8 (135.4) 24.0 64.0 42.4 19.4 25.4 (191.6) 41.2 181.0 139.8 (105.4) 45.0 (53.6) 53.2 46.2 30.2 5.0

Survey and Settlement Department, Government of TamilNadu

Date of Issue: 17-06-2024 11:29:21

Data Digitally Signed By
GUNASEKARAN S

270 fv.4

Our services go beyond

Buying & Selling Services

Property Buying Assistance, Property Selling Support, Market Price Analysis, Owner Outreach and Negotiation.

Legal & Documentation Services

Certified EC, Patta, legal opinions, property verification, due diligence, litigation solutions, and legal heir certificates.

Property Development & Approvals

Building plan approvals, construction, layout and sub-division approvals, zone conversion, and occupancy certification.

NRI & Investment Services

Escrow Services, Rentals, Litigation Solutions, Property Valuation and Property Management

Compliance & Special Services

Demolition, Vaasthu checks, regularization of unauthorized buildings, and office space solutions.

Smarter Tools, Stronger Decisions

Property Valuation & Cost Estimation

Guideline Value, Apartment Composite Value, Stamp Duty & Registration Fees Calculator, Building Value Calculator, Capital Gains Calculator, Area Unit Converter, Length Unit Converter

Ownership, Compliance & Legal Verification

Encumbrance Certificate (EC) Search, Find Your SRO, Temple Property Check, WAQF Property Check, View Patta/Chitta, View FMB, Patta Analyzer, EC Analyzer

Zoning & Land Use Analysis

Land Use Zone Finder, CRZ Zone Check, Aquifer Zone Check, CBA Check, EWS Check, Road Width Check, Proposed Road Widening Check, FSI Calculator

Property Documentation & Workflow Tools

Forms & Templates, Document Generator, Document Translation, Dictionary

Vastu & Property Management Tools

Home Vastu Shastra, Plot Vastu Shastra, Property Management

Verified RealEstate™

Verified RealEstate™

We're honored to be part of your
real estate journey

3/350/2 Mettukuppam,
OMR Thoraipakkam,
Chennai, India

hello@verified.realestate
+91 9996 12 9996
www.verified.realestate