
FILE NO.LAYOUT-1/0359/2024

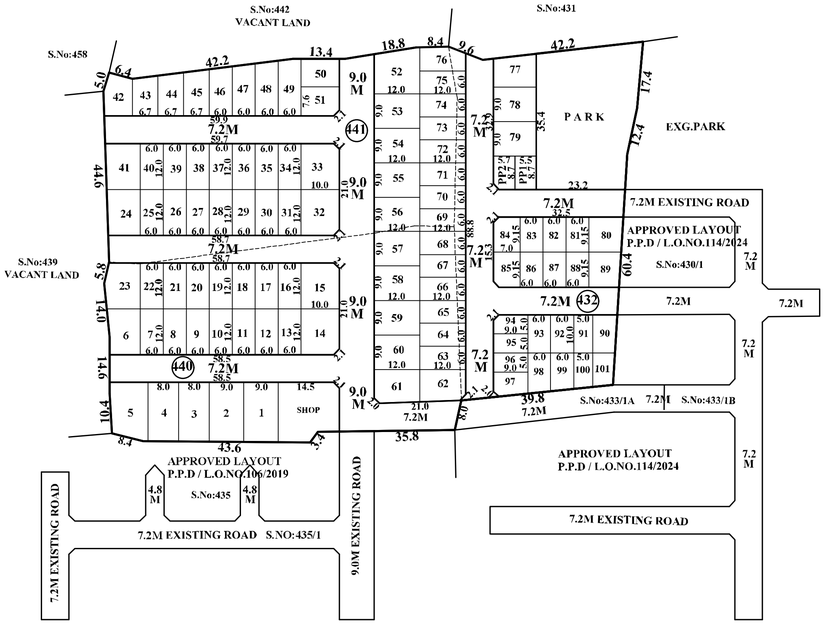

TOTAL EXTENT (AS PER PATTA)	:	**12900 SQ.M**
ROAD AREA (27%)	:	**3488 SQ.M**
PLOTTABLE AREA (73%)	:	**9412 SQ.M**
10% OSR REQUIRED	:	**941 SQ.M**
OSR PROVIDED	:	**946 SQ.M**
1% PUBLIC PURPOSE REQUIRED	:	**94 SQ.M**
PUBLIC PURPOSE PROVIDED	:	**96 SQ.M**
(PUBLIC PURPOSE AREA-1 : 48.0 SQ.M)		
(PUBLIC PURPOSE AREA-2 : 48.0 SQ.M)		
10% E.W.S. REQUIRED	:	**941 SQ.M**
E.W.S.PROVIDED	:	**1241 SQ.M**
REGULAR PLOTS (1 TO 79)	:	**79 Nos.**
E.W.S.PLOTS (80 TO 101)	:	**22 Nos.**
TOTAL No.OF.PLOTS	:	**101 Nos.**
SHOP SITE	:	**1 No.**

NOTE:

1. SPLAY-1.5MX1.5M
2. MEASUREMENTS ARE INDICATED EXCLUDING SPLAY DIMENSION
3. ROAD AREA
   PARK AREA
   PUBLIC PURPOSE AREA-1
   PUBLIC PURPOSE AREA-2
   (RESERVED FOR TANGEDCO)

TO REFER FINAL LETTER

CONDITIONS:

(I)TNCDBR-2019, RULE NO : 47 (8) IN G.O(Ms) No.18,MAWS DEPARTMENT DATED:04.02.2019 & AMENDMENTS APPROVED IN G.O.Ms.No.16, MAWS (MA1 DEPARTMENT DATED 31.1.2020 AND PUBLISHED IN TNGG ISSUE No.41 DATED:31.01.2020.

ONE PERCENT OF LAYOUT AREA EXCLUDING ROAD, ADDITIONALLY, SHALL BE RESERVED FOR "PUBLIC PURPOSE". WITHIN THE ABOVE CEILING 0.5% OF AREA SHALL BE TRANSFERRED TO THE LOCAL BODY AND 0.5% OF AREA SHALL BE TRANSFERRED TO THE TANGEDCO OR TO THE LOCAL BODY FREE OF COST THROUGH A REGISTERED GIFT DEED BEOFRE THE ACTUAL SANCTION OF THE LAYOUT.

(II)TNCDBR-2019, RULE NO: 47 (9) IN G.O(Ms) No.18,MAWS DEPARTMENT DATED:04.02.2019 & AMENDMENTS APPROVED IN G.O.Ms.No.16,MAWS (MA1) DEPARTMENT DATED 31.1.2020 AND PUBLISHED IN TNGG ISSUE No.41, DATED 31.01.2020.

THE OWNER OR DEVELOPER OR PROMOTER SHALL SELL THE EWS PLOTS ONLY FOR EWS PURPOSE. AMALGAMATION SHALL BE PERMISSIBLE IN THOSE CASES OF ECONOMICALLY WEAKER SECTION PLOTS, AFTER A PERIOD OF THREE YEARS. IN SUCH CASES OF AMALGAMATION, THE PLANNING PARAMETERS FOR ECONOMICALLY WEAKER SECTION AREAS SHALL NOT APPLY.

(III)TNCDBR-2019, RULE NO: 47 (11)

THE COST OF LAYING IMPROVEMENTS TO THE SYSTEMS IN RESPECT OF ROAD, WATER SUPPLY, SEWERAGE, DRAINAGE OR ELECTRIC POWER SUPPLY THAT MAY BE REQUIRED AS ASSESSED BY THE CONCERNED AUTHORITY, NAMELY, THE LOCAL BODY AND TAMIL NADU ELECTRICITY BOARD, SHALL BE BORNE BY THE APPLICANT.

(IV) THE APPLICANT IS RESPONSIBLE FOR THE SHAPE,SIZE & DIMENSIONS OF THE SITE UNDER REFERENCE.

◉ NECESSARY SPACE FOR BUILDING LINE TO BE LEFT AS PER THE RULE IN FORCE WHILE TAKING UP DEVELOPMENT IN EVERY PLOT

LEGEND

- SITE BOUNDARY
- PROPOSED ROAD
- EXISTING ROAD
- PARK
- PUBLIC PURPOSE-1
- PUBLIC PURPOSE-2
- EWS
- SHOP

SHOLAVARAM PANCHAYAT UNION

LAYOUT OF HOUSE SITES IN S.Nos:432, 440 & 441 OF PERUNGAVUR-2 VILLAGE

SCALE-1:800 (ALL MEASUREMENTS ARE IN METRE)

APPROVAL CONDITION
THE LAYOUT/SUB-DIVISION APPROVAL IS VALID SUBJECT TO OBTAINING SANCTION FROM THE LOCAL BODY CONCERNED

SCALE 1:800

CHENNAI METROPOLITAN DEVELOPMENT AUTHORITY

SUBJECT TO THE CONDITIONS MENTIONED IN THIS OFFICE

Signature valid

For (Deputy Planner / Chief Planner / Member-Secretary)
Layout Division.

KEY NO. 6688

QR CODE

Applicants (Owner / Developer / Power of Attorney)


This Planning Permission issued under New Rule TNCDBR, 2019 is subject to final outcome of the WUP, (MD) No.8646 of 2019 and MMP (MD) Nos. 6912 & 6913 of 2019.

Signature valid
Digitally Signed by:
Registered Engineer Grade II: SRI VIKRAM
Sign Date: 02/17/2025 6:06:16 PM

Signature valid

ISO_A1_(841.00_x_594.00_MM)

This is a system generated drawing as per the soft copy submitted by the Architect/ License Engineer

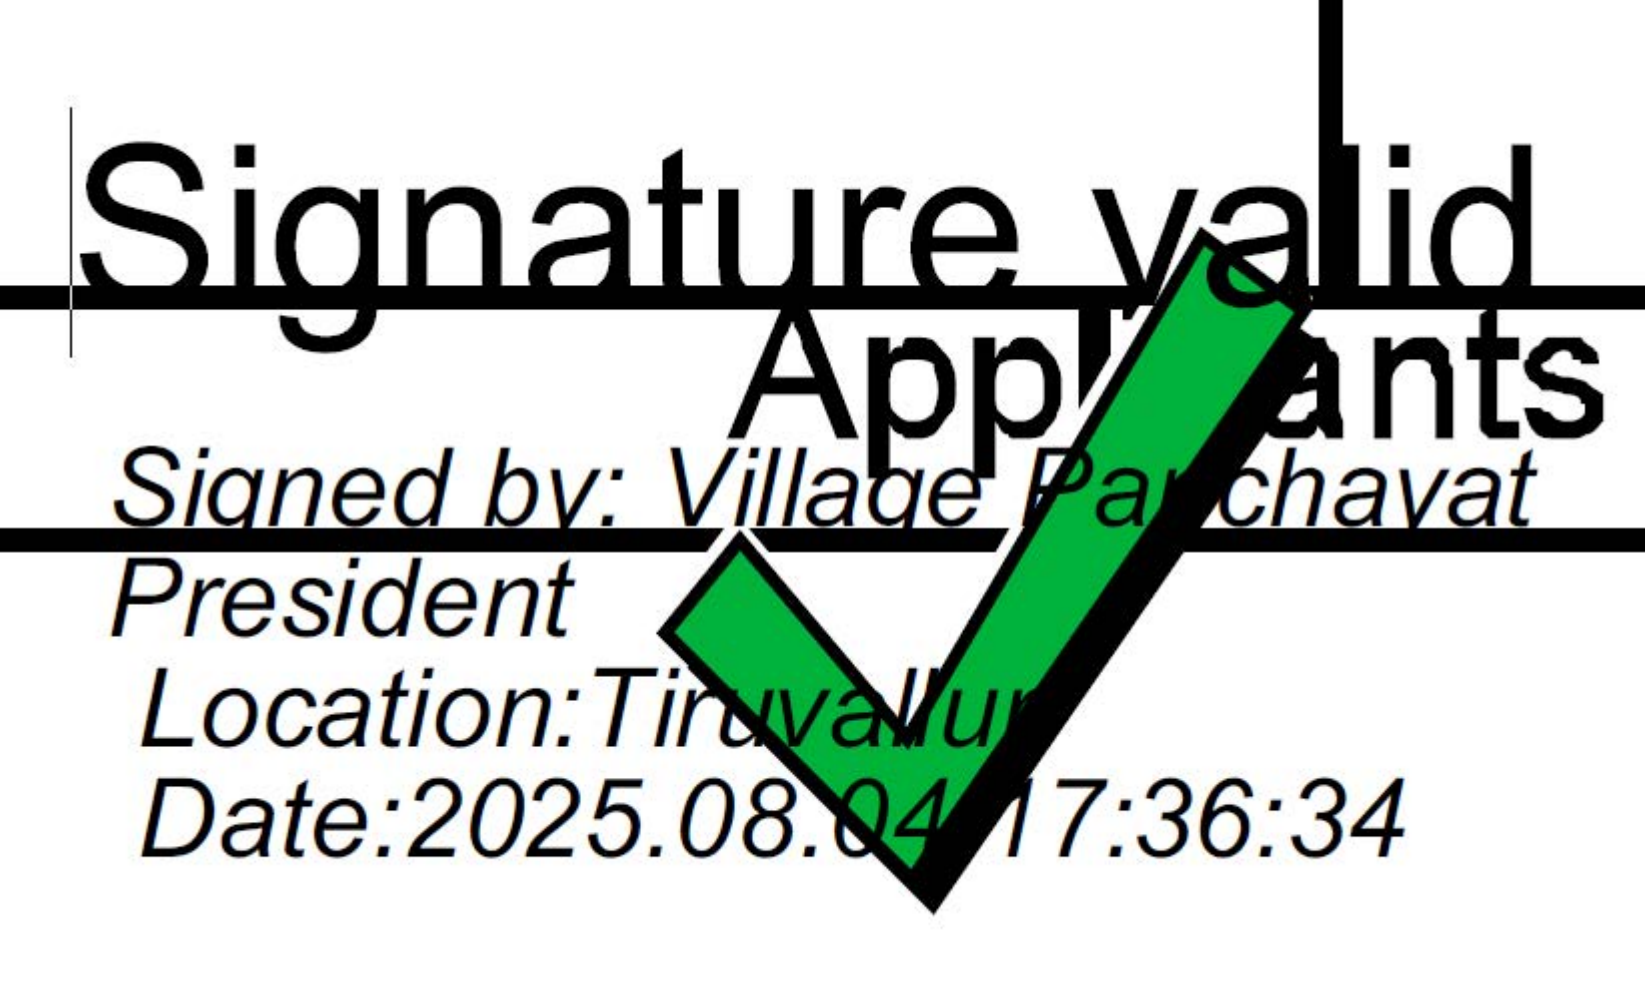
Signature valid
Applicants
Signed by: Village Panchayat President
Location:Tiruvallur
Date:2025.08.04 17:36:34