

Verified RealEstate™

Your trusted partner for buying, selling, and managing property,
ensuring hassle-free service with 100% transparency.

3/350/2 Mettukuppam,
OMR Thoraipakkam,
Chennai, India


hello@verified.realestate

+91 9996 12 9996


www.verified.realestate

Official Property Record




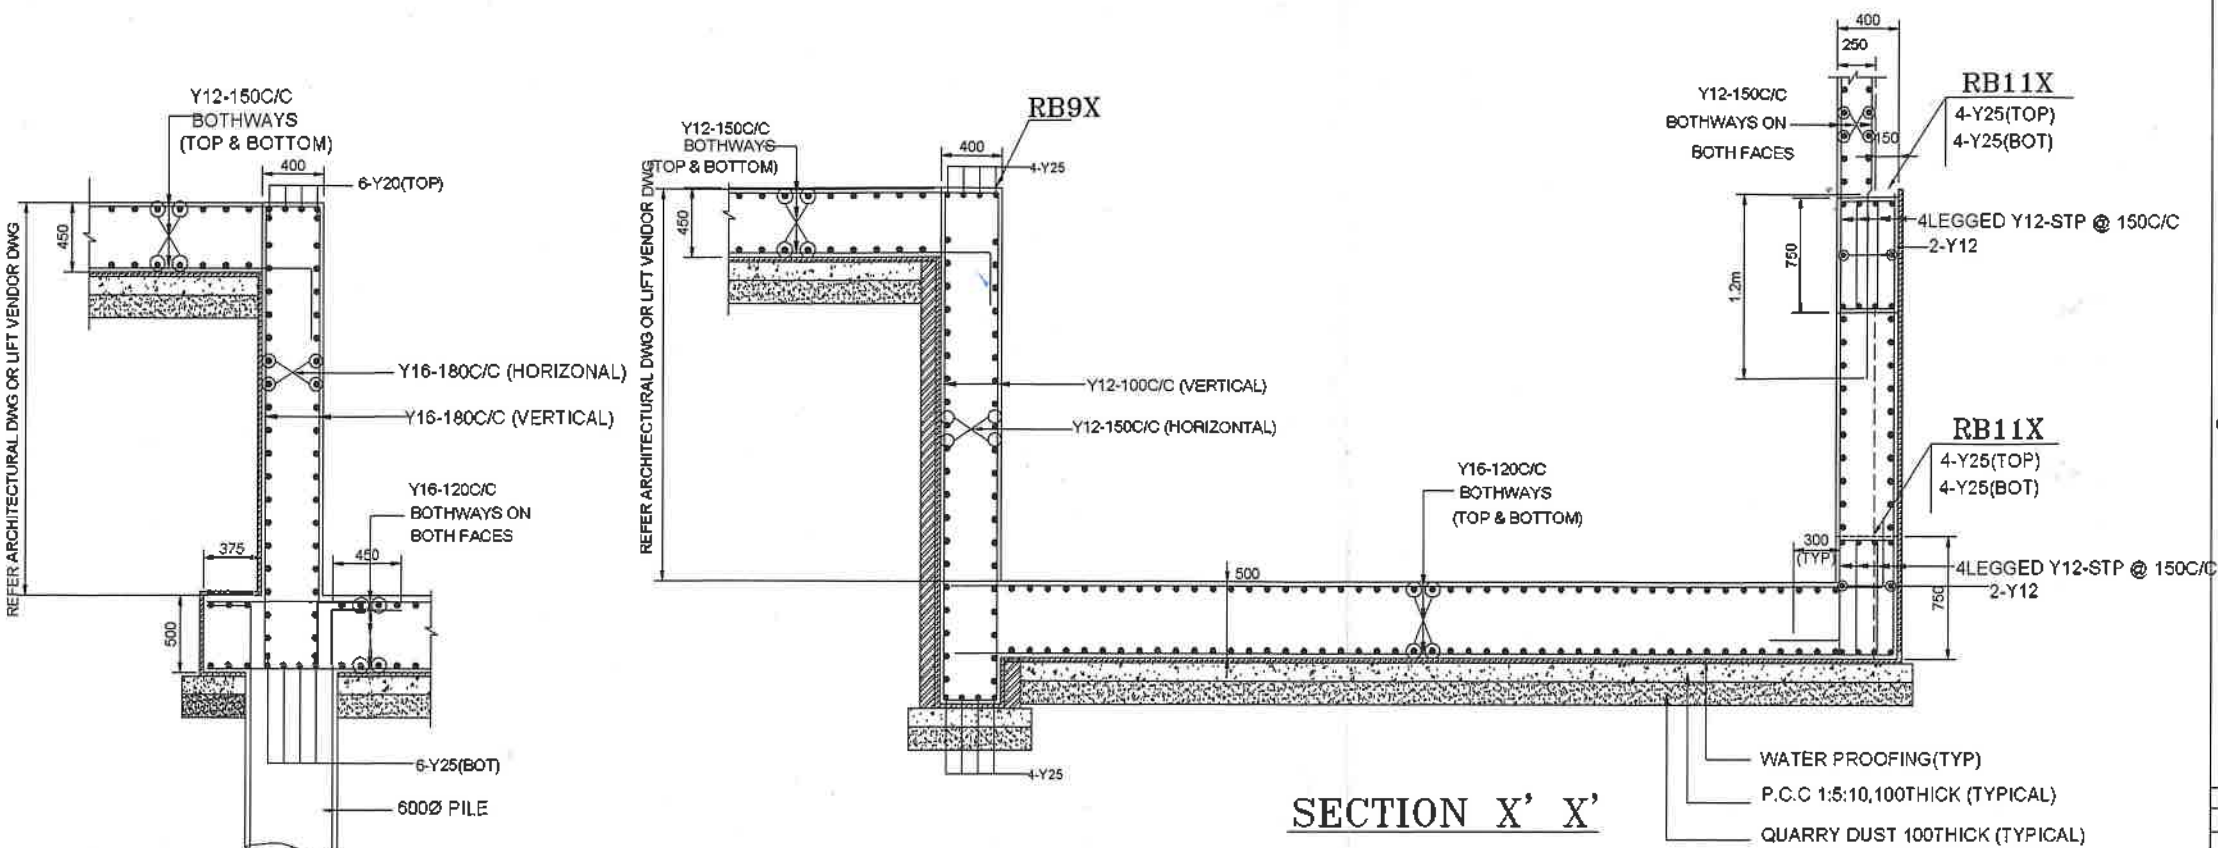


SECTION 8' 8'

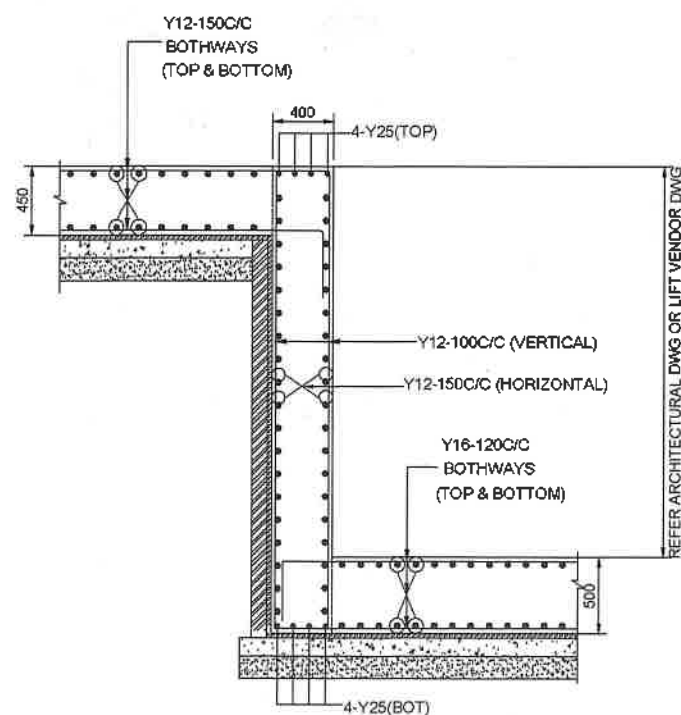

C.S OF RB7X

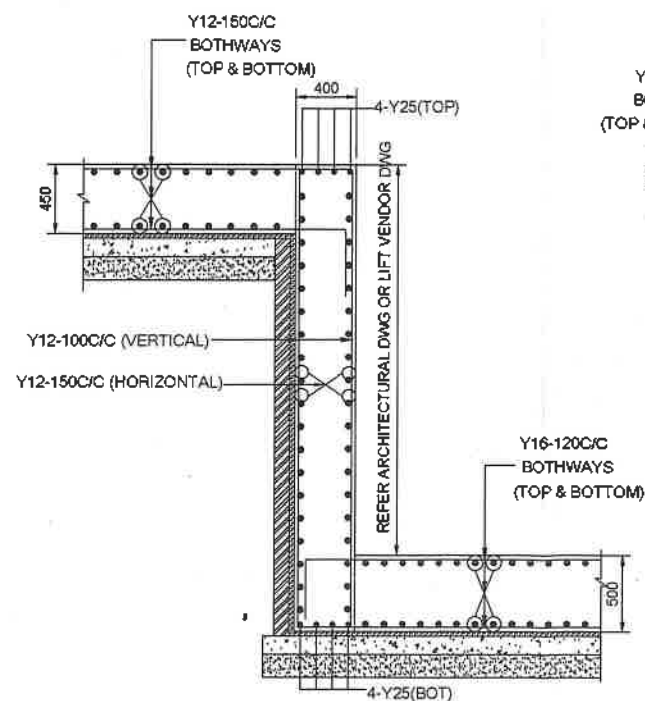

C.S OF RB8X

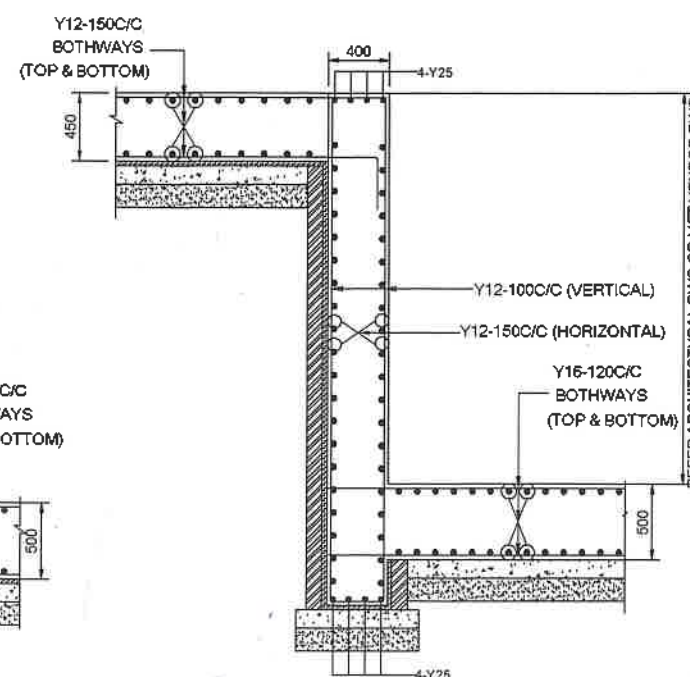

C.S OF RB9X

NOTES:- B+G+2

1. REFER ARCHITECTURAL DRAWING FOR CENTER LINE DIMENSION
2. ONLY NOTED DIMENSION TO BE FOLLOWED.
3. ANY DISCREPANCIES NOTED IN THE Dwg. SHALL BE BROUGHT TO OUR NOTICE IMMEDIATELY.
4. THIS DRAWING SHOULD BE READ ALONG WITH ARCHITECTURAL DRAWINGS.
5. GRADE OF CONCRETE SHALL CONFORM TO IS 450
 - (i) M40 FOR COLUMN & SHEAR WALL
 - (ii) M25 FOR ALL OTHER R.C.C. ITEMS
 - (iii) M40 FOR PILE WITH MINIMUM CEMENT CONTENT OF 400KG/M³ (IF M40 ALSO GRADE SHOULD USE).
 - (iv) GRADE OF CONCRETE FOR P.T. BEAM AND P.T. SLAB REFER P.T. VENDOR DRAWING
6. "Y" DENOTES HIGH STRENGTH DEFORMED BARS OF GRADE FE550 CONFORMING TO IS 1786
7. CLEAR COVER TO THE MAIN STEEL.
 - 50 FOR PILE & PILE CAP
 - 20 FOR FOOTINGS, RAFT SLABS & RAFT BEAMS
 - 40 FOR COLUMNS,
 - 25 FOR BEAMS & LINTEL
 - 20 FOR SLAB & SURROUNDING
 - 30 FOR R.C.C. WALL
- (a) ALL LAPS IN PILE REINFORCEMENT SHALL BE WELDED TO AN EXTENT OF 10 DIA OF THE BAR (i.e. 10 DIA WELD JOINT CAP AND 10 DIA WELD) OR LAPPED WITH TWO WELDED
- (b) BOTTOM COVER TO THE REINFORCEMENT CAGE MUST BE 200mm. THE REINFORCEMENT ARRANGEMENT MUST BE DONE SATISFACTORILY.
8. SPACER BAR TO BE PROVIDED IN BETWEEN TWO LAYERS OF REINFORCEMENT OF SAME DIA AT EVERY 1000 C/D.
- (i) FOR EXPERIMENTAL ANALYSIS AS TAKEN AS PER IS : 1893
10. LAP JOINTS FOR REINFORCEMENT BARS :
 - (i) AT 90° CROSS SECTION OF THE MEMBER NOT MORE THAN 50% OF THE BARS SHALL BE LAPPED.
 - (ii) LAPS SHALL BE STAGGERED WITH A MINIMUM CENTRE TO CENTRE DISTANCE
 - (iii) LAP LENGTH SHALL BE 50 TIMES DIAMETER OF THE BAR FOR TENSION AND COMPRESSION MEMBERS
- (i) LAPS IN BEAMS AND SLABS SHALL BE PROVIDED PREFERABLY AT POINT OF CONTRAFLEXURE
11. HOOK LENGTH OF STIRRUPS 10 DIA (> 75mm)
12. BEAM COLUMN JUNCTION STIRRUPS SPACING SHOULD BE 100mm (OR) 4" UNLESS OTHERWISE SPECIFIED IN THE DRAWING
- (i) LAPS IN COLUMNS SHALL BE PROVIDED AT MID HEIGHT OF FLOOR AND NOT AT BEAM COLUMN JUNCTION

Revision No	Description of Revision	Date
Date: 02-05-25	Drawn By: SAMUKTHA	

CLIENT

ARCHITECT

M/s CHETTINAAD DESIGN

STRUCTURAL CONSULTANT

UNIVERSAL CONSULTANTS
CIVIL & STRUCTURAL CONSULTING ENGINEERS
Dr. J. SURESH, M.E., MIE., Ph.D.

LANDLINE NO: 144-24455666, 8938307575

Dr. J. SURESH, M.E., MIE., Ph.D.

Structural Engineer

Plot No. 555, VGP Layout, Mullai Street,

Uthandi, Chennai - 600 119.

Reg. No. SE/I/2024/2/0014

Reg. No. RSE100382019

Reg. No. CGLDIST/SE/Gr-I/2024/07/005

PROJECT NAME:

PROPOSED CONSTRUCTION OF BASEMENT FLOOR

(MECHANIZED CAR PARKING)-STILT FLOOR+

3 FLOORS OFFICE USE & GROUND FLOOR +

2 FLOORS COMMERCIAL BUILDING (HEIGHT -12.0M)

AVAILING PREMIUM FSI AT PLOT NO:12, OLD DOOR

NO : 39 ,NEW DOOR NO:157,NORTH USMAN ROAD,

T.NAGAR, CHENNAI-600 017, COMPRISED IN

T.S.NO : 5238, BLOCK NO :119,OF KODAMBAKKAM

VILLAGE WITH IN TH LIMITS OF GREATER CHENNAI

CORPORATION. ZONE - 10 DIVISION -136

DWG NO:


UC-1173 PROPOSED COMMERCIAL BUILDING

DRAWING TITLE:

PILE SECTION & RAFT BEAM DETAIL

NOTES:-

1. REFER ARCHITECTURAL DRAWING FOR CENTER LINE DIMENSION
2. ONLY WRITTEN DIMENSION TO BE FOLLOWED.
3. ANY DISCREPANCIES NOTICED IN THE DRG. SHALL BE BROUGHT TO OUR NOTICE IMMEDIATELY.
4. THIS DRAWING SHOULD BE READ ALONG WITH ARCHITECTURAL DRAWINGS.
5. GRADE OF CONCRETE SHALL CONFORM TO IS 456
 - (i) M40 FOR COLUMN & SHEAR WALL
 - (ii) M25 FOR ALL OTHER R.C.C WORKS
 - (iii) M30 FOR PILE WITH MINIMUM CEMENT CONTENT OF 400KG/M³ (IF RMC M30 GRADE SHOULD USE).
 - (iv) GRADE OF CONCRETE FOR P.T BEAM AND P.T SLAB REFER P.T VENDOR DRAWING
6. "Y" DENOTES HIGH STRENGTH DEFORMED BARS OF GRADE FE550 CONFORMING TO IS 1786
7. CLEAR COVER TO THE MAIN STEEL
 - (i) 50 FOR PILE & PILE CAP
 - (ii) 50 FOR FOOTINGS, RAFT SLABS & RAFT BEAMS.
 - (iii) 40 FOR COLUMNS.
 - (iv) 25 FOR BEAMS & LINTEL.
 - (v) 20 FOR SLAB & SUNSHADE.
 - (vi) 30 FOR R.C.C WALL.
8. SPACER BAR TO BE PROVIDED IN BETWEEN TWO LAYERS OF REINFORCEMENT OF SAME DIA AT EVERY 1000 C/ C.
9. FOR EARTHQUAKE ANALYSIS IS TAKEN AS PER IS : 1893
10. LAP JOINTS FOR REINFORCEMENT BARS :
 - (i) AT ANY CROSS SECTION OF THE MEMBER, NOT MORE THAN 50% OF THE BARS SHALL BE LAPPED.
 - (ii) LAPS SHALL BE STAGGERED WITH A MINIMUM CENTRE TO CENTRE DISTANCE
 - (iii) LAP LENGTH SHALL BE 50 TIMES DIAMETER OF THE BAR FOR TENSION AND COMPRESSION MEMBERS.
 - (iv) LAPS IN COLUMNS SHALL BE PROVIDED AT MID HEIGHT OF FLOOR AND NOT AT BEAM / COLUMN JUNCTION
 - (v) LAPS IN BEAMS AND SLABS SHALL BE PROVIDED PREFERABLY AT POINT OF CONTRAFLEXURE
11. HOOK LENGTH OF STIRRUPS 10 DIA (> 75mm)
12. BEAM, COLUMN JUNCTION STIRRUPS SPACING SHOULD BE 100mm (OR) 4" UNLESS OTHERWISE SPECIFIED IN THE DRAWING

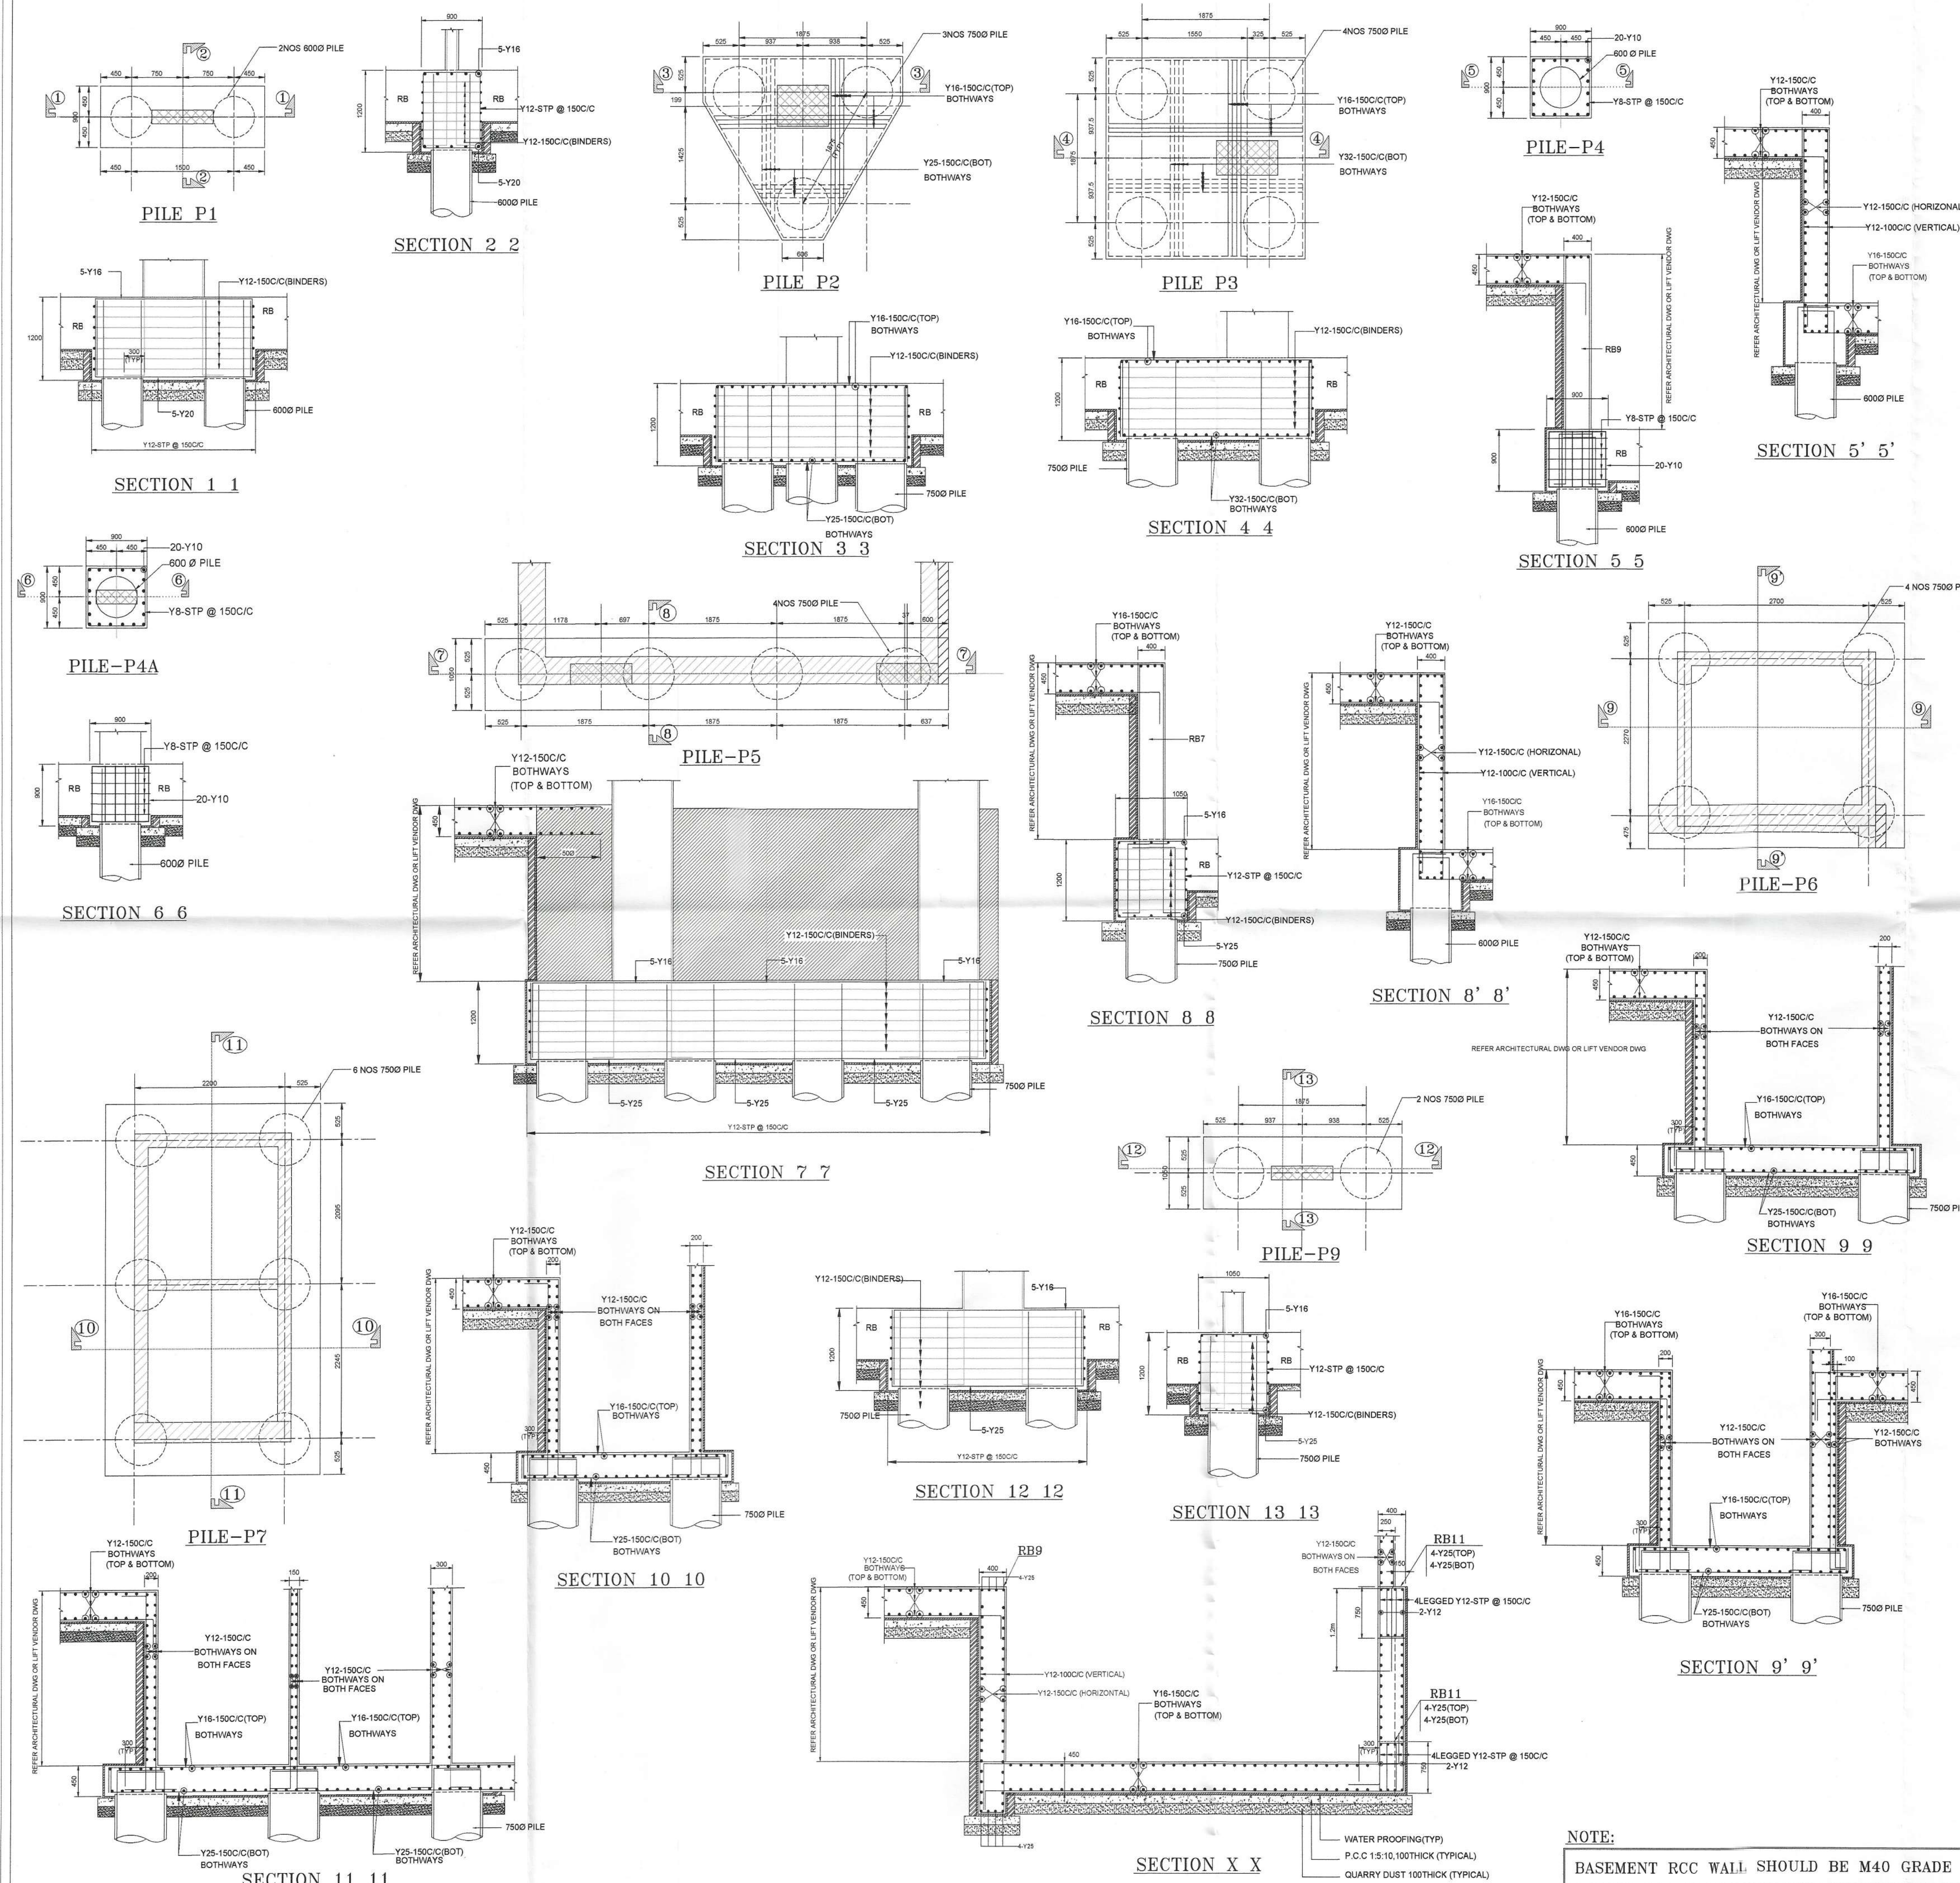

NOTE:

BASEMENT RCC WALL SHOULD BE M40 GRADE

DRAWING TITLE:

PILE CAP SECTION DETAIL

Revision No	Description of Revision	Date
Date: 02-05-25	Drawn By: SAMUKTHA	

CLIENT

ARCHITECT

M/s CHETTINAAD DESIGN

STRUCTURAL CONSULTANT

UNIVERSAL CONSULTANTS
 CIVIL & STRUCTURAL CONSULTING ENGINEERS
Dr. J. SURESH, M.E., MIE, Ph.D.

LANDLINE NO: 144-24455666, 8939397579

projects@universalconsultants.net
www.universalconsultants.net

PROJECT NAME:

PROPOSED CONSTRUCTION OF BASEMENT FLOOR
 (MECHANIZED CAR PARKING)+STILT FLOOR+
 3 FLOORS OFFICE USE & GROUND FLOOR +
 2 FLOORS COMMERCIAL BUILDING (HEIGHT -12.0M)
 AVAILING PREMIUM FSI AT PLOT NO:12, OLD DOOR
 NO : 39 ,NEW DOOR NO:157,NORTH USMAN ROAD,
 T.NAGAR, CHENNAI-600 017, COMPRISED IN
 T.S.NO : 5238, BLOCK NO :119,OF KODAMBAKKAM
 VILLAGE WITH IN TH LIMITS OF GREATER CHENNAI
 CORPORATION. ZONE - 10 DIVISION -136

DWG NO:

UC-1173 PROPOSED COMMERCIAL BUILDING


















NOTES:-

1. REFER ARCHITECTURAL DRAWING FOR CENTER LINE DIMENSION
2. ONLY WRITTEN DIMENSION TO BE FOLLOWED.
3. ANY DISCREPANCIES NOTICED IN THE DRG. SHALL BE BROUGHT TO OUR NOTICE IMMEDIATELY.
4. THIS DRAWING SHOULD BE READ ALONG WITH ARCHITECTURAL DRAWINGS.
5. GRADE OF CONCRETE SHALL CONFORM TO IS 456
 - (i) M40 FOR COLUMN & SHEAR WALL
 - (ii) M25 FOR ALL OTHER R.C.C WORKS
 - (iii) M30 FOR PILE WITH MINIMUM CEMENT CONTENT OF 400KG/M³ (IF RMC M30 GRADE SHOULD USE).
 - (iv) GRADE OF CONCRETE FOR P.T. BEAM AND P.T. SLAB REFER P.T. VENDOR DRAWING
6. "Y" DENOTES HIGH STRENGTH DEFORMED BARS OF GRADE FE550 CONFORMING TO IS 1786
7. CLEAR COVER TO THE MAIN STEEL
 - 50 FOR PILE & PILE CAP
 - 50 FOR FOOTINGS, RAFT SLABS & RAFT BEAMS.
 - 40 FOR COLUMNS,
 - 25 FOR BEAMS & UNITS
 - 20 FOR SLAB & SUNSHADE
 - 30 FOR R.C.C WALL

(a) ALL LAPS IN PILE REINFORCEMENT SHALL BE WELDED TO AN EXTENT OF 10 DIA OF THE BAR (4 TO DIA WELD, 100MM GAP AND 10 DIA WELD) OR LAPPED WITH TAC WELDING.

(b) BOTTOM COVER TO THE REINFORCEMENT CASE MUST BE 200mm.

(c) THE REQUIRED ARRANGEMENT MUST BE DONE INITIALLY.
8. SPACER BAR TO BE PROVIDED IN BETWEEN TWO LAYERS OF REINFORCEMENT OF SAME DIA AT EVERY 1000 C/C.
- 9) FOR EARTHQUAKE ANALYSIS IS TAKEN AS PER IS : 1893
- 10) LAP JOINTS FOR REINFORCEMENT BARS :
 - (i) AT ANY CROSS SECTION OF THE MEMBER, NOT MORE THAN 50% OF THE BARS SHALL BE LAPPED.
 - (ii) LAPS SHALL BE STAGGERED WITH A MINIMUM CENTRE TO CENTRE DISTANCE.
 - (iii) LAP LENGTH SHALL BE 50 TIMES DIAMETER OF THE BAR FOR TENSION AND COMPRESSION MEMBERS
 - (iv) LAPS IN COLUMNS SHALL BE PROVIDED AT MID HEIGHT OF FLOOR AND NOT AT BEAM / COLUMN JUNCTION
 - (v) LAPS IN BEAMS AND SLABS SHALL BE PROVIDED PREFERABLY AT POINT OF CONTRAFLEXURE.
- 11) HOOK LENGTH OF STRIPPERS 10 DIA (> 75mm)
- 12) BEAM, COLUMN JUNCTION STIRRUPS SPACING SHOULD BE 100mm (OR) 4" UNLESS OTHERWISE SPECIFIED IN THE DRAWING

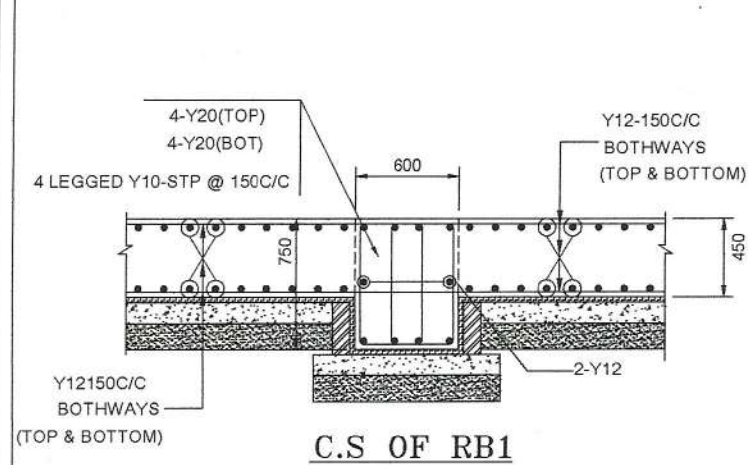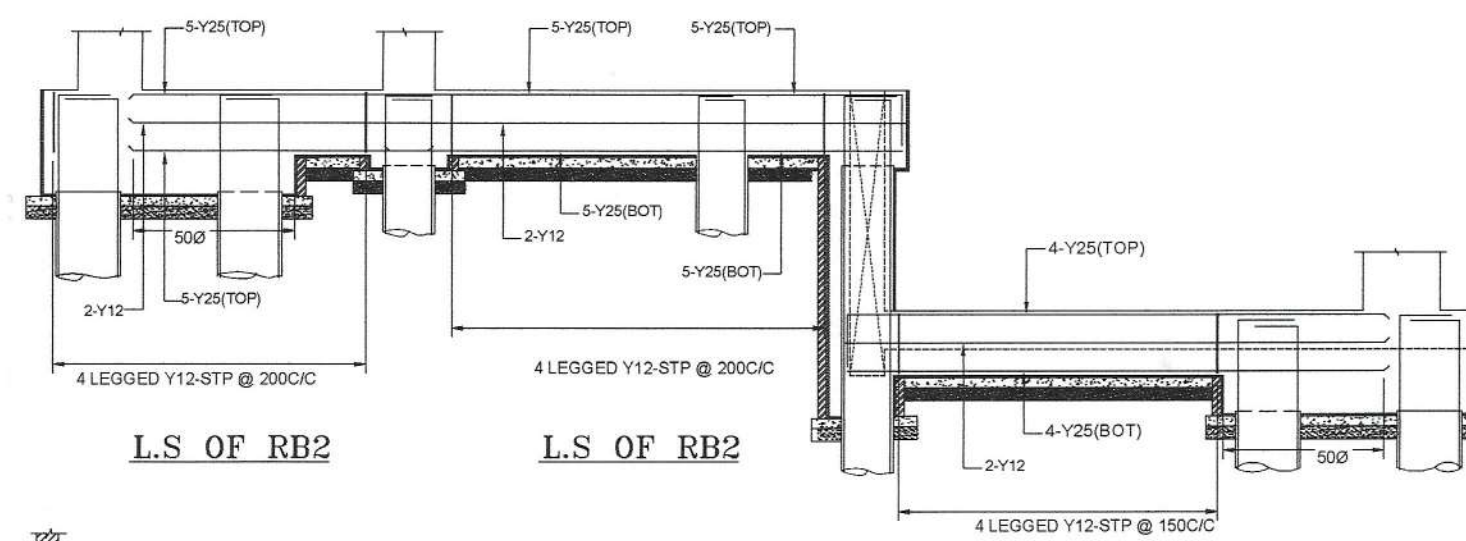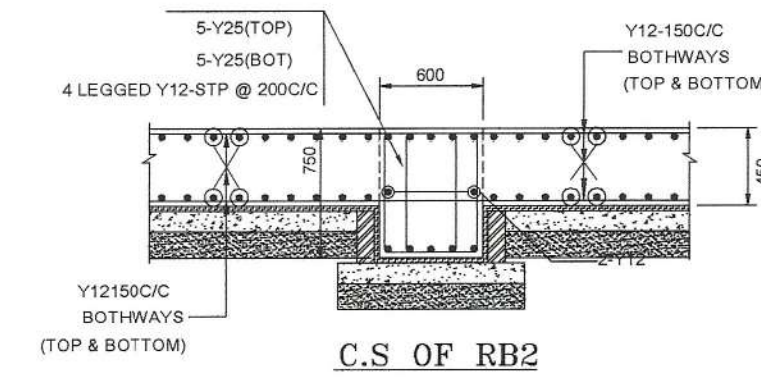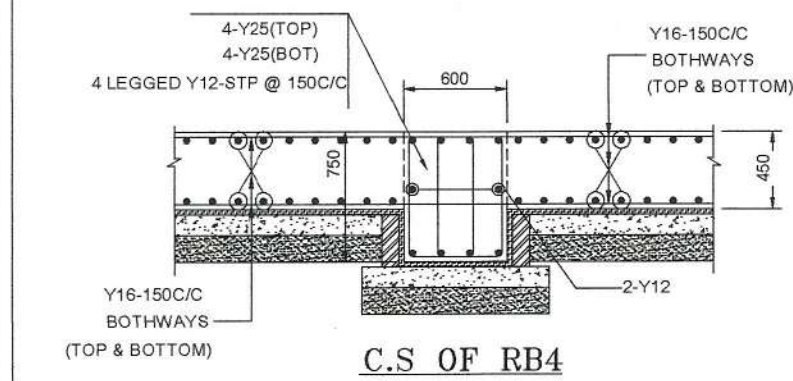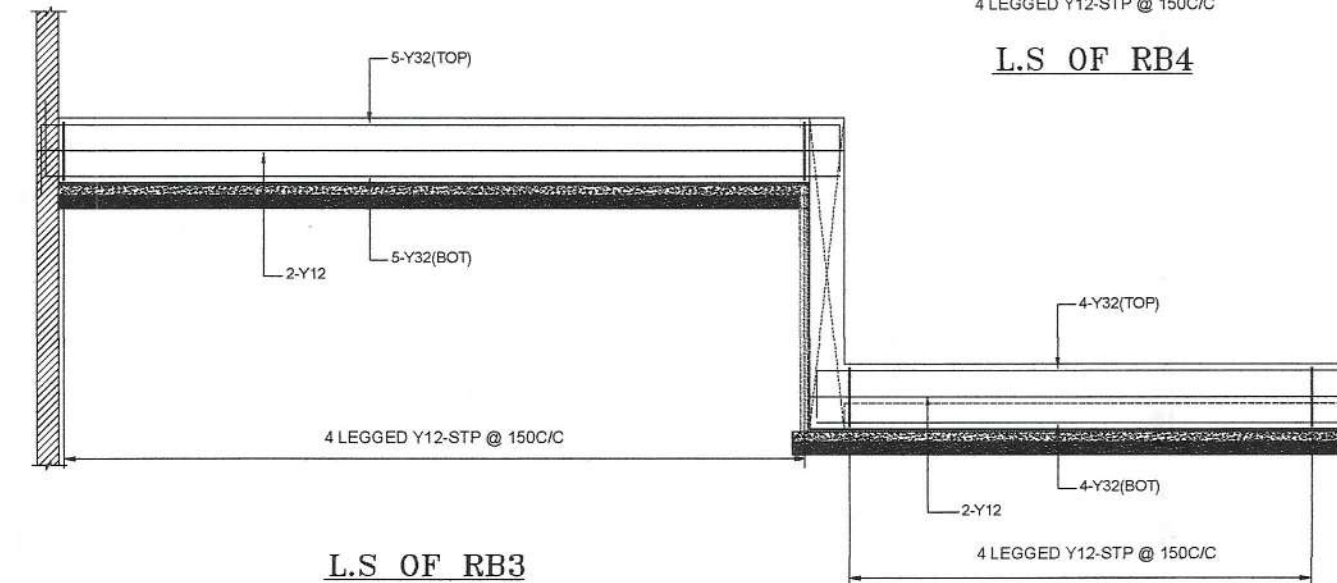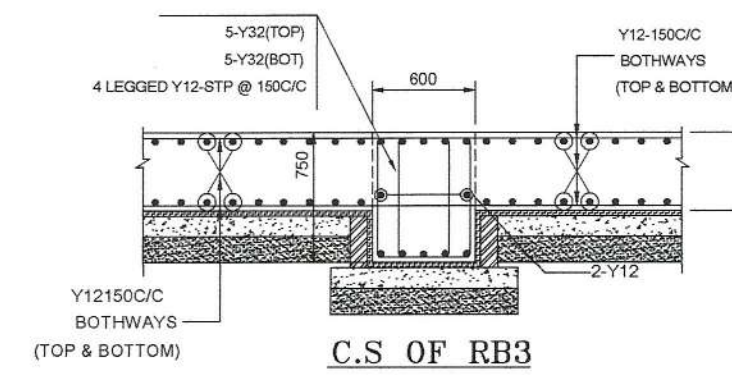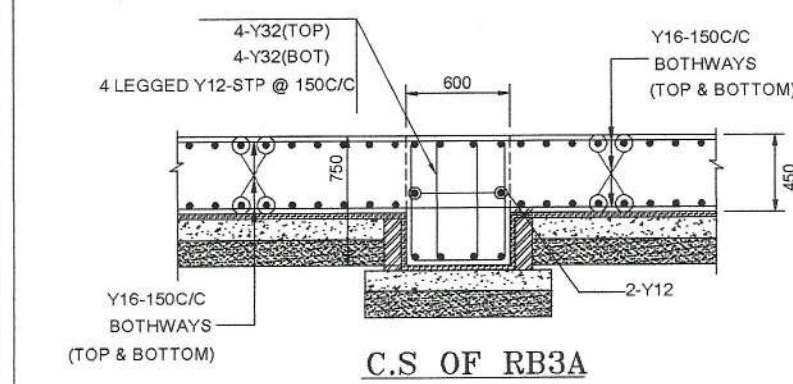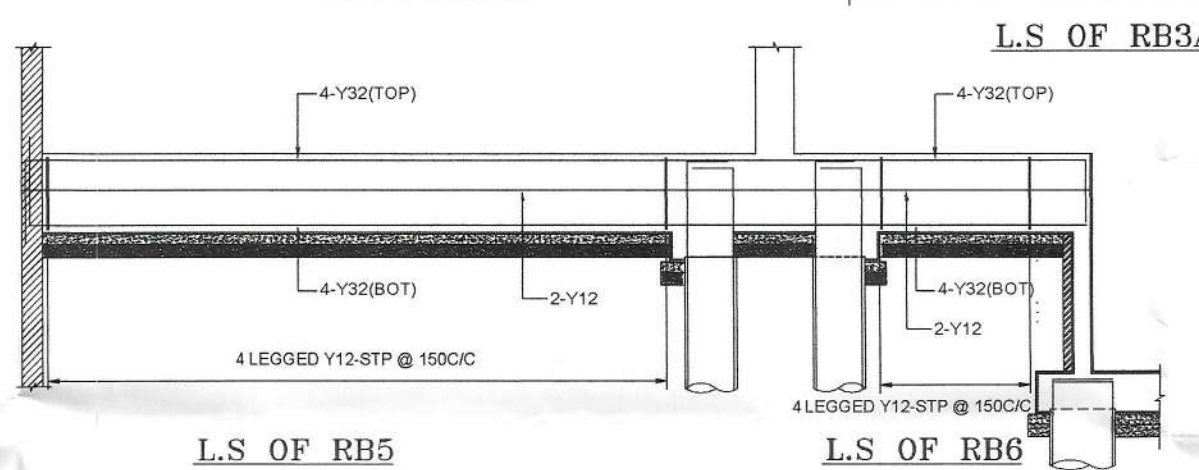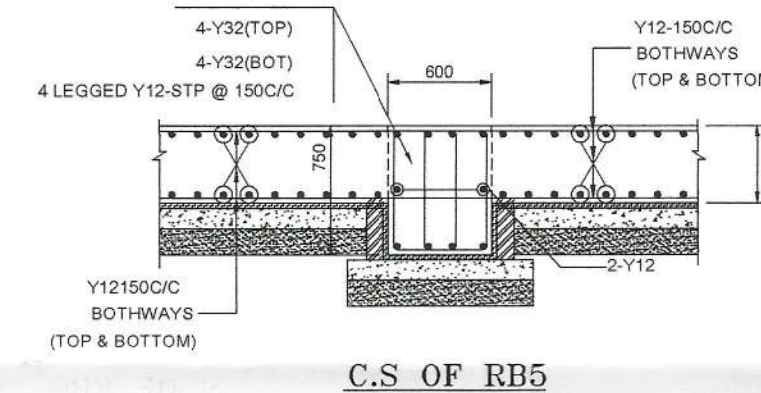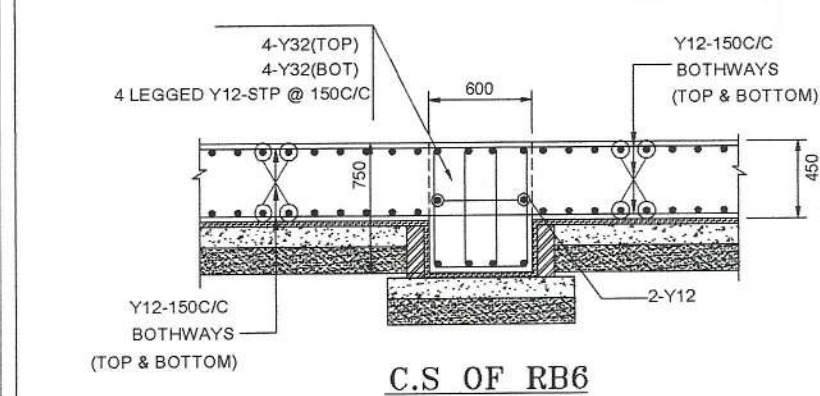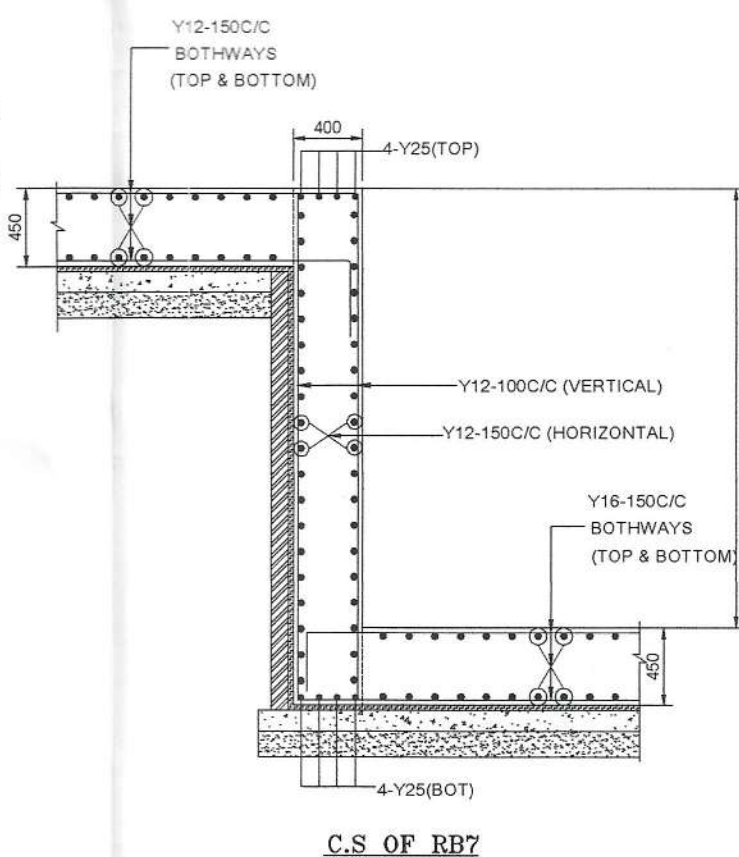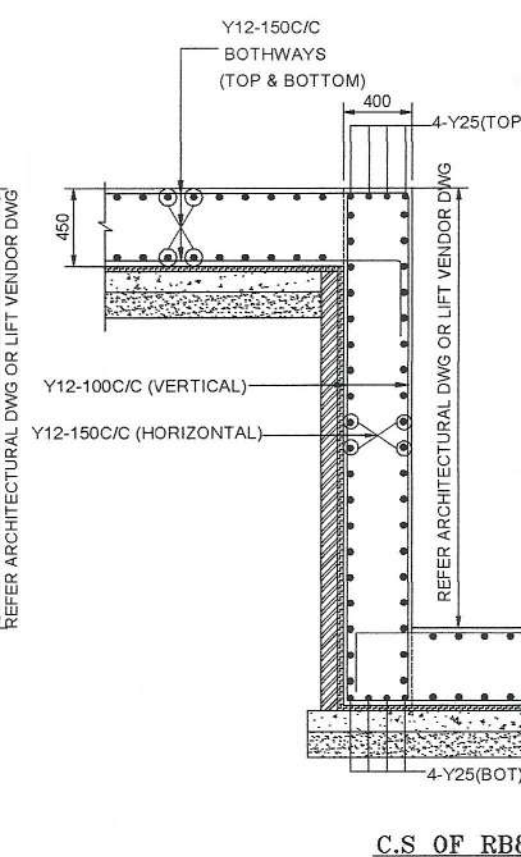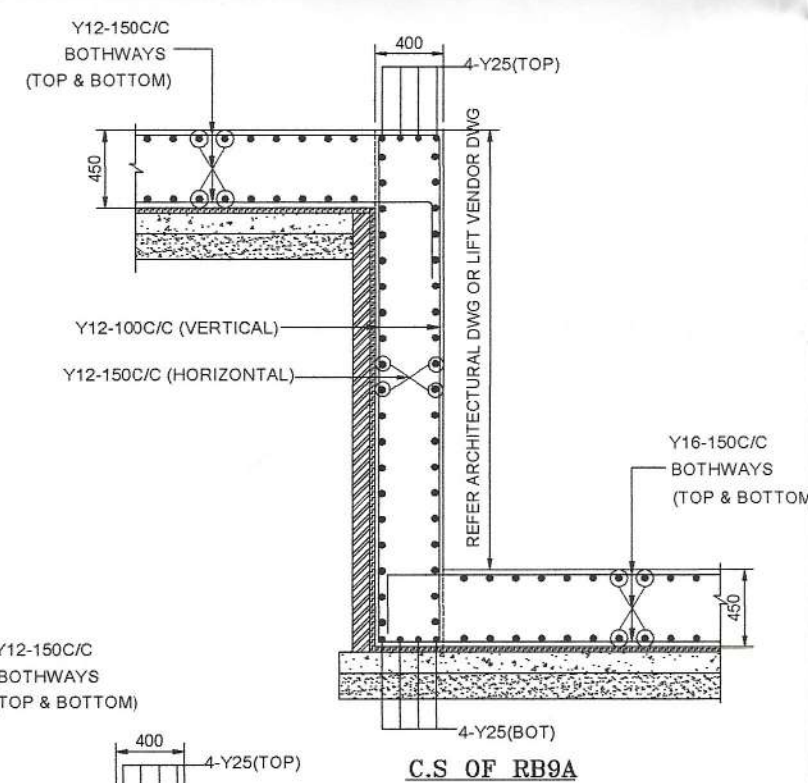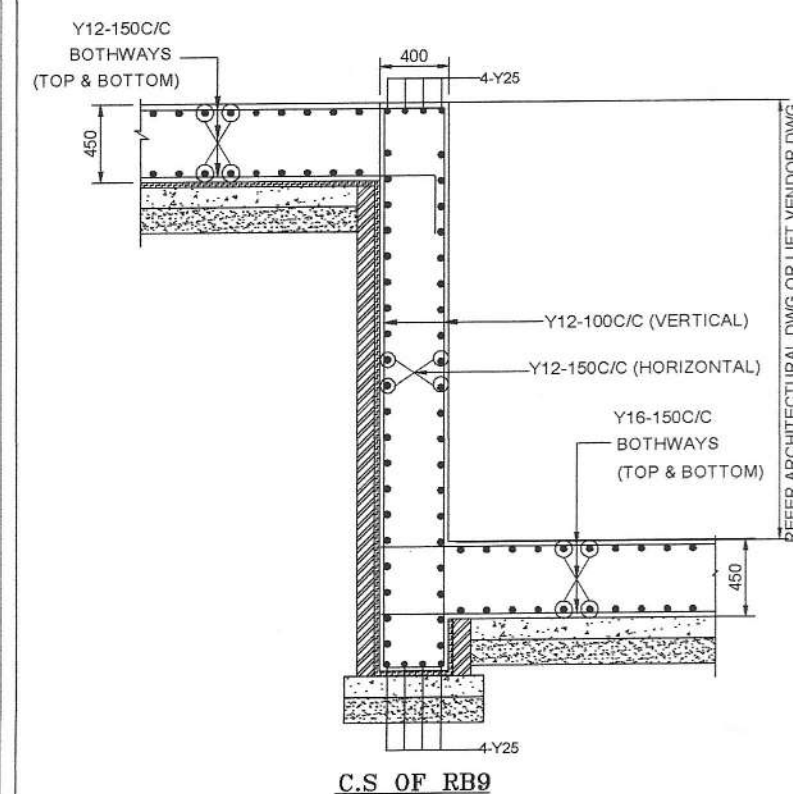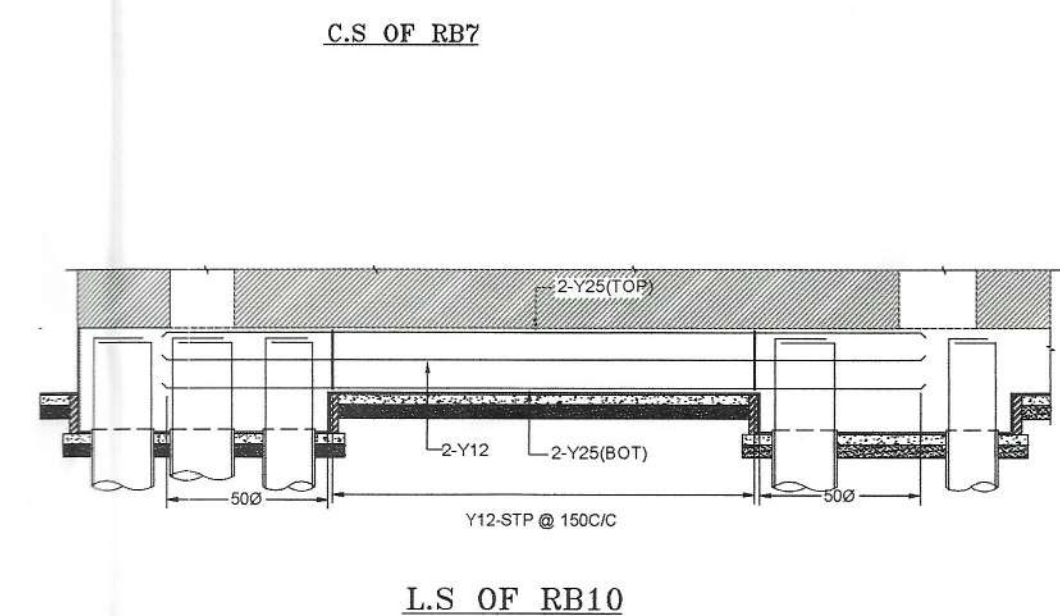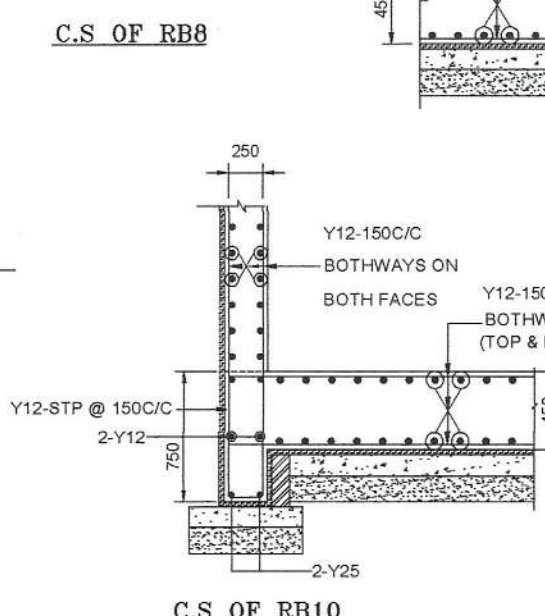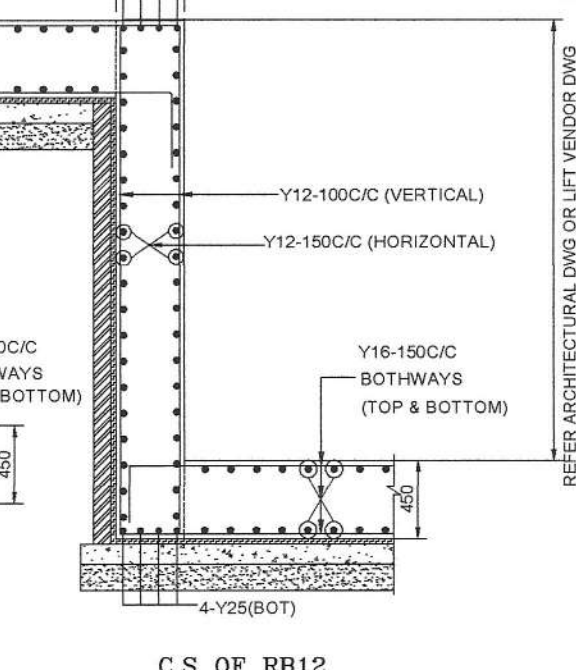

Revision No	Description of Revision	Date
Date: 02-05-25	Drawn By: SAMUKTHA	

CLIENT

ARCHITECT

M/s CHETTINAAD DESIGN

STRUCTURAL CONSULTANT

UNIVERSAL CONSULTANTS
CIVIL & STRUCTURAL CONSULTING ENGINEERS
Dr. J. SURESH, M.E., MIE., Ph.D.

LANDLINE NO: 144-24455666, 8939397579

projects@universalconsultants.net
www.universalconsultants.net

Dr. J. SURESH, M.E., MIE., Ph.D.
Structural Engineer
Plot No. 555, VGP Layout, Mullai Street,
Uthandi, Chennai - 600 119.
Reg. No. SE/1/2024/2/0014
Reg. No. RSE100382019
Reg. No. CGLDIST/SE/Gr-I/2024/07/005

PROJECT NAME:

PROPOSED CONSTRUCTION OF BASEMENT FLOOR
(MECHANIZED CAR PARKING)+STILT FLOOR+
3 FLOORS OFFICE USE & GROUND FLOOR +
2 FLOORS COMMERCIAL BUILDING (HEIGHT -12.0M)

AVAILING PREMIUM FSI AT PLOT NO:12, OLD DOOR
NO : 39 ,NEW DOOR NO:157,NORTH USMAN ROAD,
T.NAGAR, CHENNAI-600 017, COMPRISED IN





T.S.NO : 5238, BLOCK NO :119,OF KODAMBAKKAM
VILLAGE WITH IN TH LIMITS OF GREATER CHENNAI
CORPORATION. ZONE - 10 DIVISION -136

DWG NO:


UC-1173 PROPOSED COMMERCIAL BUILDING

DRAWING TITLE:



RAFT BEAM DETAIL

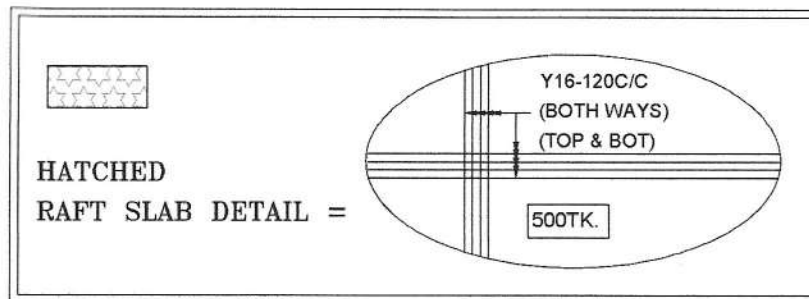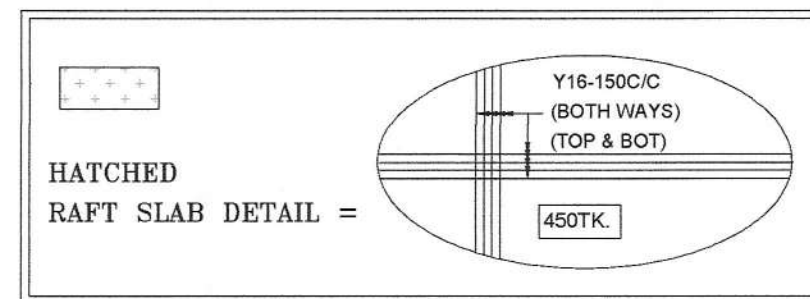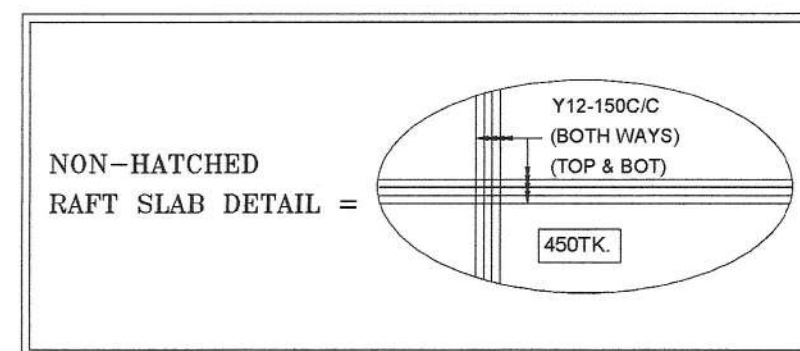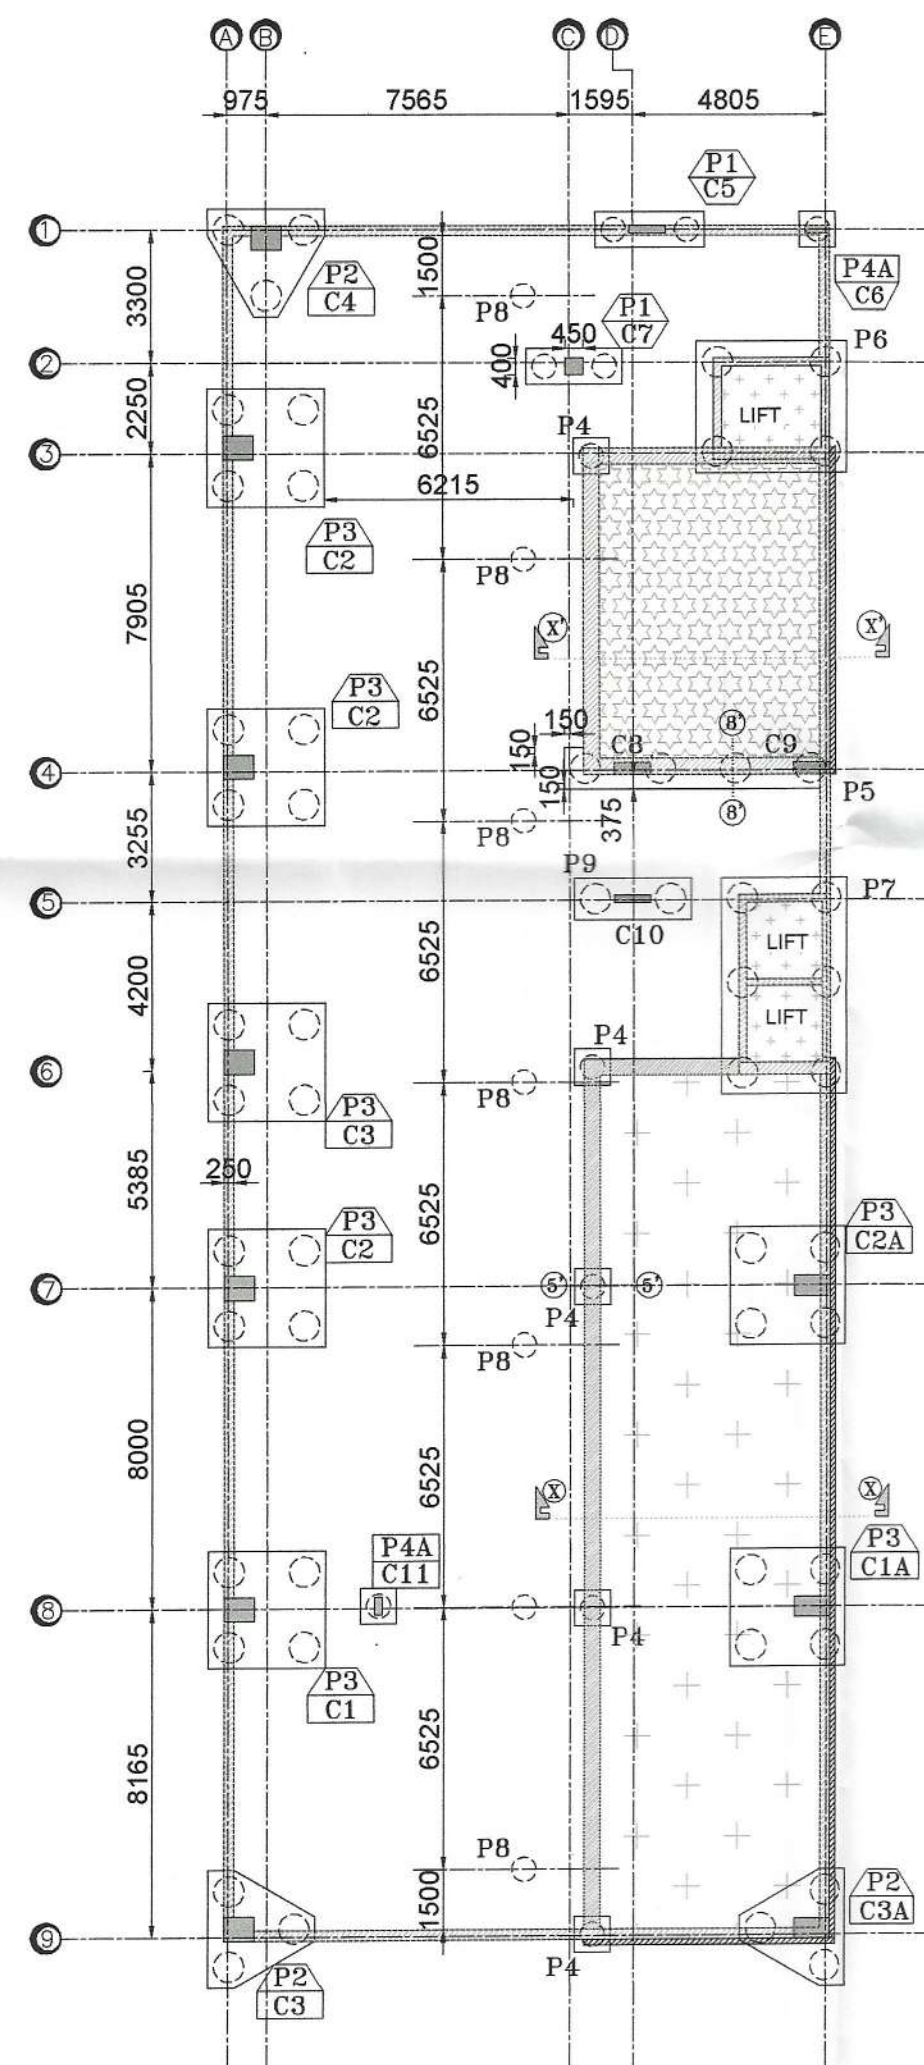

PILE LAYOUT

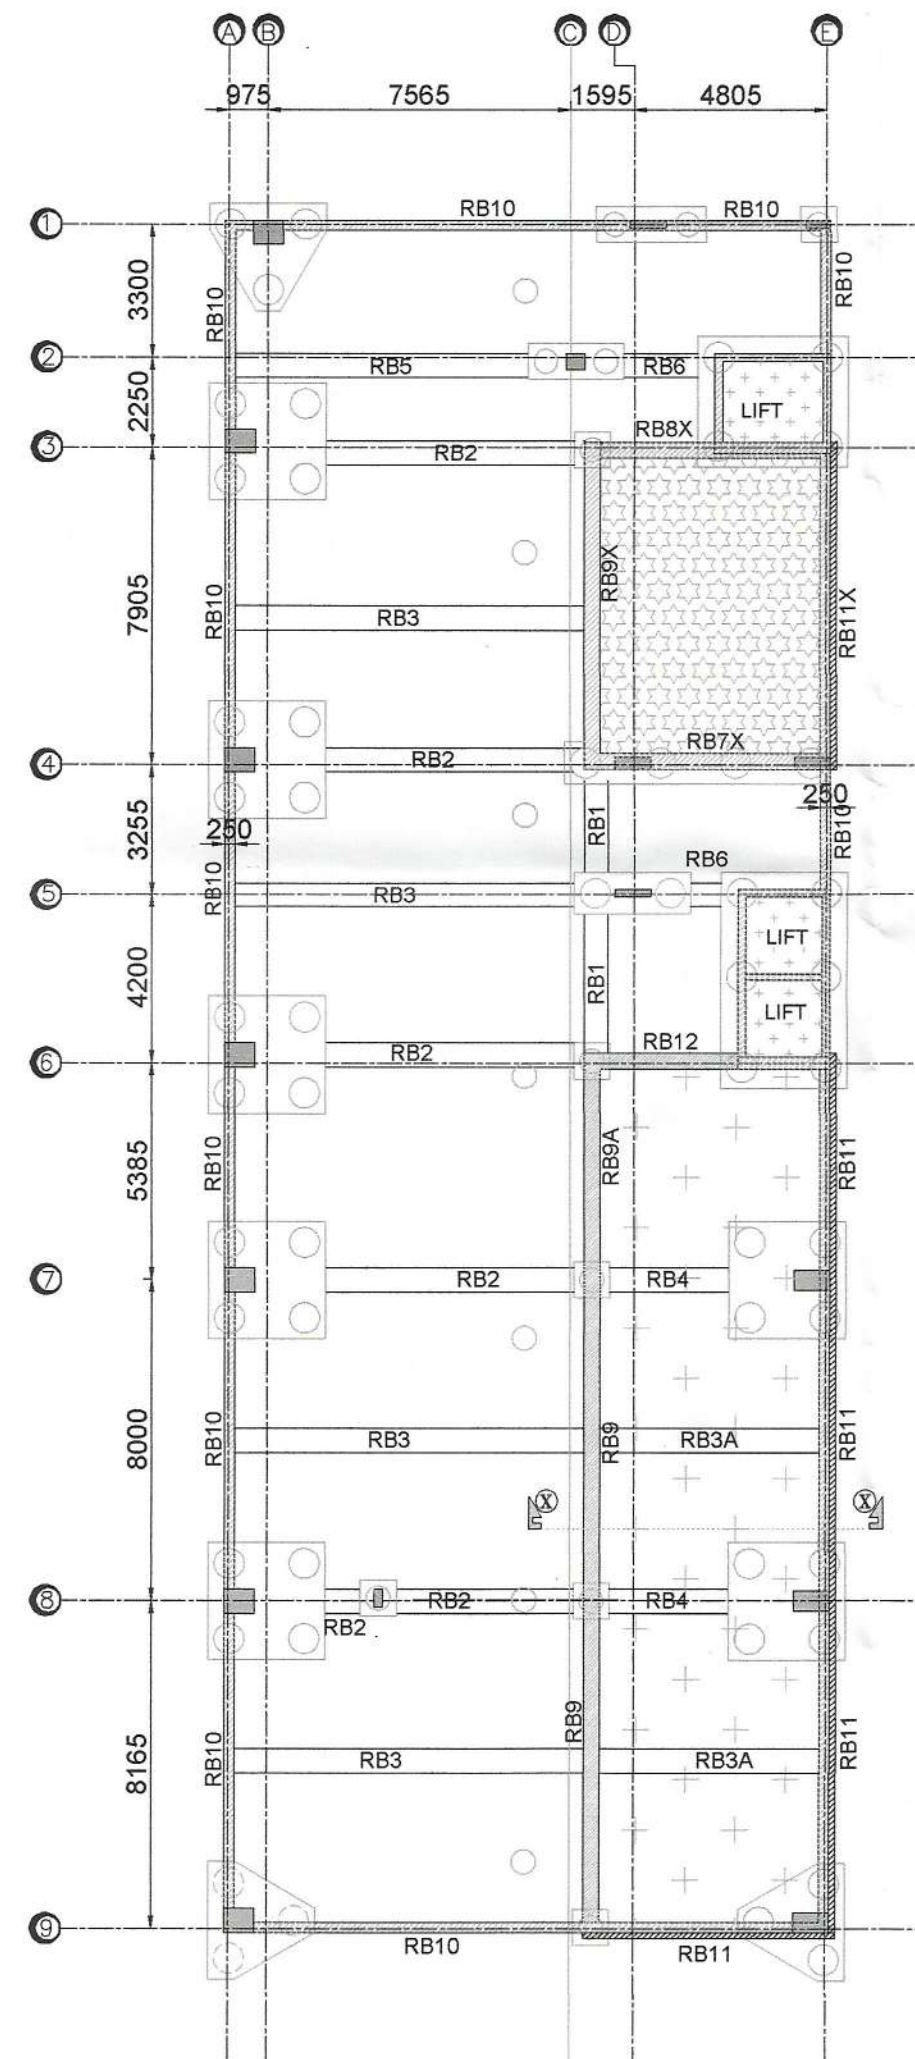

RAFT BEAM LAYOUT

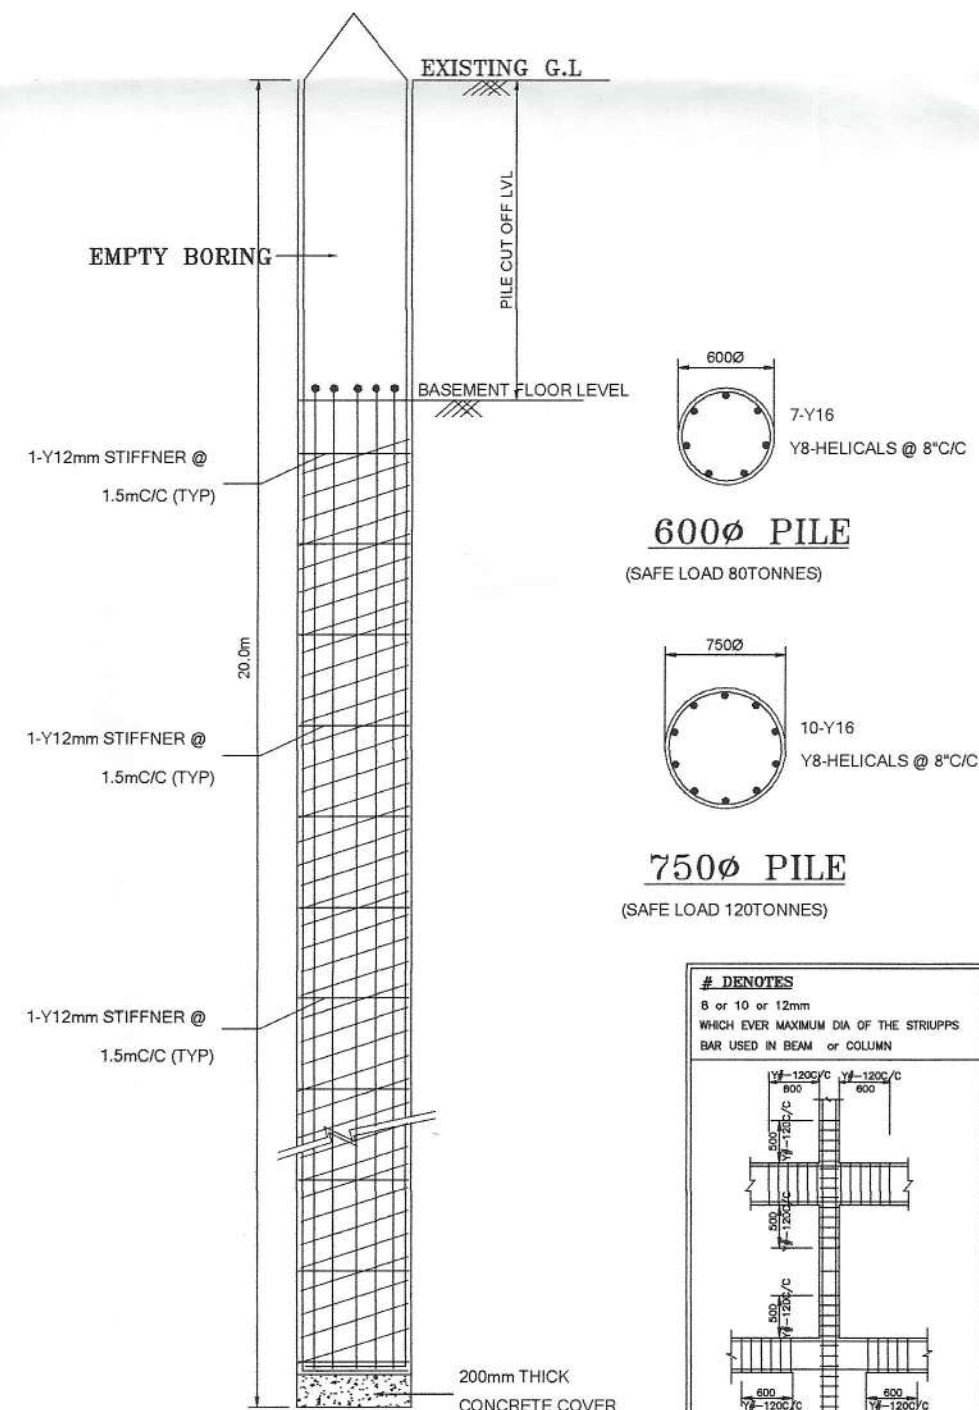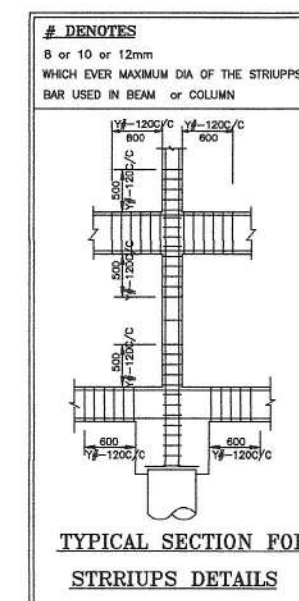TYPICAL SECTION OF PILE
(BORED CAST IN-SITU PILE)TYPICAL SECTION FOR
STRIRUPS DETAILS

NOTES:-

1. REFER ARCHITECTURAL DRAWING FOR CENTER LINE DIMENSION
2. ONLY WRITTEN DIMENSION TO BE FOLLOWED.
3. ANY DISCREPANCIES NOTICED IN THE DRG. SHALL BE BROUGHT TO OUR NOTICE IMMEDIATELY.
4. THIS DRAWING SHOULD BE READ ALONG WITH ARCHITECTURAL DRAWINGS.
5. GRADE OF CONCRETE SHALL CONFORM TO IS 456
 - (i) M40 FOR COLUMN & SHEAR WALL
 - (ii) M25 FOR ALL OTHER R.C.C WORKS
 - (iii) M30 FOR PILE WITH MINIMUM CEMENT CONTENT OF 400KG/M³ (IF RMC M30 GRADE SHOULD USE).
 - (iv) GRADE OF CONCRETE FOR P.T BEAM AND P.T SLAB REFER P.T VENDOR DRAWING
6. "Y" DENOTES HIGH STRENGTH DEFORMED BARS OF GRADE FE550 CONFORMING TO IS 1786
7. CLEAR COVER TO THE MAIN STEEL
 - 50 FOR PILE & PILE CAP
 - 50 FOR FOOTINGS, RAFT SLABS & RAFT BEAMS.
 - 40 FOR COLUMNS
 - 25 FOR BEAMS & LINTEL
 - 20 FOR SLAB & SUNSHADE
 - 30 FOR R.C.C WALL
8. ALL LAPS IN PILE REINFORCEMENT SHALL BE WELDED TO AN EXTENT OF 10 DIA OF THE BAR (i.e. 10 DIA WELD, 1000 GAP AND 10 DIA WELD) OR LAPPED WITH TAC WELDING.
9. BOTTOM COVER TO THE REINFORCEMENT CAGE MUST BE 200mm. THE REQUIRED ARRANGEMENT MUST BE DONE INITIALLY.
10. SPACER BAR TO BE PROVIDED IN BETWEEN TWO LAYERS OF REINFORCEMENT OF SAME DIA AT EVERY 1000 C/C.
11. FOR EARTHQUAKE ANALYSIS IS TAKEN AS PER IS : 1893
12. LAP JOINTS FOR REINFORCEMENT BARS :
 - (i) AT ANY CROSS SECTION OF THE MEMBER, NOT MORE THAN 50% OF THE BARS SHALL BE LAPPED.
 - (ii) LAPS SHALL BE STAGGERED WITH A MINIMUM CENTRE TO CENTRE DISTANCE
 - (iii) LAP LENGTH SHALL BE 50 TIMES DIAMETER OF THE BAR FOR TENSION AND COMPRESSION MEMBERS.
13. LAPS IN BEAMS AND SLABS SHALL BE PROVIDED PREFERABLY AT POINT OF CONTRAFLEXURE.
14. HOOK LENGTH OF STRIRUPS 10 DIA (> 75mm)
15. BEAM, COLUMN JUNCTION STRIRUPS SPACING SHOULD BE 100mm (OR) 4" UNLESS OTHERWISE SPECIFIED IN THE DRAWING
16. LAPS IN COLUMNS SHALL BE PROVIDED AT MID HEIGHT OF FLOOR AND NOT AT BEAM / COLUMN JUNCTION

Revision No	Description of Revision	Date
Date: 02-05-25	Drawn By: SAMUKTHA	

CLIENT

ARCHITECT

M/s CHETTINAAD DESIGN

STRUCTURAL CONSULTANT

UNIVERSAL CONSULTANTS
CIVIL & STRUCTURAL CONSULTING ENGINEERS
Dr.J.SURESH, M.E., MIE, Ph.D

LANDLINE NO: 144-24455666, 8939397579

projects@universalconsultants.net
www.universalconsultants.net

Dr. J. SURESH, M.E., MIE., Ph.D.
Structural Engineer
Plot No. 555, VGP Layout, Mullai Street,
Uthandi, Chennai - 600 119.
Reg. No. SE/1/2024/2/0014
Reg. No. RSE100382019
Reg. No. CGLDIST/ SE/Gr-1/ 2024/ 07/ 005


PROJECT NAME:
PROPOSED CONSTRUCTION OF BASEMENT FLOOR (MECHANIZED CAR PARKING)+STILT FLOOR+ 3 FLOORS OFFICE USE & GROUND FLOOR + 2 FLOORS COMMERCIAL BUILDING (HEIGHT -12.0M)
AVAILING PREMIUM FSI AT PLOT NO:12,OLD DOOR NO : 39 ,NEW DOOR NO:157,NORTH USMAN ROAD, T.NAGAR, CHENNAI-600 017, COMPRISED IN T.S.NO : 5238, BLOCK NO :119,OF KODAMBAKKAM VILLAGE WITH IN TH LIMITS OF GREATER CHENNAI CORPORATION. ZONE - 10 DIVISION -136

DWG NO:



UC-1173 PROPOSED COMMERCIAL BUILDING

DRAWING TITLE:

PILE FOUNDATION DETAIL

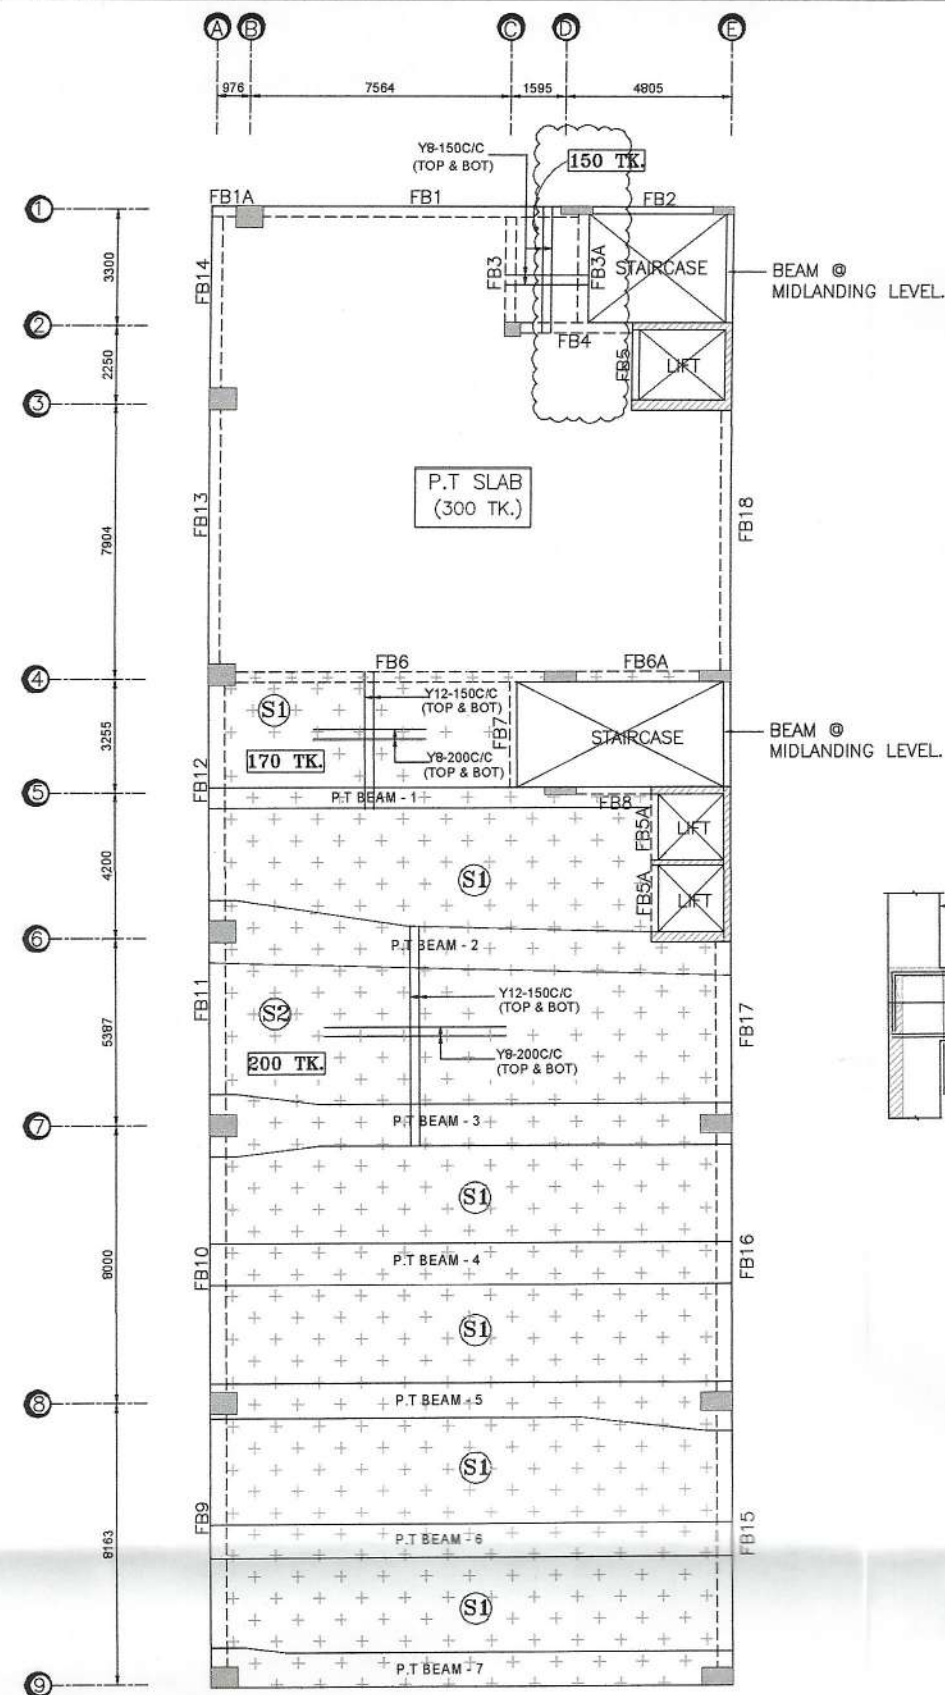

FIRST FLOOR ROOF LAYOUT - LEVEL 4

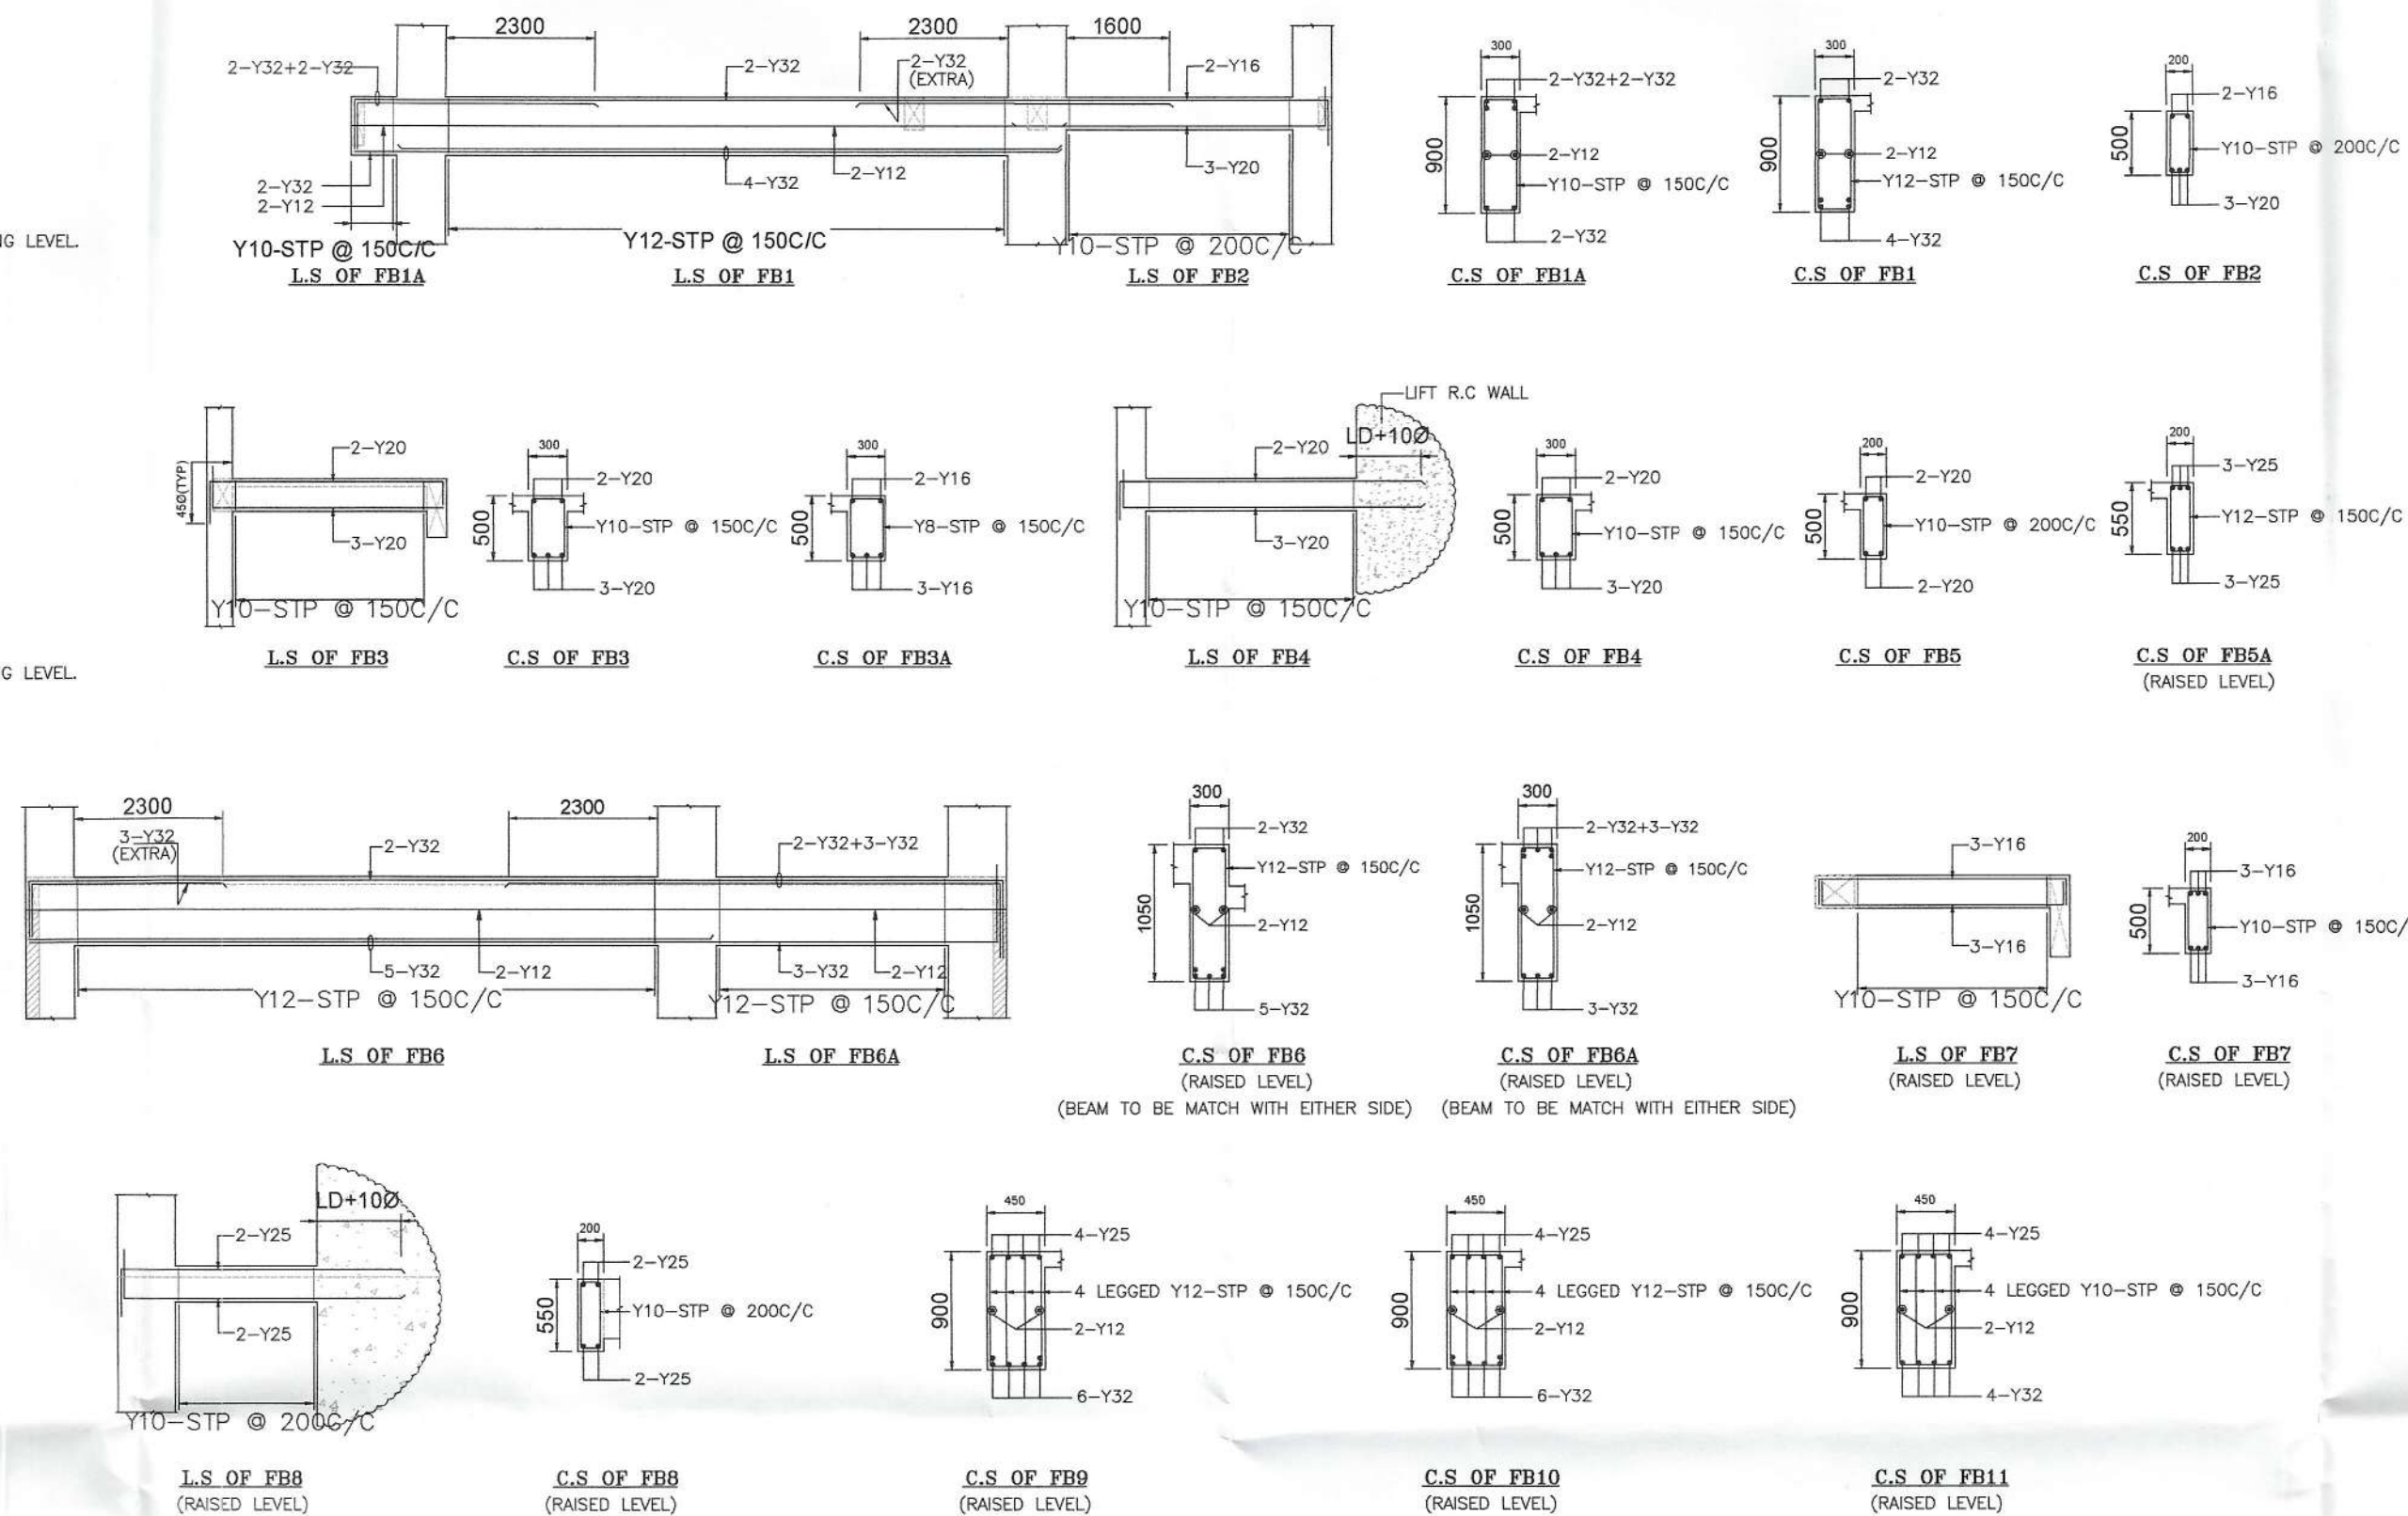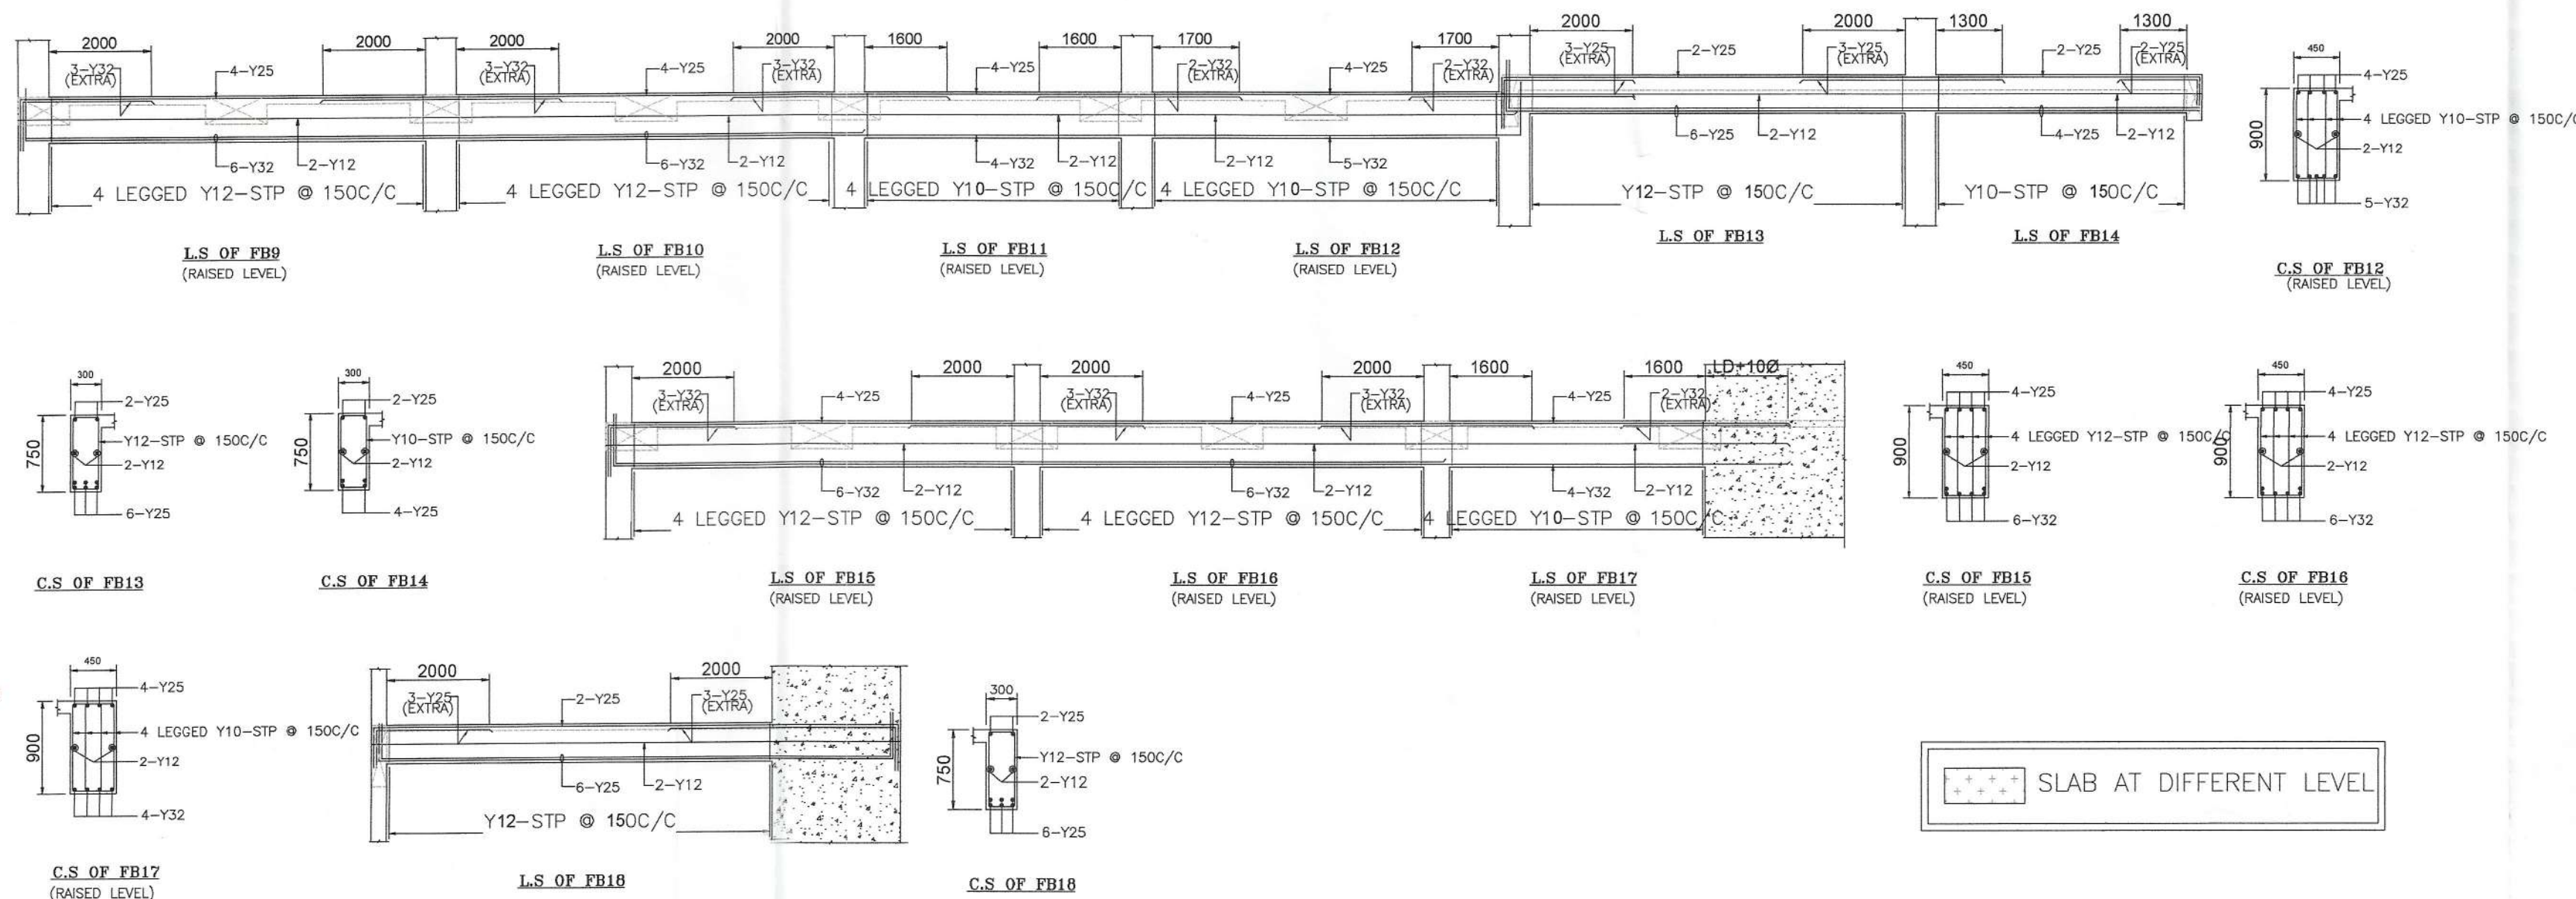

NOTES:-

- REFER ARCHITECTURAL DRAWING FOR CENTER LINE DIMENSION
- ONLY WRITTEN DIMENSION TO BE FOLLOWED.
- ANY DISCREPANCIES NOTICED IN THE DRG. SHALL BE BROUGHT TO OUR NOTICE IMMEDIATELY.
- THIS DRAWING SHOULD BE READ ALONG WITH ARCHITECTURAL DRAWINGS.
- GRADE OF CONCRETE SHALL CONFORM TO IS 456
 - M40 FOR COLUMN & SHEAR WALL
 - M25 FOR ALL OTHER R.C.C WORKS
 - M30 FOR PILE WITH MINIMUM CEMENT CONTENT OF 400KG/M³ (IF RMC M30 GRADE SHOULD USE).
 - GRADE OF CONCRETE FOR P.T. BEAM AND P.T. SLAB REFER P.T. VENDOR DRAWING
- "Y" DENOTES HIGH STRENGTH DEFORMED BARS OF GRADE FE550 CONFORMING TO IS 1786
- CLEAR COVER TO THE MAIN STEEL
 - 50 FOR PILE & PILE CAP
 - 50 FOR FOOTINGS, RAFT SLABS & RAFT BEAMS.
 - 40 FOR COLUMNS.
 - 25 FOR BEAMS & LINTEL.
 - 20 FOR SLAB & SUNSHADE.
 - 30 FOR R.C.C WALL.
- ALL LAPS IN PILE REINFORCEMENT SHALL BE WELDED TO AN EXTENT OF 10 DIA OF THE BAR (i.e. 10 DIA WELD, 100 DIA GAP AND 10 DIA WELD) OR LAPPED WITH TAC WELDING.
- BOTTOM COVER TO THE REINFORCEMENT CAGE MUST BE 200mm.
- THE REQUIRED ARRANGEMENT MUST BE DONE INITIALLY.
- SPACER BAR TO BE PROVIDED IN BETWEEN TWO LAYERS OF REINFORCEMENT OF SAME DIA AT EVERY 1000 C/ C.
- FOR EARTHQUAKE ANALYSIS IS TAKEN AS PER IS : 1893
- LAP JOINTS FOR REINFORCEMENT BARS :
 - AT ANY CROSS SECTION OF THE MEMBER, NOT MORE THAN 50% OF THE BARS SHALL BE LAPPED.
 - LAPS SHALL BE STAGGERED WITH A MINIMUM CENTRE TO CENTRE DISTANCE
 - LAP LENGTH SHALL BE 50 TIMES DIAMETER OF THE BAR FOR TENSION AND COMPRESSION MEMBERS.
 - LAPS IN COLUMNS SHALL BE PROVIDED AT MID HEIGHT OF FLOOR AND NOT AT BEAM / COLUMN JUNCTION
 - LAPS IN BEAMS AND SLABS SHALL BE PROVIDED PREFERABLY AT POINT OF CONTRAFLEXURE.
- HOK LENGTH OF STIRRUPS 10 DIA (> 75mm)
- BEAM, COLUMN JUNCTION STIRRUPS SPACING SHOULD BE 100mm (OR) 4" UNLESS OTHERWISE SPECIFIED IN THE DRAWING
- COLUMN BEAM JUNCTION SHOULD BE COLUMN CONCRETE

Revision No	Description of Revision	Date
Date: 02-05-25	Drawn By: NANDHINI	

CLIENT

ARCHITECT

M/s CHETTINAAD DESIGN

STRUCTURAL CONSULTANT

UNIVERSAL CONSULTANTS
CIVIL & STRUCTURAL CONSULTING ENGINEERS
Dr. J. SURESH, M.E., MIE., Ph.D

LANDLINE NO: 144-24455666, 8939397579
projects@universalconsultants.net
www.universalconsultants.net

Dr. J. SURESH, M.E., MIE., Ph.D
Structural Engineer
Plot No. 555, VGP Layout, Mullai Street,
Uthandi, Chennai - 600 119.
Reg. No. SE/11/2024/2/0014
Reg. No. RSE100382019
Reg. No. GSE/11/2024/07/001

PROJECT NAME:

PROPOSED CONSTRUCTION OF BASEMENT FLOOR
(MECHANIZED CAR PARKING)+STILT FLOOR+

3 FLOORS OFFICE USE & GROUND FLOOR +
2 FLOORS COMMERCIAL BUILDING (HEIGHT -12.0M)
AVAILING PREMIUM FSI AT PLOT NO:12, OLD DOOR
NO : 39 ,NEW DOOR NO:157,NORTH USMAN ROAD,
T.NAGAR, CHENNAI-600 017, COMPRISED IN
T.S.NO : 5238, BLOCK NO :119,OF KODAMBAKKAM
VILLAGE WITH IN TH LIMITS OF GREATER CHENNAI
CORPORATION. ZONE - 10 DIVISION -136

DWG NO:

UC-1173 PROPOSED COMMERCIAL BUILDING
AT T.NAGAR CHENNAI.

DRAWING TITLE:

FIRST FLOOR ROOF BEAM LAYOUT
& DETAIL - LEVEL 4

SLAB AT DIFFERENT LEVEL

COL-NO	SIZE	REINFORCEMENT	SECTION	SHAPE OF TIES
COL-C1	600 x 750	14-Y32 Y8-TIES @ 8"C/C		
COL-C1A	500 x 900	14-Y32 Y8-TIES @ 8"C/C		
COL-C2	600 x 750	10-Y32+(a) 4-Y25+(b) Y8-TIES @ 8"C/C		
COL-C2A	500 x 900	10-Y32+(a) 4-Y25+(b) Y8-TIES @ 8"C/C		
COL-C3	600 x 750	4-Y32+(a) 10-Y25+(b) Y8-TIES @ 8"C/C		
COL-C3A	500 x 900	4-Y32+(a) 10-Y25+(b) Y8-TIES @ 8"C/C		
COL-C4	600 x 750	14-Y20 Y8-TIES @ 8"C/C		
COL-C5	200 x 900	4-Y25+(b) 10-Y20+(c) Y8-TIES @ 8"C/C		
COL-C6	200 x 600	8-Y16 Y8-TIES @ 8"C/C		
COL-C7	400 x 450	10-Y25 Y8-TIES @ 8"C/C		
COL-C8	300 x 900	12-Y25 Y8-TIES @ 8"C/C		
COL-C9	300 x 900	6-Y25+(b) 6-Y20+(c) Y8-TIES @ 8"C/C		
COL-C10	200 x 900	12-Y25 Y8-TIES @ 8"C/C		
COL-C11	200 x 450	6-Y25 Y8-TIES @ 8"C/C		

NOTES:-

B+G+2

- REFER ARCHITECTURAL DRAWING FOR CENTER LINE DIMENSION
- ONLY WRITTEN DIMENSION TO BE FOLLOWED.
- ANY DISCREPANCIES NOTICED IN THE DRG. SHALL BE BROUGHT TO OUR NOTICE IMMEDIATELY.
- THIS DRAWING SHOULD BE READ ALONG WITH ARCHITECTURAL DRAWINGS.
- GRADE OF CONCRETE SHALL CONFIRM TO IS 456
 - (i) M40 FOR COLUMN & SHEAR WALL
 - (ii) M25 FOR ALL OTHER R.C.C WORKS
 - (iii) M30 FOR PILE WITH MINIMUM CEMENT CONTENT OF 400KG/m³ (IF RMC M30 GRADE SHOULD USE).
 - (iv) GRADE OF CONCRETE FOR P.T BEAM AND P.T SLAB REFER P.T VENDOR DRAWING
- "Y" DENOTES HIGH STRENGTH DEFORMED BARS OF GRADE FE550 CONFORMING TO IS 1786
- CLEAR COVER TO THE MAIN STEEL
 - 50 FOR PILE & PILE CAP
 - 50 FOR FOOTINGS, RAFT SLABS & RAFT BEAMS.
 - 40 FOR COLUMNS.
 - 25 FOR BEAMS & LINTEL.
 - 20 FOR SLAB & SUNSHADE.
 - 30 FOR R.C.C WALL
 - (a) ALL LAPS IN PILE REINFORCEMENT SHALL BE WELDED TO AN EXTENT OF 10 DIA OF THE BAR (i.e 10 DIA WELD, 10DIA GAP AND 10 DIA WELD) OR LAPPED WITH TAC WELDING.
 - (b) BOTTOM COVER TO THE REINFORCEMENT CAGE MUST BE 200mm.

THE REQUIRED ARRANGEMENT MUST BE DONE INITIALLY.
- SPACER BAR TO BE PROVIDED IN BETWEEN TWO LAYERS OF REINFORCEMENT OF SAME DIA AT EVERY 1000 C/ C.
- FOR EARTHQUAKE ANALYSIS IS TAKEN AS PER IS : 1893
- LAP JOINTS FOR REINFORCEMENT BARS :
 - i) AT ANY CROSS SECTION OF THE MEMBER, NOT MORE THAN 50% OF THE BARS SHALL BE LAPPED.
 - ii) LAPS SHALL BE STAGGERED WITH A MINIMUM CENTRE TO CENTRE DISTANCE
 - iii) LAP LENGTH SHALL BE 50 TIMES DIAMETER OF THE BAR FOR TENSION AND COMPRESSION MEMBERS .
- LAPS IN BEAMS AND SLABS SHALL BE PROVIDED PREFERABLY AT POINT OF CONTRAFLEXURE .
- HOOK LENGTH OF STIRRUPS 10 DIA (> 75mm)
- BEAM, COLUMN JUNCTION STIRRUPS SPACING SHOULD BE 100mm (OR) 4" UNLESS OTHERWISE SPECIFIED IN THE DRAWING
- LAPS IN COLUMNS SHALL BE PROVIDED AT MID HEIGHT OF FLOOR AND NOT AT BEAM ,COLUMN JUNCTION

Revision No	Description of Revision	Date
Date:	02-05-25	Drawn By: SAMUKTHA

CLIENT

ARCHITECT

M/s CHETTINAAD DESIGN

STRUCTURAL CONSULTANT

UNIVERSAL CONSULTANTS
CIVIL & STRUCTURAL CONSULTING ENGINEERS
Dr.J.SURESH, M.E., MIE., Ph.D

LANDLINE NO: 144-24455666, 8939397579

projects@universalconsultants.net
www.universalconsultants.net

PROJECT NAME:

PROPOSED CONSTRUCTION OF BASEMENT FLOOR (MECHANIZED CAR PARKING)+STILT FLOOR+ 3 FLOORS OFFICE USE & GROUND FLOOR + 2 FLOORS COMMERCIAL BUILDING (HEIGHT -12.0M) AVAILING PREMIUM FSI AT PLOT NO:12,OLD DOOR NO : 39 ,NEW DOOR NO:157,NORTH USMAN ROAD, T.NAGAR, CHENNAI-600 017, COMPRISED IN T.S.NO : 5238, BLOCK NO :119,OF KODAMBAKKAM VILLAGE WITH IN TH LIMITS OF GREATER CHENNAI CORPORATION. ZONE - 10 DIVISION -136

DWG NO:

UC-1173 PROPOSED COMMERCIAL BUILDING

DRAWING TITLE :

COLUMN DETAIL

Our services go beyond



Buying & Selling Services

Property Buying Assistance, Property Selling Support, Market Price Analysis, Owner Outreach and Negotiation.



Legal & Documentation Services

Certified EC, Patta, legal opinions, property verification, due diligence, litigation solutions, and legal heir certificates.



Property Development & Approvals

Building plan approvals, construction, layout and sub-division approvals, zone conversion, and occupancy certification.



NRI & Investment Services

Escrow Services, Rentals, Litigation Solutions, Property Valuation and Property Management



Compliance & Special Services

Demolition, Vaasthu checks, regularization of unauthorized buildings, and office space solutions.

Smarter Tools, Stronger Decisions



Property Valuation & Cost Estimation

Guideline Value, Apartment Composite Value, Stamp Duty & Registration Fees Calculator, Building Value Calculator, Capital Gains Calculator, Area Unit Converter, Length Unit Converter



Ownership, Compliance & Legal Verification

Encumbrance Certificate (EC) Search, Find Your SRO, Temple Property Check, WAQF Property Check, View Patta/Chitta, View FMB, Patta Analyzer, EC Analyzer



Zoning & Land Use Analysis

Land Use Zone Finder, CRZ Zone Check, Aquifer Zone Check, CBA Check, EWS Check, Road Width Check, Proposed Road Widening Check, FSI Calculator



Property Documentation & Workflow Tools

Forms & Templates, Document Generator, Document Translation, Dictionary



Vastu & Property Management Tools

Home Vastu Shastra, Plot Vastu Shastra, Property Management

Verified RealEstateTM

We're honored to be part of your
real estate journey

3/350/2 Mettukuppam,
OMR Thoraipakkam,
Chennai, India

hello@verified.realestate
+91 9996 12 9996
www.verified.realestate