District : Theni


Taluk : Periyakulam

Village : Vadaveeranayakanpatti [15]

Survey No : 1401

Area : Hect 00 Ares 31.00

Scale : 1 : 1142

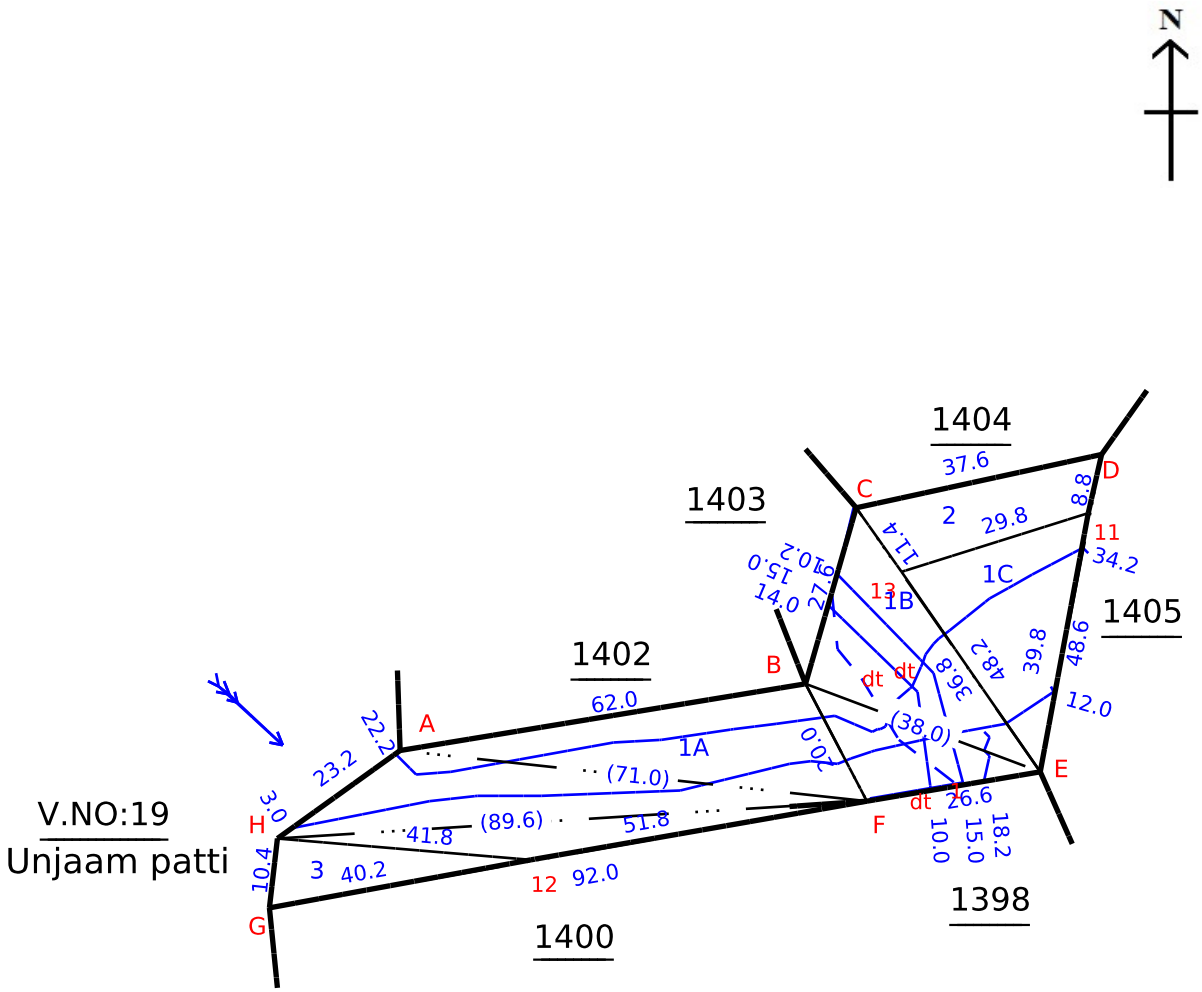

Signed By Tahsildar

Name of approver : prani

Date of Approval : 30-08-2017

Date of Issue: 23-05-2024 11:19:55

District : Theni


Taluk : Periyakulam

Village : Vadaveeranayakanpatti [15]

Survey No : 1400

Area : Hect 01 Ares 13.00

Scale : 1 : 1394

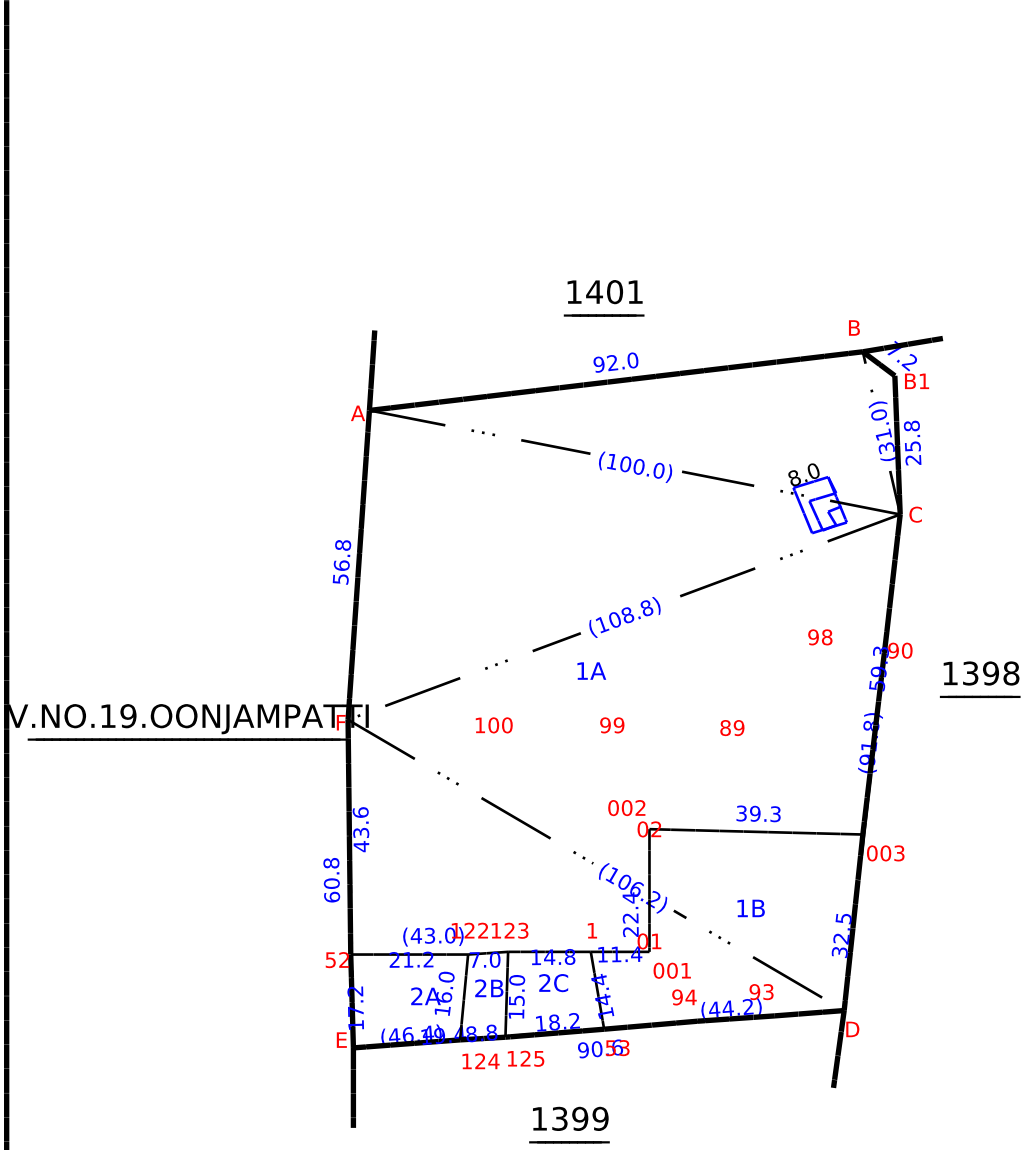

Signed By Tahsildar

Name of approver : per_r

Date of Approval : 13-03-2024

Date of Issue: 23-05-2024 11:19:11

District : Theni


Taluk : Periyakulam

Village : Vadaveeranayakanpatti [15]

Survey No : 1398

Area : Hect 00 Ares 44.50

Scale : 1 : 1144

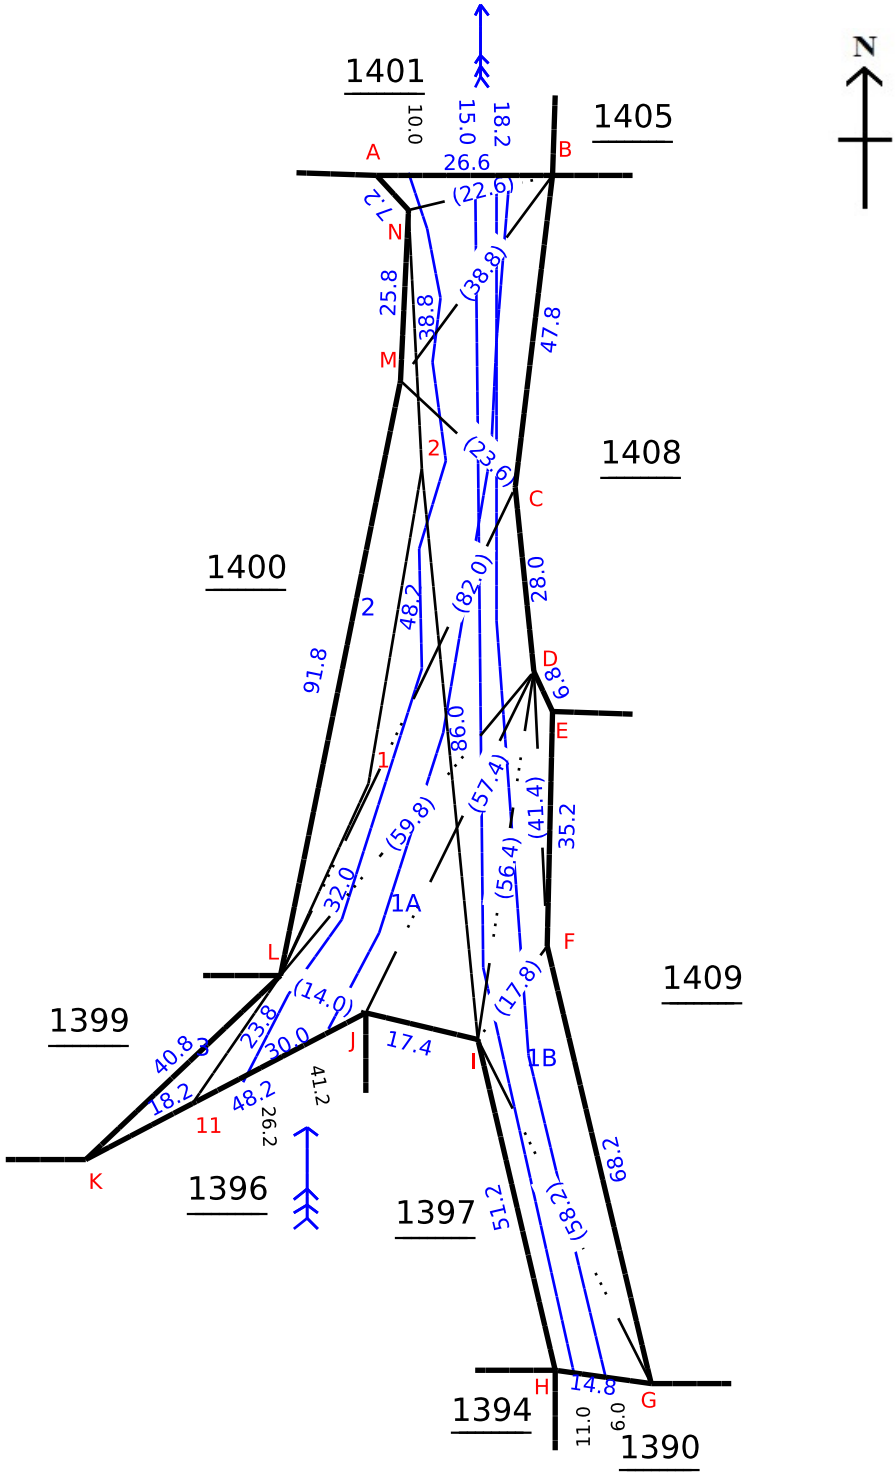

Signed By Tahsildar

Name of approver : prani

Date of Approval : 30-08-2017

Date of Issue: 23-05-2024 11:18:29

Survey and Settlement Department, Government of TamilNadu

240 fv.1