
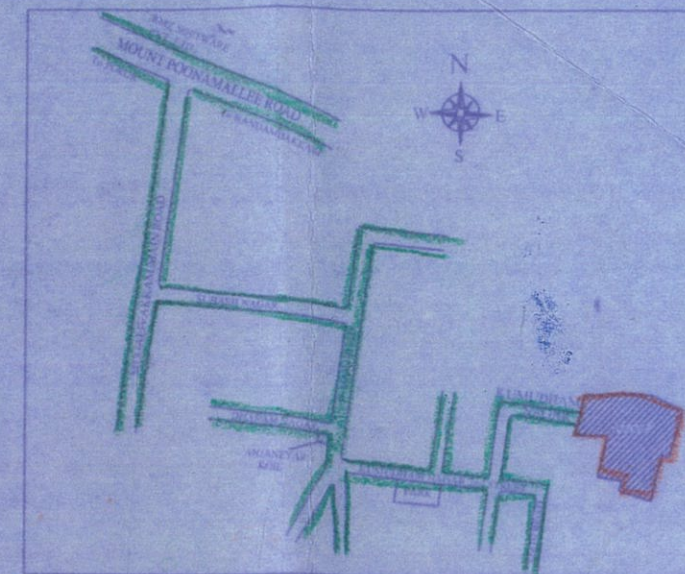


LAYOUT SHOWING THE DETAILS OF LAND PROPERTY AT SURVEY Nos.
70/1A, 70/1B & 70/2B, OF MUGALIVAKKAM VILLAGE, ALANTHUR TALUK,
CHENNAI DISTRICT. GREATER CHENNAI CORPORATION Old DIVISION
No. 156, New DIVISION No.156, ZONE-XII. SCALE : [1:100].

SREE CHAKRA NAGAR PHASE-I

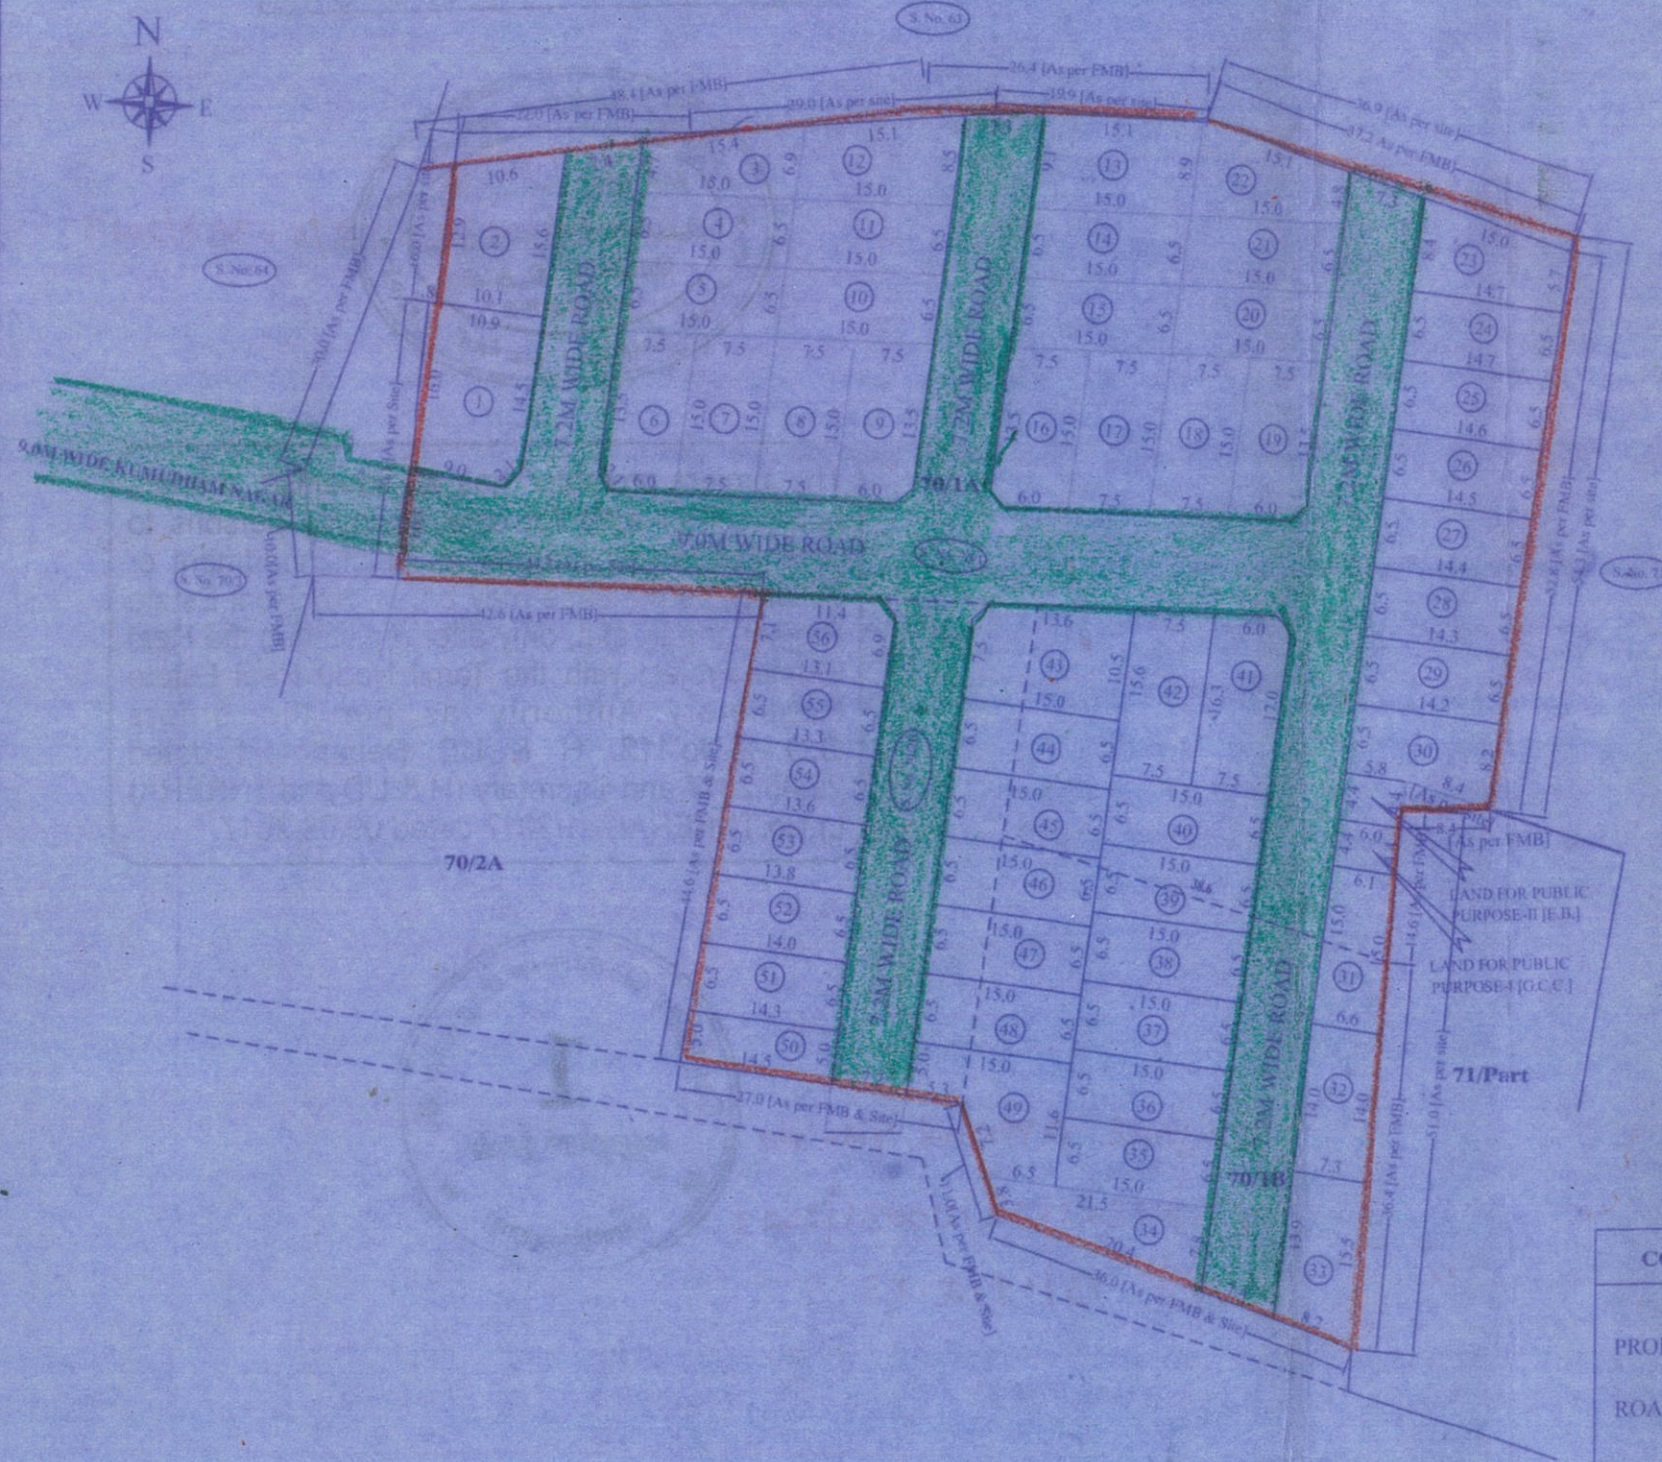


KEY PLAN (NOT TO SCALE)

PLOT Nos.	Extent in Sq.m.	PLOT Nos.	Extent in Sq.m.	PLOT Nos.	Extent in Sq.m.
1	170.07	26	94.58	51	91.98
2	141.93	27	93.93	52	90.35
3	87.00	28	93.28	53	89.05
4	97.50	29	92.63	54	87.43
5	97.50	30	98.60	55	85.80
6	111.37	31	95.25	56	99.62
7	112.50	32	97.30	Total	5830.48
8	112.50	33	113.93	E.B.	29.96
9	111.37	34	114.80	Public Purpose	26.62
10	97.50	35	97.50	Total	5887.06
11	97.50	36	97.50	ROAD	2397.81
12	115.50	37	97.50	Total	8284.87
13	135.00	38	97.50	FMB	8619.73
14	97.50	39	97.50	Site	8343.44
15	97.50	40	97.50		
16	111.37	41	129.37		
17	112.50	42	119.63		
18	112.50	43	145.12		
19	111.37	44	97.50		
20	97.50	45	97.50		
21	97.50	46	97.50		
22	102.75	47	97.50		
23	103.64	48	97.50		
24	93.55	49	129.16		
25	95.25	50	72.00		

COLOUR INDEX	OWNER	REGISTERD ENGINEER
PROPOSE -	<i>Lalitha B</i>	 K. SURESH KUMAR, B.Tech (Civil) Registered Engineer Grade - II CMDA Reg. No. RE/CR-11/19/08/017 Plot No. 9, R.K.R. Nagar, 2nd Street Poomphuhar Nagar 1st Main Road, Kolathur, Chennai-99. Cell: 98410 88565, 98412 47797
ROAD -		

பெருநகர் சென்னை மாநகராட்சி, பணித்துறை
 திட்ட அனுமதி எண் SD/WDC/N12/00344/2023
 (மனைபிரிவு)
 நாள் 13/09/2023 வார்டு 156
 ஒப்பளிக்கப்பட்டது
 12-9-2023
 உ.செ.பொ. ஆணையருக்காக

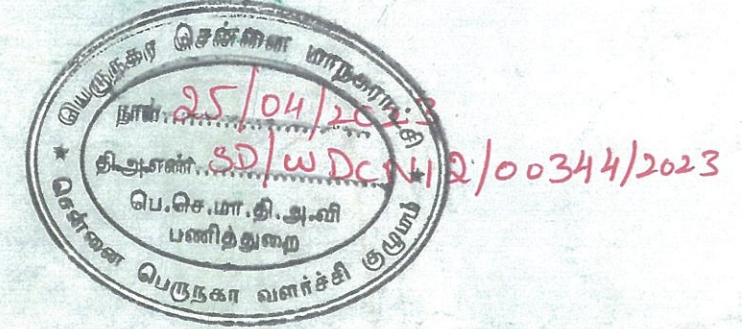

The project promoter has to advertise, market, book, sell or offer for sale, or invite persons to purchase in any manner any plot, apartment or building, as the case may be, in any Real Estate Project or part of it, only after registering the Real Estate Project with the Tamil Nadu Real Estate Regulatory Authority as per the orders G.O.Ms.No.112, H & UD Department dated 22.06.2017 and Secretary (H & UD and TNRERA) Lr.No.TNRERA/261/2017 dated 09.08.2017.



Layout Approved vide no
 LA/WDC/N12/00031/2023
 Dt: 13/09/2023

12-9-2023
 AEE

For Commissioner