# Verified RealEstate™

Your trusted partner for buying, selling, and managing property, ensuring hassle-free service with 100% transparency.

3/350/2 Mettukuppam,
OMR Thoraipakkam,
Chennai, India

hello@verified.realestate
+91 9996 12 9996
www.verified.realestate

Official Property Record



Digitally Verified Record - Powered by Verified RealEstate™

**தமிழ்நாடு அரசு**

**வருவாய்த் துறை**

**நில உரிமை விபரங்கள் : இ. எண் 10(1) பிரிவு**

**மாவட்டம் : கரூர்** **வட்டம் : கரூர்**

**வருவாய் கிராமம் : புலியூர்** **பட்டா எண் : 4282**

**உரிமையாளர்கள் பெயர்**

1. கந்தசாமி மகன் தமிழரசன்

| புல எண் | உட்பிரிவு | புன்செய் | | நன்செய் | | மற்றவை | | குறிப்புரைகள் |
|---|---|---|---|---|---|---|---|---|
| | | பரப்பு | தீர்வை | பரப்பு | தீர்வை | பரப்பு | தீர்வை | |
| | | ஹெக் - ஏர் | ரூ - பை | ஹெக் - ஏர் | ரூ - பை | ஹெக் - ஏர் | ரூ - பை | |
| 1786 | 1B | 0 - 42.50 | 0.85 | -- | -- | -- | -- | 2023/0105/14/154404--2023/14/01/000269SD -- 15-11-2023 |
| | | 0 - 42.50 | 0.85 | | | | | |

**குறிப்பு2 :**

1. மேற்கண்ட தகவல் / சான்றிதழ் நகல் விவரங்கள் மின் பதிவேட்டிலிருந்து பெறப்பட்டவை. இவற்றை தாங்கள் **https://eservices.tn.gov.in** என்ற இணைய தளத்தில் **14/01/038/04282/40836** என்ற குறிப்பு எண்ணை உள்ளீடு செய்து உறுதி செய்துகொள்ளவும்.
2. இத் தகவல்கள் 22-01-2024 அன்று 06:19:44 PM நேரத்தில் அச்சடிக்கப்பட்டது.
3. கைப்பேசி கேமராவின்2D barcode படிப்பான் மூலம் படித்து 3G/GPRS வழி இணையதளத்தில் சரிபார்க்கவும்

District : Karur

Taluk : Karur


Village : Puliyur [38]

Survey No : 1786

Area : Hect 03 Ares 20.03

Scale : 1 : 778

N

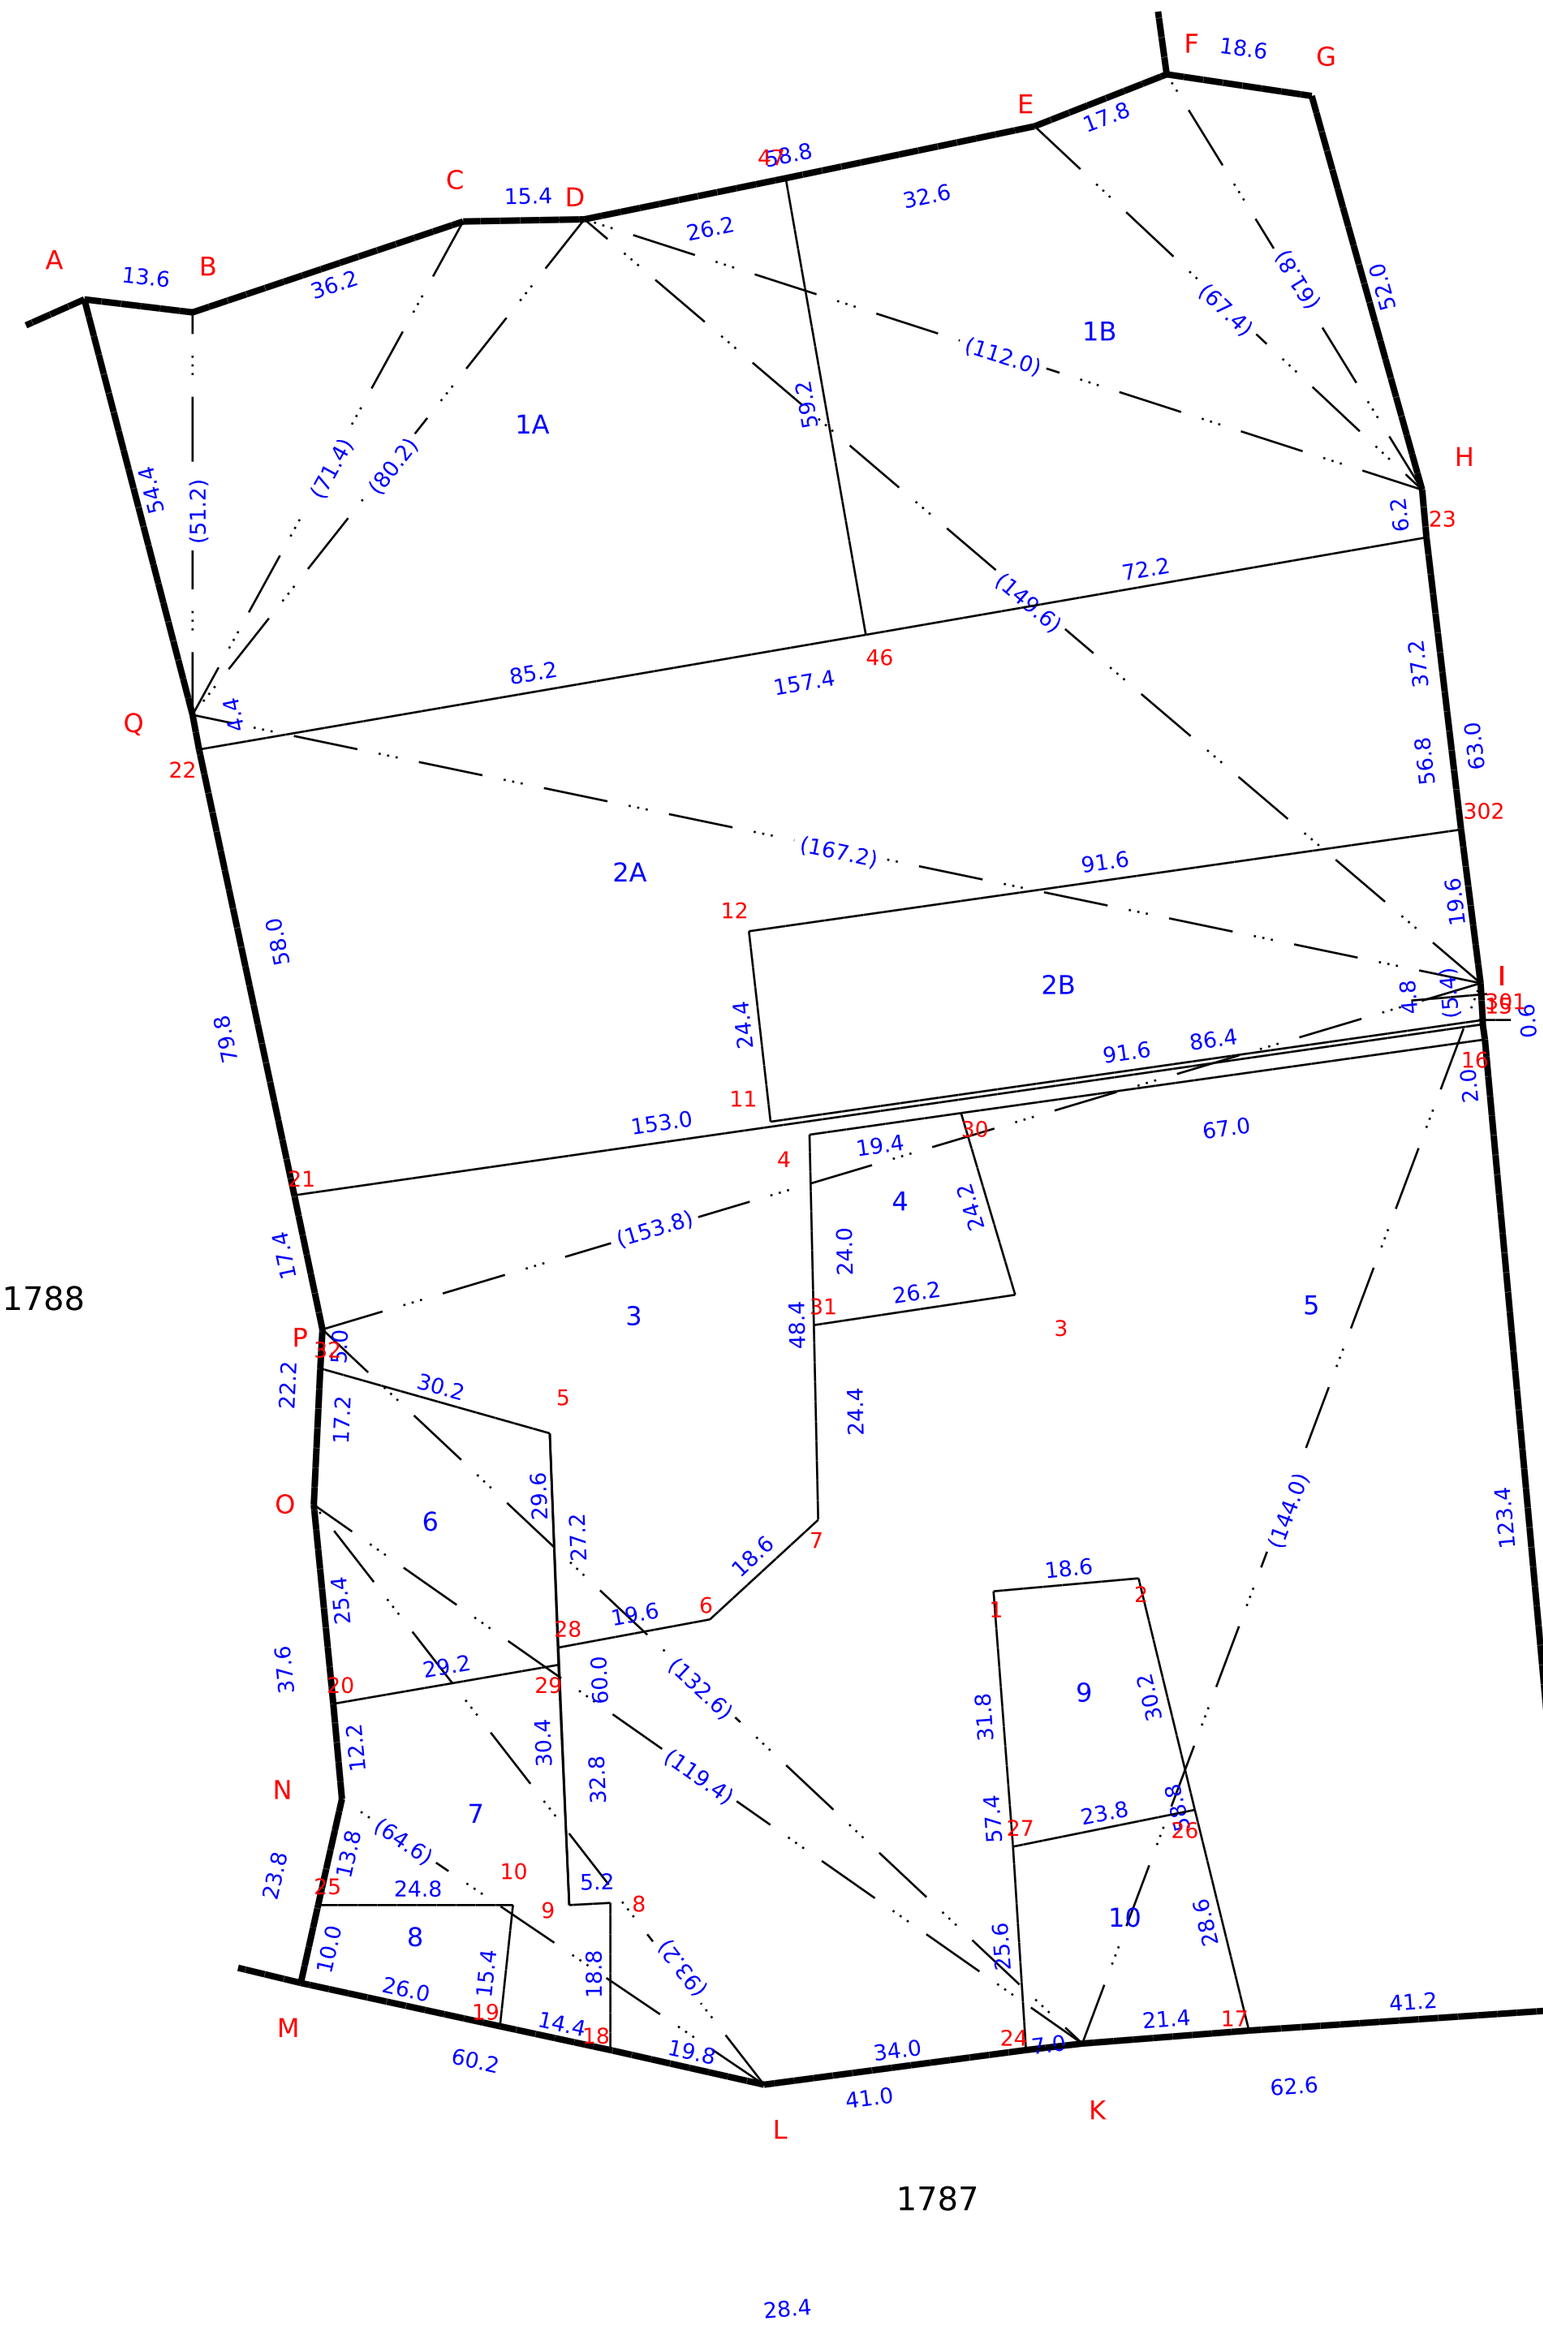


Survey and Settlement Department, Government of TamilNadu

Date of Issue: 20-12-2023 10:39:24

Data Digitally Signed By
VENKATESAN RAJARAM

270 fv.4

**DIRECTORATE OF TOWN AND COUNTRY PLANNING**
(Government of Tamil Nadu)
(Director of Town and Country Planning, CMDA Office Complex, (2nd, 3rd & 4th Floor),
E & C Market Road,Koyambedu, Chennai – 600 107.)

**DISTRICT TOWN AND COUNTRY PLANNING, KARUR DISTRICT**
(Assistant Director, No: 09, First Floor, Lakshmipuram North Street, Karur Town,
Karur District – 639 001)

## PROFESSIONAL REGISTRATION CERTIFICATE

This is to certify that Thiru.**A.R.RAM PRASANTH** has enrolled as REGISTERED ENGINEER GRADE - I (RE) with this office who has the qualification of **B.E CIVIL ENGINEERING** and experience in the relevant field for 11 years.

He has been given the Registration No. **RE/Gr-I/ 008 / KARUR / JUNE /2024 on 10.06.2024.**

He shall be required to comply with the duties and responsibilities prescribed by the Government of Tamil Nadu in Part V, "Registration of Professionals", Tamil Nadu Combined Development and Building Rules 2019, approved vide G.O (Ms). No.18, MAWS (MA1) Department dated.04.02.2019.

**This Registration is valid up to 09.06.2029**



JUN 2024

10-6-24

Assistant Director,
District Town and Country Planning
Karur District.

10/6/24

# Our services go beyond

## Buying & Selling Services

Property Buying Assistance, Property Selling Support, Market Price Analysis, Owner Outreach and Negotiation.

## Legal & Documentation Services

Certified EC, Patta, legal opinions, property verification, due diligence, litigation solutions, and legal heir certificates.

## Property Development & Approvals

Building plan approvals, construction, layout and sub-division approvals, zone conversion, and occupancy certification.

## NRI & Investment Services

Escrow Services, Rentals, Litigation Solutions, Property Valuation and Property Management

## Compliance & Special Services

Demolition, Vaasthu checks, regularization of unauthorized buildings, and office space solutions.

# Smarter Tools, Stronger Decisions

## Property Valuation & Cost Estimation

Guideline Value, Apartment Composite Value, Stamp Duty & Registration Fees Calculator, Building Value Calculator, Capital Gains Calculator, Area Unit Converter, Length Unit Converter

## Ownership, Compliance & Legal Verification

Encumbrance Certificate (EC) Search, Find Your SRO, Temple Property Check, WAQF Property Check, View Patta/Chitta, View FMB, Patta Analyzer, EC Analyzer

## Zoning & Land Use Analysis

Land Use Zone Finder, CRZ Zone Check, Aquifer Zone Check, CBA Check, EWS Check, Road Width Check, Proposed Road Widening Check, FSI Calculator

## Property Documentation & Workflow Tools

Forms & Templates, Document Generator, Document Translation, Dictionary

## Vastu & Property Management Tools

Home Vastu Shastra, Plot Vastu Shastra, Property Management

Verified RealEstate™

# Verified RealEstate™

We're honored to be part of your
real estate journey

3/350/2 Mettukuppam,
OMR Thoraipakkam,
Chennai, India

hello@verified.realestate
+91 9996 12 9996
www.verified.realestate