Verified RealEstate™

Your trusted partner for buying, selling, and managing property, ensuring hassle-free service with 100% transparency.

3/350/2 Mettukuppam,
OMR Thoraipakkam,
Chennai, India

hello@verified.realestate
+91 9996 12 9996

Official Property Record

Digitally Verified Record - Powered by Verified RealEstate™



மாவட்டம் / District : [redacted]


தேனி சோலைகாடைக்கனார் கிராமம் / Village

எண். / No. 7

தாலுக்கா / Taluk : [redacted]

பெயர் / Name [illegible]

புல எண். / Field No. 370 பரப்பு / Area : ஹெக்டேர் / ha 1 ஏர் / Ares - 88.0

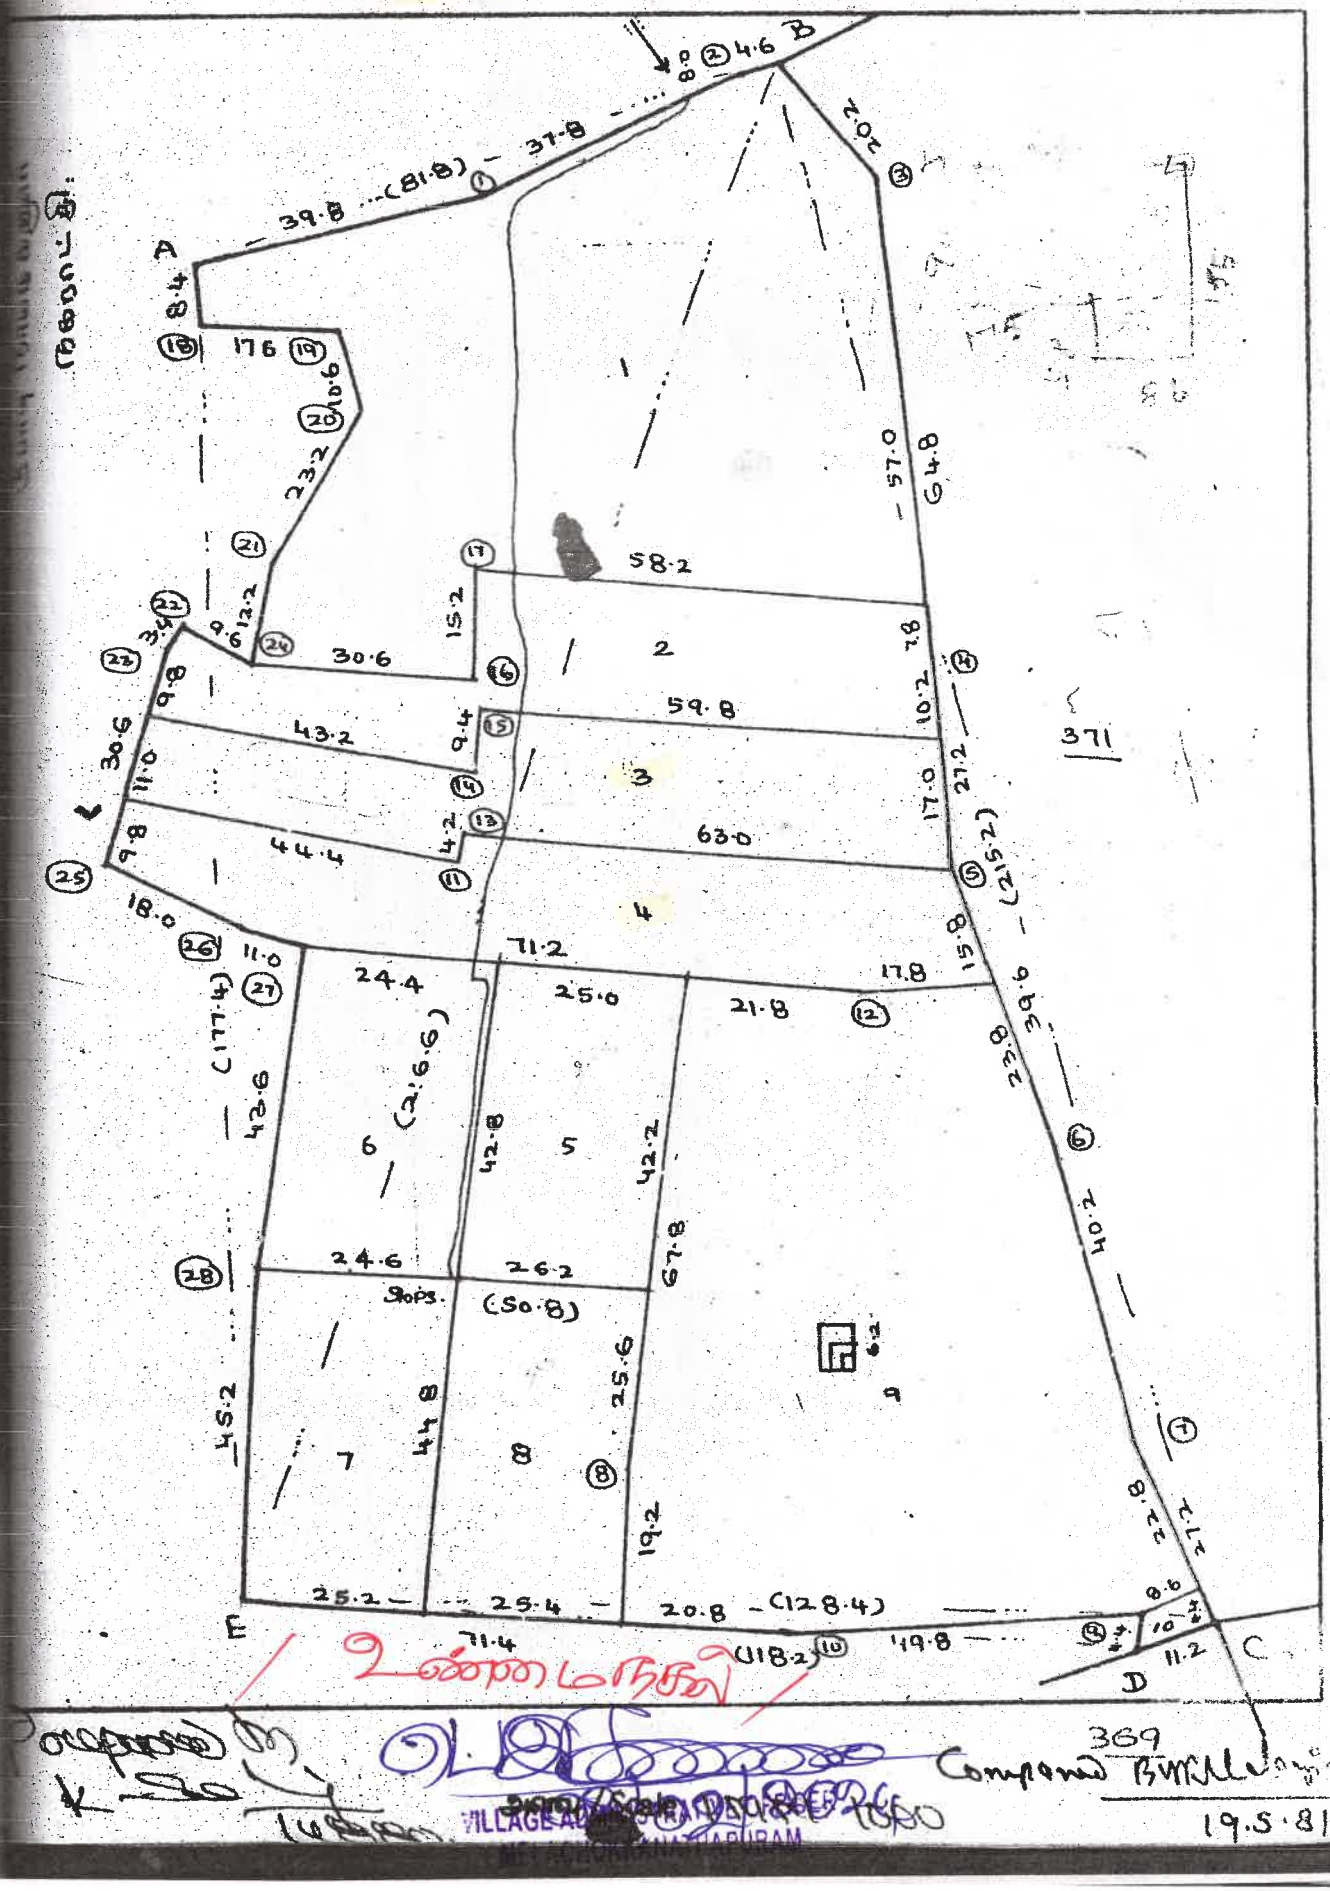

19.5.81

VILLAGE ADMINISTRATIVE OFFICER

மாவட்டம் : தேனி

வட்டம் : போடிநாயக்கனூர்

நகரம் : போடிநாயக்கனூர்


வார்டு : வார்டு-இ மேலச்சொக்கநாதபுரம்

தொகுதி : 0001

பரப்பளவு : எக்டர் 00 ஏர் 18 சதுர மீ 41

நகர புல எண் : 2/2

அளவு : 1 : 577 மிமீ

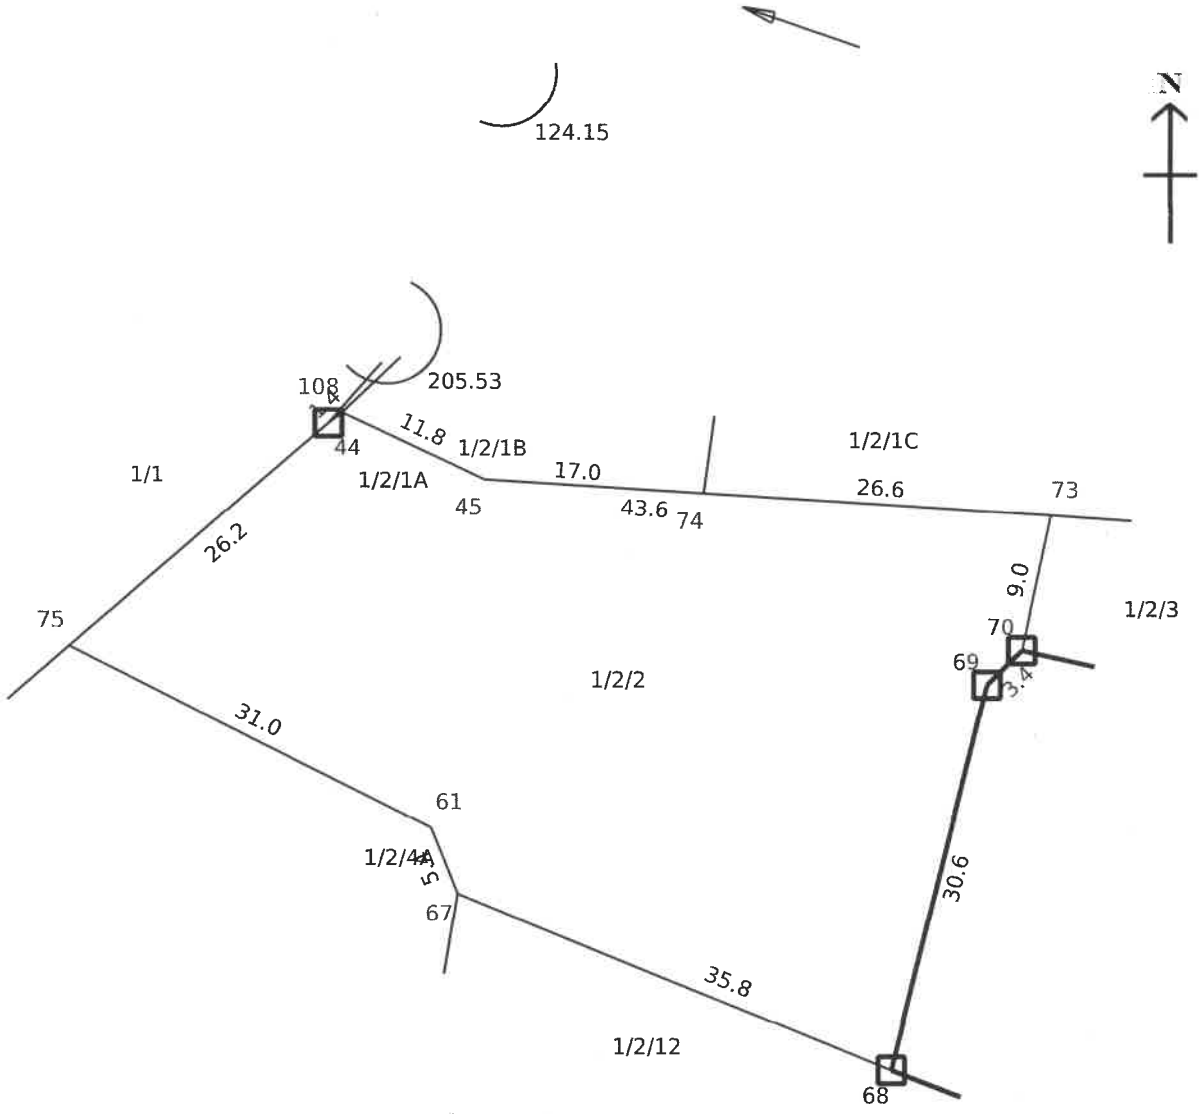

Signed By Tahsildar

Name of approver : bodij

Date of Approval : 23-11-2022

Date of Issue: 18-04-2024 15:19:05

மாவட்டம் : தேனி

வட்டம் : போடிநாயக்கனூர்

நகரம் : போடிநாயக்கனூர்


வார்டு : வார்டு-இ மேலச்சொக்கநாதபுரம்

தொகுதி : 0001

பரப்பளவு : எக்டர் 00 ஏர் 22 சதுர மீ 52

நகர புல எண் : 1

அளவு : 1 : 1081 மிமீ

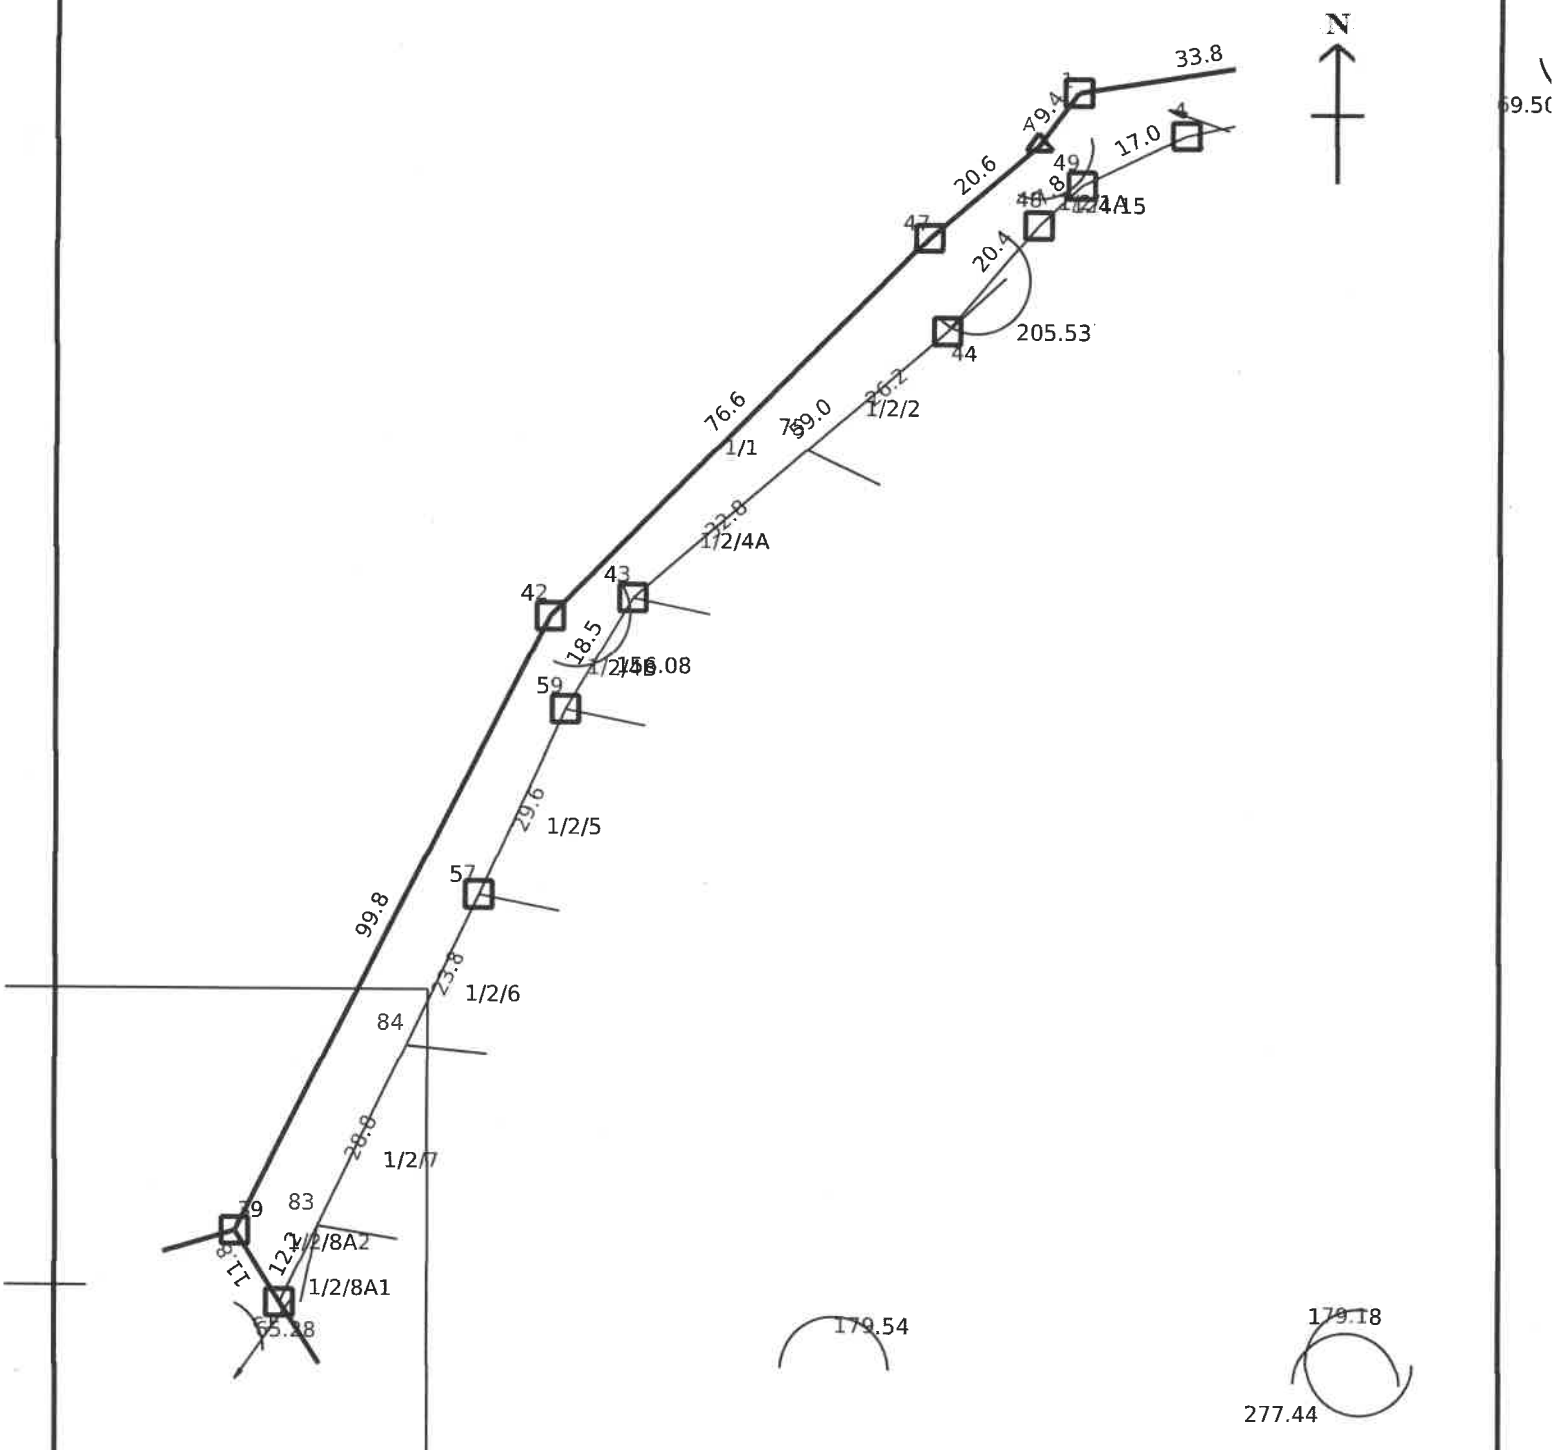

Signed By Tahsildar

Name of approver : bodij

Date of Approval : 23-11-2022

Date of Issue: 18-04-2024 15:20:58

District : Theni

Taluk : Bodinayakkanur


Village : Melachockanathapuram

[7]

Survey No : 370

Area : Hect 01 Ares 88.00

Scale : 1 : 1367

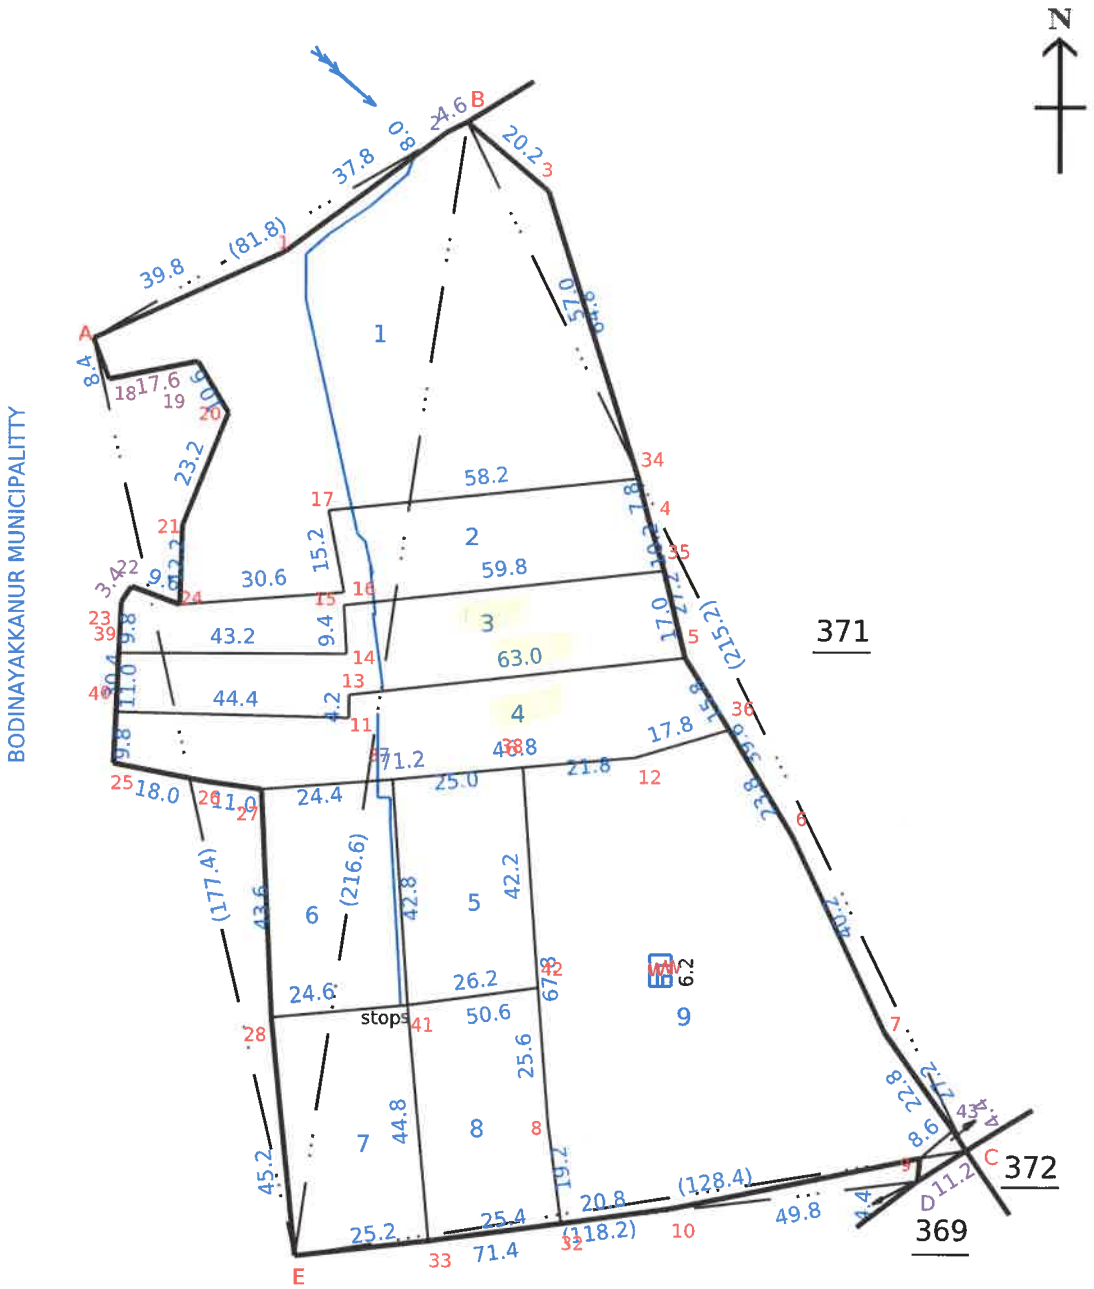

Date of Issue: 16-12-2024 11:18:06

Signed By Tahsildar

Name of approver : muru

Date of Approval : 24-10-2017

196

Survey and Settlement Department, Government of TamilNadu

240 fv.1



our services doesn't just end there

Buying & Selling Services

Property Buying Assistance, Property Selling Support, Market Price Analysis, Owner Outreach and Negotiation.

Legal & Documentation Services

Certified EC, Patta, legal opinions, property verification, due diligence, litigation solutions, and legal heir certificates.

Property Development & Approvals

Building plan approvals, construction, layout and sub-division approvals, zone conversion, and occupancy certification.

NRI & Investment Services

Escrow Services, Rentals, Litigation Solutions, Property Valuation and Property Management

Compliance & Special Services

Demolition, Vaasthu checks, regularization of unauthorized buildings, and office space solutions.



empowering your real estate decisions with smart tools

Property Valuation & Cost Estimation

Guideline Value, Apartment Composite Value, Stamp Duty & Registration Fees Calculator, Building Value Calculator, Capital Gains Calculator, Area Unit Converter, Length Unit Converter

Ownership, Compliance & Legal Verification

Encumbrance Certificate (EC) Search, Find Your SRO, Temple Property Check, WAQF Property Check, View Patta/Chitta, View FMB, Patta Analyzer, EC Analyzer

Zoning & Land Use Analysis

Land Use Zone Finder, CRZ Zone Check, Aquifer Zone Check, CBA Check, EWS Check, Road Width Check, Proposed Road Widening Check, FSI Calculator

Property Documentation & Workflow Tools

Forms & Templates, Document Generator, Document Translation, Dictionary

Vastu & Property Management Tools

Home Vastu Shastra, Plot Vastu Shastra, Property Management

Verified RealEstate™

We're honored to be part of your real estate journey

3/350/2 Mettukuppam,
OMR Thoraipakkam,
Chennai, India

hello@verified.realestate
+91 9996 12 9996
www.verified.realestate