Town and Country Planning Department(Planning Permission)

F block, 4th floor, District Collectorate, Ranipet-632401

ROC No. RPT/YX94BJDW/38353/2025/TCP Date : 27/02/2025

From:

Joint Director / Deputy Director / Assistant Director

F block, 4th floor, District Collectorate, Ranipet-632401

To :

The Panchayat President,
Durgam Village/Panchayat,
Thimiri Panchayat Union,
Arcot Taluk,
Ranipet District – 632512.

Sir/ Madam,

Sub : Residential Layout in Non Planning Area (Village Panchayat) - District Town and Country Planning Office, Ranipet District - Ranipet District – Arcot Taluk – Thimiri Panchayat Union - Durgam Village/Panchayat – Survey Number: 204/1 – Site Extent: 8781.67 Sq. m (or) 2.17 Acres – Technical Concurrence issued - forwarded for further action – Regarding.

Ref :
1. On 25/11/2024, Applicant Mrs. S. Manjula Online Application Form was received through Online Application Number: YX94BJDW.
2. The Assistant Director, District Town and Country Planning Office, Ranipet District had issued Road pattern through District Letter No: RPT/YX94BJDW/38353/2025/TCP on 14.02.2025.
3. The Joint Director, Agricultural Department, Ranipet District had issued Dry Land NOC through Letter No. A2/6413/2025 on 26.11.2024.
4. Circular from The Director, Directorate of Town and Country Planning Office, Chennai Roc. No 19799/2020, Dated: 24.12.2020.
5. Applicant Mrs. S. Manjula Letter, Gift deed (Local Body) document no: 1152/2025, Dated: 14.02.2025.
6. G.O. (Ms). No.138, Housing and Urban Development Department, Dated: 04.06.2004.
7. G.O. (Ms). No.79, Housing and Urban Development Department, Dated: 04.05.2017.
8. G.O. (Ms). No.18, Department of Municipal Administration and Water Supply, dated: 04.02.2019 and G.O. (Ms). No.16, Department of Municipal Administration and Water Supply, dated: 31.01.2020.
9. G.O. (Ms). No.141, Housing and Urban Development Department, Dated: 23.09.2020.
10. G.O. (Ms). No.181, Housing and Urban Development Department, Dated: 09.12.2020.
11. Government Letter No.19113/Nov 4(3)/2017-1, Housing and Urban Development Department, Dated: 30.08.2017.
12. Circular from the Commissioner, the Directorate of Town and Country Planning Office, Chennai, Roc. No. 13686/2017/LA1, dated: 08.09.2017.
13. Circular from the Director, the Directorate of Town and Country Planning Office, Chennai, Roc No. 320/2022/TCP3, Dated: 07.01.2022.
14. Applicant Mrs. S. Manjula Scrutiny Fee Receipt, Dated: 25/11/2024.
15. Applicant Mrs. S. Manjula Demand Payment Request Letter from DTCP, dated: 26/02/2025.
16. Applicant Mrs. S. Manjula Centage Fee, Development Charge and Display Board Payment Receipt, dated: 26/02/2025.
17. Applicant Mrs. S. Manjula Flag Day Fund Receipt, dated: 25/02/2025.
18. Circular from the Director, the Directorate of Town and Country Planning Office, Chennai, Roc. No: 4367/2019-BA2,

Dated: 13.03.2019, 14.10.2019, 05.02.2020 and 14.08.2021.
19. Circular from the Director, the Directorate of Town and Country Planning Office, Chennai, Roc. No: 7963/2022/TCP2, Dated: 11.04.2023.
20. Circular from the Director, Directorate of Town and Country Planning Office, Chennai, Roc. No: 9611/2023-TCP5, dated: 25.04.2023.
21. Circular from the Director, the Directorate of Town and Country Planning Office, Chennai, Roc. No: 4367/2019-BA2, Dated: 05.02.2020.
22. G.O. (Ms). No. 53, Housing and Urban Development [UD4(1)] Department, dated: 28.02.2024.
23. G.O. (Ms). No. 58, Housing and Urban Development [UD4(1)] Department, dated: 05.03.2024.
24. Applicant Mrs. S. Manjula OSR Payment Request Letter from DTCP, dated: 14/02/2025.
25. Applicant Mrs. S. Manjula OSR Payment Receipt, dated: 24/02/2025.
26. The Assistant Director, Geology and Mining Department, Ranipet District had issued NOC through Letter No. 266/2024 (Mines), Dated: 23.01.2025.

With reference to the 1st Cited letter, applicant has requested for the approval of layout in the Ranipet District, Arcot Taluk, Thimiri Panchayat Union and Durgam Village/Panchayat comprised in the Survey Number 204/1 with an extent of 8781.67 Sq. m (or) 2.17 Acres.
In the continuation, with reference to the 2nd cited letter, road pattern for residential layout have been issued by the Assistant Director, Ranipet District Town and Country Planning Office on 14.02.2025. Further the Applicant Mrs. S. Manjula has gift deed the road, road splay, Public Purpose & TANGEDCO Purpose areas have been handed over to The Panchayat President, Durgam Panchayat on 14.02.2025. Hence, this layout has been approved with below conditions.
1. As per the condition, the layout has been approved and approved number issued as L.P. / D.T.C.P. (RPT) No. 15/2025 and enclosed with 2 set of original maps and gift deeded documents has been forwarded with it for further action.
2. Further, when the final approval is given by the local body, it is requested to send a copy of the conditions to this office immediately as per Condition no.10 (b).
3. After the approval of the local body, It is requested to send the approved residential layout map to the concerned registration department office and land survey department for information for appropriate action.
4. It is requested to send acknowledgment of receipt of receiving Maps and Proceeding orders to this office.
5. As per circular cited in 12th, it is requested to send the proceeding orders and maps to the concerned Tahsildar to update in Tamilnilam website Special Conditions.
6. As per Tamil Nadu Combined Development Building Rules – 2019 Rule No.68 (2). – In granting of building permit for any development the Executive Authority may wherever it is appropriate, make adequate provision for the preservation or planting of trees, as may be specified. On all streets exceeding 7.2 meters in width, shade trees shall be planted not more than 9.00 meters in succession and within 1.00 meters of the road boundary and the Land Owner developer should plant a tree for every 600 Sq.ft of the plot area which be monitored by the concern Local Body.
7. As per the G.O. (Ms). No. 18, the applicant has paid the Open Space Reservation Fee based on Guideline Value instead of Land Allocation.
Special Conditions:
1. a) With reference to the 8th cited and 10th cited letter, if the located site lies in the Municipal/Corporation areas: Collecting the necessary fees including the charges for providing amenities like roads, storm water drains and street lights from the applicant. After collecting the necessary fees, the final layout sketch, permit of planning authority along with approval of Local Body shall be issued to the applicant directly.
b) Other than Municipal/ Corporation areas: Shall collect the necessary fees and issue the final layout sketch, permit of

planning authority along with the permit of local body to the applicant directly, only after ensuring that the applicant lays tar roads, provide other amenities like storm water drains, water supply facilities by constructing required OHT, provide necessary street lights etc., as per the standards specified by the local body.
2. With reference to the 11th cited and 12th cited letter, the concerned local body must issue the final approval after transfer of earmarked road areas survey number, sub-division in favour concern local body.
3. The Tamil Nadu Government in G.O.Ms.No.112, Housing and Urban Development Department, dated 22.06.2017. have approved the Tamil Nadu Real Estate (Regulation & Development) Act 2016, The promoter has to advertise, Market, book sell or offer for sale or invite persons to purchase in any manner any plot, apartment or building, as the case may be, in any Real Estate Project or part of it only after registering the Real Estate Project with the Real Estate Authority. The applicant has requested to follow the protocols as per instruction given by TNRERA.
4. As per G.O.79 Housing and Urban Development Department, dated: 04.05.2017, in-case of non-planned area rule 3 it has been requested to collect Rs.1000 as scrutiny fee for each plot. And under rule 9 concerned local body should collect the 3% Market Land Value as Land conversation charges, before issuing the final approval.
Head of Account:
0217 Urban Development - 60 other Urban Development Schemes -800 other Receipts - AS Receipts under Land Use Conversion Charges-27 non-Taxation fees - 09 Collections (DPC: 0217-60-800-AS 22709).
5. According to the Circular No. 12544/14/CB dated: 04.07.2014 stating that, The Directorate of Town and Country Planning Department has not legally certified the title to the ownership by granting technical clearance and planning permission. Only the applicant entitlement to development is verified in the documents submitted with the applicant application (lease deed, sale deed, gift deed, etc.,) any person wishing to purchase the property must individually assert ownership of the property to the applicant. Also, if anyone else dispute arises individual rights over it; they can settle it before the appropriate competent court. The Directorate of Town and Country Planning Department is not the right organization to decide this.
6. As per TNCDBR-2019 the following fee and charges are collected as follows:
Scrutiny Fee - Rs. 13172.00, Dated: 25/11/2024.
Centage Fee - Rs. 20000.00, Dated: 26/02/2025.
Display Board Charges – Rs. 10000.00, Dated: 26/02/2025.
Flag Day Fund - Rs. 5000.00, Dated: 25/02/2025.
OSR Charges - Rs. 73514.00, Dated: 24/02/2025.
Development Charges - Rs. 9000.00, Dated: 26/02/2025.
7. The conditions given in the Mines NOC must be strictly followed by the Layout Owner and Plot Purchasers of this Layout. Otherwise, the technical approval granted by the Department will be cancelled without any prior notice.
8. A copy of Mines NOC must be given to the all the plot purchaser of the layout by Layout Owner. Otherwise, the technical approval granted by the Department will be cancelled without any prior notice.

Conditions:
1. The permission granted by the competent authority shall not mean responsibility or clearance as per TNCDBR 2019, Rule No.11 of the following aspects:
a) Title or ownership of the site or building,
b) Easement Rights,
c) The Registered Architect/Register Engineer/Structural Engineer shall be responsible for defects in the design of Structural Reports, Structural Drawing and Structural aspects,
d) Workmanship, soundness of structure and materials use,
e) Quality of building services and amenities the construction of building and
f) Other requirements or licenses or clearance required for the site or premises or activity under various other laws.

2. Alteration of plot sizes, layouts of roads, dimensions, common allotment sizes and further subdivision of plots contrary to the map approved by the Town and country Planning Department shall not be done without the prior approval of the Town and Country Planning Department.
3. Corners of plot located at the junction of two roads should be laid with the splay shown on the approved map.
4. No plot shall be sold, leased or transferred in any other manner or any building shall be constructed on any plot before the fulfilment of the above two conditions.
5. Any plot shown on the approved map shall be used only for the construction of residential houses other than plots selected for public purposes. Also, only where the change of land use is requested, only those mentioned in the Residential Use mentioned in TNCDBR-2019 should be allowed by the local body only after obtaining the prior approval of the Town and country Planning Department.
6. If a low voltage/high voltage power line/telegraph line is laid through the layout, the line should be shifted to the edge of the road or as shown on the approved Layout plan.
7. The hollow portion of the layout should be raised to street level.
8. On all streets exceeding 7.2 meters in width, shade trees shall be planted within 1.00 meters of the road boundary not exceeding 9.00 meters in succession.
9. The petitioner should obtain approval from the local authority concerned for the layout. Before constructing any buildings on the land in the Layout, permission for each building must be obtained from the Town and country Planning Department and the local body.
10. a) Since only Technical Sanction has been given to the said layout by the Town and country Planning Department, if there is any problem regarding the right of land for the layout, the local body should consider and take a decision.
b) When the said layout is approved by the local authority, a copy of the approval authority's presence action should be sent to this authority. Evidence of handing over of public spaces to the local body should also be attached.
11. Once permission is obtained from the petitioner Town and country Planning Department and approval of the layout plan from the local authority, the approved layout plan shall be permanently published at the location where the layout has been approved without any change/omission through a permanent information board at the entrance of the layout for public viewing and also clearly indicating the date and resolution number of the board of approval of the layout.
12. The land Ownership is considered as per the land title documents submitted by the petitioner. Therefore, it is also submitted that no right can be asserted on the ground that a layout has been approved for a place where there is no actual land Ownership.
13. If the proofs given regarding the land license and the documents submitted for consideration are known to be incorrect or if there is a situation where the planning permission/concurrence approval for the layout may be affected, Technical Sanction approval given to the layout will be cancelled by the Town and Country Planning department without any prior notice.
14. A copy of the plan approved by the Town and Country Planning department along with a copy of this order shall be compulsorily supplied to the purchasers while selling the plots for sale.
15. If any case is pending in the field numbers where the layout is situated, the approval given to the layout will be cancelled without any prior notice and action will be taken.
16. If any false or malpractices in the Documents Submitted by the applicant are found, the technical concurrence of the Layout approval would be cancelled by the Town and Country Planning department without prior intimation to the applicant.
17. If any part of the layout area is identified to be under Panjami land or condition patta in future at any cost, the technical concurrence will be cancelled by the Town and Country Planning department without prior intimation.

18. If any feature is found affecting the water bodies due to the issued technical concurrence under any circumstances, the same will be cancelled by the department without any intimation to the applicant.
19. Before giving final Planning Permission by local body, Concerned Local body should ensure the site is levelled to the Road Level.
20. Technical Concurrence given only on the basis of the documents produced by the applicant; any interest of ownership could not be done basis of the issue of technical concurrence. If any false or malpractices in the certificate produced by the applicant are found leads to cancellation of Layout approval without prior intimation to the applicant.
21. Conditions and Special conditions given in the Layout Plan must be followed by the applicant.
22. If the proposed site is located in the land acquisition area related to Railway Department Project, Highway Department Project, and Condition patta land, the technical approval given by the Department shall be cancelled by the Department without any prior notice.
23. The conditions given in the Mines NOC must be strictly followed by the Layout Owner and Plot Purchasers of this Layout. Otherwise, the technical approval granted by the Department will be cancelled without any prior notice.
24. A copy of Mines NOC must be given to the all the plot purchaser of the layout by Layout Owner. Otherwise, the technical approval granted by the Department will be cancelled without any prior notice.

Remarks:
a) Local Bodies: Issue Planning Permission for 1) Building plan for residential use of total built-up area upto 10,000 Sq. ft and upto 8 dwelling units not exceeding 12 meters in height upto Stilt +3 Floors or Ground + 2 Floors and 2) For Commercial Buildings upto 2,000 Sq.ft.
b) Directorate of Town and Country Planning - Issue Planning Permission for 1) Residential Buildings above 10,000 Sq. ft and 2. Commercial Buildings above 2,000 Sq.ft.

Copy To:
1. Mrs. S. Manjula,
No.73/1, Mettu Street,
Moganavaram Village, Nambarai Madura,
Thimiri Panchayat Union, Arcot Taluk,
Ranipet District - 632512.

S.No	Description of Charges	Amount	Receipt No and Date
1	Scrutiny fee	13172	25/11/2024
2	OSR Fee	73514	24/02/2025
3	Centage Charges	20000.00	26/02/2025
4	Development Charges	9000.00	26/02/2025
5	Display Board Charges	10000.00	26/02/2025
6	Satellite town charge		
7	Sub Division Charge	26000.00	26/02/2025


Joint Director/Deputy Director/Assistant Director(i/c)
District Town and Country Planning,
Ranipet District.

Enclosure

1.Layout original map and Condition – 2 set

Signature valid

Signed by: Assistant Director
Location:Ranipet
Date:2025.02.27 09:41:22

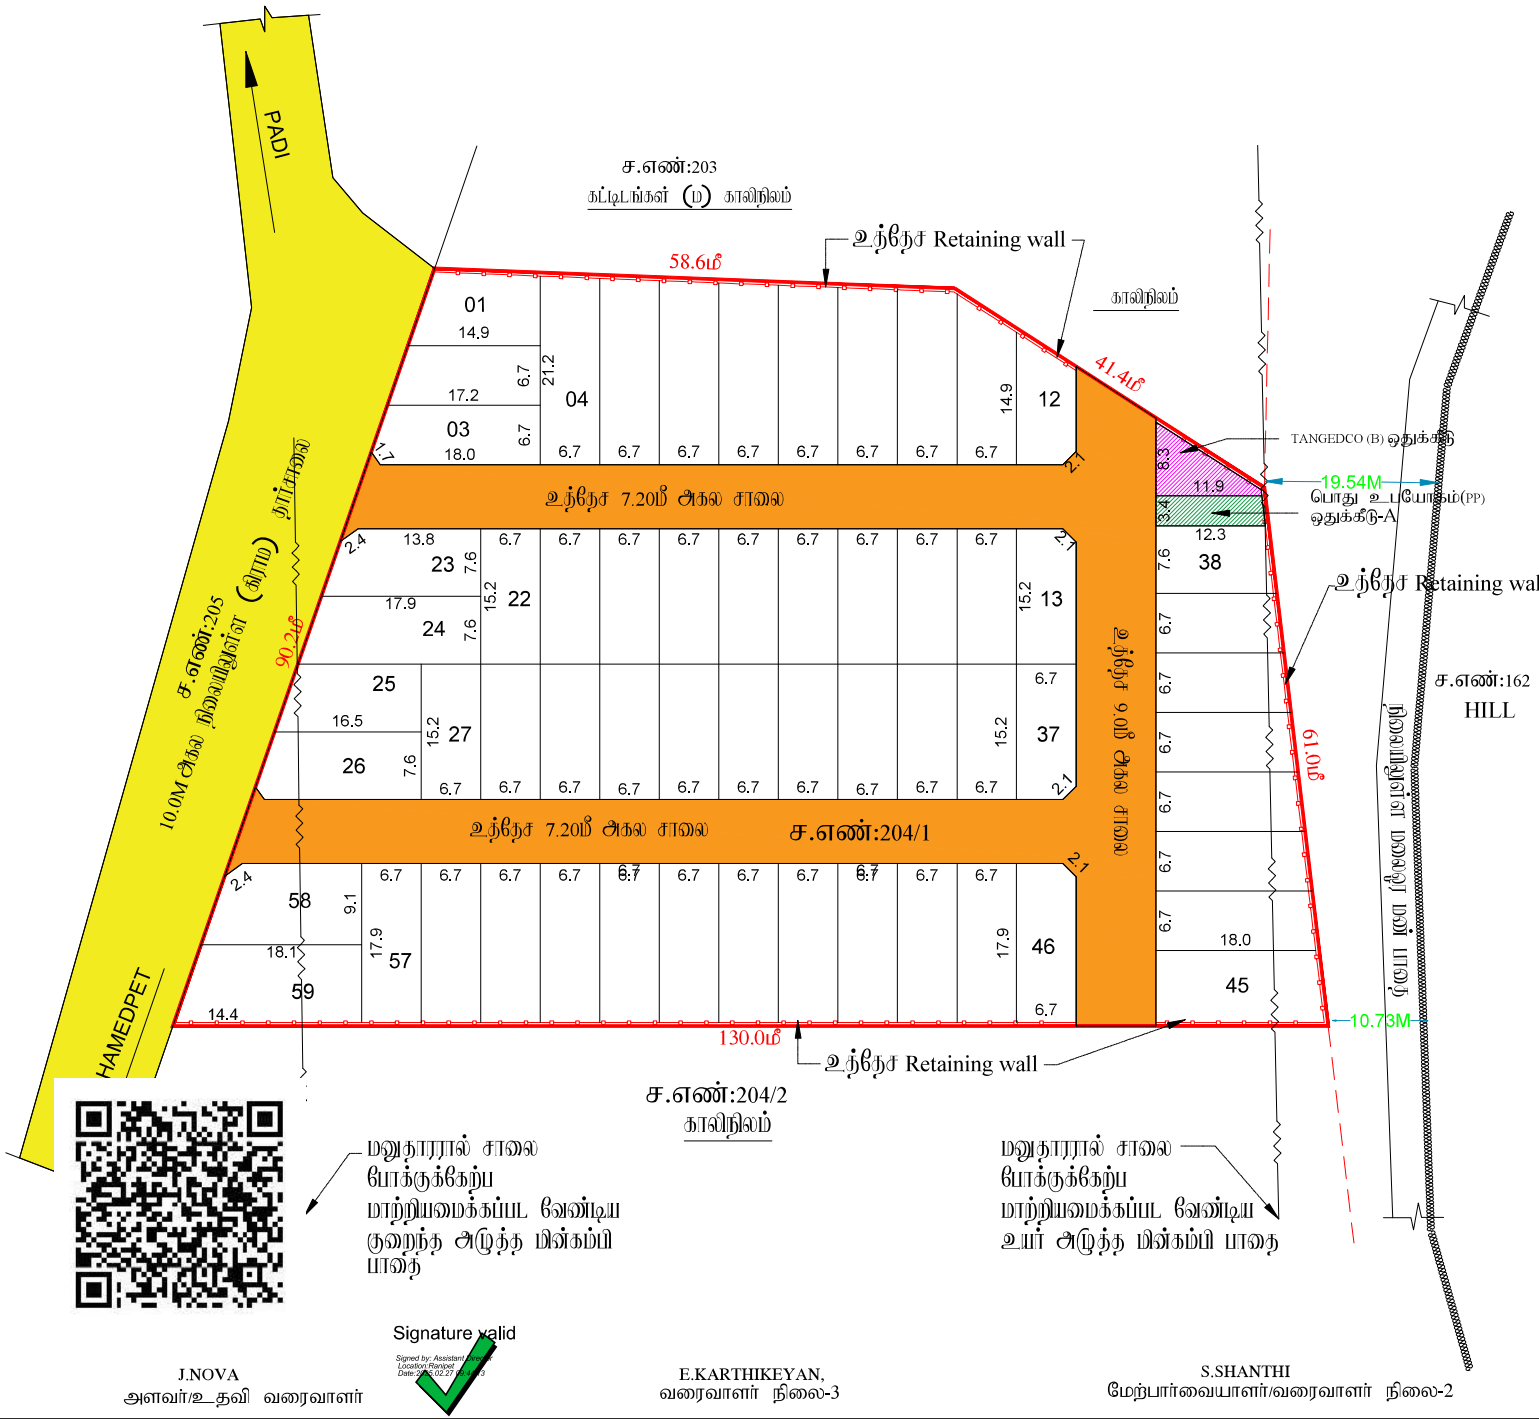

மாவட்ட நகர் ஊரமைப்பு அலுவலகம்
இராணிப்பேட்டை மாவட்டம்

தூரகம் ஊராட்சி

இராணிப்பேட்டை மாவட்டம், ஆற்காடு வட்டம், தியரி ஊராட்சி ஒன்றியம், தூரகம் ஊராட்சி மற்றும் கிராமம், S.F.No : 204/1 -ல் அமைய உத்தேச குடியிருப்பு மனைப்பிரிவிற்கான நோநில் நபர் ஒப்புதல் வரைபடம்

கோப்பு எண் : RPT/YX94BJDW/38353 (கட்டமைவு மதிப்பு)
இணையதள விண்ணப்ப எண் : YX94BJDW
அளவு : 1:400 (1மில்லிமீட்டர் = 0.04மீட்டர்)

I. குறிப்புகள்:

(i) மனைப்பிரிவின் மொத்தப் பரப்பு : 2.17 ஏக்கர் (அ) 8781.67 ச.மீ
(ii) சாலையின் பரப்பளவு மற்றும் (பிரை ஆவணம், பட்டா படி பரப்பு)
நிலை நடக்குகளின் பரப்பு உட்பட : 1911.50 ச. மீ - 21.77%
(iii) மனைப்பிரிவு சாலை போக மீதம் உள்ள பரப்பு : 6870.17 ச. மீ - 78.23%
(IV) மனைப்பிரிவின் எல்லை .....
(V) உத்தேச சாலை .....
(VI) நிலையில் உள்ள சாலை .....
(VII) கோடு மனைகள் : 60 எண்ணம்
(VIII) ஒதுக்கிய மனைகள் : 59 மனைகள்

பொது ஒதுக்கீடு: உள்ளாட்சிக்கு நிலமாக ஒப்படைப்பு செய்யப்பட்டுள்ளது
உத்தேச சாலையின் பரப்பளவு மற்றும்
நிலை நடக்குகளின் பரப்பு உட்பட : 1911.50 ச. மீ - 21.77%

சாலையின் நிலை நடக்கு 7.20மீ முதல் 12.00 மீ வரை : 1.5 மீ X 1.5 மீ

(TNCD & BR 2019, விதி எண் : 47 (8)-ன் படி உள்ளாட்சி (ம) TANGEDCO – க்கு நிலமாக ஒப்படைக்க வேண்டிய 1% ஒதுக்கீடு ஒப்படைப்பு செய்யப்பட்டுள்ளது)

1.உள்ளாட்சிக்காக பொது உபயோக ஒதுக்கீட்டின் பரப்பளவு (A) : 40.90 ச. மீ - 0.60%
2.தமிழ்நாடு மின் உற்பத்தி மற்றும் பகிர்மான கழகத்திற்கான ஒதுக்கீட்டின் பரப்பளவு (TANGEDCO)(B) : 52.80 ச. மீ - 0.77%

அரசாணை எண்:18,ந.நி.(ம)கு.வ(ந.ப.1)துறை நாள்:04.02.2019, விதி-17(6)-ன் படியும் மற்றும் நகர்அமைப்பு இயக்குநர், சென்னை அவர்களது மற்றுக்கை நகலண: 4367/2019-பிஇ2, நாள்: 05.02.2020,மின்பூங்கா ஒதுக்கீட்டுக்கு பங்காக அரசு வறிசுட்டி மதிப்பீட்டின்படி, பூங்கா கட்டணமாக ரூ73514.00 ஐ நாள்:.24.02.2024-ல் இலையுகம் வங்கியாக மதுதாரால் அரசு கணக்கில் நேரடியாக செலுத்தப்பட்டுள்ளது.

II. நிபந்தனைகள்:

1. அரசாணை எண்:18,ந.நி.(ம)கு.வ(ந.ப.1)துறை நாள்:04.02.2019, அரசாணை எண்.16 ந.நி.(ம)கு.வ(ந.ப.1)துறை நாள்:31.01.2020-யின்படி மற்றும் நகர் அமைப்பு இயக்குநர், சென்னை அவர்களது மற்றுக்கை நகலண:4367/2019-பிஇ2, நாள்:05.02.2020 மற்றும் அரசாணை எண்.181, வீட்டு வசதி மற்றும் நகர்ப்புற வளர்ச்சித்துறை, நாள்.09.12.2020-யின், உத்தேச மனைப்பிரிவில் அமையும் மனைப்பிரிவு சாலை, பொது உபயோகத்திலை உள்ளாட்சிக்கு நிலமாக ஒப்படைக்கப்பட வேண்டும் மற்றும் தமிழ்நாடு மின் உற்பத்தி மற்றும் பகிர்மான கழகம் உயிரிழ ஒதுக்கீட்டினை விசிறை வாரியத்திற்கு நிலமாக ஒப்படைக்கப்பட வேண்டும். மேலும் மேற்கான் அரசாணைகளின் படி உத்தேச சாலைகளை நிர்ணாக அதிகாரியால் நிர்ணயிக்கப்படும் மட்டத்திற்கும், அவ்வத்திற்கும் நர் சாலையாகவும், தேவையான அகப்படை, வாரிகளை இத்தில் மனைப்பிரிவு உரிமையாளரால் அமைக்கப்பட்ட பின் அதனை உள்ளாட்சியால் உறுதி செய்து கொண்டு மனைப்பிரிவிற்கு அறுதி ஒப்புதல் உள்ளாட்சியால் வழங்கப்பட வேண்டும்.

2. அம்மனைப்பிரிவுக்கு உள்ளாட்சியால் அறுதி ஒப்புதல் வழங்கும் முன் இத்தில் கண்டுள்ள நில ஆதார நடவடிக்கைகளும் இன்னை என்னவும் வித்த நுதலுக்காகவும் நில ஆதிற்ற பட்டியல் மாவட்ட வருவாய் அலுவலரால் பெறப்படுவினை என்பதையும் உள்ளாட்சி உறுதி செய்து கொள்ள வேண்டும்.

3. நிலமாற்ற ஒதுக்கு வழங்கப்பட்ட சாலைகள் மற்றும் பிரிகைகளுக்கு சமர்க்கப்பட்ட ஆவணங்கள் சரியானவை அல்ல என அறியப்பட்டால் அல்லது மனைப்பிரிவுக்கு தொடர்புடைய ஒப்புதல் வழங்கியதால் பாதிப்பு ஏற்படக்கூடிய சூழ்நிலை ஏற்படின் மனைப்பிரிவிற்கு வழங்கப்பட்ட தொழில்நுட்ப ஒப்புதல் எல்லாம் முன்னறிவிப்பின்றி நகர் அமைப்பு இயக்குநர், சென்னை அவர்களால் அரத்து செய்யப்படும்.

4. அம்மனைக்குள்ளான மனைகளை விற்பனை செய்யுமிறது இவ்வளவையில் நகரூராட்சி நகர் அமைவப்பிரதுறை ஒப்புதல் அளிக்கப்பட்ட வரைபங்களையும் மன வாங்குவோருக்கு கட்டாயம் வழங்கப்பட வேண்டும்.

5. நகர் அமைவப்பிரதுறை சட்டப்பூர்வமாக தொழில்நுட்ப அறுமதி அளிப்பதன் முன்பு விண்ணப்பதாரரின் பெயரில் உள்ள நிலமாயினும் உறுதிமுத்தலின்னை தொழில்நுட்ப அறுமதிபெட்ட அறுவு அளிப்பதற்கு முன்பு விண்ணப்பதாரரின் விண்ணப்பத்துடன் சமர்ப்பித்த ஆவணங்களில் விபரம்பித்தும், குற்றங்க பத்தில், பட்டா, நாலம்பந்தும், மேலு அசுவரு பத்தும் மேலும் பல விண்ணப்பதார் வளர்ச்சி செய்ய உரிமை உள்ளதா என்று பார்க்கப்படுவது. சொத்துகை வாங்கி விற்கும் ஏற்ற தமிழ் விண்ணப்பதாருக்கு சொத்தின்மீது உள்ள உரிமை குறித்து தமிழை உறுதிபடுத்தி கொள்ள வேண்டும். மேலும் அதன் மீது வேறு வாரிகும் நன் நபர் உரிமை கோரினால் அவர்கள் அதனை வெறித்தமான நுதலுள்ள நீதிமன்றத்தின் மூல தீர்த்துக்கொள்ளலாம். இதனை மூடிவு செய்ய நகர் அமைவப்பிரதுறை மொத்தமான அலைப்பு அல்ல.

6. நீரியல் வழக்குகள் ஏற்றும் நிறுவனில் அறிவிக்கி அத்துவையில் மனைப்பிரிவு அறுமதி செல்லத்தக்கல்ல.

7. ஒப்புதல் அளிக்கப்பட்ட மனைப்பிரிவு வரைபடத்தினை எல்லு மாற்றும் விற்பனும் மனைப்பிரிவு நுலவாயில் 6x4 அளவிலான பெற்ற நகவிலகை பெயர் பொறுகங்கள் பார்வைக்கு நிற்றாமாக பிரகாக்கப்பட வேண்டும்.

8. அம்மனைப்பிரிவில் அதிகு அருகில் உள்ள அடத்திற்கு செல்லும் மறுபாதில் வடிகால்கட்டுள்ள மனைப்பிரிவு சாலையில் குறுக்க சாலையில் போக்குவு பாதிக்கும் வகையில் கற்புக்கல் கட்டப்பட்டு அதிபிரி அகலை அகற்றப்பட வேண்டும்.

9. உத்தேச மனைம் விற்பனைகளில் அகப்படையில் வழங்கப்பட்ட பட்டா அல்லது பதிரம் நிலம் ஆகிய வகைப்பாட்டில் ஒதுக்கப்பட்டதிபின் நன்னகத்தை வழங்கப்பட்ட அறுமதியினை எல்லு முன்னறிவிப்பின்றி அத்துவாய் ரத்து செய்யப்படும்.

10. மனைப்பிரிவுக்கு வழங்கப்பட்ட தொழில் நுட்ப ஒப்புதல்கள் நிரிவகைகள் (மாய்க்கால், ஆறு, ஏரி, etc.) பாதிக்கும் அம்சங்கள் ஏதும் அவையாயின் வழங்கப்பட்ட தொழில் நுட்ப அறுதல் எல்லு முன்னறிவிப்பின்றி அத்துவாய் ரத்து செய்யப்படும்.

11. மதுதாரி மனைப்பிரிவில் அமைந்துள்ள உத்தேச சாலைகள் மற்றும் உள்ளாட்சிக்கு ஒப்படைப்பு செய்யப்பட்ட பகுதிகளை எதனால் நுவதால் உப்பிரை செய்ய பின்னரே அறுதி ஒப்புதல் வழங்கப்படல் வேண்டும். மேலும் மனைப்பிரிவில் அமைந்துள்ள சாலை அமைந்தும் அதிக அமைந்துள்ள அடத்திற்கு செல்லும் வகையில் பாதிப்பில்லா வாறுக்கப்பட வேண்டும்.

12. The Tamilnadu Government in G.O.Ms.No.112, Housing and Urban Development Dept Dated: 22.06.2017 have approved the Tamilnadu Real Estate (Regulation & Development) Act 2016. The Promoter has to advertise, Market, Book, Sell or Offer for Sale , or Invite persons to purchase in any manner, any plot, any apartment or Building, as the case may be in Real estate project or part of it only after registering the real estate project with the Real estate Regulatory Authority.

13. The Necessary Charges to be collected as per G.O. M.s. No. 79,Housing & Urban Development Department (UD4(3)), dt. 04.05.2017.

14. மதுதாரி மனைப்பிரிவின் விற்குமுறுத்தில் அமைந்துள்ள மண்வகையினால் பாதிப்பு ஏற்படாத வண்ணம் உத்தேச Retaining wall அமைப்பதில் காட்டிலாளரது அமைக்கப்பட வேண்டும்.

15. Geo technical Report Letter no: Rc.No.226/2024 (Mines)Dated : 23.01.2025, -ல் தெரிக்கப்பட்டுள்ள பரிந்துரைகளை மனைப்பிரிவு உரிமையாளர் மற்றும் மனை உரிமையாளர்களின் ஆ அந்தரப்பிரும் கடைபிடிக்கப்படவேண்டும்

ம.வ/மா.ந.ஊ.அ.(ரா.மா.)எண்:15/2025

J.NOVA
அளவர்/உதவி வரைவாளர்

Signature valid
Signed by: Assistant Director
Location: Ranipet
Date: 2025.02.27 14:49:19

E.KARTHIKEYAN,
வரைவாளர் நிலை-3

S.SHANTHI
மேற்பார்வையாளர்/வரைவாளர் நிலை-2

உதவி இயக்குநர்
மாவட்ட நகர் ஊரமைப்பு அலுவலகம்
இராணிப்பேட்டை மாவட்டம்