Verified RealEstate™

Your trusted partner for buying, selling, and managing property, ensuring hassle-free service with 100% transparency.

3/350/2 Mettukuppam,
OMR Thoraipakkam,
Chennai, India

hello@verified.realestate
+91 9996 12 9996

Official Property Record

Digitally Verified Record - Powered by Verified RealEstate™



தமிழ்நாடு அரசு

வருவாய் மற்றும் பேரிடர் மேலாண்மைத் துறை

நில உரிமை விபரங்கள் : இ. எண் 10(1) பிரிவு

மாவட்டம் : நாமக்கல் வட்டம் : நாமக்கல்

வருவாய் கிராமம் : சிலுவம்பட்டி பட்டா எண் : 3114

உரிமையாளர்கள் பெயர்

1. பொன்னுசாமி மகன் விஜயகுமார்

புல எண்	உட்பிரிவு	புன்செய்		நன்செய்		மற்றவை		குறிப்புரைகள்
		பரப்பு	தீர்வை	பரப்பு	தீர்வை	பரப்பு	தீர்வை	
		ஹெக் - ஏர்	ரூ - பை	ஹெக் - ஏர்	ரூ - பை	ஹெக் - ஏர்	ரூ - பை	
434	3	0 - 98.75	3.80	--	--	--	--	2024/0105/09/320684--2024/09/01/000320SD ------ Digitally signed:Srinivasan R Tahsildar 29/11/2024 12:46:29:PM
		0 - 98.75	3.80					

குறிப்பு :

1. மேற்கண்ட தகவல் / சான்றிதழ் நகல் விவரங்கள் மின் பதிவேட்டிலிருந்து பெறப்பட்டவை. இவற்றை தாங்கள் **https://eservices.tn.gov.in** என்ற இணைய தளத்தில் **09/01/542/03114/30259** என்ற குறிப்பு எண்ணை உள்ளீடு செய்து உறுதி செய்துகொள்ளவும்.
2. இத் தகவல்கள் 30-11-2024 அன்று 02:11:22 PM நேரத்தில் அச்சடிக்கப்பட்டது.
3. கைப்பேசி கேமராவின்2D barcode படிப்பான் மூலம் படித்து 3G/GPRS வழி இணையதளத்தில் சரிபார்க்கவும்

433/4A1 433/4A2 செ ... 8.2 4 3.85 0.63.67 2.45 2318 ஏ. வாங்கிலி.
433/4A2 " செ ... 8.2 4 3.85 0.02.23 0.09 ஆகியோர்
0.65.90 2.54 2729 ஏ. பூராசாமி

கி. எண். 54. சிலுவம்பட்டி.

1	2	3	4	5	6	7	8	9	10	11	12
								குழை. தெ. ஏர்ஸ்	குழை.		
432	5	432-5	ர	செ	...	8-2	4	3 85	0 64.0	2 45	153 சி. செங்காளி கவுண்டர்.
									2 99.5	10 60	
433	1	433-1	அ. பு	செ	...	...	...	...	0 24.5	...	.....
	(2)	-2	ர	செ	...	8-2	4	3 85	1 41.5	5 45	115 அ. சீரங்கன்.
	(3)	-3	ர	செ	...	8-2	4	3 85	1 15.5	4 45	269 வ. வாங்கிலி கவுணிடர்.
	(4)	-4	ர	செ	...	8-2	4	3 85	0 11.5	2 75	269 வ. வாங்கிலி கவுண்டர்.
									3 53.0	12 65	
434	...	434	ர	செ	...	8-2	4	3 85	4 91.5	18 90	352 ந. ம. ரா. பரமசிவம் மற்றும் மூன்று பேர்களும். *
435	1A	435-1பா	ர	செ	...	8-2	4	3 85	0 47.0	1 80	59 கொ. காளி யம்மாள்.
	1B	-1பா	ர	செ	...	8-2	4	3 85	0 03.0	0 10	59 கொ. காளி யம்மாள்.
	2A	-2பா	ர	செ	...	8-2	4	3 85	0 93.0	3 60	60 தே. காளி கவுண்டர்.
	2B	-2பா	ர	செ	...	8-2	4	3 85	0 02.5	0 10	60 தே. காளி கவுண்டர்.
	3A	-3பா	ர	செ	...	8-2	4	3 85	1 34.0	5 15	59 கொ. காளி யம்மாள்.
	3B	-3பா	ர	செ	...	8-2	4	3 85	0 01.5	0 06	59 கொ. காளி யம்மாள்.
	4	-4	ர	செ	...	8-2	4	3 85	0 27.0	1 05	350 ரா. மாரிமுத்து செட்டியார் (1), பொன்னான் செட்டியார் (2), ரா. பழனி யம்மாள் (3).

கிராம நிர்வாக அலுவலர்
31, சிலுவம்பட்டி கிராமம்,
நாமக்கல் வட்டம் & மாவட்டம்.

* விவரப்பட்டியலைப் பார்க்கவும்.

13

435-5
-6
436-1பா
-1பா
-1பா
-1பா
-1பா
-2
437-1A
-1B
-1C
-2
-3பா

4


எண். 71

கிராமம்

பெயர். திருமலை பட்டு

புல எண். 434

பரப்பு: ஹெக்டேர் 4 ஏர். 91.5

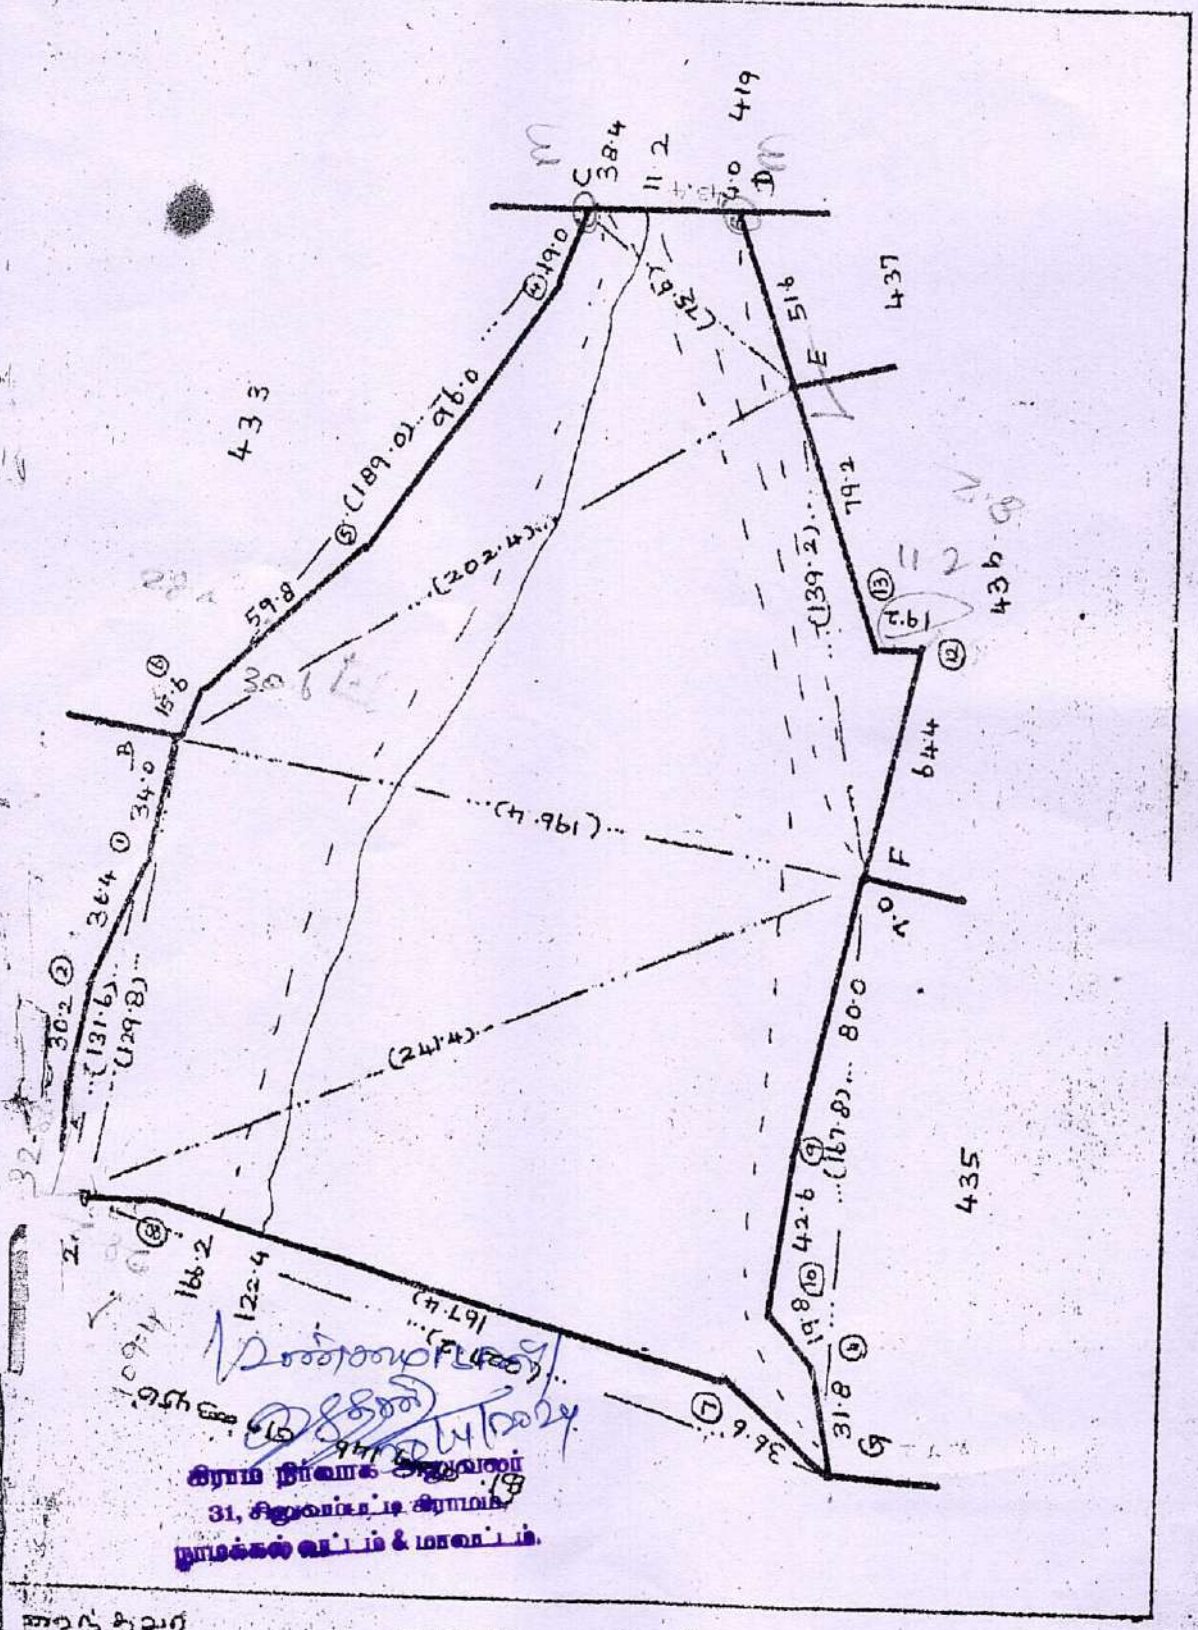

கிராம நிர்வாக அலுவலர்
31, சிறுவள்ளூர் கிராமம்
நாமக்கல் வட்டம் & மாவட்டம்.

அளவு. 1: 2000 மி.மீ

சார்நிலவர்

ந. ஸ்ரீநிவாஸன்

4.6.87

மாவட்டம்.

கிராமம் { பெயர்.

வட்டம்.

புல எண். பரப்பு: ஹெக்டேர் ஏர்.

		E		
		139.2		
		61.2	12.0	13
		60.6	23.2	12
		F		
		C		
		75.6		
		42.4	28.6	13
		E		
		202.4		
	70.6	176.0		
		B		
		Y		
		167.8		
		136.6	5.8	11
		121.4	18.6	10
		[illegible]	14.0	9
		F		
		H		
		227.2		
		200.0	8.0	8
		33.4	15.6	7
		G1		
		B		
		189.0		
		173.2	1.2	6
5	8.0	114.2		
4	5.2	18.6		
		C		
		A		
		131.6		
		99.2	6.0	3
		69.2	6.0	2
1	0.8	33.8		
		B		

அளவு.

சரிபார்க்கப்பட்டது
30/11/2024
கிராம நிர்வாக அலுவலர்
31, சிலுவம்பட்டி கிராமம்,
நாமக்கல் வட்டம் & மாவட்டம்.

District : Namakkal


Taluk : Namakkal

Village : Siluvampatty [542]

Survey No : 434

Area : Hect 04 Ares 91.50

Scale : 1 : 1456

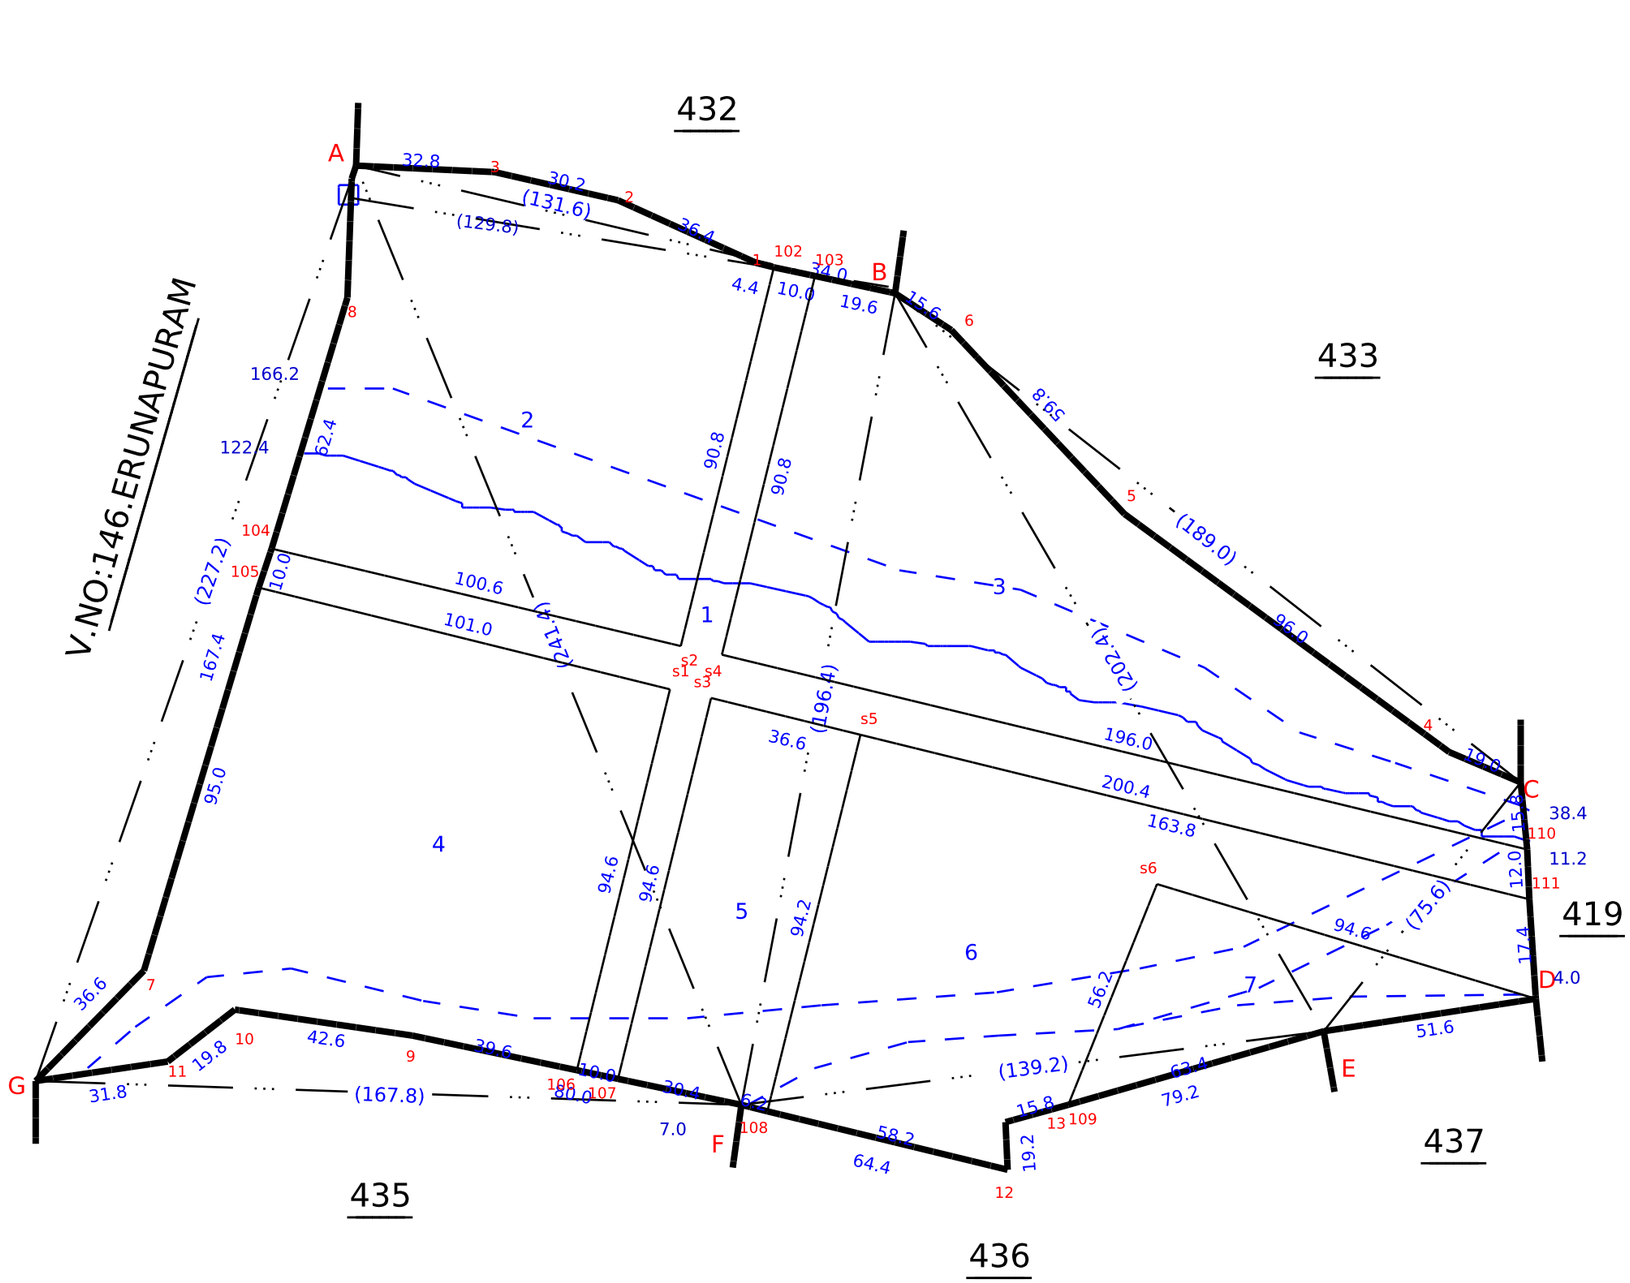

Data Digitally Signed By
SRINIVASAN RAJAMANI

Date of Issue: 28-12-2024 14:23:20



our services doesn't just end there

Buying & Selling Services

Property Buying Assistance, Property Selling Support, Market Price Analysis, Owner Outreach and Negotiation.

Legal & Documentation Services

Certified EC, Patta, legal opinions, property verification, due diligence, litigation solutions, and legal heir certificates.

Property Development & Approvals

Building plan approvals, construction, layout and sub-division approvals, zone conversion, and occupancy certification.

NRI & Investment Services

Escrow Services, Rentals, Litigation Solutions, Property Valuation and Property Management

Compliance & Special Services

Demolition, Vaasthu checks, regularization of unauthorized buildings, and office space solutions.



empowering your real estate decisions with smart tools

Property Valuation & Cost Estimation

Guideline Value, Apartment Composite Value, Stamp Duty & Registration Fees Calculator, Building Value Calculator, Capital Gains Calculator, Area Unit Converter, Length Unit Converter

Ownership, Compliance & Legal Verification

Encumbrance Certificate (EC) Search, Find Your SRO, Temple Property Check, WAQF Property Check, View Patta/Chitta, View FMB, Patta Analyzer, EC Analyzer

Zoning & Land Use Analysis

Land Use Zone Finder, CRZ Zone Check, Aquifer Zone Check, CBA Check, EWS Check, Road Width Check, Proposed Road Widening Check, FSI Calculator

Property Documentation & Workflow Tools

Forms & Templates, Document Generator, Document Translation, Dictionary

Vastu & Property Management Tools

Home Vastu Shastra, Plot Vastu Shastra, Property Management

Verified RealEstate™

We're honored to be part of your real estate journey

3/350/2 Mettukuppam,
OMR Thoraipakkam,
Chennai, India

hello@verified.realestate
+91 9996 12 9996
www.verified.realestate