


ஒப்புதல் அளிக்கப்படுகிறது
மனைபிரிவு / கட்டிடம்

அரசு ஆணை எண்: 255 / 18.8.97ல் உள்ளிட்ட
இணைப்பில் கண்டுள்ள இவ்வழுவலக் உத்திரவு
எண்: மூ.மூ. 113/2023-21, நாள்: 1.02.21ல்
கண்டுள்ள நிபந்தனைகளுக்கு உட்பட்டு வரைபடம்
ஒப்புதல் அளிக்கப்படுகிறது.

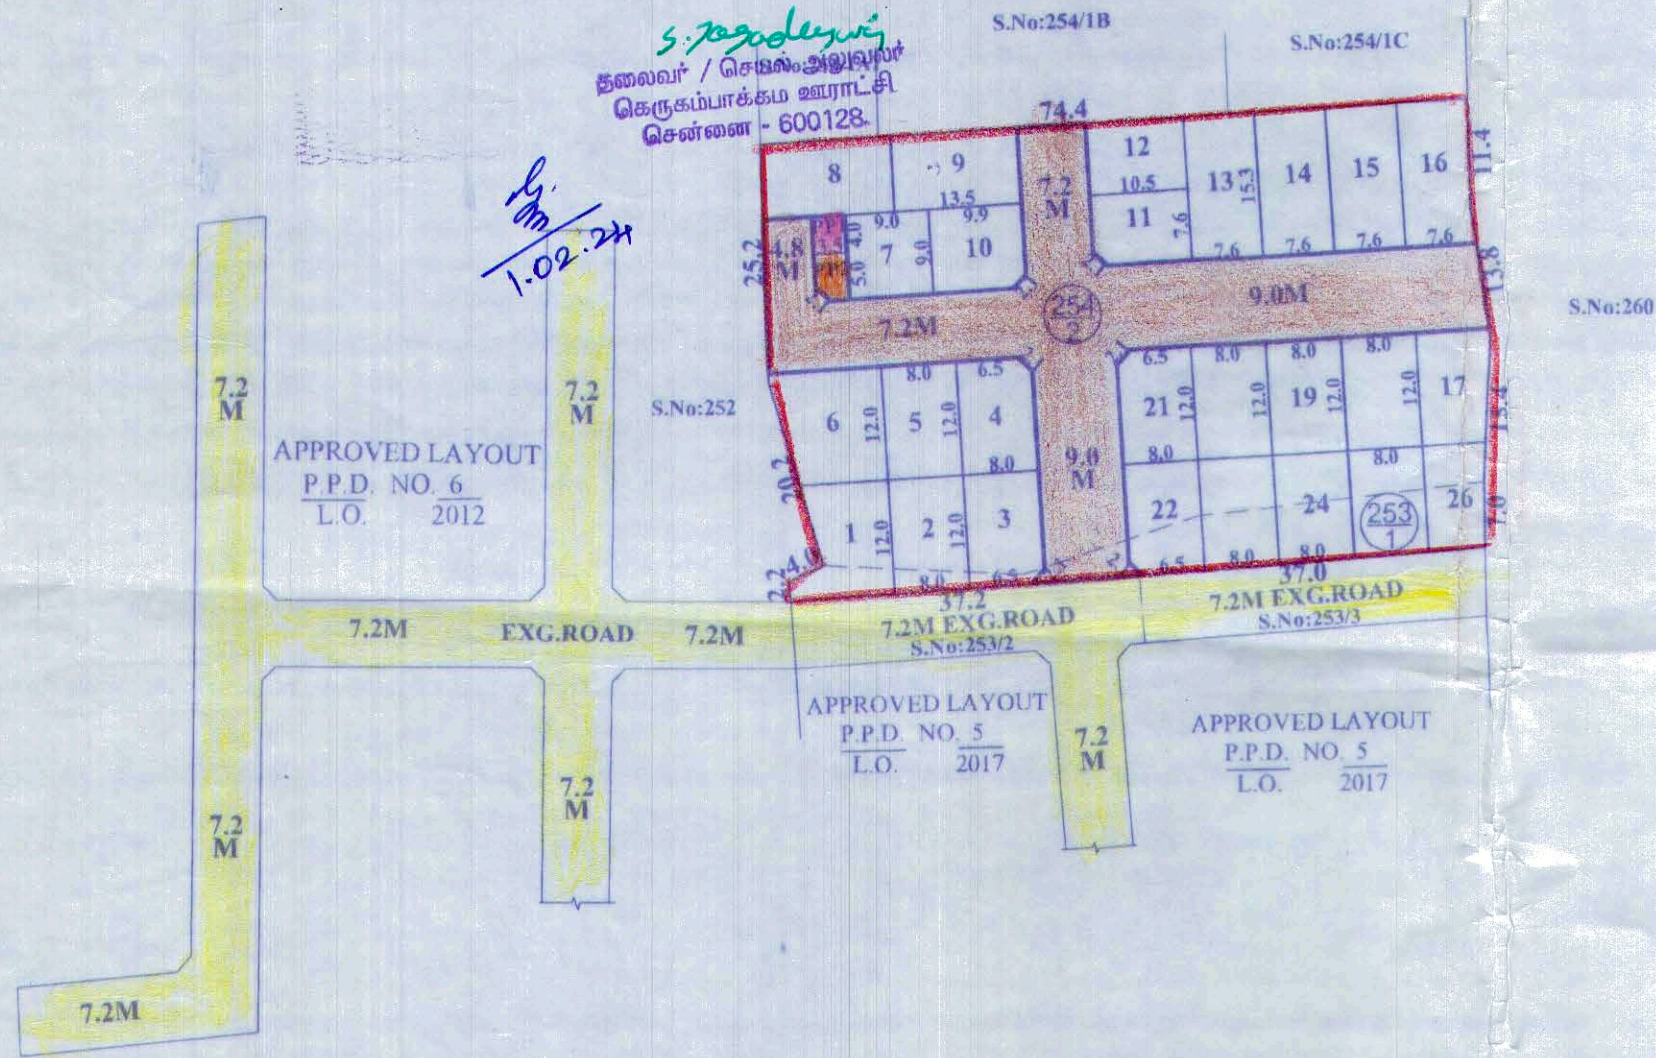

TOTAL EXTENT (AS PER PLAN)

: 3603 SQ.M

ROAD AREA

: 1018 SQ.M

PUBLIC PURPOSE AREA (1%)

: 30 SQ.M

(P.P-1 HANDED OVER TO THE LOCAL BODY (0.5%) - 14 SQ.M)

(P.P-2 HANDED OVER TO THE TANGEDCO (0.5%) - 16 SQ.M)

NO.OF.PLOTS

: 26 Nos.

NOTE:

1. SPLAY-1.5MX1.5M

2. MEASUREMENTS ARE INDICATED EXCLUDING SPLAY DIMENSION

3. ROAD AREA

PUBLIC PURPOSE AREA-1

PUBLIC PURPOSE AREA-2
(RESERVED FOR TANGEDCO)

WERE HANDED OVER TO THE LOCAL BODY VIDE GIFT DEED DOCUMENT NO.1854/2022, DATED:23/02/2022,
@ SRO PAMMAL.

CONDITIONS :

(I) TNCDBR-2019 RULE NO: 47 (8) IN G.O.(Ms) No.18, MAWS DEPARTMENT DATED 04.02.2019 & AMENDMENTS APPROVED IN G.O.Ms.No.16, MAWS (MAI) DEPARTMENT DATED 31.01.2020 AND PUBLISHED IN TNGG ISSUE No.41, DATED 31.01.2020

ONE PERCENT OF LAYOUT AREA EXCLUDING ROAD, ADDITIONALLY, SHALL BE RESERVED FOR "PUBLIC PURPOSE". WITHIN THE ABOVE CEILING 0.5% OF AREA SHALL BE TRANSFERRED TO THE LOCAL BODY AND 0.5% OF AREA SHALL BE TRANSFERRED TO THE TANGEDCO OR TO THE LOCAL BODY FREE OF COST THROUGH A REGISTERED GIFT DEED BEFORE THE ACTUAL SANCTION OF THE LAYOUT.

(II) TNCDBR RULE NO: 47 (11)

THE COST OF LAYING IMPROVEMENTS TO THE SYSTEMS IN RESPECT OF ROAD, WATER SUPPLY, SEWERAGE, DRAINAGE OR ELECTRIC POWER SUPPLY THAT MAY BE REQUIRED AS ASSESSED BY THE CONCERNED AUTHORITY, NAMELY, THE LOCAL BODY AND TAMIL NADU ELECTRICITY BOARD, SHALL BE BORNE BY THE APPLICANT.

© NECESSARY SPACE FOR BUILDING LINE TO BE LEFT AS PER THE RULE IN FORCE WHILE TAKING UP DEVELOPMENT IN EVERY PLOT.

LEGEND :

SITE BOUNDARY

ROADS GIFTED TO LOCAL BODY

EXISTING ROAD

PUBLIC PURPOSE-1 GIFTED TO LOCAL BODY

PUBLIC PURPOSE-2 GIFTED TO TANGEDCO

CONDITION:

THE LAYOUT APPROVED IS VALID SUBJECT TO OBTAINING SANCTION FROM THE LOCAL BODY CONCERNED.

P.P.D
L.O

NO : 30
2022

APPROVED

VIDE LETTER NO : LAYOUT-1 / 0132 / 2021

DATE : 15 / 03 / 2022

This Planning Permission Issued under New Rule TNCDBR.2019 is subject to final outcome of the W.P(MD) No.8948 of 2019 and WMP (MD) Nos. 6912 & 6913 of 2019.

KUNDRATHUR PANCHAYAT UNION

LAYOUT OF HOUSE SITES IN S.Nos. 253/1 & 254/2 OF GERUGAMBAKKAM VILLAGE.

SCALE-1:800 (ALL MEASUREMENTS ARE IN METRE)

21/03/2022

FOR SENIOR PLANNER (LAYOUT)
CHENNAI METROPOLITAN
DEVELOPMENT AUTHORITY

