Town and Country Planning Department(Planning Permission)

District Town and Country Planning, Door No: 50, FCI Road, Gandhima Nagar, Ganapathy, Coimbatore .Pin 641 004

ROC No. CBELPA / 219ORRI4 //2025/TCP Date : 29/05/2025

From:

Joint Director / Deputy Director / Assistant Director

District Town and Country Planning, Door No: 50, FCI Road, Gandhima Nagar, Ganapathy, Coimbatore .Pin 641 004

To :

The Commissioner
Coimbatore Corporation
Coimbatore District.

Sir/ Madam,

Sub : Residential Layout - Office of the Director of town and Country planning - DTCP - Coimbatore District – Coimbatore Corporation – Coimbatore North Taluk – Saravanampatti Village - S.F.NOs – 113/1A1A2, 113/1A1A3 & 113/1A1A4 - Extent 2.24 Acre or 9065.00 Sq.m - Application received for residential layout approval- Planning Permission Issued - Forwarded for further action - Reg.

Ref :
1.Applicants.Mrs. SUBBULAKSHMI AND 3 OTHERS Online application No: CBELPA/ 219ORRI4 /2025 Dated: 04.04.2025.
2.District Town and country planning Office, Coimbatore District Letter No. CBELPA/ 219ORRI4 /2025, (Road pattern issued on dated: 12.05.2025).
3.Circular from the Director of Town and Country Planning, Roc. No 19799/2020, Dated: 24.12.2020.
4.Applicants.Mrs. SUBBULAKSHMI AND 3 OTHERS Gift deed Document No: 4696/2025 Dated:14.05.2025
5.G.O.138, Housing and Urban Development Department, Dated: 04.06.2004.
6.G.O.18, Department of Municipal Administration and Water Supply, Dated:04.02.2019.
7.G.O.16 Department of Municipal Administration and Water Supply, dated: 31.01.2020.
8.G.O.141, Housing and Urban Development Department, Dated: 16.07.2022.
9.G.O.181, Housing and Urban Development Department, Dated: 09.12.2020.
10.Government Letter No.19113 / Nov 4 (3) / 2017-1, Housing and Urban Development Department, Dated: 30.08.2017.
11.Circular from the Commissioner of Town and Country Planning, Letter No.13686/2017/LA1, Dated: 08.09.2017.
12.Circular from the Director of Town and Country Planning, Roc No.320/ 2022/TCP3, Dated:07.01.2022.
13.Payment of OSR Fees, Centage Fee, and Development Fee and Subdivision Fee Request Letter, Dated: 12.05.2025 & 28.05.2025
14.Applicants.Mrs. SUBBULAKSHMI AND 3 OTHERS., Coimbatore. Payment of OSR Fees , Centage Fee, Development Fee, and Subdivision Fee Dated: 22.05.2025 & 28.05.2025
15.Circular from the Director of Town and Country Planning, Roc No. 4367/2019/TCP2, Dated: 14.08.2021.

With reference to the 1st cited letter, applicant has requested for the approval of residential layout in, Coimbatore District / Corporation, Coimbatore North Taluk, Saravanampatti Village,
S.F.Nos: 113/1A1A2, 113/1A1A3 & 113/1A1A4 - Extent 2.24 Acre or 9065.00 Sq.m. In the continuation, with reference to the 2nd cited letter, road pattern for residential layout has been
issued by the Joint Director / Member Secretary (i/c) on 12.05.2025. Further the Applicants.Mrs. SUBBULAKSHMI AND 3 OTHERS , Coimbatore has gifted roads, Public purposes and TANGEDCO
to the local body vide Gift deed Document No: 4696/2025 Dated:14.05.2025.

Hence, this residential layout has been approved with below conditions.

1.As per the condition, the Residential layout has been approved and numbered as L.P/CLPA No- 258/2025 and

Residential Planning Permission No- 313/2025 with the digitally signed layout
drawings. The approved Layout plan is enclosed herewith for taking further action in this regard. The applicant should submit the original Gift deed 4th cited above to this concerned local body.
2. Further, when the final approval is given by the local body, is requested to send a copy of the conditions to this office immediately as per Condition no.9 (b).
3. After the approval of the local body. it is requested to send the approved residential layout map to the concerned registration department office and land survey department for information
and appropriate action
4. It is requested to send acknowledgment of receipt of receiving Maps and Proceeding orders
5. As per circular cited in 12th, it is requested to send the proceeding orders and maps to the concerned Thasildhar to update in Tamil Nilam website.
6.The Local Body may issue the final order, only after conferring that the applicant applied for Bulk sub-division

Special Conditions

1.a) With reference to the 6th, 7th cited and 9th cited letter, if the located site lies in the Municipal/ Corporation areas: Collecting the necessary fees including the charges for providing
amenities like roads, storm water drains and street lights from the applicants After collecting the necessary fees the final layout sketch, permit of planning authority along with approval of Local
Body shall be issued to the applicant(s) directly.
b) Other than Municipal/ Corporation areas: Shall collect the necessary fees and issue the final layout sketch, permit of planning authority along with the permit of local body to the applicant (s)
directly, only after ensuring that the applicant lays tar roads, provide other amenities like storm water drains, water supply facilities by constructing required OHT, provide necessary street lights
etc., as per the standards specified by the local body
2.With reference to the 10th cited and 11th cited letter, the concern local body must issue the final approval After transfer of earmarked road, park areas public purpose reservations in favour
concern local body.
3. The Tamil Nadu Government in G.O.Ms.No.112, Housing and Urban Development Department, dated 22.06.2017 have approved the Tamil Nadu Real Estate (Regulation & Development) Act
2016, The promoter has to advertise, Market, book sell or offer for sale or invite persons to purchase in any manner any plot, apartment or building, as the case may be, in any Real Estate Project
or part of it only after registering the Real Estate Project with the Real Estate Authority. The applicant has requested to follow the protocols as per instruction given by TNRERA
4. According to the Circular No. 12544/14 / CB dated: 04.07.2014 stating that, The Directorate of Town and Country Planning Department has not legally certified the title to the ownership by
granting technical clearance and planning permission. Only the applicant's entitlement to development is verified in the documents submitted with the applicant's application (lease deed, sale
deed, gift deed, etc.,) Any person wishing to purchase the property must individually assert ownership of the property to the applicant. Also, if anyone else dispute arises individual rights over it,
they can settle it before the appropriate competent court. The Directorate of Town and Country Planning Department is not the right organization to decide this.
5. With reference to the 16th cited and 17th cited letter ,Conditions to be followed as mentioned in the Letter
6. As per TNCDBR-2019 the following fee and charges are collected as follows:

OSR Fee	: Rs. 7076000.00	Dated: 22.05.2025
Centage Fee	: Rs 13200. 00	Dated: 28.05.2025
Development Fee	: Rs. 36260.00	Dated: 28.05.2025
Subdivision charge	: Rs. 26400.00	Dated: 28.05.2025

LAYOUT CONDITIONS

1.Alteration of plot sizes, road pattern, sizes, dimensions of public reservations and further subdivision of the plot contrary to the Layout Plan approved by the Town and Country Planning
department shall not be done without the prior approval of the District Town and Country Planning department.
2.The corners of the plots located at the junction of two roads should be laid with the splay as shown on the approved Layout Plan.
3.No plot shall be sold, leased or transferred in any other means or to build to build any construction on any plot before conforms to the above two conditions.
4.The plots shown in approved Layout plan should be used only for the construction of residential houses other than the plots selected for public purposes. Also, only in those places where the
change is plot land use is requested those developments mentioned in Residential use zone as per TNCDBR - 2019 should be allowed by the local body only after obtaining the prior

concurrence of the town and country department.
5.If a low tension / high tension power line / telegraph line is present through the plots, the line should be shifted to the edge of the road or as shown on the approved Layout Plan.
6.The low laying part of the layout area should be raised to street level
7.On all streets exceeding 7.2 meters in width, shading type trees shall be planted in symmetrical type within 1.00 meters from boundary and not more than 9.00 meters in length, of the road.
8.The applicant must obtain final approval regarding the plots/ Layout from the concerned Local Body. Also, before constructing any buildings in the plots, the applicant should be obtained
necessary permission from the Town and Country Planning department or the Local Body Office concerned.
9.a) As only planning permission / concurrence has been given to the said plot by the District Town and Country Planning Office. If any problem arises regarding the ownership of land for the
plot, it should be considered and decided by the local body.
b) When the said plots are approved by the Local Body, a copy of the approval should be sent to this office, along with a copy of certificate / Acknowledgement (gift deed document) of
handover of the public open spaces to the local body concerned
10.Once the applicant receives the approval of the layout plan from the district Town and country planning office, the approved layout plan shall be permanently displayed at the entrance of the
layout without any change / and compete details for public view through a 60cm x 120cm permanent display board along with the details of resolution number and date of the layout.
11.The Land ownership is considered as per the land ownership documents submitted by the applicant. Therefore, it is also submitted that no right can be asserted on the ground that layout has
been approved where there is no actual title to the land.
12.If the Documents provided for the land ownership and others documents submitted for consideration are found to be incorrect or if there is a situation where the Planning Permission /
Concurrence approval for the plot might be affected, the planning permission/ concurrence granted to the layout will be cancelled by the District Town and Country Planning department
without any prior notice.
13.A copy of the plan approved by the District Town and Country Planning Department along with a copy of this order shall be compulsorily provided to the purchasers while the plots are sold.

ALLOTMENT DETAILS OF APPROVED RESIDENTIAL LAYOUT PLAN

Site Extent	: 2.24 Acre or 9065.00 Sq.mt
No. of Plot	: 38
Gifted over to Local Body	
Layout Road	: 2863.52 sq.mt
Public Purpose	: 31.20 sq.mt (0.503%)
TANGEDCO Purpose	: 31.08 sq.mt (0.501 %)

Copy to:
1. Mrs. SUBBULAKSHMI AND 3 OTHERS
Door No.7/317,Varapatti,Sulur,
Coimbatore-641669
Cell - 9500929841

2. The Chair Person,
Tamilnadu Real Estate Regulatory Authority,
CMDA Tower – II 1st Floor, No.1A,
Gandhi Irwin Bridge Road,
Egmore,Chennai-600 008.

S.No	Description of Charges	Amount	Receipt No and Date
1	Scrutiny fee	13598	04/04/2025
2	OSR Fee	7076000	22/05/2025
3	Centage Charges	13200.00	28/05/2025
4	Development Charges	36260.00	28/05/2025
5	Display Board Charges		
6	Satellite town charge		
7	Sub Division Charge	26400.00	28/05/2025


Joint Director/Deputy Director/Assistant Director(i/c)
District Town and Country Planning,
Coimbatore District.

Enclosure

1.Layout original map and Condition – 2 set

Signature valid

Signed by: Joint Director
Location:Coimbatore
Date:2025.05.29 20:22:21

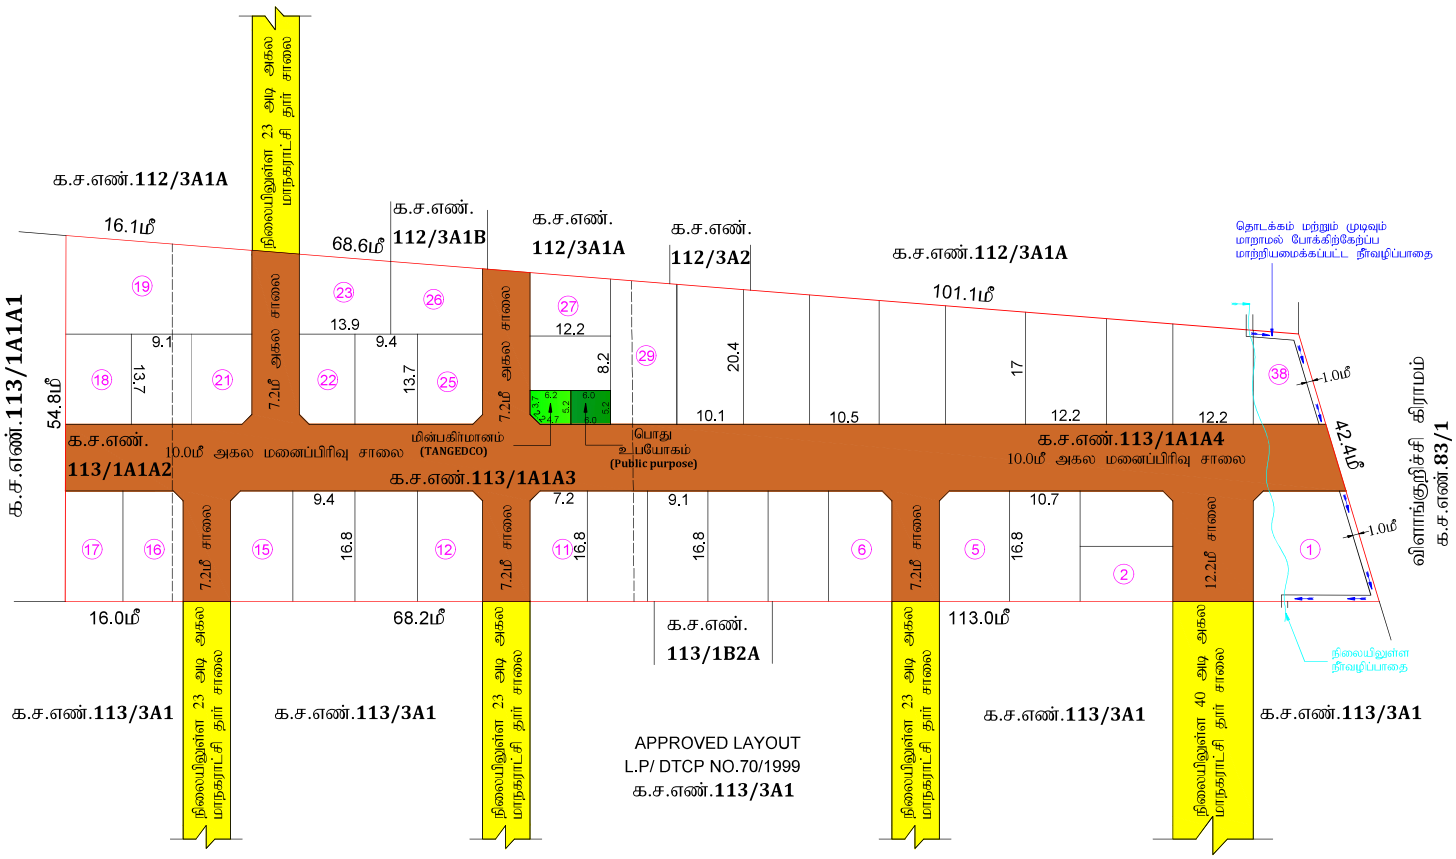

APPROVED LAYOUT
L.P/ DTCP NO.70/1999
க.ச.எண்.113/3A1

Signature valid

கோயம்புத்தூர் மாவட்ட நகர் ஊரமைப்பு அலுவலகம்

கோயம்புத்தூர் உள்ளூர் திட்டக்குழுமம்

கோயம்புத்தூர் மாநகராட்சி

கோயம்புத்தூர் மாவட்டம் / மாநகராட்சி, வடக்கு மண்டலம், சரவணம்பட்டி கிராமம், க.ச.எண்கள்.**113/1A1A2, 113/1A1A3, 113/1A1A4** -ல் அமையும் உத்தேச குடியிருப்பு மனைப்பிரிவிற்கான தொழில்நுட்ப ஒப்புதல் வரைபடம்.

வரைவு நிலை - சரவணம்பட்டி விரிவு அபிவிருத்தி திட்ட எண்: 4

இணையவழி விண்ணப்பம் எண்: **219ORRI4**

அளவு : 1:400

வ

குறிப்பு:-

மனைப்பிரிவின் மொத்தப்பரப்பு : 2.24 ஏக்கர் (அ) 9065.00ச.மீ

ஒதுக்கிய மனைகள் : 38

மனைப்பிரிவின் எல்லை :

நிலையிலுள்ள சாலை :

பொது ஒதுக்கீடு:

உள்ளாட்சிக்கு தானமாக ஒப்படைக்கப்பட்டவை:-

உத்தேச சாலை மற்றும் மூலை முடுக்குகளின் பரப்பளவு: 2863.52 ச.மீ :

பூங்காவிற்கு தேவையான பரப்பு : (மனைப்பிரிவின் மொத்த பரப்பு - மனைப்பிரவு சாலை பரப்பு) X10%

பூங்காவிற்கு தேவையான பரப்பு : (9065.00 - 2863.52) X10% : 620.15 ச.மீ

அரசணை எண்:18 ந.நி (ம) கு.வ துறை நாள்: 04.02.2019-ன் படி 10% பூங்கா ஒதுக்கீடு 620.15 ச.மீ பரப்பிற்கான அரசு வழிகாட்டி மதிப்பிட்டின் படி தொகை மனுதாரரால் முழுமையாக செலுத்தப்பட்டுள்ளது.

உள்ளாட்சிக்கு தானமாக ஒப்படைக்கப்பட்ட பொது ஒதுக்கீடு பரப்பு:-

(மனைப்பிரிவின் மொத்த பரப்பு - மனைப்பிரிவு சாலை பரப்பு) X 0.5%

(9065.00- 2863.52)X 0.5%

தேவையான பரப்பளவு – 31.01 ச.மீ (0.50%)

ஒதுக்கீட்டின் பரப்பளவு - **31.20** ச.மீ (0.503%) :

TANGEDCO-பரப்பு உள்ளாட்சிக்கு தானமாக ஒப்படைக்கப்பட்ட பொது ஒதுக்கீடு பரப்பு:-

(மனைப்பிரிவின் மொத்த பரப்பு - மனைப்பிரிவு சாலை பரப்பு) X 0.5%

(9065.00- 2863.52)X 0.5%

தேவையான பரப்பளவு – 31.01 ச.மீ (0.50%)

ஒதுக்கீட்டின் பரப்பளவு - **31.08** ச.மீ (0.501%) :

மூலை முடுக்கு-

12.0 மீ வரை உள்ள சாலைகளுக்கு 1.5மீ x 1.5மீ விடப்படல் வேண்டும்.

நிபந்தனைகள்:-

1. அரசணை எண்.18 ந.நி (ம) கு.வ துறை நாள்:04.02.2019-ன் படி சாலை (ம) பொது உபயோகம் உள்ளிட்டுக்கு தானமாகவும், (அரசணை எண்.16 ந.நி (ம) கு.வ துறை நாள்: 31.01.2020-ன் படி (TANGEDCO) -க்கு ஒப்படைப்பு செய்யப்படவேண்டிய பகுதியினை மின் பகிர்மான கழகம் அல்லது உள்ளாட்சியிடம் தானமாக ஒப்படைப்பு செய்யப்பட்டுள்ளது.
2. இம்மனைப்பிரிவிற்கு உள்ளாட்சி இறுதி ஒப்புதல் அளிக்கும்முன் இடத்தினை எந்தத் துறையாலும் நில ஆழ்நித நடவடிக்கை மேற்கொள்ளப்படவில்லை எனும், எந்தத் துறைக்காகவும் நில ஆழ்நிதப்பட்டியல் மாவட்ட வருவாய் அலுவலருக்கு அனுப்பப்படவில்லை என்பும், உள்ளாட்சியால் உறுதி செய்து கொள்ள வேண்டும்.
3. நில உரிமம் குறித்து வழங்கப்பட்ட சான்றுகள் மற்றும் பரிசீலனைக்கு சமர்பிக்கப்பட்ட ஆவணங்கள் சரியானவை அல்ல என அறியப்பட்டாலோ அல்லது மனைப்பிரிவிற்கு தொழில்நுட்ப ஒப்புதல் வழங்கியதால் பாதிப்பு ஏற்பட நேரும்பட்சத்தில் ஏற்படின் மனைப்பிரிவிற்கு வழங்கப்பட்ட தொழில்நுட்ப ஒப்புதல் எவ்வித முன்னறிவிப்புமின்றி நகர்ஊரமைப்பு துறையால் ரத்து செய்யப்படும்.
4. விற்பனைக்குரிய மனைகளை விற்பனை செய்யும்போது இவ்வாணையின் நகலோடு நகர்ஊரமைப்புத்துறையில் ஒப்புதல் அளிக்கப்பட்ட வரைபட தகல் மனை வாங்குபவர்களுக்கு கட்டாயம் வழங்கப்படவேண்டும்.
5. ஒப்புதல் அளிக்கப்பட்ட மனைப்பிரிவு வரைபடத்தை எவ்வித மாற்றம் விடுதலின்றி மனைப்பிரிவு துவைவுவாயிலில் 60cm X 120cm அளவிலான நிரந்தர தகவல் பலகை மூலம் பொதுமக்கள் பார்வைக்கு நிரந்தரமாக பிரசுரிக்கப்பட வேண்டும்.
6. உத்தே மனைப்பிரிவின் ஜூட் உள்ள குறைந்த அழுத்த மின்கம்பி பாதை மனைப்பிரிவு சாலைக்கு ஏற்றவாறு அமைத்துள்ளது.
7. அரசணை எண்:181 வீ.வ (ம) ந.வ.து நாள்: 09.12.2020-ல் தெரிவித்துள்ளவாறு தார் சாலை, மழைநீர் வடிகால் வசதி, மேல்நிலை நிதேக்க தொட்டியுடன் கூடிய குடிநீர் வசதிகள் (ம) தெருவிளக்குகள் ஆகியவை உள்ளாட்சியின் விருப்பத்திற்கேற்ப அமைக்கப்பட்ட பின்னர் இறுதி ஒப்புதல் வழங்கப்பட வேண்டும்.
8. மனுதாரர் உபயோகத்தில் எந்தவொரு அபிவிருத்திக்கும் மேற்கொள்ளும் பட்சத்தில் இத்துறையின் முன் அனுமதி பெறப்பட வேண்டும்.

ம.வ / (கோ.உ.தி.கு) எண் : 258 / 2025
திட்ட அனுமதி எண் : 313 / 2025
} இணைய தள வழியாக

உறுப்பினர் செயலர்/இணை இயக்குநர் (மு.கூ.பொ)
கோயம்புத்தூர் உள்ளூர் திட்டக்குழுமம்
கோயம்புத்தூர்