Verified RealEstate™

Your trusted partner for buying, selling, and managing property, ensuring hassle-free service with 100% transparency.

3/350/2 Mettukuppam,
OMR Thoraipakkam,
Chennai, India

hello@verified.realestate
+91 9996 12 9996

Official Property Record

Digitally Verified Record - Powered by Verified RealEstate™



கரூர் மாநகராட்சி ஆணையாளர் அவர்களின் செயல்முறைகள்
முன்னிலை திருமதி.கே.எம்.சுதா

ந.க.எண்.6076/2024/எப்1 நாள்.21.05.2025

பொருள் : மனைப்பிரிவு – கரூர் மாநகராட்சி – தாந்தோணி கிராமம் புல எண்.831/9A, 9B மற்றும் 844/1–ல் 2.43 ஏக்கர் பரப்பளவுள்ள இடத்தில் உத்தேச குடியிருப்பு மனைபிரிவிற்கு இறுதி ஒப்புதல் வழங்குதல் – தொடர்பாக

பார்வை : 1)அரசாணை எண்.141 வீட்டு வசதி மற்றும் நகர்புற வளர்ச்சித்துறை நாள்.16.07.2022
2)நகராட்சி நிர்வாக இயக்குநர், சென்னை அவர்களின் சுற்றறிக்கை ந.க.எண்.12843/2022/டிபி2 நாள்.20.10.2022.
3)உதவி இயக்குநர், மாவட்ட நகர்ஊரமைப்பு அலுவலகம், கரூர் அவர்களின் கடிதம் ந.க.எண்.**Q70WPH8I/2024/TCP** நாள்.22.11.2024
4)M.Kumarasamy College of Engineering, Karur அவர்களின் கடிதம் MKCE/CE/2024-25/TPI-32, நாள்.03/04/2025
5)கரூர் மாமன்ற தீர்மானம் எண்.2387, நாள்.12.05.2025.

உத்திரவு:

பார்வை 3–ல் காணும் உதவி இயக்குநர், நகர்ஊரமைப்பு துறை, கரூர் அவர்களின் கடிதத்தில் கரூர் மாநகராட்சி எல்லைக்குட்பட்ட தாந்தோணி கிராமம் புல எண்.831/9A, 9B மற்றும் 844/1–ல் 2.43 ஏக்கர் பரப்பளவுள்ள மனைப்பிரிவிற்கு சாலை மற்றும் பொது இடங்களை மாநகராட்சி ஆணையர் பெயரில் 14.11.2024–ல் பத்திரபதிவு எண்.8216/2024–ல் தானபத்திரமாக பெற்றுக்கொண்டு மனைப்பிரிவிற்கு ம.வ/மா.ந.ஊ.அ(க.மா) எண்.169/2024 (இணையதள ஒப்புதல்) என எண்ணிடப்பட்டு தொழில்நுட்ப அனுமதி வழங்கப்பட்டு வரப்பெற்றுள்ளது. அதனை தொடர்ந்து மாமன்ற செயற்பொறியாளர் அவர்களின் 03.04.2025–ம் தேதிய குறிப்பில் மனைப்பிரிவிற்கான தார் சாலைகள், வடிகால் வசதி, குடிநீர் பகிர்மான குழாய்கள், தெருவிளக்குகள் அமைக்கப்பட்டு உள்ளது என தெரிவித்துள்ளதினை தொடர்ந்து பார்வை 5ல் காணும் இம்மாமன்ற தீர்மானத்தில் மேற்படி மனைப்பிரிவிற்கு இறுதி ஒப்புதல் வழங்கப்பட்டுள்ளது. எனவே மேற்படி மனைப்பிரிவிற்கு இத்துடன் இணைக்கப்பட்டுள்ள மனைப்பிரிவு நிபந்தனைகளுக்குட்பட்டு இறுதி அங்கீகாரம் வழங்கி உத்திரவிடப்படுகிறது.

இணைப்பு:

அங்கீகரிக்கப்பட்ட மனைப்பிரிவு வரைபடம்
மற்றும் நிபந்தனைகள்

(ஒ/ம்) கே.எம்.சுதா,
ஆணையாளர்,

பெறுதல்,

1) திரு.R.முருகேசன், த/பெ.ராமசாமி,
2) திருமதி.A.சின்னம்மாள், க/பெ.அருணாச்சலம்,
3) திரு.A.முருகேசன், த/பெ.அருணாச்சலம்,
86,கரூர் மில்ஸ், தாந்தோணிமலை, கரூர்

நகல்:

1. சார்பதிவாளர், சார்பதிவாளர் அலுவலகம், கரூர்.
2. உதவி இயக்குநர், மாவட்ட நகர் ஊரமைப்பு துறை, கரூர்.
3. வருவாய் அலுவலர், கரூர் மாநகராட்சி.
4. வட்டாட்சியர், கரூர்.

//உண்மை நகல் உத்திரவுபடி//

முதுநிலை நகரமைப்பு அலுவலர் (பொ),
கரூர் மாநகராட்சி

21.05.2025

Town and Country Planning Department(Planning Permission)

No.9, First Floor,
Lakshmipuram North Street,

ROC No. Q70WPH8I/2024/TCP

Date : 22/11/2024

From:

Joint Director / Deputy Director / Assistant Director

No.9, First Floor,
Lakshmipuram North Street,

To :

The Commissioner ,
Karur City Municipal Corporation,
Karur – 639001.

Sir/ Madam,

Sub : Residential Layout – Assistant Director of Town and Country Planning - Karur District – Karur Local Planning Area - Comprised in S.F.Nos: 831/9A, 831/9B & 844/1 of Thanthoni Village - Karur City Municipal Corporation - Karur Taluk - Karur District - Extent : 2.43 ACre (9834.00 Sqm) - Concurrence/Technical clearance issued - forwarded for further action - Reg.

Ref : 1.Applicant Mr.R Murugesan And Two Members, Karur, Letter, Dated: 02.10.2024.

2.Assistant Director of Town and country planning, Karur ROC No. Q70WPH8I /2024/TCP. (Road pattern issued on dated: 11.11.2024.)

3.Circular from the Director of Town and Country Planning, Roc.No.19799/2020, Dated:24.12.2020.

4.Applicant. Mr.R Murugesan And Two Members, Karur, Letter Dated: 19.11.2024. (Local body Gift deed document no. 8216/2024 & 8215/2024, Dated : 14.11.2024).

5. G.O.138, Housing and Urban Development Department, Dated: 04.06.2004.

6.G.O.18, Department of Municipal Administration and Water Supply, Dated:04.02.2019 and G.O.16 Department of Municipal Administration and Water Supply, dated: 31.01.2020.

7.G.O.141, Housing and Urban Development Department, Dated: 23.09.2020

8.G.O.181, Housing and Urban Development Department, Dated: 09.12.2020

9.Government Letter No.19113 / Nov 4 (3) / 2017-1, Housing and Urban Development Department, Dated: 30.08.2017.

10.Circular from the Commissioner of Town and Country Planning, letter no.13686/2017/LA1, Dated: 08.09.2017.

11.Circular from the Director of Town and Country Planning, Roc No.320/2022/TCP3, Dated:07.01.2022

12.Demand payment Request Letter, Dated:19.11.2024. (requiring payment of OSR and Centage Fee).

13.Applicant Mr.R Murugesan And Two Members, Karur, Letter, Dated: 22.11.2024. (Payment of OSR and Centage Fee)

14.Circular from the Director of Town and Country Planning, Roc No.4367/2019/TCP2, Dated: 14.10.2019.

15. G.O (2pa) No ; 140, Housing and urban development (UD-4(CLU-1) department, dated: 15.03.2024.

With reference to the 1st Cited letter, applicant has requested for the approval of residential of layout in, Karur Local Planning Area - Comprised in S.F.Nos: 831/9A, 831/9B & 844/1 of
Thanthoni Village - Karur City Municipal Corporation - Karur Taluk - Karur District - Extent : 2.43 ACre (9834.00 Sqm) - Concurrence/Technical Clearance.

In the continuation, with reference to the 2nd cited letter, road pattern for residential layout has been issued by the directorate on 11.11.2024. Further the applicant Mr.R Murugesan And Two
Members, Karur, has gift deed the road, road splay and park areas has been handed over to the Local body Gift deed document no. 8216/2024 & 8215/2024, Dated : 14.11.2024). Hence, this
residential layout has been approved with below conditions.

1.As per the condition, the layout has been approved and approved number issued as L.P/D.T.C.P.(KD) No.169/2024 and enclosed with 2 set of original maps and gift deeded documents has
been forwarded with it for further action.
Total no of plot allocated – 43Nos
Local Body Space - 75.65 Sq.m (1.25%)
TANGEDCO Space - 50.02 Sq.m (0.83%)
Proposed Road Area - 3790.74Sq.m (38.54%)

OSR Space - As per Guideline value for the extent of 604.00 Sq.m had been paid by applicant through online.

2.Further, when the final approval is given by the local body, it is requested to send a copy of the conditions to this office immediately as per Condition no.9 (b).

3. After the approval of the local body. It is requested to send the approved residential layout map to the concerned registration department office and land survey department for information
and appropriate action

4.It is requested to send acknowledgment of receipt of receiving Maps and Proceeding orders

5.As per circular cited in 11th, it is requested to send the proceeding orders and maps to the concerned Thasildhar to update in Tamilnilam website Special Conditions

Special Conditions

1.a) With reference to the 6th cited and 8th cited letter, if the located site lies in the Municipal/ Corporation areas: Collecting the necessary fees including the charges for providing amenities
like roads, storm water drains and street lights from the applicants After collecting the necessary fees the final layout sketch, permit of planning authority along with approval of Local Body shall
be issued to the applicant(s) directly.

b) Other than Municipal/ Corporation areas: Shall collect the necessary fees and issue the final layout sketch, permit of planning authority along with the permit of local body to the applicant (s)
directly, only after ensuring that the applicant lays tar roads, provide other amenities like storm water drains, water supply facilities by constructing required OHT, provide necessary street lights
etc., as per the standards specified by the local body

2.With reference to the 9th cited and 10th cited letter, the concern local body must issue the final approval After transfer of earmarked road, park areas S.F.No sub-division in favor concern local
body.

3.The Tamil Nadu Government in G.O.Ms.No.112, Housing and Urban Development Department, dated 22.06.2017 have approved the Tamil Nadu Real Estate (Regulation & Development) Act
2016, The promoter has to advertise, Market, book sell or offer for sale or invite persons to purchase in any manner any plot, apartment or building, as the case may be, in any Real Estate
Project or part of it only after registering the Real Estate Project with the Real Estate Authority. The applicant has requested to follow the protocols as per instruction given by TNRERA

4. According to the Circular No. 12544/14 / CB dated: 04.07.2014 stating that, The Directorate of Town and Country Planning Department has not legally certified the title to the ownership by
granting technical clearance and planning permission. Only the applicant's entitlement to development is verified in the documents submitted with the applicant's application (lease deed, sale

deed, gift deed, etc)Any person wishing to purchase the property must individually assert ownership of the property to the applicant. Also, if anyone else dispute arises individual rights over it,
they can settle it before the appropriate competent court. The Directorate of Town and Country Planning Department is not the right organization to decide this.

5. As per TNCDBR-2019 the following fee and charges are collected as follows:

Enclosure
Layout original map and Condition – 2 sets and
Gift deed Local Body Document No. 8216/2024 & 8215/2024, Dated : 14.11.2024) (original)

Copy to:-

1. Mr.R Murugesan And Two Members,
   NO.86, KARUR MILLS,
   Thanthoni, Karur - 639005.

2. Tamil Nadu Real Estate Regulatory Authority, (TNRERA)
   No.1A, 1st floor, Gandhi Irwin Bridge Road,
   Egmore, Chennai – 600 008 - 1 set.

3. The Sub Register,
   Melakarur Sub Register Office,
   Karur District.

4. Assistant Director,
   Survey Land and Records,
   Collectorate Office Campus, Karur District.
   Email id:adsurkar@nic.in.

S.No	Description of Charges	Amount	Receipt No and Date
1	Scrutiny fee	14751	02/10/2024
2	OSR Fee	108779	19/11/2024
3	Centage Charges	15000.00	22/11/2024
4	Development Charges	15000.00	22/11/2024
5	Display Board Charges		-
6	Satellite town charge		
7	Sub Division Charge	30000.00	22/11/2024

Joint Director/Deputy Director/Assistant Director(i/c)
District Town and Country Planning,

Karur District.

Enclosure

1.Layout original map and Condition – 2 set

P U Rewards

By Commissioner
Karur City Municipal Corporation

21/05/2025

Signature valid
Signed by: Assistant Director
Location:Karur
Date:2024.11.22 17:14:18

மாவட்ட நகர் ஊரமைப்பு அலுவலகம் - கரூர் மாவட்டம்
கரூர் மாநகராட்சி

கரூர் மாவட்டம், கரூர் வட்டம், கரூர் மாநகராட்சி, தாந்தோணி கிராமம், நி.அ.எண்கள்: 831/9A, 9B & 844/1-ல் அமைய உத்தேச குடியிருப்பு மனைப்பிரிவுக்கான தொழில்நுட்ப ஒப்புதல் வரைபடம்.
(திட்டப்பகுதி)

Online Ref.No : Q70WPH81/2024/TCP

அளவு : 1 : 400

குறிப்புகள்:

மனைப்பிரிவு இடத்தின் மொத்த பரப்பளவு	=	2.43ஏக்கர் (9834.05ச.மீ)
மனைப்பிரிவு இடத்தின் எல்லை	=	
நிலையிலுள்ள சாலை/அணுகு சாலை	=	
கோரிய மனைகளின் எண்ணிக்கை	=	43 எண்கள்
ஒதுக்கிய மனைகளின் எண்ணிக்கை	=	43 எண்கள்

பொது ஒதுக்கீடு: (உள்ளாட்சிக்கு தானமாக ஒப்படைப்பு செய்யப்பட்டவை)

மனைப்பிரிவு இடத்தின் மொத்த பரப்பளவு	=	9834.05ச.மீ
உத்தேச மனைப்பிரிவு சாலை மற்றும் (மூலை முடக்கு உட்பட)	=	3790.74ச.மீ (38.54%)
மீதமுள்ள இடத்தின் மொத்த பரப்பளவு	=	6043.25ச.மீ

(அரசாணை எண்:18, ந.நி.(ம)கு.வ(ந.ப.1)துறை நாள்:04.02.2019, விதி-47(6)-ன்படியும் மற்றும் நகர் ஊரமைப்பு இயக்குநர், சென்னை அவர்களது கற்றறிக்கை ந.க.எண்:4367/2019-பிஎ2, நாள்:05.02.2020-ன்படி 605.00ச.மீ ஒதுக்கீடு செய்யப்ப வேண்டும். மேற்கண்ட பூங்கா ஒதுக்கீடு பரப்பிற்கான வழிக்காட்டி மதிப்பீடு தொகையினை மனுதாரர் செலுத்தியுள்ளார்.)

பொது உபயோகம்: (TNCD & BR 2019, விதி-47(1) -ன்படி தானமாக ஒப்படைப்பு செய்யப்பட்ட 1% ஒதுக்கீடு)

உள்ளாட்சி உபயோகத்திற்கு	=	75.65ச.மீ (1.25%)
தமிழ்நாடு மின்உற்பத்தி (மற்றும்) மினபகிர்மான கழக (TANGEDCO) உபயோகத்திற்கு	=	50.02ச.மீ (0.83%)

மூலை முடக்கு:

7.20மீ முதல் 12.0மீ அகலச்சாலைகளுக்கு 1.50மீ X 1.50மீ விடப்பட வேண்டும்.

நிபந்தனைகள்:

1. அரசாணை எண்:18, ந.நி.(ம)கு.வ(ந.ப.1)துறை நாள்:04.02.2019, அரசாணை எண்:16 ந.நி.(ம)கு.வ (ந.ப.1)துறை நாள்:31.01.2020-ன்படியும் மற்றும் நகர் ஊரமைப்பு இயக்குநர், சென்னை அவர்களது கற்றறிக்கை ந.க.எண்:4367/2019-பிஎ2, நாள்:05.02.2020 மற்றும் அரசாணை எண்.181, வீட்டு வசதி மற்றும் நகர்ப்புற வளர்ச்சித்துறை, நாள்:09.12.2020-ன்படி உத்தேச மனைப்பிரிவில் அமையும் மனைப்பிரிவு சாலை, பொது உபயோகத்தினை உள்ளாட்சிக்கு தானமாக ஒப்படைக்கப்பட்டுள்ளது மற்றும் தமிழ்நாடு மின் உறபத்தி மற்றும் பகிர்மான கழகம் உபயோக ஒதுக்கீட்டினை மீள்சார வாரியத்திற்கு தானமாக ஒப்படைக்கப்பட்டுள்ளது. மேலும் மேற்கண்ட அரசாணைகளின் படி உத்தேச சாலைகளை நிர்வாக அதிகாரியால் நிணயிக்கப்படும் மட்டத்திற்கும், சுகலத்திற்கும் தார் சாலையாகவும், தேவையான கழிப்பட வசதிகளை இத்தில் மனைப்பிரிவு உரிமையாளரால் அமைக்கப்பட்ட பின் அதனை உள்ளாட்சியால் உறுதி செய்து கொண்டு மனைப்பிரிவிற்கு இறுதி ஒப்புதல் உள்ளாட்சியால் வழங்கப்பட வேண்டும்.

2. இம்மனைப்பிரிவிற்கு உள்ளாட்சி இறுதி ஒப்புதல் அளிக்கும் முன், இத்தில் எந்த துறையாலும் நில் சூழ்நித நடவடிக்கை மேற்கொள்ளப்பட வில்லை என்றும், எந்த துறைக்காகவும் நில் சூழ்நிற்ப்பட்டியல் மாவட்ட வருவாய் அலுவலருக்கு அனுப்பப்பட வில்லை என்றும், உள்ளாட்சி உறுதி செய்து கொள்ள வேண்டும்.

3. இம்மனைப்பிரிவு ஒப்புதலுக்காக சமர்ப்பிக்கப்பட்ட ஆவணங்கள் (ம) சான்றுகள் சரியானவையல்ல என அறியப்பட்டால் அல்லது இம்மனைப்பிரிவிற்கு தொழில் நுட்ப ஒப்புதல் வழங்கியதால் பாதிப்பு ஏற்பட்டக்கூடிய சூழ்நிலை ஏற்படின் இம்மனைப்பிரிவிற்கு வழங்கப்பட்ட தொழில் நுட்ப ஒப்புதலானது எவ்வித முன்னறிவிப்பின்றி நகர் ஊரமைப்பு ஆணையர், சென்னை, அவர்களால் ரத்து செய்யப்படும்.

4. விற்பனைக்குண்டான மனைகளை விற்பனை செய்யும் போது இம்மனையின் நகலோடு நகர் ஊரமைப்புத் துறையில் ஒப்புதல் அளிக்கப்பட்ட வரைட நகல மனை வாங்குபவர்களுக்கு கட்டாயம் வழங்கப்பட வேண்டும்.

5. ஒப்புதல் அளிக்கப்பட்ட மனைப்பிரிவு வரைடத்தை எந்த வித மாற்றம் விந்தலின்றி மனைப்பிரிவு நுழைவாயிலில் 6'x4' அளவிலான நிரந்த தகவல் பலகை மூலம் பொதுமக்கள் பார்வைக்கு நிரந்தரமாக பிரகரிக்கப்பட வேண்டும்.

6. இந்து சமய அறநிலையத்துறை(HR&CE) & வக்ப் வாரியம் கட்டுபாட்டில் அமையவில்லை என்பதை சம்மந்தபட்ட உள்ளாட்சி உறுதிசெய்து கொள்ள வேண்டும்.

7. The Tamilnadu Government in G.O.Ms.No.112, Housing and Urban Development Dept Dated: 22.06.2017 have approved the Tamilnadu Real Estate (Regulation & Development) Act 2016. The Promoter has to advertise, Market, Book, Sell or Offer for Sale , or Invite persons to purchase in any manner, any plot, any apartment or Building, as the case may be in Real estate project or part of it only after registering the real estate project with the Real estate Regulatory Authority.


குறிப்பு:

அனைத்து அளவுகளும் மீட்டரில் குறிப்பிடப்பட்டுள்ளது.

ம.வ/மா.ந.உள.அ.(க.மா) எண்:169/2024

(இணையதள ஒப்புதல் இசைன செய்யபபட்டது)

உதவி இயக்குநர்
மாவட்ட நகர் ஊரமைப்பு அலுவலகம்
கரூர் மாவட்டம்

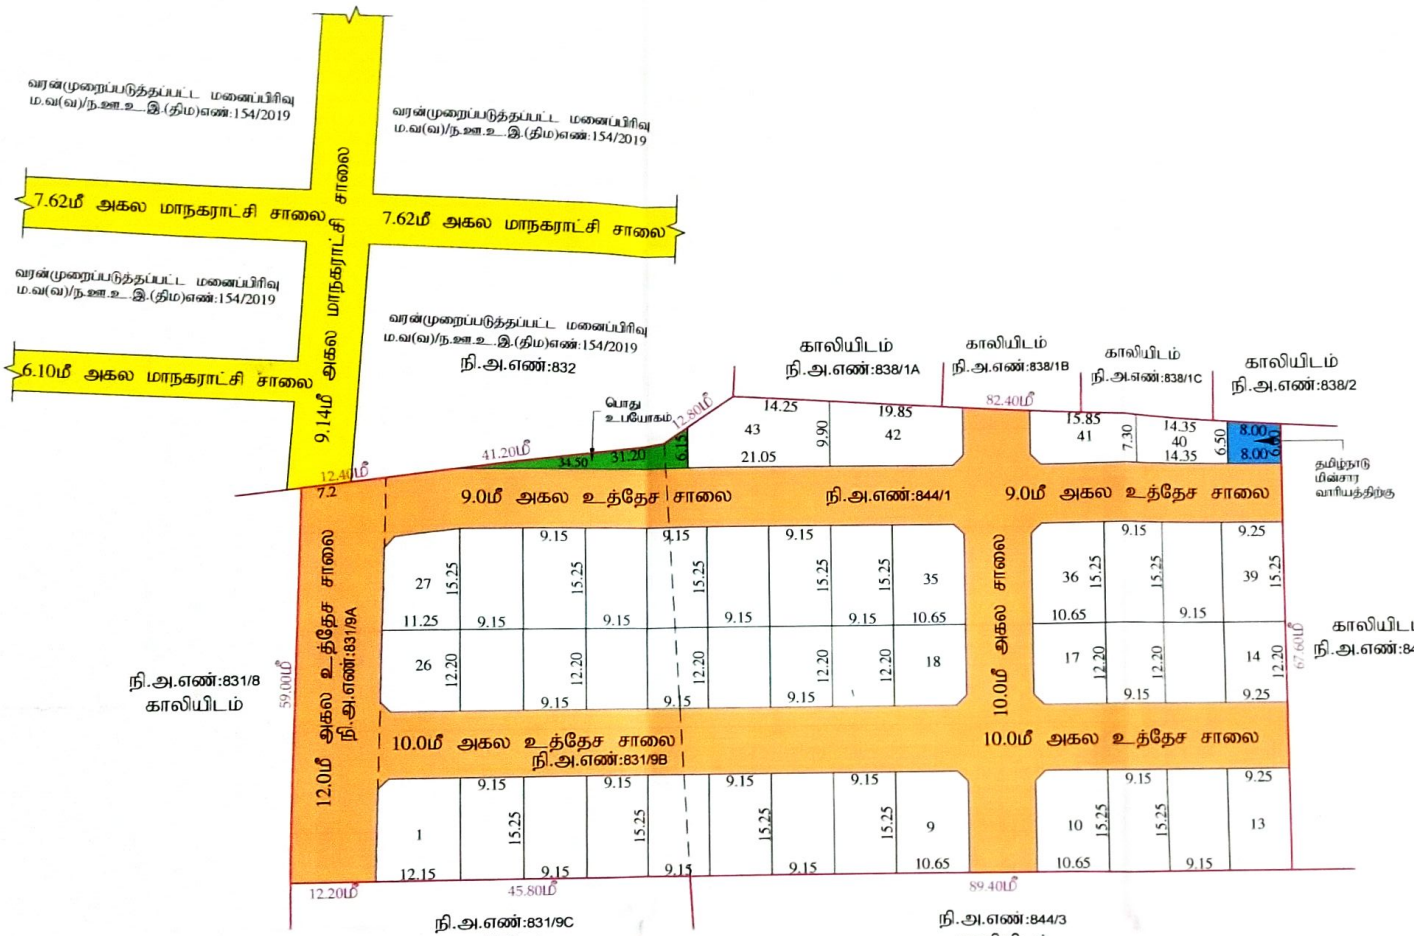

LAYOUT / SUBDIVISION
APPROVED
SUBJECT TO THE CONDITIONS IN THIS OFFICE LETTER No: 6076/2024/A1
Dt: 21.05.2025

Commissioner
Karur City Municipal Corporation

21.05.2025

Signature valid



our services doesn't just end there

Buying & Selling Services

Property Buying Assistance, Property Selling Support, Market Price Analysis, Owner Outreach and Negotiation.

Legal & Documentation Services

Certified EC, Patta, legal opinions, property verification, due diligence, litigation solutions, and legal heir certificates.

Property Development & Approvals

Building plan approvals, construction, layout and sub-division approvals, zone conversion, and occupancy certification.

NRI & Investment Services

Escrow Services, Rentals, Litigation Solutions, Property Valuation and Property Management

Compliance & Special Services

Demolition, Vaasthu checks, regularization of unauthorized buildings, and office space solutions.



empowering your real estate decisions with smart tools

Property Valuation & Cost Estimation

Guideline Value, Apartment Composite Value, Stamp Duty & Registration Fees Calculator, Building Value Calculator, Capital Gains Calculator, Area Unit Converter, Length Unit Converter

Ownership, Compliance & Legal Verification

Encumbrance Certificate (EC) Search, Find Your SRO, Temple Property Check, WAQF Property Check, View Patta/Chitta, View FMB, Patta Analyzer, EC Analyzer

Zoning & Land Use Analysis

Land Use Zone Finder, CRZ Zone Check, Aquifer Zone Check, CBA Check, EWS Check, Road Width Check, Proposed Road Widening Check, FSI Calculator

Property Documentation & Workflow Tools

Forms & Templates, Document Generator, Document Translation, Dictionary

Vastu & Property Management Tools

Home Vastu Shastra, Plot Vastu Shastra, Property Management

Verified RealEstate™

We're honored to be part of your real estate journey

3/350/2 Mettukuppam,
OMR Thoraipakkam,
Chennai, India

hello@verified.realestate
+91 9996 12 9996
www.verified.realestate